


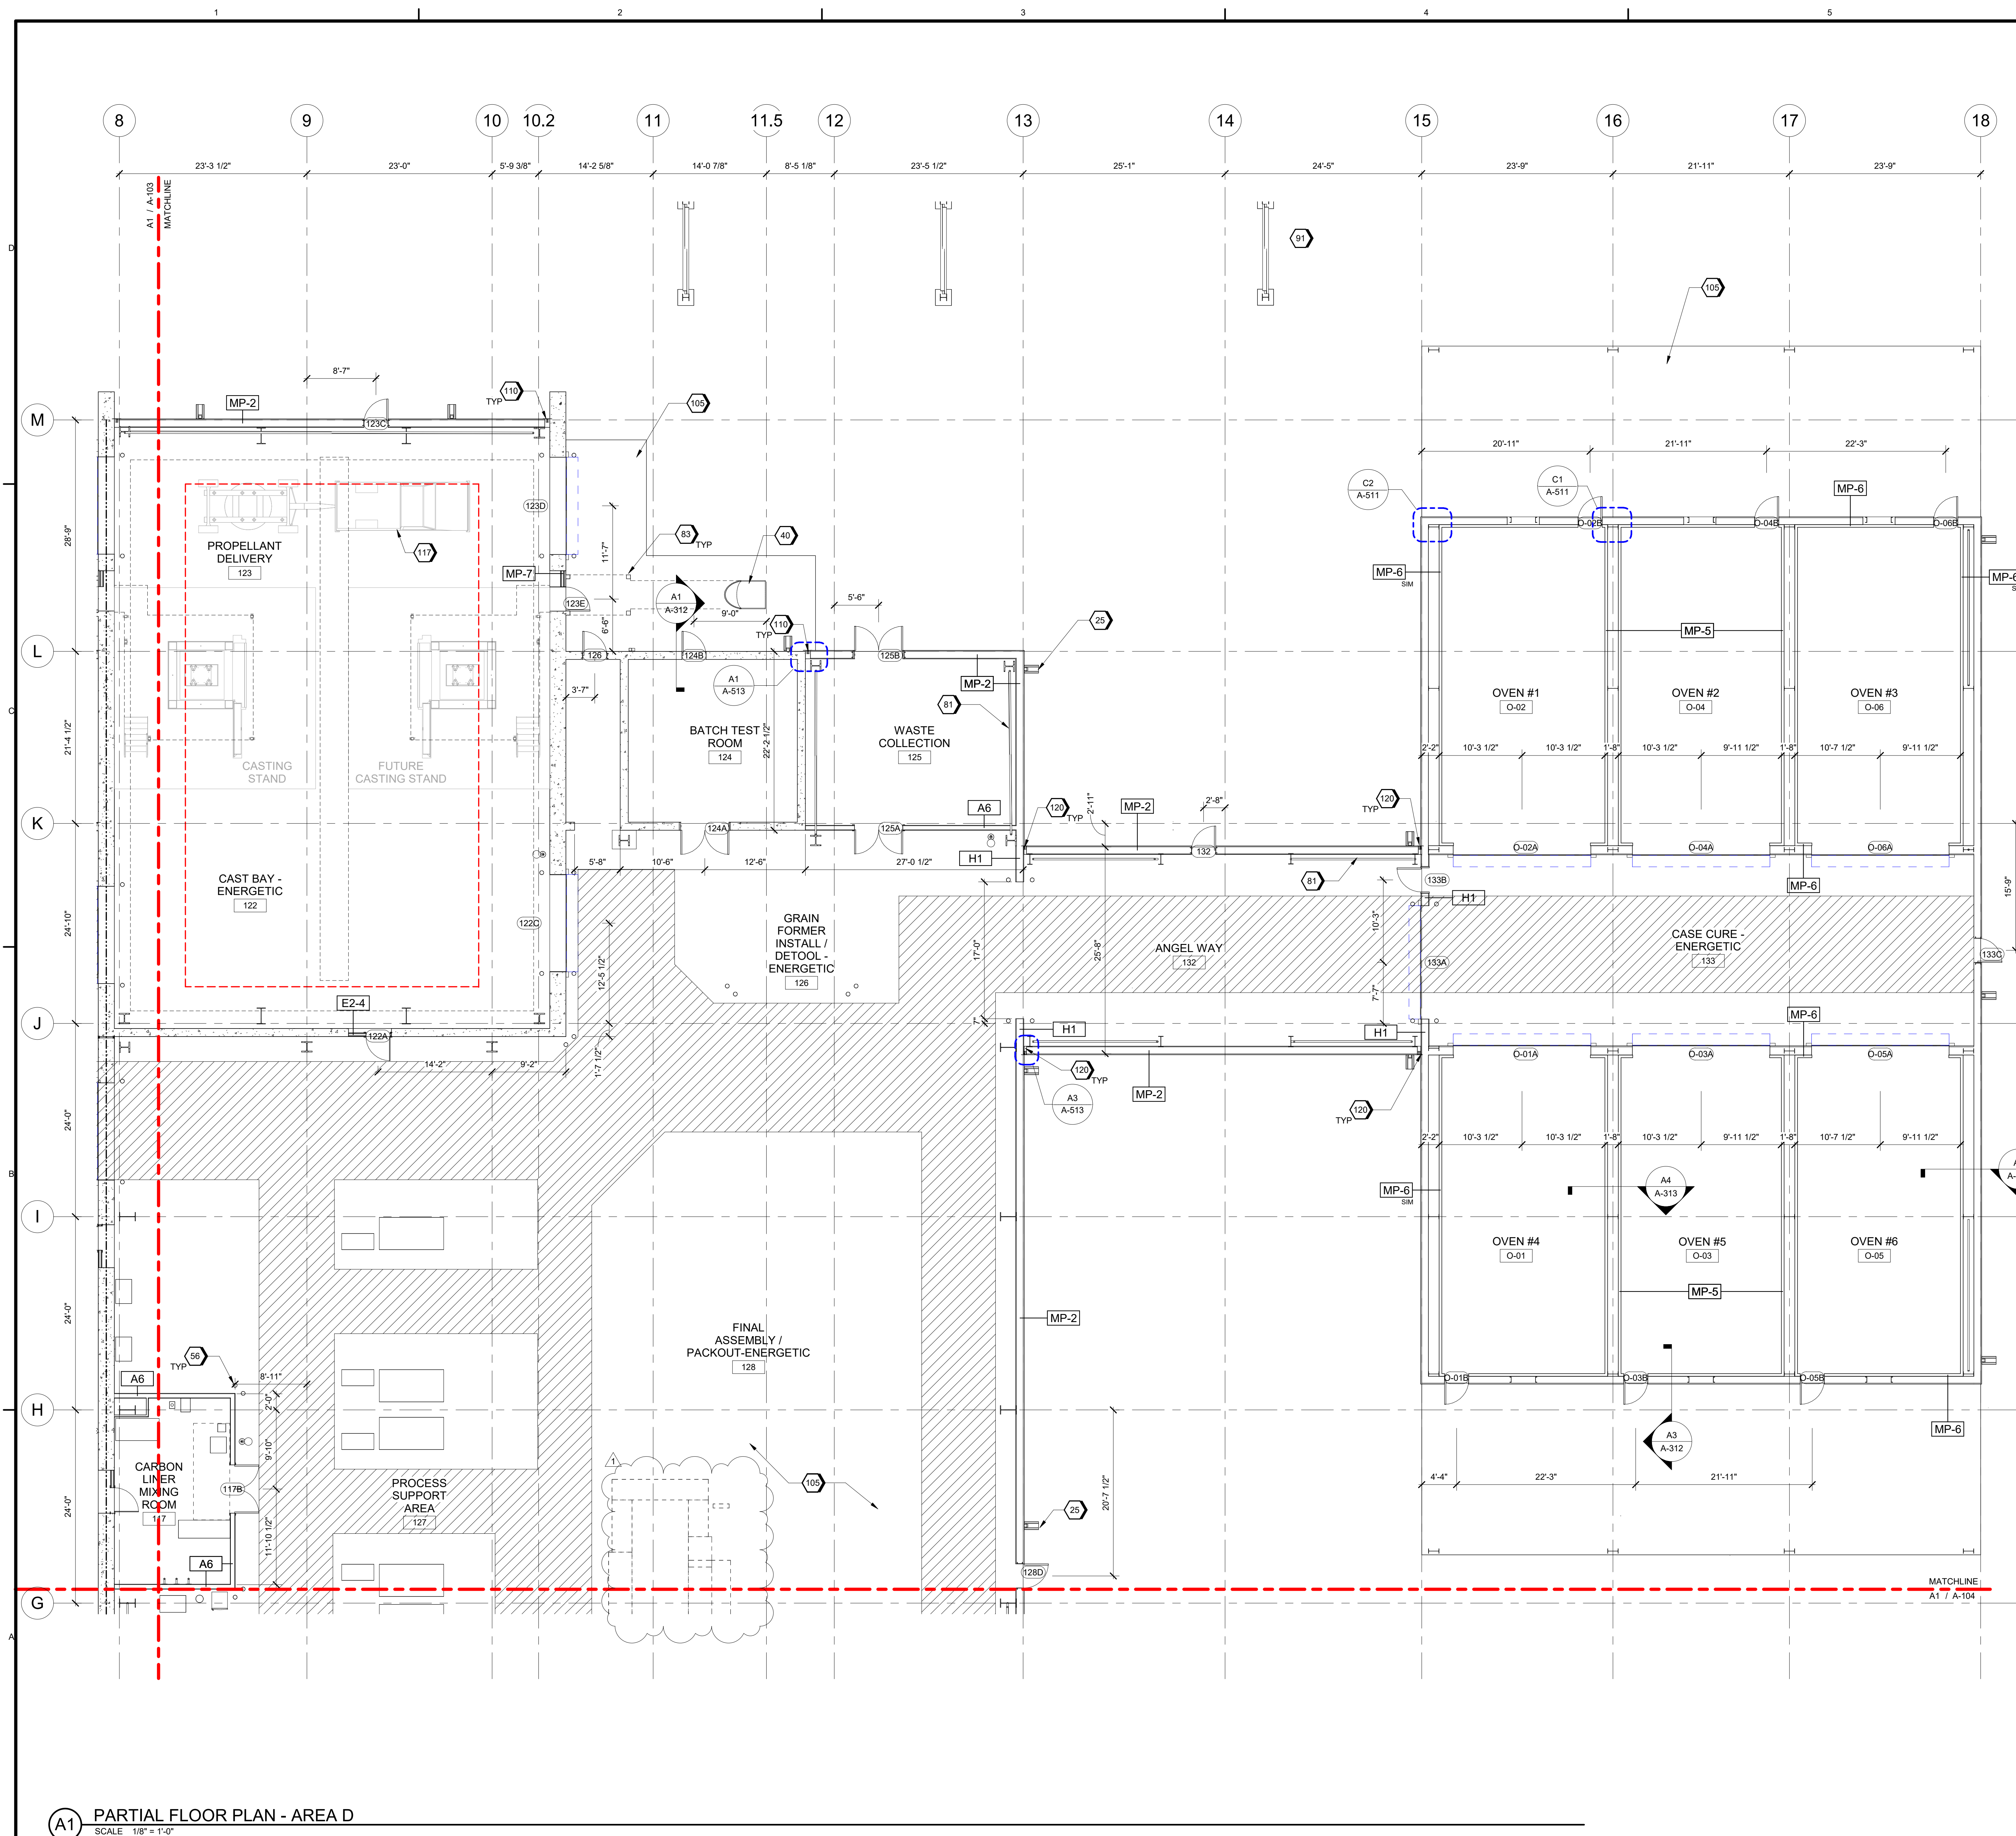

GENERAL SHEET NOTES

- A. THE PRE-ENGINEERED METAL BUILDING (PEMB) SYSTEM INCLUDES ALL ROOFING AND WALL PANEL ENVELOPE, ROOF DRAINAGE COMPONENTS, ROOF AND WALL THERMAL INSULATION, STEEL SUPERSTRUCTURE AND ALL SECONDARY FRAMING AND BRACING PROVIDED BY THE MANUFACTURER.
- B. VERIFY AND DOCUMENT CONDITIONS AND DIMENSIONS ON THE JOB SITE.
- C. DO NOT SCALE THE DRAWINGS.
- D. SIZE, LOCATION, AND CHARACTERISTICS OF EQUIPMENT TO BE FURNISHED WITH MANUFACTURERS AND SUPPLIERS BEFORE BEGINNING CONSTRUCTION.
- E. FLOOR PLAN DIMENSIONS ARE TO OUTSIDE FACE OF GIRT, FACE OF GYPSUM BOARD, FACE OF CONCRETE, FACE OF CMU, OR COLUMN CENTERLINE. RCP DIMENSIONS ARE TO FACE OF GYPSUM, OR COLUMN CENTERLINE, UNLESS NOTED OTHERWISE.
- F. REFER TO MECHANICAL, PLUMBING, AND ELECTRICAL FOR ADDITIONAL LOCATIONS OF PENETRATIONS OCCURRING WITHIN FLOORS, WALLS, CEILINGS, AND ROOF SYSTEMS.
- G. COORDINATE LOCATIONS OF FLOOR DRAINS WITH PLUMBING DRAWINGS.
- H. VERIFY SIZE AND LOCATION OF OPENINGS FOR EQUIPMENT AND RELATED WORK.
- I. REFER TO MECHANICAL, PLUMBING, AND ELECTRICAL DRAWINGS FOR LOCATIONS OF EQUIPMENT NOT SHOWN ON ARCHITECTURAL DRAWINGS.
- J. FINISH FLOOR ELEVATION OF 100'-0" IS A RELATIVE ELEVATION USED FOR DESIGN COORDINATION. REFER TO CIVIL ENGINEERING DRAWINGS FOR ACTUAL TOPOGRAPHIC ELEVATIONS.


SHEET KEYNOTES

- 25 PRECAST CONCRETE RAINWATER SPLASH BLOCK AT EACH DOWNSPOUT DISCHARGE. PLACE ON FINISH GRADE; SLOPE DOWN AWAY FROM BUILDING - TYPICAL
- 40 EMERGENCY ESCAPE SLIDE
- 56 TYP. CONCRETE FILLED GALV. STL. PIPE BOLLARD, PAINTED SAFETY YELLOW
- 81 "X" BRACING - TYPICAL
- 83 STL. COLUMN - TYPICAL
- 91 STL. STRUCTURAL FRAMING - TYPICAL
- 105 CONCRETE SLAB ON GRADE. SEE STRUCTURAL DRAWINGS
- 110 7 1/2" EXPANSION JOINT
- 117 MIXING BOWL DELIVERY VEHICLE
- 120 5" EXPANSION JOINT

LEGEND

- PRIMARY PERSONNEL FLOW
- OWNER FURNISHED EQUIPMENT
- INTERIOR METAL STUD PARTITION
- EXTERIOR METAL PANEL WALL ASSEMBLY
- CONCRETE WALL
- 4 - HOUR RATED WALL

KEY PLAN

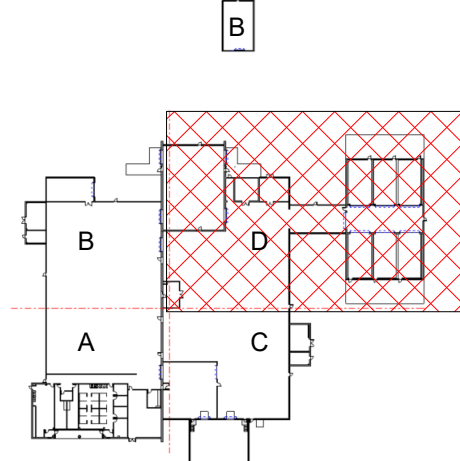

GRAPHIC SCALE(S)



10000 Highway 100, Suite 2000
Dallas, TX 75244
Entry: Jacobs Consulting Inc.
License # 12345
License Exp. Date: 03/31/2025

NO.	DATE	BY	APPROVED	REVISION
1	10/03/2024	MUS	TM	ADDITIONAL T-EXPANSION
2	09/18/2024	MUS	TM	100% ISSUED FOR CONSTRUCTION - EXPANSION

GMLRS
Camden OSD
Calhoun County, Arkansas
Aerojet Rocketdyne

ARCHITECTURE
PARTIAL FLOOR PLAN
AREA D

SHEET NO
A-105

SCALE As indicated

DATE 09/18/2024

PROJ D3754502

DWG CDRN-002, 044RS, A-105