

NE FARMS

PROJECT LOCATION

W Northgate Rd

W Perry Rd

Champions Dr

Market St

S Pinnacle

S Jb Hunt Dr

S Champlions Dr

Hills Pkwy

Winder Dr

Pinnacle Dr

Entry Club

Mercy Hospital Northwest Arkansas

82

71

62

49

Crest Ln

Capitol Ln

Summit Ln

Crown Ln

Promenade Blvd

W Green Acres Rd

Promer

MINIMUM OF ONE PRECONSTRUCTION INFILTRATION TEST PER 6,000 SF OF PERMEABLE PAVERS OR THREE TESTS, WHICHEVER IS GREATER; MINIMUM OF ONE POST-CONSTRUCTION INFILTRATION TEST PER 6,000 SF OF PERMEABLE PAVERS OR THREE TESTS, WHICHEVER IS GREATER. PRE-CONSTRUCTION INFILTRATION TESTING SHALL BE PERFORMED ON THE PREPARED SUBGRADE PER ASTM 8152 TO VERIFY IN-SITU SOIL CONDITIONS MET DESIGN ASSUMPTIONS. POST-CONSTRUCTION INFILTRATION TESTING SHALL BE PER ASTM C1781. THE AVERAGE OF THE POST-CONSTRUCTION INFILTRATION TESTS SHALL MEET OR EXCEED THE MINIMUM INFILTRATION RATE VALUES PER THE MANUFACTURER, OR 150 INCHES/HOUR, WHICHEVER IS GREATER. IF PERMEABLE PAVEMENT SYSTEM FAILS TO MEET POST-CONSTRUCTION INFILTRATION REQUIREMENTS, REMOVE AND REPLACE PAVERS AND AGGREGATE BASE; REDO SUBGRADE PREPARATION; AND RE-PERFORM PRE-CONSTRUCTION AND POST-CONSTRUCTION INFILTRATION TESTING; ALL AT NO ADDITIONAL COST TO THE CITY. POST-CONSTRUCTION INFILTRATION TEST MUST BE PROVIDED NO LONGER THAN A WEEK BEFORE THE SCHEDULED FINAL ACCEPTANCE INSPECTION WITH COMMUNITY DEVELOPMENT.

SHEET NUMBER	SHEET TITLE
C-001	COVER SHEET
C-002	PROJECT CONTROL SHEET
C-003	DEMOLITION PLAN
C-101	SITE PLAN
C-102	GRADING PLAN
C-103	UTILITY PLAN
C-104	EROSION CONTROL PHASE I
C-201	STORM LINE 1 P&P (C)
C-202	STORM LINE 2 P&P (C)
C-501	EROSION CONTROL DETAILS
C-502	EROSION CONTROL DETAILS
C-503	EROSION CONTROL DETAILS
C-504	STANDARD DETAILS
C-505	STANDARD DETAILS
C-505	CITY DETAILS

SYMBOLS		NETWORK	
	BENCHMARK		EASEMENT
	FOUND IRON PIPE/REBAR		CURB
	PRIMARY CONTROL/SET MONUMENT		FOUND MONUMENT/ROW
	AIR CONDITIONER		INTERMEDIATE CONTOUR
	AIR RELEASE VALVE		INDEX CONTOUR
	ELECTRIC BOX/PEDESTAL		SANITARY SEWER LINE (SPECIFY SIZE & TYPE)
	ELECTRIC JUNCTION BOX		GAS LINE
	ELECTRIC METER		WATER LINE (SPECIFY SIZE & TYPE)
	ELECTRIC TRANSFORMER		UNDERGROUND TELEPHONE
	FIRE DEPARTMENT CONNECTION		OVERHEAD ELECTRIC
	FIRE HYDRANT		OVERHEAD TELEVISION
	GAS METER		CHAIN LINK FENCE
	GAS VALVE		WOOD FENCE
	GUARD POST		BARBED WIRE FENCE
	LIGHT POLE		FIBER OPTIC
	POWER POLE		RIGHT OF WAY
	SANITARY MANHOLE		ROAD CENTERLINE
	SANITARY SEWER CLEANOUT		
	SIGN		
	SPRINKLER HEAD		
	TELEPHONE PEDESTAL		
	TV PEDESTAL		
	WATER FAUCET		
	WATER METER		
	WATER VALVE		
	DOWN GUY		
	STORM SEWER MANHOLE		
	STORM SEWER PIPE		
	DROP/CURB INLET		GRATED INLET
	TREE TO BE REMOVED		

	SET IRON PIN		LINEWORK
	LIGHT POLE		EASEMENT
	POWER POLE		CURB
	TELEPHONE PEDESTAL		INTERMEDIATE CONTOUR
	TV PEDESTAL		1206
	MANHOLE		1205
	SANITARY SEWER CLEANOUT		INDEX CONTOUR
	GAS METER		SS SS
	GAS VALVE		SANITARY SEWER LINE
	STORM SEWER PIPE		G G
	STRUCTURE NUMBER		GAS LINE
	WATER VALVE		W W
	FIRE HYDRANT ASSEMBLY (TEE, VALVE & FIRE HYDRANT)		WATER LINE
	FIRE HYDRANT		UGT UGT
	AIR RELEASE VALVE		UNDERGROUND TELEPHONE
	FIRE DEPARTMENT CONNECTION		UGE UGE
	WATER METER		UNDERGROUND ELECTRIC
	BACK FLOW PREVENTER		OHE OHE
	REDUCER		OVERHEAD ELECTRIC
	RECTANGULAR DROP INLET, GRADED INLET OR JUNCTION BOX (SPECIFY ON PLAN SHEET)		FO FO
	CIRCULAR DROP INLET, GRADED INLET OR JUNCTION BOX (SPECIFY ON PLAN SHEET)		FIBER OPTIC
			UGTV UGTV
			UNDERGROUND TELEVISION
			CHAIN LINK FENCE
			WOOD FENCE
			BARBED WIRE FENCE
			BUILDING SET BACK
			RIGHT OF WAY
			PROPERTY LINE
			ROAD CENTERLINE

CRAFTON TULL CANNOT CERTIFY THE SITE AS COMPLETE IN ORDER TO OBTAIN THE CERTIFICATE OF OCCUPANCY UNTIL ALL DISTURBED AREAS RELATED TO THE CONSTRUCTION OF THE PROJECT, BOTH ONSITE AND OFFSITE, HAVE BEEN STABILIZED PER THE PLANS AND SPECIFICATIONS AND ALL REQUIREMENTS SPELLED OUT IN PERMITS ISSUED BY THE STATE AND LOCAL AUTHORITIES HAVE BEEN MET.

- THE DESIGN, INSPECTION, AND CERTIFICATION OF ANY RETAINING WALL SHOWN OR REFERENCED HEREIN, INCLUDING BUT NOT LIMITED TO, SEGMENTAL RETAINING WALLS, MASS GRAVITY WALLS, GABION WALLS, ETC., GREATER THAN FORTY-EIGHT INCHES IN HEIGHT, SHALL BE BY OTHERS. ANY RETAINING WALL DATA SHOWN OR REFERENCED HEREIN SHALL BE ONLY FOR COORDINATION OF THE WALL LOCATION OR ELEVATIONS.
2. THE EXISTENCE AND LOCATION OF UNDERGROUND UTILITIES AND STRUCTURES SHOWN ON THESE DRAWINGS IS BASED ON A SEARCH OF THE AVAILABLE RECORDS, TO THE BEST OF OUR KNOWLEDGE. THERE ARE NO EXISTING UTILITIES EXCEPT AS SHOWN ON THESE DRAWINGS. CRAFTON TULL ASSUMES NO RESPONSIBILITY REGARDING THE ACCURACY OF THE DEPICTED LOCATION(S) OF THE UNDERGROUND FACILITIES ON THESE DRAWINGS. CONTRACTOR IS RESPONSIBLE FOR THE LOCATION AND PROTECTION OF ANY OTHER FACILITIES NOT SHOWN ON THESE DRAWINGS. CONTRACTOR SHALL VERIFY LOCATION OF ALL FACILITIES BEFORE BEGINNING WORK.
3. CONTRACTOR SHALL BE GENERALLY ACCEPTED CONSTRUCTION PRACTICES. THE CONTRACTOR WILL BE COMPLETELY RESPONSIBLE FOR CONDITIONS OF THE JOB SITE INCLUDING SAFETY OF ALL PERSONS AND PROPERTY DURING PERFORMANCE OF THE WORK. THIS REQUIREMENT WILL APPLY CONTINUOUSLY AND NOT BE LIMITED TO NORMAL WORKING HOURS. THE DUTY OF THE ENGINEER TO CONDUCT CONSTRUCTION REVIEW OF THE CONTRACTOR'S PERFORMANCE IS NOT INTENDED TO INCLUDE REVIEW OF THE ADEQUACY OF THE CONTRACTOR'S SAFETY MEASURES IN OR NEAR THE CONSTRUCTION SITE.
4. THIS DOCUMENT AND THE IDEAS AND DESIGNS INCORPORATED HEREIN, AS AN INSTRUMENT OF PROFESSIONAL SERVICE, IS THE PROPERTY OF CRAFTON TULL & ASSOCIATES, INC. AND IS NOT TO BE USED, IN WHOLE OR PART, FOR ANY OTHER PROJECT WITHOUT THE WRITTEN AUTHORIZATION OF CRAFTON TULL & ASSOCIATES, INC.
5. CONTRACTOR SHALL NOT CAUSE ANY LONG-TERM INCONVENIENCE TO THE PUBLIC, ADJACENT PROPERTY OWNERS, PEDESTRIANS, ETC. DURING CONSTRUCTION OF THIS PROJECT. CONTRACTOR SHALL PROVIDE ACCESS TO ALL ADJACENT PROPERTIES AT ALL TIMES DURING CONSTRUCTION.
6. CONTRACTOR SHALL ADVISE THE ENGINEER FOR CLARIFICATION IF A DISCREPANCY OR INCONSISTENCY IS IDENTIFIED IN THE PLANS OR SPECIFICATIONS.
7. CONTRACTOR IS RESPONSIBLE FOR THE DESIGN AND IMPLEMENTATION OF ALL SHEETING, SHORING, AND SPECIAL EXCAVATION MEASURES REQUIRED ON THE PROJECT WHICH ARE NECESSARY TO CONFORM TO OSHA, FEDERAL, STATE AND LOCAL REGULATIONS.
8. ENGINEER OF RECORD SHALL OBSERVE THE INSTALLATION OF THE WATER & SEWER MAINS, BEYOND THAT SCOPE, CRAFTON TULL & ASSOCIATES, INC. (CTA) HAS NOT BEEN RETAINED BY THE OWNER FOR CONSTRUCTION ADMINISTRATION OR OBSERVATION SERVICES FOR THE WORK SHOWN ON THESE DRAWINGS. THEREFORE, CTA HEREBY NOTIFIES ALL PARTIES INVOLVED THAT CRAFTON TULL & ASSOCIATES, INC. ASSUMES NO RESPONSIBILITY FOR THE INTERPRETATION, COORDINATION, OR ADMINISTRATION OF THESE DOCUMENTS AND/OR DEVIATIONS THEREOF. FURTHERMORE, CRAFTON TULL & ASSOCIATES, INC. WILL NOT BE RESPONSIBLE FOR ANY EFFECTS THAT ANY CHANGES TO THESE DOCUMENTS MAY HAVE ON ANY RELATED TRADES, CONSTRUCTION SEQUENCES, OR OPERATION OF THE COMPLETED PROJECT EXCEPT AS SPECIFICALLY NOTED IN THE AGREEMENT BETWEEN CRAFTON TULL & ASSOCIATES AND THE OWNER.
9. ALL MATERIALS TESTING SHALL BE PERFORMED BY A GEO-TECHNICAL ENGINEER WHO HAS BEEN LICENSED BY THE STATE OF ARKANSAS. ALL TESTING SHALL BE PERFORMED PER THE GEO-TECHNICAL REPORT REQUIREMENTS, TECHNICAL SPECIFICATIONS, OR LOCAL REQUIREMENTS, WHICHEVER IS MORE RESTRICTIVE AT CONTRACTORS EXPENSE.
10. **ENERGIZED ELECTRICAL LINE SAFETY, WARNINGS, AND ADVANCED NOTICES:** ALL OWNERS, GENERAL CONTRACTORS, AND SUBCONTRACTORS ASSOCIATED WITH THIS PROJECT SHALL BE RESPONSIBLE FOR FAMILIARIZING THEMSELVES WITH, COMPLYING WITH, AND THE ENFORCEMENT OF ARKANSAS CODES AR ST 11-5-307 AND 3 AR ST 11-5-308 AND THE ARKANSAS CONSTRUCTION SAFETY ACT, AS WELL AS THE ARKANSAS ELECTRICAL CODES AND FOR SAFETY OF ALL PERSONNEL, INCLUDING THE GENERAL PUBLIC, JOINING AT ANY WORK, MOVEMENT, AND ACTIVITY IN CLOSE PROXIMITY TO ANY ENERGIZED ELECTRICAL LINE.

BUILDING SETBACK:	EXTERIOR YARD 30 INTERIOR YARD 20
SITE AREA:	0.96 AC. (41,872 SQ.FT.)
BUILDING SIZE:	9,153 SQ. FT.
BUILDING USAGE:	VENUE
FINISHED FLOOR ELEVATION:	1284.65
ZONING:	HC-HIGHWAY COMMERCIAL
PROPERTY USAGE:	COMMERCIAL VENUE
BUILDING HEIGHT:	28'-0"
SITE OWNER:	WALTON ARTS CENTER 5079 W. NORTHGATE RD ROGERS, AR 72758
SITE ENGINEER:	CRAFTON TULL EVAN MCMAHON P.E. 901 N. 47TH ST, SUITE 400 ROGERS, AR 72756 479-636-4838
REQUIRED PARKING:	N/A
PROVIDED PARKING:	22 ACCESSIBLE SPACES 22 TOTAL SPACES
PROVIDED PARKING:	22 ACCESSIBLE SPACES 22 TOTAL SPACES
MAX. BUILDING COVERAGE ALLOWED:	70%
MAX. IMPERVIOUS SURFACE ALLOWED:	80%
MAX. BUILDING HEIGHT ALLOWED:	22 ACCESSIBLE SPACES
BUILDING COVERAGE PROVIDED:	6 STORIES
IMPERVIOUS SURFACE PROVIDED: (WITHOUT BUILDING)	49 ACRES (21,633 SQ.FT.)

LOT 6A AND LOT 9B OF PINNACLE HEIGHTS, AS PER PLAT RECORD 2013-564 AND PLAT RECORD 2016-53 IN THE OFFICE OF THE CIRCUIT CLERK AND EX-OFFICIO RECORDER OF BENTON COUNTY, ARKANSAS.

THIS PROPERTY IS NOT IN FLOOD ZONE "A" OR "AE", AND IS OUTSIDE THE 100-YEAR FLOOD PLAIN AS SHOWN ON THE NATIONAL FLOOD INSURANCE PROGRAM'S FIRM PANEL NUMBER 05007C0270K, EFFECTIVE DATE 6/5/2012.

THE ABOVE STATEMENT IS FOR INFORMATION ONLY AND THIS SURVEYOR ASSUMES NO LIABILITY FOR THE CORRECTNESS OF THE CITED MAP(S). IN ADDITION, NO INDEPENDENT STUDY OF THE LIKELIHOOD OF FLOODING OF THE SURVEYED PROPERTY HAS BEEN DONE BY THE SURVEYOR AND NO OPINION OF FLOOD HAZARDS IS INCLUDED IN THIS SURVEY. THE FLOOD HAZARD ZONE BOUNDARIES SHOWN HEREON WERE SCALED FROM THE MAPS CITED AND ARE NOT THE RESULT OF INDEPENDENT COMPUTATION OR ANALYSIS.

[illegible]

This document, and the ideas and designs incorporated herein, as an instrument of professional service, is the property of Crafton, Tull & Associates, Inc., and is not to be used, in whole or in part, for any other project, without the written authorization of Crafton, Tull & Associates, Inc.


PROJECT NO: 26102800
 ISSUE DATE: 7/1/2026
 CONTACT: E.MCMAHON
 GC BY: _____
 GC Date: _____

**PRELIMINARY
 PLANS**

© 2026 Crafton, Tull & Associates, Inc.

COVER SHEET

C-001

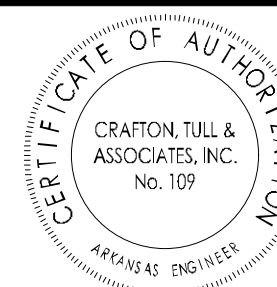

GRAPHIC SCALE IN FEET

A horizontal graphic scale bar. The top part is a single black bar. The bottom part is divided into alternating black and white segments. Below the bar, the text '40'' is on the left, '0' is in the center, and '40'' is on the right.

AMP NORTH ADDITION
SITE DEVELOPMENT PLAN

ROGERS, AR

Key Pla

[illegible]

This document, and the ideas and designs incorporated herein, as an instrument of professional service, is the property of Crafton, Tull & Associates, Inc., and is not to be used, in whole or in part, for any other project, without the written authorization of Crafton, Tull & Associates, Inc.

PROJECT NO: 26102800

ISSUE DATE: 7/1/2026
CONTACT: E.MCMAHON

QC by:

QC Date _____
PP _____

PRELIMINARY PLANS

PLAINS


© 2026 Crafton, Tull & Associates, Inc.

DEMOLITION PLAN


C-003

 LEGEND (TO BE REMOVED)

SYMBOLS

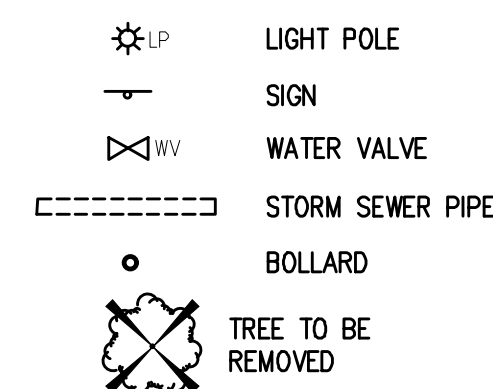


LINEWORK

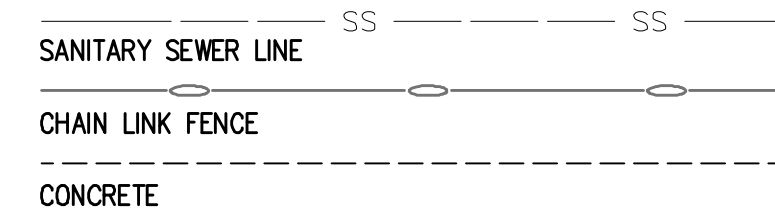


 LEGEND (EXISTING SYMBOLS)

SYMBOLS

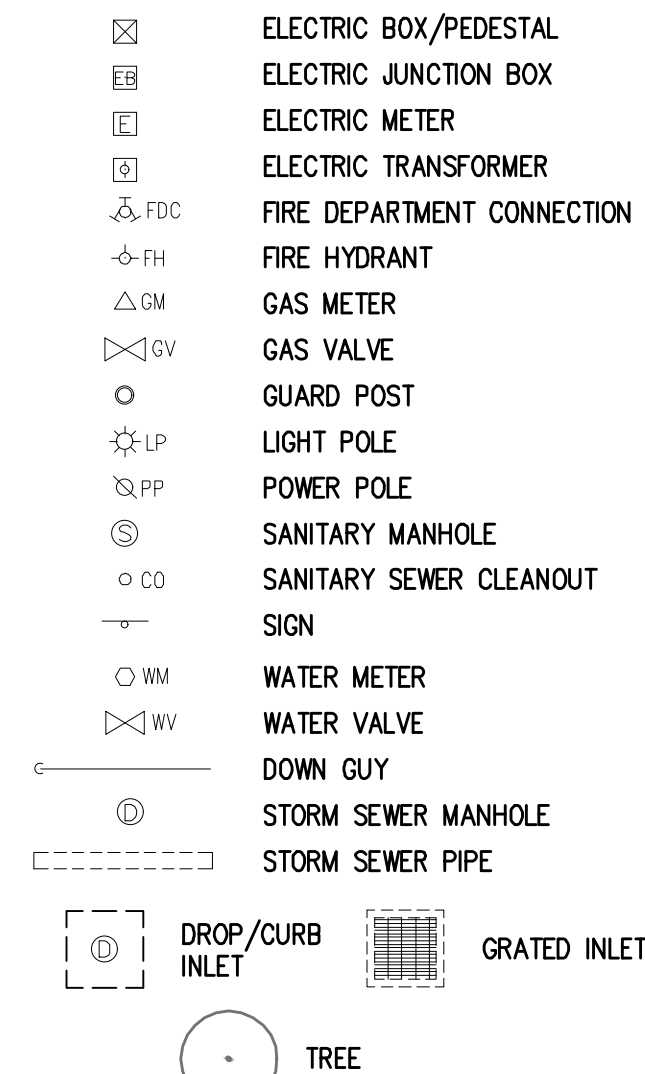


LINEWORK

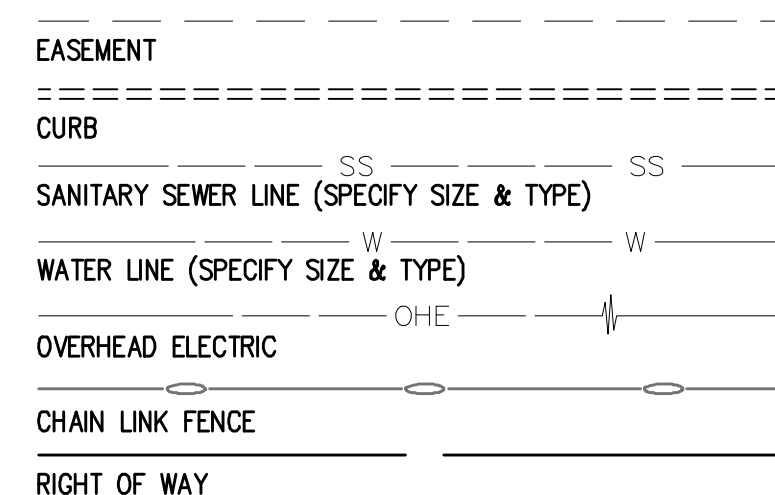

DEMOLITION NOTES

1. CONTRACTOR SHALL ABIDE BY ALL FEDERAL, STATE, AND LOCAL CODES FOR THE DEMOLITION AND DISPOSAL OF ALL MATERIALS.
2. CRAFTON, TULL AND ASSOCIATES, INC. SHALL NOT BE LIABLE FOR ANY DEMOLITION PROCEDURES, SCHEDULING, AND DISPOSAL OF ANY MATERIALS.
3. IT SHALL BE THE RESPONSIBILITY OF THE CONTRACTOR TO MAKE SURE THAT ADJACENT PROPERTY IS NOT DAMAGED AND IS ACCESSIBLE AT ALL TIMES, AND THAT CONSTRUCTION DOES NOT CREATE ANY HARDSHIP TO LAND OWNERS ADJACENT TO THE CONSTRUCTION SITE.
4. THE CONTRACTOR IS RESPONSIBLE FOR THE DEMOLITION, REMOVAL, AND DISPOSAL IN A LOCATION APPROVED BY ALL GOVERNING AUTHORITIES, OF ALL STRUCTURES, PADS, WALLS, FLUMES, FOUNDATIONS, PARKING, DRIVES, DRAINAGE, STRUCTURES, UTILITIES, ETC., SUCH THAT THE IMPROVEMENTS SHOWN ON THE REMAINING PLANS CAN BE CONSTRUCTED. ALL FACILITIES TO BE REMOVED SHALL BE UNDERCUT TO SUITABLE MATERIAL AND BROUGHT TO GRADE WITH SUITABLE COMPACTED FILL MATERIAL PER THE SPECIFICATIONS.
5. THE CONTRACTOR SHALL COORDINATE WITH RESPECTIVE UTILITY COMPANIES PRIOR TO THE DISCONNECTION, REMOVAL, AND RELOCATION OF ALL UTILITIES. THE CONTRACTOR SHALL COORDINATE WITH THE UTILITY COMPANY CONCERNING PORTIONS OF WORK WHICH MAY BE PERFORMED BY THE UTILITY COMPANIES' FORCES AND ANY FEES WHICH ARE TO BE PAID TO THE UTILITY COMPANY FOR SERVICES. THE CONTRACTOR IS RESPONSIBLE FOR PAYING ALL FEES AND CHARGES.
6. THE CONTRACTOR IS RESPONSIBLE FOR REMOVING EXISTING IRRIGATION SYSTEM IN THE AREAS OF SITE IMPROVEMENTS. THE CONTRACTOR SHALL CAP THE EXISTING IRRIGATION SYSTEM TO REMAIN SUCH THAT THE REMAINING SYSTEM SHALL CONTINUE TO FUNCTION PROPERLY.
7. THE CONTRACTOR IS RESPONSIBLE FOR THE DISCONNECTION OF UTILITY SERVICES TO THE EXISTING BUILDINGS PRIOR TO DEMOLITION OF THE BUILDINGS.
8. THE LOCATIONS OF ALL EXISTING UTILITIES SHOWN ON THIS PLAN HAVE BEEN DETERMINED FROM THE BEST INFORMATION AVAILABLE AND ARE GIVEN FOR THE CONVENIENCE OF THE CONTRACTOR. THE ENGINEER ASSUMES NO RESPONSIBILITY FOR THEIR ACCURACY. PRIOR TO THE START OF ANY DEMOLITION ACTIVITY, THE CONTRACTOR SHALL NOTIFY THE UTILITY COMPANIES FOR ONSITE LOCATIONS OF EXISTING UTILITIES.
9. ALL EXISTING SEWERS, PIPING AND UTILITIES SHOWN ARE NOT TO BE INTERPRETED AS THE EXACT LOCATION, OR AS THE ONLY OBSTACLES THAT MAY OCCUR ON THE SITE. VERIFY EXISTING CONDITIONS AND PROCEED WITH CAUTION AROUND ANY ANTICIPATED FEATURES. GIVE NOTICE TO ALL UTILITY COMPANIES REGARDING DESTRUCTION AND REMOVAL OF ALL SERVICE LINES AND CAP ALL LINES BEFORE PROCEEDING WITH WORK. UTILITIES DETERMINED TO BE ABANDONED AND LEFT IN PLACE SHALL BE GROUTED IF UNDER BUILDINGS.
10. ELECTRICAL, TELEPHONE, CABLE, WATER, FIBER OPTIC CABLE AND/OR GAS LINES NEEDING TO BE REMOVED OR RELOCATED SHALL BE COORDINATED WITH THE AFFECTED UTILITY COMPANY. ADEQUATE TIME SHALL BE PROVIDED FOR RELOCATION AND CLOSE COORDINATION WITH THE UTILITY COMPANY IS NECESSARY TO PROVIDE A SMOOTH TRANSITION IN UTILITY SERVICE.
11. CONTRACTOR MUST PROTECT THE PUBLIC AT ALL TIMES WITH FENCING, BARRICADES, ENCLOSURES, ETC.
12. ALL EROSION CONTROL DEVICES ARE TO BE INSTALLED PRIOR TO DEMOLITION.
13. THE CONTRACTOR MAY LIMIT SAW-CUT AND PAVEMENT REMOVAL TO ONLY THOSE AREAS WHERE IT IS REQUIRED AS SHOWN ON THESE CONSTRUCTION PLANS BUT IF ANY DAMAGE IS INCURRED ON ANY OF THE SURROUNDING PAVEMENT, ETC. THE CONTRACTOR SHALL BE RESPONSIBLE FOR ITS REMOVAL AND REPAIR.
14. CONTRACTOR SHALL MAINTAIN ALL EXISTING PARKING, SIDEWALKS, DRIVES, ETC. CLEAR AND FREE FROM ANY CONSTRUCTION ACTIVITY AND/OR MATERIAL TO ENSURE EASY AND SAFE PEDESTRIAN AND VEHICULAR TRAFFIC TO AND FROM THE SITE.
15. THE CONTRACTOR SHALL COORDINATE WATERMAIN WORK WITH THE FIRE DEPARTMENT AND THE CITY/COUNTY UTILITY DEPARTMENT TO PLAN WATERMAIN IMPROVEMENTS AND TO ENSURE ADEQUATE FIRE PROTECTION IS CONSTANTLY AVAILABLE TO THE SITE THROUGHOUT THIS SPECIFIC WORK AND THROUGH ALL PHASES OF CONSTRUCTION. CONTRACTOR WILL BE RESPONSIBLE FOR ARRANGING/PROVIDING ANY REQUIRED WATERMAIN SHUT-OFFS WITH THE CITY/COUNTY DURING CONSTRUCTION, ANY COSTS ASSOCIATED WITH WATERMAIN SHUT-OFFS WILL BE THE RESPONSIBILITY OF THE CONTRACTOR AND NO EXTRA COMPENSATION WILL BE PROVIDED.
16. DAMAGE TO ALL EXISTING CONDITIONS TO REMAIN WILL BE REPLACED AT CONTRACTOR'S EXPENSE. REPAIRS SHALL RESTORE DAMAGED ITEMS TO EQUAL OR BETTER THAN, EXISTING CONDITIONS. CONTRACTOR IS RESPONSIBLE FOR DOCUMENTING ALL EXISTING DAMAGE AND NOTIFYING CONSTRUCTION MANAGER PRIOR TO CONSTRUCTION START.
17. ALL TRENCHES AND/OR EXCAVATED AREAS SHALL BE FILLED/TESTED IN ACCORDANCE WITH THE GEOTECHNICAL ENGINEERING REPORT.
18. IF SEPTIC TANKS ARE FOUND PRESENT WITHIN THE LIMITS OF DISTURBANCE THEY SHALL BE DISPOSED OF IN ACCORDANCE WITH LOCAL, STATE, AND FEDERAL LAWS.
19. IF THE CONTRACTOR FINDS ANY UNDERGROUND TANKS ON SITE THEY SHALL CONTACT THE ENGINEER IMMEDIATELY.
20. ALL WELLS SHALL BE CAPPED AND CLOSED IN ACCORDANCE WITH APPLICABLE STATE AND FEDERAL LAW.

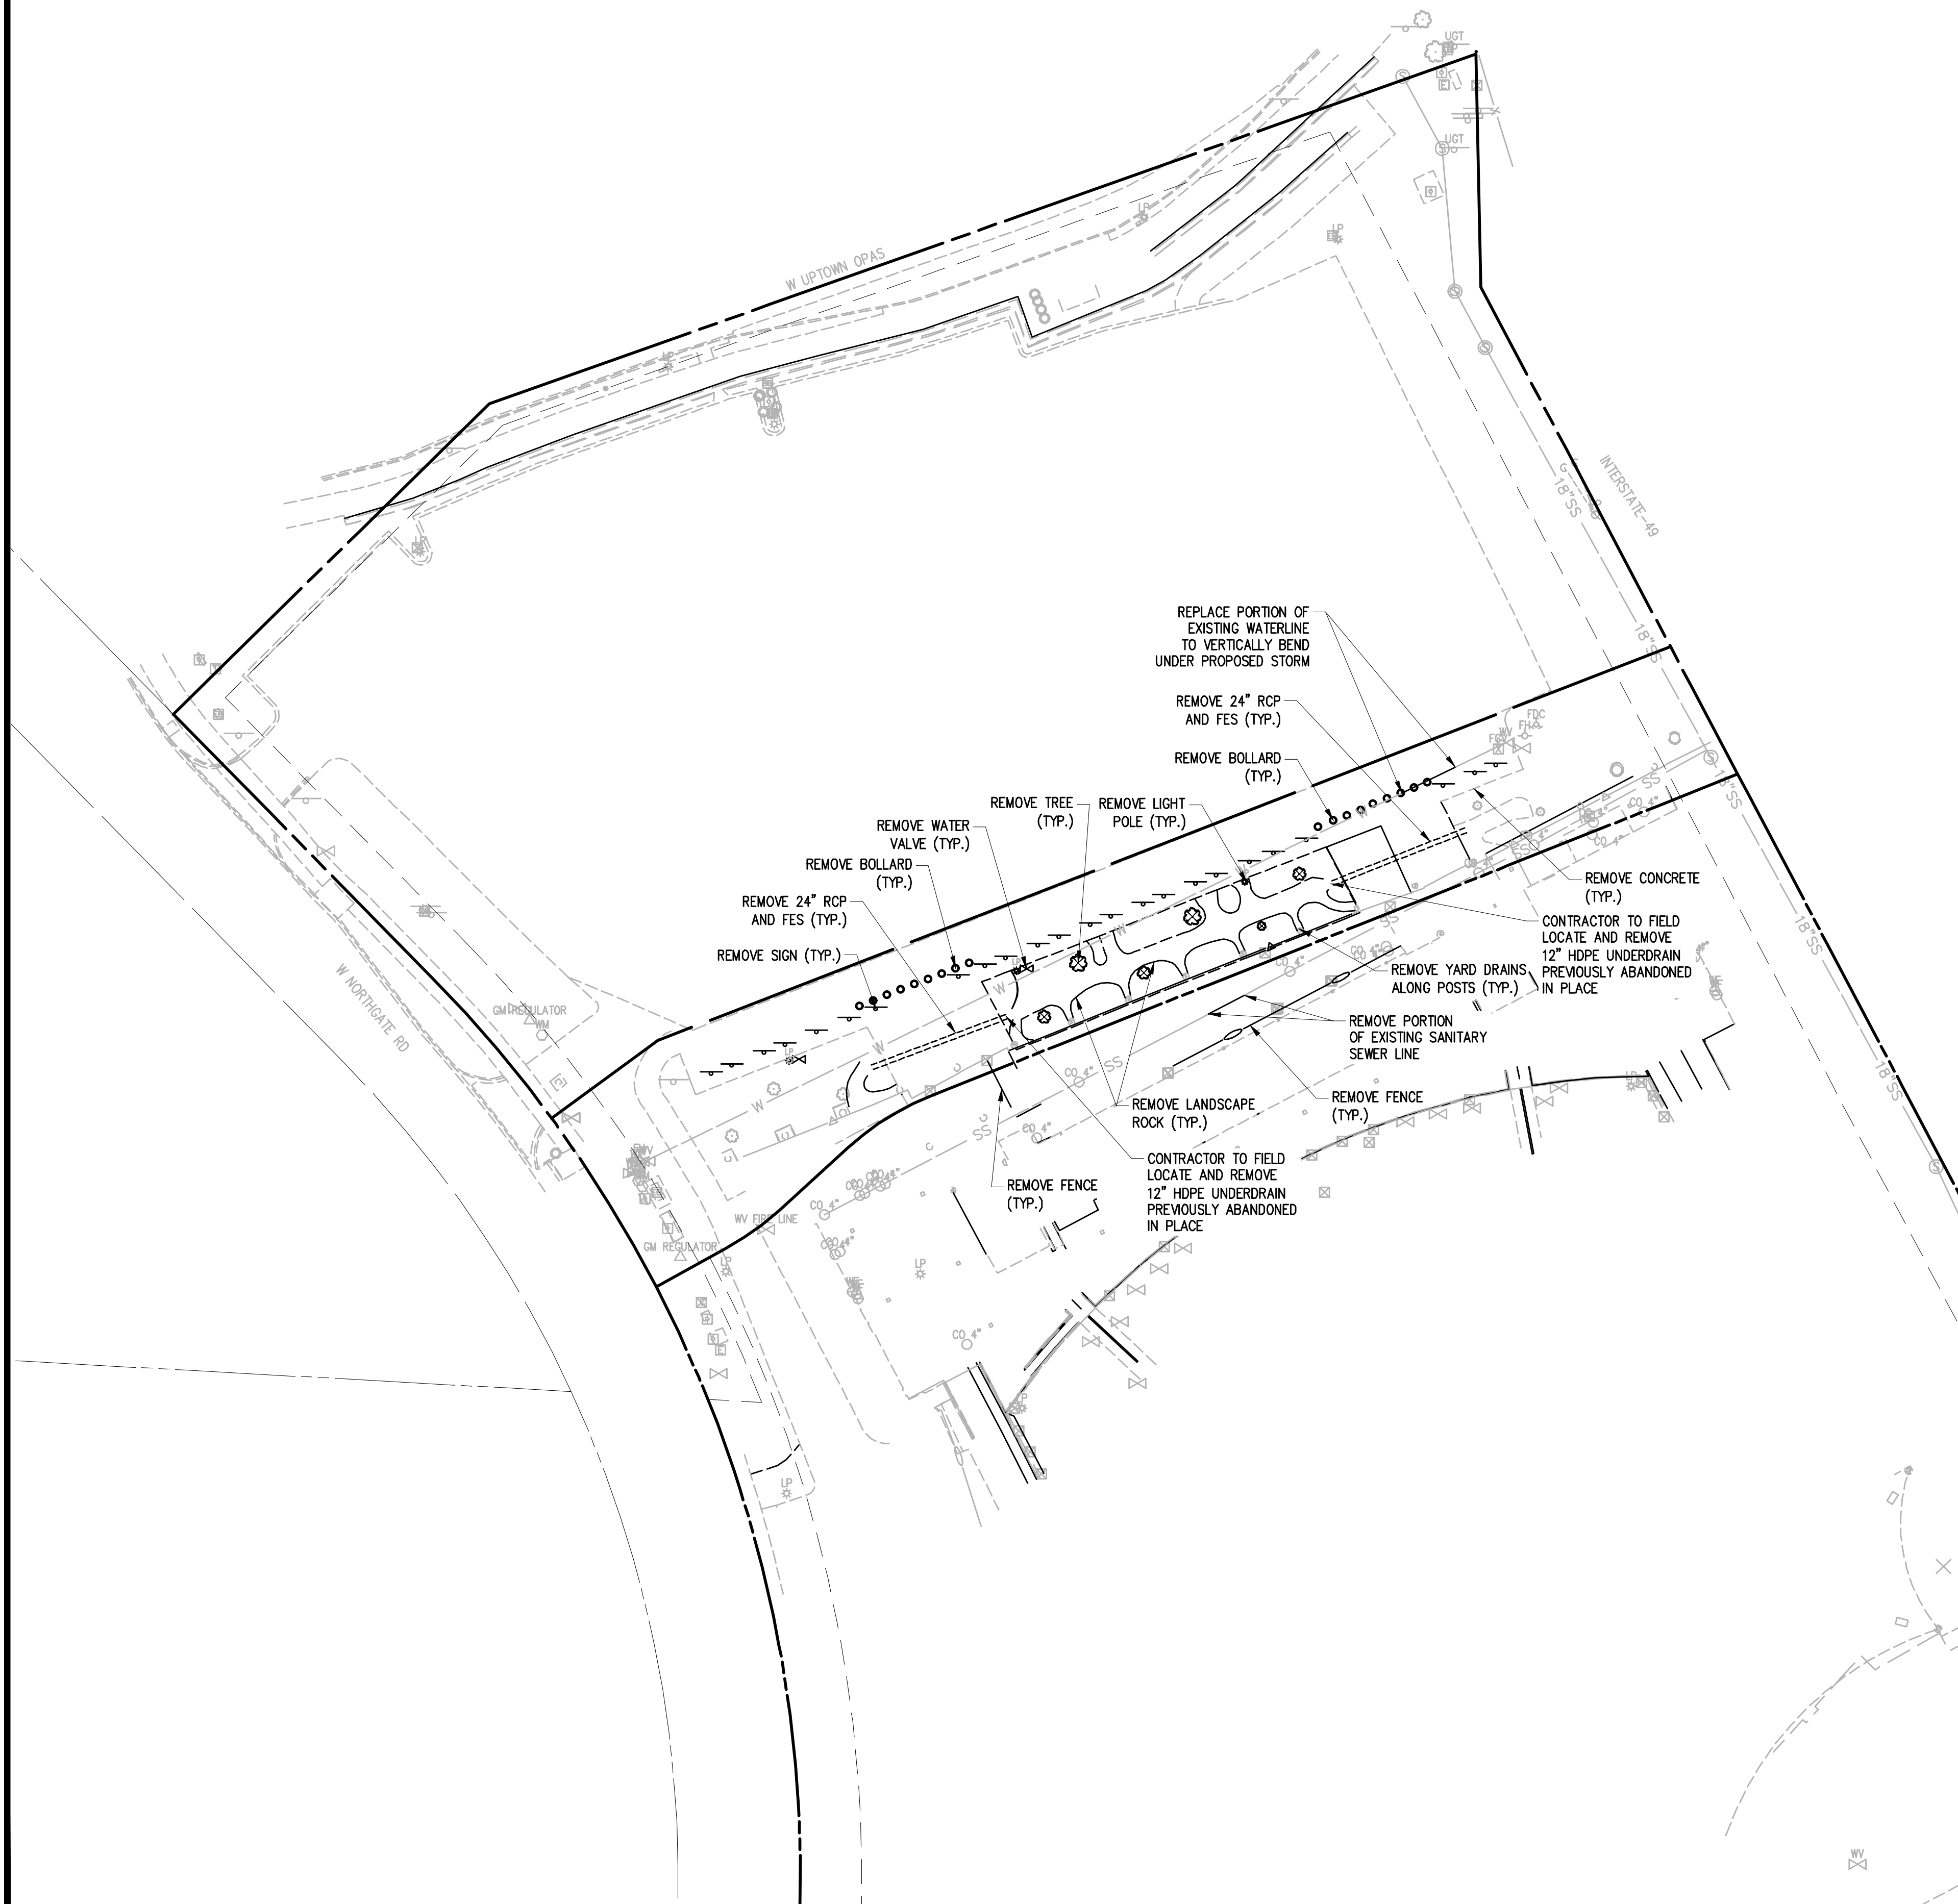

DRAWING: G:\26102800_AAP\VENUE\INFRASTRUCTURE\DWG\1 DEMO PLAN.DWG
 OUTPUT: LAYOUT1 - LAST_SAVED: RF5262, 7/1/2026 10:16:00 AM
 FIRST PLOTTED BY: RONALD FLORES, 7/1/2026 3:44:46 PM

GRADING AND DRAINAGE NOTES

1. THE DESIGN, INSPECTION, AND CERTIFICATION OF ANY RETAINING WALL SHOWN OR REFERENCED HEREIN, INCLUDING BUT NOT LIMITED TO, SEGMENTAL RETAINING WALLS, MASS GRAVITY WALLS, GABION WALLS, ETC., GREATER THAN FORTY-EIGHT INCHES IN HEIGHT, SHALL BE BY OTHERS. ANY RETAINING WALL DATA SHOWN OR REFERENCED HEREIN SHALL BE FOR COORDINATION OF THE WALL LOCATION AND ELEVATIONS ONLY.
2. THE OWNER/CONTRACTOR SHALL BE SOLELY RESPONSIBLE FOR OBTAINING AND PROVIDING SEPARATE AND INDEPENDENT RETAINING WALL DESIGNS, INSPECTIONS, AND CERTIFICATIONS BY A REGISTERED PROFESSIONAL ENGINEER OTHER THAN CRAFTON TULL. THIS SHALL ALSO APPLY TO ANY ASSOCIATED AND NECESSARY PUBLIC SAFETY DEVICES INCLUDING, BUT NOT LIMITED TO, PEDESTRIAN SAFETY RAILS.
3. THE LOCATION AND/OR ELEVATION OF EXISTING UTILITIES AS SHOWN ON THESE PLANS IS BASED ON RECORDS OF THE VARIOUS UTILITY COMPANIES, AND WHERE POSSIBLE, MEASUREMENTS TAKEN IN THE FIELD. THE INFORMATION IS NOT TO BE RELIED ON AS BEING EXACT OR COMPLETE. THE CONTRACTOR MUST CONTACT THE APPROPRIATE UTILITY COMPANIES AT LEAST 72 HOURS BEFORE ANY EXCAVATION TO REQUEST EXACT FIELD LOCATION OF EXISTING UTILITIES ON SITE OR IN RIGHT-OF-WAY. ALL UTILITIES MUST BE LOCATED PRIOR TO GRADING START.
4. ALL WORK SHALL BE PERFORMED IN ACCORDANCE WITH THE TECHNICAL SPECIFICATIONS, GEO-TECHNICAL REPORT, OR LOCAL JURISDICTION, WHICHEVER IS MORE RESTRICTIVE.
5. ALL CUT OR FILL SLOPES SHALL BE A MAX 3:1 SLOPE OR FLATTER UNLESS OTHERWISE NOTED.
6. IF ANY EXISTING STRUCTURES TO REMAIN ARE DAMAGED DURING CONSTRUCTION, IT SHALL BE THE CONTRACTOR'S RESPONSIBILITY TO REPAIR AND/OR REPLACE THE EXISTING STRUCTURE AS NECESSARY TO RETURN IT TO EXISTING CONDITION OR BETTER.
7. ALL STORM SEWER PIPE CONNECTIONS TO STRUCTURES SHALL BE GROUTED TO ENSURE CONNECTION AT STRUCTURE IS WATERTIGHT. ALL STORM SEWER STRUCTURES SHALL HAVE A SMOOTH UNIFORM POURED

8. MORTAR INVERT FROM INVERT IN TO INVERT OUT.
9. ALL DRAINAGE STRUCTURES AND STORM SEWER PIPES SHALL MEET HEAVY DUTY TRAFFIC (H20) LOADING AND BE INSTALLED ACCORDINGLY WHEN IN PAVED AND TRAFFIC AREAS.
10. SITE GRADING SHALL NOT PROCEED UNTIL APPROPRIATE EROSION AND SEDIMENT CONTROL MEASURES HAVE BEEN INSTALLED. THE CONTRACTOR SHALL ADHERE TO ALL TERMS AND CONDITIONS AS OUTLINED IN THE GENERAL NPDES PERMIT AND THE SWPPP FOR STORMWATER DISCHARGE ASSOCIATED WITH CONSTRUCTION ACTIVITIES.
11. ALL UNSURFACED AREAS DISTURBED BY GRADING OPERATION SHALL RECEIVE 4 INCHES OF TOPSOIL TO FINAL GRADE. REFER TO THE LANDSCAPE PLAN.
12. TOPOGRAPHIC INFORMATION TAKEN FROM A TOPOGRAPHIC SURVEY BY LAND SURVEYORS. IF CONTRACTOR DOES NOT ACCEPT EXISTING TOPOGRAPHY AS SHOWN ON PLANS, CONTACT ENGINEER IMMEDIATELY.
13. THE CONTRACTOR SHALL ASSURE POSITIVE DRAINAGE AWAY FROM BUILDINGS FOR ALL NATURAL AND PAVED AREAS THROUGHOUT ALL PHASES OF CONSTRUCTION.
14. CONTRACTOR SHALL REFER TO ARCHITECTURAL PLANS FOR EXACT LOCATIONS AND DIMENSIONS OF VESTIBULES, SLOPE PAVING, SIDEWALKS, EXIT PORCHES, TRUCK DOCKS, PRECISE BUILDING DIMENSIONS AND EXACT UTILITY ENTRANCE LOCATIONS.
15. THE EARTHWORK FOR ALL BUILDING FOUNDATIONS AND SLABS SHALL BE IN ACCORDANCE WITH ARCHITECTURAL BUILDING PLANS, GEO-TECHNICAL REPORT AND SPECIFICATIONS.
16. EXISTING DRAINAGE STRUCTURES TO BE INSPECTED AND REPAIRED AS NEEDED, AND EXISTING PIPES TO BE CLEANED OUT TO REMOVE ALL SILT AND DEBRIS.
17. CONTRACTOR SHALL ADJUST AND/OR CUT EXISTING PAVEMENT AS NECESSARY TO ENSURE A SMOOTH FIT AND CONTINUOUS GRADE.

18. CONTRACTOR SHALL MAINTAIN ALL EXISTING PARKING, SIDEWALKS, DRIVES, ETC. CLEAR AND FREE FROM ANY CONSTRUCTION ACTIVITY AND/OR MATERIAL TO ENSURE EASY AND SAFE PEDESTRIAN AND VEHICULAR TRAFFIC TO AND FROM THE SITE.
19. IF WET AREAS ARE ENCOUNTERED ON-SITE THE CONTRACTOR SHALL COORDINATE WITH THE GEOTECHNICAL ENGINEER FOR THE DESIGN AND PLACEMENT OF A FRENCH DRAIN SYSTEM.
20. CRAFTON, TULL & ASSOCIATES, INC. (CTA) HAS NOT NECESSARILY ESTABLISHED MINIMUM FINISH FLOOR ELEVATIONS FOR EACH INDIVIDUAL BUILDING OR LOT IN THIS SUBDIVISION. WHEN A MINIMUM BUILDING FLOOR ELEVATION IS NOT ESTABLISHED AND NOTED, THE ULTIMATE RESPONSIBILITY FOR THE PROPER GRADING OF EACH INDIVIDUAL LOT OR PARCEL SHALL REST WITH THE LOT'S OWNER. TYPICALLY, THE MINIMUM FINISH FIRST FLOOR ELEVATIONS SHOULD BE AT LEAST TWELVE INCHES (12") ABOVE THE FINISHED TOP OF STREET CURB ELEVATION ASSOCIATED WITH EACH INDIVIDUAL LOT OR PARCEL OR AS REQUIRED BY LOCAL AND STATE CODES.


ACCESSIBILITY NOTES

INDICATES ACCESSIBLE ROUTE.

1. THE AREAS ON THIS SHEET INDICATED BY THIS HATCH PATTERN ARE CONSIDERED AN ACCESSIBLE ROUTE AND SHALL MEET THE LATEST EDITIONS AND GUIDELINES PROVIDED BY THE FAIR HOUSING ACT (FHA) AND/OR THE AMERICANS WITH DISABILITIES ACT (ADA).
2. IT IS THE CONTRACTOR'S RESPONSIBILITY TO CONSTRUCT THE ACCESSIBLE ROUTES PER THESE PLANS AND THE FHA/ADA GUIDELINES. THE CONTRACTOR SHALL NOTIFY THE ENGINEER OF ANY DISCREPANCY IN THE DETAILS AND GRADES PROVIDED ON THE GRADING PLAN PRIOR TO PLACING ANY CONCRETE.
3. THE MAXIMUM CROSS SLOPE SHALL NOT EXCEED 2% FOR ANY ACCESSIBLE ROUTE.
4. THE MAXIMUM RUNNING SLOPE SHALL NOT EXCEED 5% FOR AN ACCESSIBLE ROUTE UNLESS A RAMP IS PROVIDED THAT MEETS THE REQUIREMENTS OF AN ACCESSIBLE ROUTE (SEE DETAILS).
5. THE MAXIMUM SLOPE OF AN ACCESSIBLE PARKING STALL NOT EXCEED 2% IN ANY DIRECTION.
6. ACCESSIBLE ROUTE DETAILS FOR SIDEWALKS, CROSSWALKS, RAMPS, HANDRAILS, AND HANDICAP PARKING STALLS ARE PROVIDED ON SHEETS C-504 & C-505.
7. NEITHER THE OWNER NOR THE ENGINEER WILL MAKE EXHAUSTIVE CHECKS OF THE CONTRACTOR'S WORK ON THE ACCESSIBLE ROUTES. RATHER, IT IS THE CONTRACTOR'S RESPONSIBILITY TO CONSTRUCT THE ACCESSIBLE ROUTES PER THE PLANS AND DETAILS TO ENSURE COMPLIANCE WITH THE FHA/ADA.
8. AT HIS OWN EXPENSE, THE CONTRACTOR SHALL REMOVE AND REPLACE ANY SECTIONS OF AN ACCESSIBLE ROUTE THAT EXCEED THE MAXIMUM GRADES. THIS SHALL BE STRICTLY ENFORCED.

SITE STABILIZATION AND CERTIFICATION

CRAFTON TULL CANNOT CERTIFY THE SITE AS COMPLETE IN ORDER TO OBTAIN THE CERTIFICATE OF OCCUPANCY UNTIL ALL DISTURBED AREAS RELATED TO THE CONSTRUCTION OF THE PROJECT, BOTH ONSITE AND OFFSITE, HAVE BEEN STABILIZED PER THE PLANS AND SPECIFICATIONS AND ALL REQUIREMENTS SPELLED OUT IN PERMITS ISSUED BY THE STATE AND LOCAL AUTHORITIES HAVE BEEN MET.

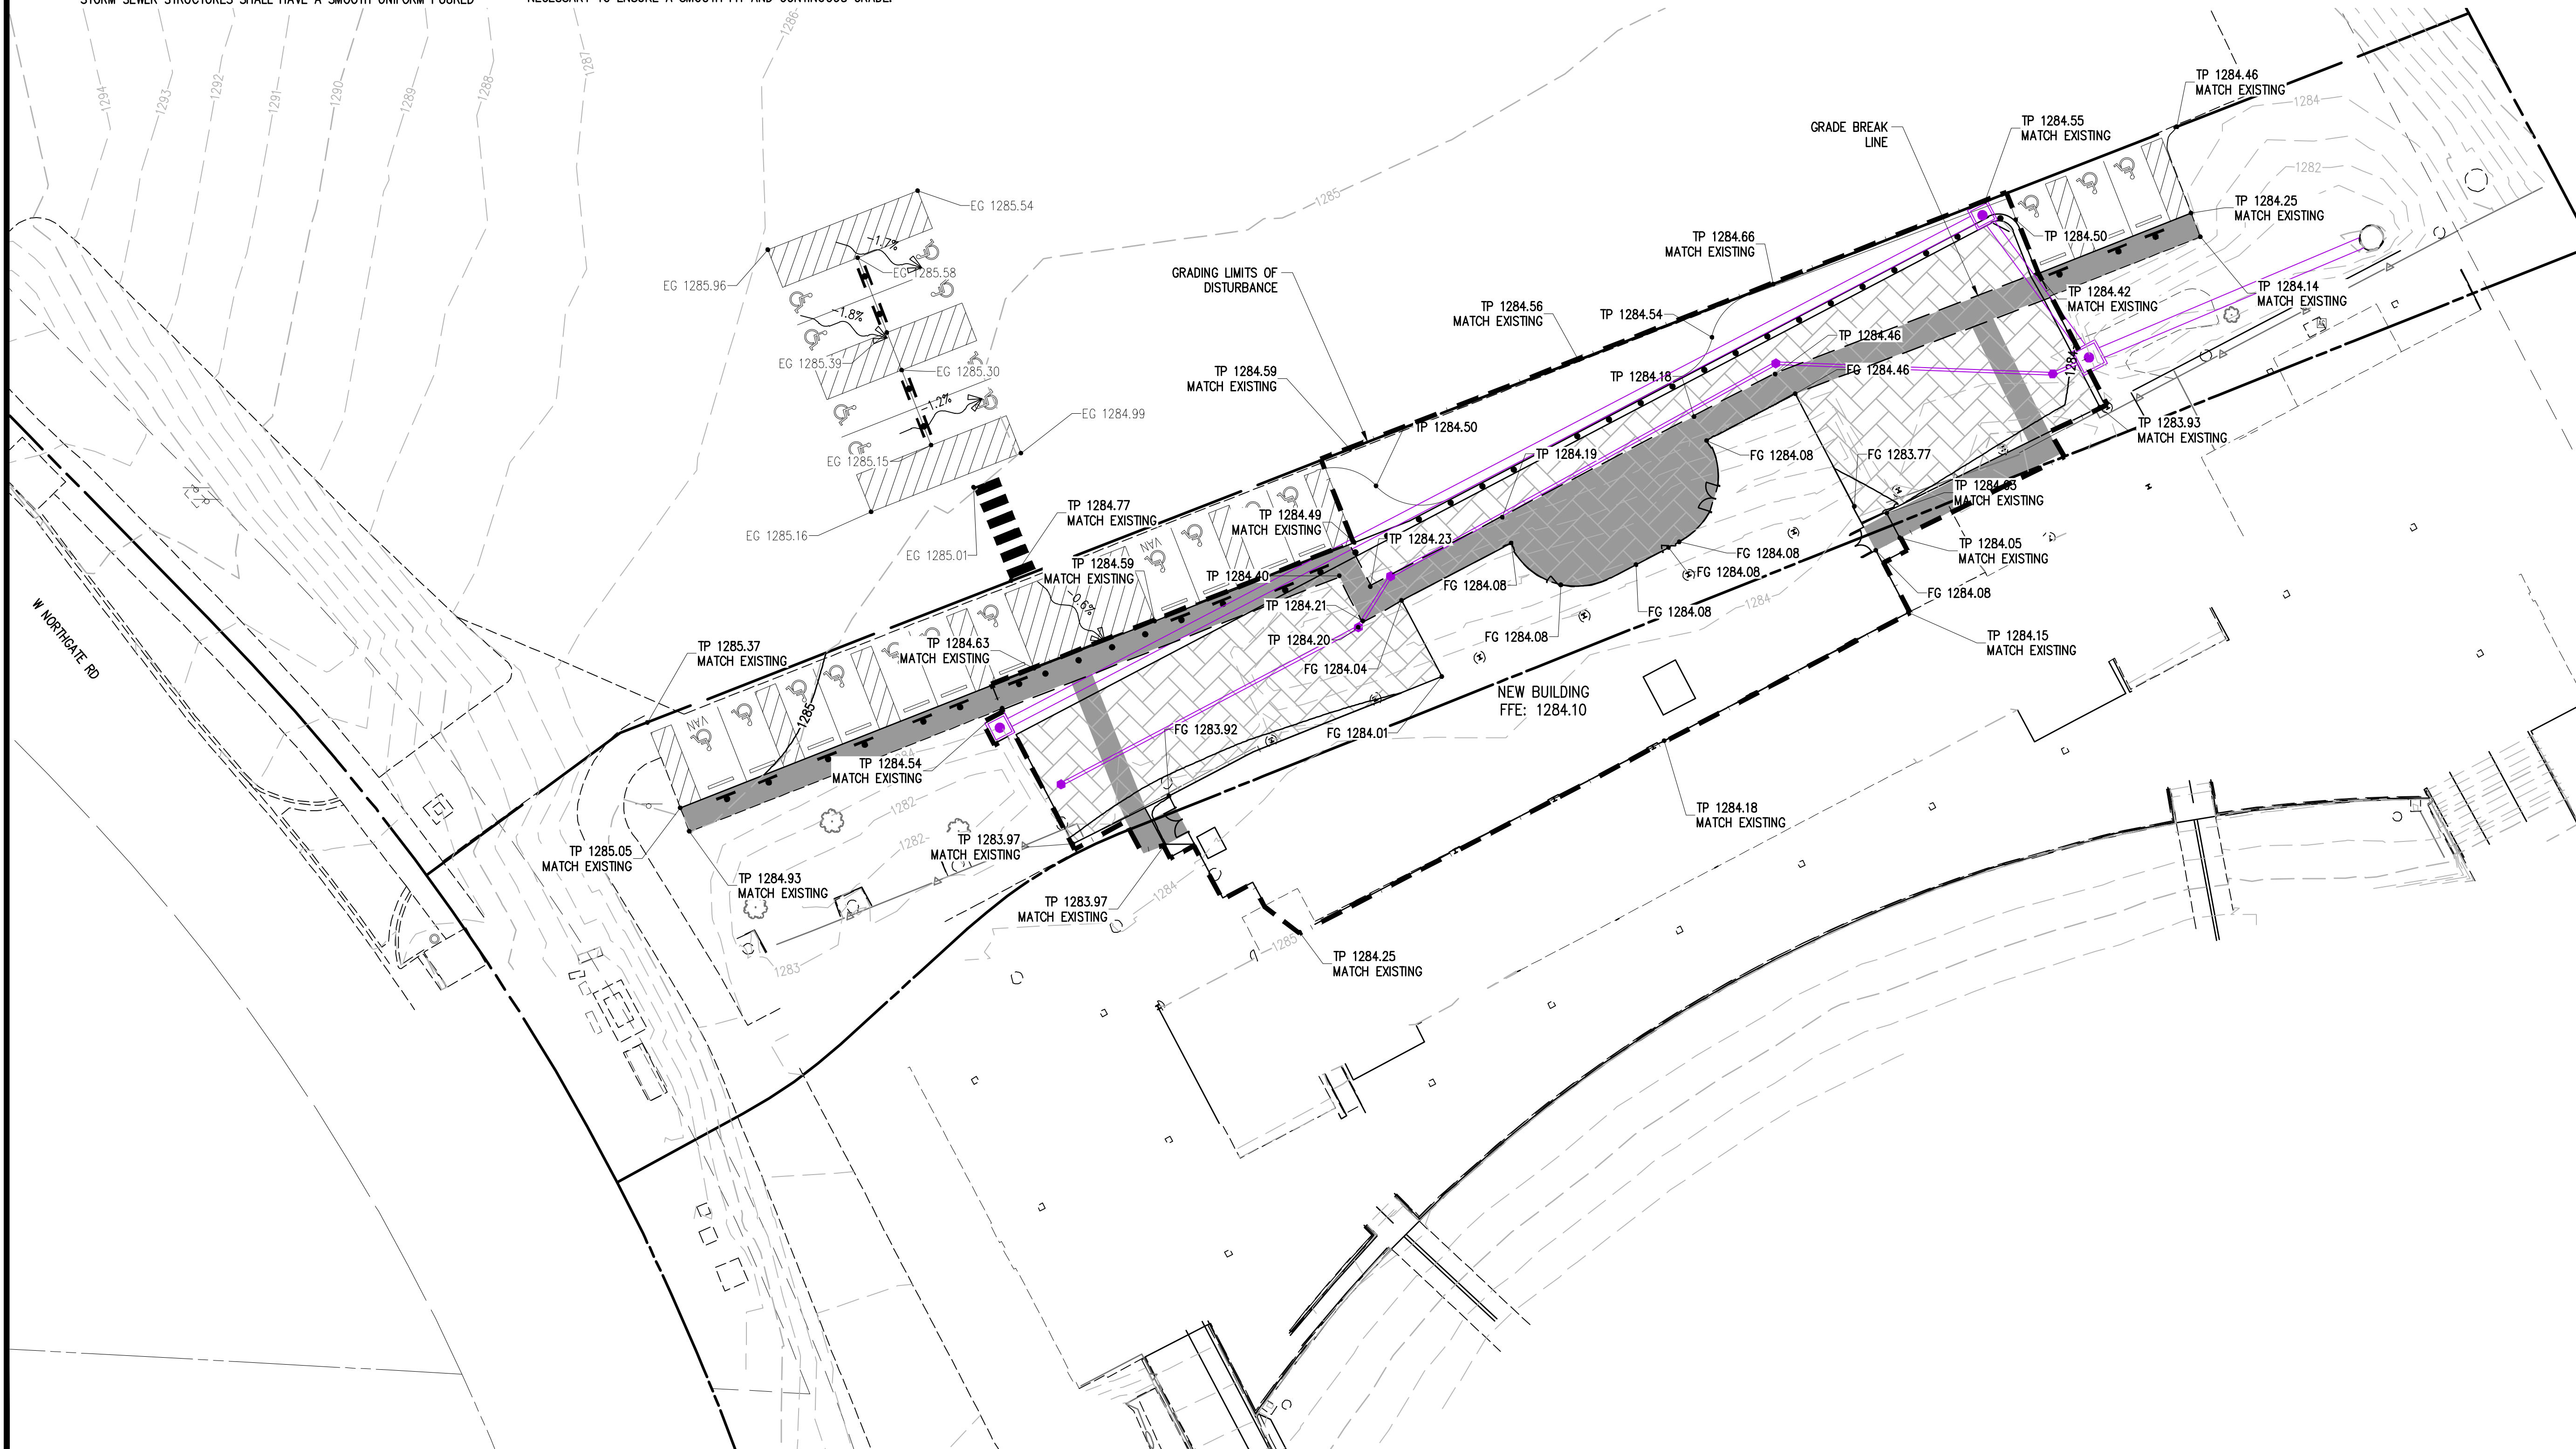

ROGERS, AR

[illegible]

© 2026 Crafton, Tull & Associates.










C-104


	PS	PERMANENT SEEDING		CD	ROCK CHECK DAM		OP1	RIP RAP SLOPE PROTECTION (SEE SIZE THIS SHEET)
	TPS	TEMPORARY PARKING AND STORAGE		CE	STABILIZED CONSTRUCTION EXIT (ENTRANCE)		ECL	PERMANENT EROSION CONTROL LINING
		BOUNDARY LINE		DD	CHANNELLED DIVERSIONS		SB	TEMPORARY SEDIMENT BASIN
		RIGHT OF WAY LINE		DS	DEWATERING SYSTEM / STRUCTURE		FFT	FIBER FLOCCULENT TUBE
		LIMITS OF DISTURBANCE		SF	SILT FENCE			
		GRADE BREAK		ST	SEDIMENT BASIN WITH STONE OUTLET			
		CONTOUR ELEVATIONS		IP1	BLOCK AND AGGREGATE INLET SEDIMENT DEVICE			
		STORM DRAIN		IP2	CURB INLET FILTER SOCK			
		DIRECTION OF OVERLAND FLOW W/ GRADE		IP3	GRATED INLET GRAVEL SEDIMENT FILTER			
		LIMITS OF DRAINAGE SUB-BASIN		IP4	SILT FENCE INLET PROTECTION			

NOTE: SEE SITE PLAN FOR
EXISTING LEGEND SYMBOLS

CRAFTON TULL CANNOT CERTIFY THE SITE AS COMPLETE IN ORDER TO OBTAIN THE CERTIFICATE OF OCCUPANCY UNTIL ALL DISTURBED AREAS RELATED TO THE CONSTRUCTION OF THE PROJECT, BOTH ONSITE AND OFFSITE, HAVE BEEN STABILIZED PER THE PLANS AND SPECIFICATIONS AND ALL REQUIREMENTS SPELLED OUT IN PERMITS ISSUED BY THE STATE AND LOCAL AUTHORITIES HAVE BEEN MET.



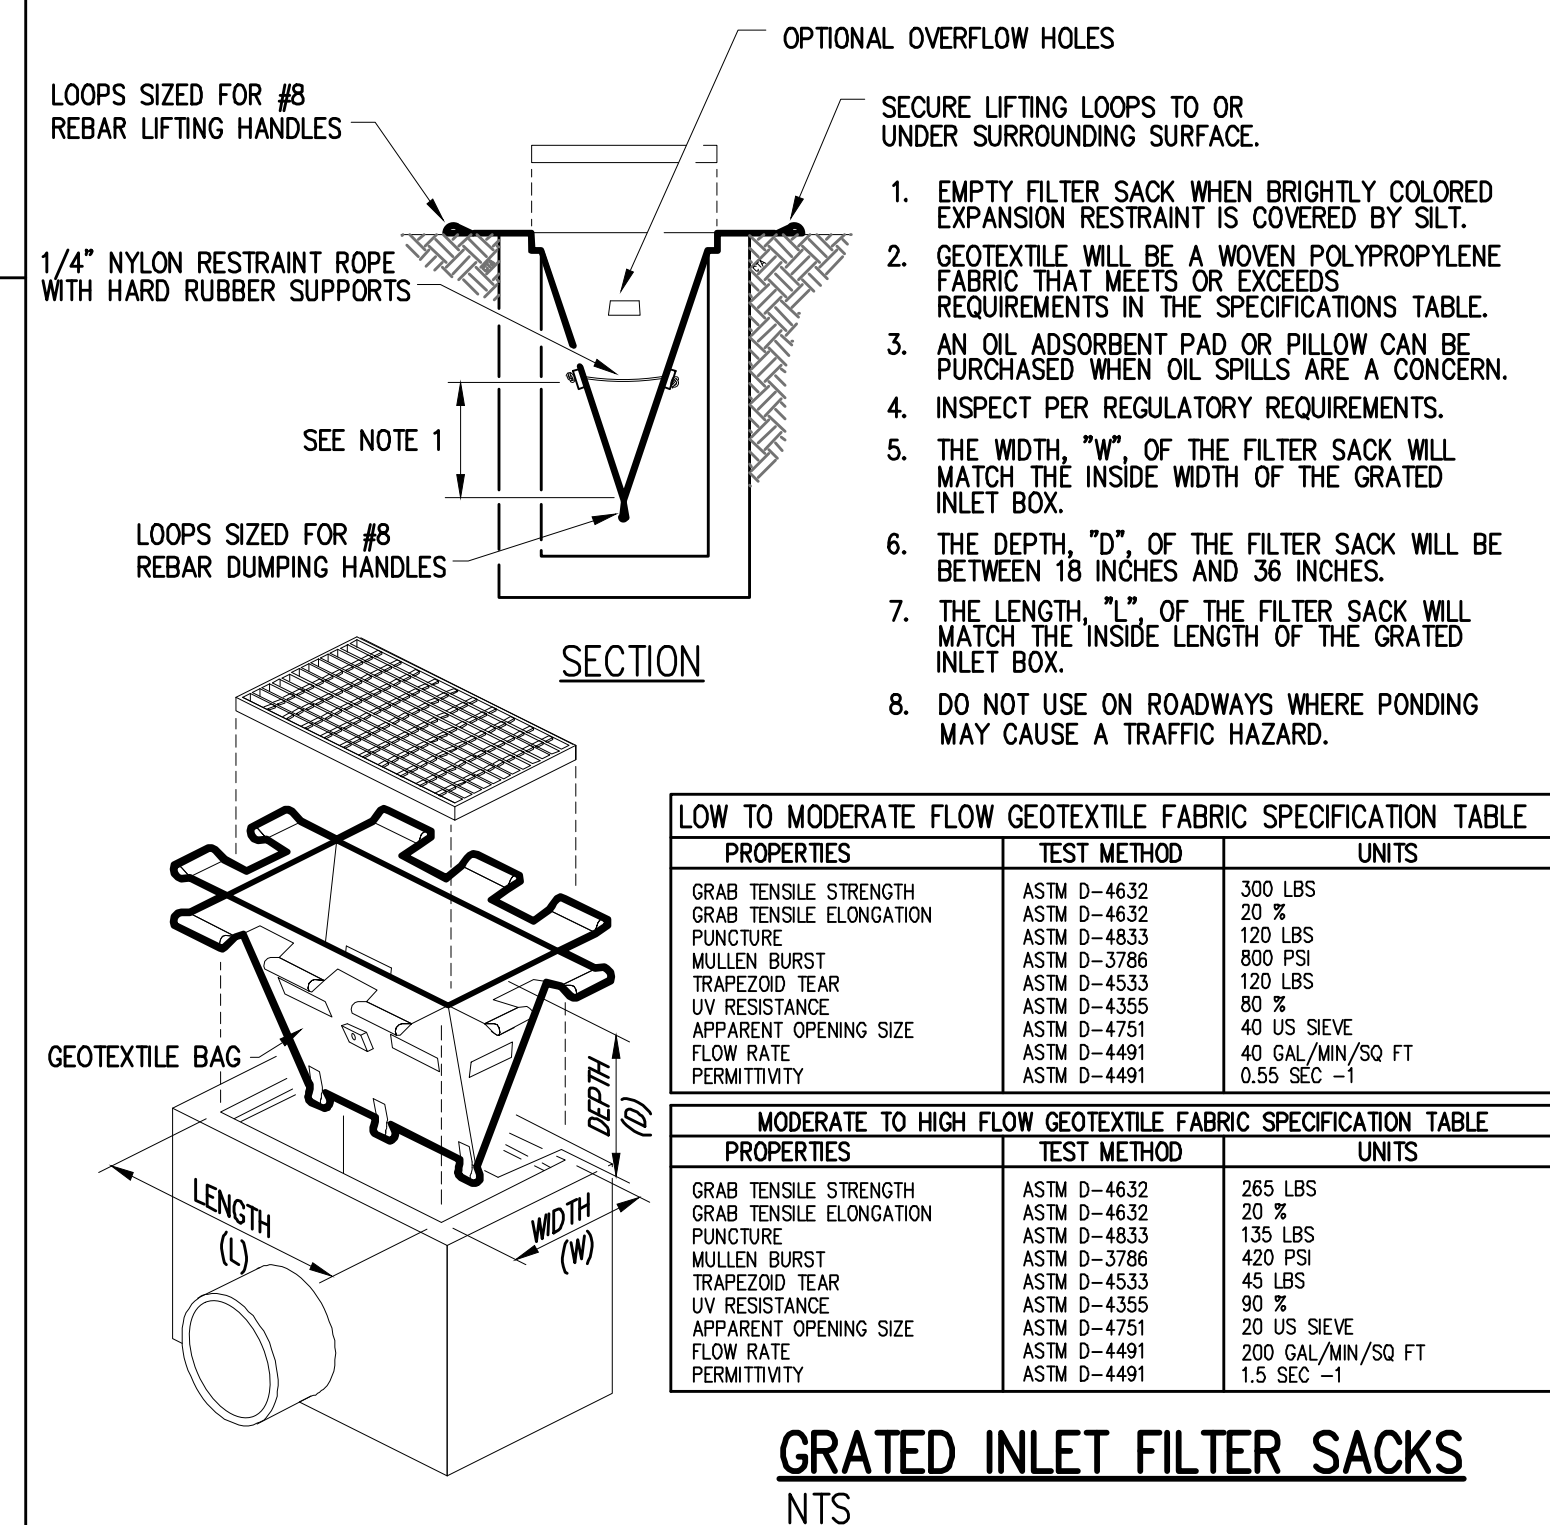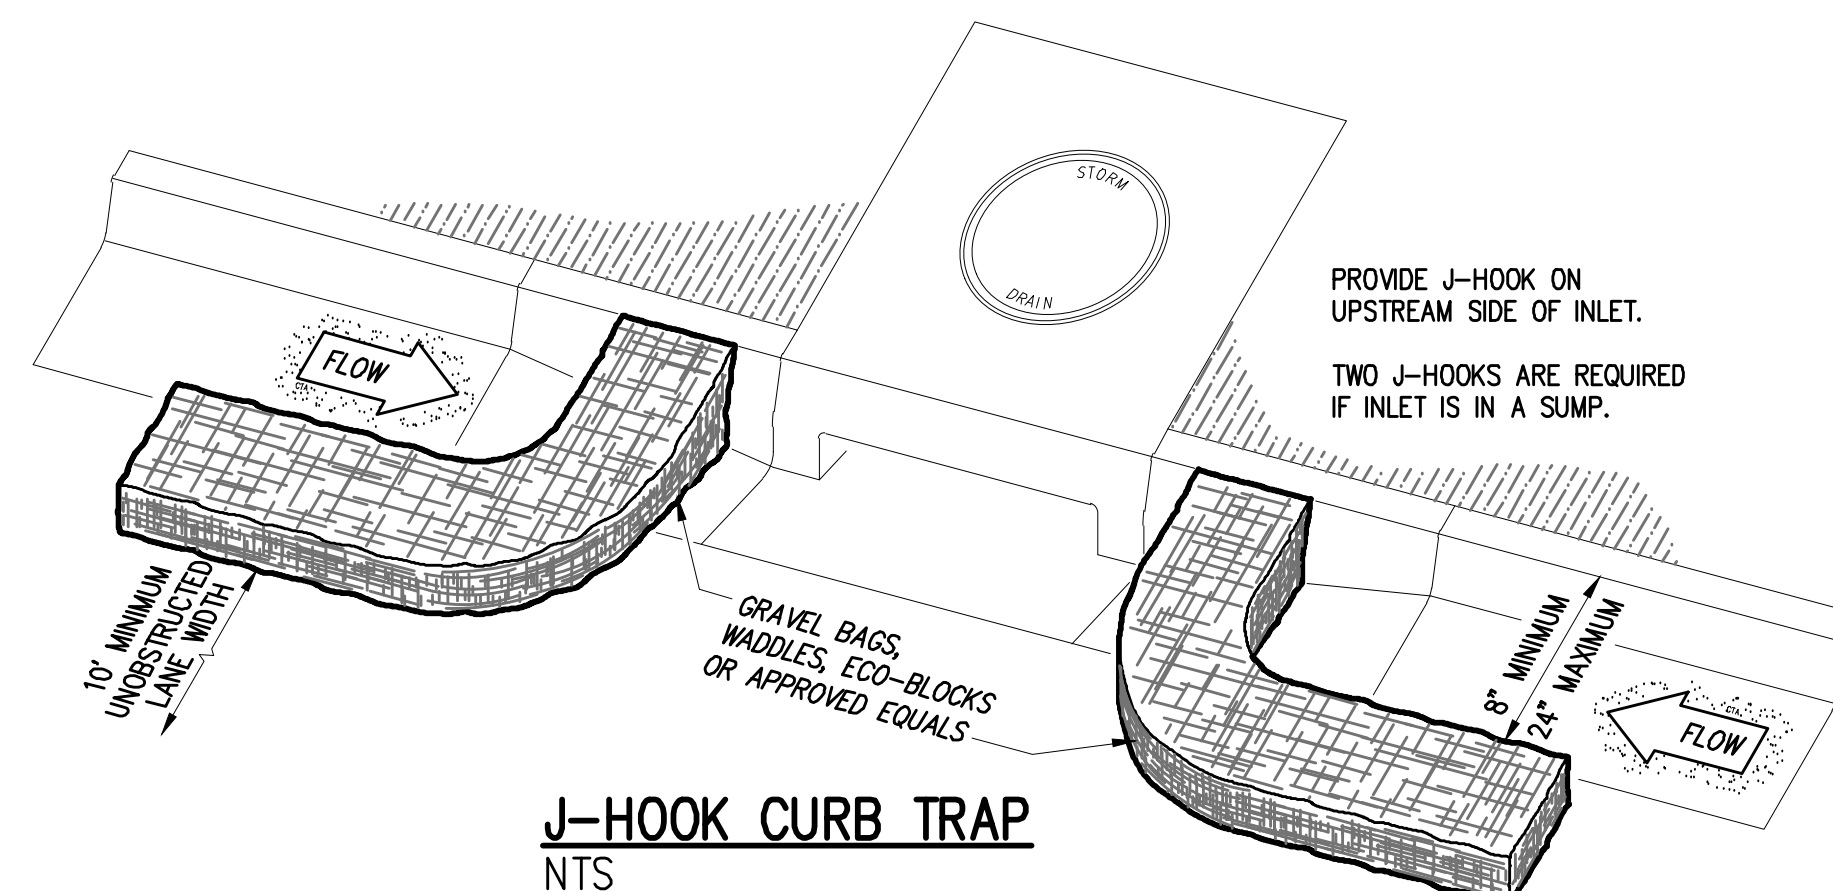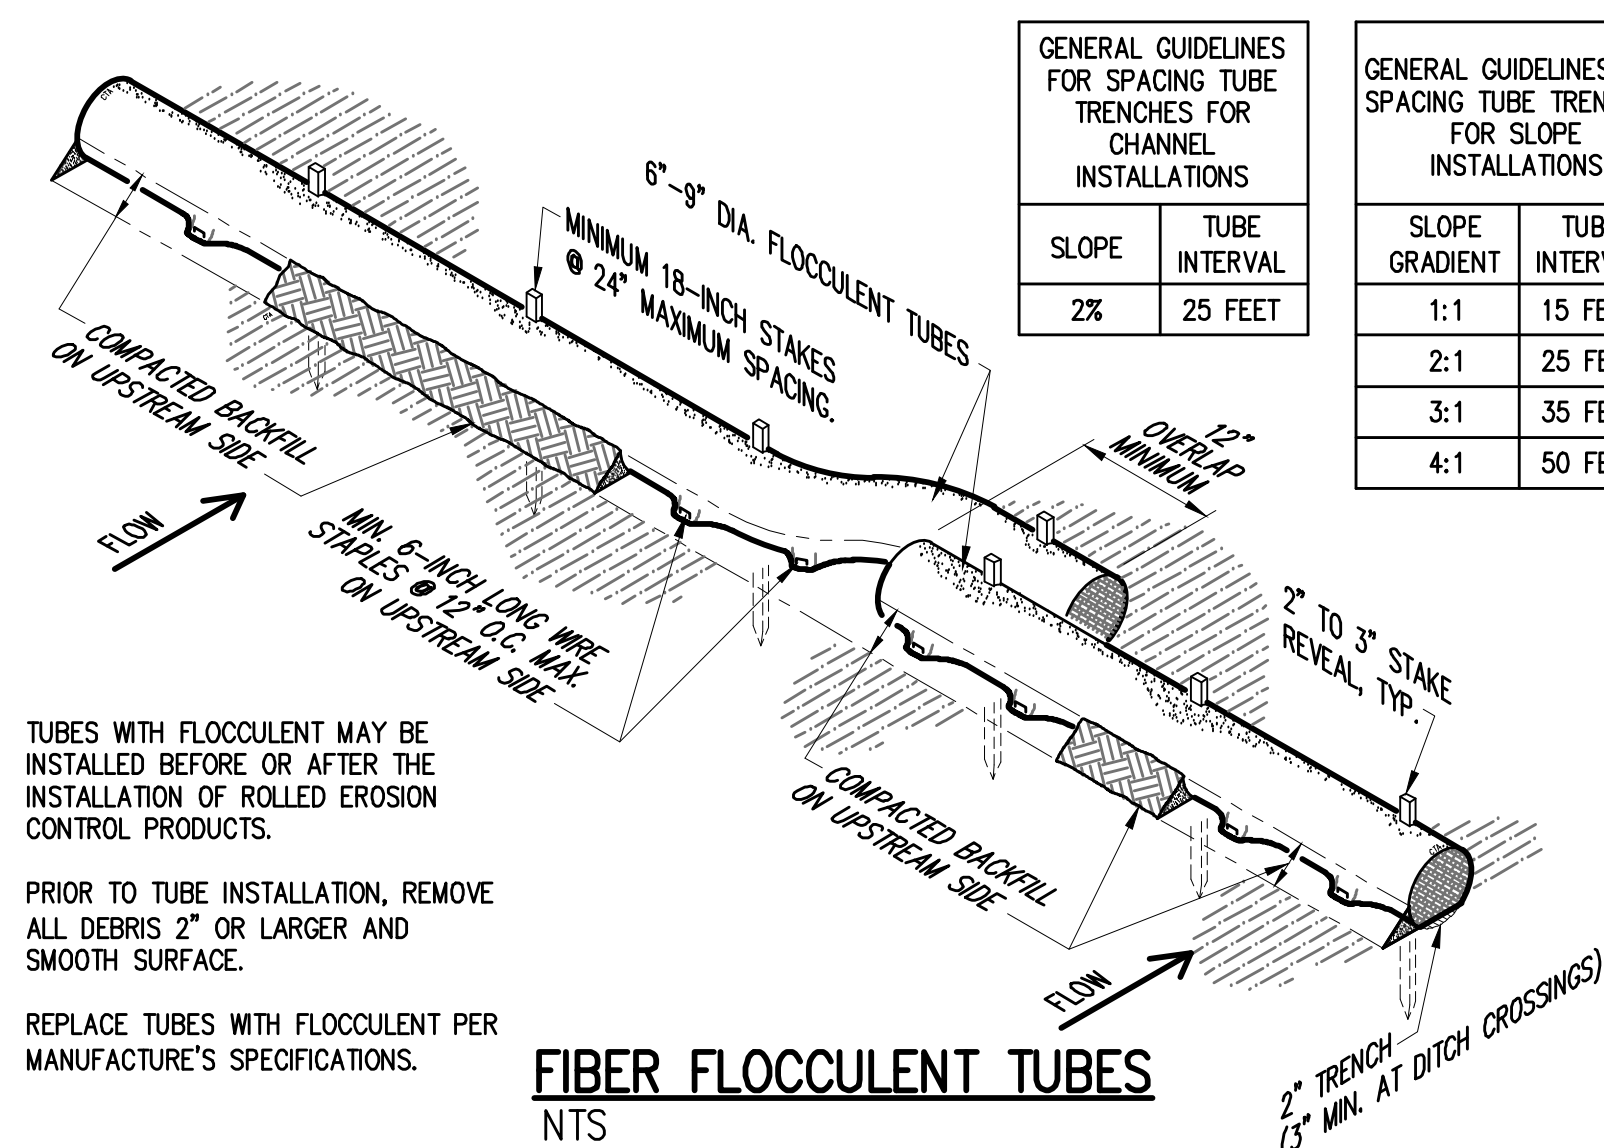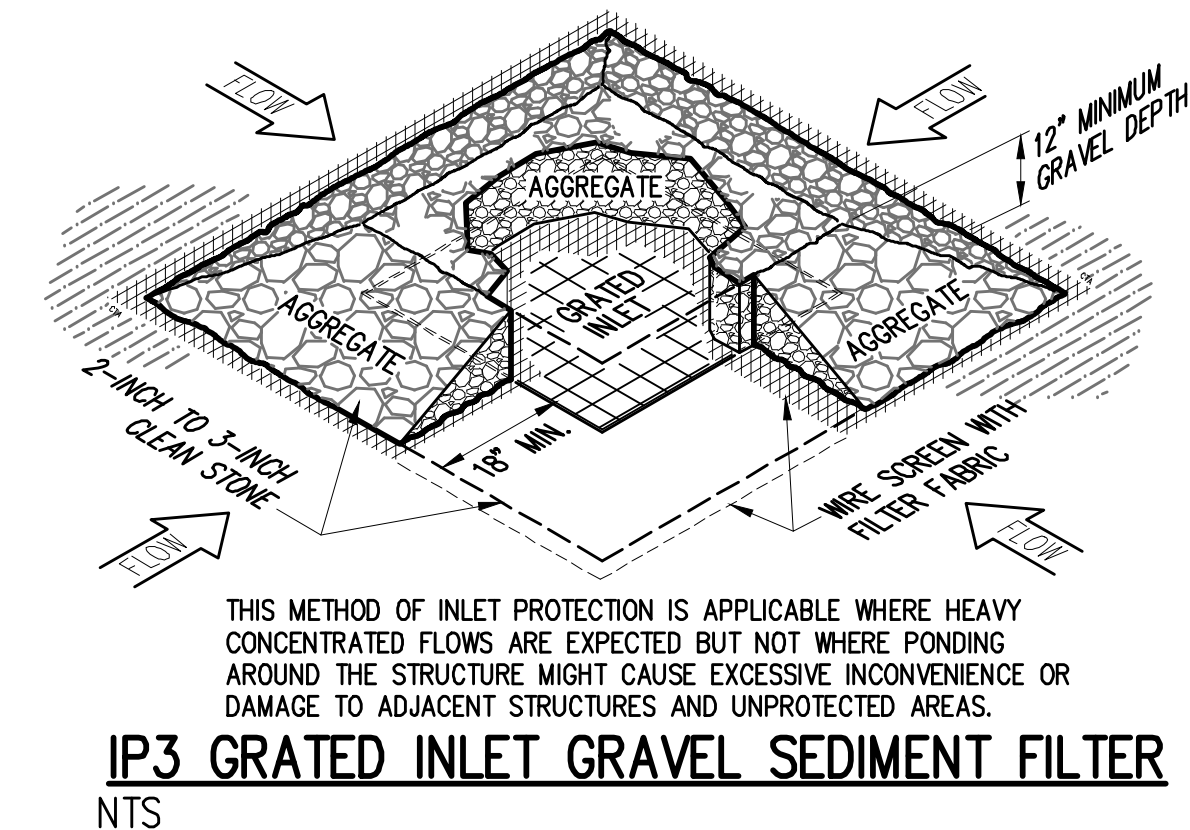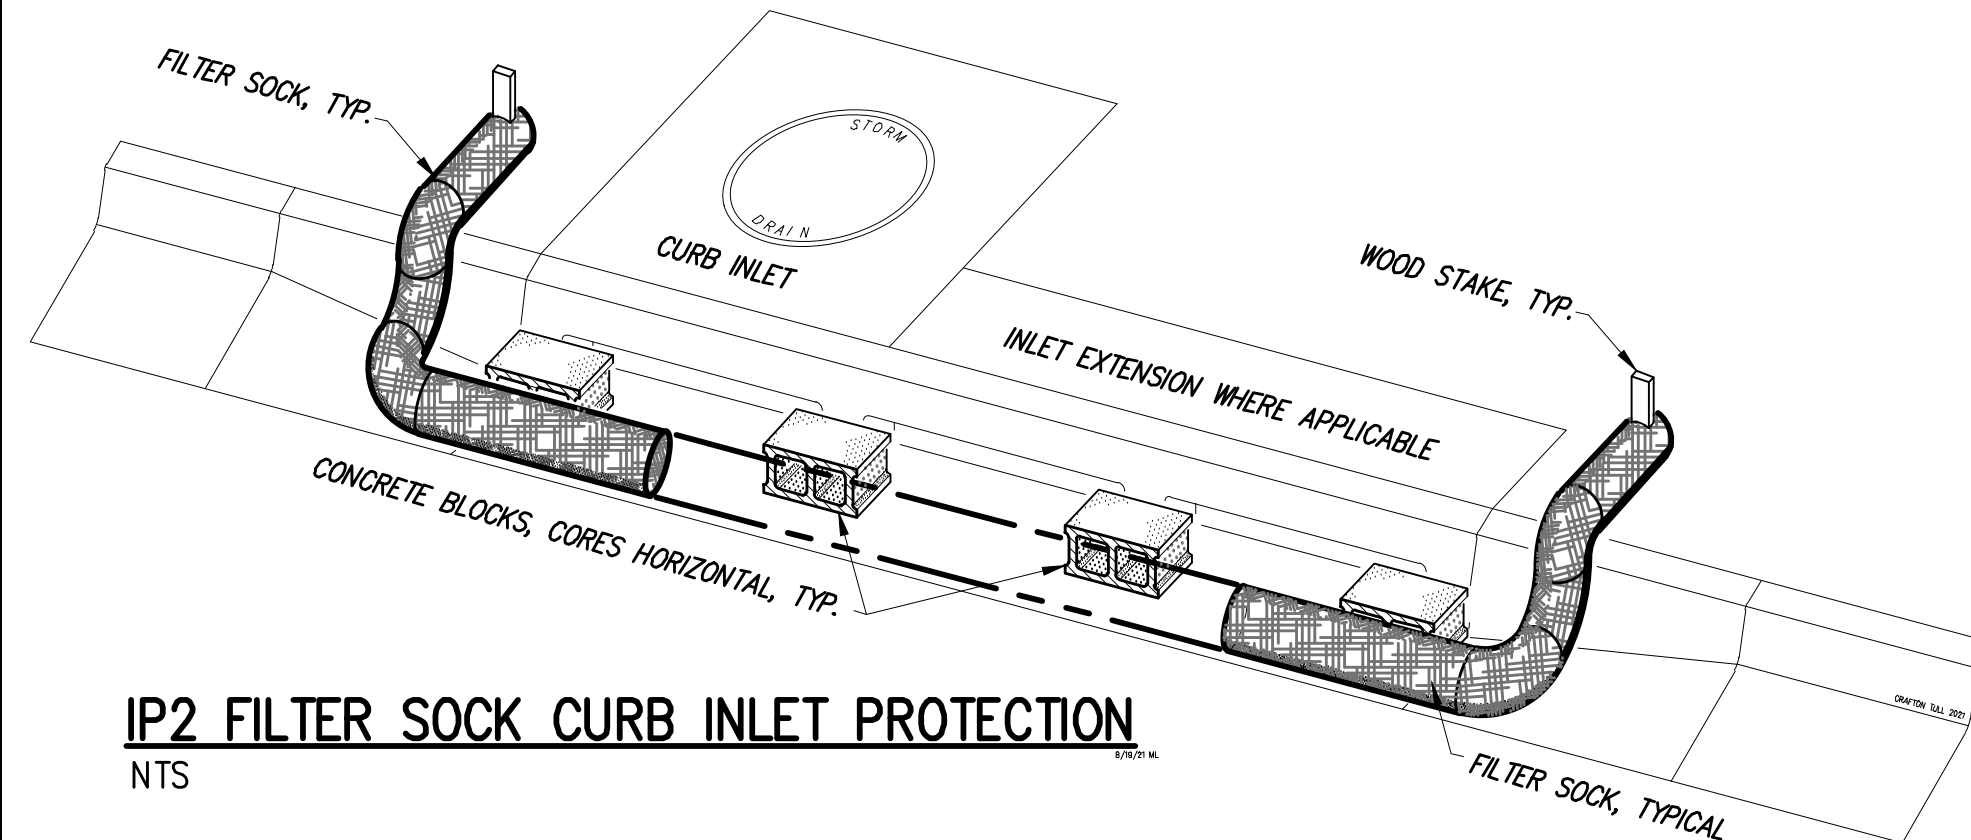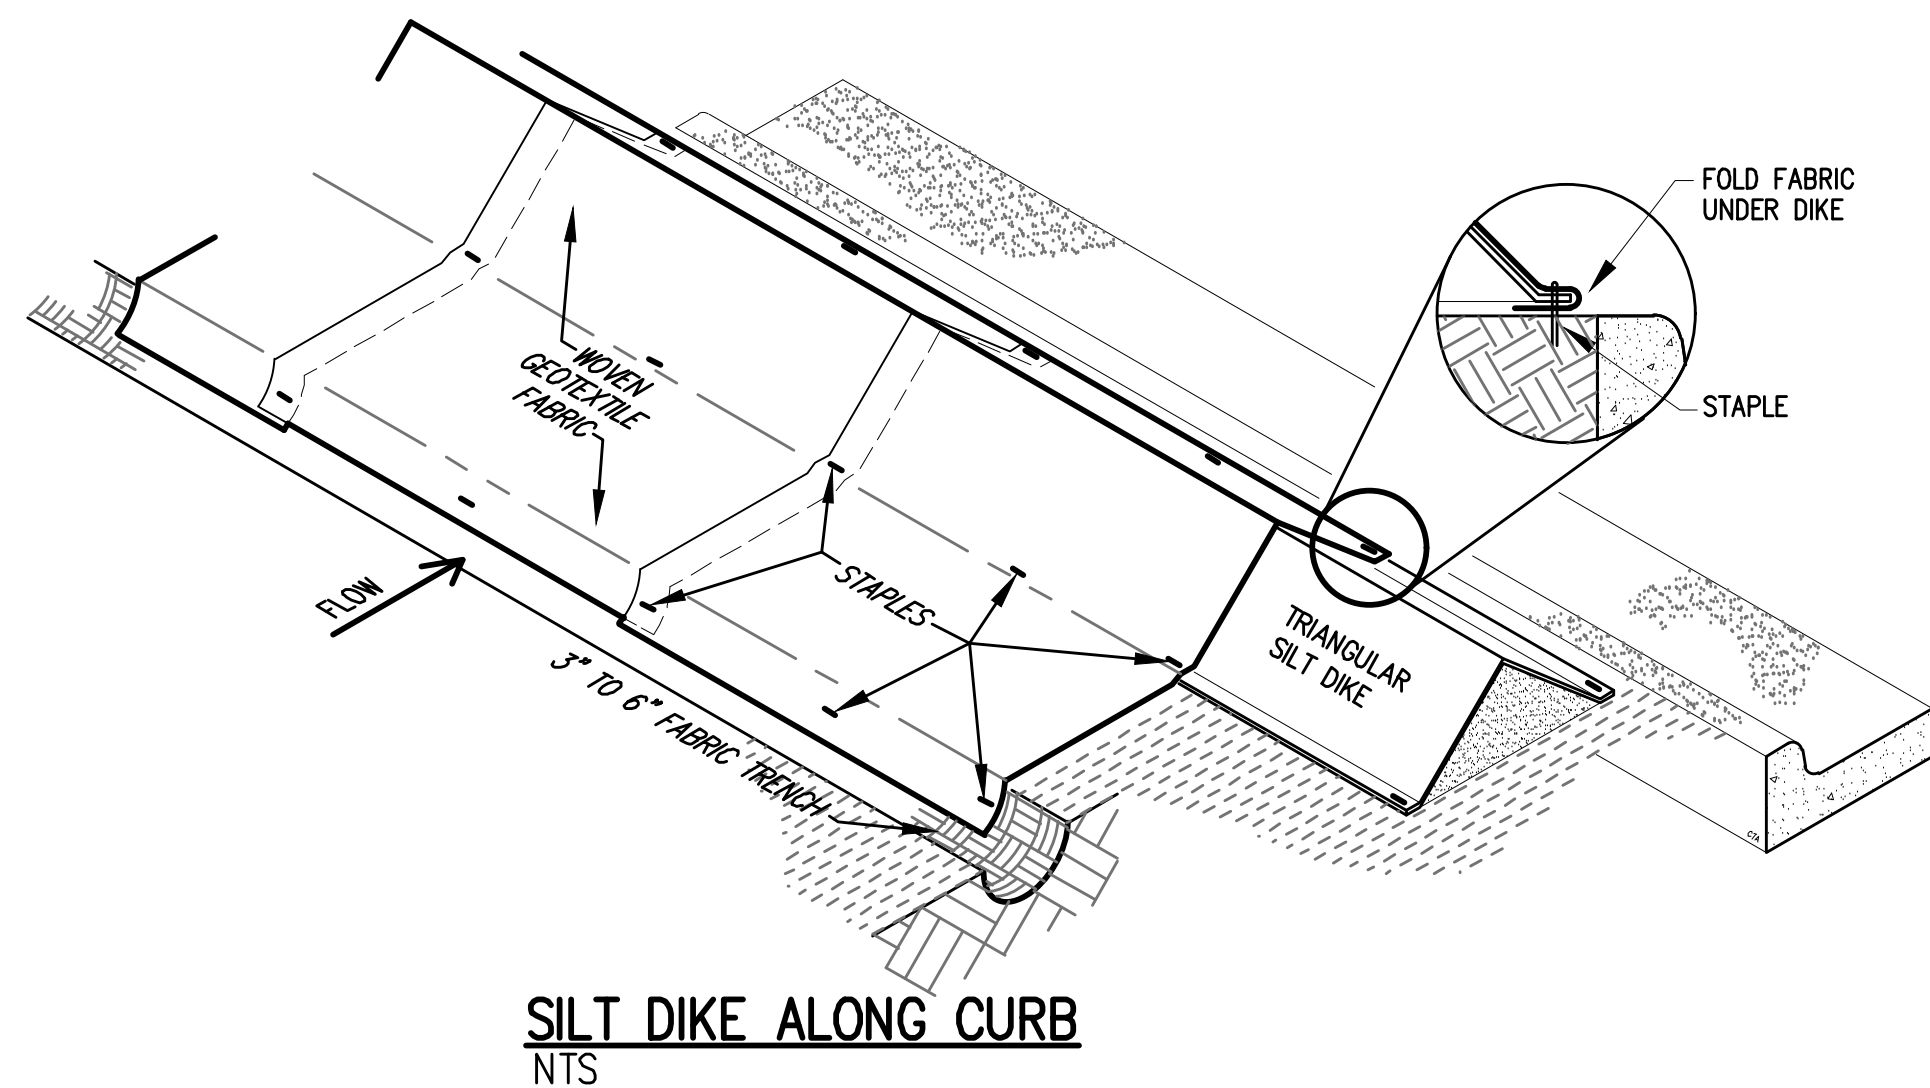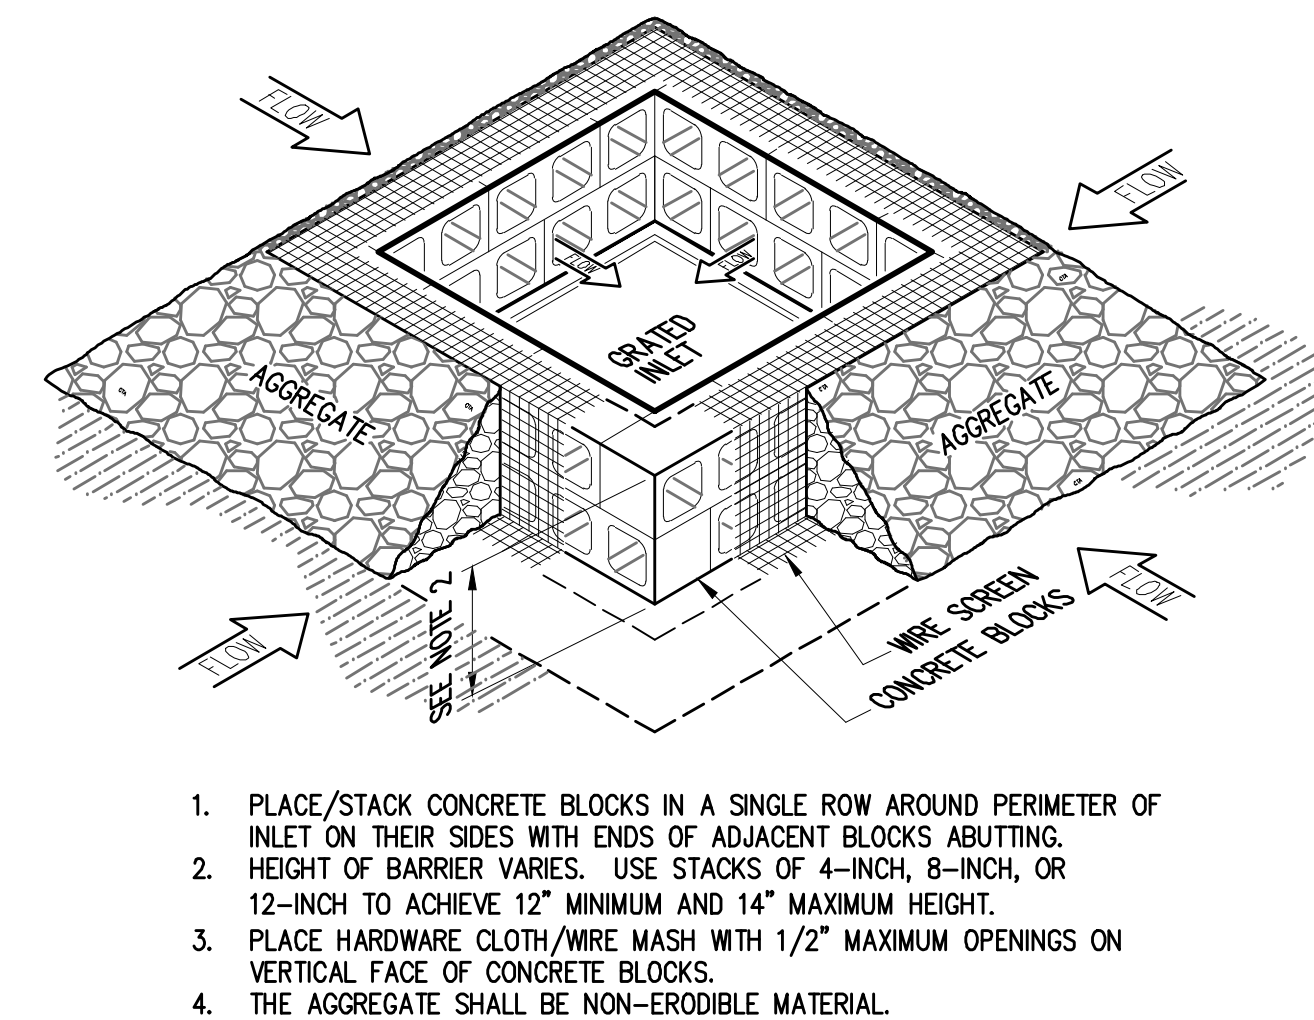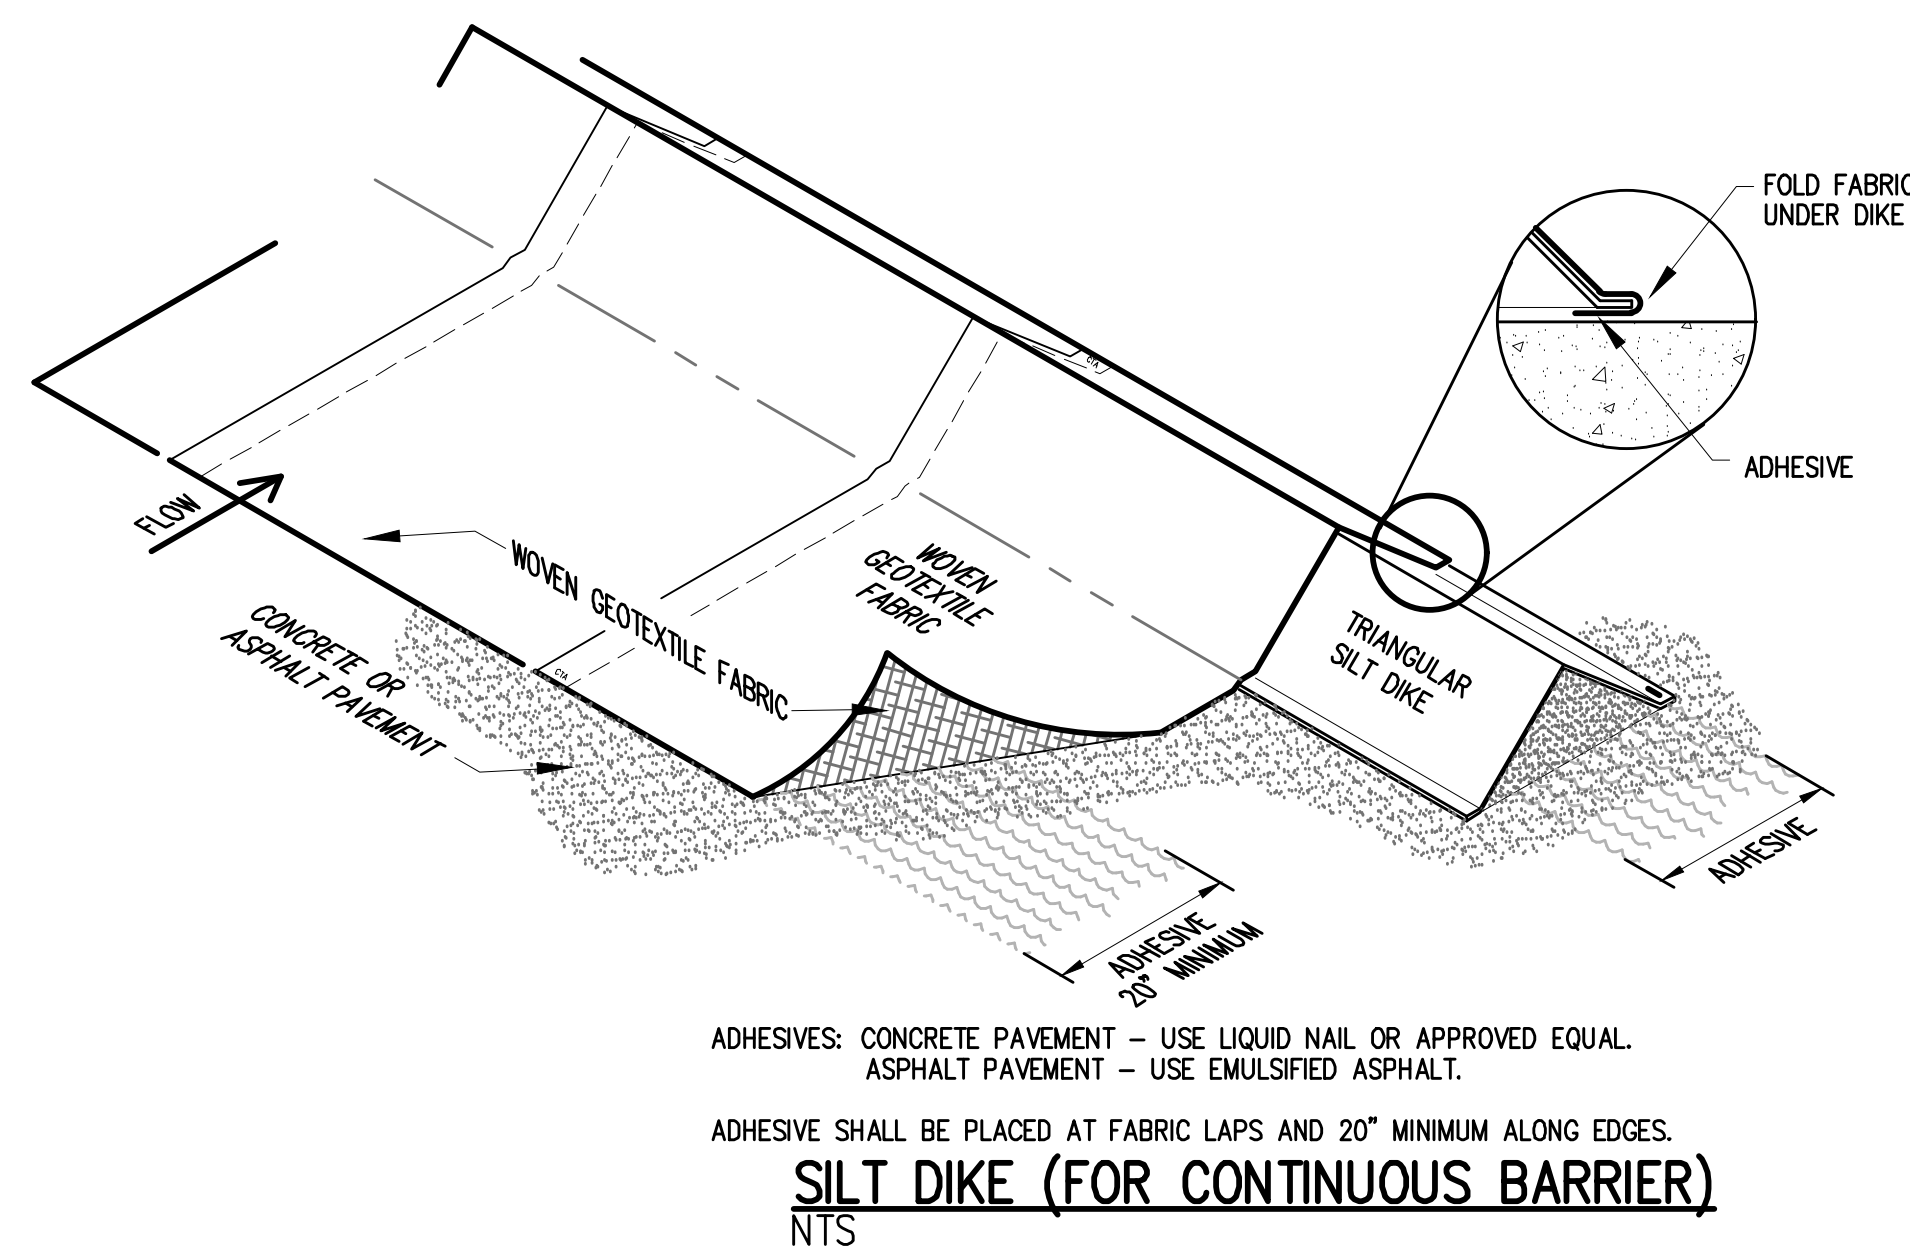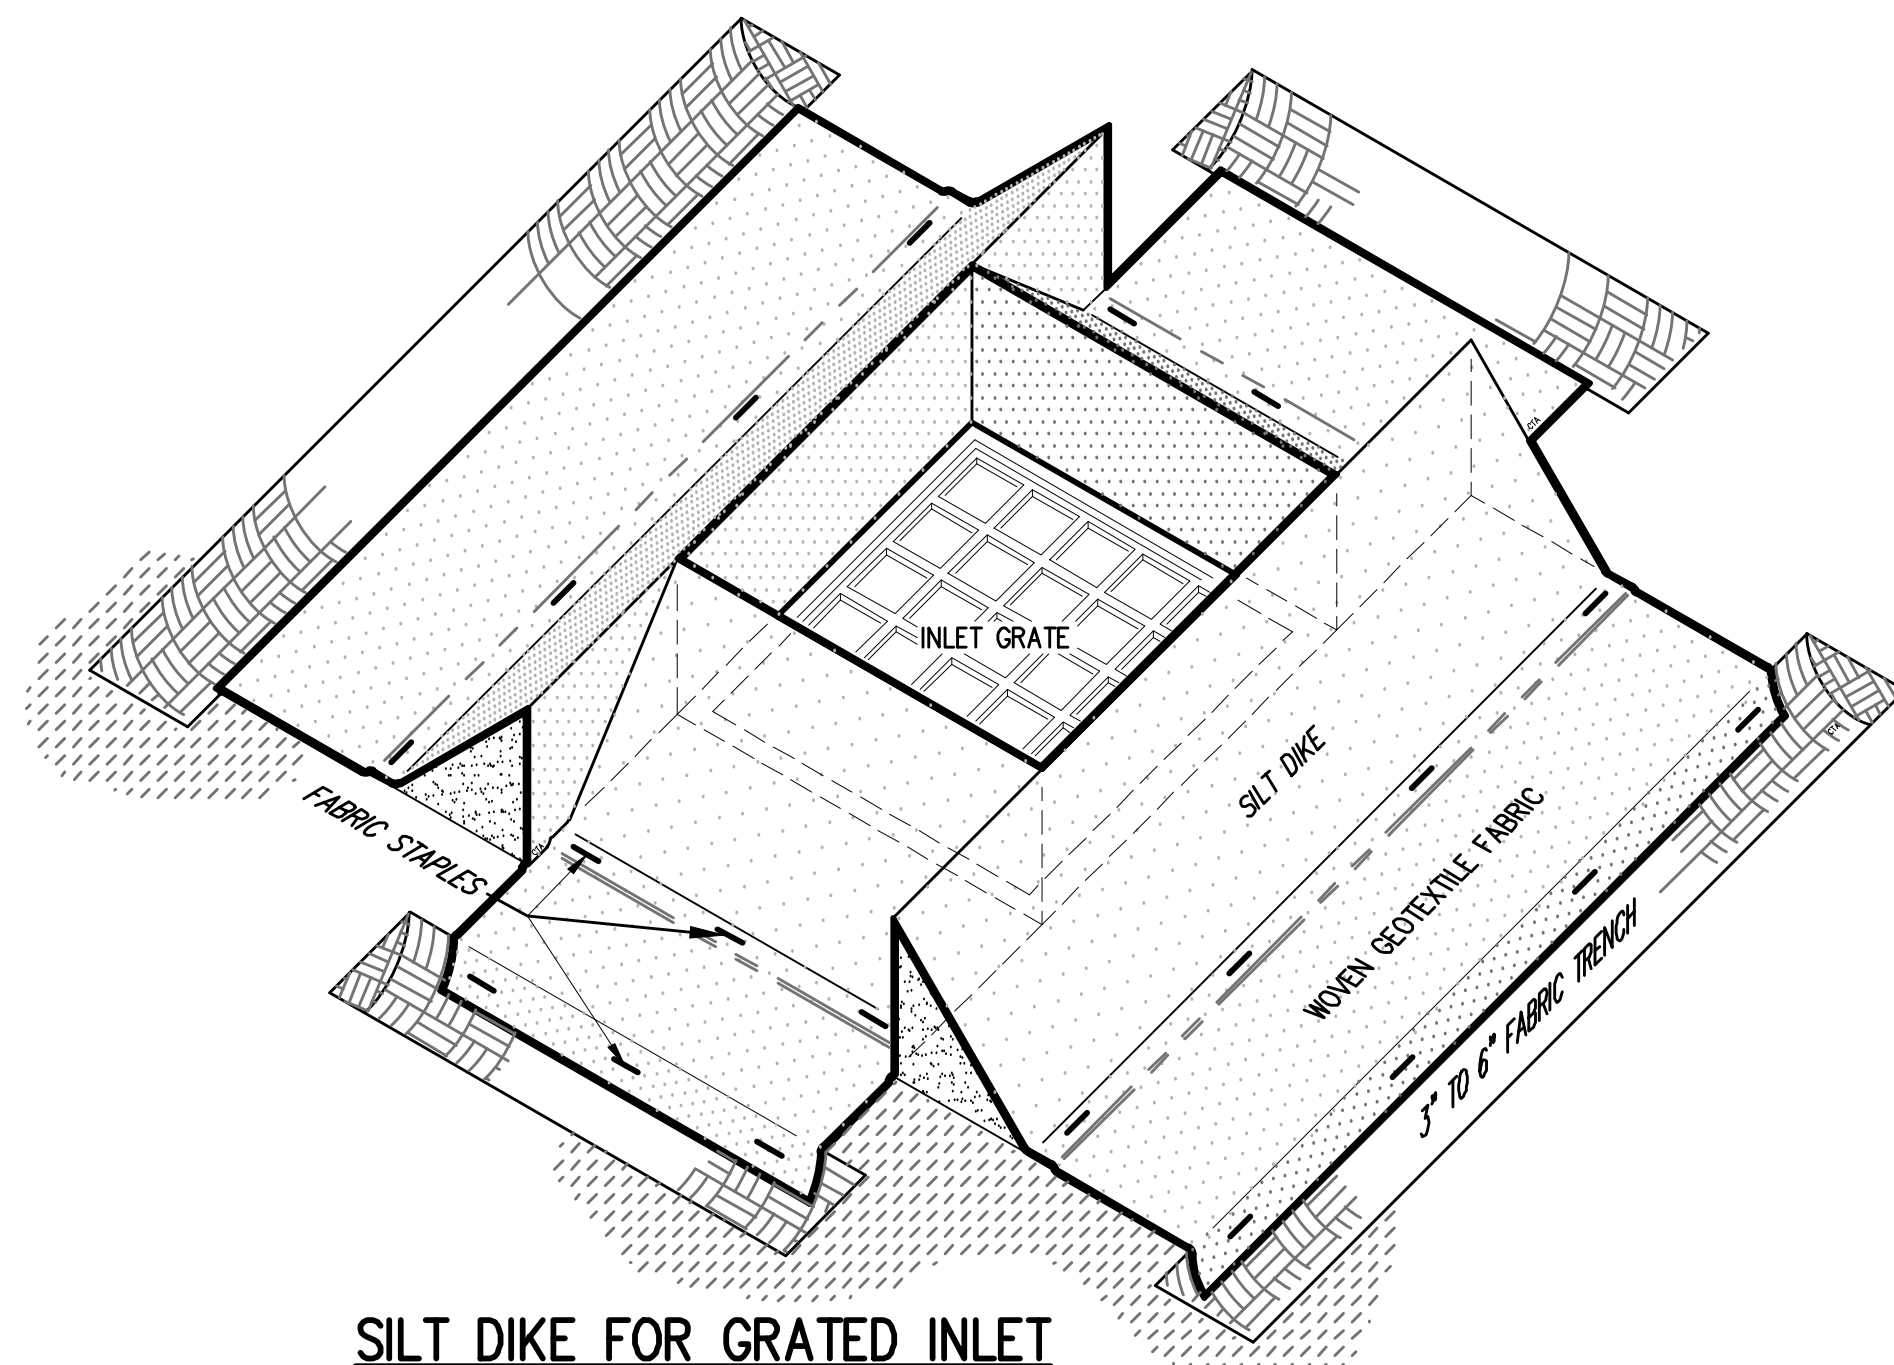

 

1. PROVIDE 3/4" CHAMFER ON ALL EXPOSED EDGES UNLESS ADJACENT TO SIDEWALKS OR OTHER CONCRETE SURFACES.
2. BASE AND INLET WALLS TO BE POURED MONOLITHICALLY.
3. PIPES MAY ENTER BOX FROM ANY ANGLE OR ELEVATION APPROVED BY THE ENGINEER.
4. ALL #4 & #5 REINFORCING BARS TO BE GRADE 60 AND HAVE 1-1/2" MINIMUM COVER. >#5, 2" COVER.
5. PROVIDE DOUBLE MAT FOR SQUARE-TOP SLAB.
6. TOP SLAB, CLASS B, 3500#, 4%-7% A/E
7. PIPES SHALL NOT PENETRATE OR CONNECT AT OR WITHIN 6" OF ANY INSIDE CORNER EDGE.




NTS

* BARREL WIDTH DIMENSIONS OVER 6' MUST BE SPECIFICALLY DESIGNED BY A PROFESSIONAL REGISTERED STRUCTURAL ENGINEER.

REMOVED 1/30/25 M



NTS

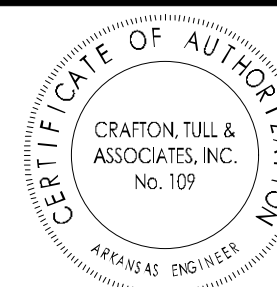

AMP NORTH ADDITION SITE DEVELOPMENT PLAN

ROGERS, AR

Key Plan

[illegible]

This document, and the ideas and designs incorporated herein, as an instrument of professional service, is the property of Crafton, Tull & Associates, Inc., and is not to be used, in whole or in part, for any other project, without the written authorization of Crafton, Tull & Associates, Inc.

PROJECT NO: 26102800
ISSUE DATE: 7/1/2026

CONTACT: E.MCMAHON
QC by:
QC Date:

PRELIMINARY PLANS

© 2024 Crofton Tull & Associates, Inc.

STANDARD DETAILS

C-505

Part III – STANDARD DETAILS



212

Key Plan

This document, and the ideas and designs incorporated herein, as an instrument of professional service, is the property of Crafton, Tull & Associates, Inc., and is not to be used, in whole or in part, for any other project, without the written authorization of Crafton, Tull & Associates, Inc.

PLANS

C-506