


GENERAL SHEET NOTES

1. SEE SHEET A-001 FOR ABBREVIATION, SYMBOL, AND NOTES


KEYED NOTES


- 07.03 NEW PREFINISHED STANDING SEAM METAL ROOFING SYSTEM
07.04 NEW PREFINISHED VENTILATED RIDGE CAP
07.05 NEW PREFINISHED HIP CAP
07.06 PREFINISHED SNOW RETENTION SYSTEM, MATCH ROOF PANEL COLOR
07.07 PREFINISHED METAL GUTTERS

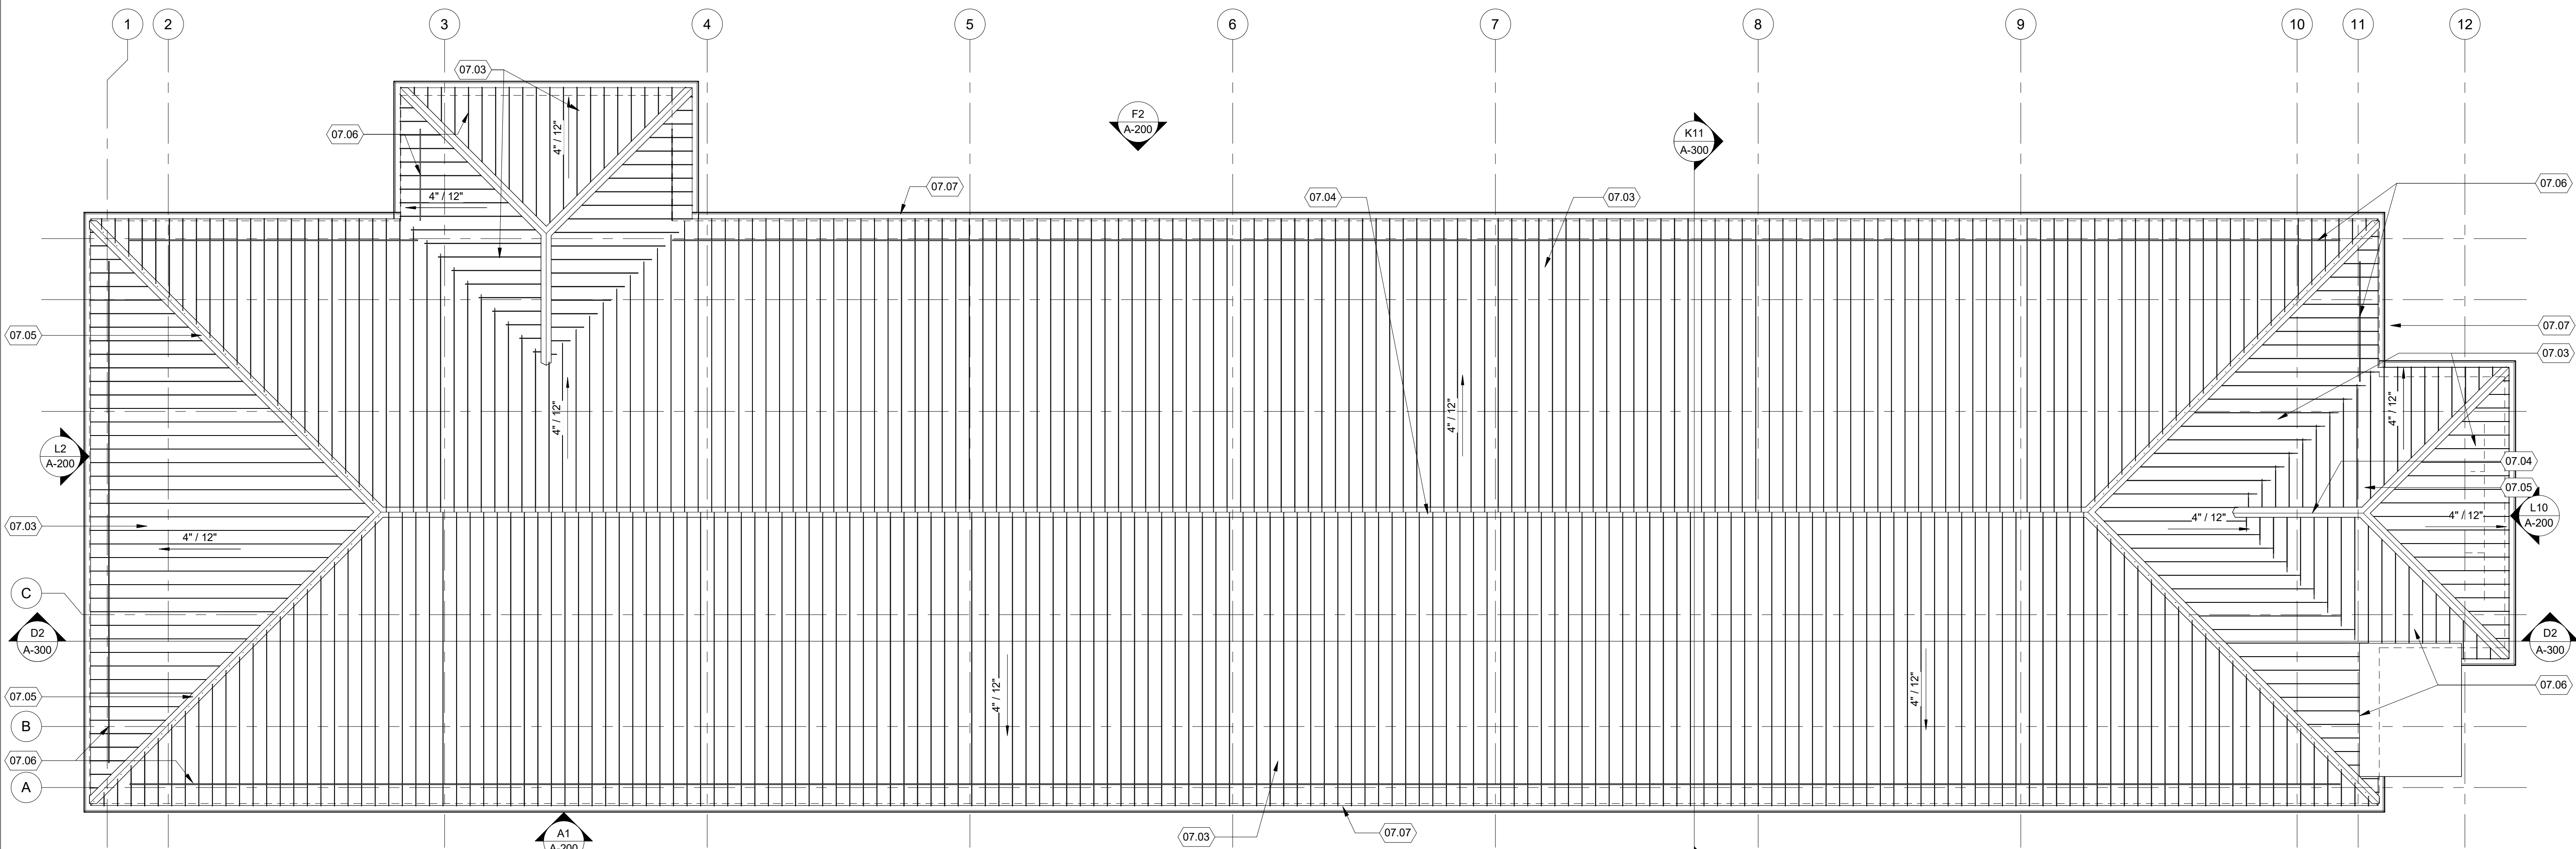

B2 ROOF PLAN
SCALE: 1/8" = 1'-0"

SCALE

 

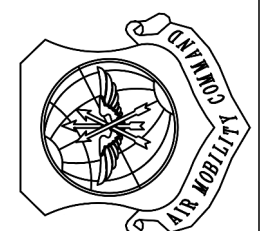APPROVED		REV #	DATE	DESCRIPTION	APP'D
CHIEF ENGINEER	APPROVED				
	APPROVED				
CIVIL ENGINEER					
APPROVED					
CIVIL ENGINEER					
NKAK 22-1076 B718 DORM LITTLE ROCK AFB					
DETAILS (1)					
ROOF PLAN					
AIR MOBILITY COMMAND					
19TH CIVIL ENGINEER SQUADRON LITTLE ROCK, ARKANSAS					
					
DATE: JULY 2026 DESIGNED BY: Designer DRAWN BY: Author BUILDING NO.: PROJECT NO.: SHEET REF.: SHEET NO.: 1 OF XX					
A-120					
STATUS: 65% PRELIMINARY DESIGN					