



LITTLE ROCK A.F.B.
ARKANSAS

ARCHITECT:

CONSULTANTS:

Project Status

NOT FOR
CONSTRUCTION

No.	Revision/Issue	Date	BY	APP'D



PROJECT TITLE
CCR For Repair Airmen
Dormitory B718

SHEET TITLE
PROPOSED SECOND FLOOR
REFLECTED CEILING PLAN -
RENOVATION

TECH REVIEWER	PROJECT NUMBER NKAK 22-1076
DESIGNED BY	SHEET A-202
DATE 07-17-2025	18 OF 33
SCALE 1/8" = 1'-0"	

CEILING SYMBOLS

- GYPSUM BOARD - REFER TO SCHEDULE FOR FINISH
- LAY-IN CEILING TILE AND GRID - REFER TO SCHEDULE FOR SIZE
- G** = STANDARD GYPSUM BOARD
- L** = STANDARD LAY-IN CEILING TILE AND GRID
- VF** = VINYL FACED LAY-IN CEILING TILE AND GALVANIZED METAL GRID

 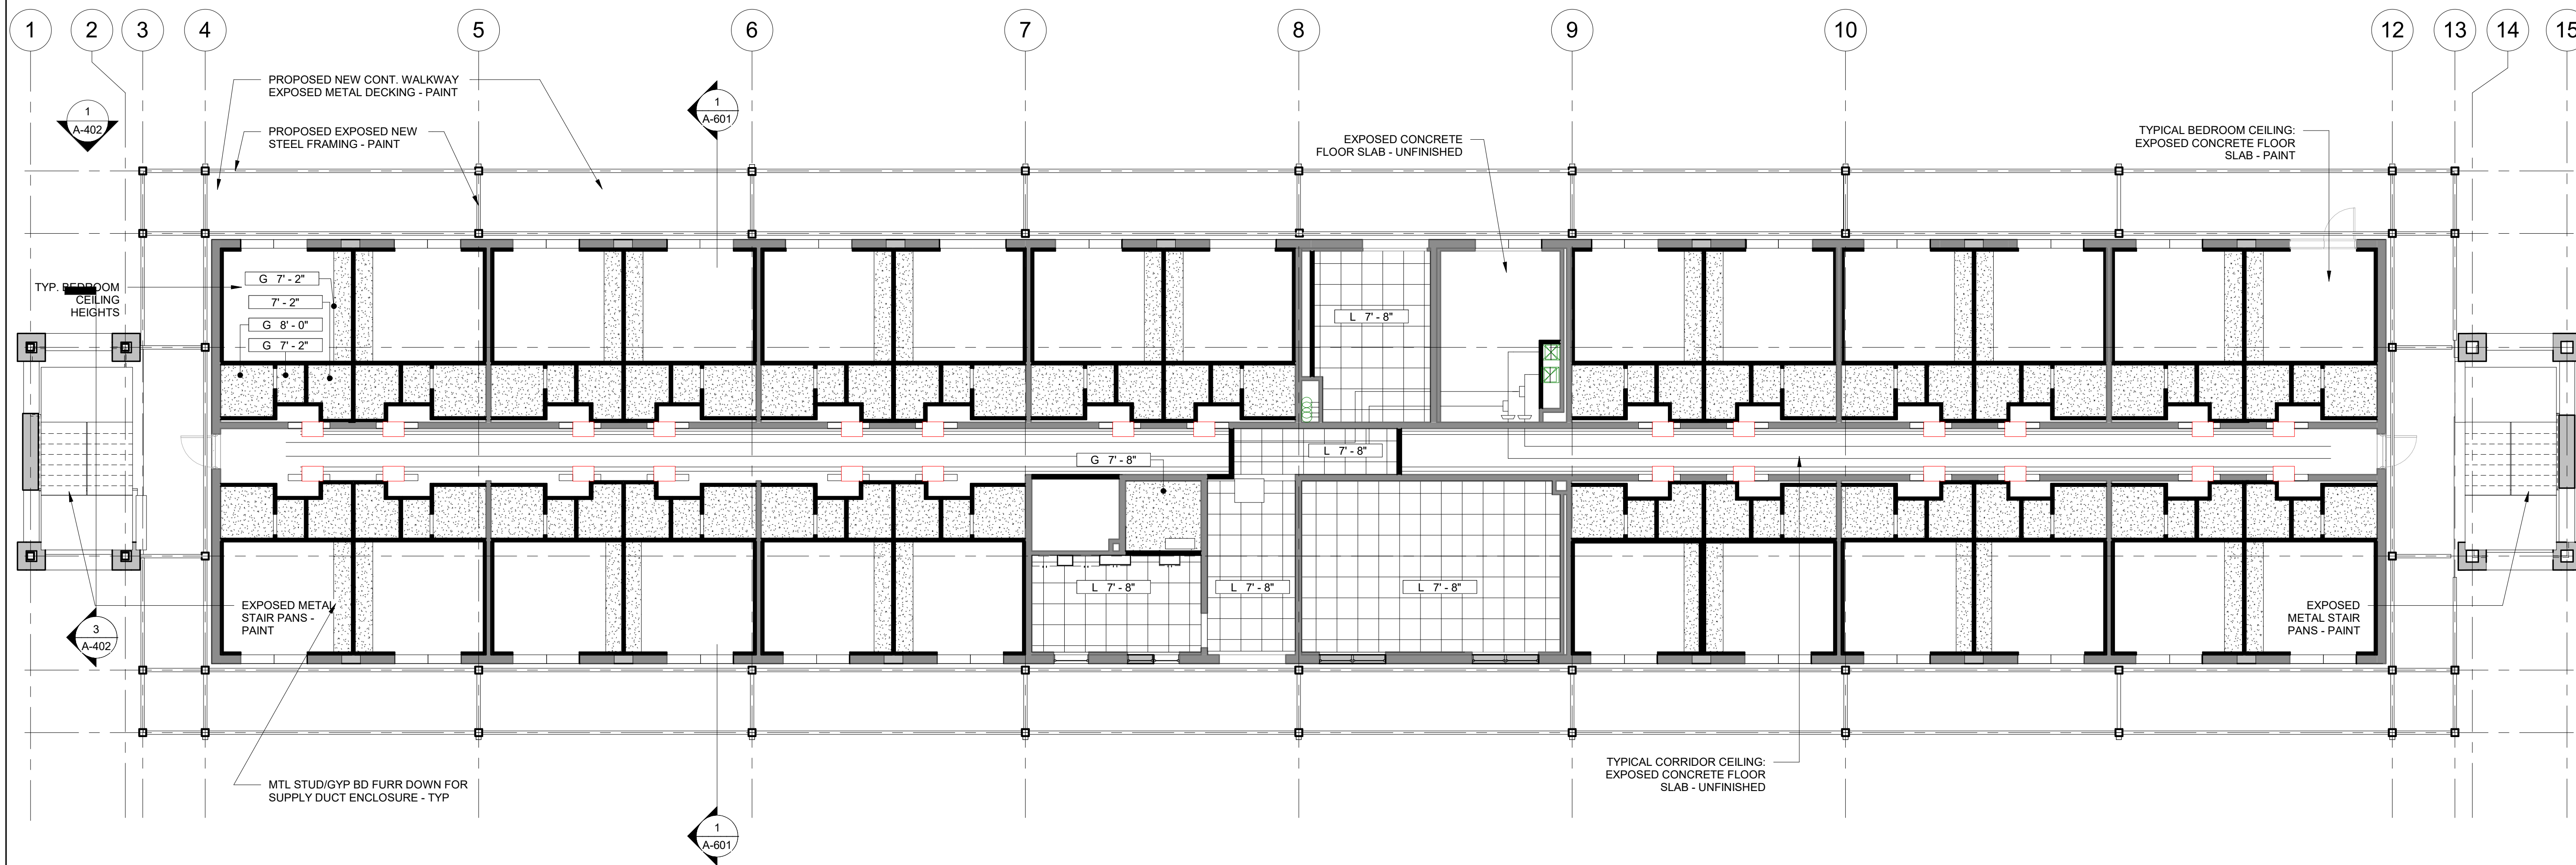

1

SECOND FLOOR REFLECTED CEILING PLAN - RENOVATION

1/8" = 1'-0"

