



CONSULTANTS

Project Status

[illegible]

PROJECT TITLE
CCR For Repair Airmen
Dormitory B718

SHEET TITLE

**PROPOSED EXTERIOR
ELEVATIONS**

TECH REVIEWER

PROJECT NUMBER	NKAK 22-1076
----------------	--------------

DESIGNED BY

SHEE

DATE
07-17-2025


A-301

SCALE
3/32" = 1'-0"

20 OF 33



1 SOUTHWEST ELEVATION
3/32" = 1'-0"

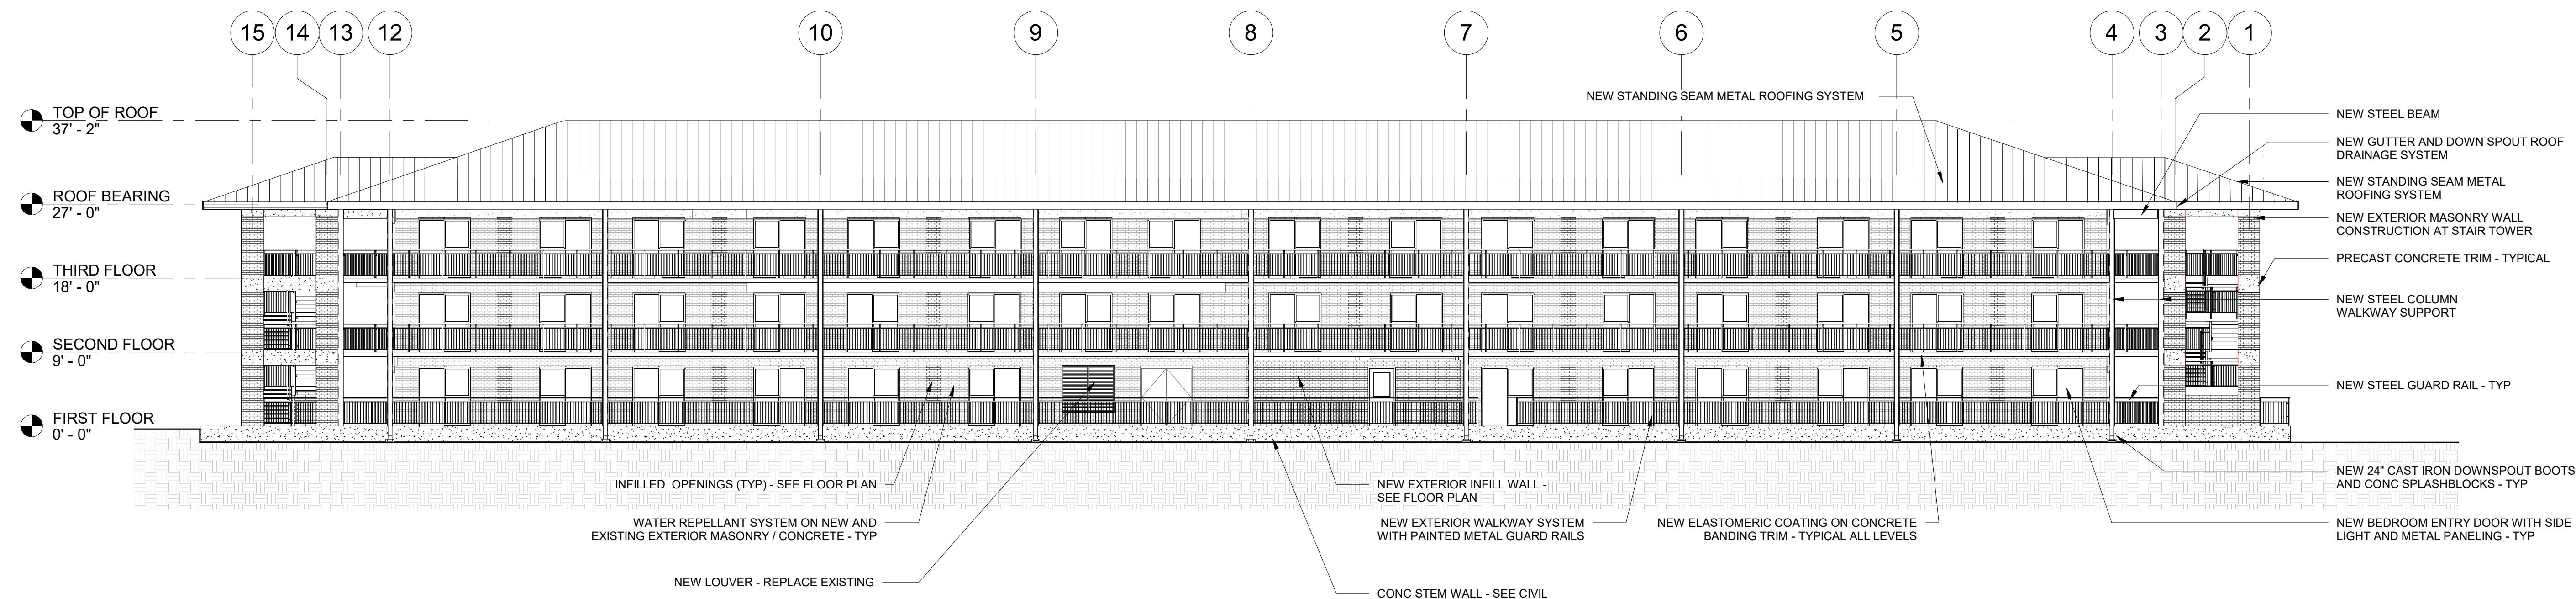

2 NORTHEAST ELEVATION
3/32" = 1'-0"