



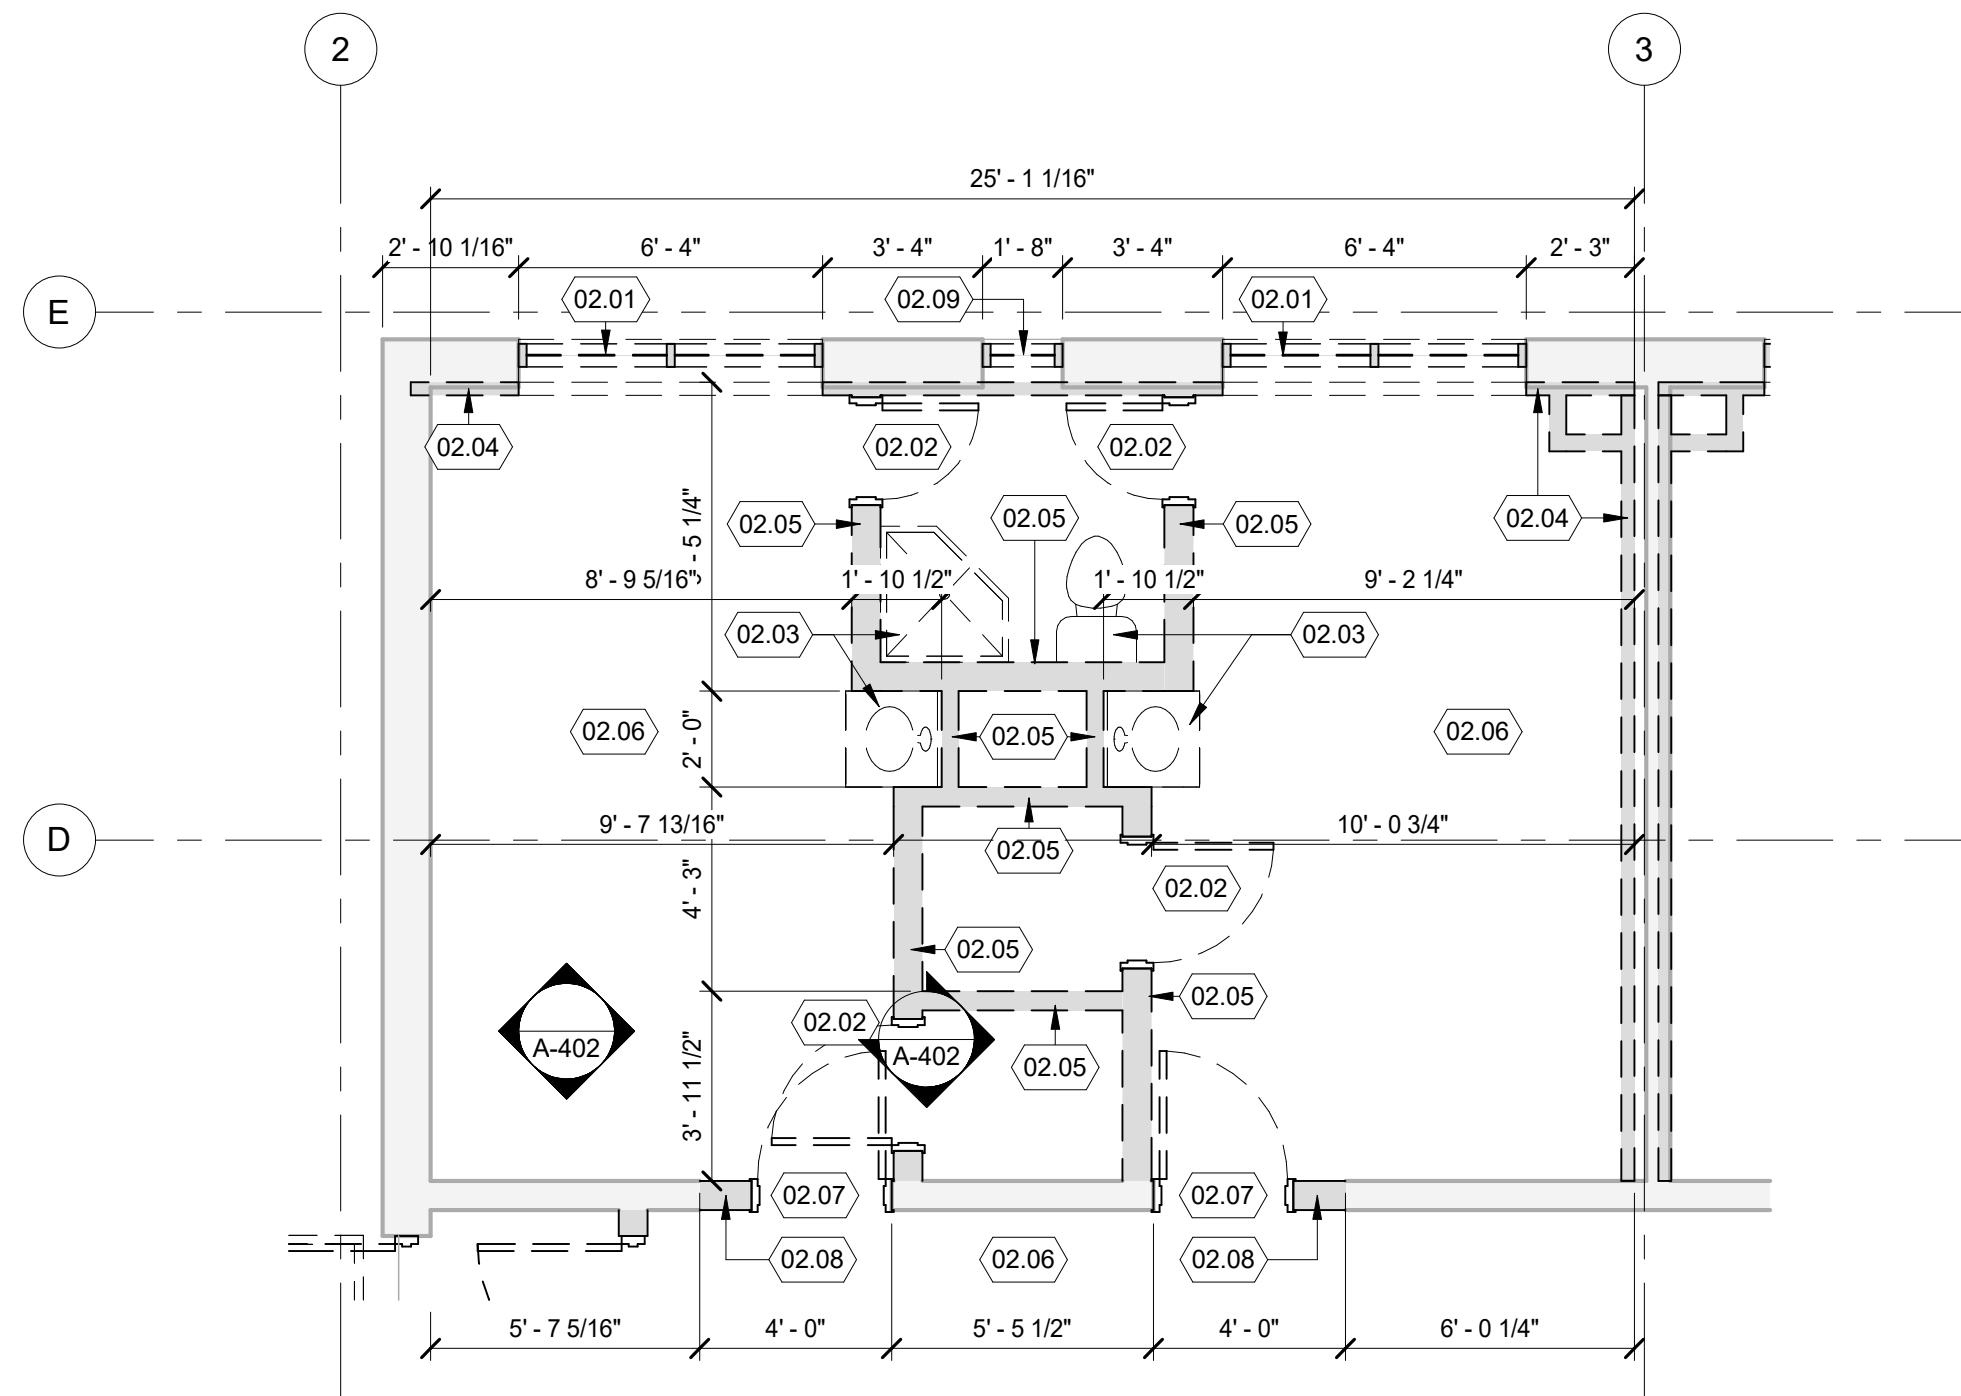

2 ENLARGED DEMOLIITION FLOOR PLAN - TYPICAL DORM ROOM
SCALE: 1/4" = 1'-0"

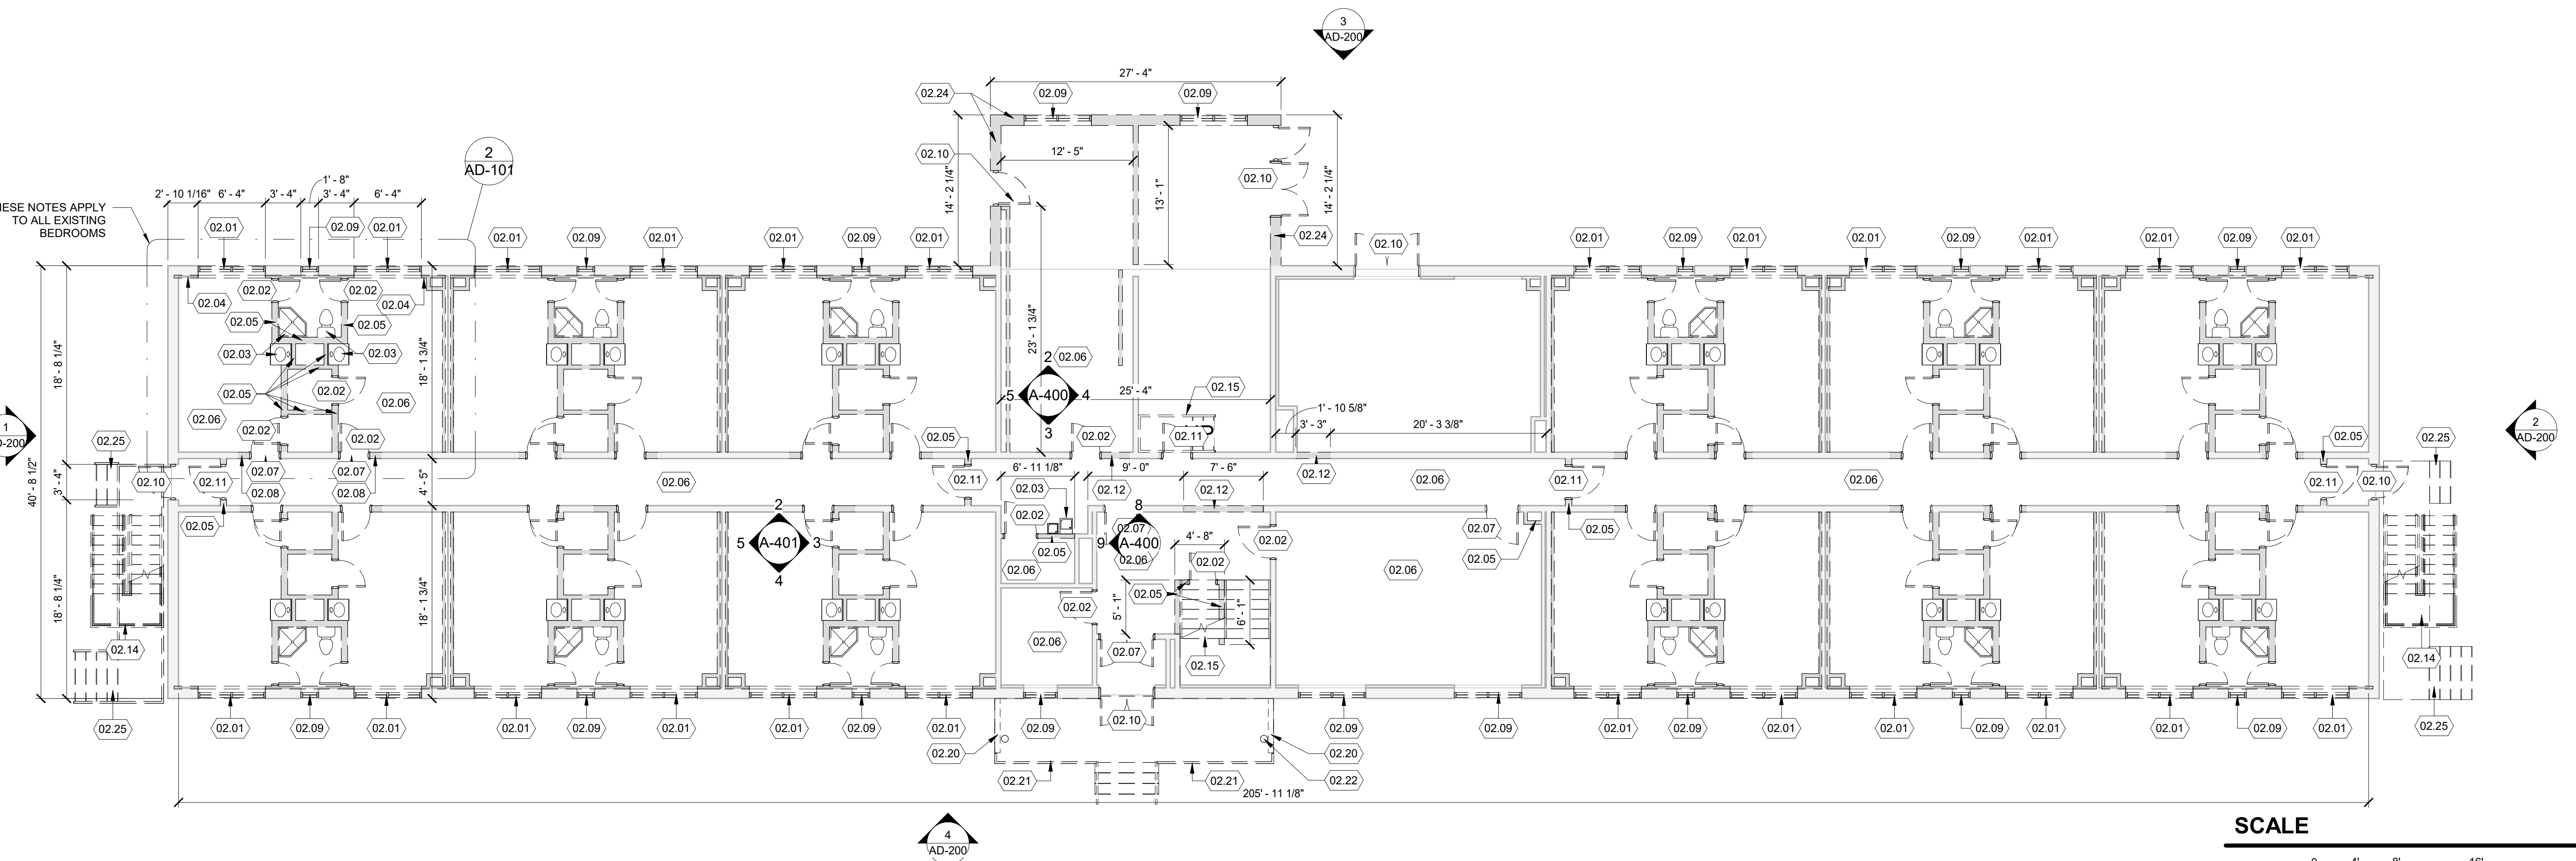

1 LEVEL ONE DEMOLITION FLOOR PLAN
SCALE: 1/8" = 1'-0"

GENERAL SHEET NOTES
1. SEE SHEET A-001 FOR ABBREVIATION, SYMBOL, AND NOTES

KEYED NOTES	
02.01	REMOVE EXTERIOR WINDOW AND FRAME - WITH MASONRY WALL ABOVE AND BELOW FRAME
02.02	REMOVE INTERIOR DOOR AND FRAME IN STUD WALL CONSTRUCTION.
02.03	REMOVE EXISTING PLUMBING FIXTURES AND ALL ACCESSIBLE RELATED PIPING
02.04	REMOVE INTERIOR FURRING STUDS AND GYPSUM WALL BOARD
02.05	REMOVE EXTENT OF INTERIOR STUD WALL AND FINISH SYSTEM
02.06	REMOVE EXISTING FLOORING SYSTEM TO CONCRETE SLAB
02.07	REMOVE INTERIOR DOOR AND FRAME IN MASONRY WALL CONSTRUCTION
02.08	REMOVE 4 FOOT WIDE SECTION OF INTERIOR MASONRY WALL FOR FAN COIL UNIT AND SHOWER CONTROL ACCESS
02.09	REMOVE EXISTING WINDOWS
02.10	REMOVE EXTERIOR DOOR AND FRAME
02.11	REMOVE INTERIOR DOOR, FRAME, AND WALL
02.12	REMOVE INTERIOR MASONRY WALL FOR NEW OPENING
02.14	REMOVE EXISTING EXTERIOR STAIR STRUCTURE
02.15	REMOVE EXISTING INTERIOR STAIR STRUCTURE
02.20	REMOVE EXISTING CANOPY SUPPORT
02.21	REMOVE EXISTING RAILINGS
02.22	REMOVE EXISTING STEEL COLUMN
02.24	REMOVE EXISTING MECHANICAL ROOM STRUCTURE, EXTERIOR WALLS, AND FOUNDATIONS. DO NOT DISTURB BUILDING FOUNDATIONS THAT ARE TO REMAIN.
02.25	REMOVE EXISTING CONCRETE STAIR

APP'D					
DESCRIPTION					
DATE					
REV #					
APPROVED					
CHIEF ENGINEER					
APPROVED					
CIVIL ENGINEER					
NKAK 22-1076					
B718 DORM					
LITTLE ROCK AFB					
DETAILS (1)					
LEVEL ONE DEMOLITION FLOOR PLAN					
AIR MOBILITY COMMAND					
19TH CIVIL ENGINEER SQUADRON					
LITTLE ROCK, ARKANSAS					
DATE: JULY 2026					
DESIGNED BY: GAA					
DRAWN BY: JAH					
BUILDING NO.:					
PROJECT NO.:					
SHEET REF.:					
AD-101					
SHEET NO.:					
1 OF XX					

STATUS: 65% PRELIMINARY DESIGN