


SEE SHEET C-002 FOR SITE NOTES & DETAIL
2/C-503 FOR SITE NODES TABLE

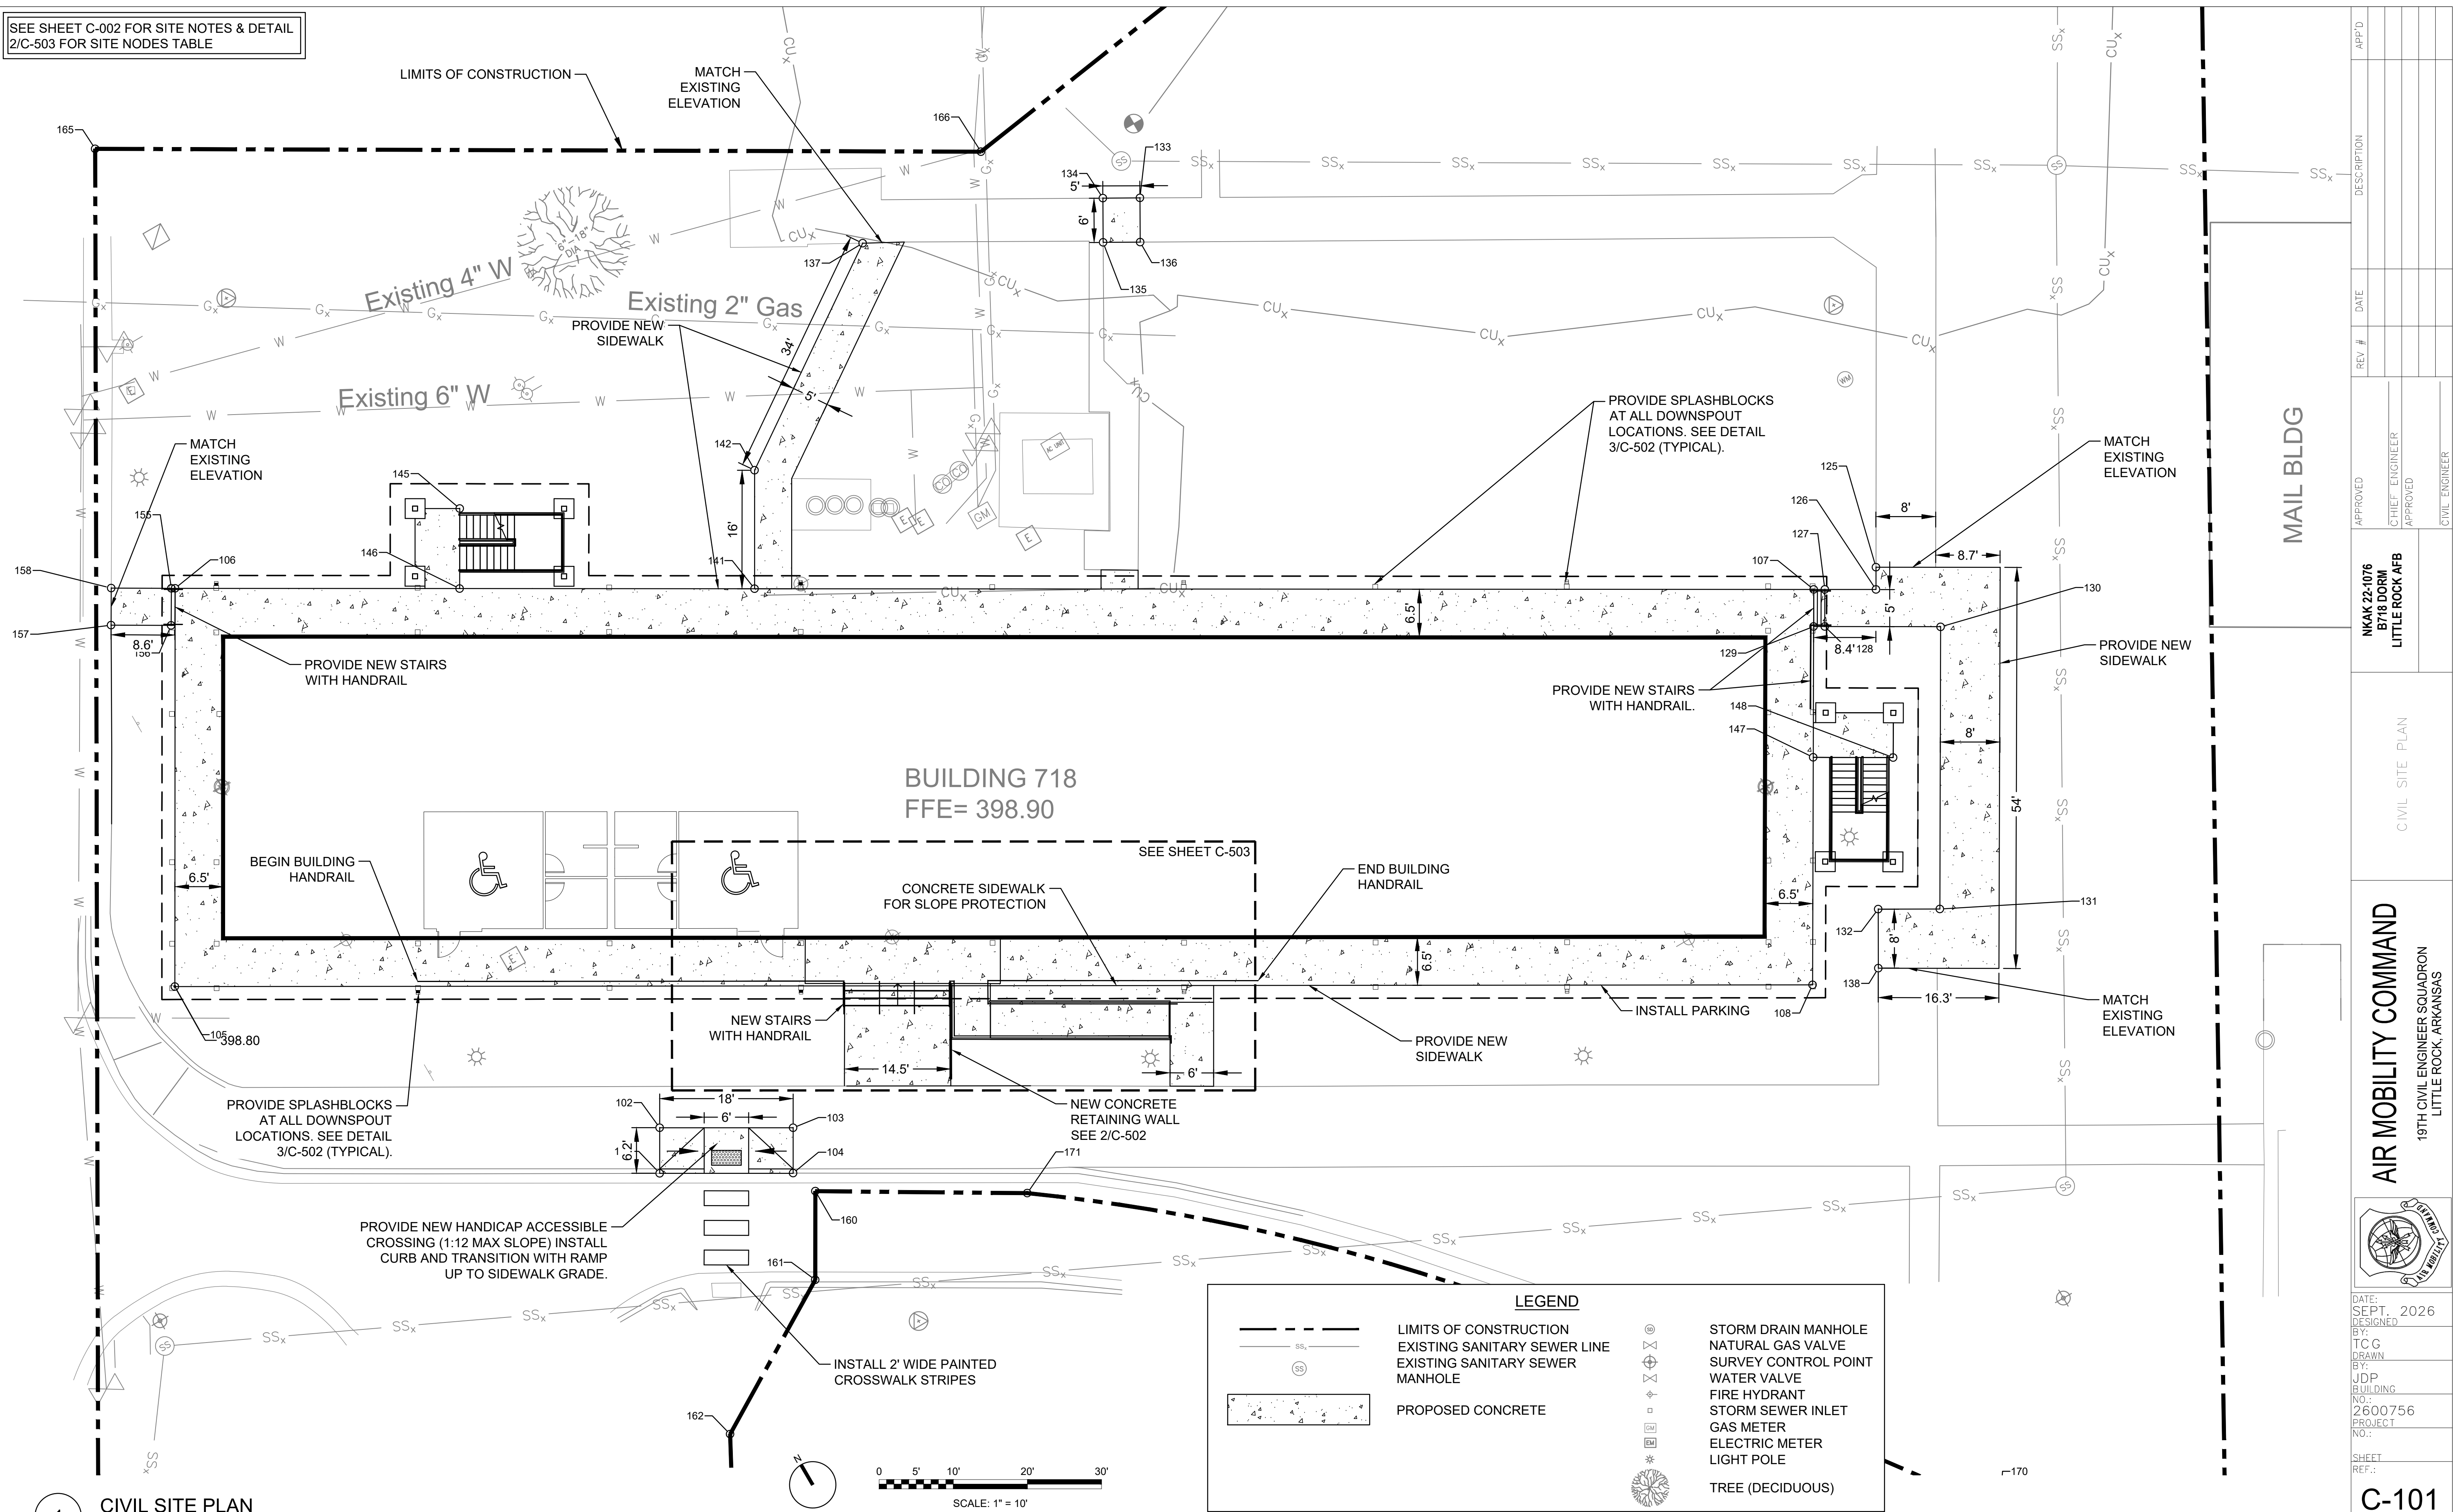

1

CIVIL SITE PLAN
SCALE: 1" = 10'

 DATE: SEPT. 2026 DESIGNED: BY: TCG DRAWN: BY: JDP BUILDING: NO.: 2600756 PROJECT: NO.:	AIR MOBILITY COMMAND 19TH CIVIL ENGINEER SQUADRON LITTLE ROCK, ARKANSAS		CIVIL SITE PLAN		NKAK 22-1076 B718 DORM LITTLE ROCK AFB	APPROVED CHIEF ENGINEER APPROVED CIVIL ENGINEER	REV # DATE	DESCRIPTION	APP'D
C-101 SHEET NO.: 3 OF XX									

STATUS:65% PRELIMINARY DESIGN