



LITTLE ROCK A.F.B.
ARKANSAS

ARCHITECT:



CONSULTANTS:

Project Status
**NOT FOR
CONSTRUCTION**

No.	Revision/Issue	Date	BY	APP'D

PROJECT TITLE CCR For Repair Airmen Dormitory B718		SHEET TITLE PROPOSED FIRST FLOOR PLAN-DEMOLITION	
DRAWN BY		LEAD DESIGNER	
TECH REVIEWER		PROJECT NUMBER NKAK 22-1076	
DESIGNED BY		SHEET D-101	
DATE 07-17-2025		10 OF 33	
SCALE 1/8" = 1'-0"			

- TYPICAL DEMOLITION KEYNOTES:
1. REMOVE EXTERIOR WINDOW AND FRAME - WITH MASONRY WALL BELOW FRAME.
 2. REMOVE INTERIOR DOOR AND FRAME IN STUD WALL CONSTRUCTION.
 3. REMOVE EXISTING PLUMBING FIXTURES AND ALL ACCESSIBLE RELATED PIPING.
 4. REMOVE INTERIOR FURRING STUDS AND GYPSUM BOARD WALL.
 5. REMOVE EXTENT OF INTERIOR STUD WALL AND FINISH SYSTEM.
 6. REMOVE EXISTING FLOORING SYSTEM TO CONCRETE SLAB.
 7. REMOVE INTERIOR DOOR AND FRAME IN MASONRY WALL CONSTRUCTION
 8. REMOVE 4 FT. WIDE SECTION OF INTERIOR MASONRY WALL FOR FAN COIL UNIT AND SHOWER CONTROL ACCESS.
 9. REMOVE EXISTING WINDOWS
 10. REMOVE EXTERIOR DOOR AND FRAME.
 11. REMOVE INTERIOR DOOR, FRAME, AND WALL.
 12. REMOVE INTERIOR MASONRY WALL FOR NEW OPENING.
 13. REMOVE EXISTING LOUVERS

 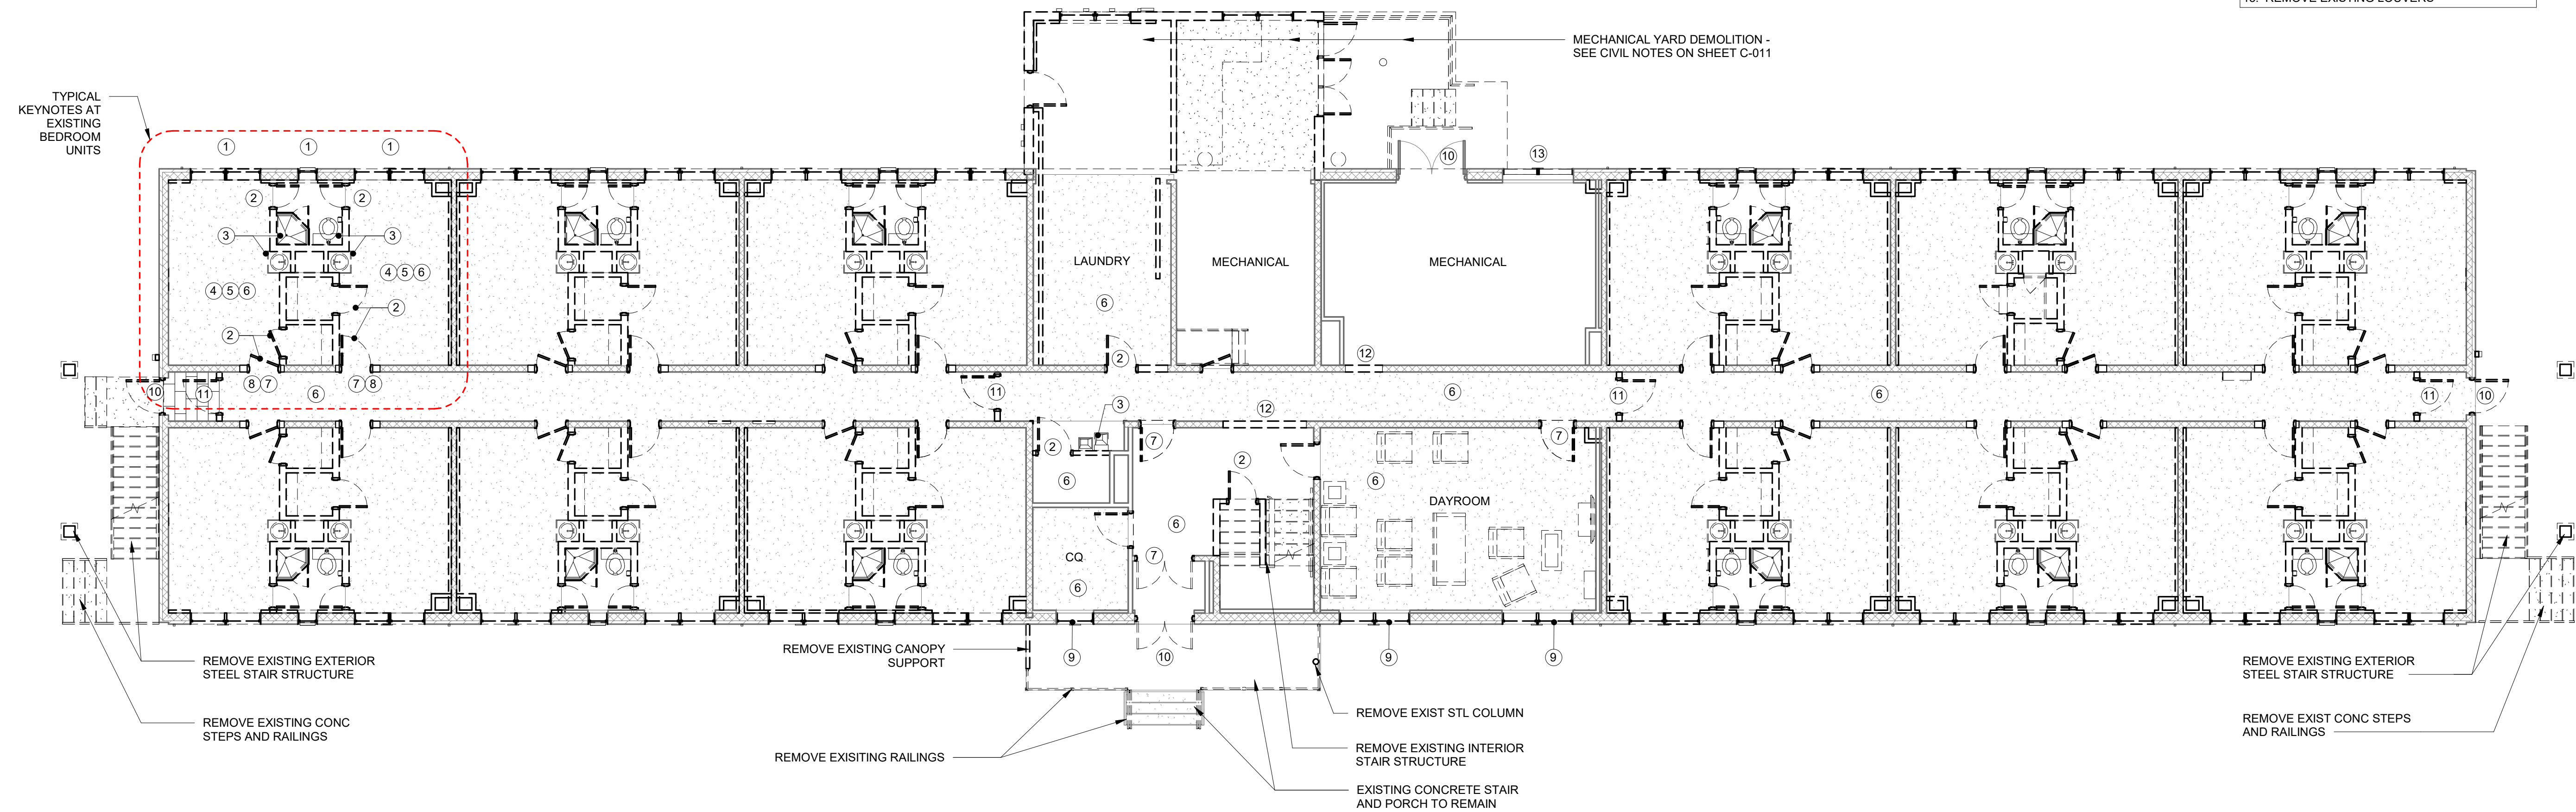

1

FIRST FLOOR PLAN - DEMOLITION
1/8" = 1'-0"

