
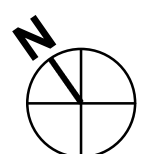


GENERAL SHEET NOTES

1. CAMERA LOCATIONS SHOWN ARE PRELIMINARY AND PROVIDED FOR ROUGH-IN COORDINATION ONLY. FINAL CAMERA QUANTITIES, VIEWING ANGLES, CABLING, NETWORK EQUIPMENT, RECORDING EQUIPMENT, AND SECURITY SYSTEM REQUIREMENTS SHALL BE DETERMINED BY THE GOVERNMENT SECURITY PROVIDER.

KEYED NOTES

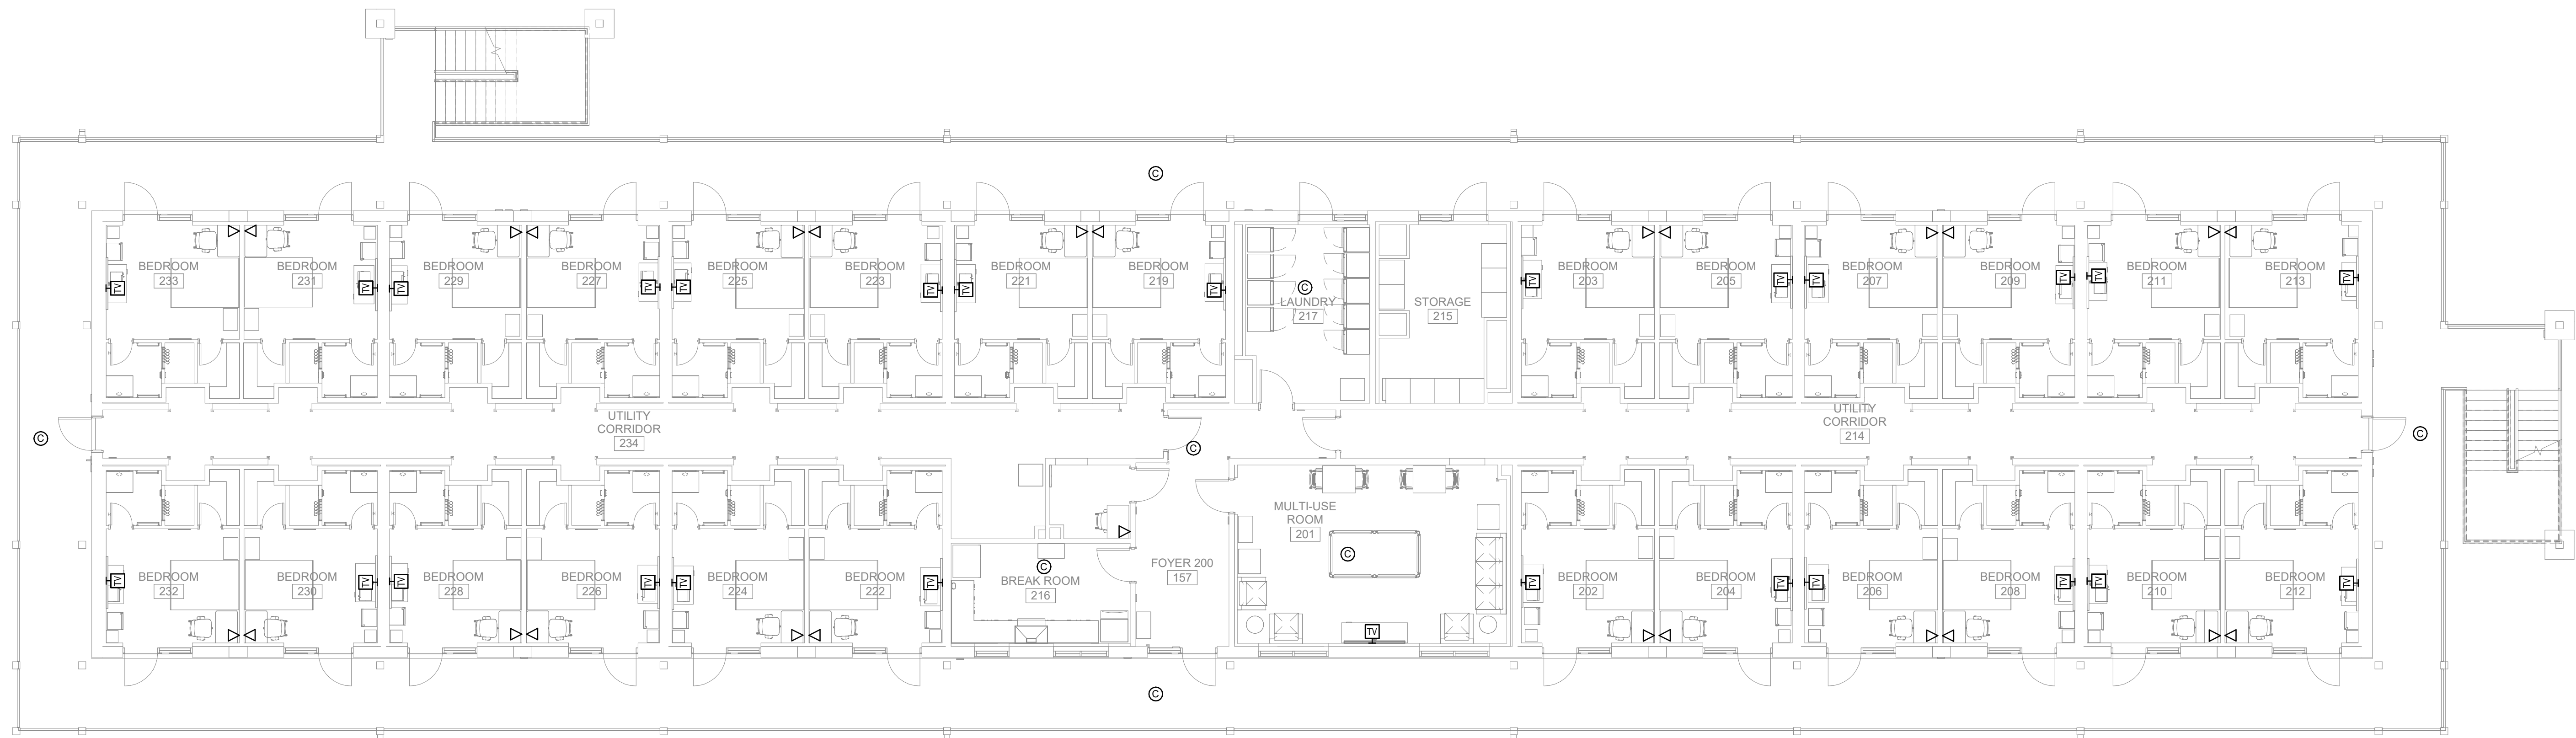


1

LEVEL TWO SYSTEMS FLOOR PLAN

SCALE: 1/8" = 1'-0"


SCALE

 

SCALE: 1/8"=1'-0

AIR MOBILITY COMMAND

19TH CIVIL ENGINEER SQUADRON
LITTLE ROCK, ARKANSAS

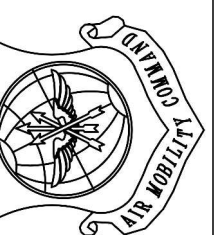

E: LY 2026 SIGNED
S AWN
JC LDDING
:

PROJECT

ET

E-302

1.05 VV

1 OF XX

STATUS:65% PRELIMINARY DESIGN