



FURNITURE, FIXTURES, AND EQUIPMENT LEGEND							
SECOND FLOOR							
EQUIPMENT				FURNITURE			
TAG	RESPONSIBILITY	DESCRIPTION	ROOM #	TAG	RESPONSIBILITY	DESCRIPTION	ROOM #
EQ1	GF / GI	MINI FRIDGE	(1) 202, (1) 203, (1) 204, (1) 205, (1) 206, (1) 207, (1) 208, (1) 209, (1) 210, (1) 211, (1) 212, (1) 213, (1) 219, (1) 221, (1) 222, (1) 223, (1) 224, (1) 225, (1) 226, (1) 227, (1) 228, (1) 229, (1) 230, (1) 231, (1) 232, (1) 233	F1	GF / GI	TASK CHAIR	(1) 202, (1) 203, (1) 204, (1) 205, (1) 206, (1) 207, (1) 208, (1) 209, (1) 210, (1) 211, (1) 212, (1) 213, (1) 219, (1) 221, (1) 222, (1) 223, (1) 224, (1) 225, (1) 226, (1) 227, (1) 228, (1) 229, (1) 230, (1) 231, (1) 232, (1) 233
EQ2	GF / GI	MICROWAVE	(1) 202, (1) 203, (1) 204, (1) 205, (1) 206, (1) 207, (1) 208, (1) 209, (1) 210, (1) 211, (1) 212, (1) 213, (1) 219, (1) 221, (1) 222, (1) 223, (1) 224, (1) 225, (1) 226, (1) 227, (1) 228, (1) 229, (1) 230, (1) 231, (1) 232, (1) 233	F2	GF / GI	LOUNGE CHAIR	(3) 201
EQ3	GF / GI	COFFEE MAKER	(1) 201, (1) 216	F3	GF / GI	DINING CHAIR	(4) 201
EQ4	GF / GI	REFRIDGERATOR	(1) 216	F4	GF / GI	3 DRAWER CHEST	(1) 202, (1) 203, (1) 204, (1) 205, (1) 206, (1) 207, (1) 208, (1) 209, (1) 210, (1) 211, (1) 212, (1) 213, (1) 219, (1) 221, (1) 222, (1) 223, (1) 224, (1) 225, (1) 226, (1) 227, (1) 228, (1) 229, (1) 230, (1) 231, (1) 232, (1) 233
EQ5	GF / GI	MONITOR WITH BRACKETS	(1) 201	F5	GF / GI	NIGHTSTAND	(1) 202, (1) 203, (1) 204, (1) 205, (1) 206, (1) 207, (1) 208, (1) 209, (1) 210, (1) 211, (1) 212, (1) 213, (1) 219, (1) 221, (1) 222, (1) 223, (1) 224, (1) 225, (1) 226, (1) 227, (1) 228, (1) 229, (1) 230, (1) 231, (1) 232, (1) 233
EQ6	GF / GI	RANGE	(1) 216	F6	GF / GI	DESK	(1) 202, (1) 203, (1) 204, (1) 205, (1) 206, (1) 207, (1) 208, (1) 209, (1) 210, (1) 211, (1) 212, (1) 213, (1) 219, (1) 221, (1) 222, (1) 223, (1) 224, (1) 225, (1) 226, (1) 227, (1) 228, (1) 229, (1) 230, (1) 231, (1) 232, (1) 233
EQ7	GF / GI	ICEMAKER	(1) 216	F7	GF / GI	BED (DOUBLE)	(1) 202, (1) 203, (1) 204, (1) 205, (1) 206, (1) 207, (1) 208, (1) 209, (1) 210, (1) 211, (1) 212, (1) 213, (1) 219, (1) 221, (1) 222, (1) 223, (1) 224, (1) 225, (1) 226, (1) 227, (1) 228, (1) 229, (1) 230, (1) 231, (1) 232, (1) 233
EQ8	GF / GI	WASHER	(5) 217	F8	GF / GI	OCCASIONAL TABLE	(2) 201
EQ9	GF / GI	DRYER	(5) 217	F9	GF / GI	OTTOMAN	(2) 201
EQ10	GF / GI	VENDING MACHINES	N/A	F10	GF / GI	TABLE	(2) 201
EQ11	GF / GI	WASTE (SMALL)	(1) 202, (1) 203, (1) 204, (1) 205, (1) 206, (1) 207, (1) 208, (1) 209, (1) 210, (1) 211, (1) 212, (1) 213, (1) 219, (1) 221, (1) 222, (1) 223, (1) 224, (1) 225, (1) 226, (1) 227, (1) 228, (1) 229, (1) 230, (1) 231, (1) 232, (1) 233	F11	GF / GI	ENTERTAINMENT UNIT WITH OPEN SHELVES	(1) 201
EQ12	GF / GI	WASTE / RECYCLE COMBO	(1) 201, (1) 216	F12	GF / GI	SOFA	(1) 201
EQ13	GF / GI	WASTE (LARGE)	(1) 215, (1) 217, (1) 220	F13	GF / GI	POOL TABLE	(1) 201
EQ14	GF / GI	TELEVISIONS	(1) 202, (1) 203, (1) 204, (1) 205, (1) 206, (1) 207, (1) 208, (1) 209, (1) 210, (1) 211, (1) 212, (1) 213, (1) 219, (1) 221, (1) 222, (1) 223, (1) 224, (1) 225, (1) 226, (1) 227, (1) 228, (1) 229, (1) 230, (1) 231, (1) 232, (1) 233	F14	GF / GI	SIDE CHAIR	N/A
EQ15	CF / CI	FULL LENGTH MIRROR (SEE A-003)	(1) 202, (1) 203, (1) 204, (1) 205, (1) 206, (1) 207, (1) 208, (1) 209, (1) 210, (1) 211, (1) 212, (1) 213, (1) 219, (1) 221, (1) 222, (1) 223, (1) 224, (1) 225, (1) 226, (1) 227, (1) 228, (1) 229, (1) 230, (1) 231, (1) 232, (1) 233	F15	GF / GI	"L" SHAPED DESK	(1) 316
CG	CF / CI	CORNER GUARDS (SEE MATERIAL LEGEND, A-603)	(3) 200,(1) 201, (24) 214, (28) 234	F16	GF / GI	SM DESK 24X36	(1) 218
				WS	GF / GI	WINDOW COVERING - BLACKOUT WINDOW SHADE AT ALL EXTERIOR WINDOWS EXCLUDING STORAGE ROOMS. REFER TO MATERIAL LEGEND A-601 FOR FINISHES.	(1) 157, (2) 201, (1) 202, (1) 203, (1) 203, (1) 204, (1) 205, (1) 206, (1) 207, (1) 208, (1) 209, (1) 210, (1) 211, (1) 212, (1) 213, (2) 216, (1) 217, (1) 219, (1) 221, (1) 222, (1) 223, (1) 224, (1) 225, (1) 226, (1) 227, (1) 228, (1) 229, (1) 230, (1) 231, (1) 232, (1) 233
NOTES							
GF/GI = GOVERNMENT FURNISHED / GOVERNMENT INSTALLED, CF / CI CONTRACTOR FURNISHED / CONSTRUCTOR INSTALLED, GF / CI = GOVERNMENT FURNISHED / CONTRACTOR INSTALLED							
SEE TOILET AND MISCELLANEOUS ACCESSORIES A-003 FOR BATHROOM DETAILS.							
DIVIDING WALLS BETWEEN BEDROOMS TO HAVE BLOCKING FOR TV.							
CLOSET ORGANIZERS SHOULD BE HEAVY DUTY AND BE BRACED INTO WALL STUDS.							

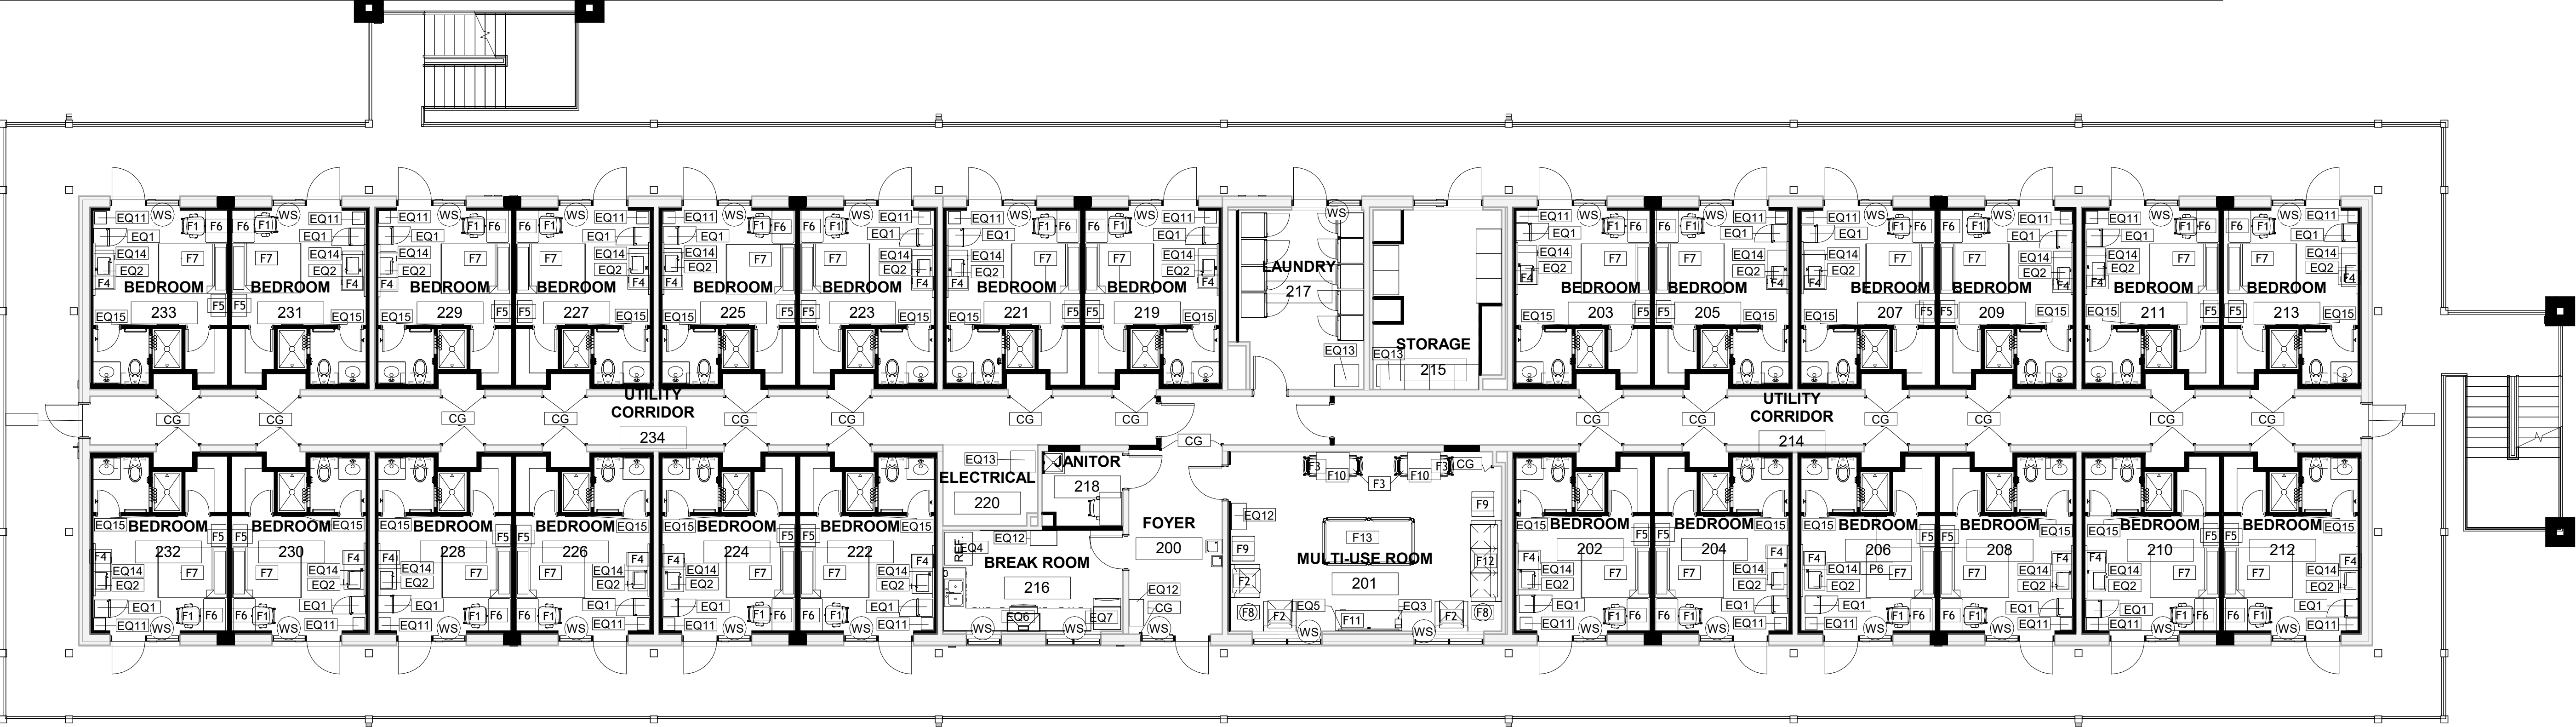

B2 LEVEL TWO FURNITURE FLOOR PLAN
SCALE: 1/8" = 1'-0"

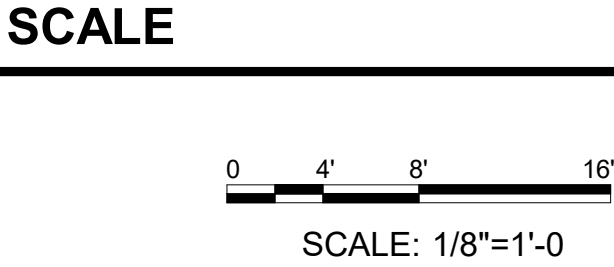

GENERAL SHEET NOTES

1. SEE SHEET A-001 FOR ABBREVIATION, SYMBOL, AND NOTES

APP'D					
DESCRIPTION					
DATE					
REV #					
APPROVED					
	CHIEF ENGINEER				
	APPROVED				
	CIVIL ENGINEER				
NKAK 22-1076 B718 DORM LITTLE ROCK AFB					
DETAILS (1)					
LEVEL TWO FF&E PLAN					
AIR MOBILITY COMMAND					
19TH CIVIL ENGINEER SQUADRON LITTLE ROCK, ARKANSAS					
DATE: JULY 2026 DESIGNED BY: ABV DRAWN BY: ABV BUILDING NO.: PROJECT NO.: SHEET REF.: I-121 SHEET NO.: 1 OF XX					
STATUS:65% PRELIMINARY DESIGN					