

GENERAL SHEET NOTES

1. SEE SHEET A-001 FOR ABBREVIATION, SYMBOL, AND NOTES

FURNITURE, FIXTURES, AND EQUIPMENT LEGEND

THIRD FLOOR							
EQUIPMENT				FURNITURE			
TAG	RESPONSIBILITY	DESCRIPTION	ROOM #	TAG	RESPONSIBILITY	DESCRIPTION	ROOM #
EQ1	GF / GI	MINI FRIDGE	(1) 302, (1) 303, (1) 304, (1) 305, (1) 306, (1) 307, (1) 308, (1) 309, (1) 310, (1) 311, (1) 312, (1) 313, (1) 319, (1) 321, (1) 322, (1) 323, (1) 324, (1) 325, (1) 326, (1) 327, (1) 328, (1) 329, (1) 330, (1) 331, (1) 332, (1) 333	F1	GF / GI	TASK CHAIR	(1) 302, (1) 303, (1) 304, (1) 305, (1) 306, (1) 307, (1) 308, (1) 309, (1) 310, (1) 311, (1) 312, (1) 313, (1) 316, (1) 319, (1) 321, (1) 322, (1) 323, (1) 324, (1) 325, (1) 326, (1) 327, (1) 328, (1) 329, (1) 330, (1) 331, (1) 332, (1) 333
EQ2	GF / GI	MICROWAVE	(1) 302, (1) 303, (1) 304, (1) 305, (1) 306, (1) 307, (1) 308, (1) 309, (1) 310, (1) 311, (1) 312, (1) 313, (1) 319, (1) 321, (1) 322, (1) 323, (1) 324, (1) 325, (1) 326, (1) 327, (1) 328, (1) 329, (1) 330, (1) 331, (1) 332, (1) 333	F2	GF / GI	LOUNGE CHAIR	(7) 301
EQ3	GF / GI	COFFEE MAKER	(1) 301.	F3	GF / GI	DINING CHAIR	(4) 301
EQ4	GF / GI	REFRIDGERATOR	N/A	F4	GF / GI	3 DRAWER CHEST	(1) 302, (1) 303, (1) 304, (1) 305, (1) 306, (1) 307, (1) 308, (1) 309, (1) 310, (1) 311, (1) 312, (1) 313, (1) 319, (1) 321, (1) 322, (1) 323, (1) 324, (1) 325, (1) 326, (1) 327, (1) 328, (1) 329, (1) 330, (1) 331, (1) 332, (1) 333
EQ5	GF / GI	MONITOR WITH BRACKETS	(1) 301	F5	GF / GI	NIGHTSTAND	(1) 302, (1) 303, (1) 304, (1) 305, (1) 306, (1) 307, (1) 308, (1) 309, (1) 310, (1) 311, (1) 312, (1) 313, (1) 319, (1) 321, (1) 322, (1) 323, (1) 324, (1) 325, (1) 326, (1) 327, (1) 328, (1) 329, (1) 330, (1) 331, (1) 332, (1) 333
EQ6	GF / GI	RANGE	N/A	F6	GF / GI	DESK	(1) 302, (1) 303, (1) 304, (1) 305, (1) 306, (1) 307, (1) 308, (1) 309, (1) 310, (1) 311, (1) 312, (1) 313, (1) 319, (1) 321, (1) 322, (1) 323, (1) 324, (1) 325, (1) 326, (1) 327, (1) 328, (1) 329, (1) 330, (1) 331, (1) 332, (1) 333
EQ7	GF/ GI	ICEMAKER	N/A	F7	GF / GI	BED (DOUBLE)	(1) 302, (1) 303, (1) 304, (1) 305, (1) 306, (1) 307, (1) 308, (1) 309, (1) 310, (1) 311, (1) 312, (1) 313, (1) 319, (1) 321, (1) 322, (1) 323, (1) 324, (1) 325, (1) 326, (1) 327, (1) 328, (1) 329, (1) 330, (1) 331, (1) 332, (1) 333
EQ8	GF / GI	WASHER	(4) 317	F8	GF / GI	OCCASSIONAL TABLE	(2) 301
EQ9	GF / GI	DRYER	(5) 317	F9	GF / GI	OTTOMAN	(2) 301
EQ10	GF / GI	VENDING MACHINES	N/A	F10	GF / GI	DINING TABLE	(2) 301
EQ11	GF / GI	WASTE (SMALL)	(1) 302, (1) 303, (1) 304, (1) 305, (1) 306, (1) 307, (1) 308, (1) 309, (1) 310, (1) 311, (1) 312, (1) 313, (1) 319, (1) 321, (1) 322, (1) 323, (1) 324, (1) 325, (1) 326, (1) 327, (1) 328, (1) 329, (1) 330, (1) 331, (1) 332, (1) 333	F11	GF / GI	ENTERTAINMENT UNIT WITH OPEN SHELVES	(1) 301
EQ12	GF / GI	WASTE / RECYCLE COMBO	(1) 300, (1) 301	F12	GF / GI	SOFA	(1) 301
EQ13	GF / GI	WASTE (LARGE)	(1) 315, (1) 317, (1) 320	F13	GF / GI	POOL TABLE	NA
EQ14	GF / GI	TELEVISIONS	(1) 302, (1) 303, (1) 304, (1) 305, (1) 306, (1) 307, (1) 308, (1) 309, (1) 310, (1) 311, (1) 312, (1) 313, (1) 319, (1) 321, (1) 322, (1) 323, (1) 324, (1) 325, (1) 326, (1) 327, (1) 328, (1) 329, (1) 330, (1) 331, (1) 332, (1) 333	F14	GF / GI	SIDE CHAIR	(2) 316
EQ15	CF / CI	FULL LENGTH MIRROR (SEE A-003)	(1) 302, (1) 303, (1) 304, (1) 305, (1) 306, (1) 307, (1) 308, (1) 309, (1) 310, (1) 311, (1) 312, (1) 313, (1) 319, (1) 321, (1) 322, (1) 323, (1) 324, (1) 325, (1) 326, (1) 327, (1) 328, (1) 329, (1) 330, (1) 331, (1) 332, (1) 333	F15	GF / GI	"L" SHAPED DESK	(1) 316
CG	CF / CI	CORNER GUARDS (SEE MATERIAL LEGEND, A-603)	(4) 300,(24) 314, (1) 317, (28) 334	F16	GF / GI	SM DESK 24X36	NA
				WS	GF / GI	WINDOW COVERING - BLACKOUT WINDOW SHADE AT ALL EXTERIOR WINDOWS EXCLUDING STORAGE ROOMS. (SEE MATERIAL LEGEND A-601)	(1) 300, (2) 301, (1) 302, (1) 303, (1) 304, (1) 305, (1) 306, (1) 307, (1) 308, (1) 309, (1) 310, (1) 311, (1) 312, (1) 313, (1) 316, (1) 317, (1) 319, (1) 321, (1) 322, (1) 323, (1) 324, (1) 325, (1) 326, (1) 327, (1) 328, (1) 329, (1) 330, (1) 331, (1) 332, (1) 333


NOTES

GF/GI = GOVERNMENT FURNISHED / GOVERNMENT INSTALLED, CF / CI CONTRACTOR FURNISHED / CONSTRUCTOR INSTALLED, GF / CI = GOVERNMENT FURNISHED / CONTRACTOR INSTALLED

SEE TOILET AND MISCELLANEOUS ACCESSORIES A-003 FOR BATHROOM DETAILS.


DIVIDING WALLS BETWEEN BEDROOMS TO HAVE BLOCKING FOR TV.

CLOSET ORGANIZERS SHOULD BE HEAVY DUTY AND BE BRACED INTO WALL STUDS.

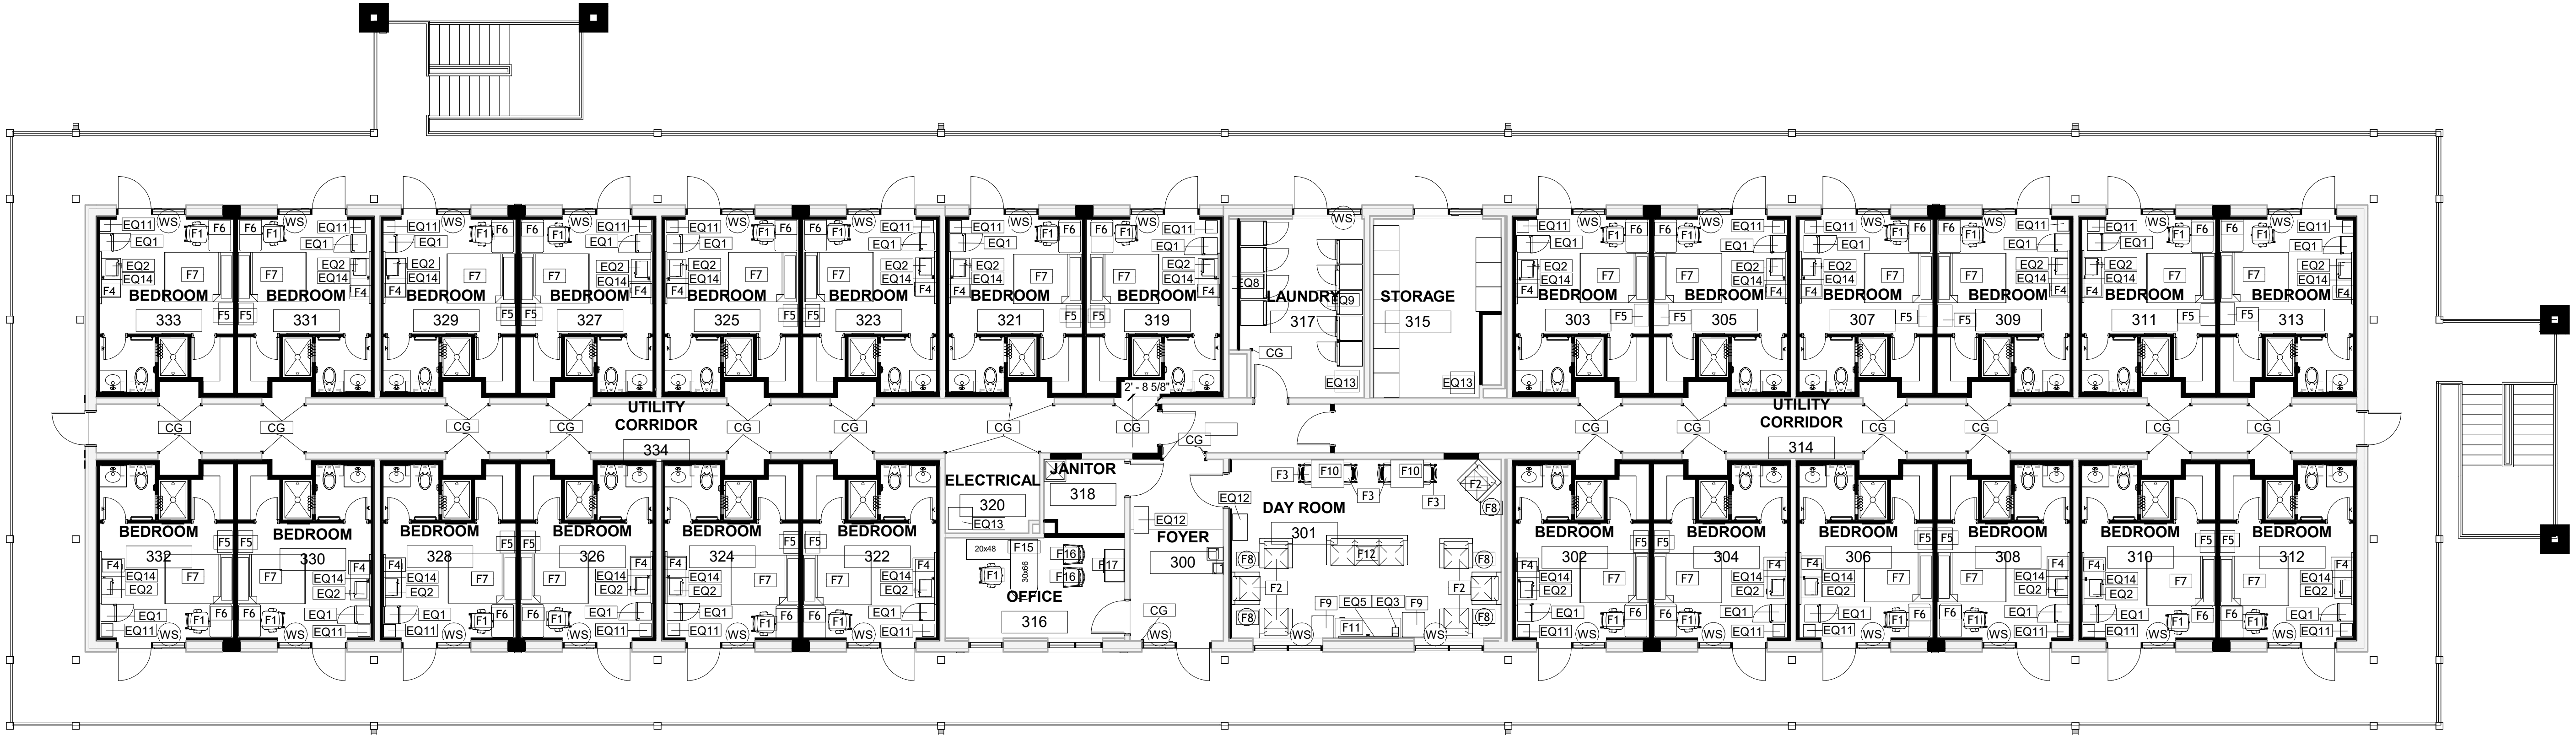


B2 LEVEL THREE FURNITURE FLOOR PLAN
SCALE: 1/8" = 1'-0"

SCALE

 

AIR MOBILITY COMMAND
19TH CIVIL ENGINEER SQUADRON
LITTLE ROCK, ARKANSAS

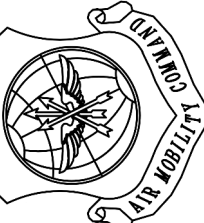

DATE: JULY 2026
DESIGNED BY: ABV
DRAWN BY: ABV
BUILDING NO.:

PROJECT NO.:

SHEET REF.:

I-122

SHEET NO.: 1 OF XX

APP'D	DESCRIPTION	DATE	REV #	APPROVED
				CHIEF ENGINEER
				APPROVED
				CIVIL ENGINEER

NKAK 22-1076
B718 DORM
LITTLE ROCK AFB
DETAILS (1)

LEVEL THREE FF&E PLAN

STATUS:65% PRELIMINARY DESIGN