


1. SEE PLAN FOR TOP OF CONCRETE ELEVATIONS (TOC). ALL ELEVATIONS SHOWN ON PLAN ARE BASED ON A FOUNDATION TOC = 100'-0". THIS REFERENCE ELEVATION IS EQUIVALENT TO LEVEL 1 MEAN SEA LEVEL ELEVATION SHOWN IN THE CIVIL DRAWINGS.
2. TOP OF CONCRETE ELEVATION IS EQUAL TO FINISH FLOOR ELEVATION UNLESS SHOWN OR NOTED OTHERWISE.
3. SLAB-ON-GRADE SHALL BE 5" THICK CONCRETE W/ #4@18" OC EW REINFORCING ON 15-MIL VAPOR BARRIER. SEE GENERAL NOTES AND GEOTECHNICAL REPORT FOR SUBGRADE PREPARATION REQUIREMENTS (TYP UNO).
4. ALL CONSTRUCTION JOINT LOCATIONS MUST BE SUBMITTED TO THE STRUCTURAL ENGINEER-OF-RECORD FOR REVIEW AND APPROVAL.
5. SEE SHEETS S-001, S-002, AND S-003 FOR STRUCTURAL GENERAL NOTES.
6. SEE SHEET S-301 FOR STRUCTURAL TYPICAL CONCRETE DETAILS AND FOOTING SCHEDULE.
7. SEE SHEET S-501 AND S-502 FOR STRUCTURAL TYPICAL STEEL DETAILS AND STEEL COLUMN BASE PLATE SCHEDULE.
8. THE INFORMATION IN THESE PLANS ARE BASED ON EXISTING BUILDING CONSTRUCTION PLANS AND LIMITED AS-BUILT INFORMATION. FIELD VERIFY ALL DIMENSIONS AND CONDITIONS PRIOR TO FABRICATION OF NEW STEEL. NOTIFY ARCHITECT / ENGINEER OF ANY DISCREPANCIES. ANY APPROVED CHANGES SHALL BE INCORPORATED INTO THE ERECTION / SHOP DRAWINGS PRIOR TO SUBMISSION.

APPROVED	REV #	DATE	DESCRIPTION	APP'D
CHIEF ENGINEER				
APPROVED				
CIVIL ENGINEER				

NKAK 22-1076
B718 DORM
LITTLE ROCK AFB

STRUCTURAL FOUNDATION
PLAN


AIR MOBILITY COMMAND
19TH CIVIL ENGINEER SQUADRON
LITTLE ROCK, ARKANSAS

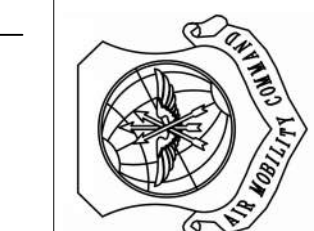

DATE:	SEPT. 2026
DESIGNED	
BY:	
JG	
DRAWN	
BY:	
KNS	
BUILDING	
NO.:	2600756
PROJECT	
NO.:	

SHEET
REF.:
S-101
SHEET
NO.:
1 OF XX

STATUS:65% PRELIMINARY DESIGN

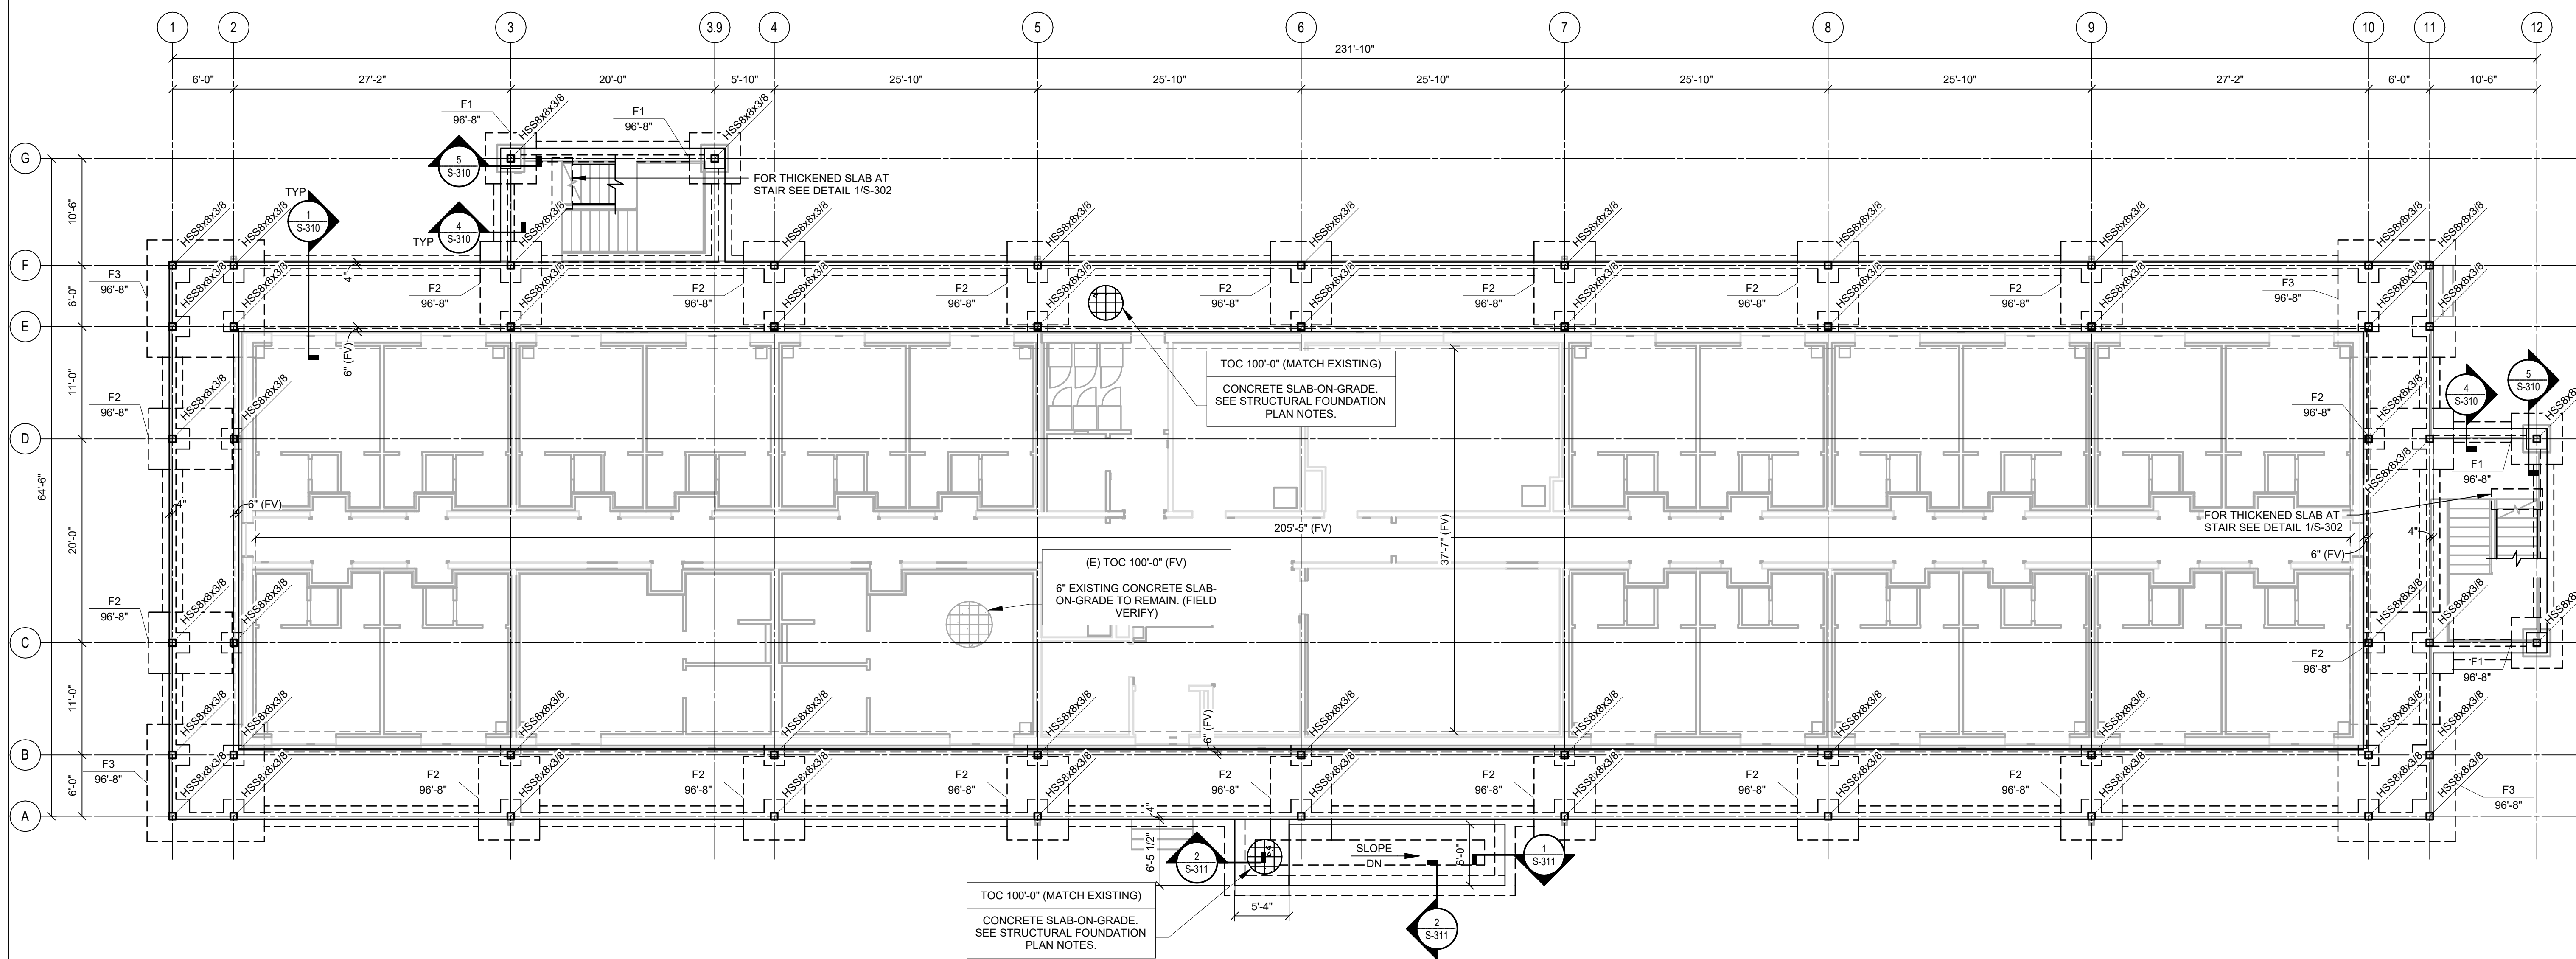

STRUCTURAL FOUNDATION PLAN
SCALE: 1/8" = 1'-0"