



FLOOR FRAMING PLAN NOTES


- SEE PLAN FOR TOP OF CONCRETE (TOC) ELEVATIONS. ALL ELEVATIONS SHOWN ON PLAN ARE BASED ON FIRST FLOOR FINISH FLOOR ELEVATION = 100'-0". THIS REFERENCE ELEVATION IS EQUIVALENT TO LEVEL 1 FINISHED FLOOR ELEVATION SHOWN ON THE CIVIL DRAWINGS.
- TOP OF CONCRETE (TOC) ELEVATION IS EQUAL TO FINISH FLOOR ELEVATION UNLESS SHOWN OR NOTED OTHERWISE.
- COMPOSITE FLOOR SLAB SHALL BE 3.5" NORMAL-WEIGHT CONCRETE OVER 1.5" (20 GA) COMPOSITE STEEL FLOOR DECK (5" TOTAL SLAB DEPTH). REINFORCE COMPOSITE SLAB WITH 6x6-W2.1xW2.1 WWR. PROVIDE #4 (10'-0") AT 12" OC OVER TOP OF ALL GIRDERS (TYPICAL, UNO).
- STEEL BEAMS SHALL BE CENTERED ON AND EQUALLY SPACED BETWEEN COLUMN CENTERLINES, UNLESS NOTED OTHERWISE.
- SEE SHEETS S-001 AND S-002 FOR STRUCTURAL GENERAL NOTES.
- THE INFORMATION IN THESE PLANS ARE BASED ON EXISTING BUILDING CONSTRUCTION PLANS AND LIMITED AS-BUILT INFORMATION. FIELD VERIFY ALL EXISTING DIMENSIONS AND CONDITIONS PRIOR TO FABRICATION OF NEW STEEL. NOTIFY ARCHITECT / ENGINEER OF ANY DISCREPANCIES. ANY APPROVED CHANGES SHALL BE INCORPORATED INTO THE ERECTION / SHOP DRAWINGS PRIOR TO SUBMISSION.

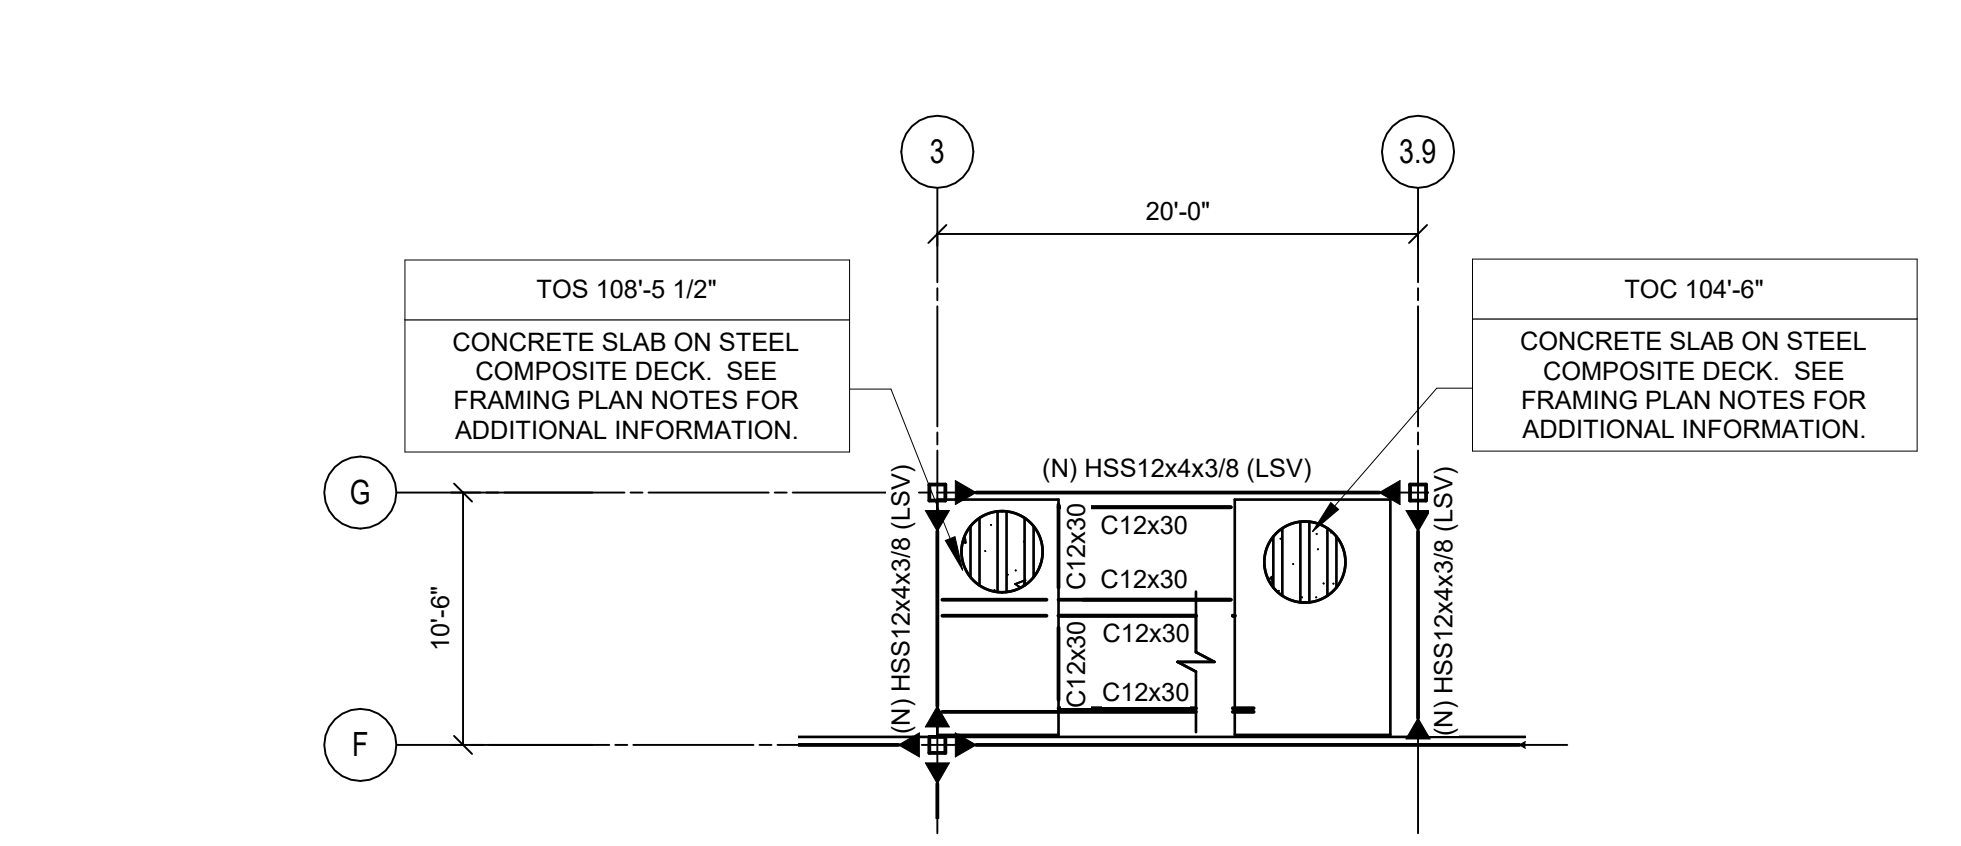

2 STRUCTURAL LEVEL TWO STAIR FRAMING PLAN
SCALE: 1/8" = 1'-0"

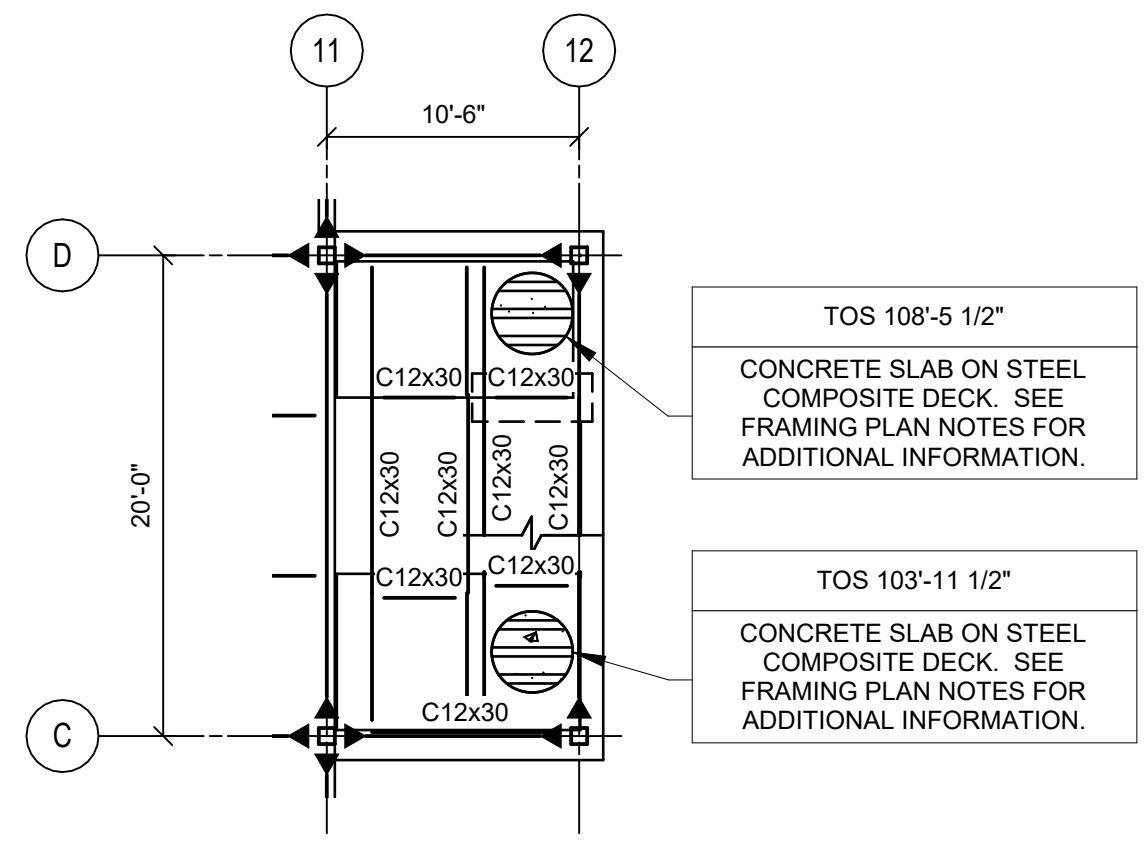

3 STRUCTURAL LEVEL TWO STAIR FRAMING PLAN
SCALE: 1/8" = 1'-0"

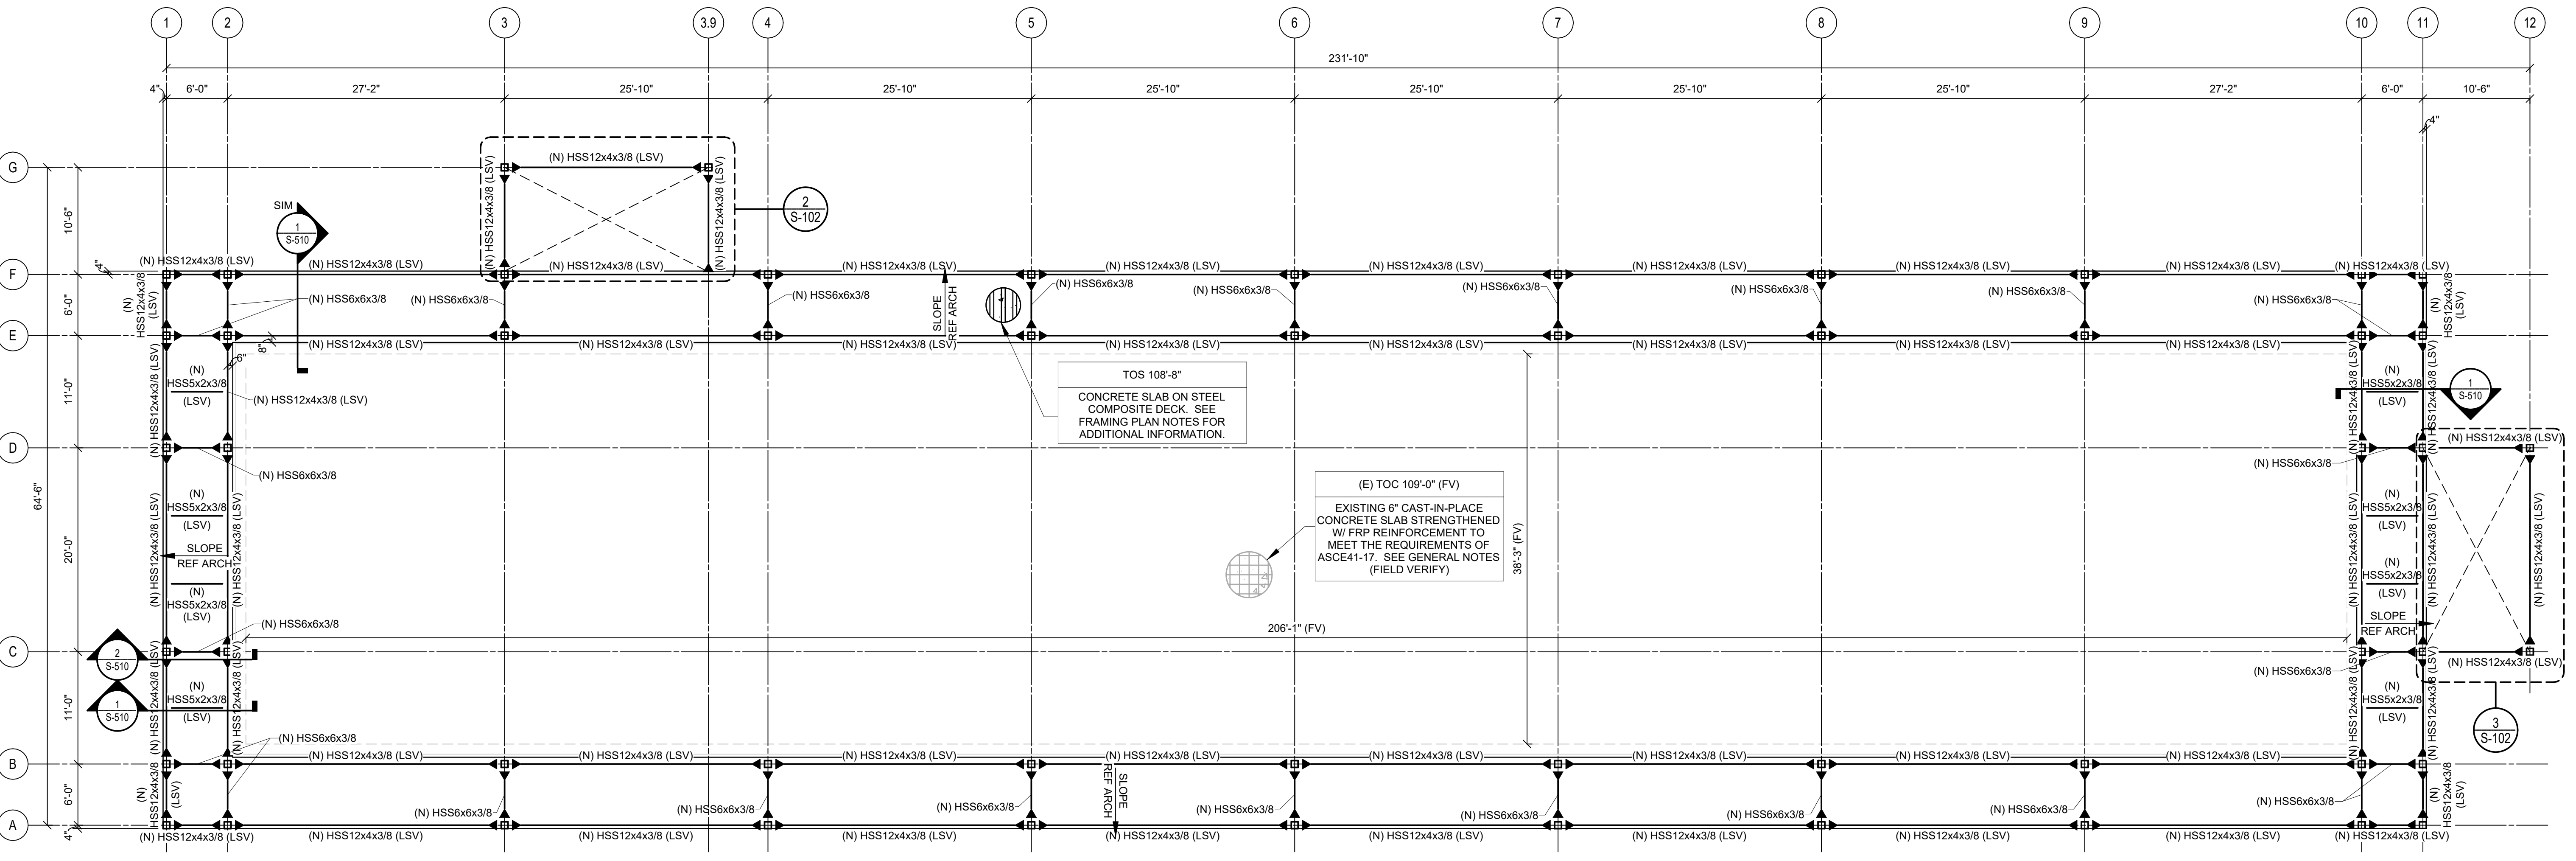

1 STRUCTURAL LEVEL TWO FRAMING PLAN
SCALE: 1/8" = 1'-0"

APPROVED	DATE	REV #	DESCRIPTION	APP'D
CHIEF ENGINEER				
CIVIL ENGINEER				

NKAK 22-1076
B718 DORM
LITTLE ROCK AFB

DETAILS (1)

STRUCTURAL LEVEL TWO
FRAMING PLAN

AIR MOBILITY COMMAND

19TH CIVIL ENGINEER SQUADRON
LITTLE ROCK, ARKANSAS

DATE: SEPT. 2026
DESIGNED BY: JG
DRAWN BY: KNS
BUILDING NO.: 2600756
PROJECT NO.:

SHEET REF.:
S-102

SHEET NO.: 1 OF XX

STATUS: 65% PRELIMINARY DESIGN