

1. SEE PLAN FOR TOP OF STEEL (TOS) ELEVATIONS. ALL ELEVATIONS SHOWN ON PLAN ARE BASED ON FIRST FLOOR FINISH FLOOR ELEVATION = 100'-0". THIS REFERENCE ELEVATION IS EQUIVALENT TO LEVEL 1 FINISHED FLOOR ELEVATION SHOWN ON THE CIVIL DRAWINGS.
2. TOP OF STEEL (TOS) ELEVATION IS EQUAL TO TRUSS BEARING ELEVATION. ALL NEW TOS ELEVATIONS SHALL BE 127'-0" UNLESS NOTED OTHERWISE
3. TOP OF ROOF STRUCTURE IS SLOPED FOR DRAINAGE. SEE ROOF TOS ELEVATIONS NOTED ON PLAN. SLOPES SHALL BE UNIFORM BETWEEN COLUMN CENTERLINES UNLESS SHOWN, NOTED, OR DETAILED OTHERWISE.
4. STEEL BEAMS SHALL BE CENTERED ON AND EQUALLY SPACED BETWEEN COLUMN CENTERLINES, UNLESS SHOWN, NOTED OR DETAILED OTHERWISE.
5. STEEL ROOF DECK SHALL 1.5B (20 GA) ROOF DECK (TYPICAL, UNO). SEE STRUCTURAL GENERAL NOTES FOR ADDITIONAL INFORMATION.
6. SEE SHEETS S-001, S-002, AND S-003 FOR STRUCTURAL GENERAL NOTES.
7. SEE SHEETS S-501 AND S-502 FOR TYPICAL STEEL DETAILS AND STEEL BEAM CONNECTION SCHEDULES.
8. THE INFORMATION IN THESE PLANS ARE BASED ON EXISTING BUILDING CONSTRUCTION PLANS AND LIMITED AS-BUILT INFORMATION. FIELD VERIFY ALL EXISTING DIMENSIONS AND CONDITIONS PRIOR TO FABRICATION OF NEW STEEL. NOTIFY ARCHITECT / ENGINEER OF ANY DISCREPANCIES. ANY APPROVED CHANGES SHALL BE INCORPORATED INTO THE ERECTION / SHOP DRAWINGS PRIOR TO SUBMISSION.

APPROVED	REV	#	DATE	DESCRIPTION	APP'D
CHIEF ENGINEER					
APPROVED					
CIVIL ENGINEER					

NKAK 22-1076
B718 DORM
LITTLE ROCK AFB

STRUCTURAL ROOF
FRAMING PLAN


AIR MOBILITY COMMAND
19TH CIVIL ENGINEER SQUADRON
LITTLE ROCK, ARKANSAS



DATE:	SEPT. 2026
DESIGNED	
BY:	JG
DRAWN	
BY:	KNS
BUILDING	
NO.:	2600756
PROJECT	
NO.:	

SHEET
REF.:
S-104
SHEET
NO.:

STATUS:65% PRELIMINARY DESIGN

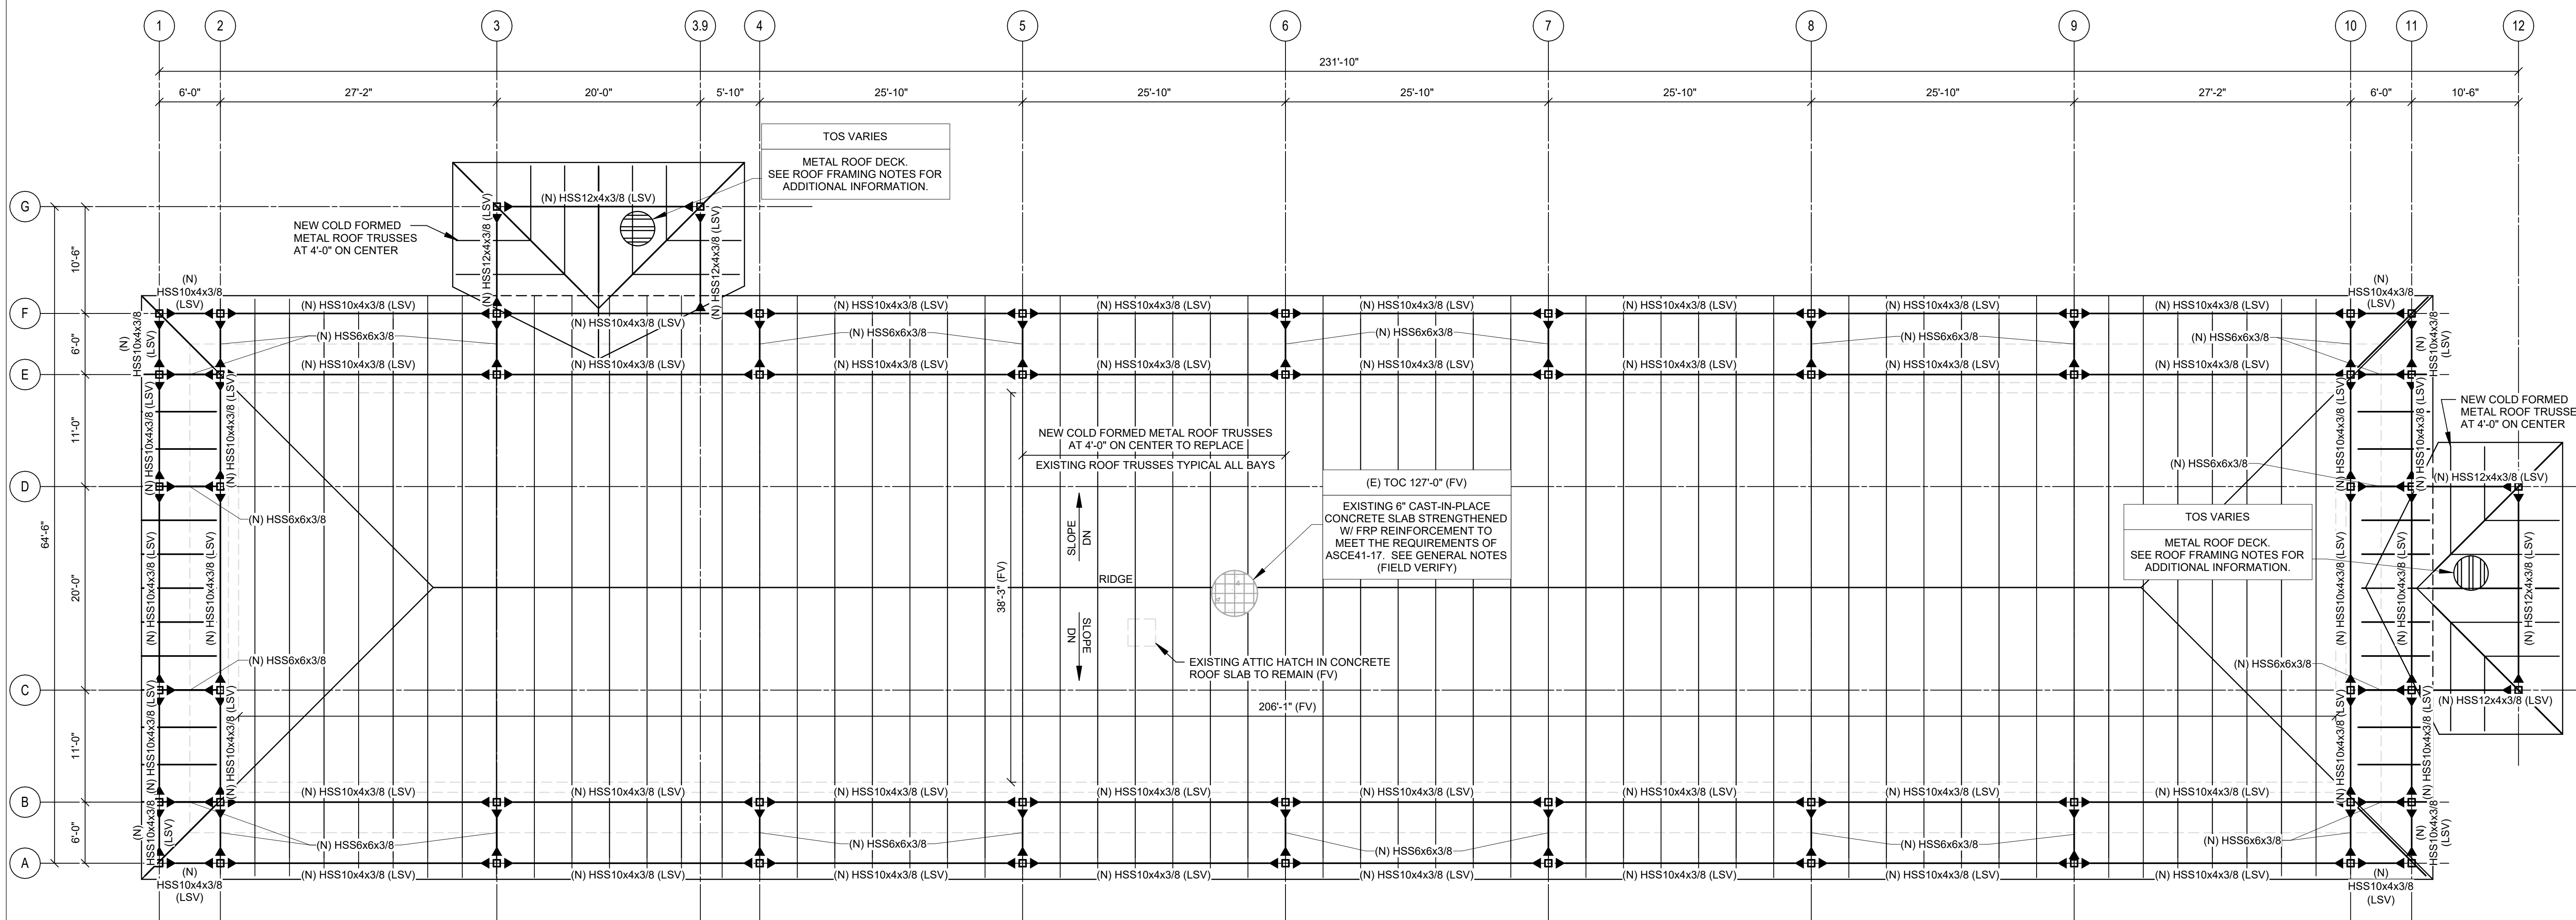

N

1

STRUCTURAL ROOF FRAMING PLAN

SCALE: 1/8" = 1'-0"