



9/17/2024 1:36:45 PM
C:\Mac\Home\Documents\Johnson LOCAL FILES\24-007 Blast Facility\Lexicon Blast Facility_ Revised Location2\LOCAL5.rvt

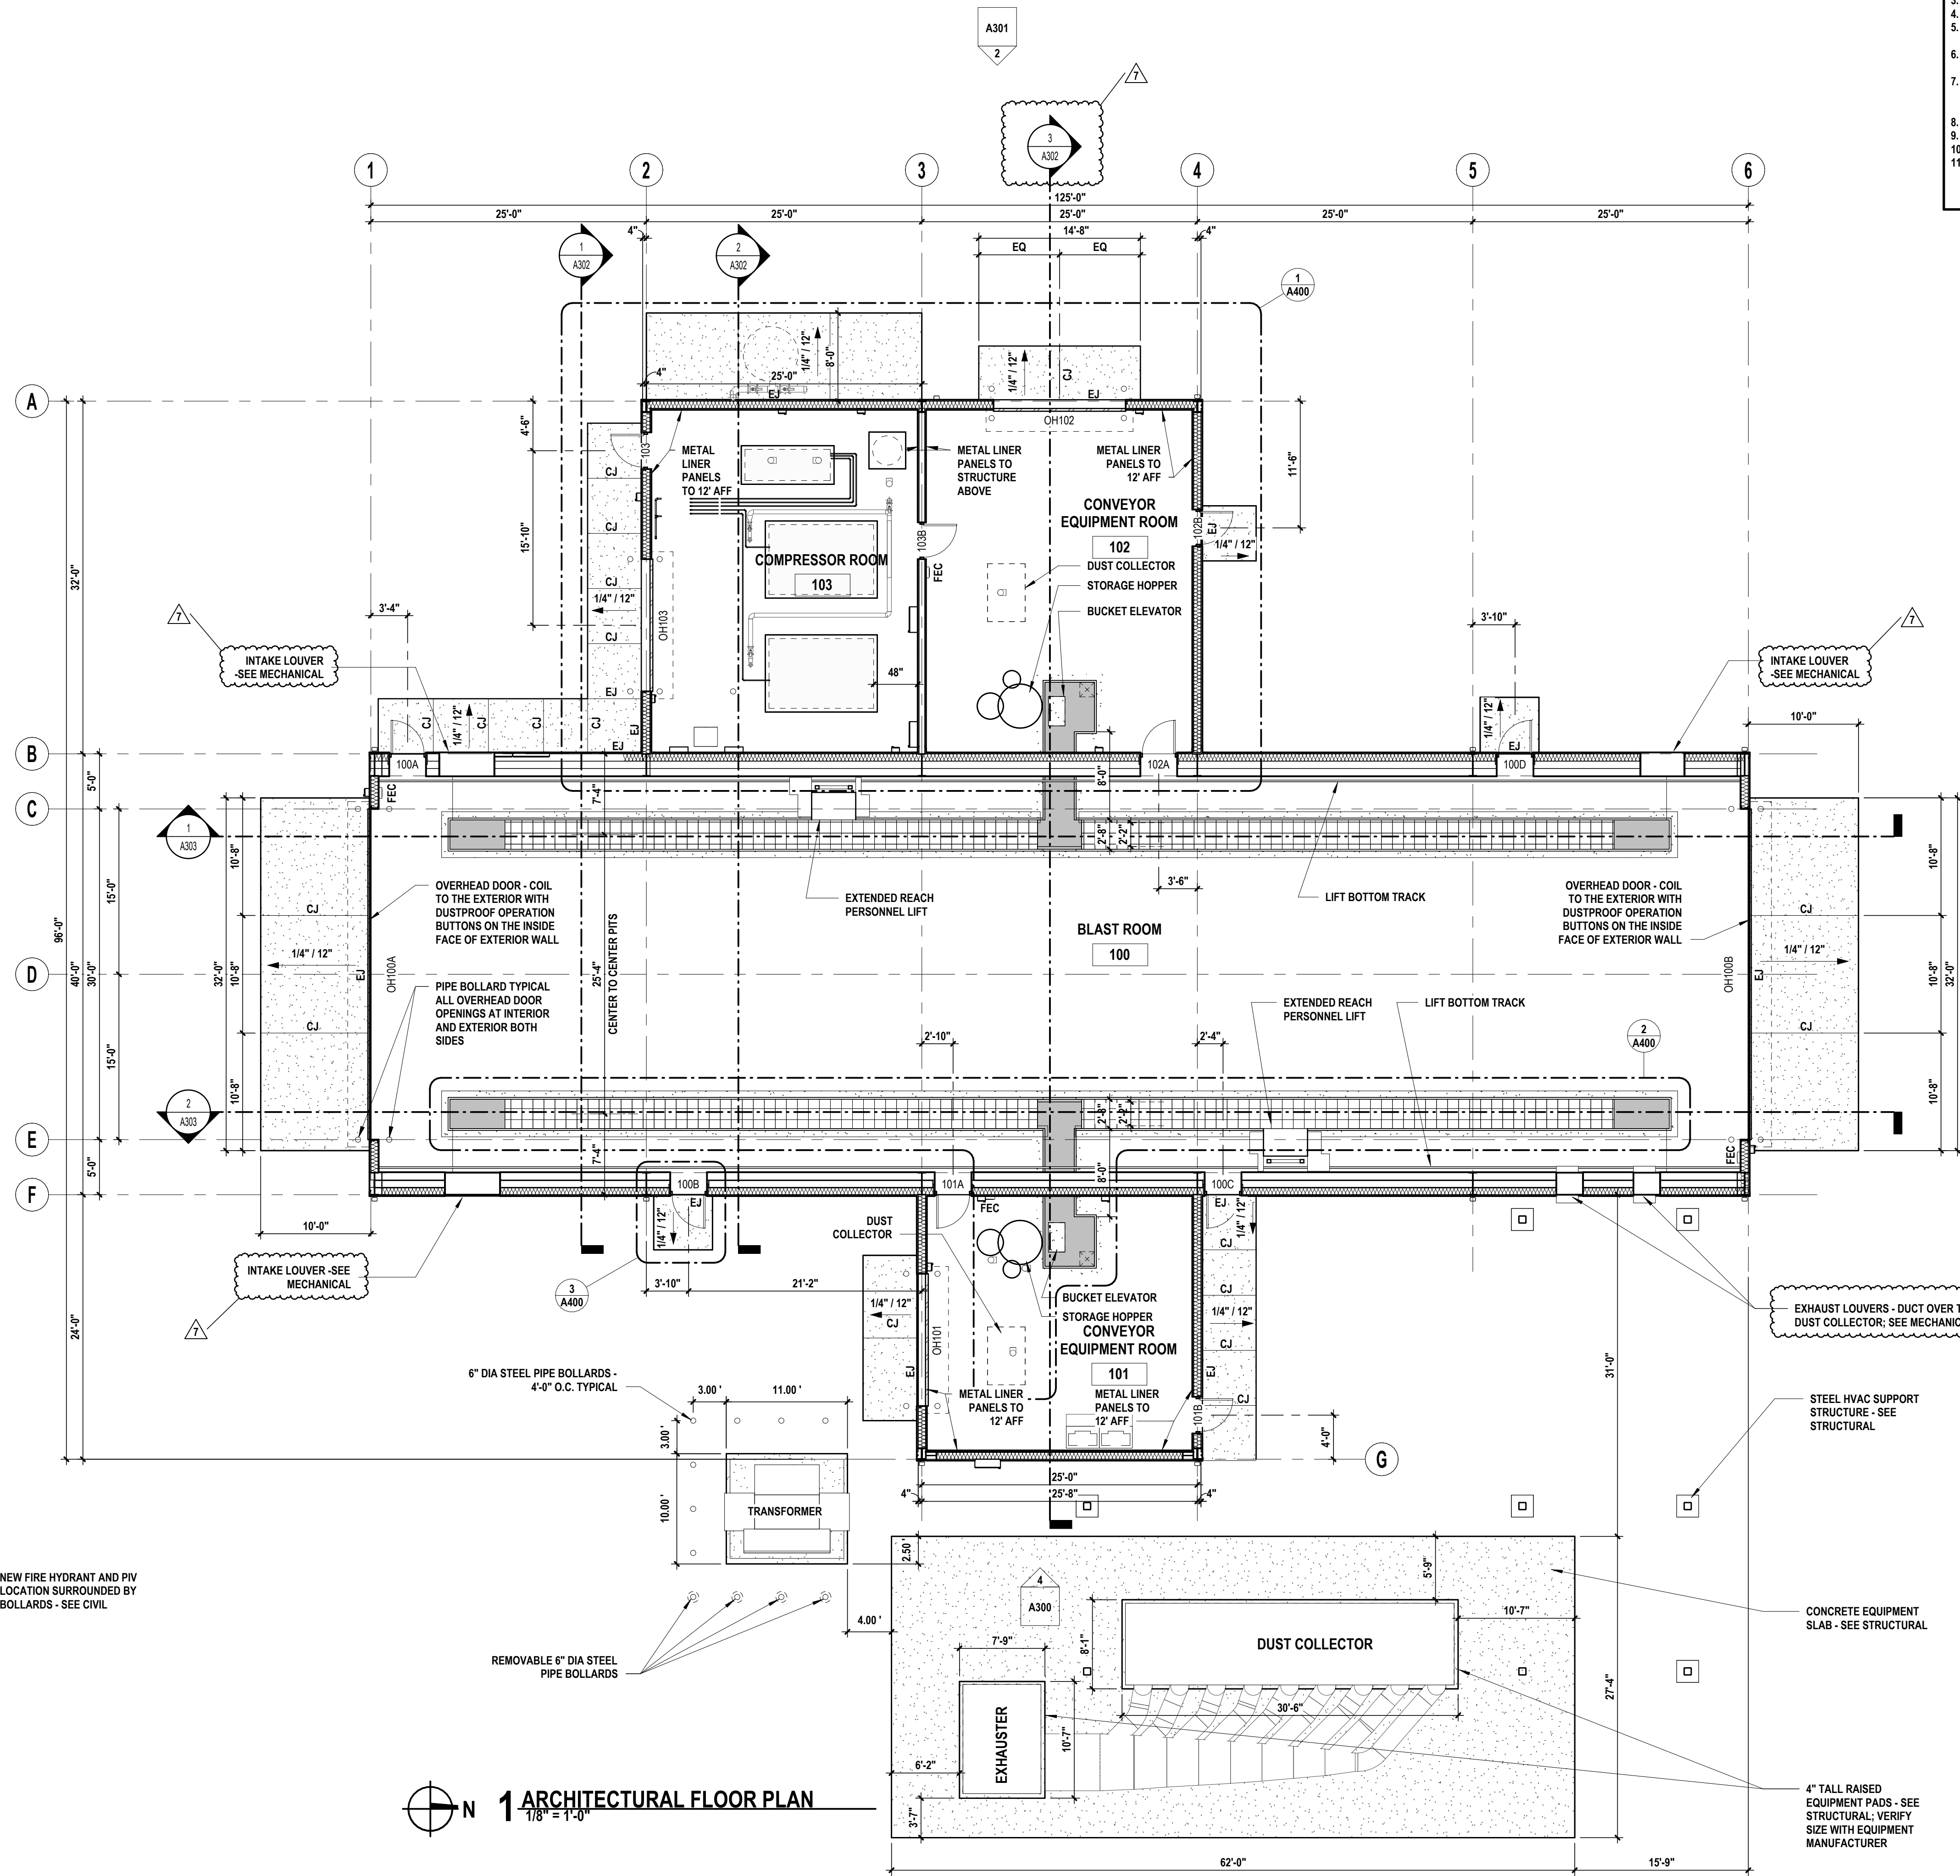


GENERAL PLAN NOTES

1. VERIFY ALL EXISTING CONDITIONS AND DIMENSIONS PRIOR TO START OF WORK. CONTRACTOR TO NOTIFY ARCHITECT OF ANY DISCREPANCY WITH THE PLANS AND SPECIFICATIONS PRIOR TO BEGINNING WORK.
2. VERIFY ALL DOOR AND WINDOW SIZES AND LOCATIONS PRIOR TO WALL LAYOUT WITH THE OWNER.
3. GENERAL CONTRACTOR TO COORDINATE ALL OWNER PROVIDED EQUIP.
4. ALL DIMENSIONS ARE GIVEN FROM FACE OF STUD OR FACE OF MASONRY (UNLESS NOTED OTHERWISE).
5. ALL INSIDE FACE OF DOOR JAMBS ARE LOCATED 4" FROM ADJACENT WALL TO DOOR HINGE JAMB (UNLESS NOTED OTHERWISE).
6. GENERAL CONTRACTOR TO PROVIDE BLOCKING AT ALL WALL HUNG "MEP" EQUIPMENT, REFER TO "MEP" DRAWINGS TO COORDINATE LOCATIONS.
7. GENERAL CONTRACTOR TO PROVIDE BLOCKING AT ALL WALL HUNG SHELVING, TOILET PARTITIONS, TOILET ACCESSORIES, GRAB BARS, MIRRORS, ETC. GENERAL CONTRACTOR TO COORDINATE LOCATION OF WALL HUNG ITEMS WITH OWNER PRIOR TO COVER UP OF BLOCKING.
8. EQUIPMENT SHOWN IS FOR GENERAL INFORMATION PURPOSES, AND SHOULD BE VERIFIED WITH OWNER.
9. PROVIDE SOUND ATTENUATION BLANKETS AT ALL NEW WALLS AT TOILET AREAS.
10. COORDINATE ALL OVERHEAD AND UNDER SLAB UTILITIES WITH THE OWNER.
11. REFER TO CIVIL FOR UTILITY WORK 5'-0" OUTSIDE OF THE BUILDING'S FOOTPRINT.

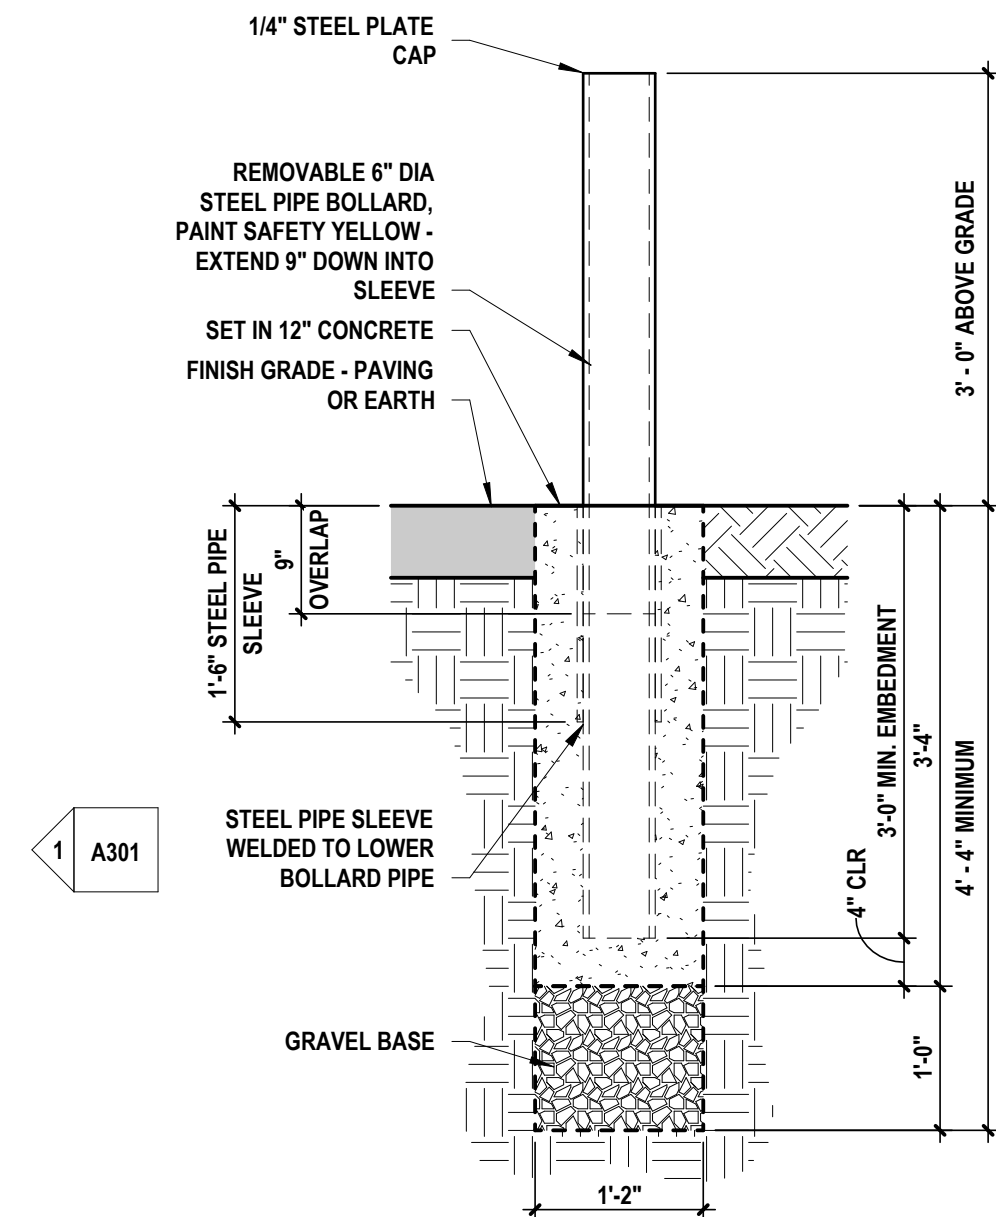

3 BOLLARD DETAIL - 6" DIA. - REMOVABLE
3/4" = 1'-0"

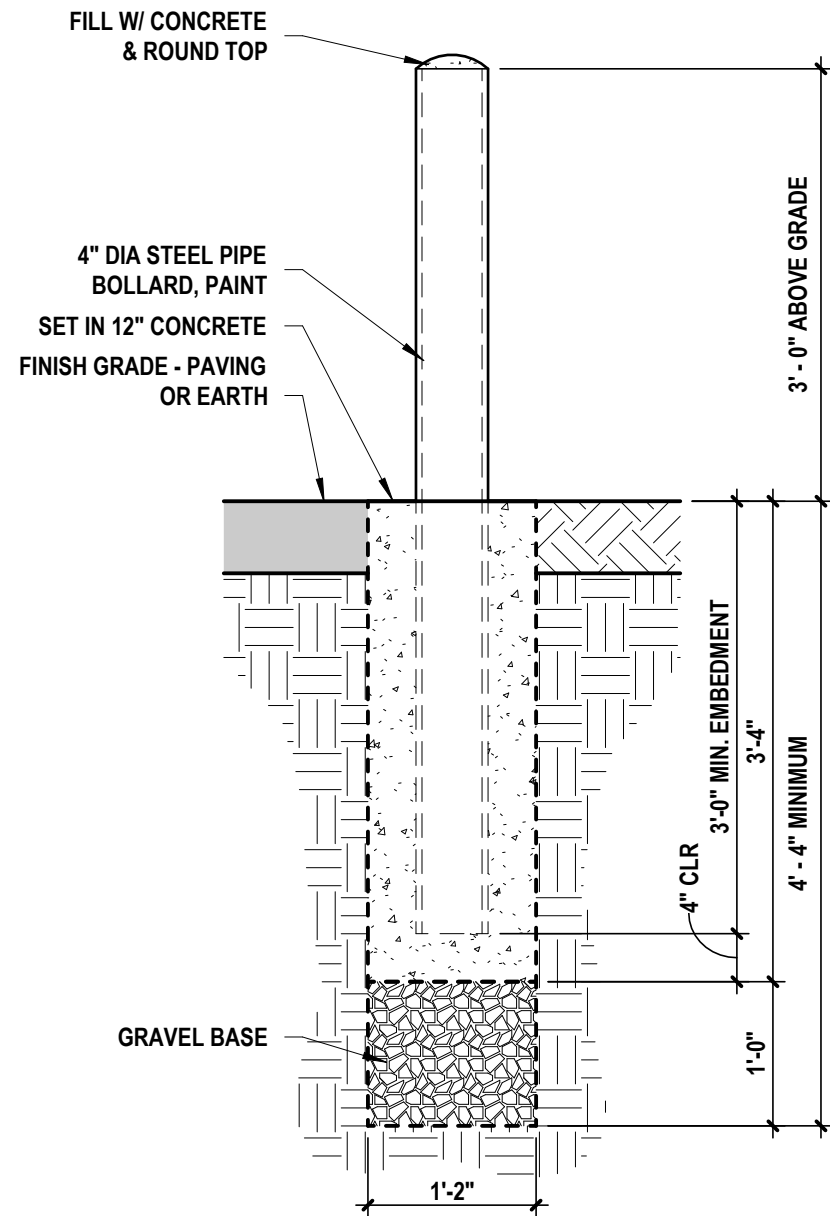

2 BOLLARD DETAIL - 6" DIA.
3/4" = 1'-0"



WILLIAMS & DEAN

ARCHITECTURE | INTERIOR DESIGN

18 CORPORATE HILL DRIVE, SUITE 210

LITTLE ROCK, AR 72205

P: 501.224.1900

WWW.WILLIAMSDEAN.COM

NEW BLAST FACILITY FOR
LEXICON INC.

8900 FOURCHE DAM PIKE
LITTLE ROCK, ARKANSAS



:STAMP

CONSTRUCTION DOCUMENTS

FLOOR PLAN

:SHEET TITLE

:REVISIONS

NO.	DESCRIPTION	DATE
1	REVISION 1	1/22/25
4	REVISION 4	3/27/26
6	ADD DIMS	6/4/26
7	WALL LAYOUT	9/21/26

1 NOVEMBER 24 :ISSUE DATE

24-007 :PROJECT NUMBER

:SHEET NUMBER

A200