




9/17/2024 1:37:41 PM
C:\Mac\Home\Documents\Johnson LOCAL FILES 24-007 Blast Facility\Lexicon Blast Facility_ Revised Location2\LOCAL5.rvt

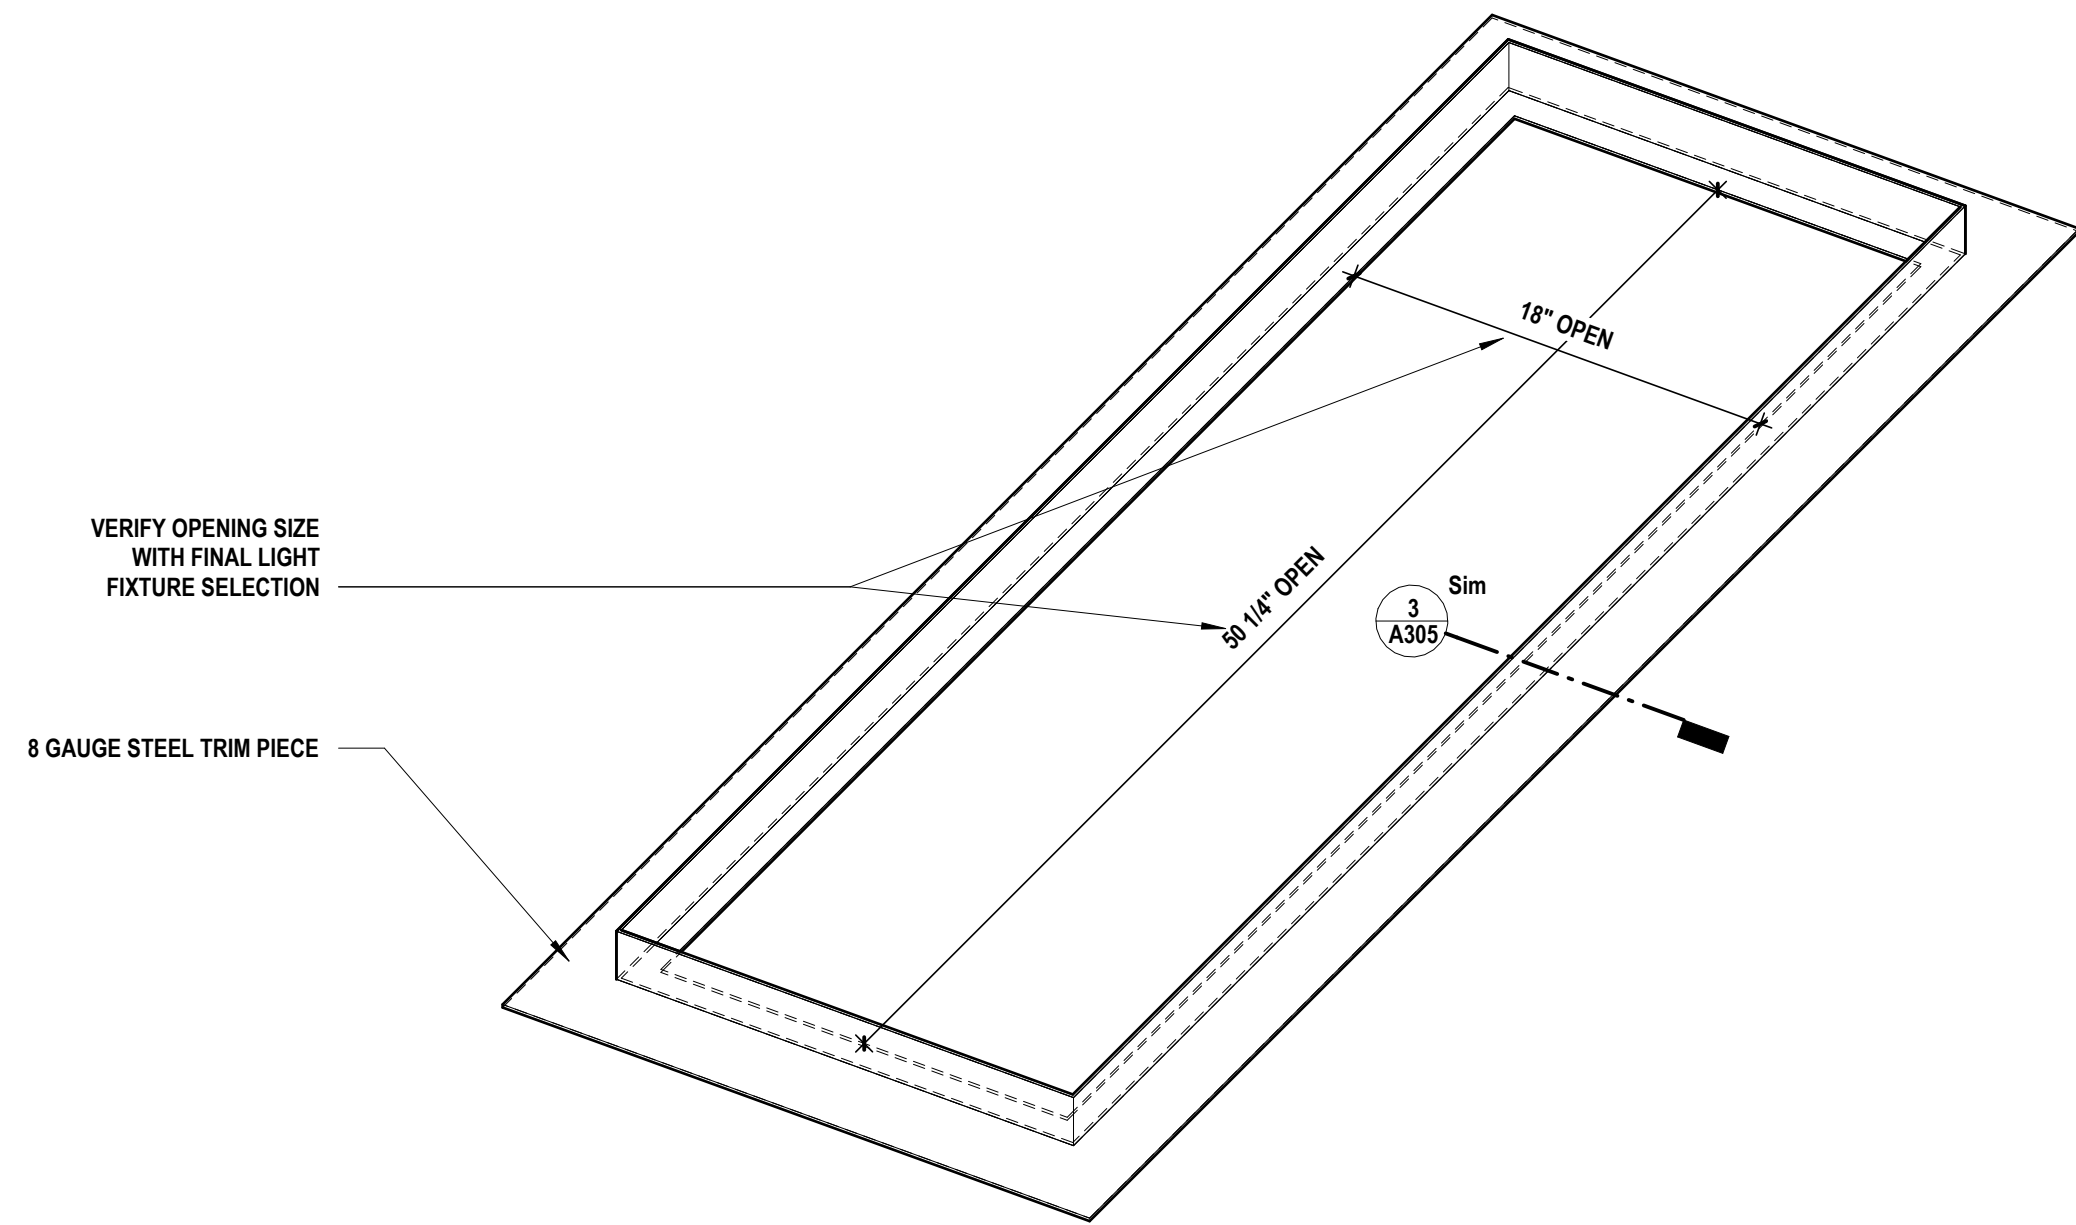


4 LIGHT TRIM AXON
1 1/2" = 1'-0"

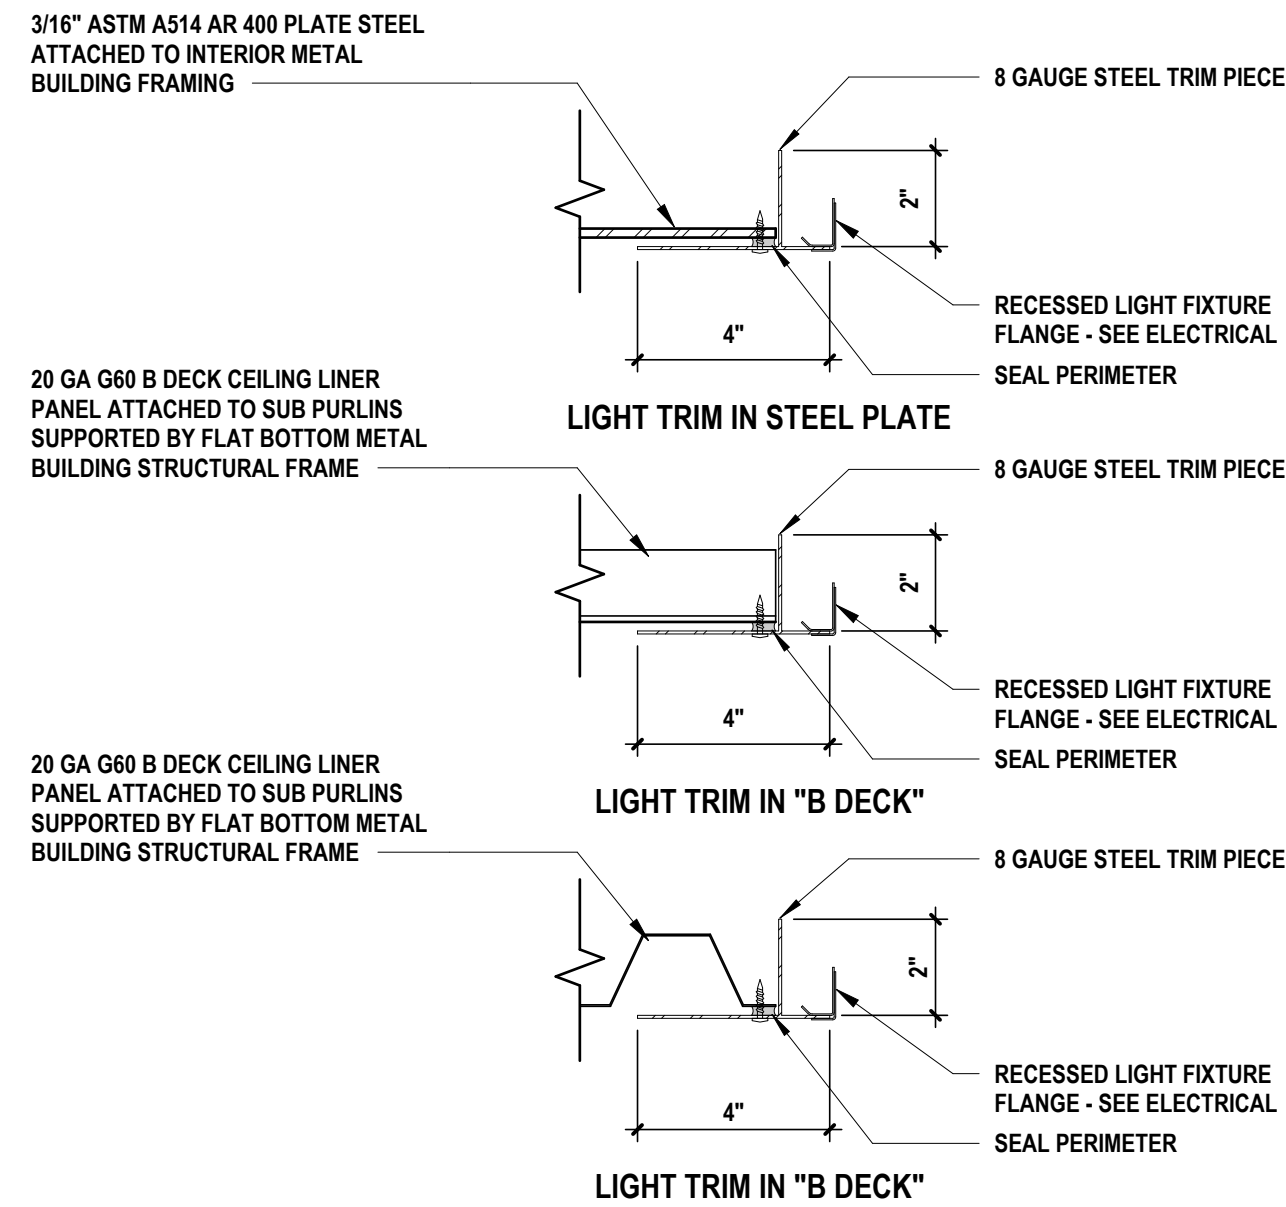

3 RECESSED PROTECTED LIGHT FIXTURE DETAILS
3" = 1'-0"

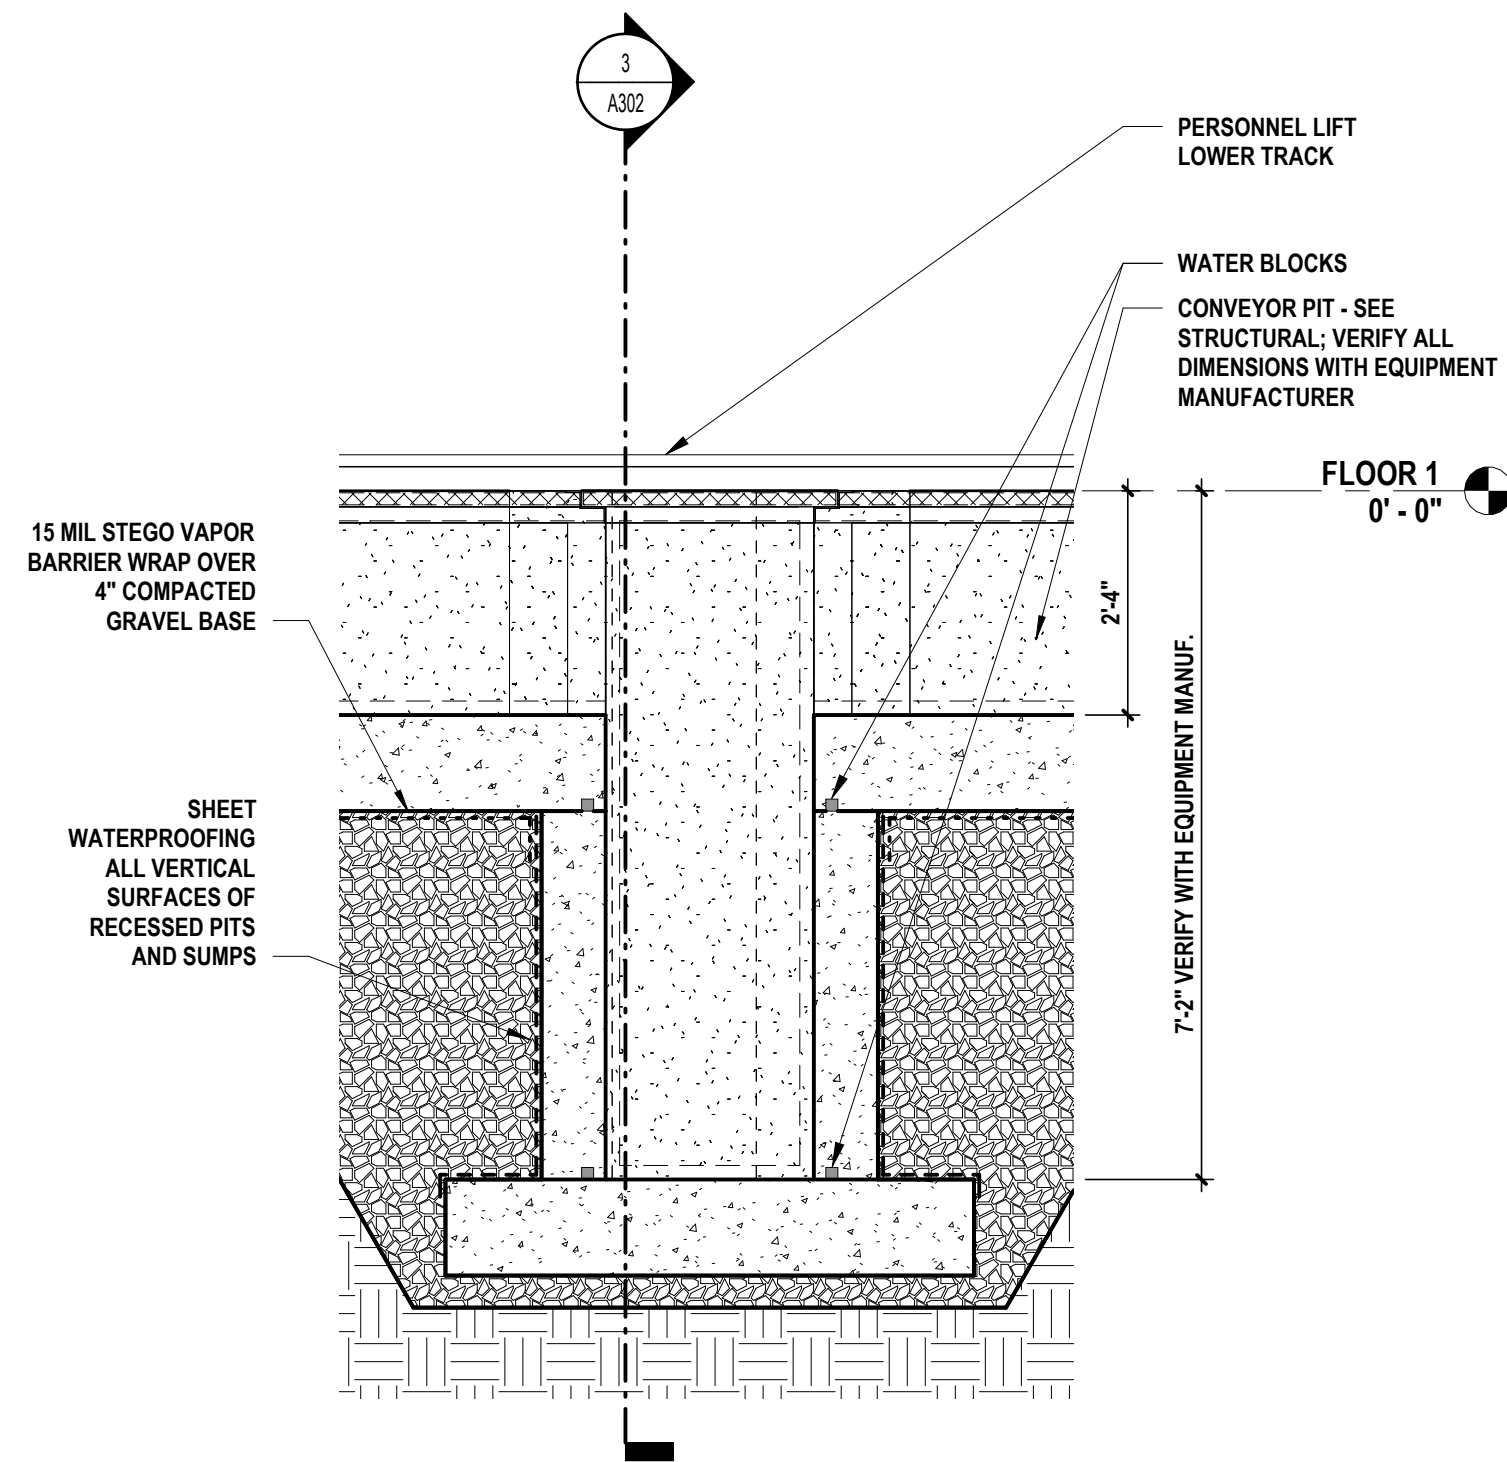

2 DETAIL SECTION - CONVEYOR PIT
1/2" = 1'-0"

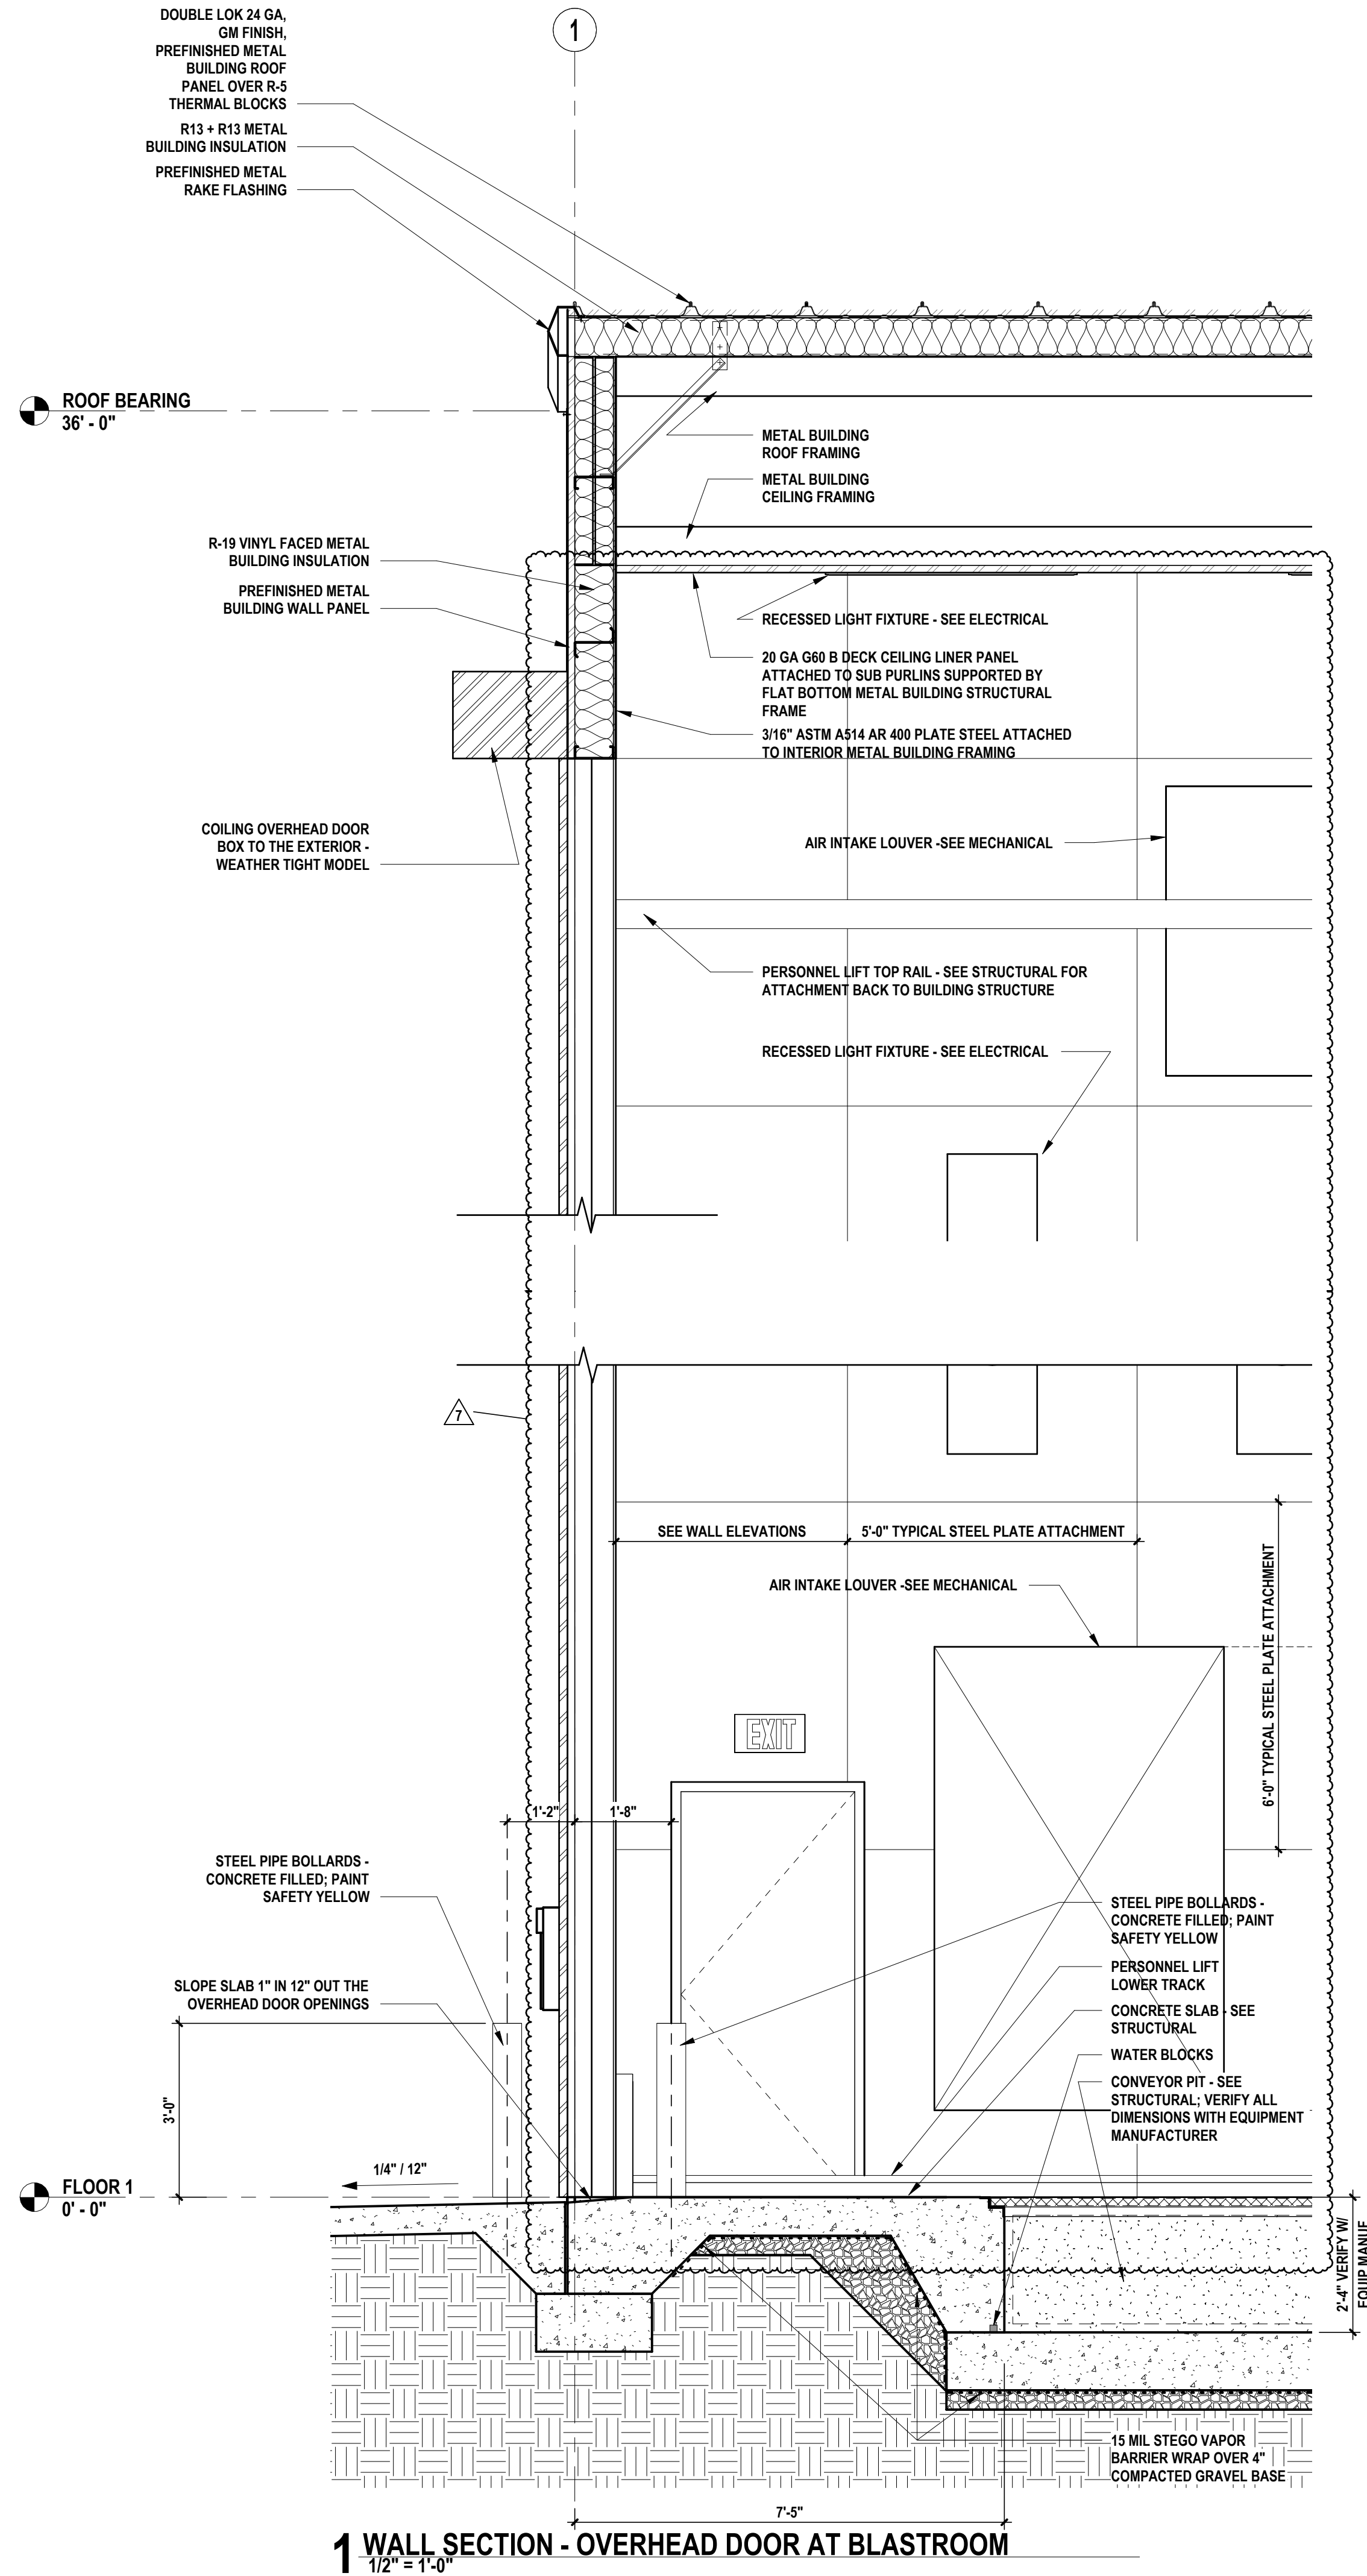

1 WALL SECTION - OVERHEAD DOOR AT BLASTROOM
1/2" = 1'-0"




WILLIAMS & DEAN

ARCHITECTURE | INTERIOR DESIGN

18 CORPORATE HILL DRIVE, SUITE 210
LITTLE ROCK, AR 72205
P: 501.224.1900
WWW.WILLIAMSDEAN.COM

**NEW BLAST FACILITY FOR
LEXICON INC.**
8900 FOURCHE DAM PIKE
LITTLE ROCK, ARKANSAS

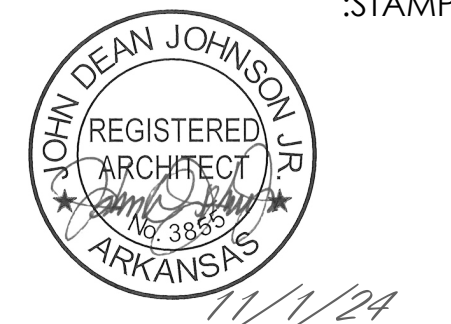

CONSTRUCTION DOCUMENTS

WALL SECTIONS

:REVISIONS		
NO.	DESCRIPTION	DATE
1	REVISION 1	1/22/25
7	WALL LAYOUT	9/21/26

1 NOVEMBER 24 :ISSUE DATE

24-007 :PROJECT NUMBER

:SHEET NUMBER

A305