



4/24/2026 2:19:49 PM Autodesk Docu/Baxter and Vantive- Mountain HomeBAXTER_VANTIVE_Master Base File_ARCH_125.vnt


E
D
C
B
A

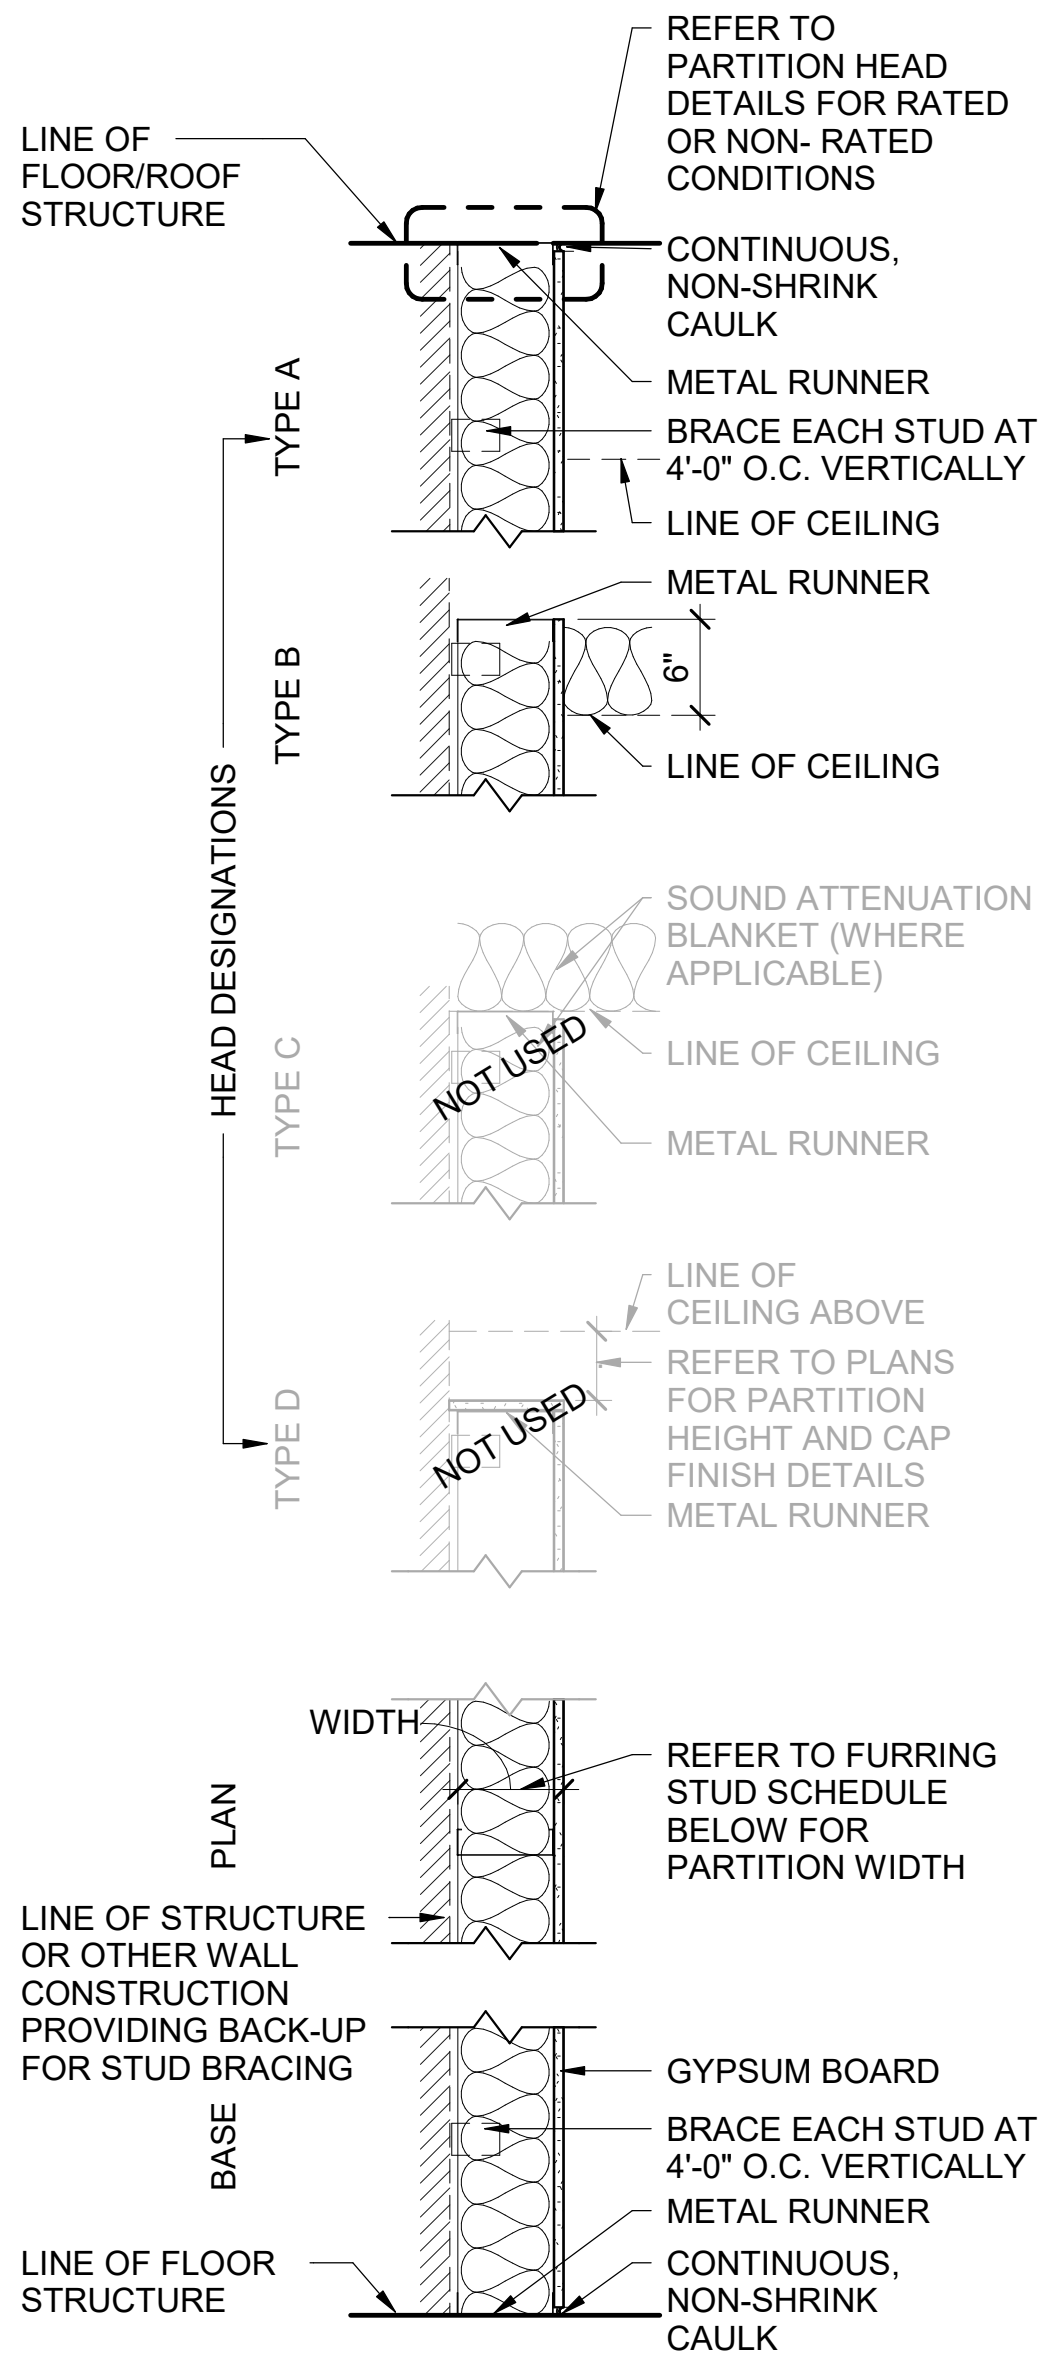

FURRING STUD SCHEDULE - 1241011					
MARK	STUD WIDTH	GWB (LAYERS)	PARTITION WIDTH	FIRE RATING	UL LISTING
F2AT	2-1/2"	(1) 5/8"	3 3/4"	0 HR	N/A

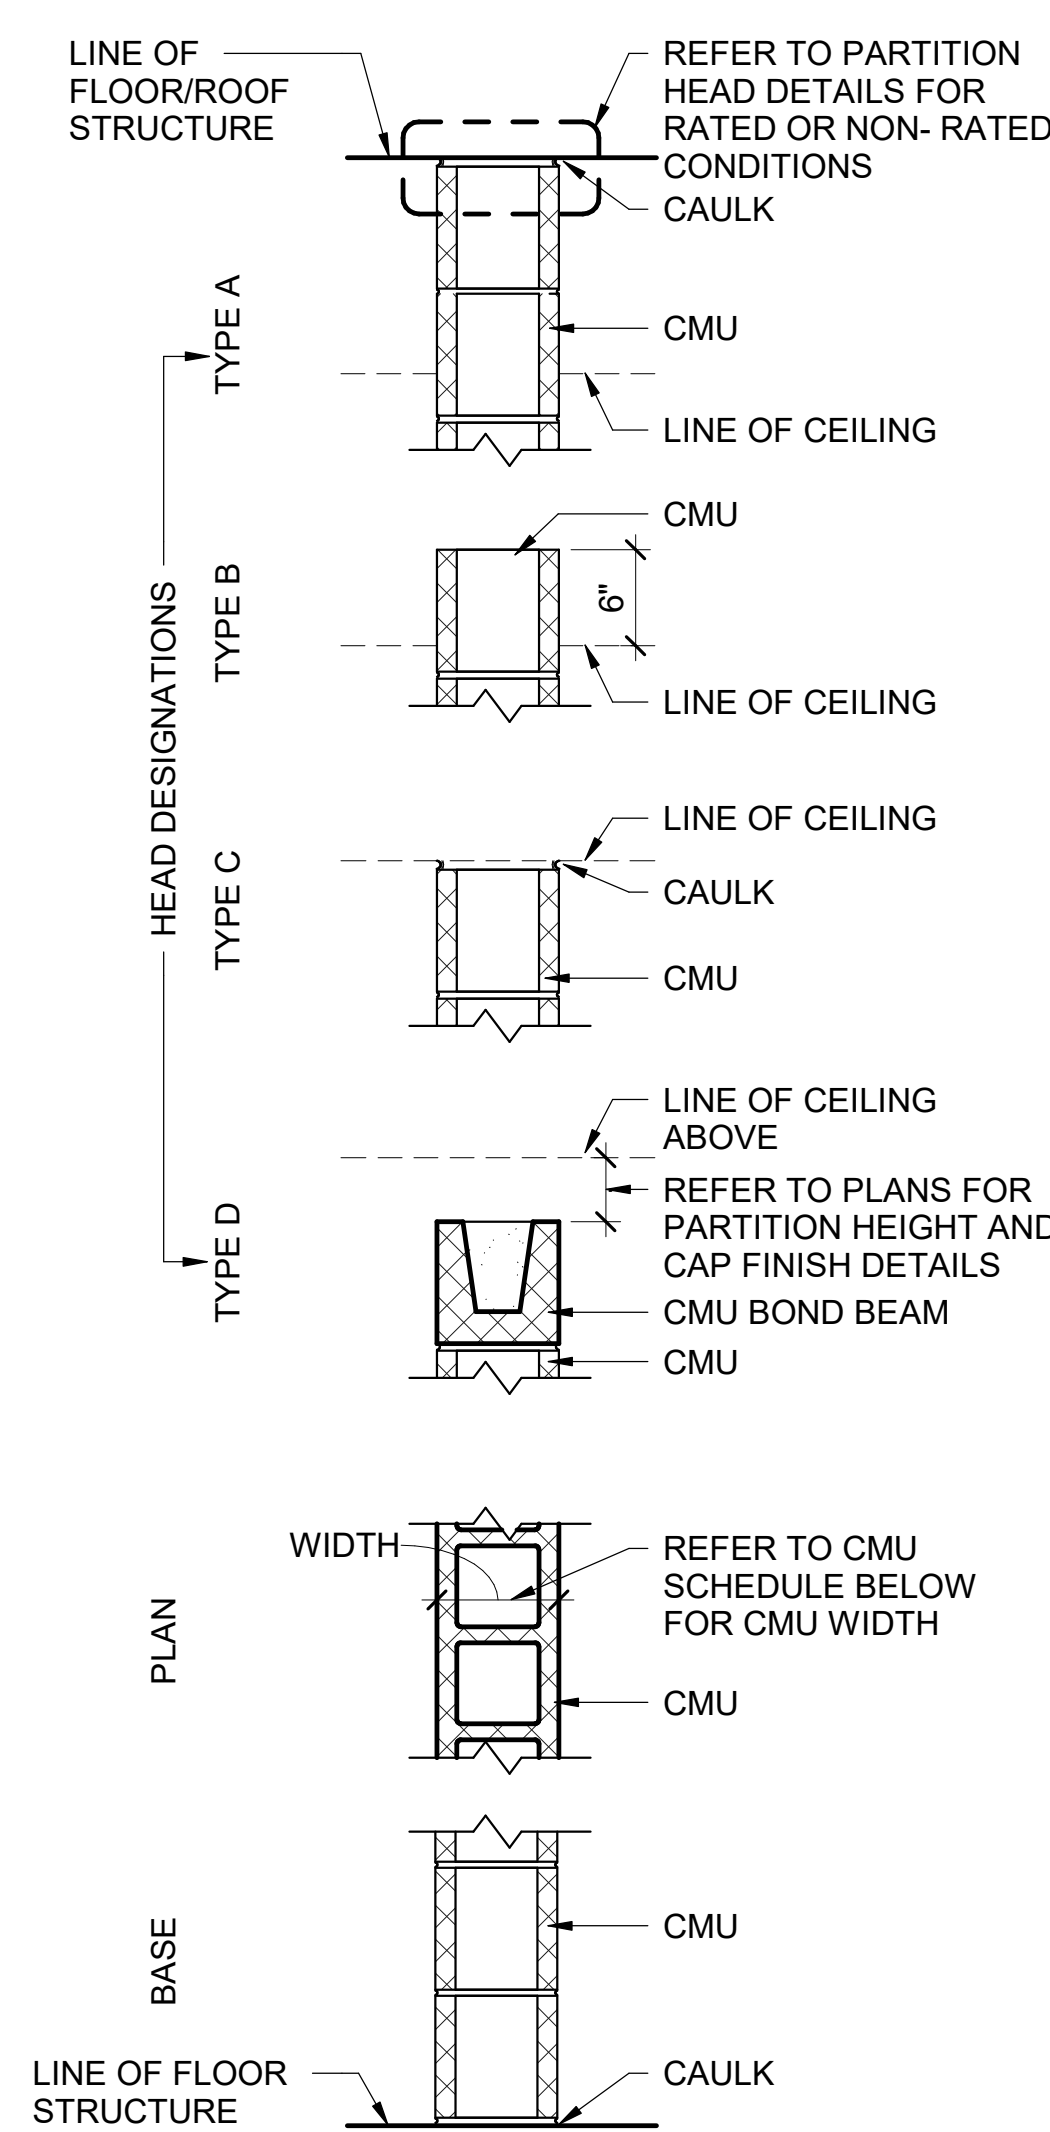

CMU SCHEDULE - 1241011			
MARK	PARTITION WIDTH	FIRE RATING	UL LISTING
M8A	7 5/8"	N/A	

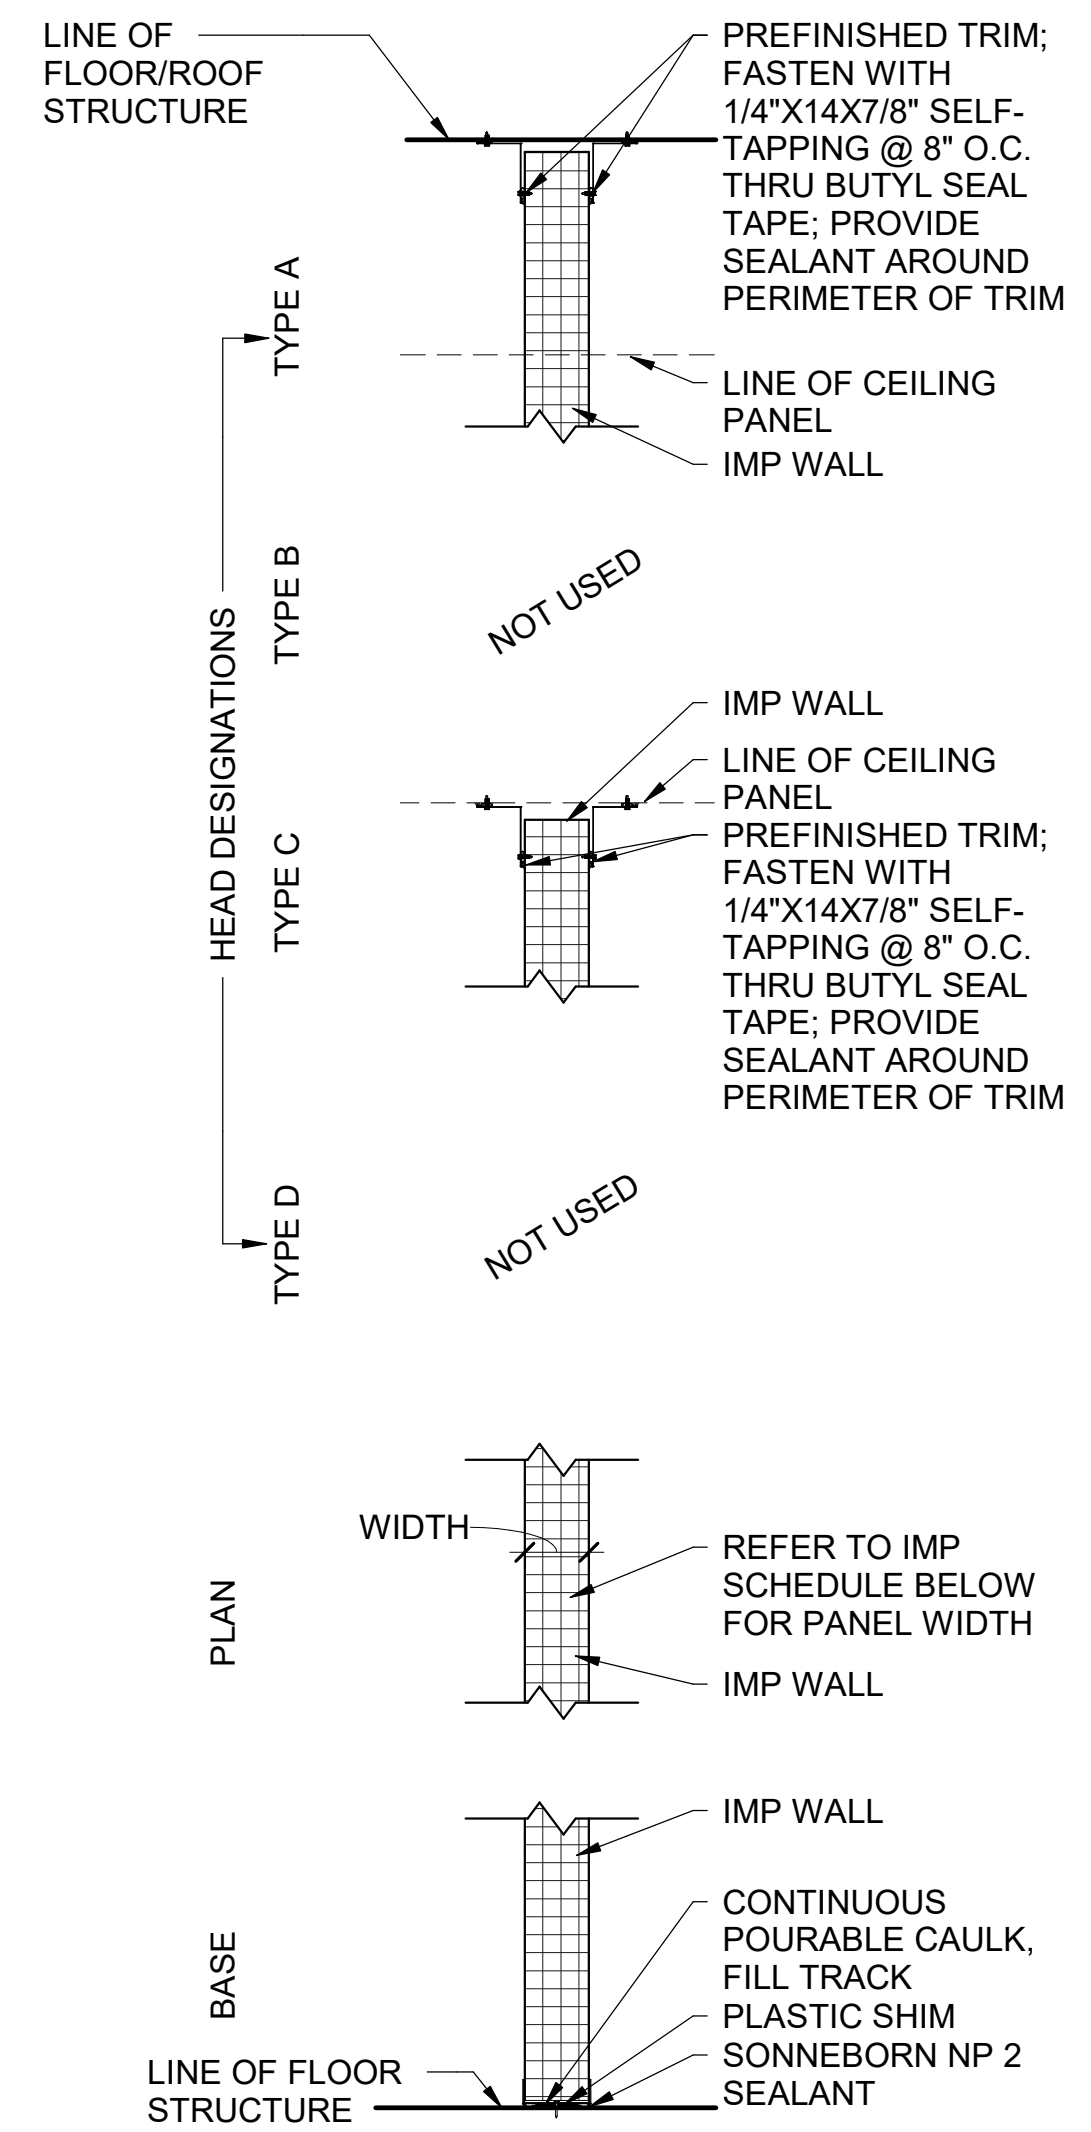

PORTAFAB SCHEDULE - 1241011				
MARK	PARTITION WIDTH	FIRE RATING	UL LISTING	Comments
P4DA	3"	0 HR	N/A	

INTERIOR PARTITION GENERAL NOTES

1. PARTITION TYPES DESCRIBE GENERAL REQUIREMENTS FOR PARTITIONS. REFER TO THE MANUFACTURER'S SPECIFICATIONS AND REQUIREMENTS OF APPLICABLE TESTING AGENCIES FOR SPECIFICS OF PARTITION CONSTRUCTION.

2. REFER TO "PARTITION TYPE NOMENCLATURE" FOR SYMBOLS USED TO IDENTIFY ADDITIONAL REQUIREMENTS AND MODIFIERS TO BASIC PARTITION TYPES.

3. "LINE OF STRUCTURE" INDICATED FOR EACH PARTITION IS DIAGRAMMATIC ONLY AND DOES NOT INDICATE EXACT CONSTRUCTION CONDITIONS OR GEOMETRY.

4. TYPICAL FLOOR PLAN DIMENSIONS OF PARTITIONS ARE TO FACE OF STUD OR CMU UNLESS NOTED OTHERWISE. WHERE A CLEAR OPENING DIMENSION IS INDICATED, THE DIMENSION IS MEASURED FACE-TO-FACE BETWEEN FINISHED SURFACES.

5. REFER TO SPECIFICATIONS FOR MINIMUM STUD DESIGN CRITERIA, MAXIMUM SPACING AND ALLOWABLE LIMITING HEIGHTS DEFLECTION CRITERIA FOR GYPSUM BOARD.

6. METAL STUD GAUGE (IF NOTED) AND UL TEST NUMBERS WILL VARY DEPENDING ON THE MANUFACTURER OF COMPONENTS ACTUALLY USED.

7. REFER TO FLOOR PLANS FOR FIRE PROTECTION RATINGS.

8. ALL RATED PARTITIONS SHALL BE LABELED ABOVE CEILING WITH LABELS PER AHJAS REQUIRED, IBC CHAPTER 7 AT MINIMUM.

9. PENETRATIONS IN RATED PARTITIONS AND CONNECTIONS OF THE PARTITIONS TO OTHER PORTIONS OF THE WORK TO BE IN ACCORDANCE WITH MANUFACTURER'S RECOMMENDED DETAILS AND IN COMPLIANCE WITH APPLICABLE TESTING AGENCY REQUIREMENTS.

10. INSTALLATION OF GYPSUM BOARD, BACKER BOARD AND BASE BOARD TO CONFORM TO REQUIREMENTS FOR FIRE RATINGS AND ACOUSTICAL RATINGS.

11. PROVIDE CEMENTITIOUS BACKER BOARD IN LIEU OF GYPSUM BOARD AT AREAS THAT ARE NOTED IN ROOM FINISH SCHEDULE TO RECEIVE CERAMIC OR PORCELAIN TILE FINISH.

12. IN RESTROOMS, ALL GYPSUM BOARD SHALL BE WATER RESISTANT TYPE.

13. INSTALL BLOCKING OR BACKER MATERIAL FOR ATTACHMENT / MOUNTING OF WALL HUNG ITEMS OR EQUIPMENT DESCRIBED IN THE DOCUMENTS. PROVIDE METAL BLOCKING UNLESS OTHERWISE NOTED. ANY WOOD BLOCKING TO BE FIRE RETARDANT TREATED.

14. PARTITIONS THAT ARE REQUIRED TO EXTEND TO THE DECK ABOVE ARE TO HAVE THE GYPSUM BOARD CUT TO FIT WITHIN A 1/4" MAXIMUM TOLERANCE TO THE SHAPE OF THE DECK ABOVE. GYPSUM BOARD SHALL BE CONTINUOUSLY SEALED FOR THE FULL DEPTH OF THE GYPSUM BOARD WITH FLEXIBLE SEALANT.

15. PROVIDE METAL STRAPPING @ 24" VERT. TO HOLD BATT INSULATION FOR AREAS WITHOUT GYPSUM WALLBOARD.

16. GYPSUM BOARD IS TO BE CUT SO THAT THE CLEARANCE BETWEEN METALLIC ELECTRICAL OUTLET BOXES AND THE GYPSUM BOARD DOES NOT EXCEED 1/8".

17. THE BOTTOM OF THE GYPSUM BOARD AT INTERIOR PARTITIONS IS TO BE 1/4" MINIMUM AND 1/2" MAXIMUM ABOVE THE FLOOR STRUCTURE AND IS TO BE SEALED FOR THE FULL DEPTH OF THE GYPSUM BOARD WITH FLEXIBLE SEALANT.

18. REFER TO INTERIOR FINISH SCHEDULE FOR WALL FINISHES.

19. REFER TO PARTITION TYPE MODIFIERS FOR STC RATED PARTITIONS.

PARTITION TYPE NOMENCLATURE

IP4DA

PARTITION TYPE MODIFIER (WHERE APPLICABLE)

PARTITION HEAD CONDITION

PARTITION STRUCTURE SIZE (SEE STUD OR CMU WIDTH SCHEDULE)

PARTITION TYPE

PARTITION RATING (WHERE APPLICABLE)

PARTITION TYPES

M CONCRETE MASONRY UNIT PARTITION

G METAL STUD PARTITION

S SHAFTWALL PARTITION

F METAL FURRING PARTITION

P PORTAFAB MODULAR WALL SYSTEM

PARTITION STRUCTURE WIDTH DESIGNATOR

#	METAL STUD	PORTAFAB	CMU
0	0-7/8"	--	--
1	1-1/2"	--	--
2	2-1/2"	--	--
3	3-5/8"	--	--
4	4"	4"	3-5/8"
6	6"	--	5-5/8"
8	8"	--	7-5/8"
10	10"	--	--
12	12"	--	11-5/8"

* FURRING MEMBER

PARTITION HEAD CONDITION DESIGNATOR

A PARTITION TO BOTTOM OF STRUCTURAL ROOF OR FLOOR DECK ABOVE

B PARTITION TO 6" ABOVE CEILING - BRACE WALL AS NEEDED

C PARTITION TO BOTTOM OF CEILING ABOVE

D PARTIAL HEIGHT PARTITION - SEE PLAN FOR HEIGHT

PARTITION TYPE MODIFIER

A PORTAFAB MODULAR WALL SYSTEM - S300

T STAINLESS STEEL PANEL

POND

3500 Parkway Lane
Suite 500
Peachtree Corners
Georgia 30092

Copyright © 2025 by Pond & Company. All rights reserved. No copying or duplication of these documents is allowed without the expressed written agreement of Pond & Company.

EOR/AOR SEAL

COA SEAL

CLIENT INFORMATION

PROJECT NAME

VANTIVE TUBING
CLEAN ROOM

1900 AR-201
MOUNTAIN HOME,
ARKANSAS 72653

ISSUED FOR BID, EQ BID
CLARIFICATIONS

ISSUED FOR BID
ISSUED FOR REVIEW

DATE

DESCRIPTION

G

D

O

B

MARK

DESIGNED BY: TB

DRAWN BY: MP

CHECKED BY: JS

SUBMITTED BY: JM

DATE: 04/24/2026

PROJECT #: 1241011

SHEET TITLE

PARTITION TYPES
& DETAIL

SHEET NUMBER

dA-004

ORIGINAL SHEET SIZE:
36" X 42"

ISSUED FOR BID

4/24/2026 2:19:49 PM