

R/AOR SEAL

MA SEAL

PATIENT INFORMATION

Wantive

OBJECT NAME

WANTIVE TUBING
CLEAN ROOM

1900 AR-201
MOUNTAIN HOME,
ARKANSAS 72653

WINNING ISSUE

DATE

CLARIFICATIONS ISSUED FOR BID DESCRIPTION	ANSWERS
1. The project is to be completed in 12 months. The project is to be completed in 12 months. The project is to be completed in 12 months.	1. The project is to be completed in 12 months. The project is to be completed in 12 months. The project is to be completed in 12 months.

D
LARK

DESIGNED BY: TB
DRAWN BY: MP
CHECKED BY: JS
SUBMITTED BY: JM
DATE: 04/24/2026
PROJECT #: 1241011

SHEET TITLE

AREA 510 - ROOF
PLAN

ET NUMBER

dA-105

ORIGINAL SHEET SIZE:
30" X 42"

SHEET NOTES


1. SEE SHEET dA-001 FOR GENERAL NOTES, SYMBOLS AND MATERIALS.
2. SEE SHEET dA-003 FOR MANEUVERING CLEARANCES.
3. SEE SHEET dA-004 FOR PARTITION TYPES.
4. SEE SHEET dA-007 FOR DOOR SCHEDULE AND TYPES.
5. DIMENSIONS OF EXTERIOR WALLS ARE TO INSIDE FACE OF CMU OR EXTERIOR FACE OF CMU.
6. DIMENSIONS OF INTERIOR WALLS AND PARTITIONS ARE TO FACE OF STUD, FACE OF CMU OR FACE OF IMP U.N.O.
7. DOOR OPENINGS SHALL BE LOCATED @ 8" FROM FACE OF ADJACENT PARTITION IN CMU PARTITIONS OR 5" FROM FACE OF PARTITION IN STUD AND PANEL PARTITIONS, U.N.O.
8. CONTRACTOR SHALL LOCATE BLOCKING AND BACKING AS REQUIRED FOR WALLS.
9. VERIFY O.H. DOOR MANUFACTURER'S MECHANISM CLEARANCE PRIOR TO INSTALLING DOOR OPENING ADJACENT TO EXISTING COLUMNS OR PARTITIONS. DOOR OPENING MAY NEED TO BE SHIFTED FOR MECHANISM CLEARANCE.

KEYNOTES

A22 MECHANICAL EQUIPMENT; SEE MECHANICAL DWGS

SHEET LEGEND

	EXISTING WALLS/PARTITIONS TO REMAIN
	PROPOSED STUD WALLS/PARTITIONS
	IMP WALL
	PROPOSED CMU WALLS/PARTITIONS
	PROPOSED DOORS
	PROPOSED EQUIPMENT PLATFORM FLOOR FINISH TO MATCH EXISTING
	NOT IN SCOPE

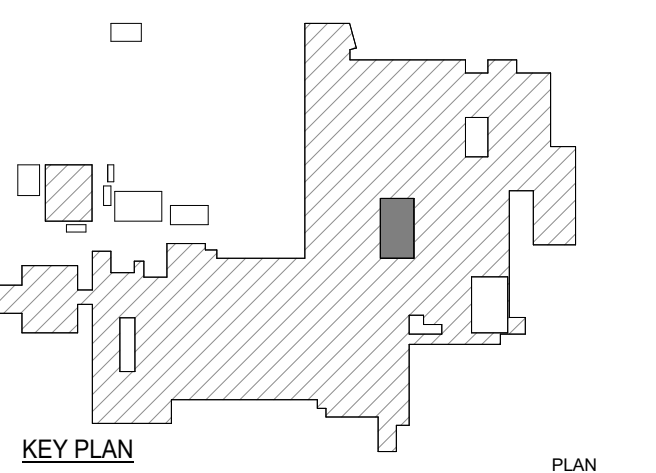

ISSUED FOR BID

1

2

3

4

5

6

E

D

C

B

A

A1

AREA 510 - LEVEL 1 - ROOF PLAN

SCALE: 3/16" = 1'-0"

4/24/2026 2:19:58 PM Autodesk Docs://Baxter and Vanitive -Mountain Home/BAXTER_VANTIVE_Master Base File_ARCH_v25.m