

1. SEE SHEET DA-001 FOR GENERAL NOTES, SYMBOLS AND MATERIALS.
2. SEE SHEET DA-003 FOR MANEUVERING CLEARANCES.
3. SEE SHEET DA-004 FOR PARTITION TYPES.
4. SEE SHEET DA-001 FOR DOOR SCHEDULE AND TYPES.
5. DIMENSIONS OF EXTERIOR WALLS ARE TO INSIDE FACE OF CMU OR EXTERIOR FINISH FACE U.O.
6. DIMENSIONS OF INTERIOR WALLS AND PARTITIONS ARE TO FACE OF STUD, FACE OF CMU OR FACE OF IMP U.N.O.
7. DOOR OPENINGS SHALL BE LOCATED @ 8" FROM FACE OF ADJACENT PARTITION IN CMU PARTITIONS OR 5" FROM FACE OF PARTITION IN STUD AND PANEL PARTITIONS, U.N.O.
8. CONTRACTOR SHALL LOCATE BLOCKING AND BACKING AS REQUIRED FOR WIND UPLIFT.
9. VERIFY O.H. DOOR MANUFACTURER'S MECHANISM CLEARANCE PRIOR TO INSTALLING DOOR OPENING ADJACENT TO EXISTING COLUMNS OR PARTITIONS. DOOR OPENING MAY NEED TO BE SHIFTED FOR MECHANISM CLEARANCE.

KEY #	KEYNOTE DESCRIPTION
A22	MECHANICAL EQUIPMENT; SEE MECHANICAL DWGS
A32	NEW EQUIPMENT PLATFORM WITH STEEL DIAMOND PLATE FLOORING OVER STEEL FRAMING, SEE STRUCTURAL DRAWINGS.
A34	EXISTING STEEL STAIR AND PLATFORM TO REMAIN AS IS.
A38	PROPOSED PAINTED STEEL GUARDRAIL WITH 1.5" DIA. TOP RAIL @ 42" A.F.F., 1.5" DIA. MID RAIL @ 21" A.F.F., 1.5" DIA. POSTS @ 5'-0" O.C. MAX. AND MIN 2'X1/4" KICK PLATE.
A86	SURFACE MOUNT LIFT OUT IDEAL SHED FOR GARAGE DOOR AT E-BEAM ROOM BY HANDS, 6'-0" WIDE, 42" HIGH, STEEL BASEPLATE 2 1/2" X 6. POSTS ARE CONSTRUCTED OF 1 1/4" SCHEDULE 80 STEEL. RAIL IS CONSTRUCTED OF 1 1/4" SCHEDULE 40 STEEL.

	EXISTING WALLS/PARTITIONS TO REMAIN
	PROPOSED STUD WALLS/PARTITIONS
	IMP WALL
	PROPOSED CMU WALLS/PARTITIONS
	PROPOSED DOORS
	PROPOSED EQUIPMENT PLATFORM FLOOR FINISH TO MATCH EXISTING
	NOT IN SCOPE


24APRIL26	27FEB26	23JAN26	14NOV25	DATE
-----------	---------	---------	---------	------

G D C B MARK

SHEET TITLE

SHEET NUMBER

ORIGINAL SHEET SIZE:
30" X 42"

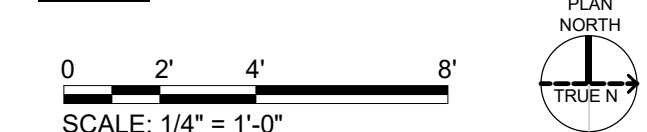

A3 AREA 565 - EQUIPMENT PLATFORM - EQUIPMENT FLOOR PLAN
SCALE: 1/8" = 1'-0"