

SHEET NOTES

1. SEE SHEET GA-001 FOR GENERAL NOTES, SYMBOLS AND MATERIALS.
2. SEE SHEET GA-003 FOR MANEUVERING CLEARANCES.
3. SEE SHEET GA-004 FOR PARTITION TYPES.
4. SEE SHEET GA-601 FOR DOOR SCHEDULE AND TYPES.
5. DIMENSIONS OF EXTERIOR WALLS ARE TO INSIDE FACE OF CMU OR EXTERIOR FINISH FACE U.N.O.
6. DIMENSIONS OF INTERIOR WALLS AND ADJ. PARTITIONS ARE TO FACE OF STUD, FACE OF CMU OR FACE OF IMP U.N.O.
7. DOOR OPENINGS SHALL BE LOCATED @ 8" FROM FACE OF ADJACENT PARTITION IN CMU PARTITIONS OR 5" FROM FACE OF PARTITION IN STUD AND PANEL PARTITIONS, U.N.O.
8. CONTRACTOR SHALL LOCATE BLOCKING AND BACKING AS REQUIRED FOR WALL MOUNTED EQUIPMENT.
9. VERIFY O.H. DOOR MANUFACTURERS RE: CLEARANCE PRIOR TO INSTALLING DOOR OPENING ADJACENT TO EXISTING COLUMNS OR PARTITIONS. DOOR OPENING MAY NEED TO BE SHIFTED FOR MECHANISM CLEARANCE.

KEY #	KEYNOTE DESCRIPTION
A39	2X4 LIGHT FIXTURES IN DROP DOWN ACCT CEILING GRID, TYP.
A42	SEE ELECTRICAL DRAWINGS FOR EXISTING AND PROPOSED LIGHT FIXTURES IN ALL SPACES.
A76	REFER TO STRUCTURAL DRAWINGS FOR RELOCATED OFFICE MEZZANINE STRUCTURE. FLOOR HEIGHT TO BE ALIGNED WITH ADJACENT MEZZANINE.
A77	REFER TO STRUCTURAL DRAWINGS FOR RELOCATED STAIR.
A78	CREATE OPENING WITH ADJACENT OFFICE SPACE. REUSE EXISTING WALL PANELS FOR PATCHING AND REPAIR.
A79	RELOCATED DOOR AND ASSOCIATED HARDWARE FOR ADJUSTED OFFICE. WALL TO BE FROM RELOCATED/SAVED IMP PANELS.
A80	RELOCATED FURNITURE AND SYSTEM FURNITURE. COORDINATE WITH CLIENT.
A81	RELOCATED CEANING ROOM IMP PANELS FOR NEW OFFICE MEZZANINE.
A82	VCT, ARMSTRONG STANDARD EXCELON IMPERIAL TEXTURE, 12" X 12" X 1/8" THICK. COLOR: 51861 SOFT WARM GRAY OR 51911 CLASSIC WHITE. PROVIDE SAMPLES FOR OWNER TO CHOOSE.
A83	FOR SMALL OFFICE, VCT, ARMSTRONG STANDARD EXCELON IMPERIAL TEXTURE, 12" X 12" X 1/8" THICK. COLOR: 51911 CLASSIC WHITE.
A84	WALL BASE, 4" HIGH VINYL TRADITIONAL COVE WALL BASE, 100 BLACK.

	EXISTING WALLS/PARTITIONS TO REMAIN
	PROPOSED STUD WALLS/PARTITIONS
	IMP WALL
	PROPOSED CMU WALLS/PARTITIONS
	PROPOSED DOORS
	PROPOSED EQUIPMENT PLATFORM FLOOR FINISH TO MATCH EXISTING
	LED STRIP LIGHT
	1' X 4' PENDANT LIGHT FIXTURE
	WALL MOUNTED LIGHT FIXTURE
	2' X 4' LAY-IN LIGHT FIXTURE
	LED WALL LUMINAIRE
	2' X 4' MECH. HEPA FILTERS
	2' X 2' MECH. RETURN AIR GRILLES
	WALL MOUNTED EXIT SIGN
	CEILING MOUNTED EXIT SIGN
B1	2'-0" x 4'-0" ACOUSTICAL CEILING SYSTEM: ARMSTRONG CEILINGS, ULTIMA TEGULAR 19, 15/16" GRID, COLOR: WHITE, SIZE 24" x 48"
B2	2'-0" x 4'-0" ACOUSTICAL CEILING SYSTEM: ARMSTRONG CEILINGS, CLEAN ROOM EA7903, 1-1/2" GRID, CEILING TILES #3115, COLOR: WHITE, SIZE 24" X 48"
EXP	EXPOSED TO STRUCTURE: PAINT
ETR	EXISTING CEILING TO REMAIN - PATCH AND REPAIR AS REQUIRED TO MAINTAIN CURRENT CONDITION
	NOT IN SCOPE

APRIL 26
FEB 26
DATE

BID

G	ISSUED FOR BID, EQ
D	CLARIFICATIONS
MARK	ISSUED FOR BID
	DESCRIPTION

DESIGNED BY: TB

DRAWN BY: MP
CHECKED BY: JS
SUBMITTED BY: JM
DATE: 04/24/2026
PROJECT #: 1241011


SHEET TITLE

SHIPPING OFFICE
- LEVEL 1 &
MEZZANINE
LEVEL - FLOOR
PLAN & RCP


SHEET NUMBER

dA-133

ORIGINAL SHEET SIZE:
30" X 42"

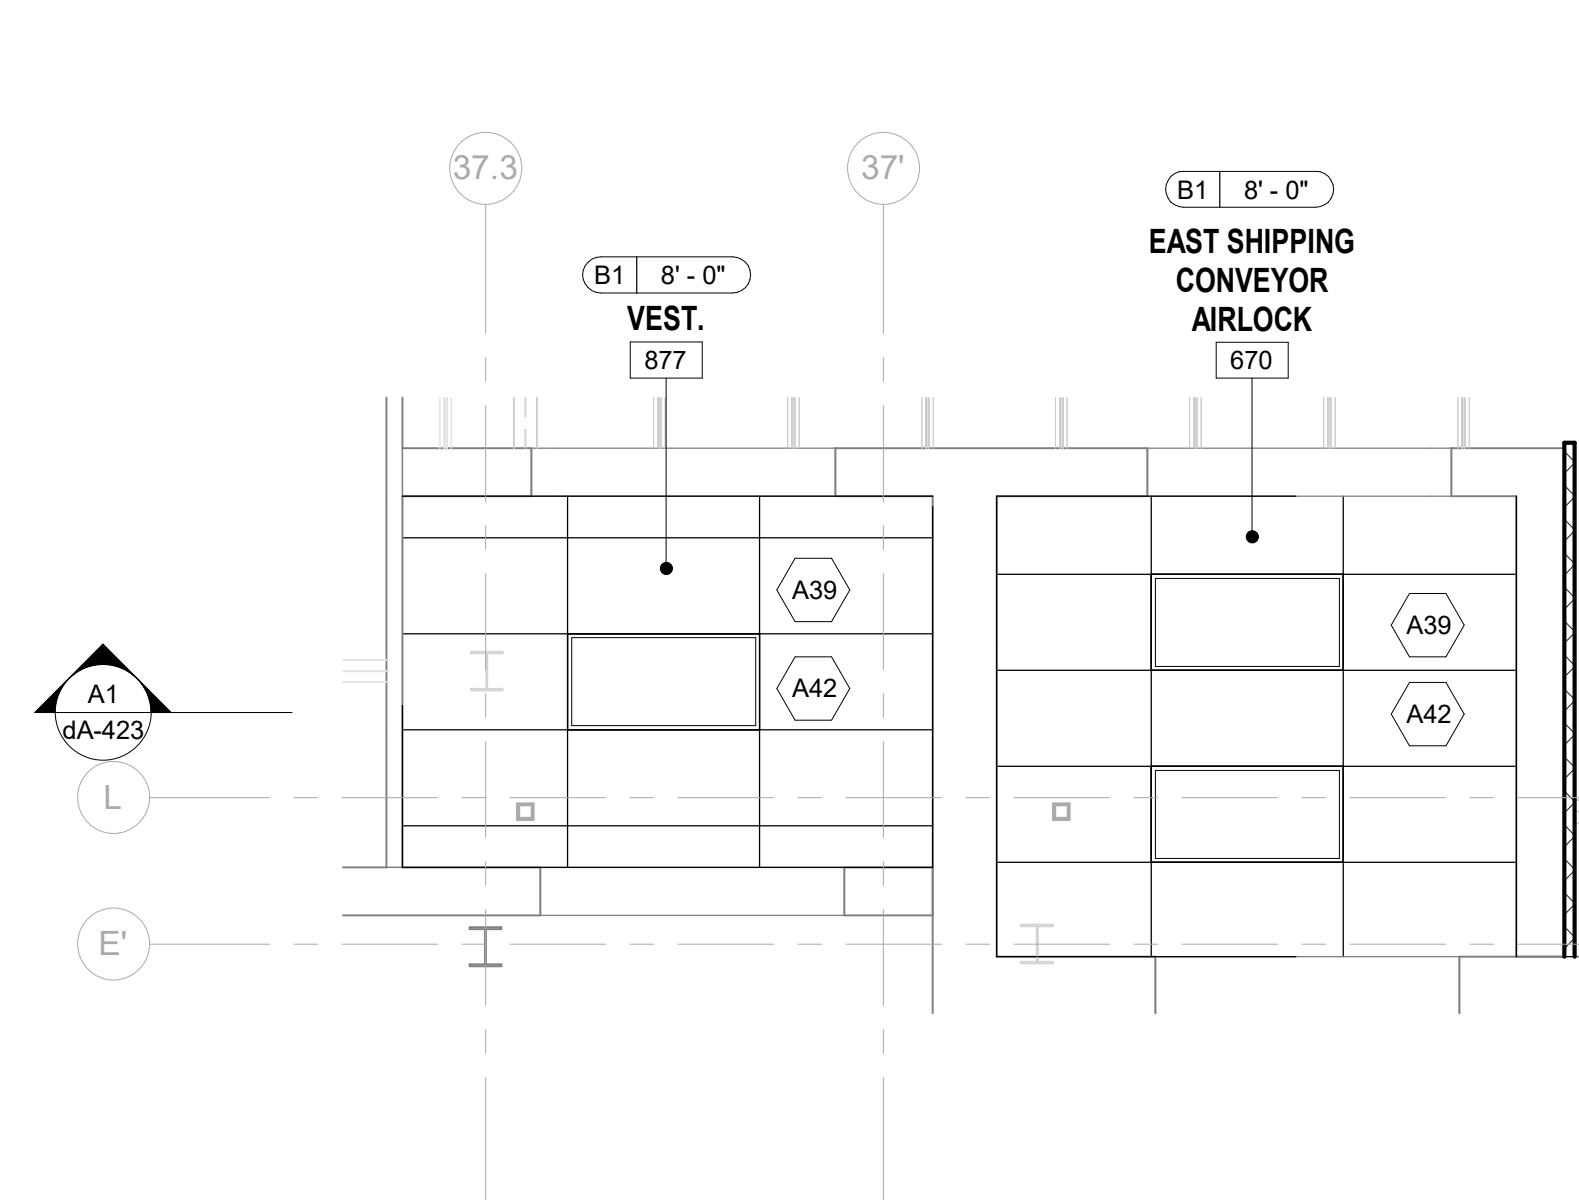

C5 SHIPPING OFFICE - LEVEL 1 - RCP
SCALE: 1/4" = 1'-0"

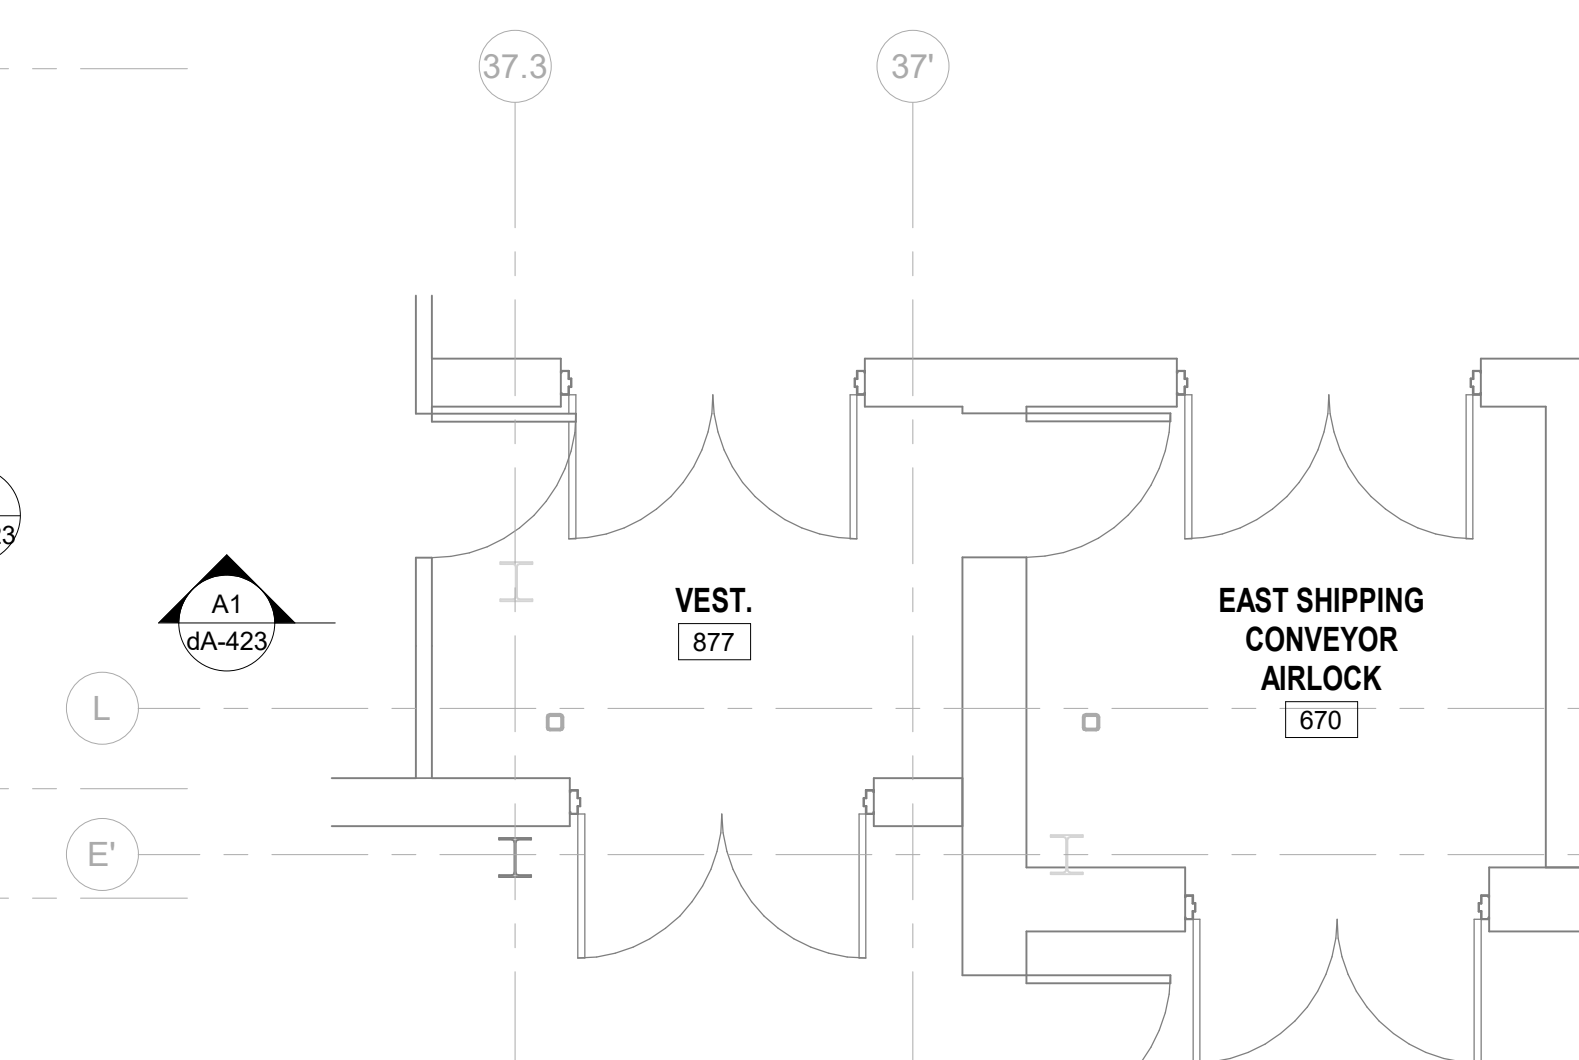

A5 SHIPPING OFFICE - LEVEL 1 - FLOOR PLAN
SCALE: 1/4" = 1'-0"

