

KEYNOTES


KEY #	KEYNOTE DESCRIPTION
A27	TUBING LINE EQUIPMENT. REFER TO PROCESS AND MECHANICAL DRAWINGS FOR FURTHER DETAILS.
A29	FLOOR DRAIN W/SLOPED TO DRAIN SLAB, SEE STRUCTURAL AND PLUMBING DRAWINGS.
A46	FLOOR MOUNTED BOLLARDS, SEE STRUCTURAL DRAWINGS.

SHEET LEGEND

	EXISTING WALLS/PARTITIONS TO REMAIN
	PROPOSED STUD WALLS/PARTITIONS
	IMP WALL
	PROPOSED CMU WALLS/PARTITIONS
	PROPOSED DOORS
	PROPOSED EQUIPMENT PLATFORM FLOOR FINISH TO MATCH EXISTING
	NOT IN SCOPE

SHEET NOTES

- SEE SHEET dA-001 FOR GENERAL NOTES, SYMBOLS AND MATERIALS.
- SEE SHEET dA-003 FOR MANEUVERING CLEARANCES.
- SEE SHEET dA-004 FOR PARTITION TYPES.
- SEE SHEET dA-601 FOR DOOR SCHEDULE AND TYPES.
- DIMENSIONS OF EXTERIOR WALLS ARE TO INSIDE FACE OF CMU OR EXTERIOR FINISH FACE U.N.O.
- DIMENSIONS OF INTERIOR WALLS AND PARTITIONS ARE TO FACE OF STUD, FACE OF CMU OR FACE OF IMP U.N.O.
- DOOR OPENINGS SHALL BE LOCATED @ 8" FROM FACE OF ADJACENT PARTITION IN CMU PARTITIONS OR 5" FROM FACE OF PARTITION IN STUD AND PANEL PARTITIONS, U.N.O.
- CONTRACTOR SHALL LOCATE BLOCKING AND BACKING AS REQUIRED FOR WALL MOUNTED EQUIPMENT.
- VERIFY O.H. DOOR MANUFACTURER'S MECHANISM CLEARANCE PRIOR TO INSTALLING DOOR OPENING ADJACENT TO EXISTING COLUMNS OR PARTITIONS. DOOR OPENING MAY NEED TO BE SHIFTED FOR MECHANISM CLEARANCE.

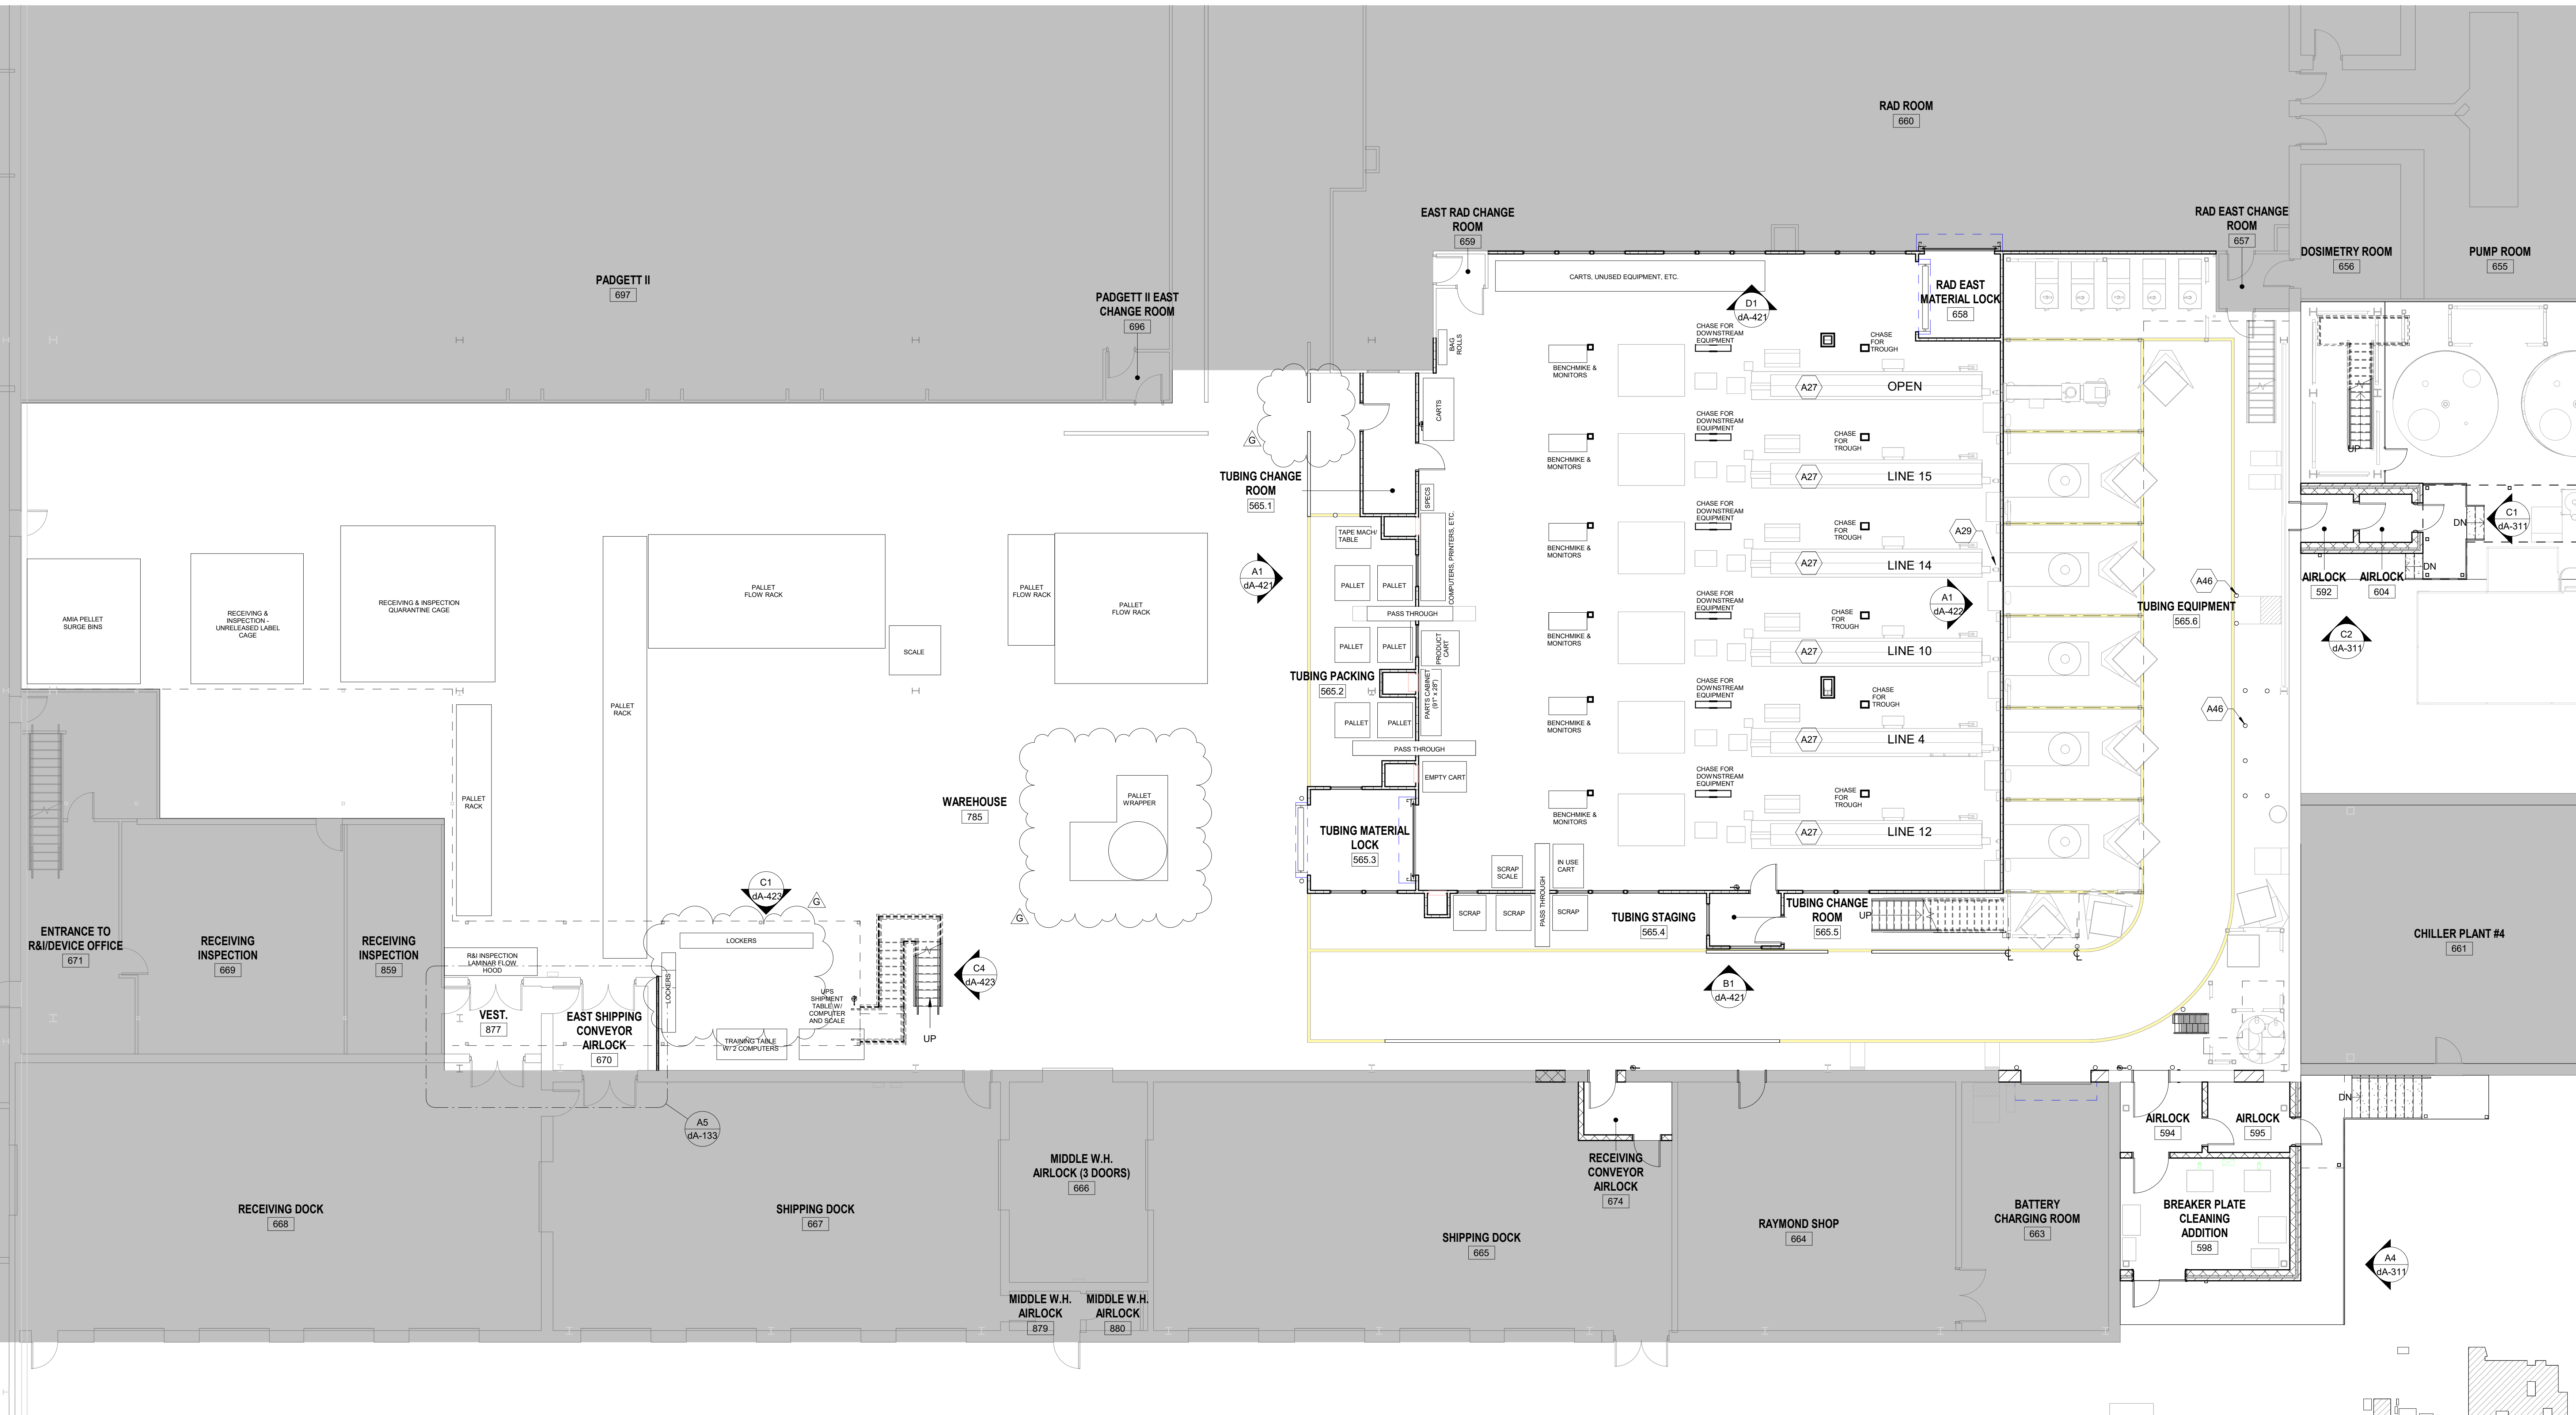

A1 AREA 565 - LEVEL 1 - EQUIPMENT FLOOR PLAN

SCALE: 1/8" = 1'-0"

KEY PLAN

0 4' 8' 16'
SCALE: 1/8" = 1'-0"PLAN NORTH
1" = 8'