



4/24/2026 2:20:35 PM Autodesk Docs/Baxter and Vantive- Mountain Home\BAXTER\_VANTIVE\_Master Base File\_ARCH\125.vnt


E  
D  
C  
B  
A

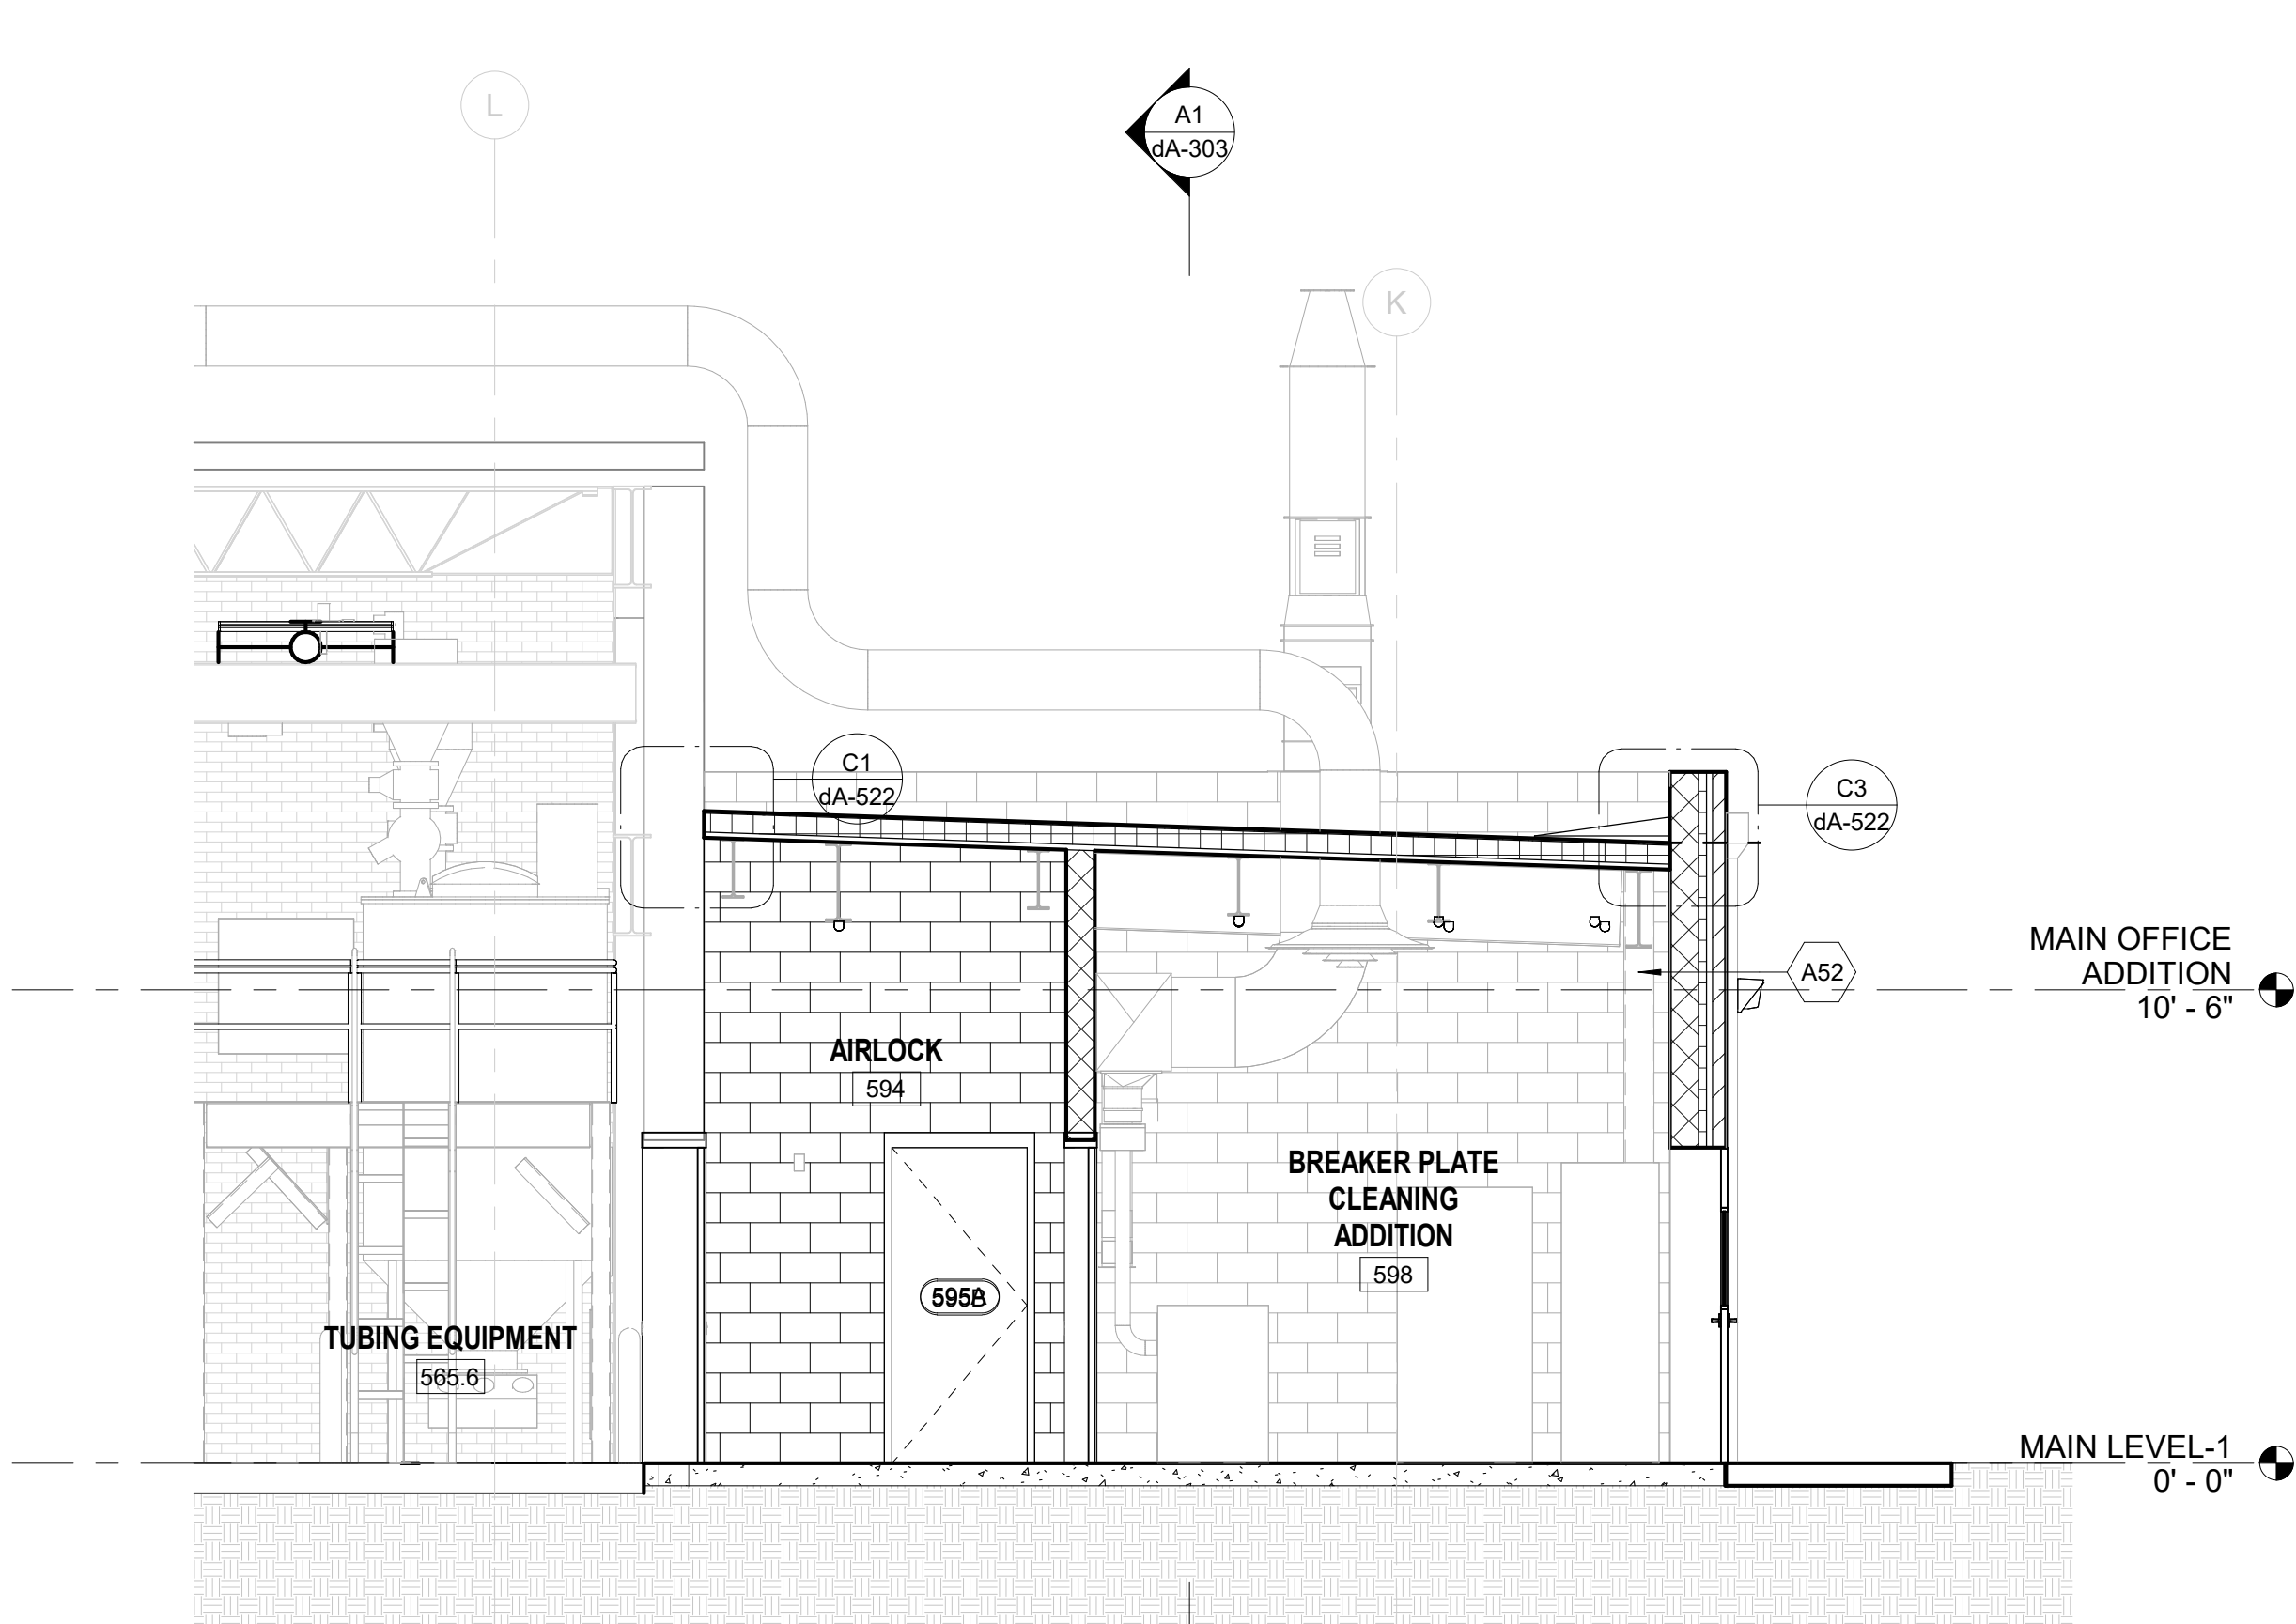

**C1 SECTION 02 - BREAKER PLATE CLEANING ADDITION**  
SCALE: 1/4" = 1'-0"

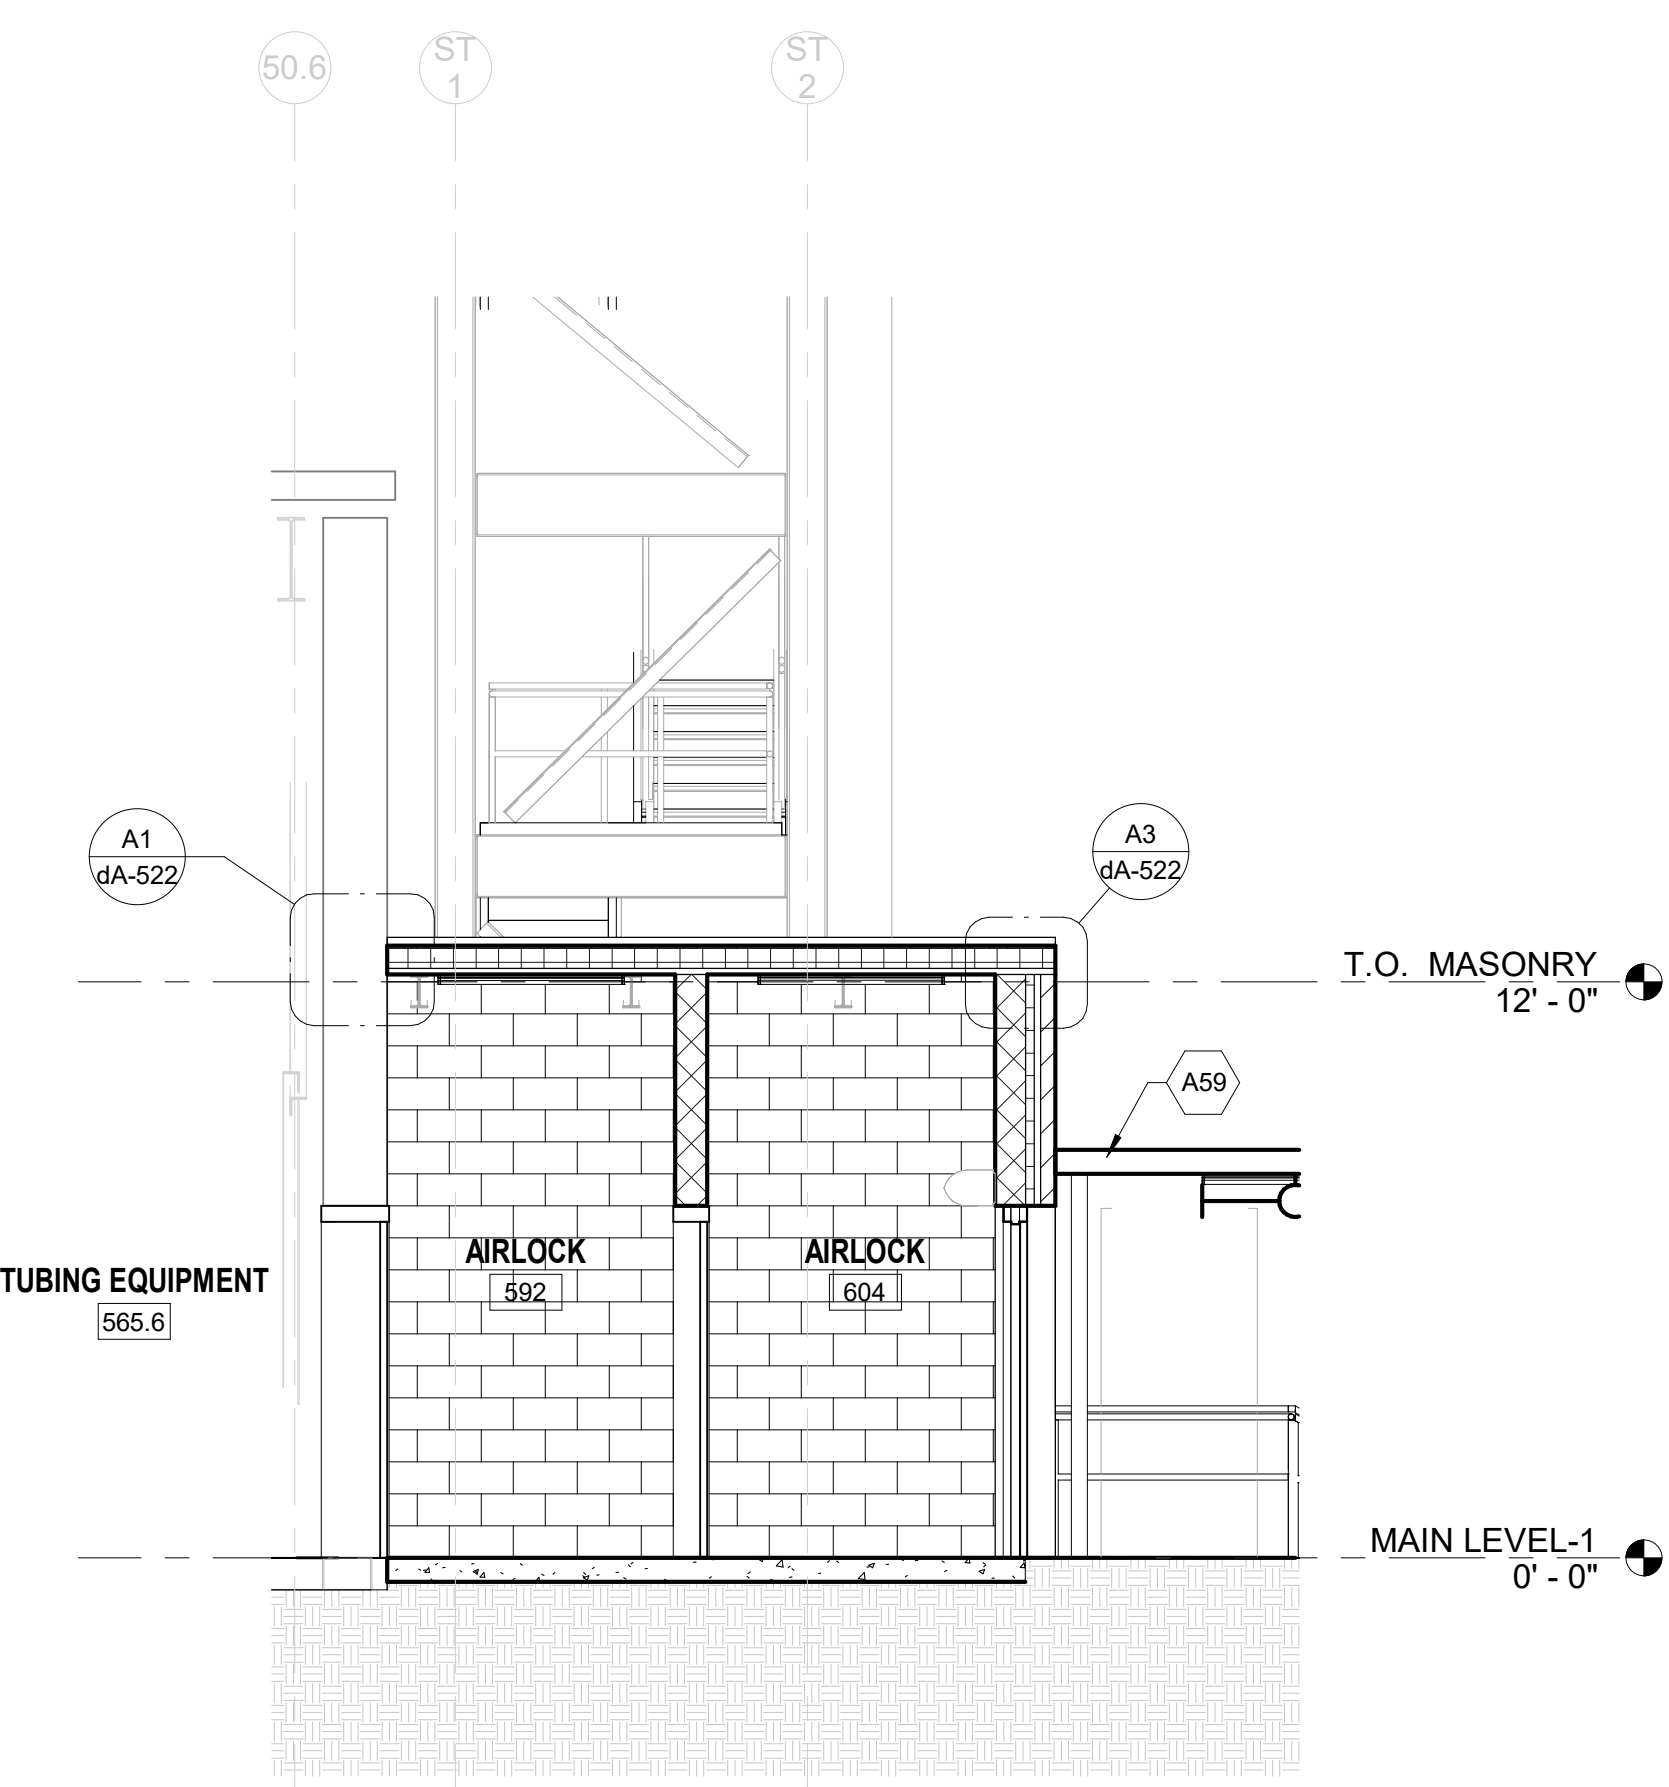

**C3 SECTION 01 - PROPOSED AIR LOCKS**  
SCALE: 1/4" = 1'-0"

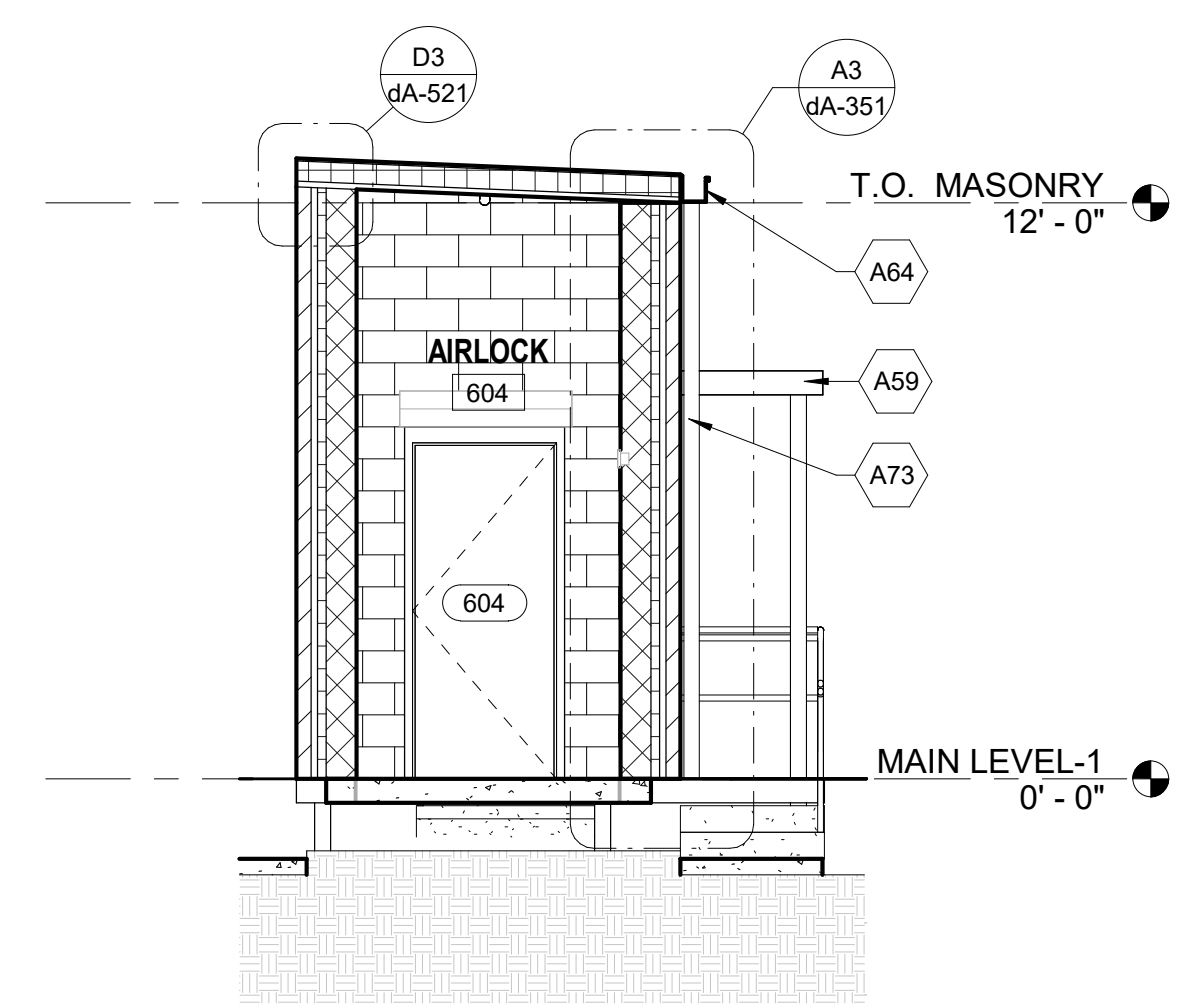


**C4 SECTION 02 - PROPOSED AIR LOCKS**  
SCALE: 1/4" = 1'-0"

**SHEET NOTES**


- SEE SHEET A-001 FOR GENERAL NOTES, SYMBOLS AND MATERIALS.
- REFER TO OTHER DISCIPLINES DRAWINGS FOR THE LOCATION OF ALL MEP WORK, INCLUDING BUT NOT LIMITED TO LIGHTS, DIFFUSERS, PIPES AND DUCTWORK. ELEVATIONS GIVEN ARE RELATIVE TO GROUND LEVEL T.O. SLAB (0'-0"). SEE CIVIL FOR HEIGHT ABOVE SEA LEVEL.
- SEE PLANS AND WALL SECTIONS FOR ROUGH OPENING LOCATIONS.

**# KEYNOTES**

| KEY # | KEYNOTE DESCRIPTION   |
|-------|---|
| A47   | 42" HIGH GALV. STEEL PIPE GUARDRAILS WITH 4'-0" MAX POST SPACING AND 36" HIGH HANDRAIL, 1-1/2" THICK. SEE STRUCTURAL DRAWINGS FOR MOUNTING DETAILS. |
| A52   | SEE STRUCTURAL DRAWINGS FOR STEEL COLUMNS, BEAMS AND FRAMING DETAILS.                                                                               |
| A59   | NEW CANOPY WITH SUPPORTS BY AVADEK. SEE STRUCTURAL DRAWINGS, CIVIL DRAWINGS, AND SPECIFICATION SHEET.                                               |
| A63   | CONCRETE STAIR; SEE STRUCTURAL AND CIVIL DRAWINGS.                                                                                                  |
| A64   | 6" x 6" PRE-FINISHED ALUMINIUM GUTTER.   |
| A73   | 3 1/2" X 4" PRE-FINISHED ALUMINIUM DOWNSPOUT.   |

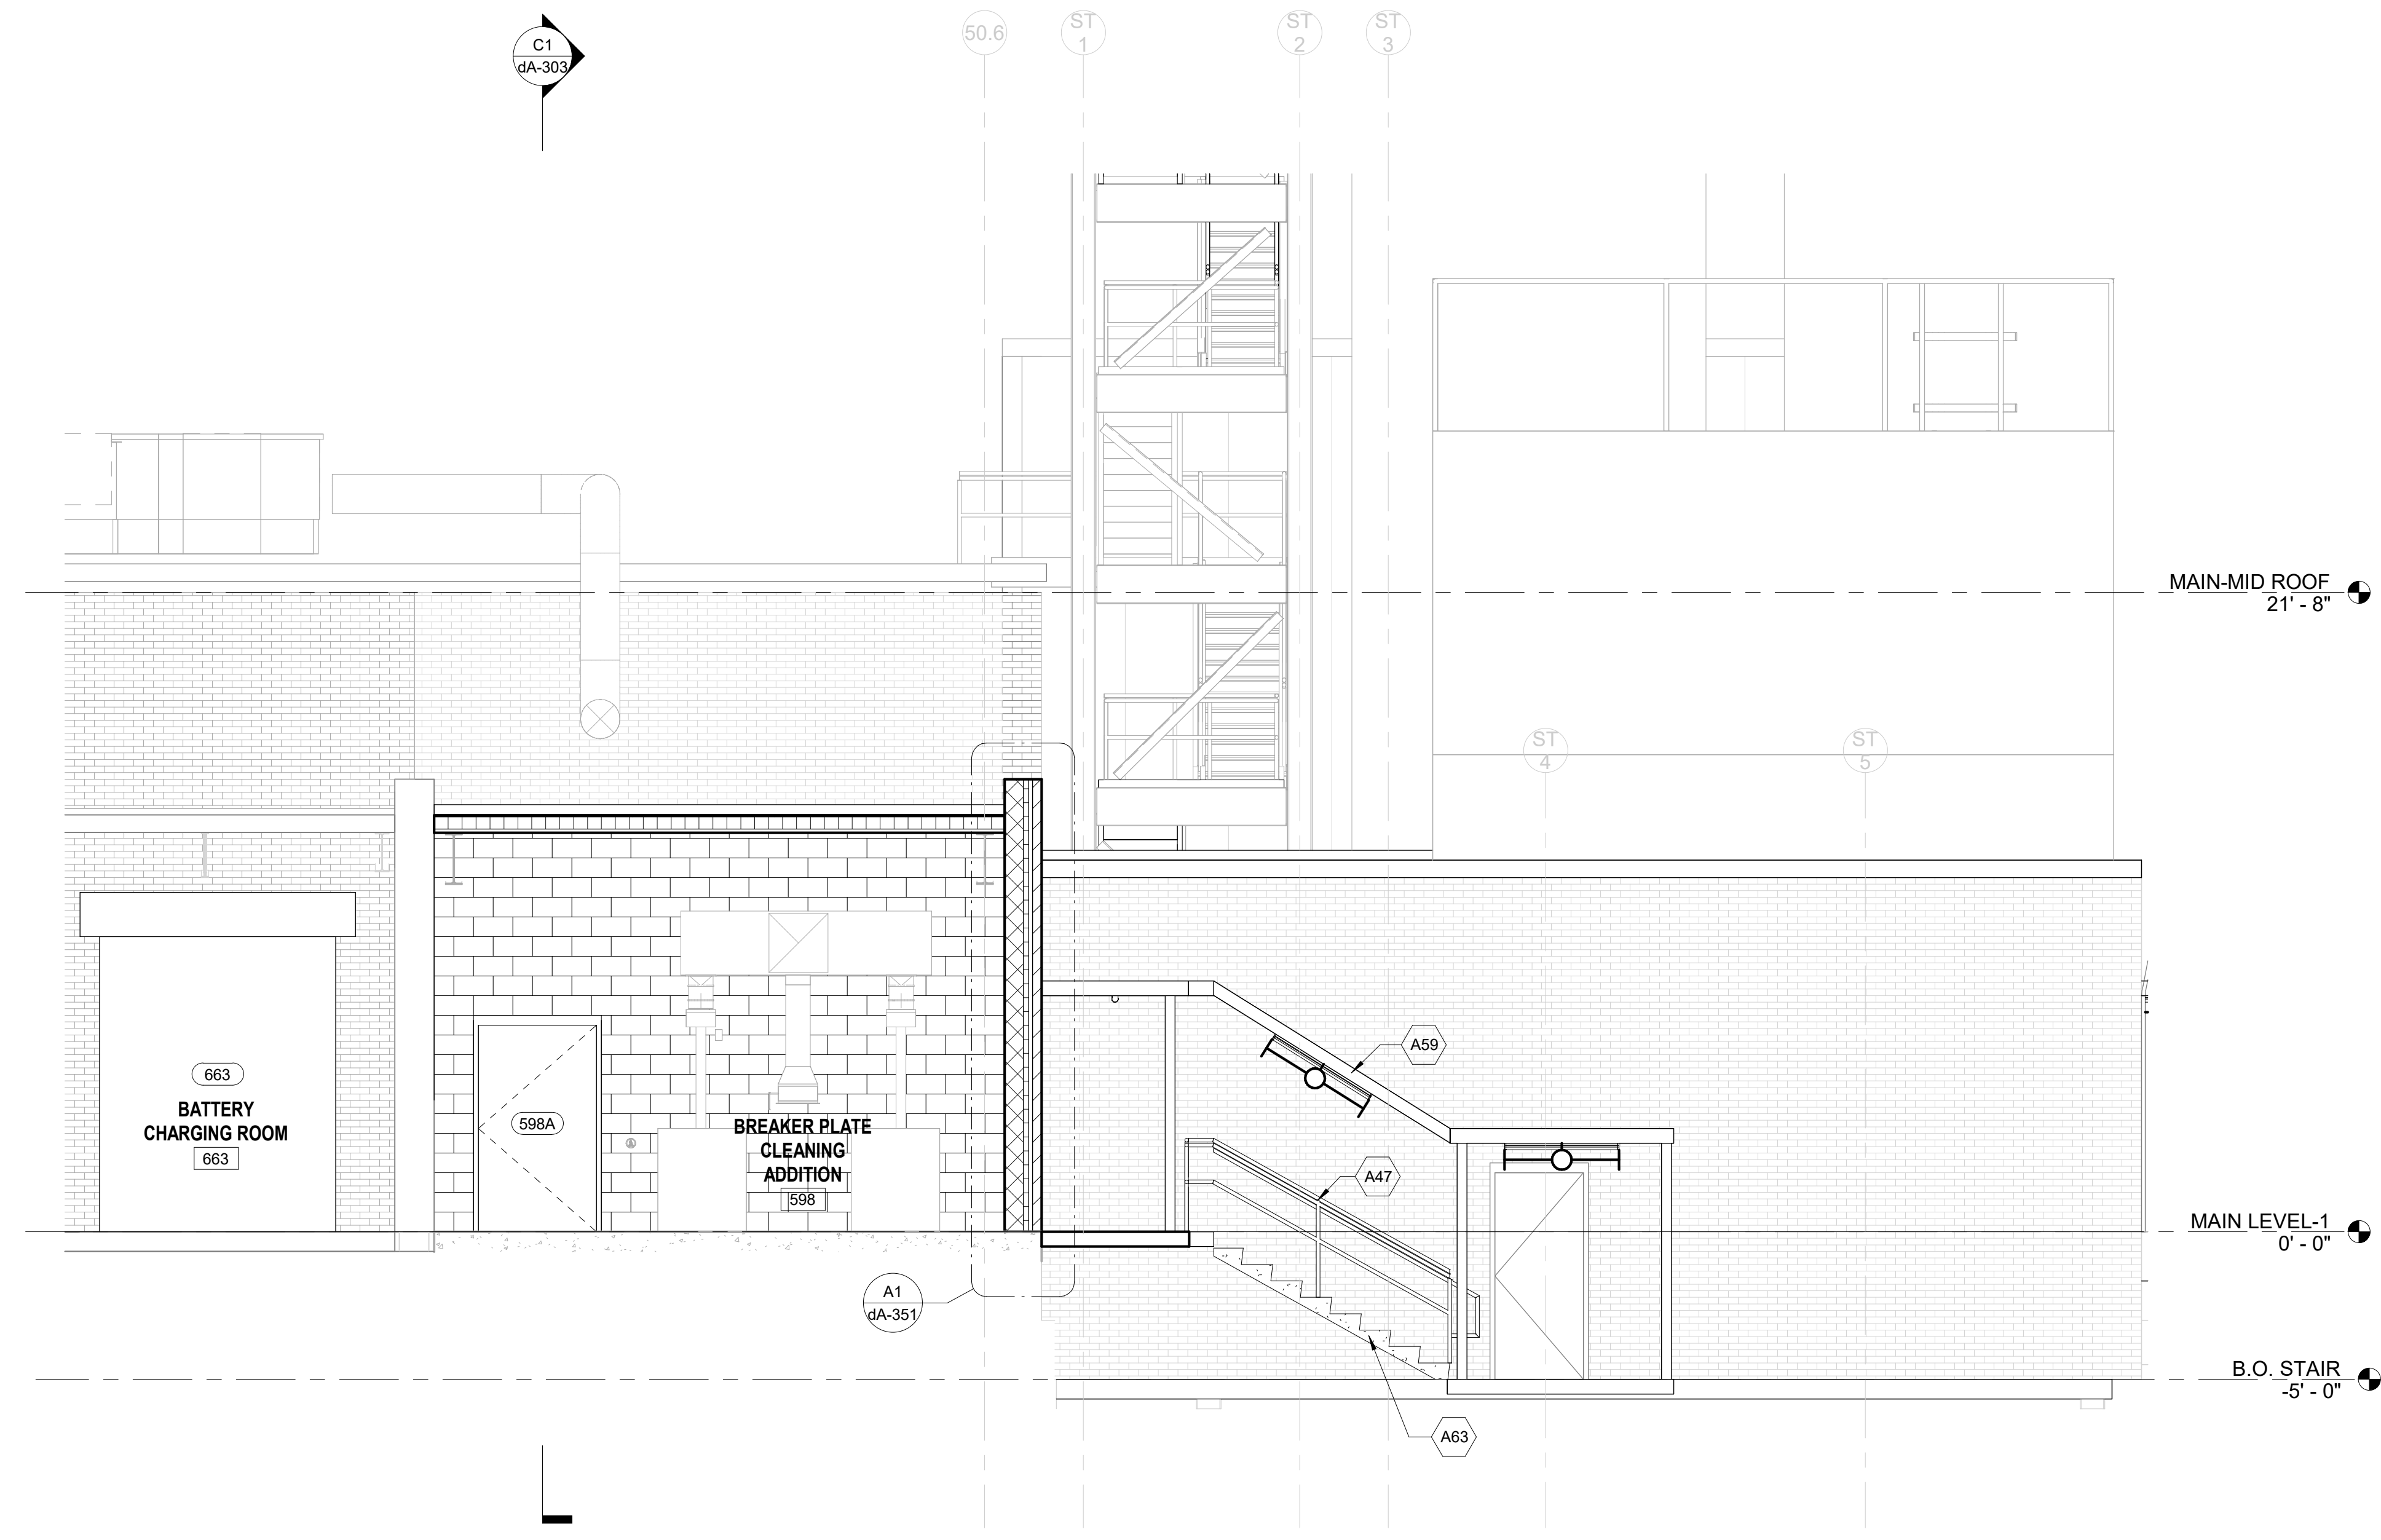

**A1 SECTION 01 - BREAKER PLATE CLEANING ADDITION**  
SCALE: 1/4" = 1'-0"

 

EOR/AOR SEAL

COA SEAL

CLIENT INFORMATION

**Vantive**

PROJECT NAME

**VANTIVE TUBING  
CLEAN ROOM**

1900 AR-201  
MOUNTAIN HOME,  
ARKANSAS 72653

**DRAWING ISSUE**

| DATE      | DESCRIPTION            |
|-----------|------------------------|
| 24APRIL26 | ISSUED FOR BID, EQ BID |
| 27FEB26   | CLARIFICATIONS         |
| 22APRIL26 | ISSUED FOR BID         |
| 14NOV25   | ISSUED FOR REVIEW      |

ISSUED FOR BID, EQ BID  
CLARIFICATIONS  
ISSUED FOR BID  
ISSUED FOR REVIEW

G D O B  
MARK

DESIGNED BY: TB  
DRAWN BY: MP  
CHECKED BY: JS  
SUBMITTED BY: JM  
DATE: 04/24/2026  
PROJECT #: 1241011

**SHEET TITLE**

**AREA 565 -  
BUILDING  
SECTIONS**

**SHEET NUMBER**

**dA-303**

ORIGINAL SHEET SIZE:  
30" X 42"

ISSUED FOR BID