

1

2

3

4

5

6

SHEET NOTES

- SEE SHEET A-001 FOR GENERAL NOTES.
- SEE SHEET A-601 FOR DOOR SCHEDULE AND TYPES.
- SEE CIVIL, STRUCTURAL, MECHANICAL, PLUMBING, AND ELECTRICAL DRAWINGS FOR MORE INFORMATION.
- ELEVATIONS GIVEN ARE RELATIVE TO GROUND LEVEL T.O. SLAB (0'-0"). SEE CIVIL FOR HEIGHT ABOVE SEA LEVEL.
- SEE PLANS AND WALL SECTIONS FOR ROUGH OPENING LOCATIONS, WINDOW & STOREFRONT TYPES.
- PROVIDE AND COORDINATE KNOX BOX LOCATION WITH FIRE DEPARTMENT AND ARCHITECT PRIOR TO INSTALLATION.
- VERTICAL DIMENSIONS ARE FROM FINISHED FLOOR (T.O. SLAB), UNLESS NOTED OTHERWISE.

KEYNOTES

KEY #	KEYNOTE DESCRIPTION
A42	SEE ELECTRICAL DRAWINGS FOR EXISTING AND PROPOSED LIGHT FIXTURES IN ALL SPACES.
A47	42" HIGH GALV. STEEL PIPE GUARDRAILS WITH 4'-0" MAX POST SPACING AND 36" HIGH HANDRAIL, 1-1/2" THICK. SEE STRUCTURAL DRAWINGS FOR MOUNTING DETAILS.
A53	SEE ELECTRICAL DRAWINGS FOR EXISTING AND PROPOSED LIGHT FIXTURES.
A57	PRE-ENGINEERED CANOPY; BASIS OF DESIGN, AVADEK.
A58	EXISTING BRICK TO REMAIN.
A60	METAL HANDRAIL.
A61	PROVIDE RAIL GUARDRAIL AT UNDERSIDE OF STAIR WHERE VERTICAL CLEARANCE IS LESS THAN 80".
A62	BRICK TO MATCH EXISTING.
A63	CONCRETE STAIR; SEE STRUCTURAL AND CIVIL DRAWINGS.
A64	6" x 6" PRE-FINISHED ALUMINIUM GUTTER.
A71	PRE-FINISHED 3 1/2" X 4" DOWNSPOUT & SCUPPER.
A73	3 1/2" X 4" PRE-FINISHED ALUMINIUM DOWNSPOUT.

POND3500 Parkway Lane
Suite 500
Peachtree Corners
Georgia 30092

Copyright © 2025 by Pond & Company. All rights reserved. No copying or duplication of these documents is allowed without the expressed written agreement of Pond & Company.

EOR/AOR SEAL

COA SEAL

CLIENT INFORMATION

Vantive

PROJECT NAME

**VANTIVE TUBING
CLEAN ROOM**1900 AR-201
MOUNTAIN HOME,
ARKANSAS 72653

DRAWING ISSUE

24APRIL26
27FEB26
27FEB26
14NOV25
DATEISSUED FOR BID, EQ BID
CLARIFICATIONS
ISSUED FOR BID
ISSUED FOR REVIEW
DESCRIPTION

G D O B MARK

DESIGNED BY: TB
DRAWN BY: MP
CHECKED BY: JS
SUBMITTED BY: JM
DATE: 04/24/2026
PROJECT #: 1241011

SHEET TITLE

**AREA 565 -
EXTERIOR
ELEVATIONS**

SHEET NUMBER

dA-311ORIGINAL SHEET SIZE:
36" X 42"

ISSUED FOR BID

E

D

C

B

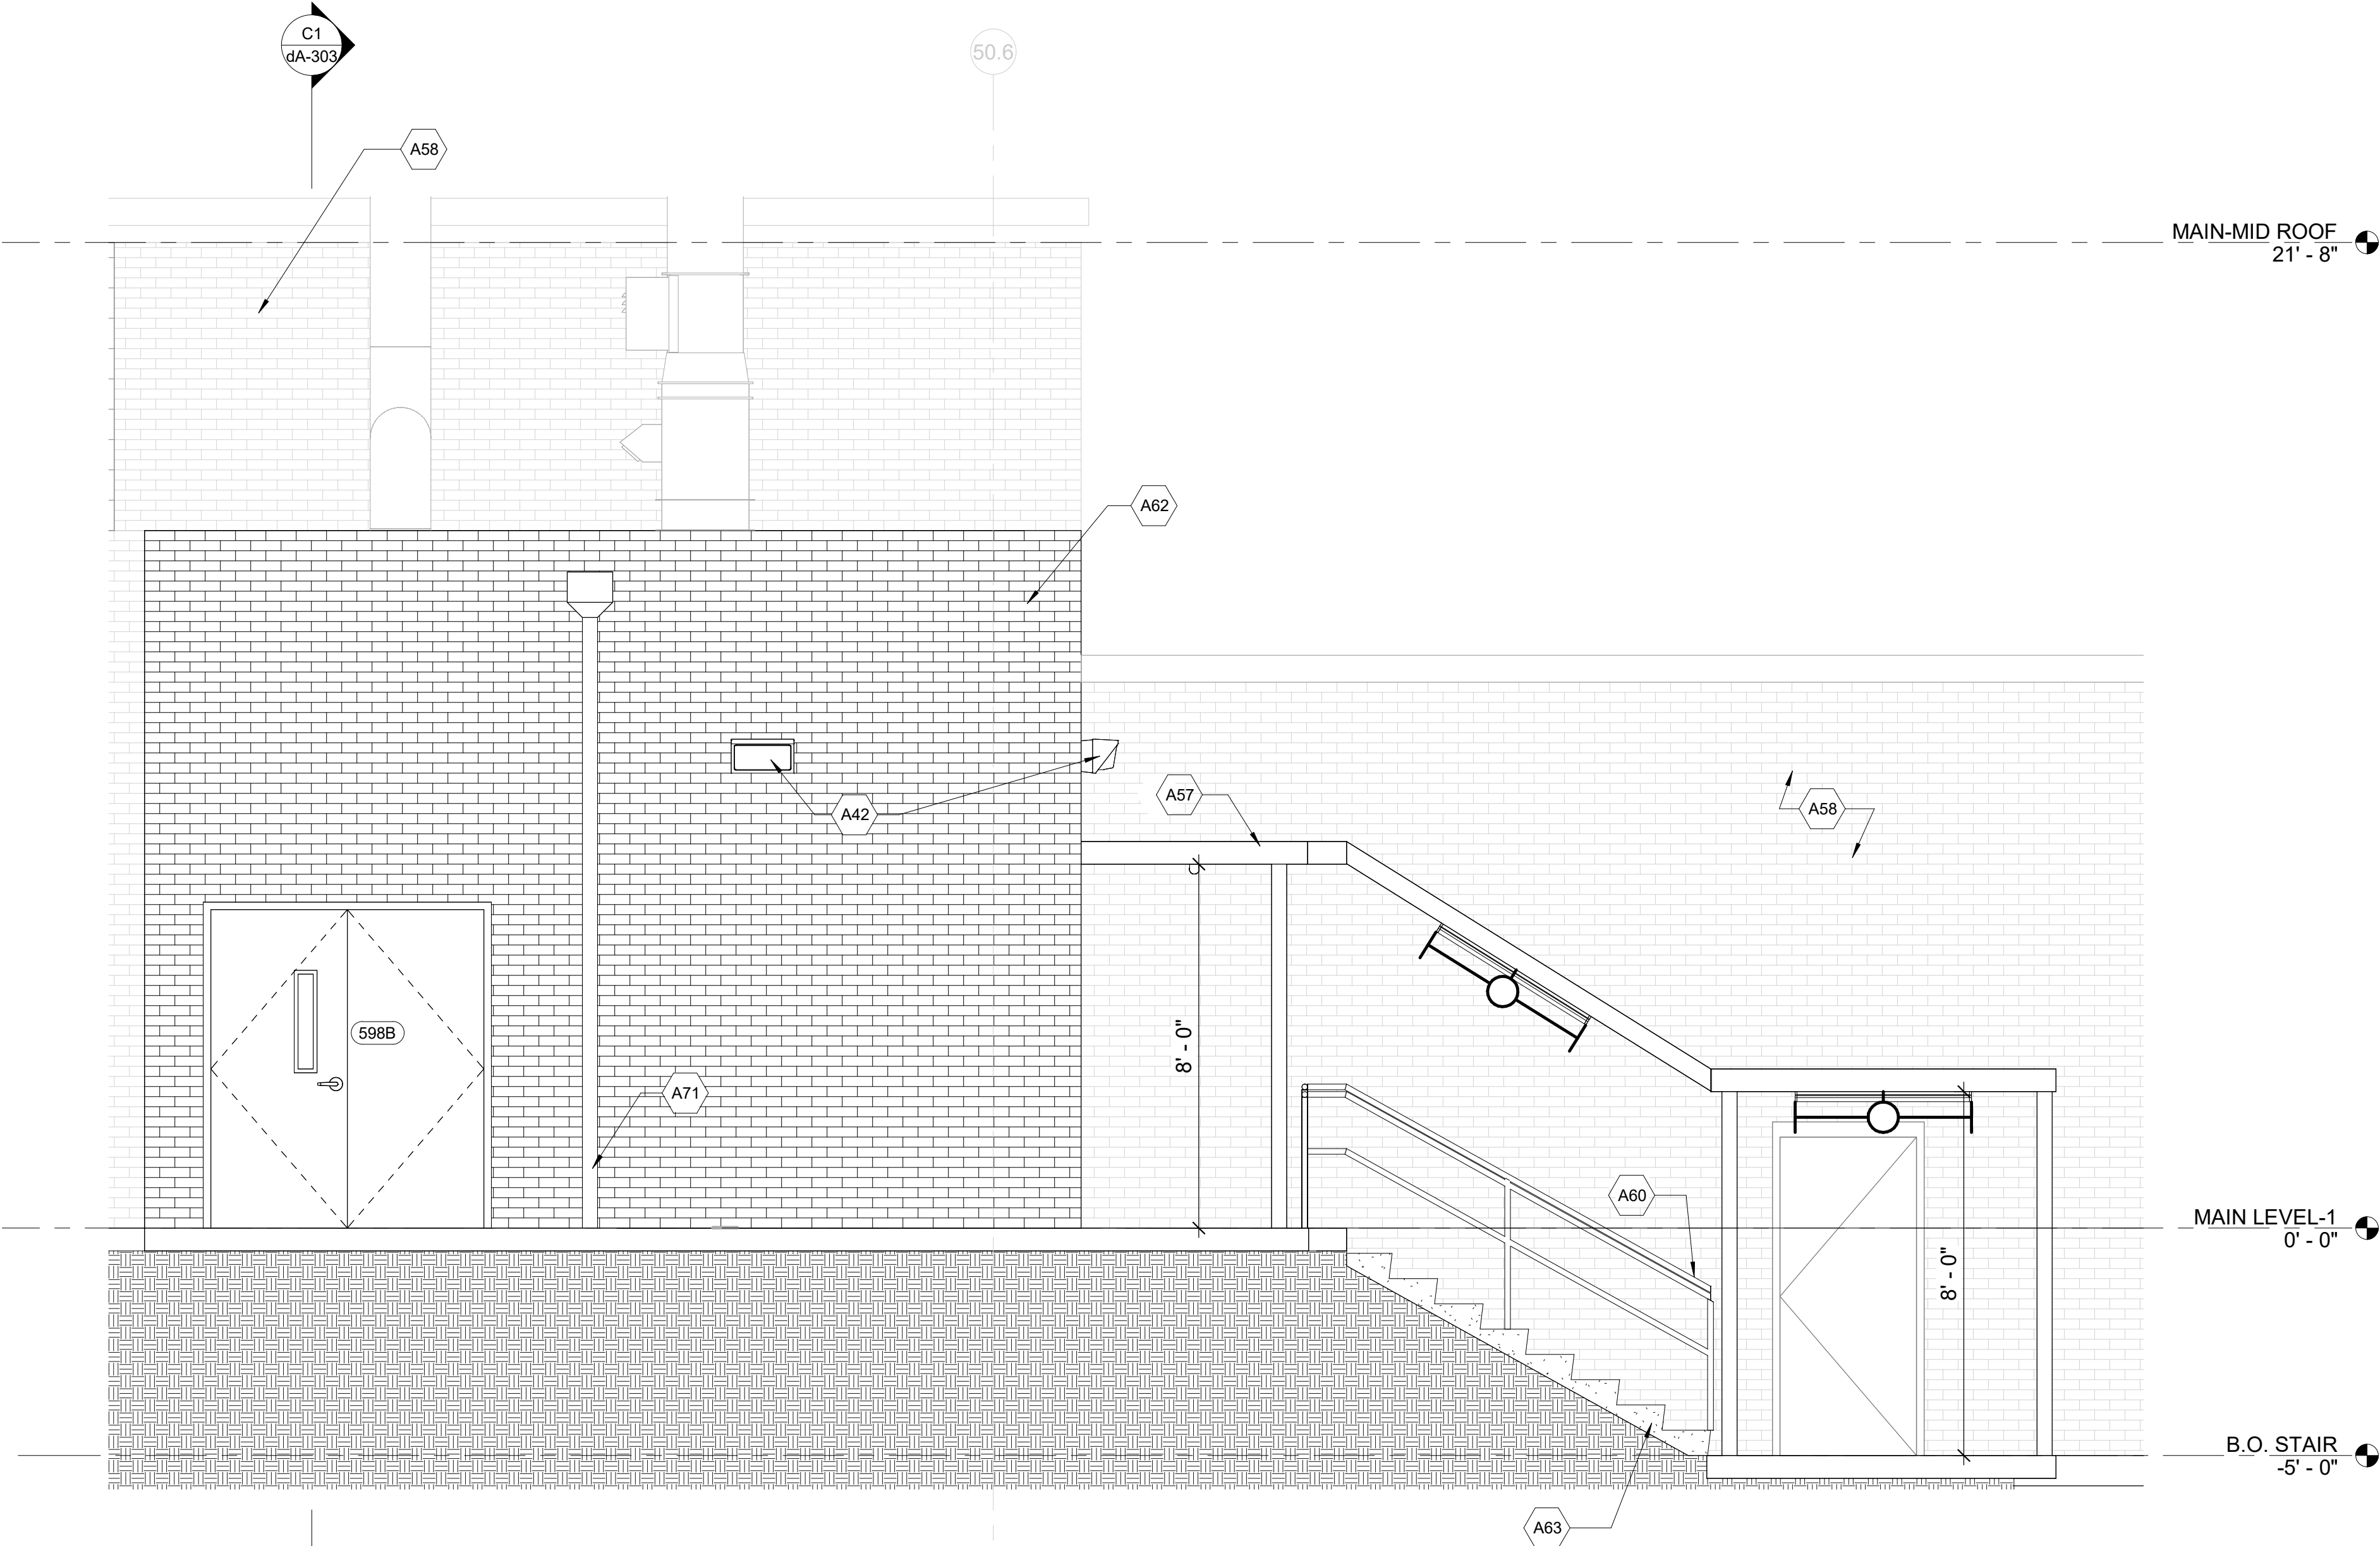
A

C1 AIRLOCK NORTH ELEVATION

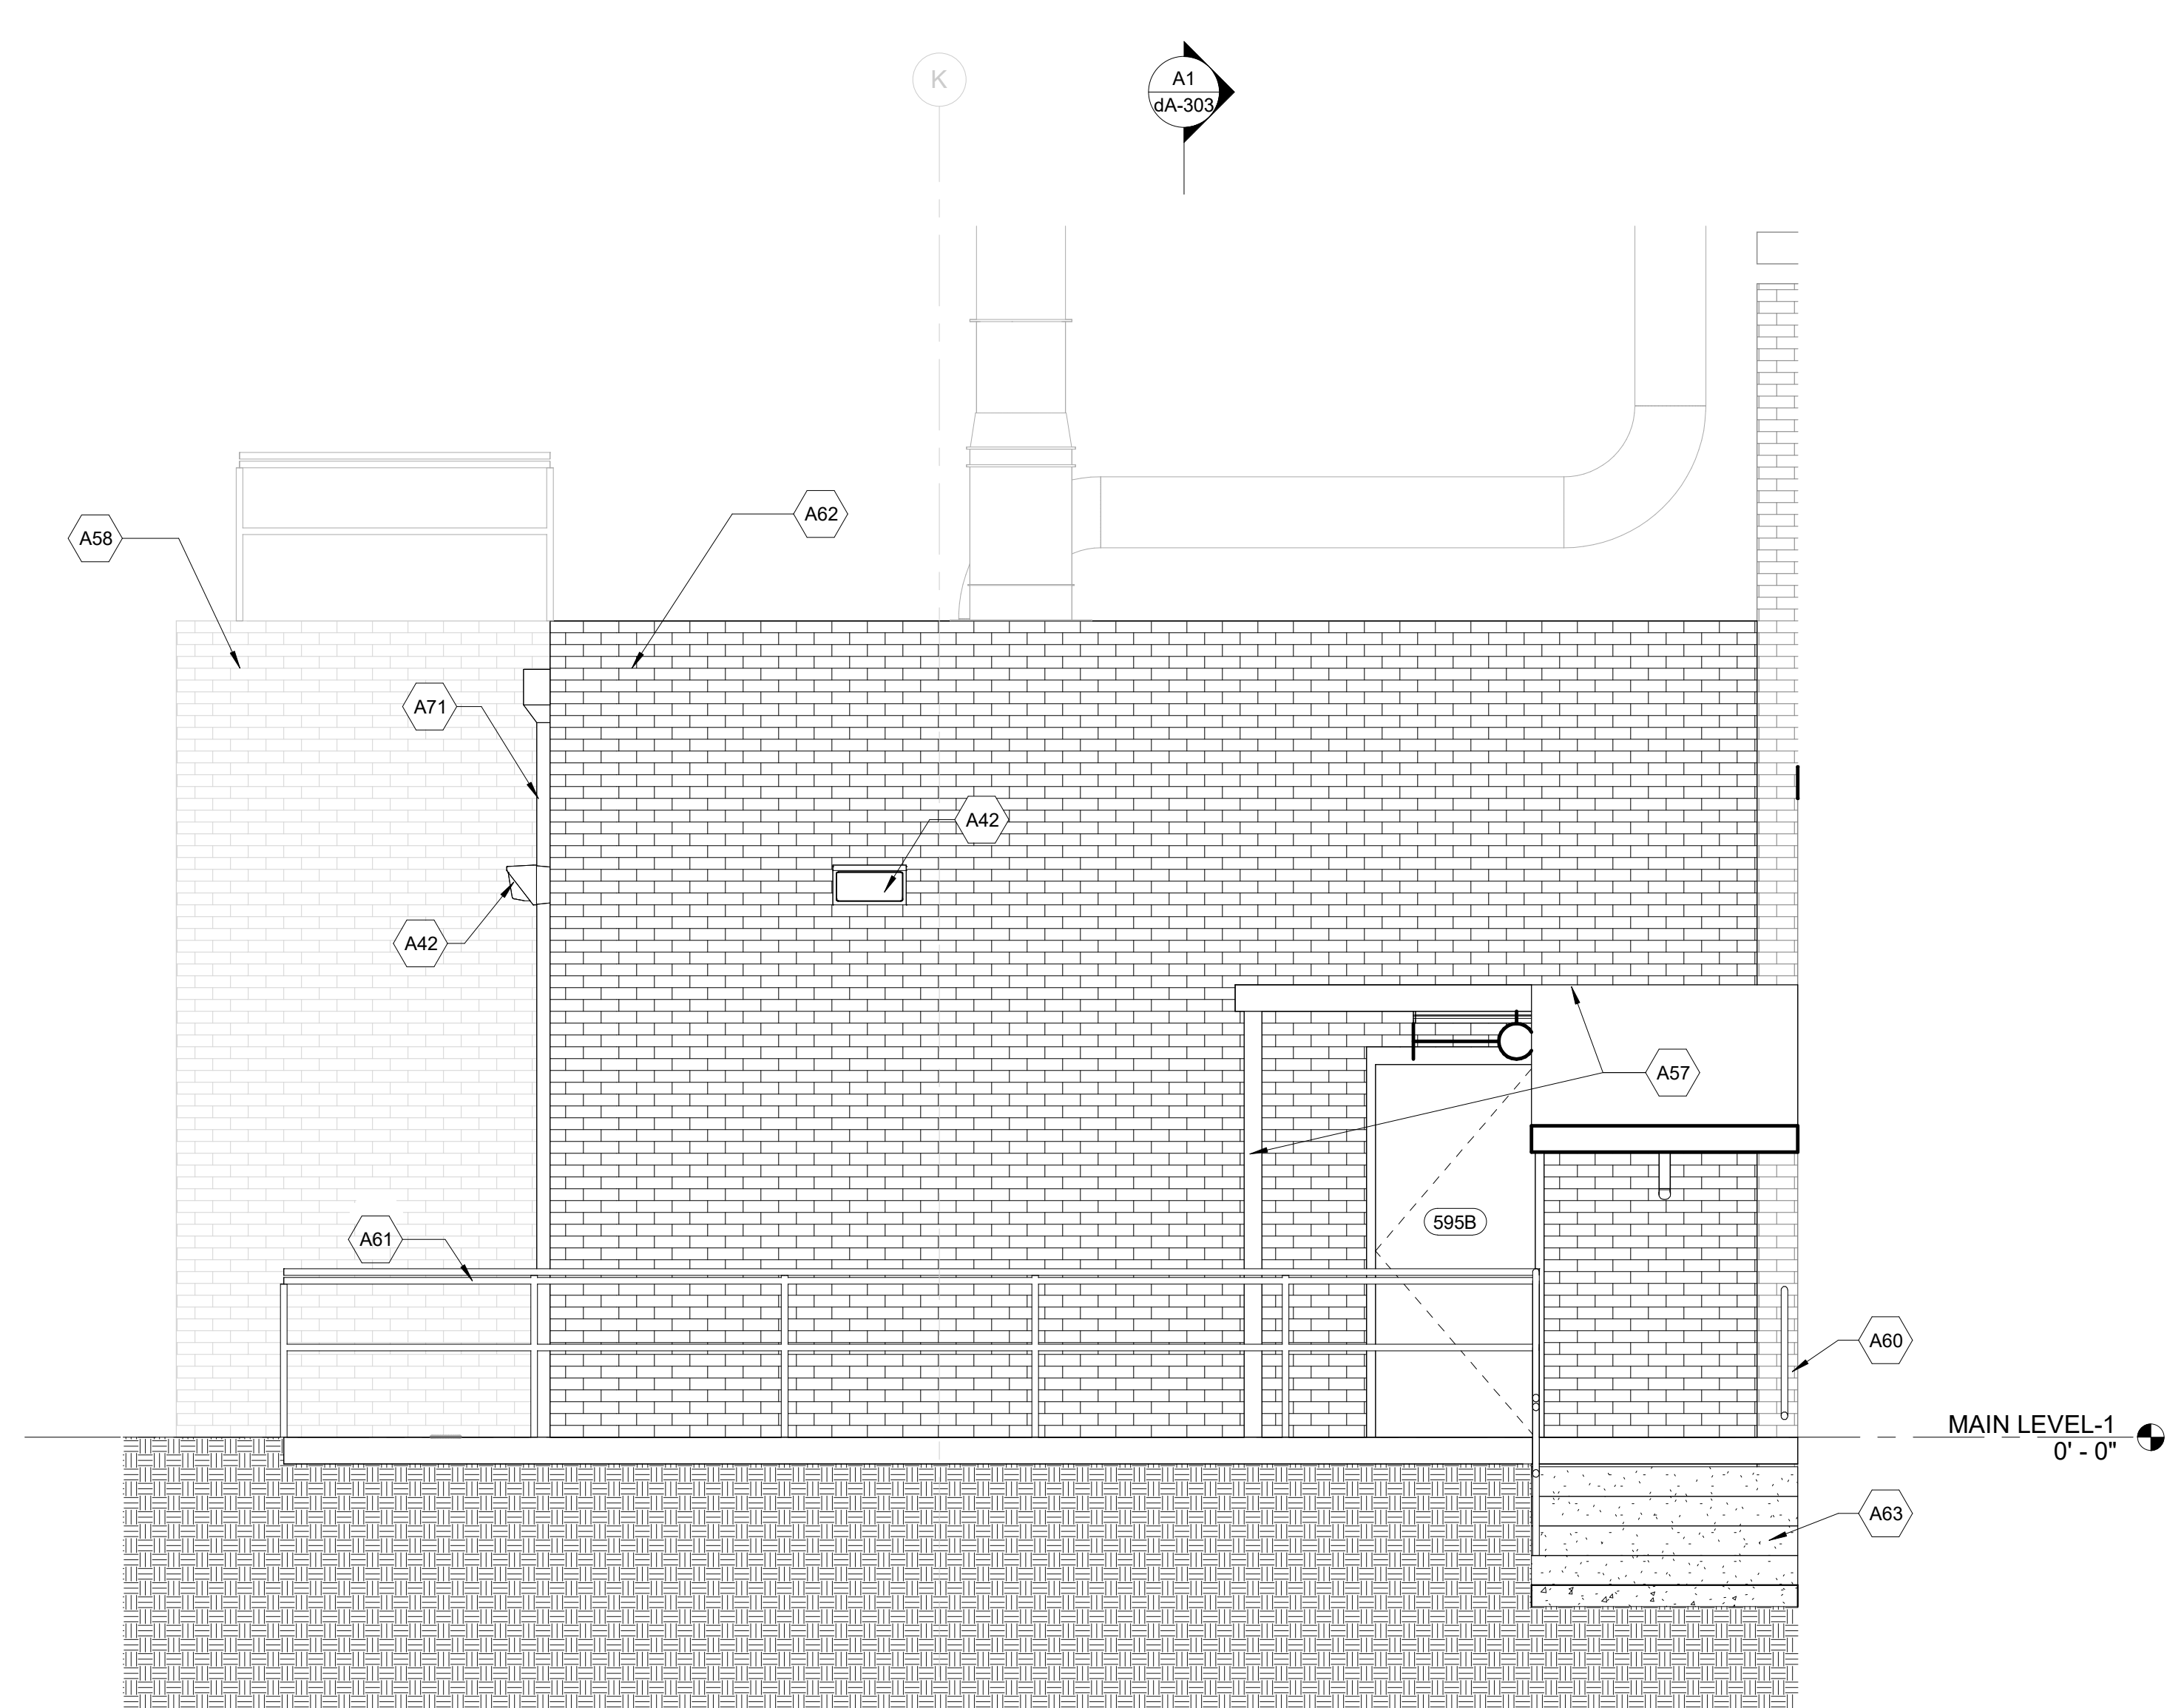
SCALE: 3/8" = 1'-0"

C2 AIRLOCK EAST ELEVATION

SCALE: 3/8" = 1'-0"

**A1 BREAKER PLATE CLEANING ADDITION EAST ELEVATION**

SCALE: 3/8" = 1'-0"

**A4 BREAKER PLATE CLEANING ADDITION NORTH ELEVATION**

SCALE: 3/8" = 1'-0"

0 2' 4' 8'
SCALE: 3/8" = 1'-0"