

1

2

3

4

5

6


E

D


C

B


A

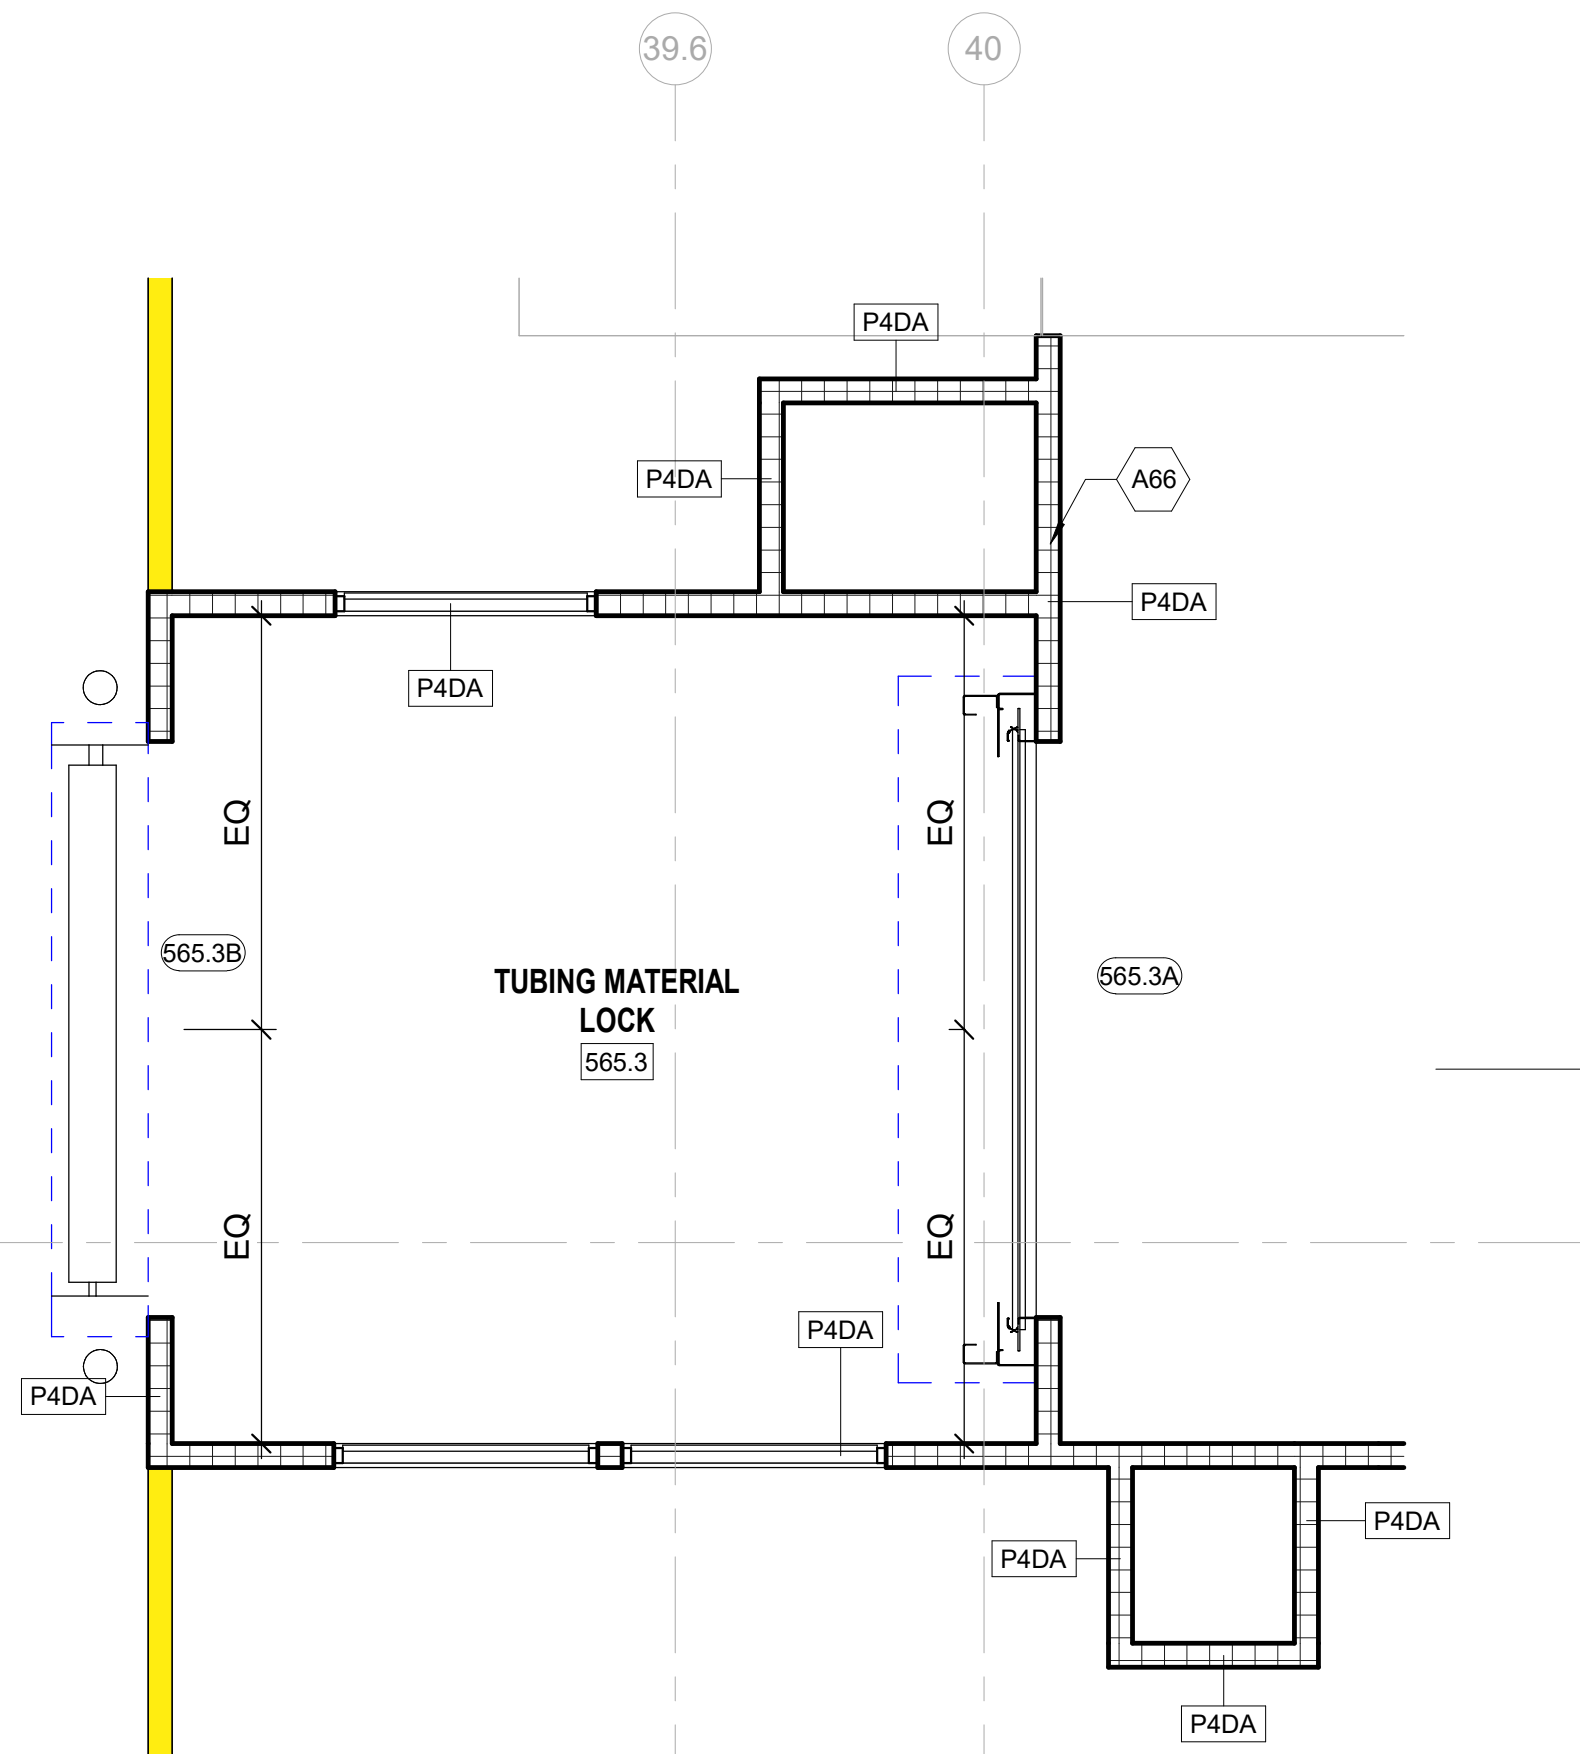

C1 AREA 565 - LEVEL 1 - ENLARGED PLAN @ TUBING MATERIAL LOCK
SCALE: 3/8" = 1'-0"

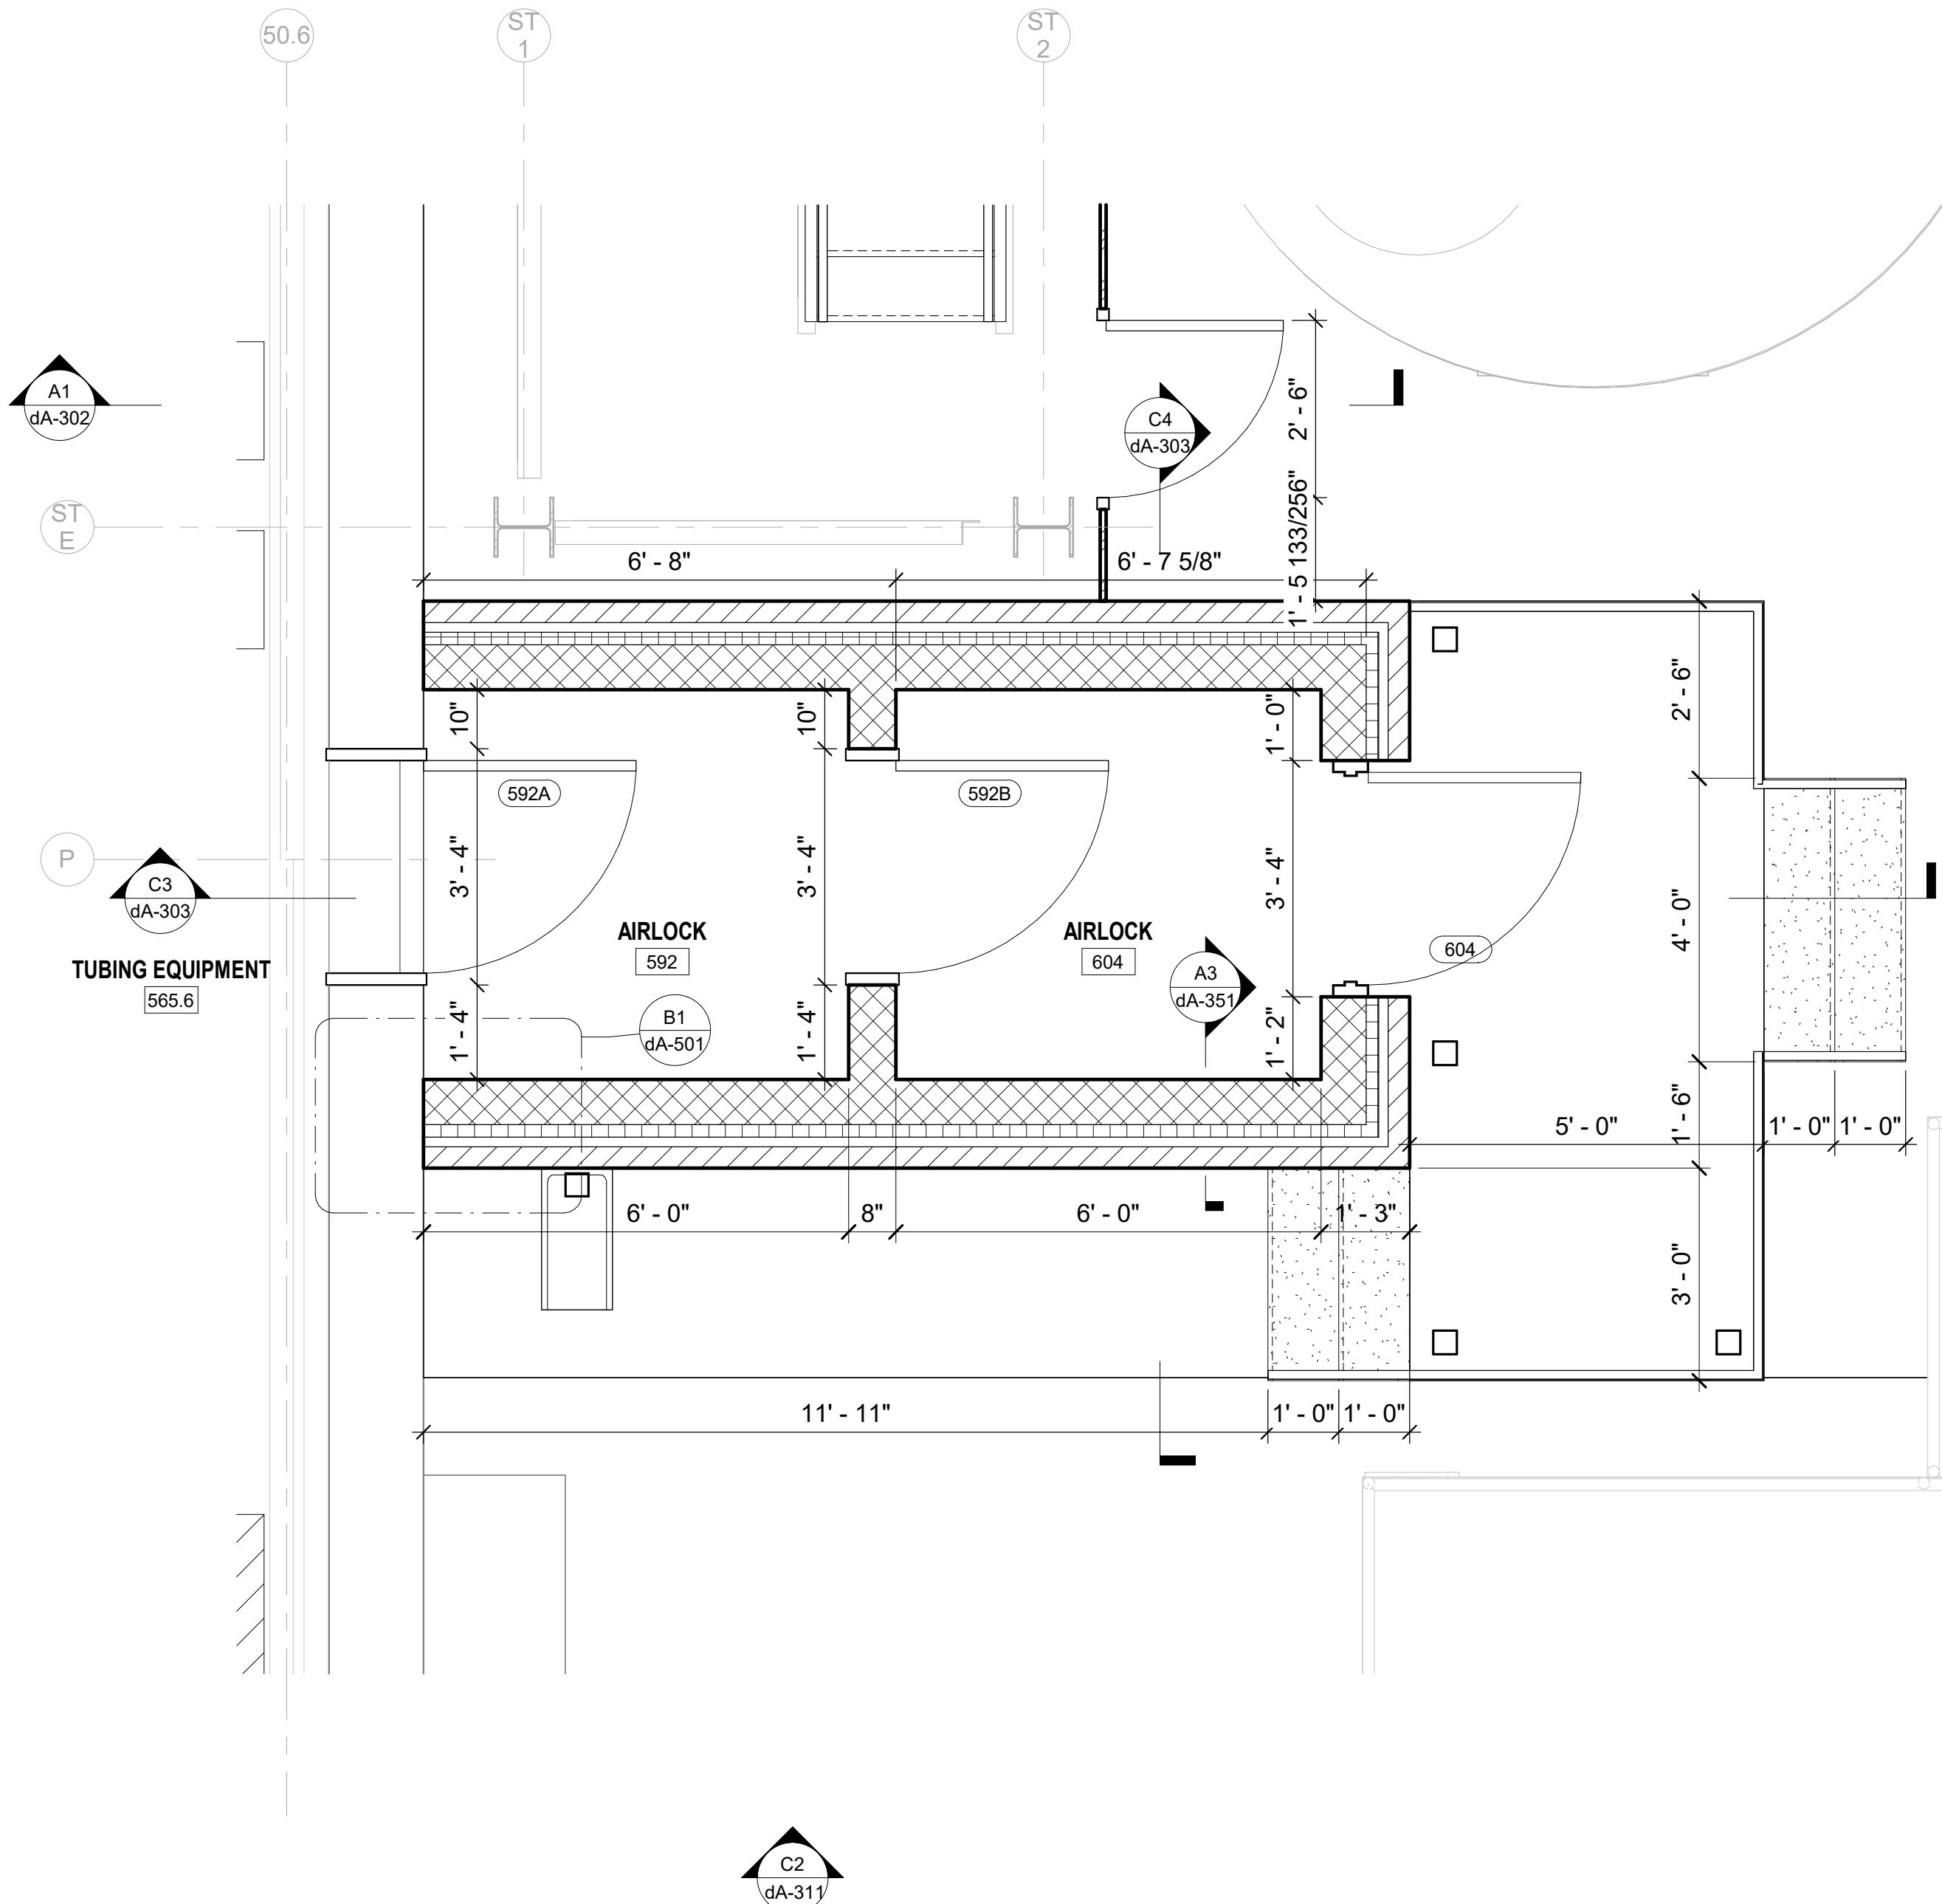

A1 AREA 565 - LEVEL 1 - ENLARGED PLAN @ AIRLOCK
SCALE: 1/2" = 1'-0"

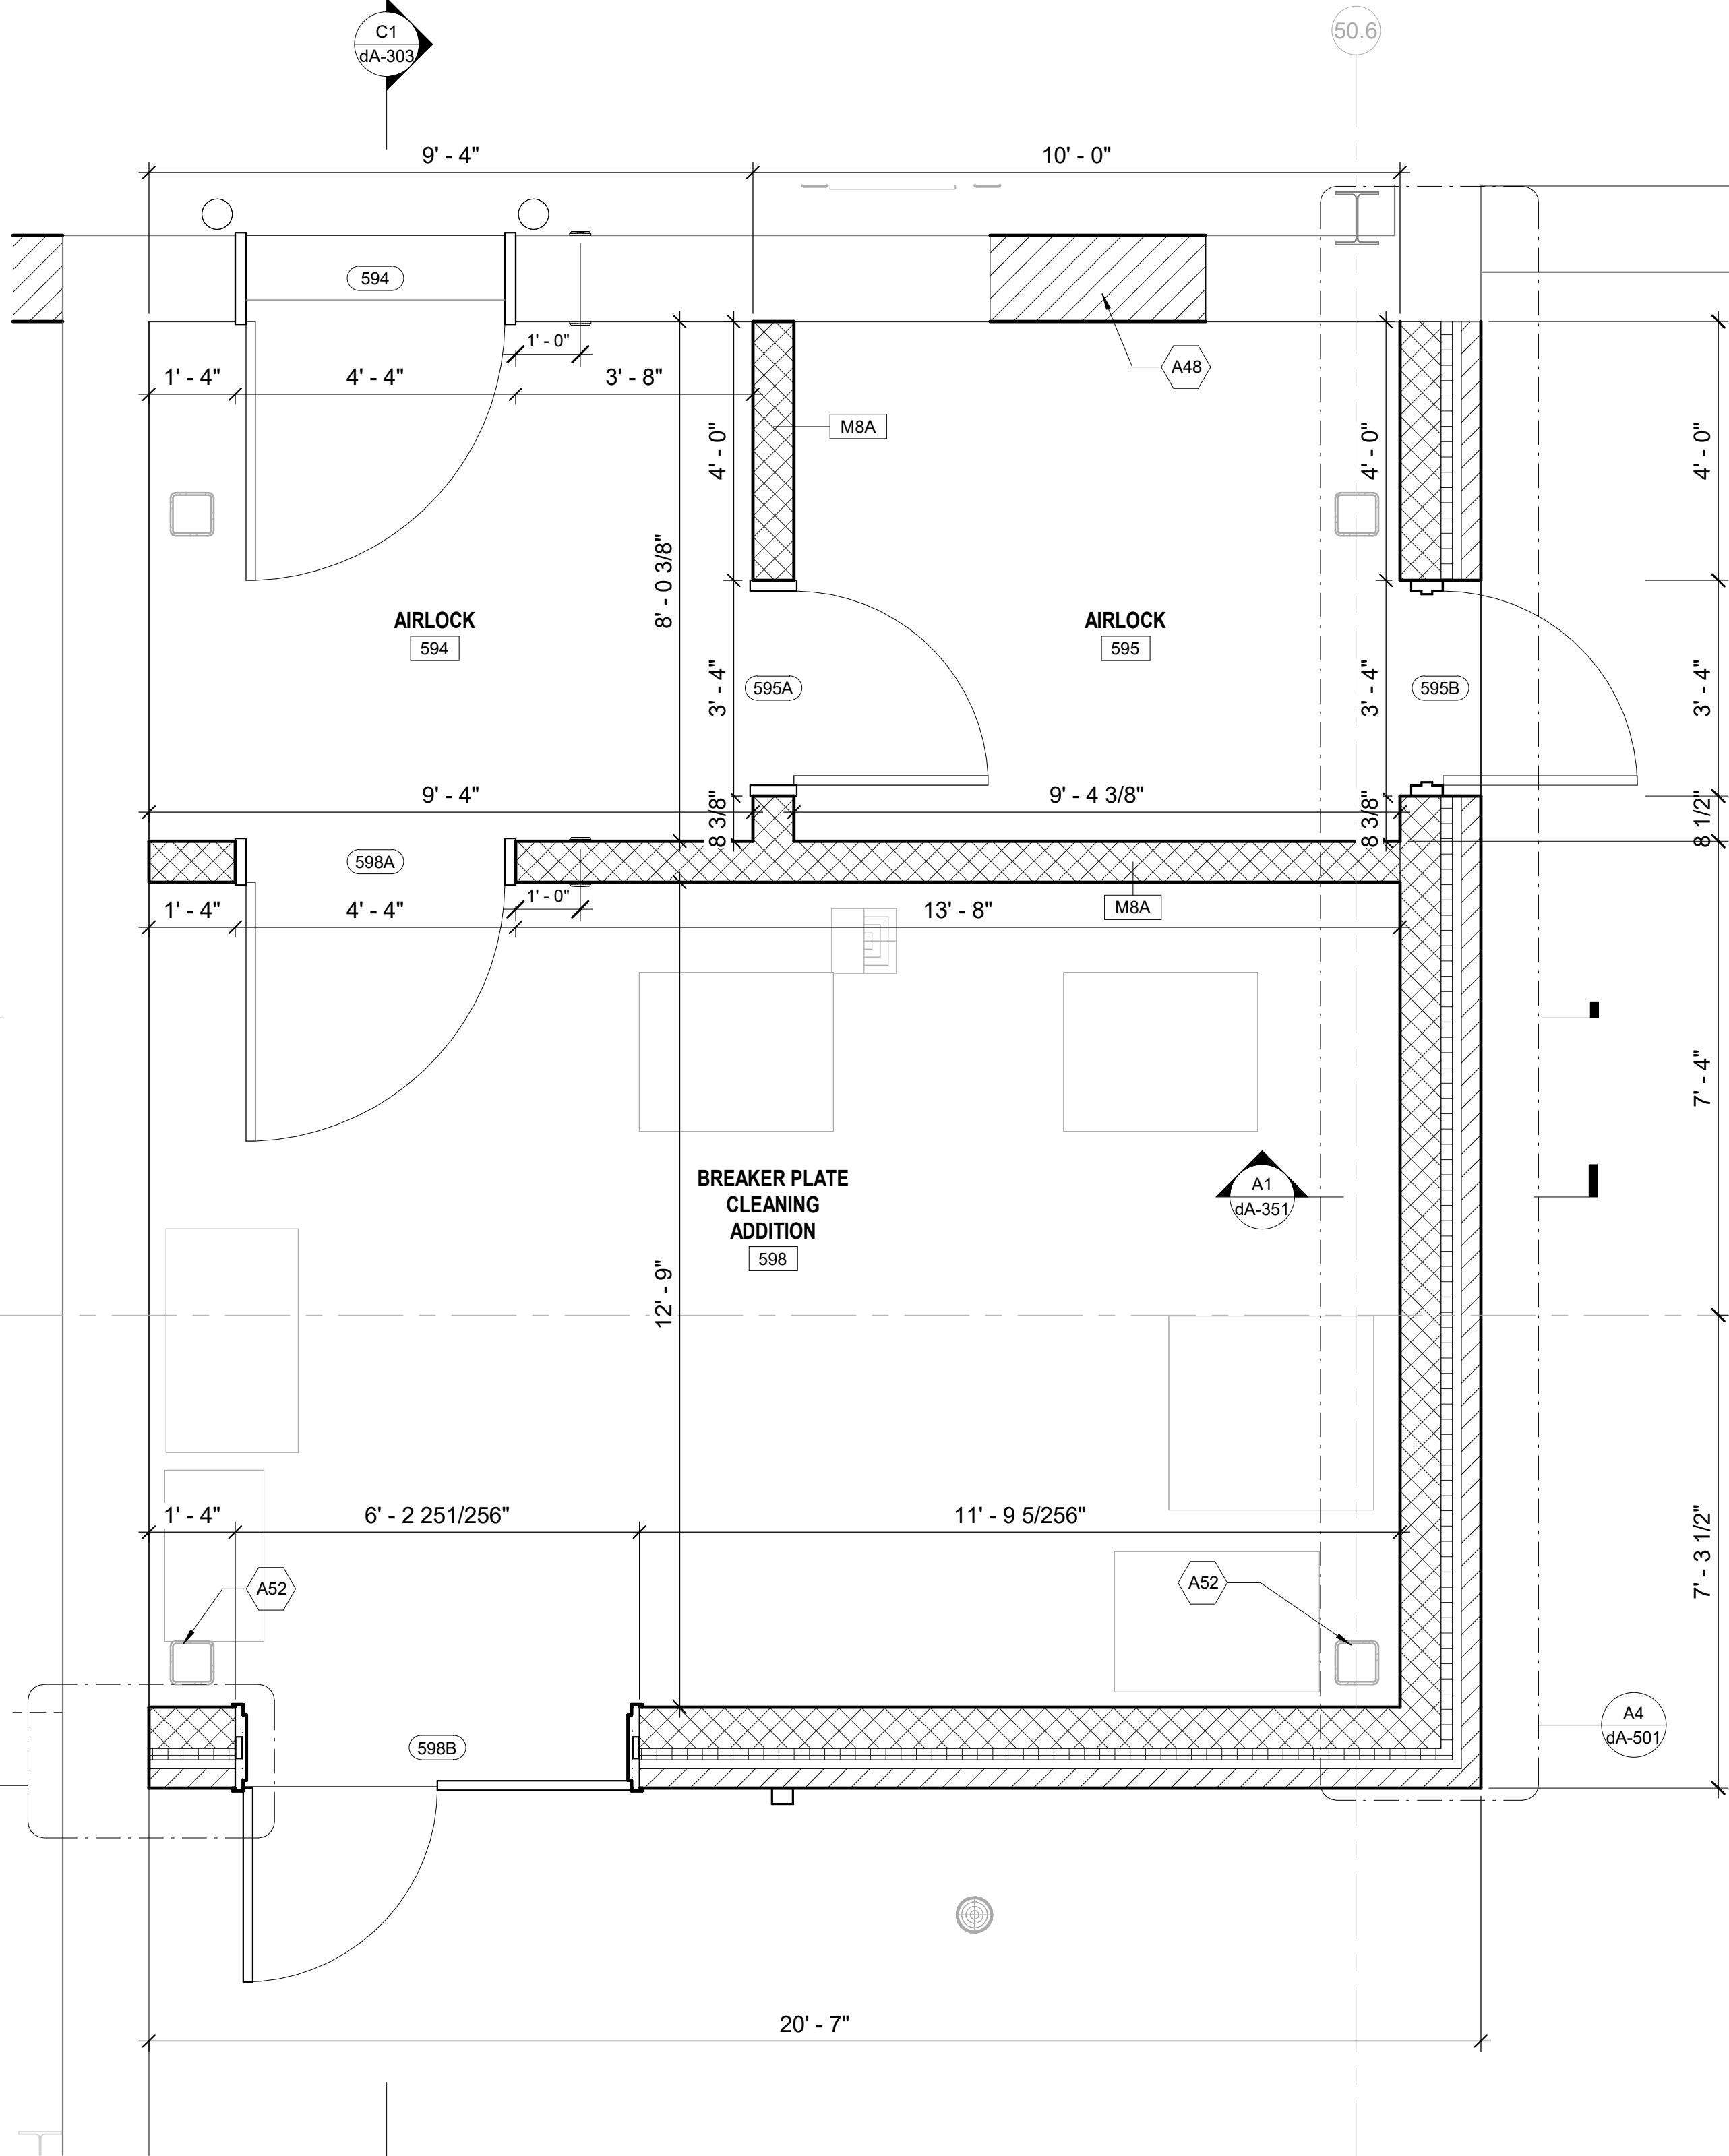


A4 AREA 565 - LEVEL 1 - ENLARGED PLAN @ BREAKER PLATE CLEAN ADDITION
SCALE: 1/2" = 1'-0"

SHEET NOTES

1. SEE A-002 FOR ADDITIONAL INFORMATION ON FIXTURE MOUNTING HEIGHTS. ALL REQUIRED ADA CLEARANCES ARE TO FACE OF FINISH.
2. ALL DIMENSIONS IN THIS SHEET ARE TO FACE OF FINISH UNLESS OTHERWISE NOTED.
3. COORDINATION OF BLOCKING REQUIREMENTS FOR WALL-MOUNTED SPECIALTIES BY CONTRACTOR.
4. ACCESS PANELS, VISIBLE COVERS OR ENCASEMENTS, VISIBLE ELECTRICAL PANELS, ETC, SHALL BE PAINTED TO MATCH ADJACENT SURFACES.
5. G.C. IS RESPONSIBLE FOR MEETING LOCAL ACCESSIBILITY REQUIREMENTS FOR ALL WALL FINISHES AND SIGNAGE.
6. SEE SPECIFICATION SHEET FOR PAINT AND OTHER FINISHES.

KEYNOTES

KEY #	KEYNOTE DESCRIPTION
A48	INFILL WALL TO MATCH EXISTING CMU WALL; SEE STRUCTURAL DRAWINGS FOR DETAILS.
A52	SEE STRUCTURAL DRAWINGS FOR STEEL COLUMNS, BEAMS AND FRAMING DETAILS.
A66	PORTAFAB MODULAR WALL SYSTEM - PORTAMAX 458. SEE SPECIFICATION SHEET.

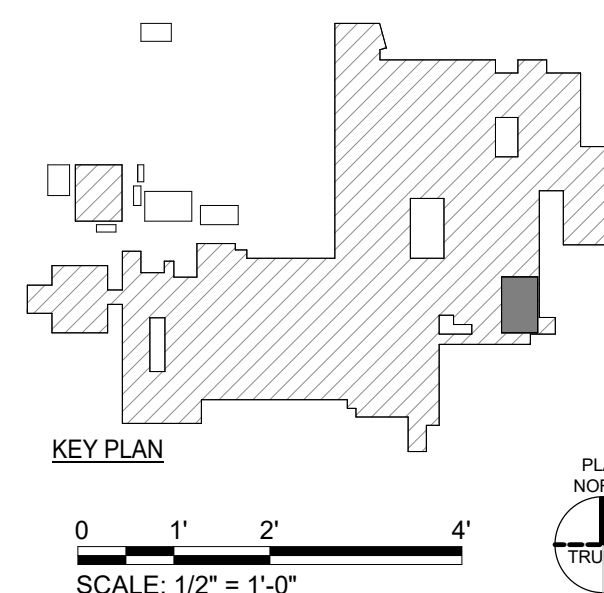

3500 Parkway Lane
Suite 500
Peachtree Corners
Georgia 30092

Copyright © 2025 by Pond & Company. All rights reserved. No copying or duplication of these documents is allowed without the expressed written agreement of Pond & Company.

EOR/AOR SEAL

COA SEAL

CLIENT INFORMATION

Vantive

PROJECT NAME

**VANTIVE TUBING
CLEAN ROOM**

1900 AR-201
MOUNTAIN HOME,
ARKANSAS 72653

DRAWING ISSUE

24APRIL26
27FEB26
27FEB26
14NOV25
DATE

ISSUED FOR BID, EQ BID
CLARIFICATIONS
ISSUED FOR BID
ISSUED FOR REVIEW
DESCRIPTION

G D O B MARK

DESIGNED BY: TB
DRAWN BY: MP
CHECKED BY: JS
SUBMITTED BY: JM
DATE: 04/24/2026
PROJECT #: 1241011

SHEET TITLE

**AREA 565 -
ENLARGED
FLOOR PLAN**

SHEET NUMBER

dA-401

ORIGINAL SHEET SIZE:
30" X 42"

ISSUED FOR BID