

1
E

2

3

4

5

6

SHEET NOTES

- SEE SHEET A-001 FOR GENERAL NOTES, SYMBOLS AND MATERIALS.
- REFER TO OTHER DISCIPLINES DRAWINGS FOR THE LOCATION OF ALL MEP WORK, INCLUDING BUT NOT LIMITED TO LIGHTS, DIFFUSERS, PIPES AND DUCTWORK. ELEVATIONS GIVEN ARE RELATIVE TO GROUND LEVEL T.O. SLAB (0'-0"). SEE CIVIL FOR HEIGHT ABOVE SEA LEVEL. SEE PLANS AND WALL SECTIONS FOR ROUGH OPENING LOCATIONS.

POND

3500 Parkway Lane
Suite 500
Peachtree Corners
Georgia 30092

Copyright © 2025 by Pond & Company. All rights reserved. No copying or duplication of these documents is allowed without the expressed written agreement of Pond & Company.

EOR/AOR SEAL

COA SEAL

CLIENT INFORMATION

Vantive

PROJECT NAME

VANTIVE TUBING
CLEAN ROOM

1900 AR-201
MOUNTAIN HOME,
ARKANSAS 72653

DRAWING ISSUE

24APRIL26	27FEB26	24APRIL26	14NOV25
ISSUED FOR BID	ISSUED FOR BID	ISSUED FOR BID	ISSUED FOR REVIEW
CLARIFICATIONS	CLARIFICATIONS	CLARIFICATIONS	CLARIFICATIONS
DATE	DATE	DATE	DATE

ISSUED FOR BID	ISSUED FOR BID	ISSUED FOR BID	ISSUED FOR REVIEW
CLARIFICATIONS	CLARIFICATIONS	CLARIFICATIONS	CLARIFICATIONS
DATE	DATE	DATE	DATE

G	D	O	B	MARK
---	---	---	---	------

DESIGNED BY:	TB
DRAWN BY:	MP
CHECKED BY:	JS
SUBMITTED BY:	JM
DATE:	04/24/2026
PROJECT #:	1241011


SHEET TITLE

AREA 565 -
WALL/SECTION
DETAILS

SHEET NUMBER


dA-522

ORIGINAL SHEET SIZE:
36" X 42"

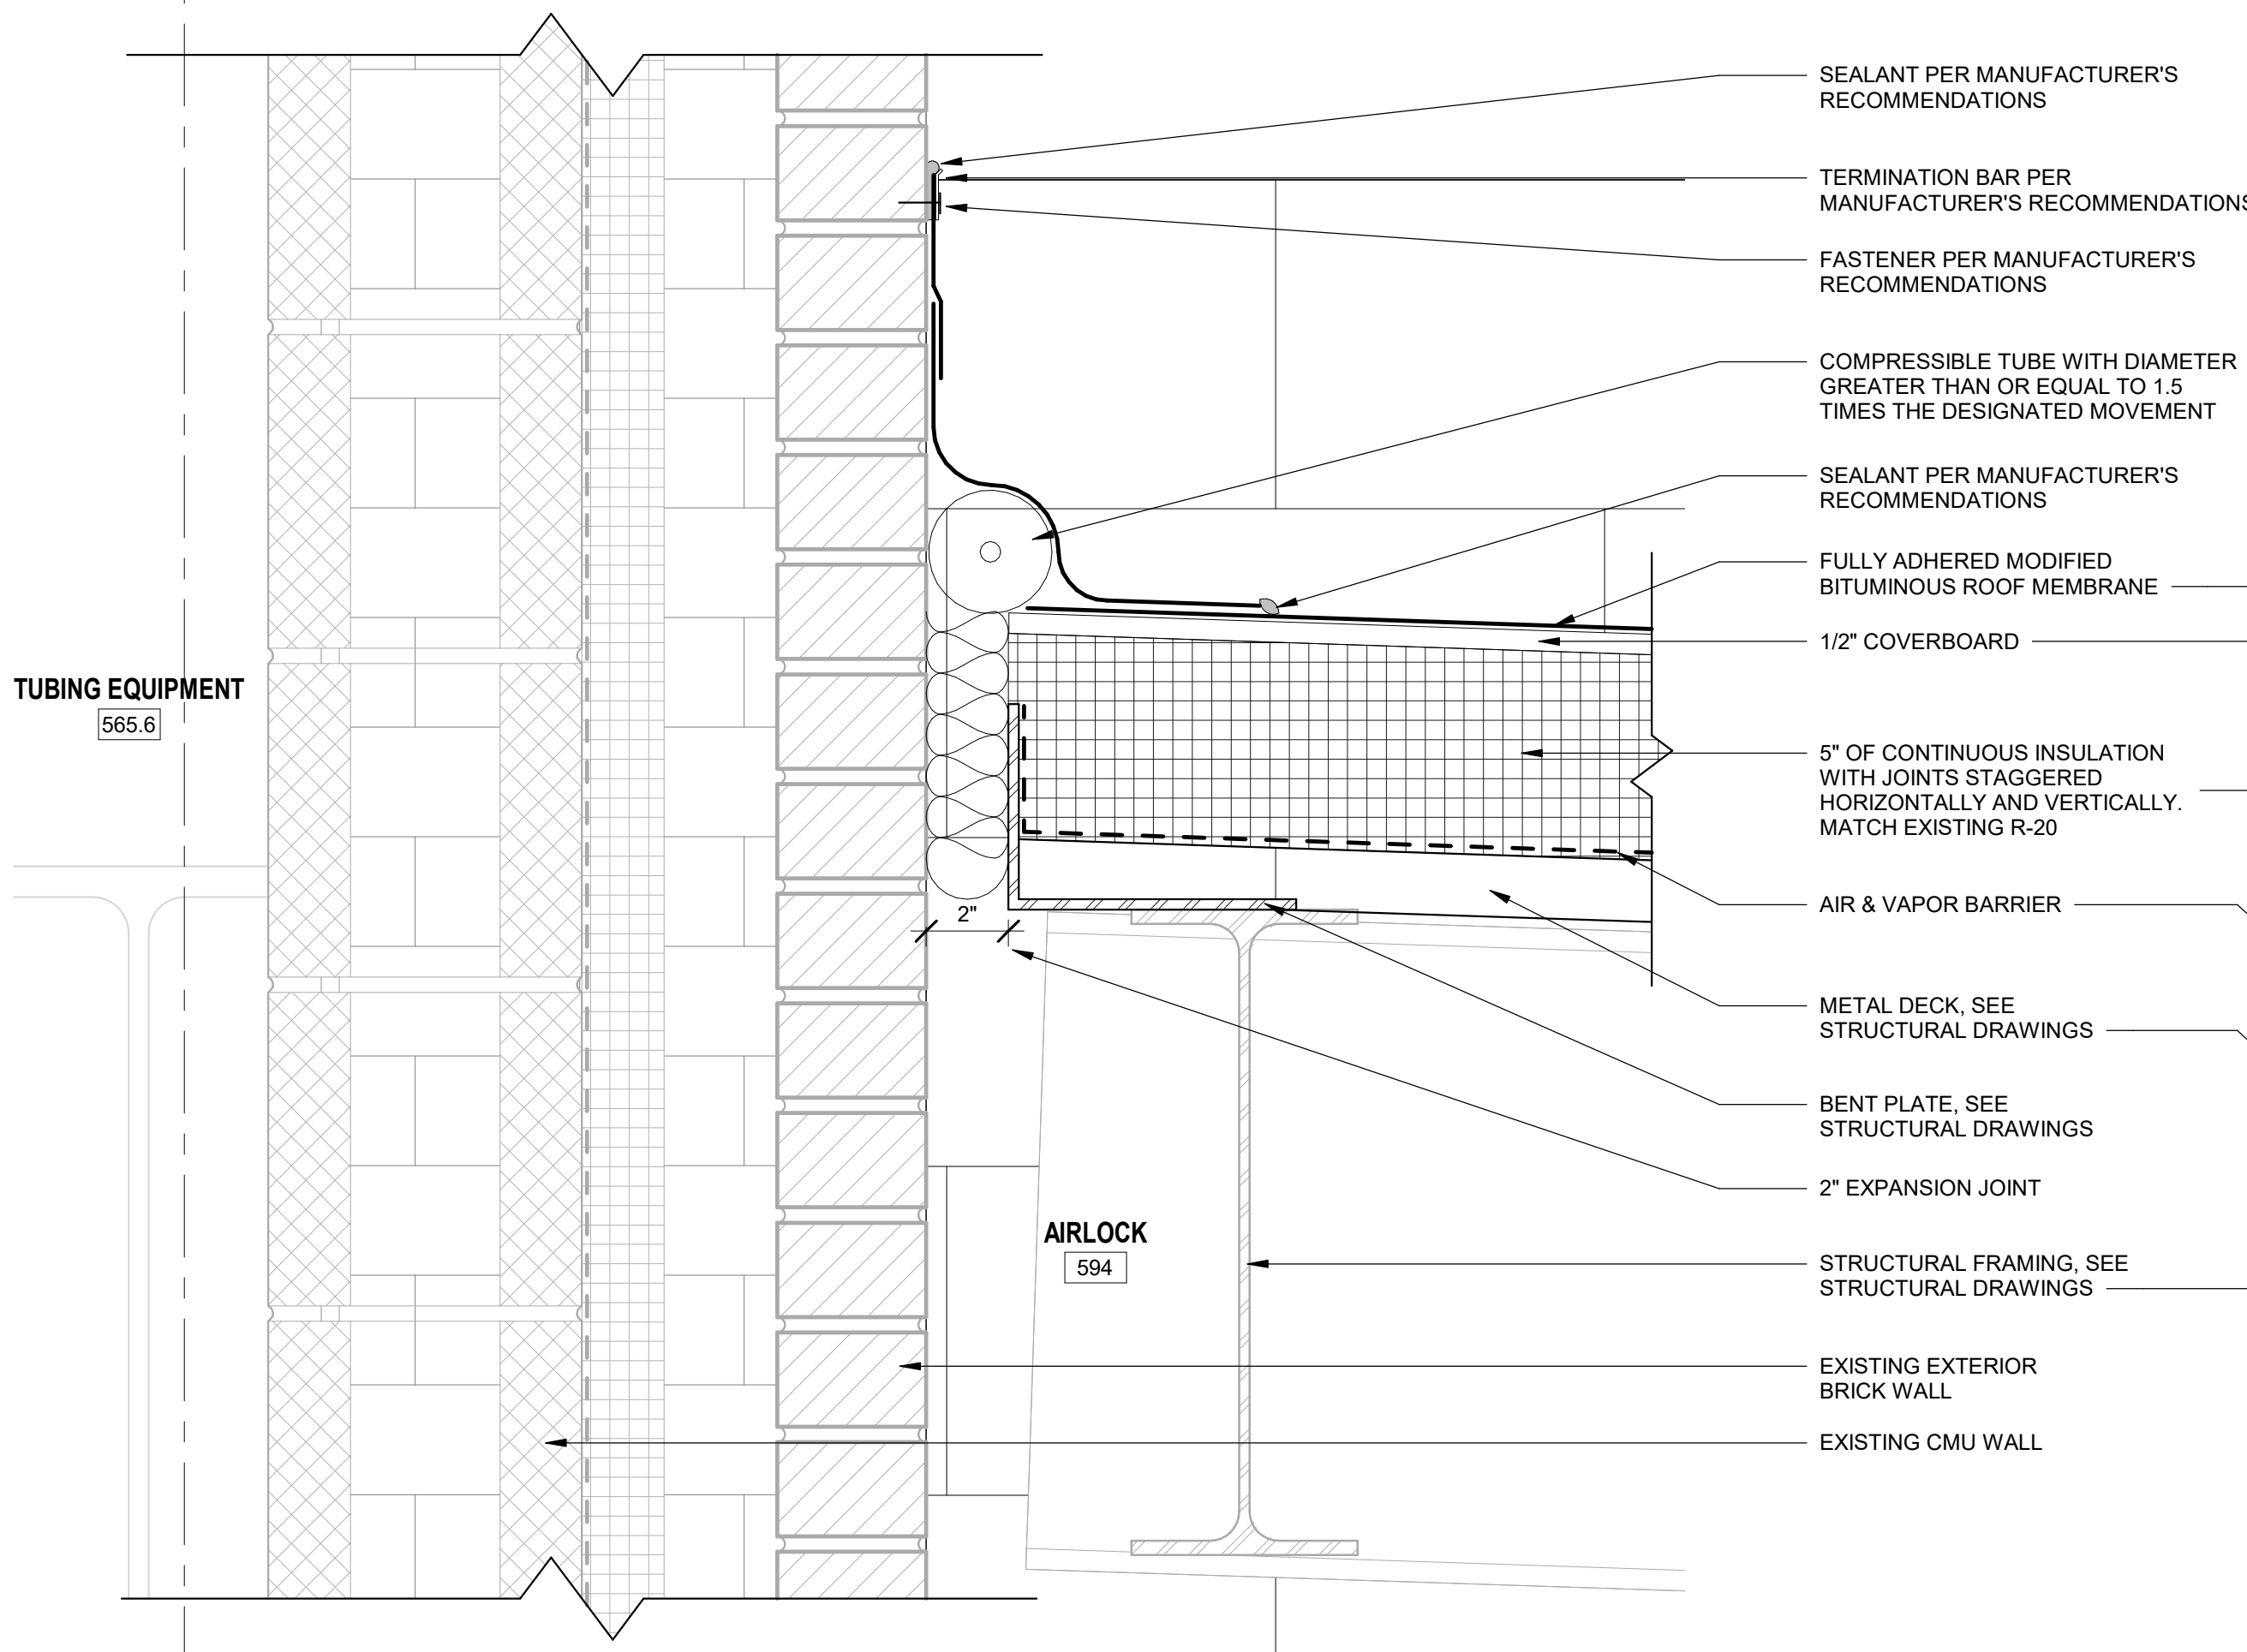


C1 ROOF DETAIL - BREAKER PLATE CLEANING ADDITION

SCALE: 3" = 1'-0"

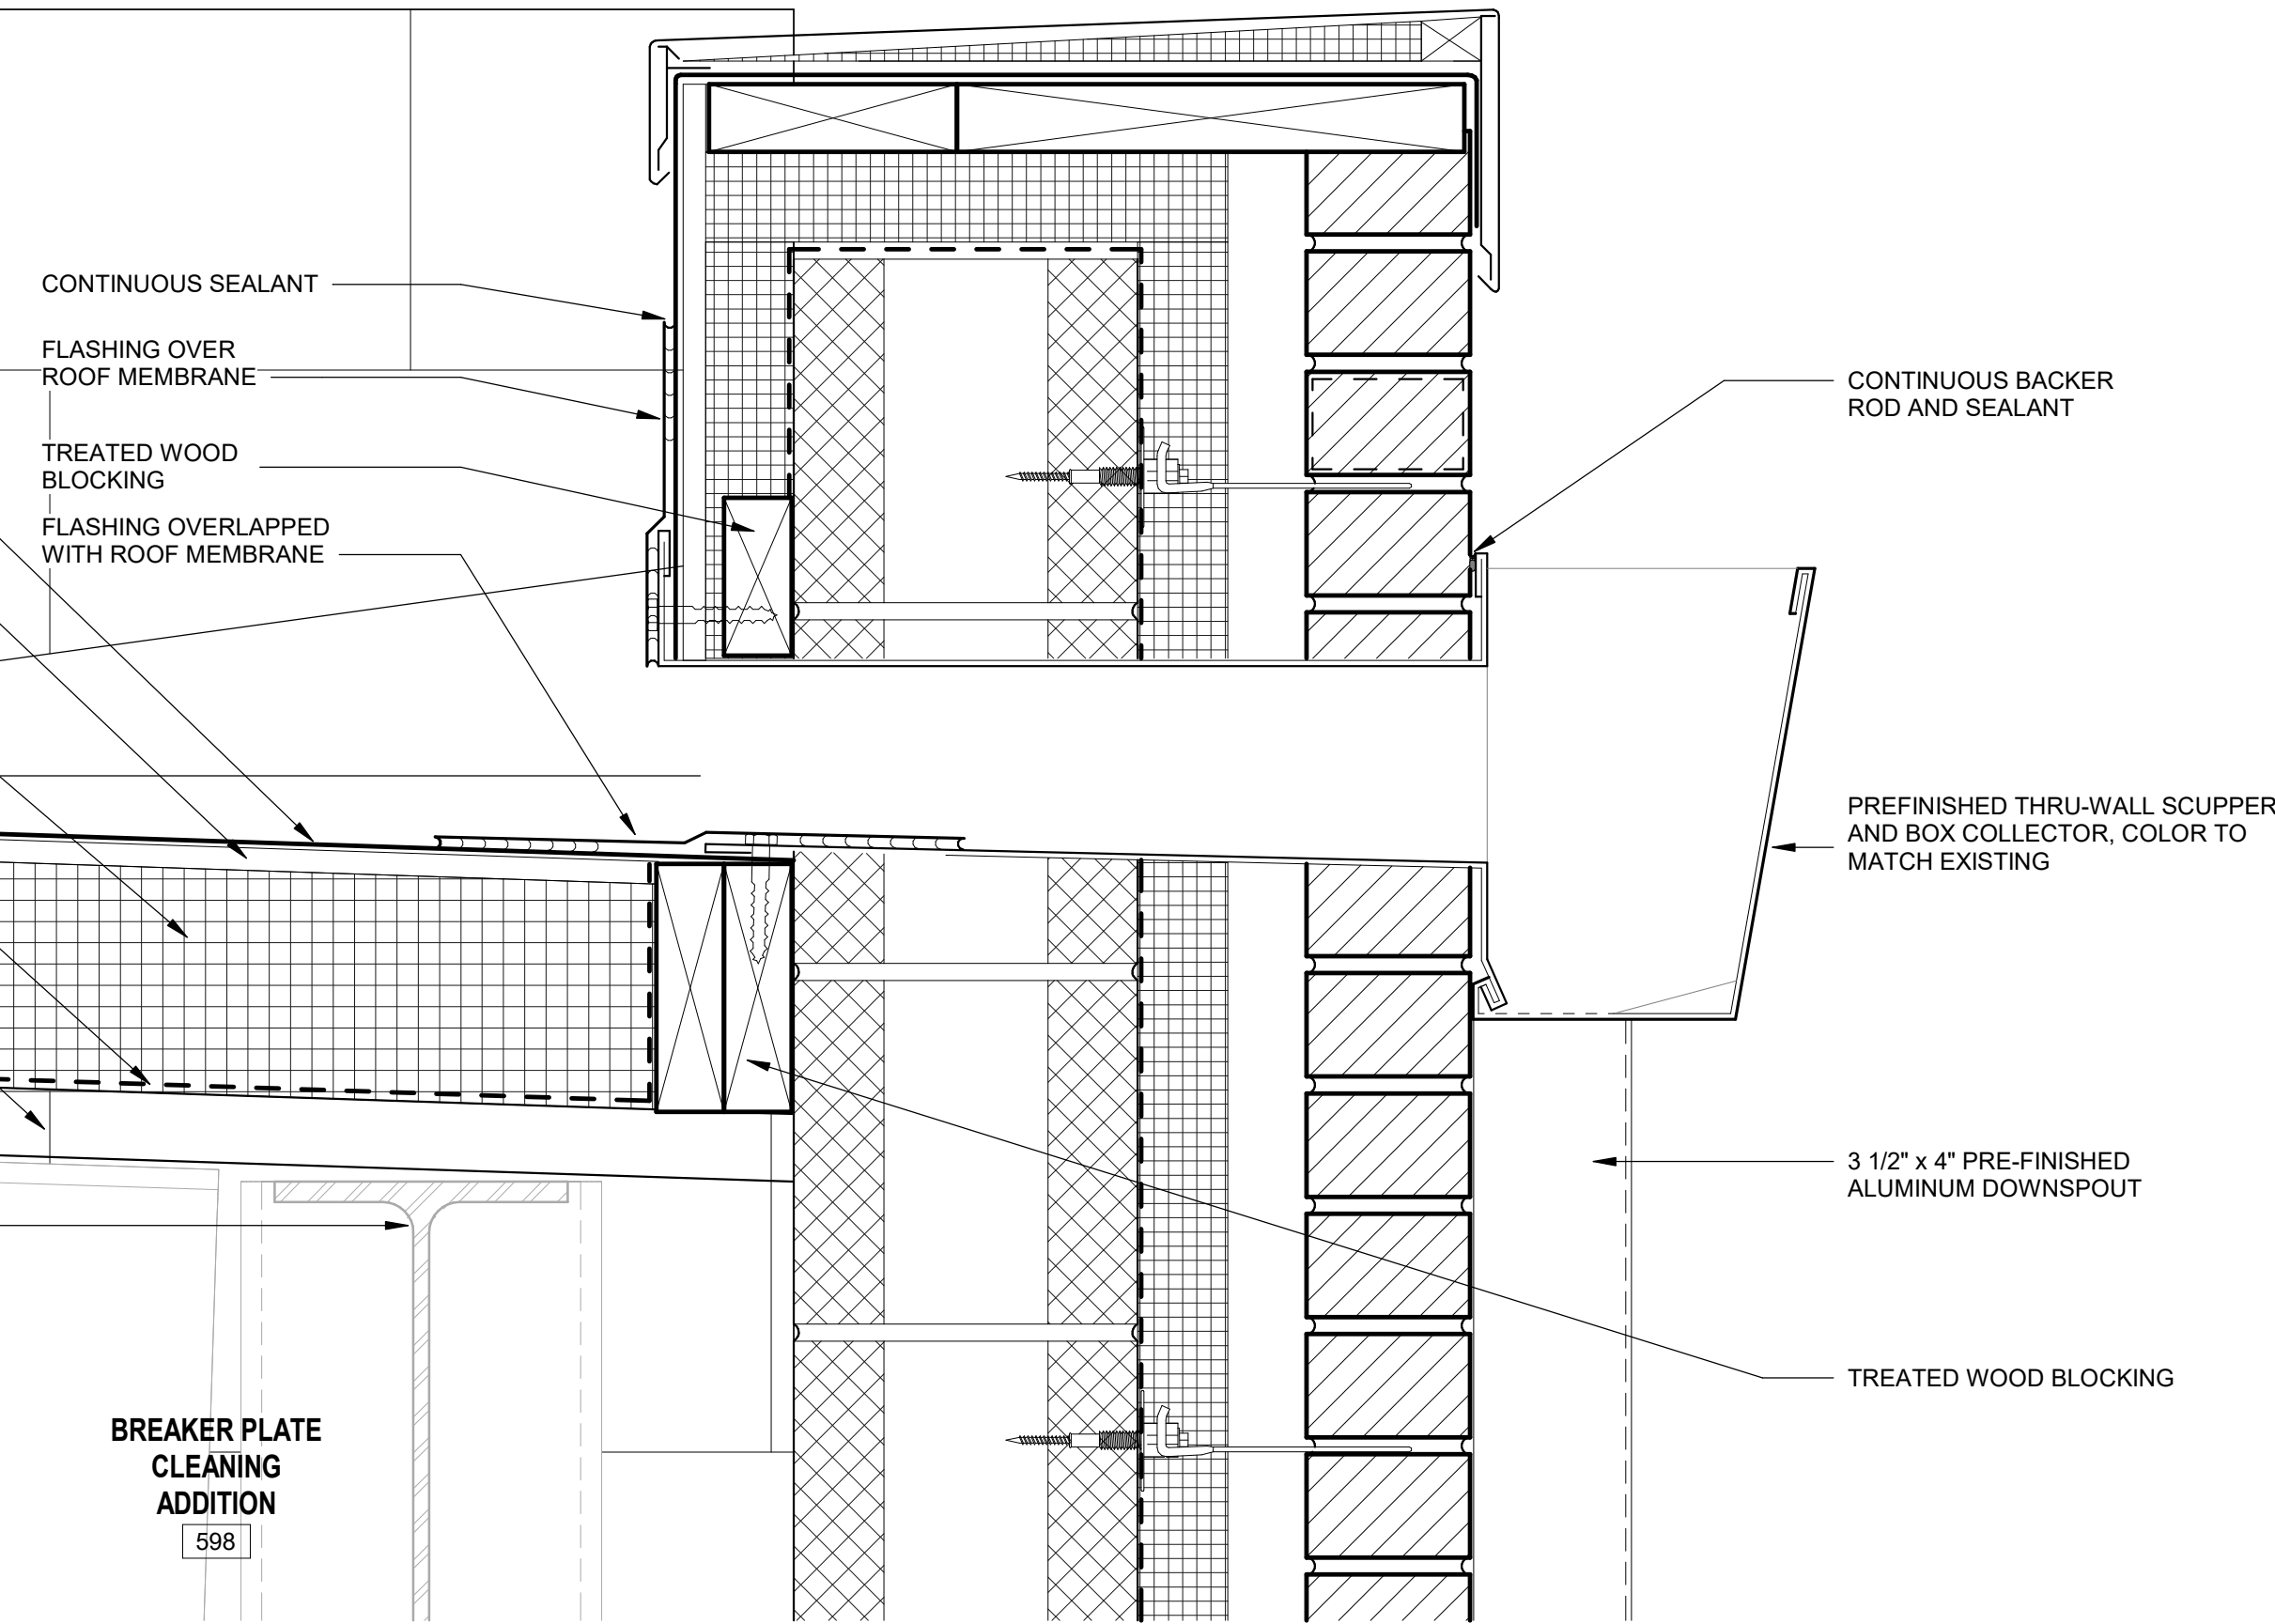


C3 SCUPPER DETAIL @ BREAKER PLATE ROOM

SCALE: 3" = 1'-0"

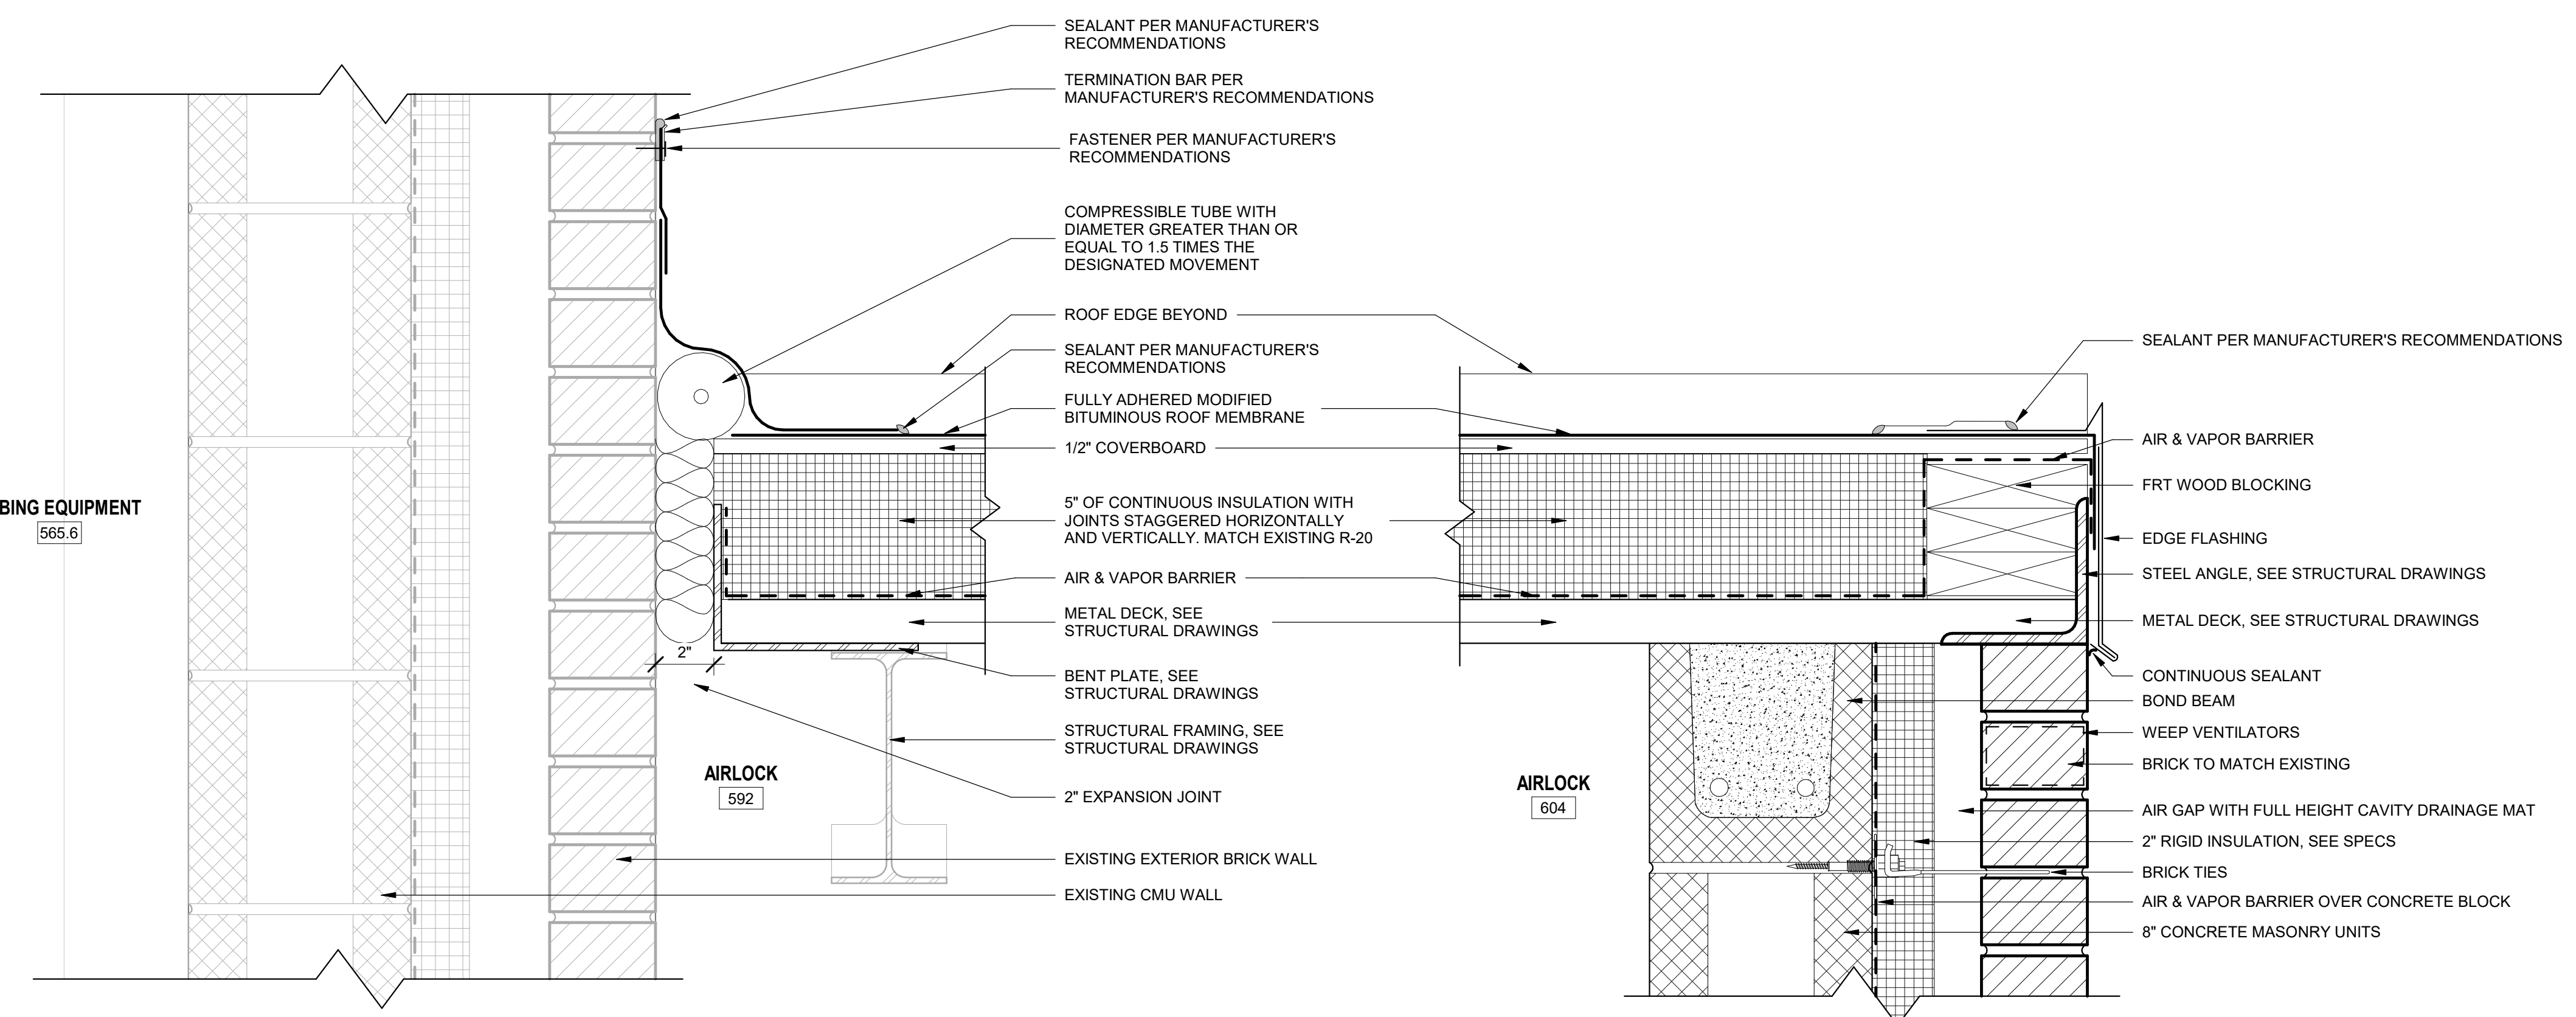

A1 ROOF DETAIL - NEW AIR LOCK ROOF TO EXISTING WALL

SCALE: 3" = 1'-0"

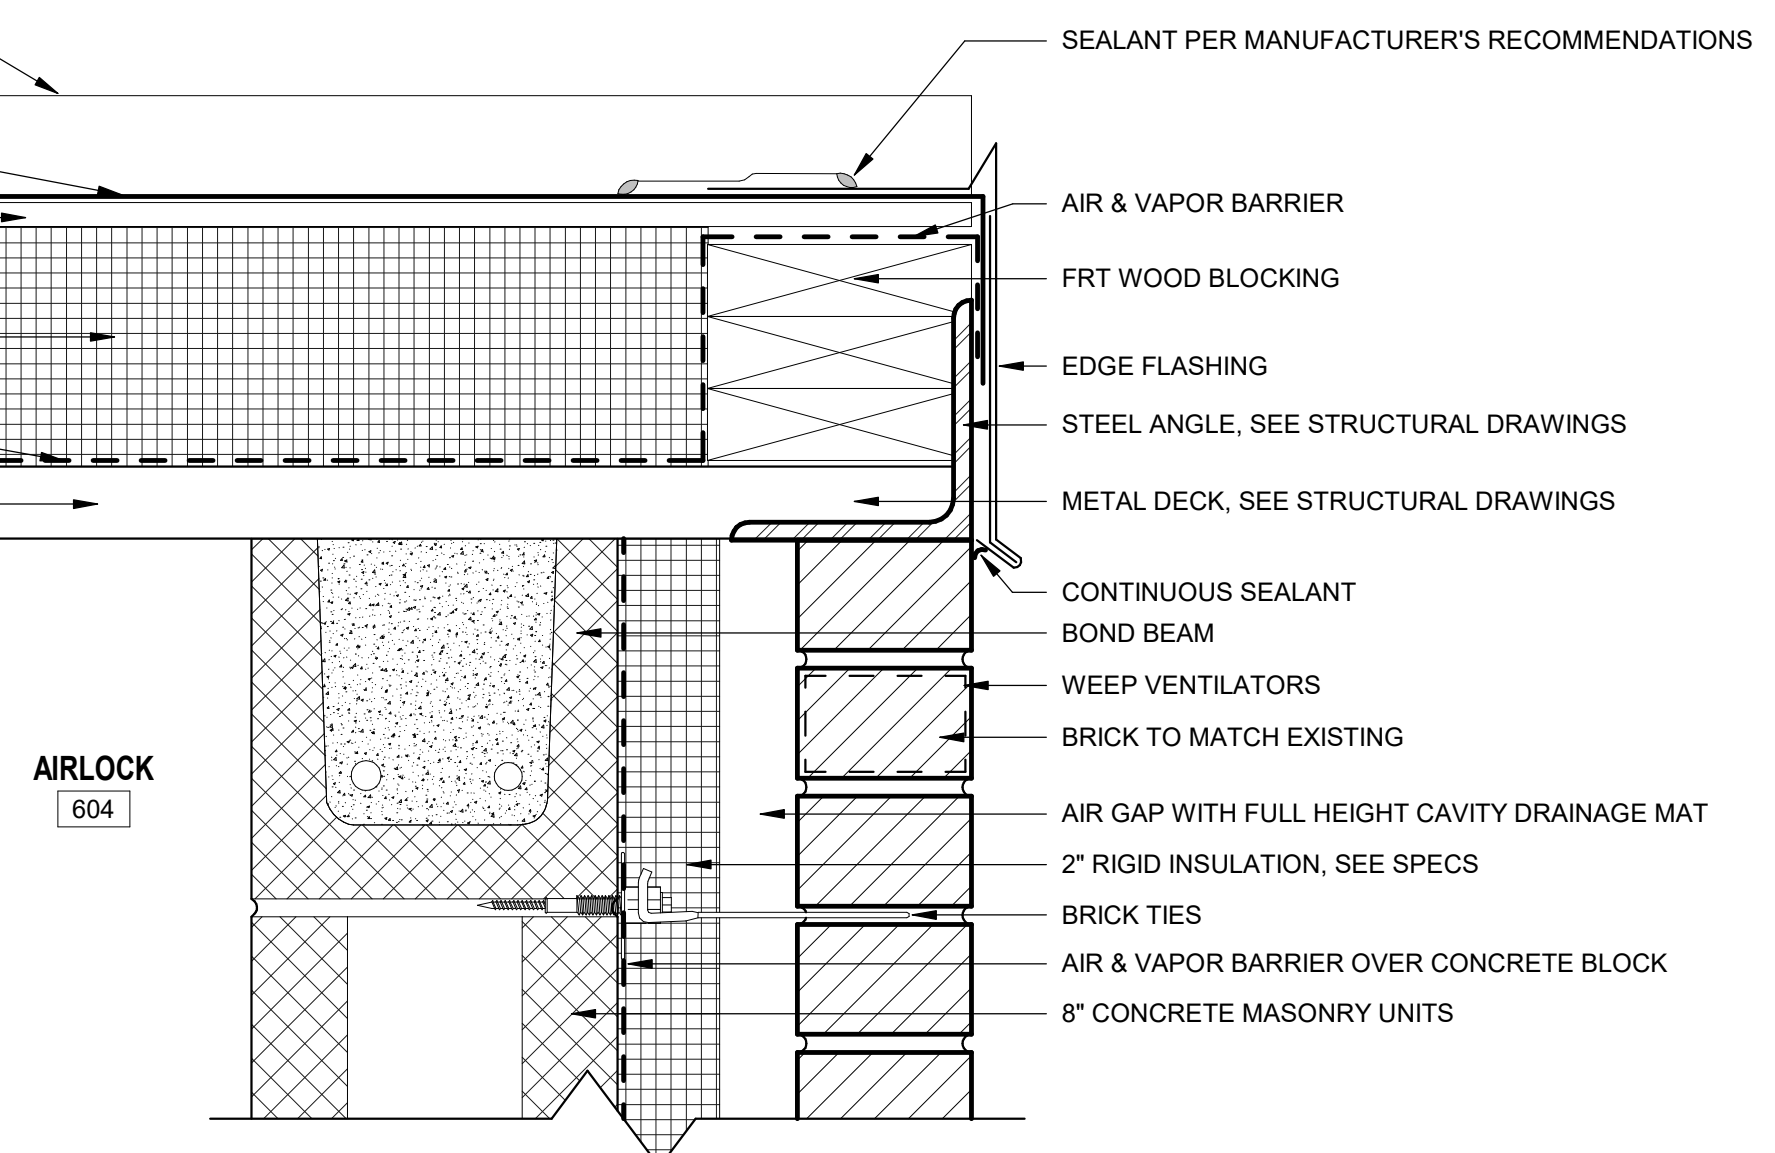

A3 ROOF EDGE DETAIL - NEW AIR LOCK

SCALE: 3" = 1'-0"

0 3" 6" 9"
SCALE: 3" = 1'-0"

ISSUED FOR BID