


4/24/2026 2:20:12 PM Autodesk Docs/Baxter and Vantive Mountain Home/BAXTER_VANTIVE_Master Base File_ARCH_125.vnt

A1

AREA 565 - LEVEL 1 - EXISTING AND RELOCATED EQUIPMENT FLOOR PLAN

SCALE: 1/8" = 1'-0"

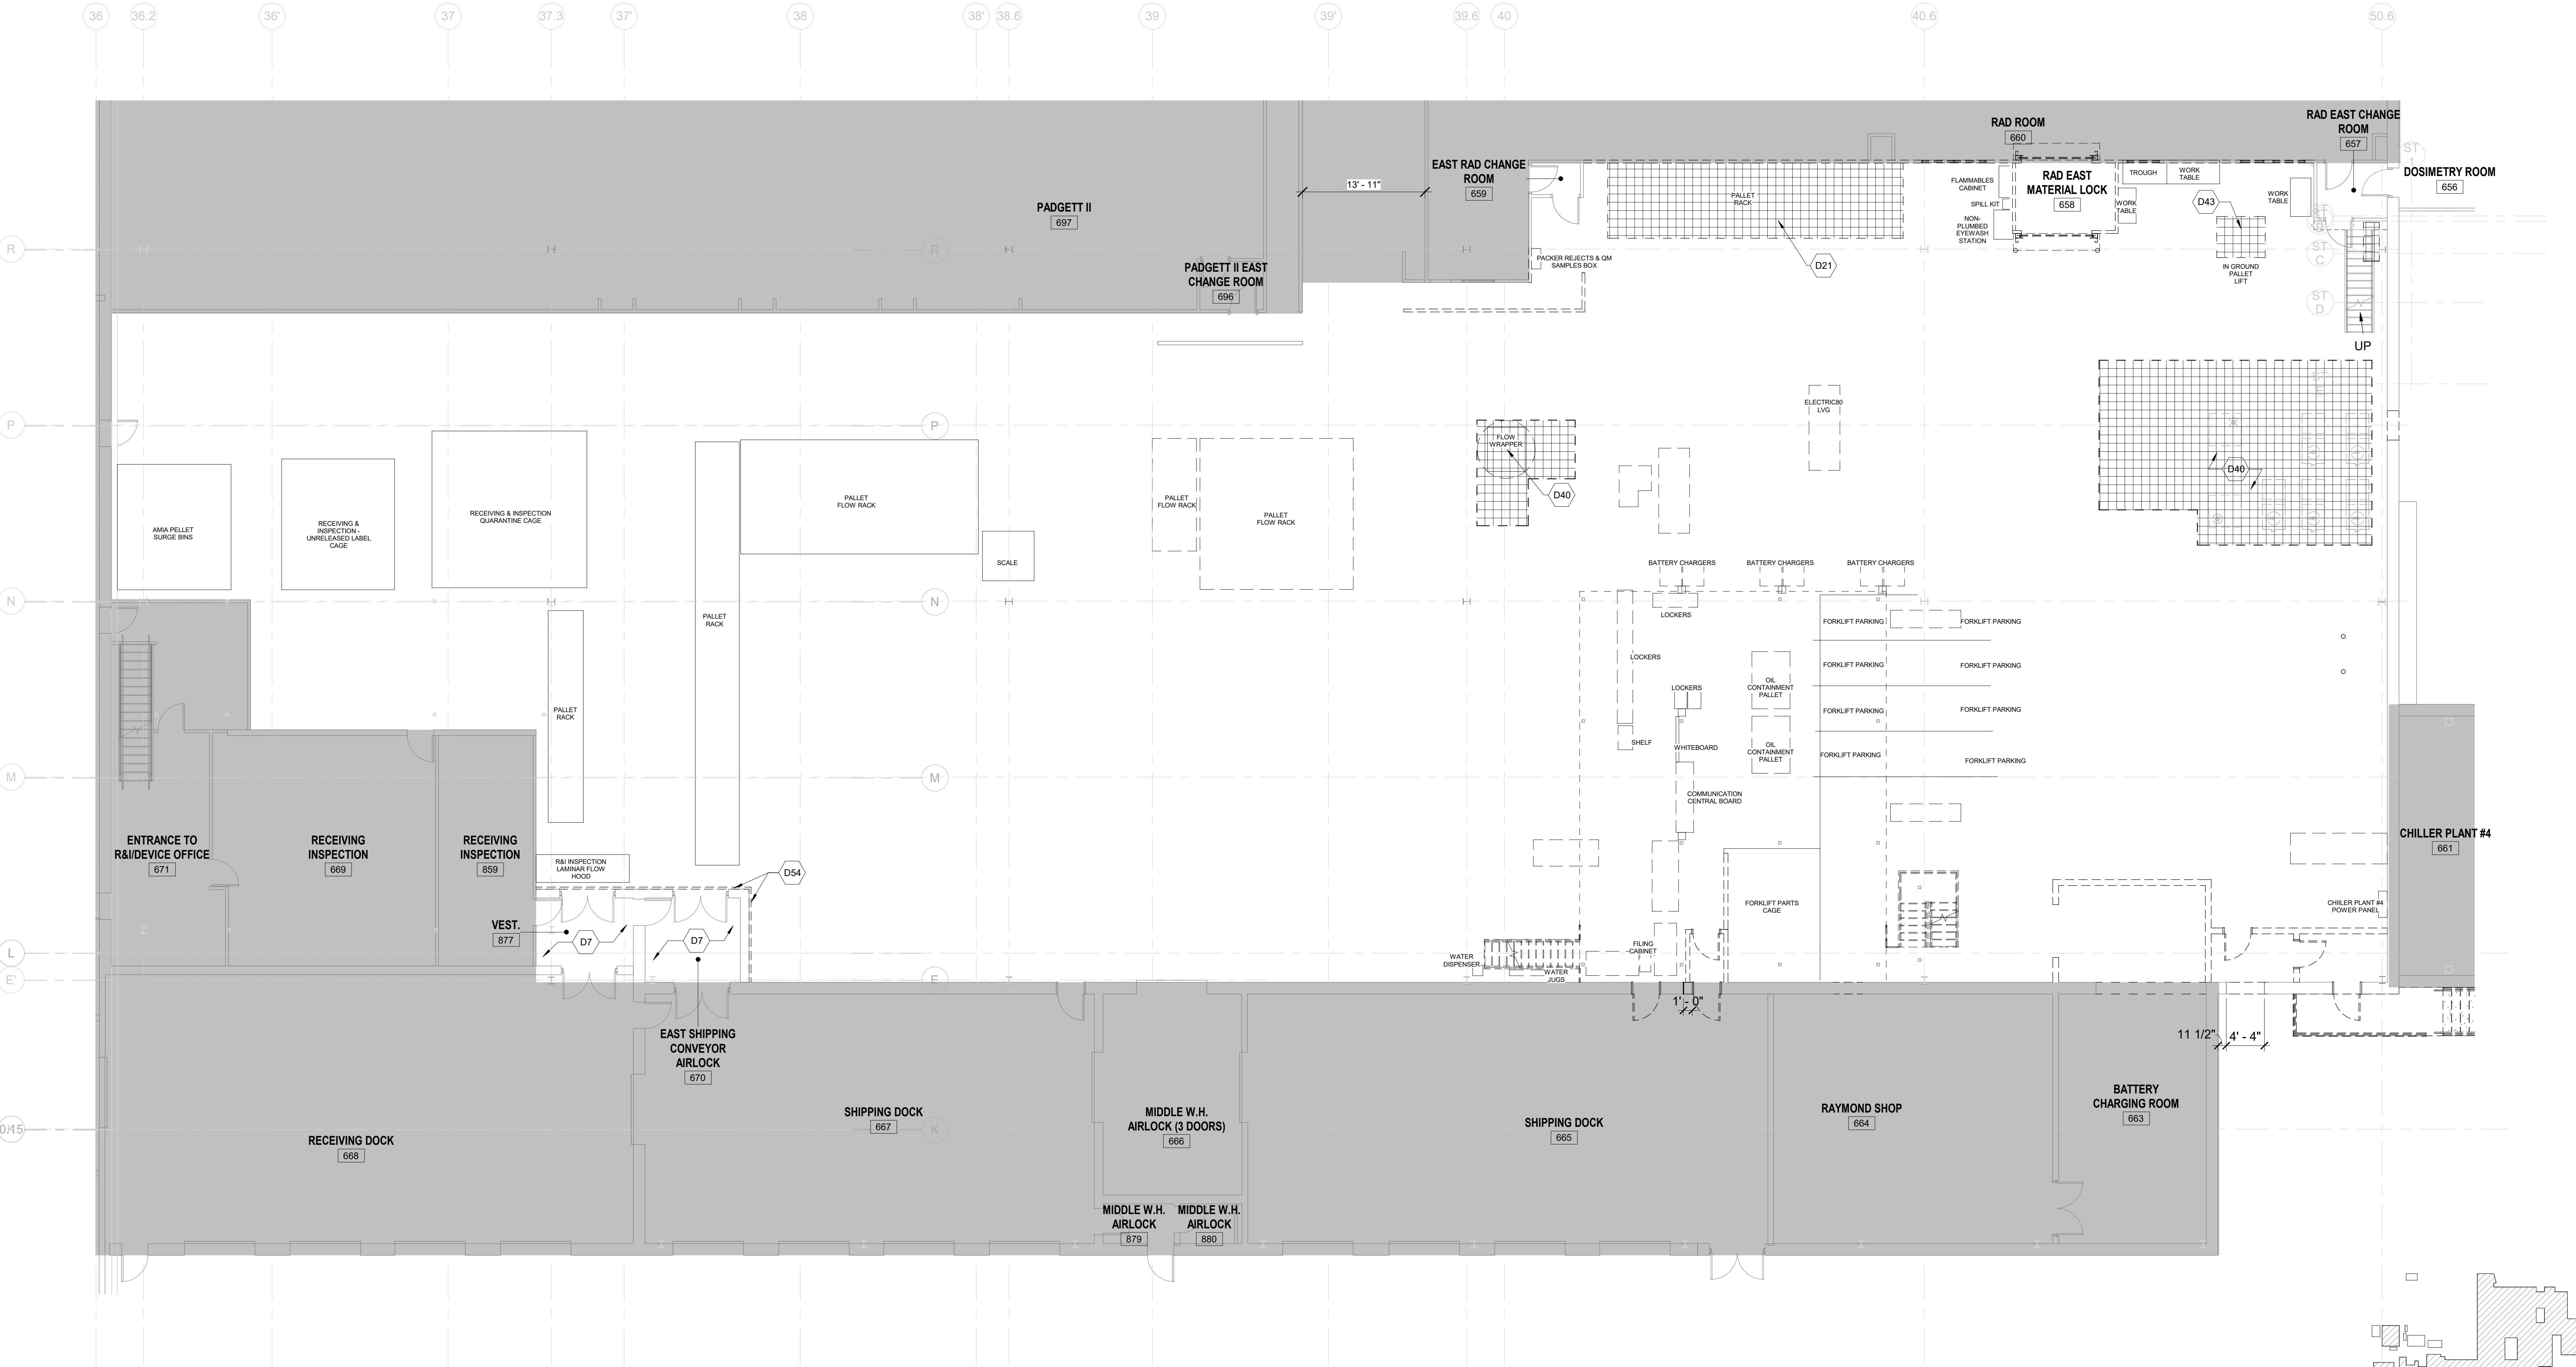

KEYNOTES

- D7 DEMOLISH EXISTING LIGHTING, HVAC, SPRINKLERS, AND EXISTING CEILING SYSTEM. DEMOLISH AT GRID OF NEAREST FULL CEILING TILE.
- D21 REMOVE EXISTING SHELVING AND FLOOR FASTNERS. PATCH AND REPAIR SLAB AND FINISH.
- D40 ALL EQUIPMENTS TO BE RELOCATED. REFER TO NEW EQUIPMENT RELOCATION PLAN.
- D43 EXISTING LIFT RECESSED IN SLAB TO BE DISASSEMBLED AND SALVAGED FOR RELOCATION. PATCH AND REPAIR SLAB AND FINISH. SEE STRUCTURAL DRAWINGS FOR DETAILS.
- D54 REMOVE TOP TWO COURSES OF CMU TO LOWER EXISTING CMU WALL FROM 10'-0" TO 8'-8". REFER TO STRUCTURAL DRAWINGS FOR DETAILS.

SHEET LEGEND

	EXISTING EQUIPMENT PLATFORM TO REMAIN
	EXISTING EQUIPMENT PLATFORM TO BE DEMOLISHED
	EXISTING WALLS/PARTITIONS TO REMAIN
	EXISTING WALLS, PARTITIONS, DOORS, AND PAVEMENTS TO BE DEMOLISHED
	EXISTING ELECTRICAL AND MECHANICAL EQUIPMENT TO BE RELOCATED
	EXISTING DOOR, FRAME AND HARDWARE TO REMAIN
	EXISTING DOOR, FRAME AND HARDWARE TO BE DEMOLISHED
	EXISTING EQUIPMENT TO BE DISASSEMBLED AND SALVAGED FOR RELOCATION

SHEET NOTES

- SEE SHEET dA-001 FOR GENERAL NOTES, SYMBOLS AND MATERIALS.
- SEE SHEET dA-003 FOR MANEUVERING CLEARANCES.
- SEE SHEET dA-004 FOR PARTITION TYPES.
- SEE SHEET dA-601 FOR DOOR SCHEDULE AND TYPES.
- DIMENSIONS OF EXTERIOR WALLS ARE TO INSIDE FACE OF CMU OR EXTERIOR FINISH FACE U.N.O.
- DIMENSIONS OF INTERIOR WALLS AND PARTITIONS ARE TO FACE OF STUD, FACE OF CMU OR FACE OF IMP U.N.O.
- DOOR OPENINGS SHALL BE LOCATED @ 8" FROM FACE OF ADJACENT PARTITION IN CMU PARTITIONS OR 5" FROM FACE OF PARTITION IN STUD AND PANEL PARTITIONS. U.N.O.
- CONTRACTOR SHALL LOCATE BLOCKING AND BACKING AS REQUIRED FOR WALL MOUNTED EQUIPMENT.
- VERIFY O.H. DOOR MANUFACTURER'S MECHANISM CLEARANCE PRIOR TO INSTALLING DOOR OPENING ADJACENT TO EXISTING COLUMNS OR PARTITIONS. DOOR OPENING MAY NEED TO BE SHIFTED FOR MECHANISM CLEARANCE.

POND

3500 Parkway Lane
Suite 500
Peachtree Corners
Georgia 30092
Copyright © 2025 by Pond & Company. All rights reserved. No copying or duplication of these documents is allowed without the expressed written agreement of Pond & Company.

EOR/AOR SEAL

COA SEAL

CLIENT INFORMATION

Vantive

PROJECT NAME

VANTIVE TUBING
CLEAN ROOM

1900 AR-201
MOUNTAIN HOME,
ARKANSAS 72653

DRAWING ISSUE

24APR126
27FEB26
DATE

ISSUED FOR BID, EQ BID
ISSUED FOR BID
DESCRIPTION

G D MARK

DESIGNED BY: TB
DRAWN BY: MP
CHECKED BY: JS
SUBMITTED BY: JM
DATE: 04/24/2026
PROJECT #: 1241011

SHEET TITLE

AREA 565 - LEVEL
1 - EXISTING AND
RELOCATED
EQUIPMENT
FLOOR PLAN

SHEET NUMBER

dAD-133

ORIGINAL SHEET SIZE:
36" X 42"

ISSUED FOR BID