


4/24/2026 3:31:11 PM Autodesk Docs/Baxter and Vantive Mountain Home/Baxter_Vantive_Mountain Home/Baxter_Vantive_Mech/ELECTR_V25.rvt

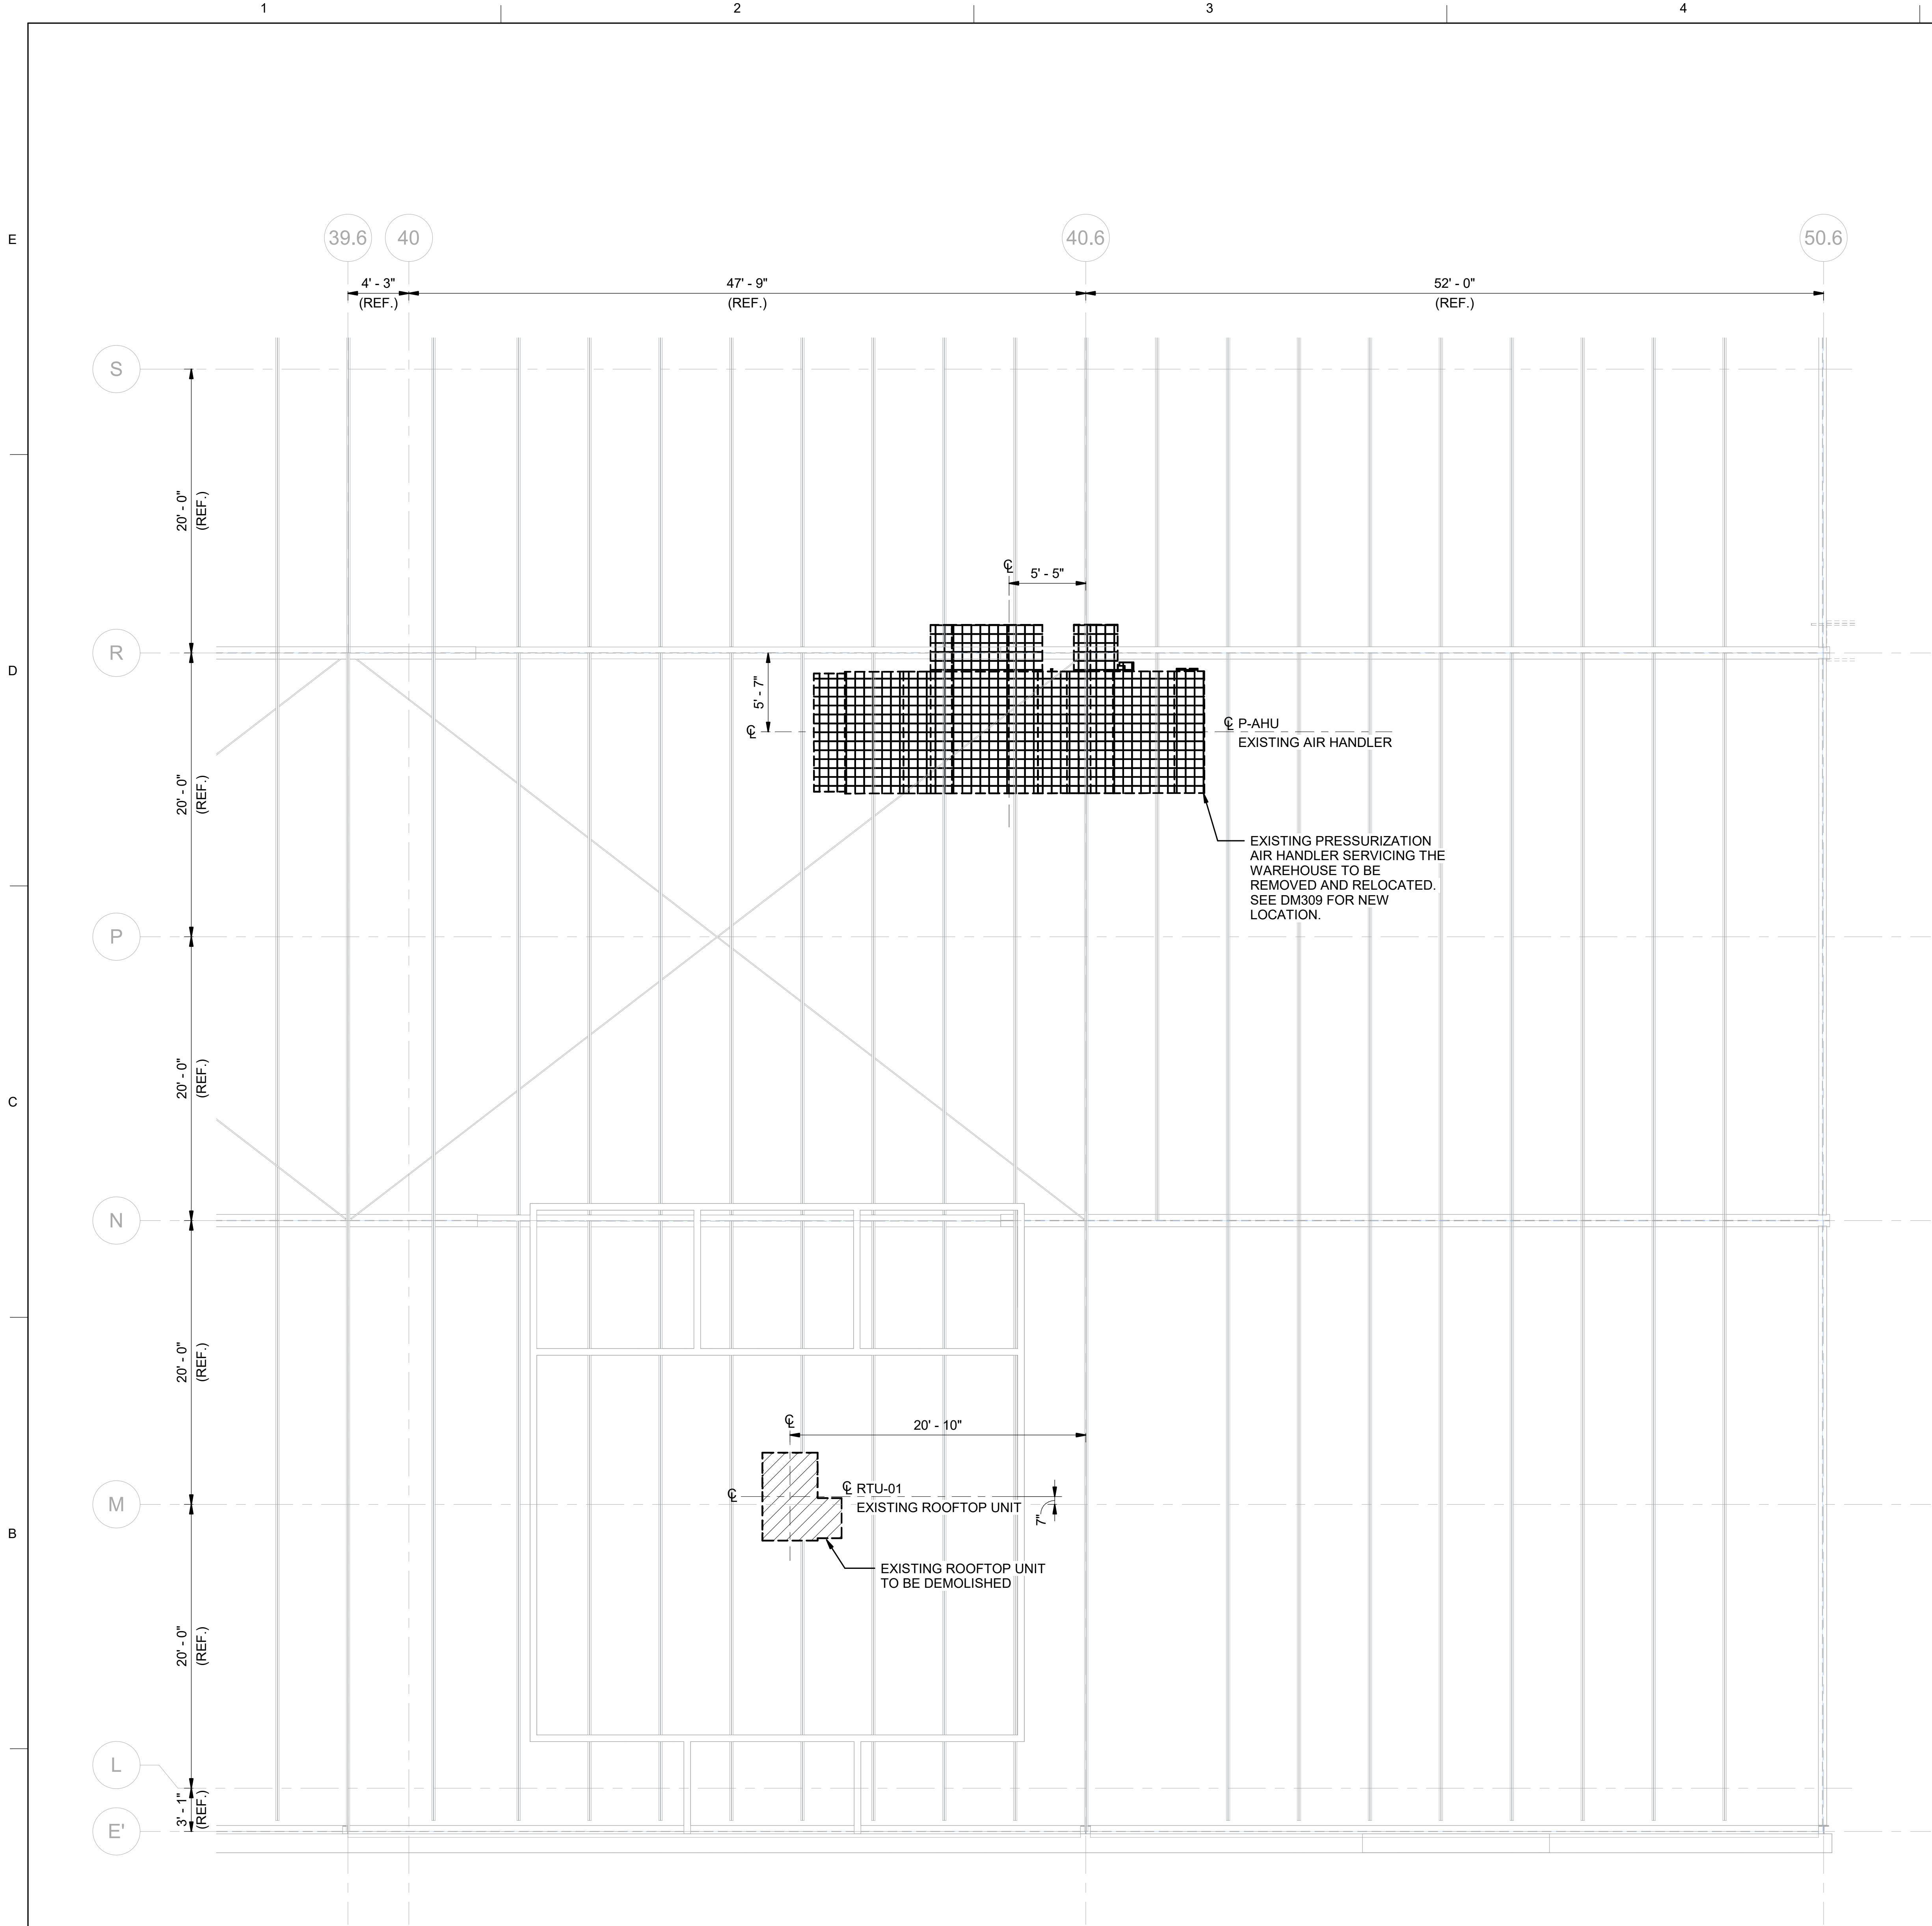


A1 EXISTING - 565 ROOF PLAN - EQUIPMENT
SCALE: 3/16" = 1'-0"

SHEET NOTES

1. REFER TO DM001 FOR PROCESS GENERAL NOTES AND DESIGN CRITERIA.
2. REFER TO DM002 FOR PROCESS ABBREVIATIONS AND LEGENDS.
3. CONTRACTOR TO MAKE NOTE OF CURRENT AHU OPERATIONS. CONTRACTOR TO MATCH CURRENT OPERATIONAL CONDITIONS AT NEW LOCATION.

LEGEND

- TO BE RELOCATED
- TO BE DEMOLISHED

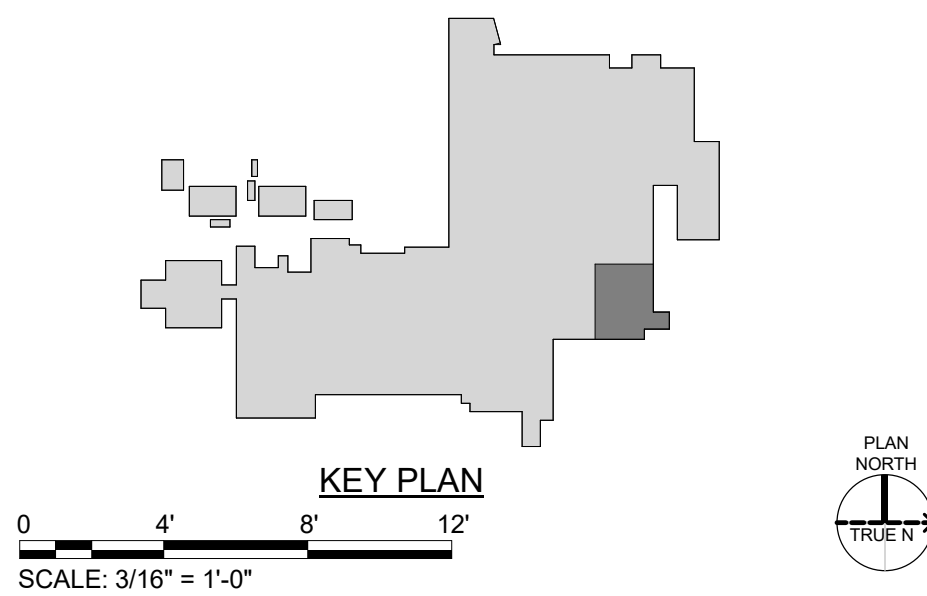

EOR/AOR SEAL

COA SEAL

CLIENT INFORMATION

Vantive

PROJECT NAME

VANTIVE
TUBING
CLEAN ROOM

1900 AR-201
MOUNTAIN HOME,
ARKANSAS 72653

DRAWING ISSUE

DATE	DESCRIPTION
04/24/2026	ISSUED FOR BID, EQ BID
01/23/2026	CLARIFICATIONS
12/22/2025	ISSUED FOR APPROVAL
11/14/2025	ISSUED FOR REVIEW

MARK	A	C	D
------	---	---	---

DESIGNED BY: JC
DRAWN BY: JS
CHECKED BY: JC
SUBMITTED BY: CL
DATE: 04/24/2026
PROJECT #: 1241011

SHEET TITLE

EXISTING - 565
ROOF PLAN -
EQUIPMENT

SHEET NUMBER

DM231

ORIGINAL SHEET SIZE:
30" X 42"

ISSUED FOR BID