




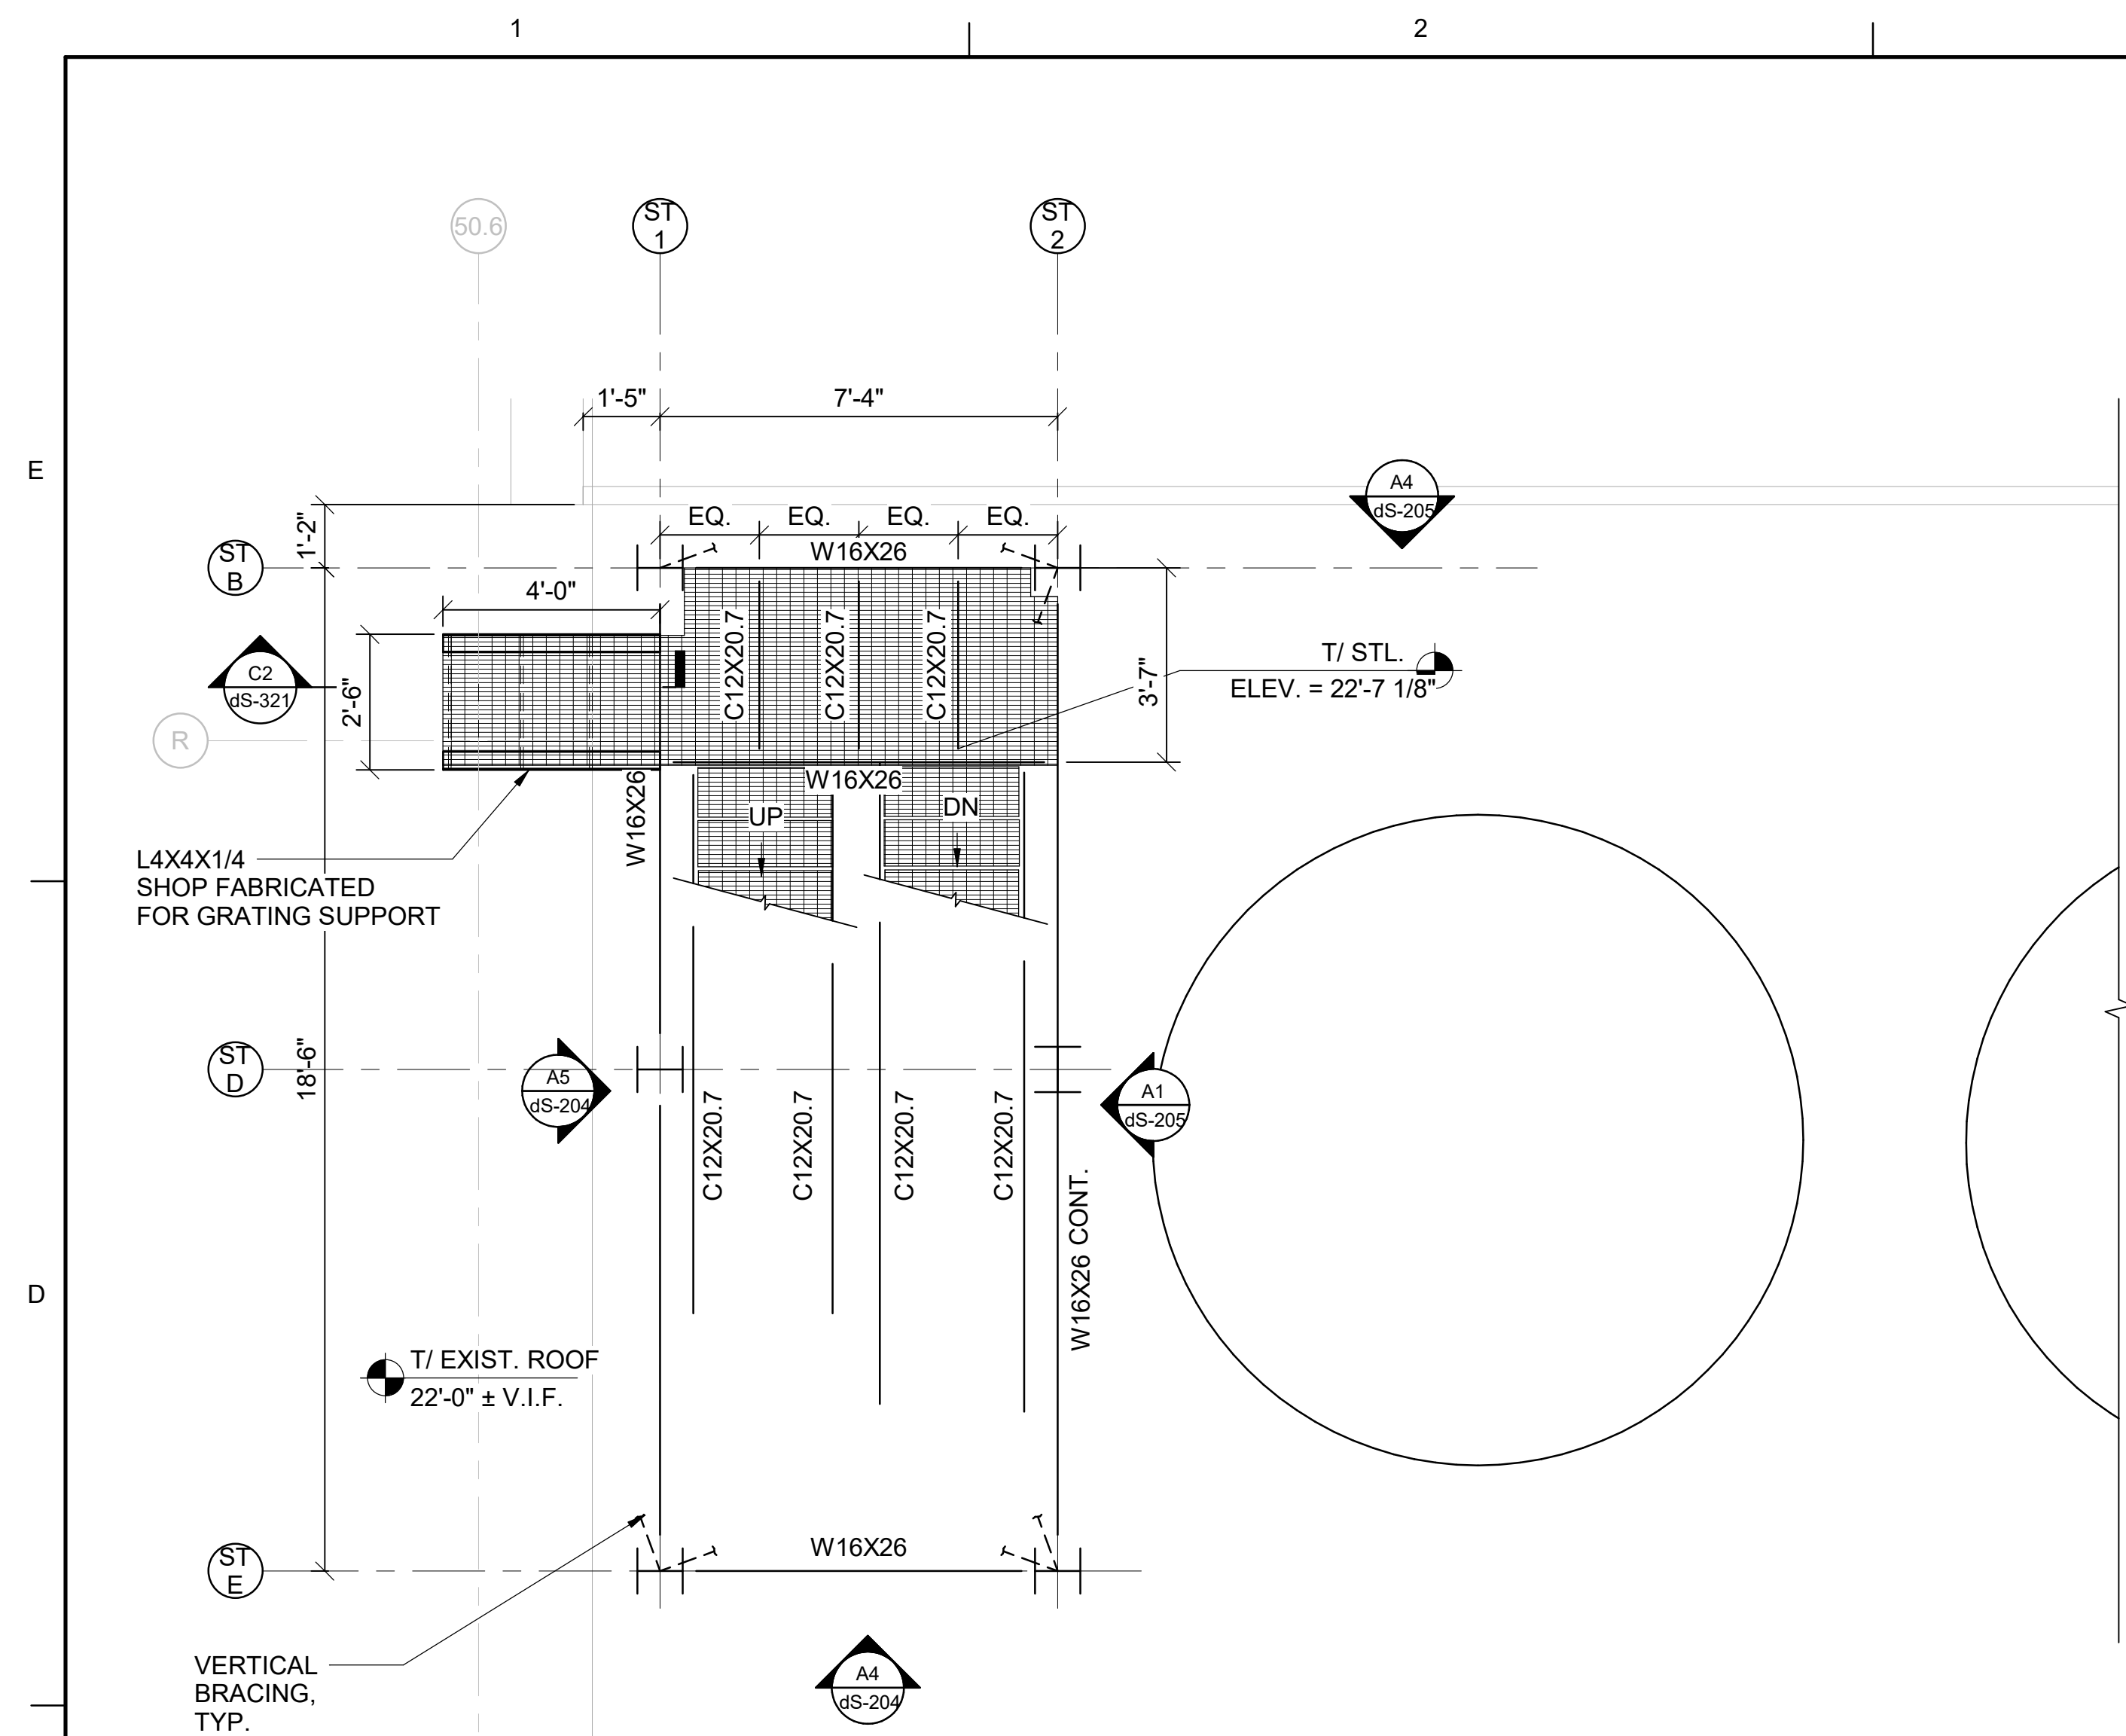


C1 STAIR TOWER FRAMING PLAN AT 22'-7 1/8"
SCALE: 3/8" = 1'-0"

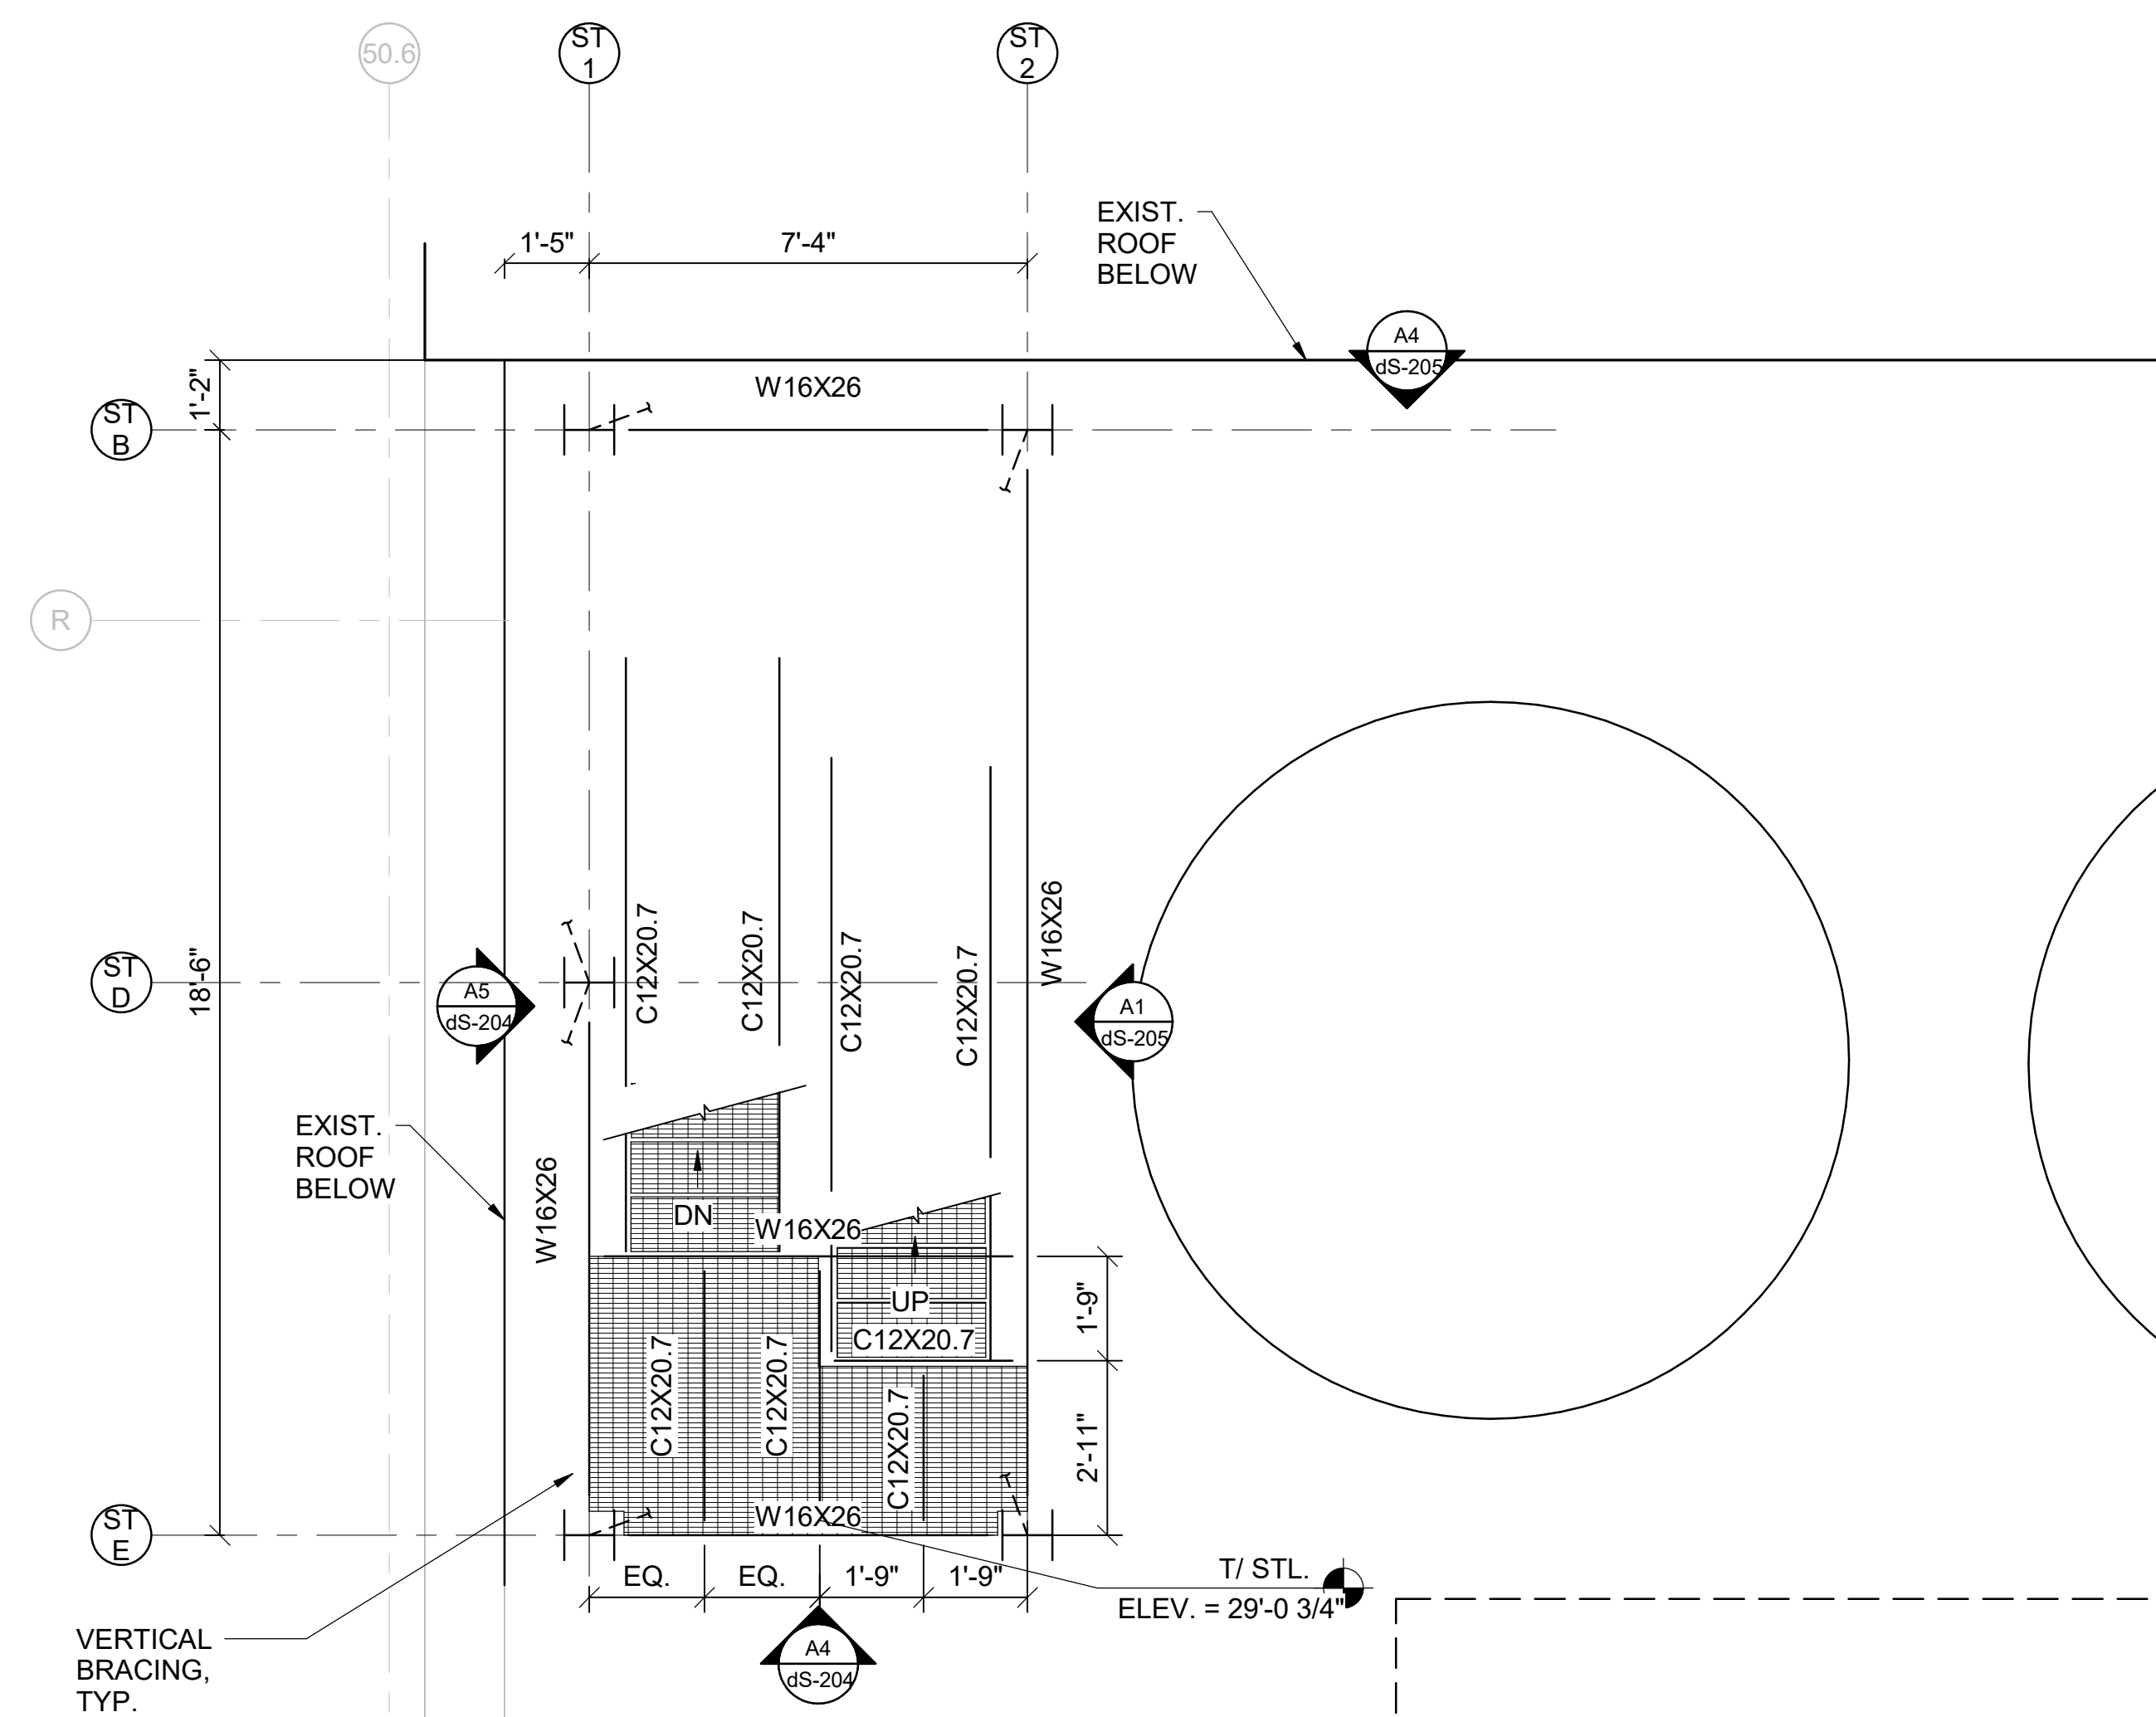

C3 STAIR TOWER FRAMING PLAN AT 29'- 3/4"
SCALE: 3/8" = 1'-0"

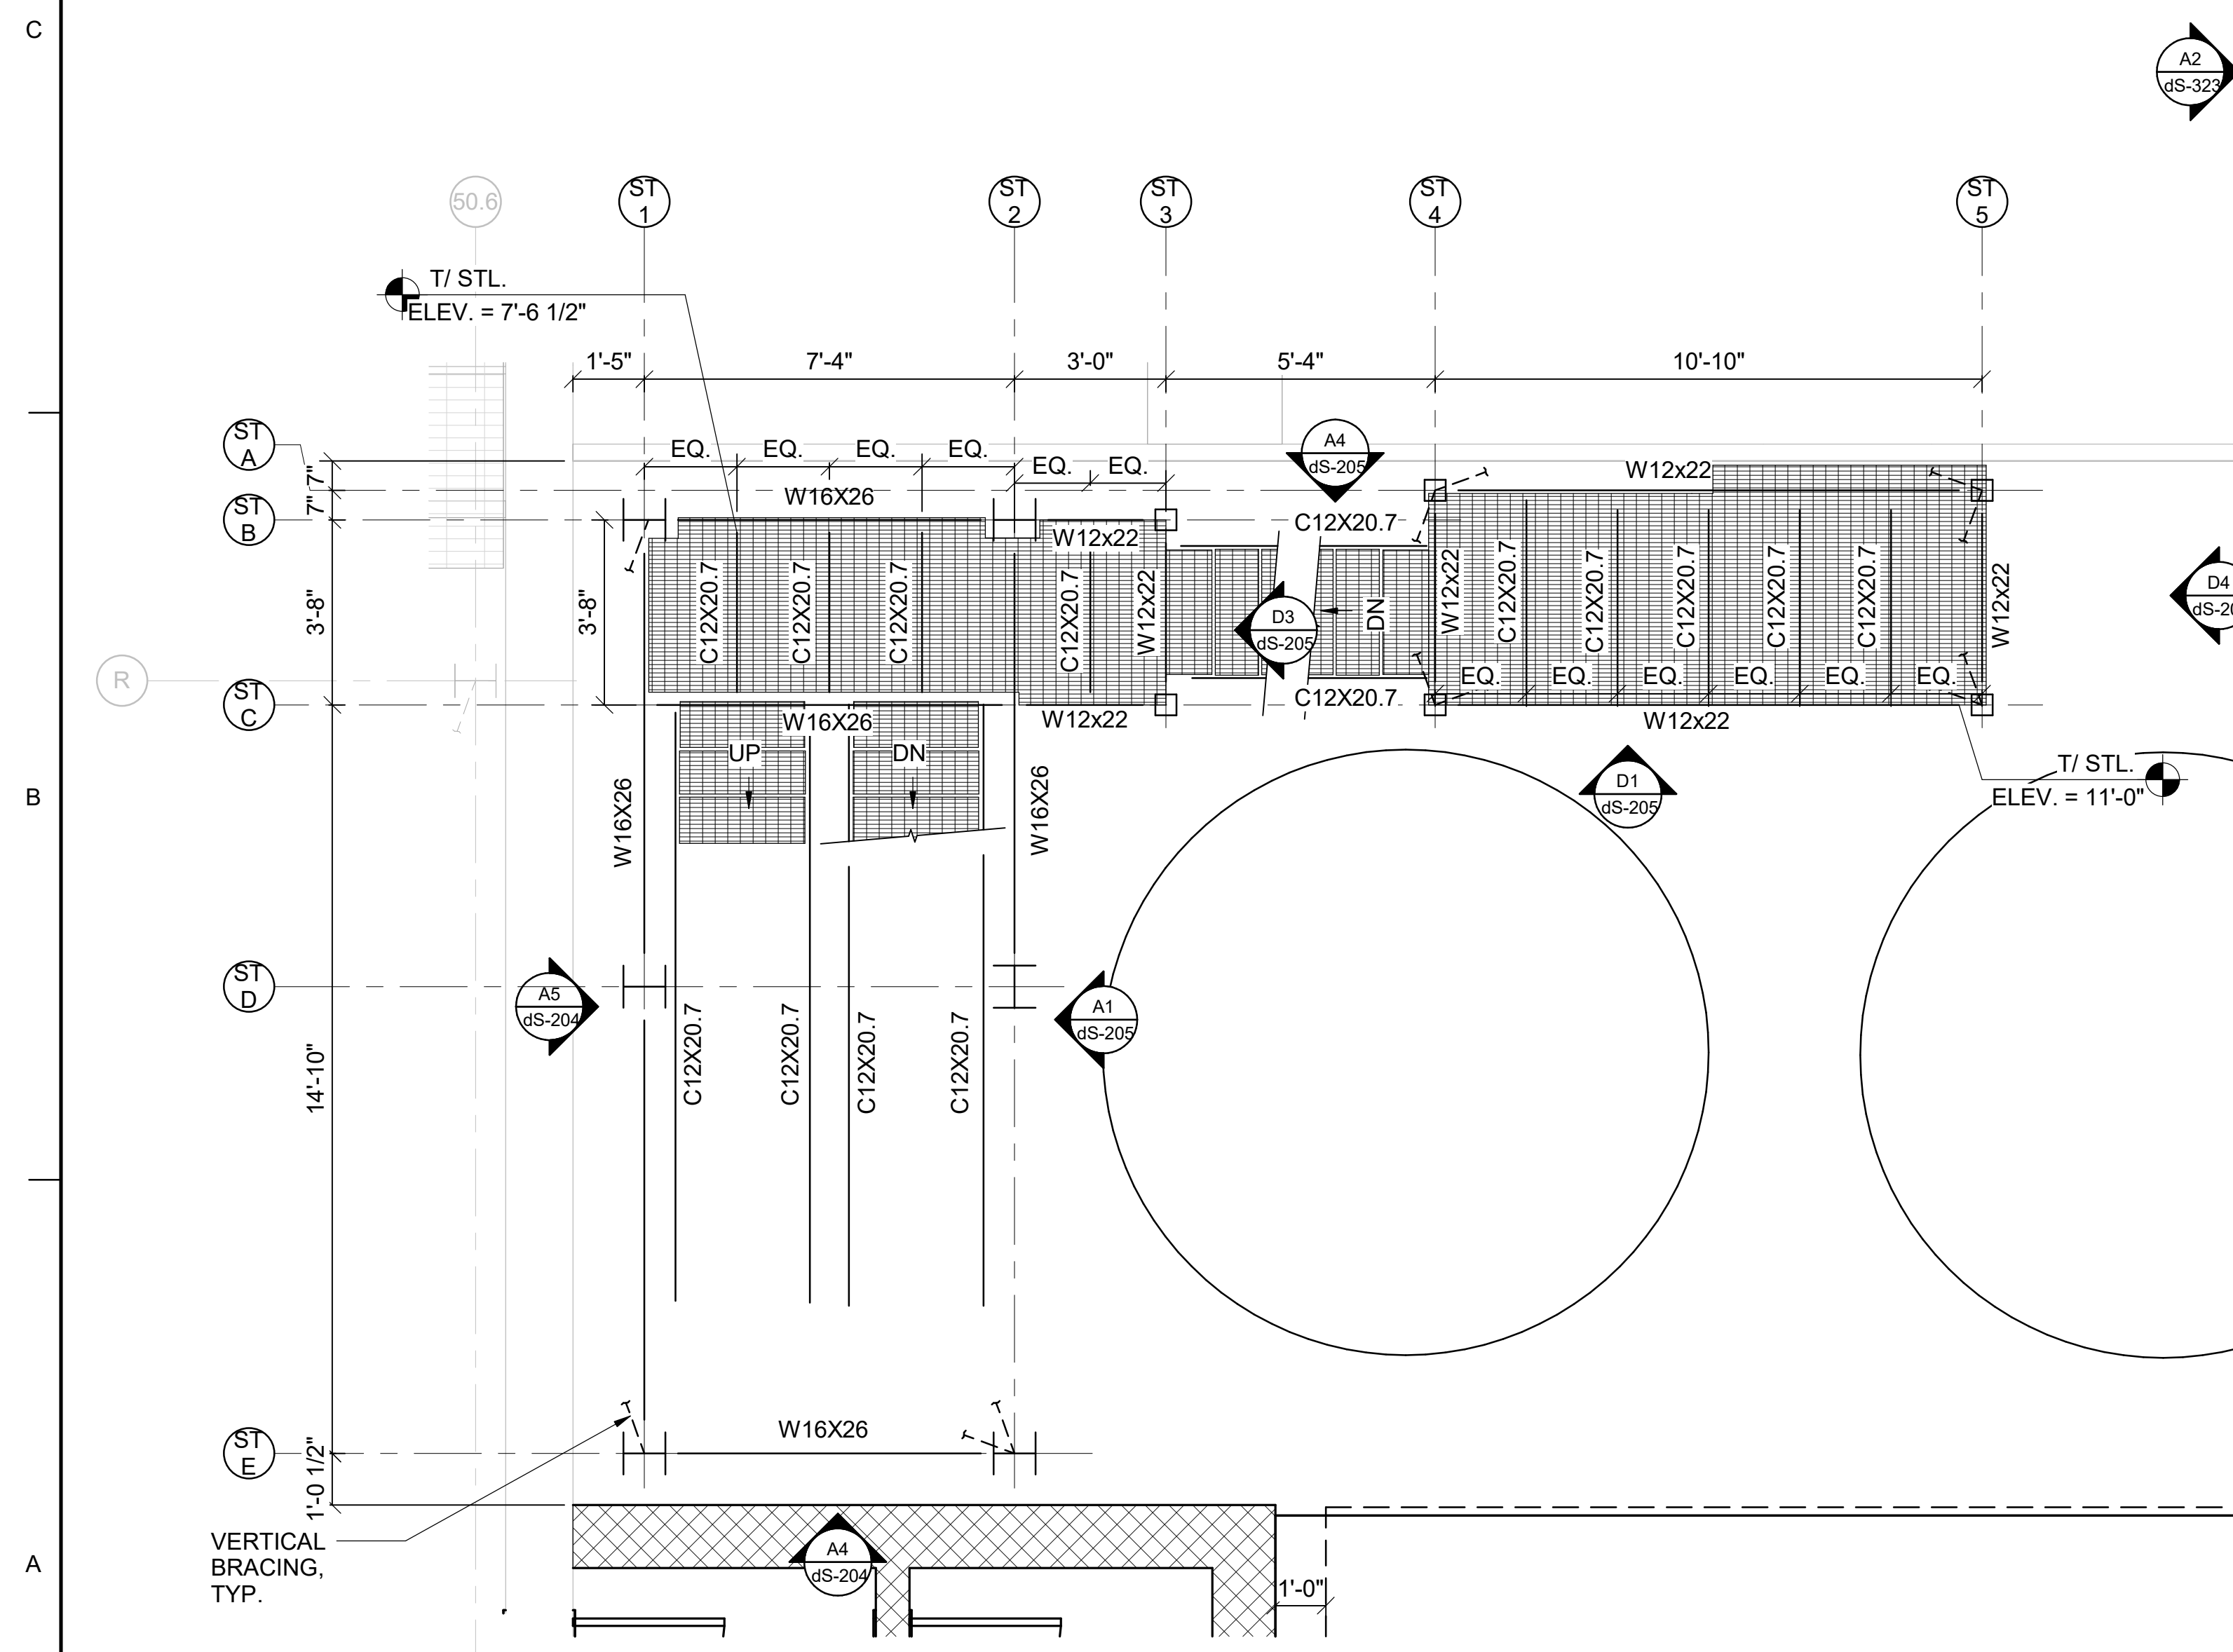

A1 STAIR TOWER FRAMING PLAN AT 11'-0"
SCALE: 3/8" = 1'-0"

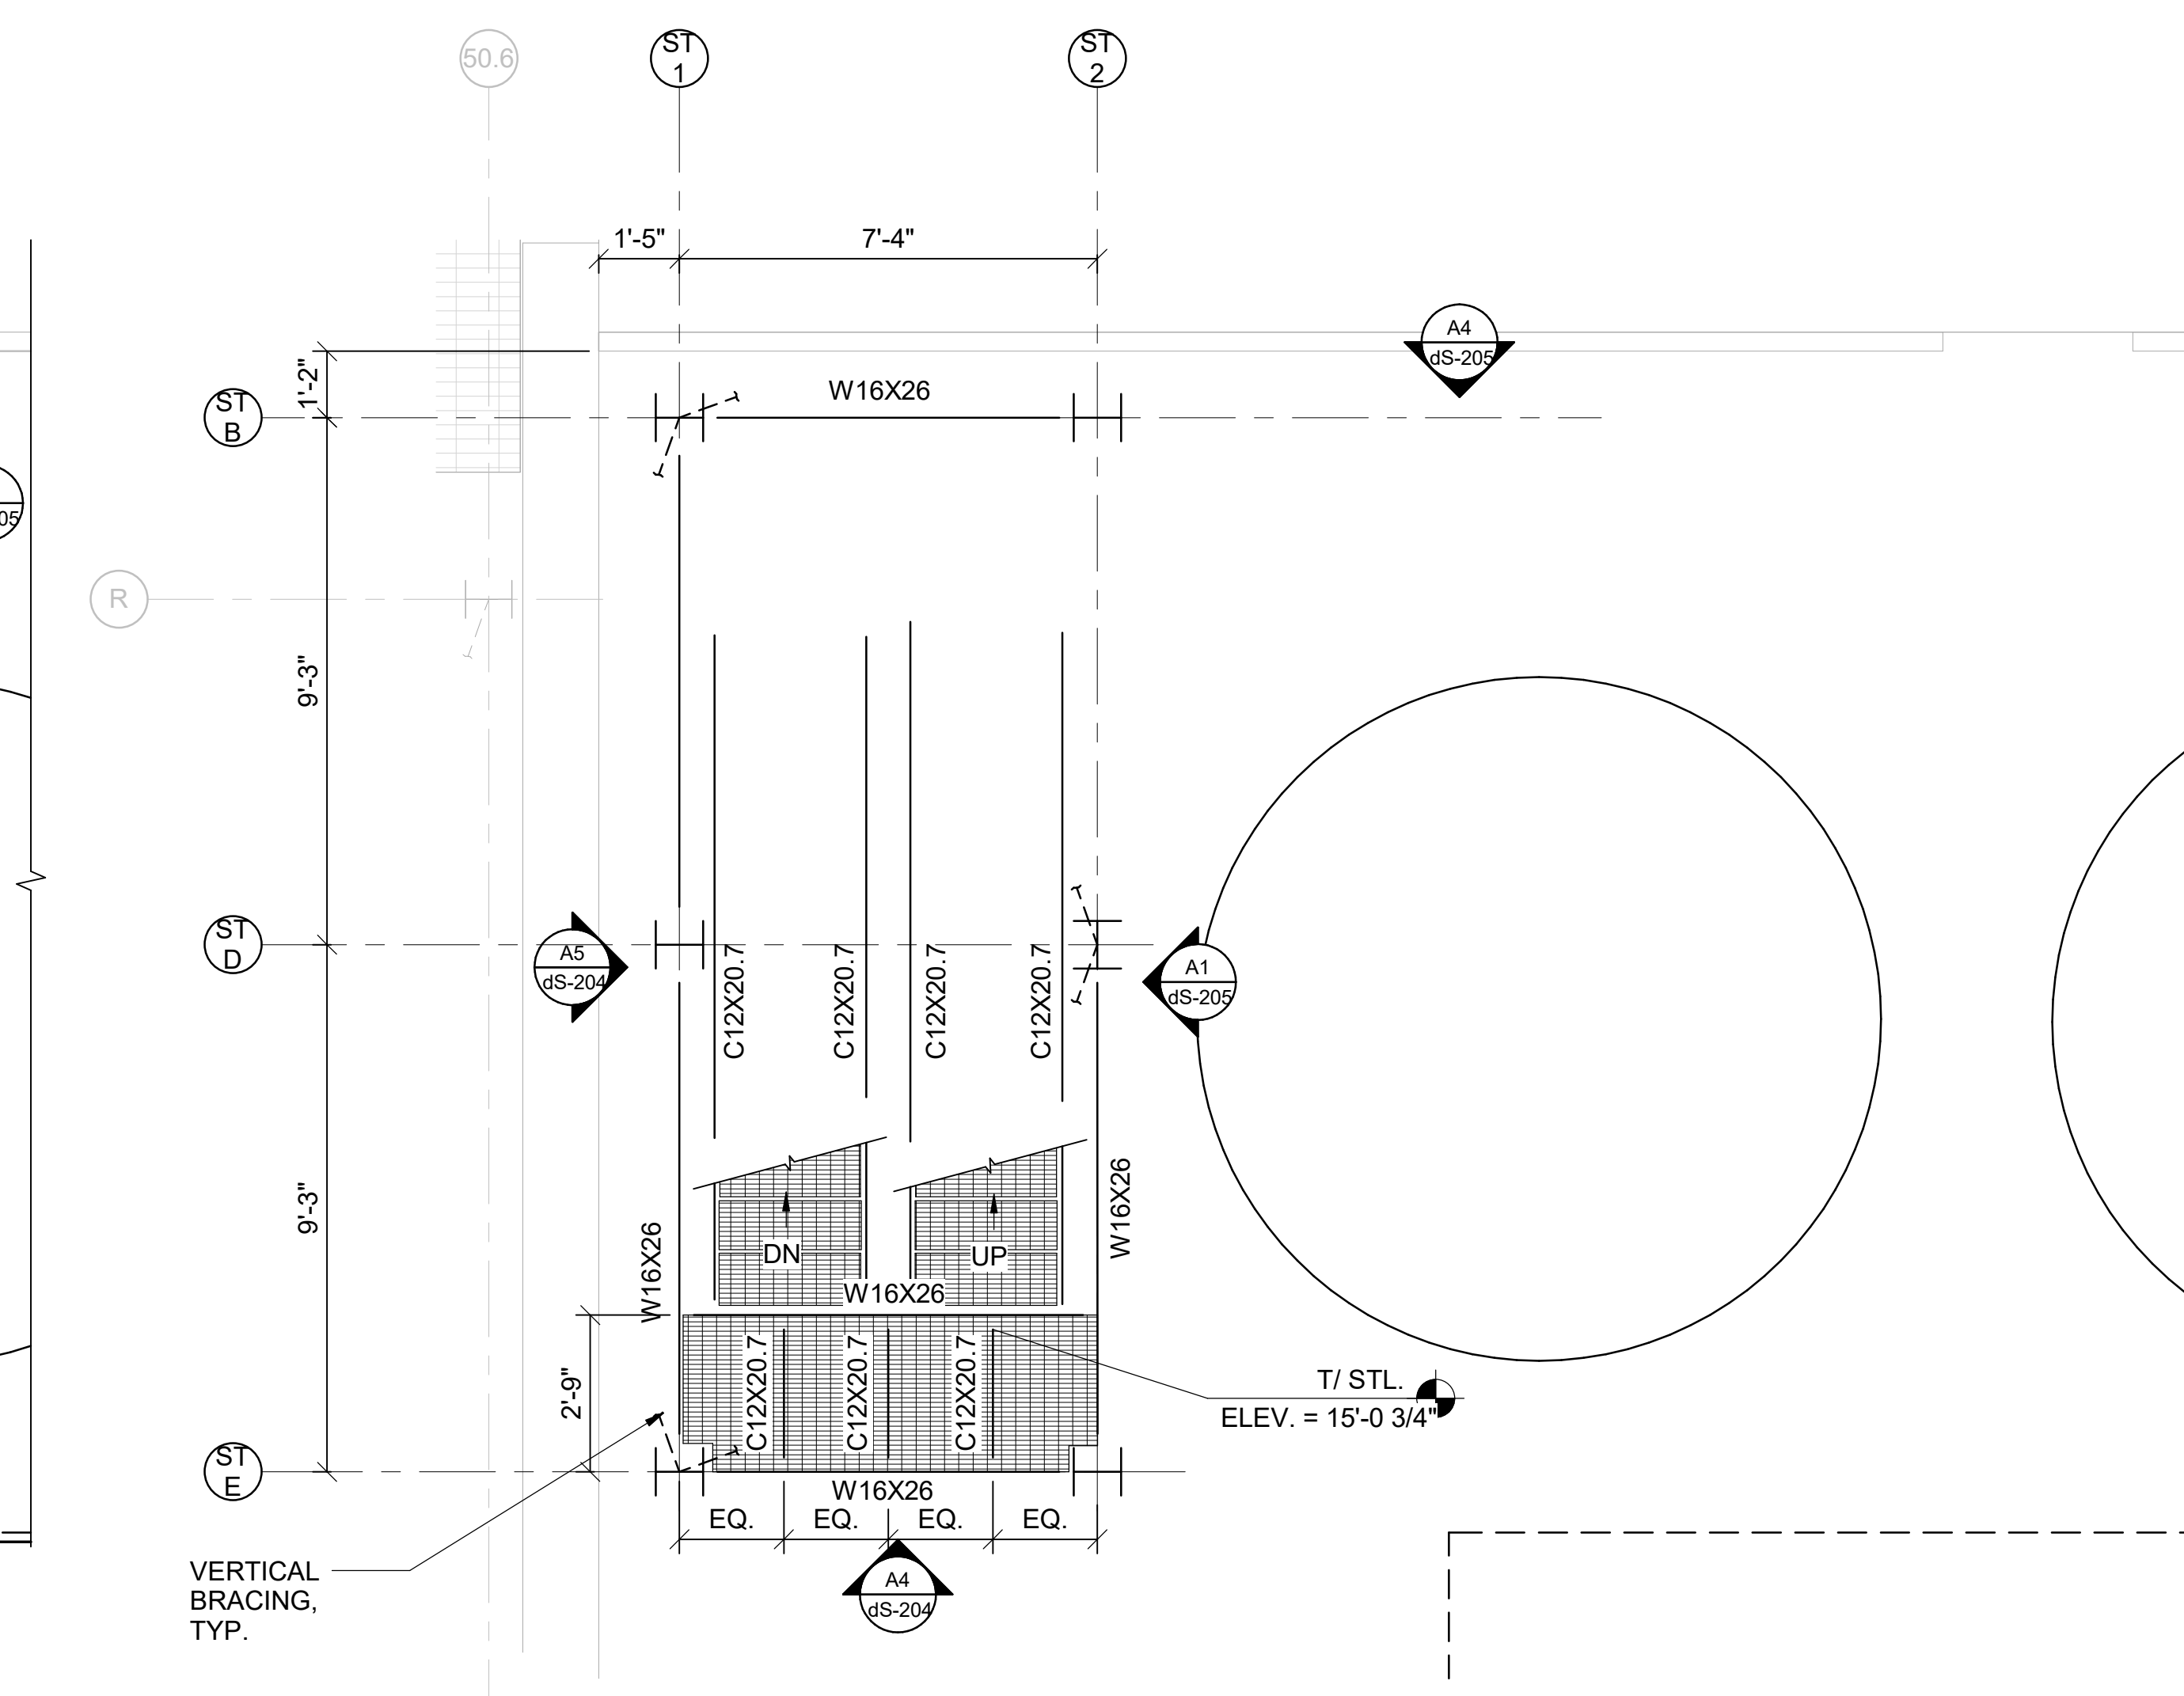

A3 STAIR TOWER FRAMING PLAN AT 15'-3/4"
SCALE: 3/8" = 1'-0"

- ## SHEET NOTES

1. SEE SHEETS ds-001 & ds-002 FOR GENERAL STRUCTURAL NOTES AND ABBREVIATION KEY.
2. CONTRACTOR SHALL FIELD VERIFY ALL EXISTING CONDITIONS BEFORE BEGINNING ANY WORK. DEVELOPMENT OF ANY SHOP DRAWINGS, OR PROCUREMENT OR FABRICATION OF ANY MATERIALS. NOTIFY ENGINEER OF RECORD IMMEDIATELY OF ANY DISCREPANCIES.
3. INDICATED LAYOUT OF EXISTING FOUNDATIONS IS PROVIDED FOR SCHEMATIC PURPOSES ONLY. CONTRACTOR SHALL NOT CUT INTO OR DISTURB ANY PORTION OF THE EXISTING FOUNDATIONS, UNLESS NOTED OTHERWISE.
4. STAIR TREADS SHALL BE 1 1/2" THK X 12" GRIP STRUT, GALVANIZED.
5. METAL GRATING: GW 100, 19-W4 (1"X3/16"), HOT DIPPED GALVANIZED, NON SERRATED. PROVIDE BANDING ALONG ALL EDGES. ALL STEEL SHALL CONFORM TO ASTM A1011.
6. REFERENCE FLOOR ELEVATION OF 0'-0" CORRESPONDS TO UGSS ELEVATION OF 920.87' AT EXISTING BUILDING FINISHED FLOOR. SEE CIVIL DRAWINGS.



500 Parkway Lane
Suite 500
Peachtree Corners
Georgia 30092

OR/AOR SEAL

DA SEAL

CLIENT INFORMATION

Wantive

PROJECT NAME

WANTIVE TUBING
CLEAN ROOM

1900 AR-201
MOUNTAIN HOME,
ARKANSAS 72653

SHEET LEGEND

-  NEW CMU WALL
-  STEEL GRATING, SEE NOTES 4 & 5

AWING ISSUE

DATE

ISSUED FOR BID	ISSUED FOR APPROVAL	DESCRIPTION

B A MARK

DESIGNED BY: TR
DRAWN BY: TR
CHECKED BY: WH
SUBMITTED BY: MM
DATE: 04/24/2026
PROJECT #: 1241011

ET TITLE

STAIR TOWER
FRAMING PLAN

SHEET NUMBER

dS-105

ORIGINAL SHEET SIZE:
30" X 42"

ISSUED FOR BID