

1

2

3

4

5

6


E

D


C

B


A

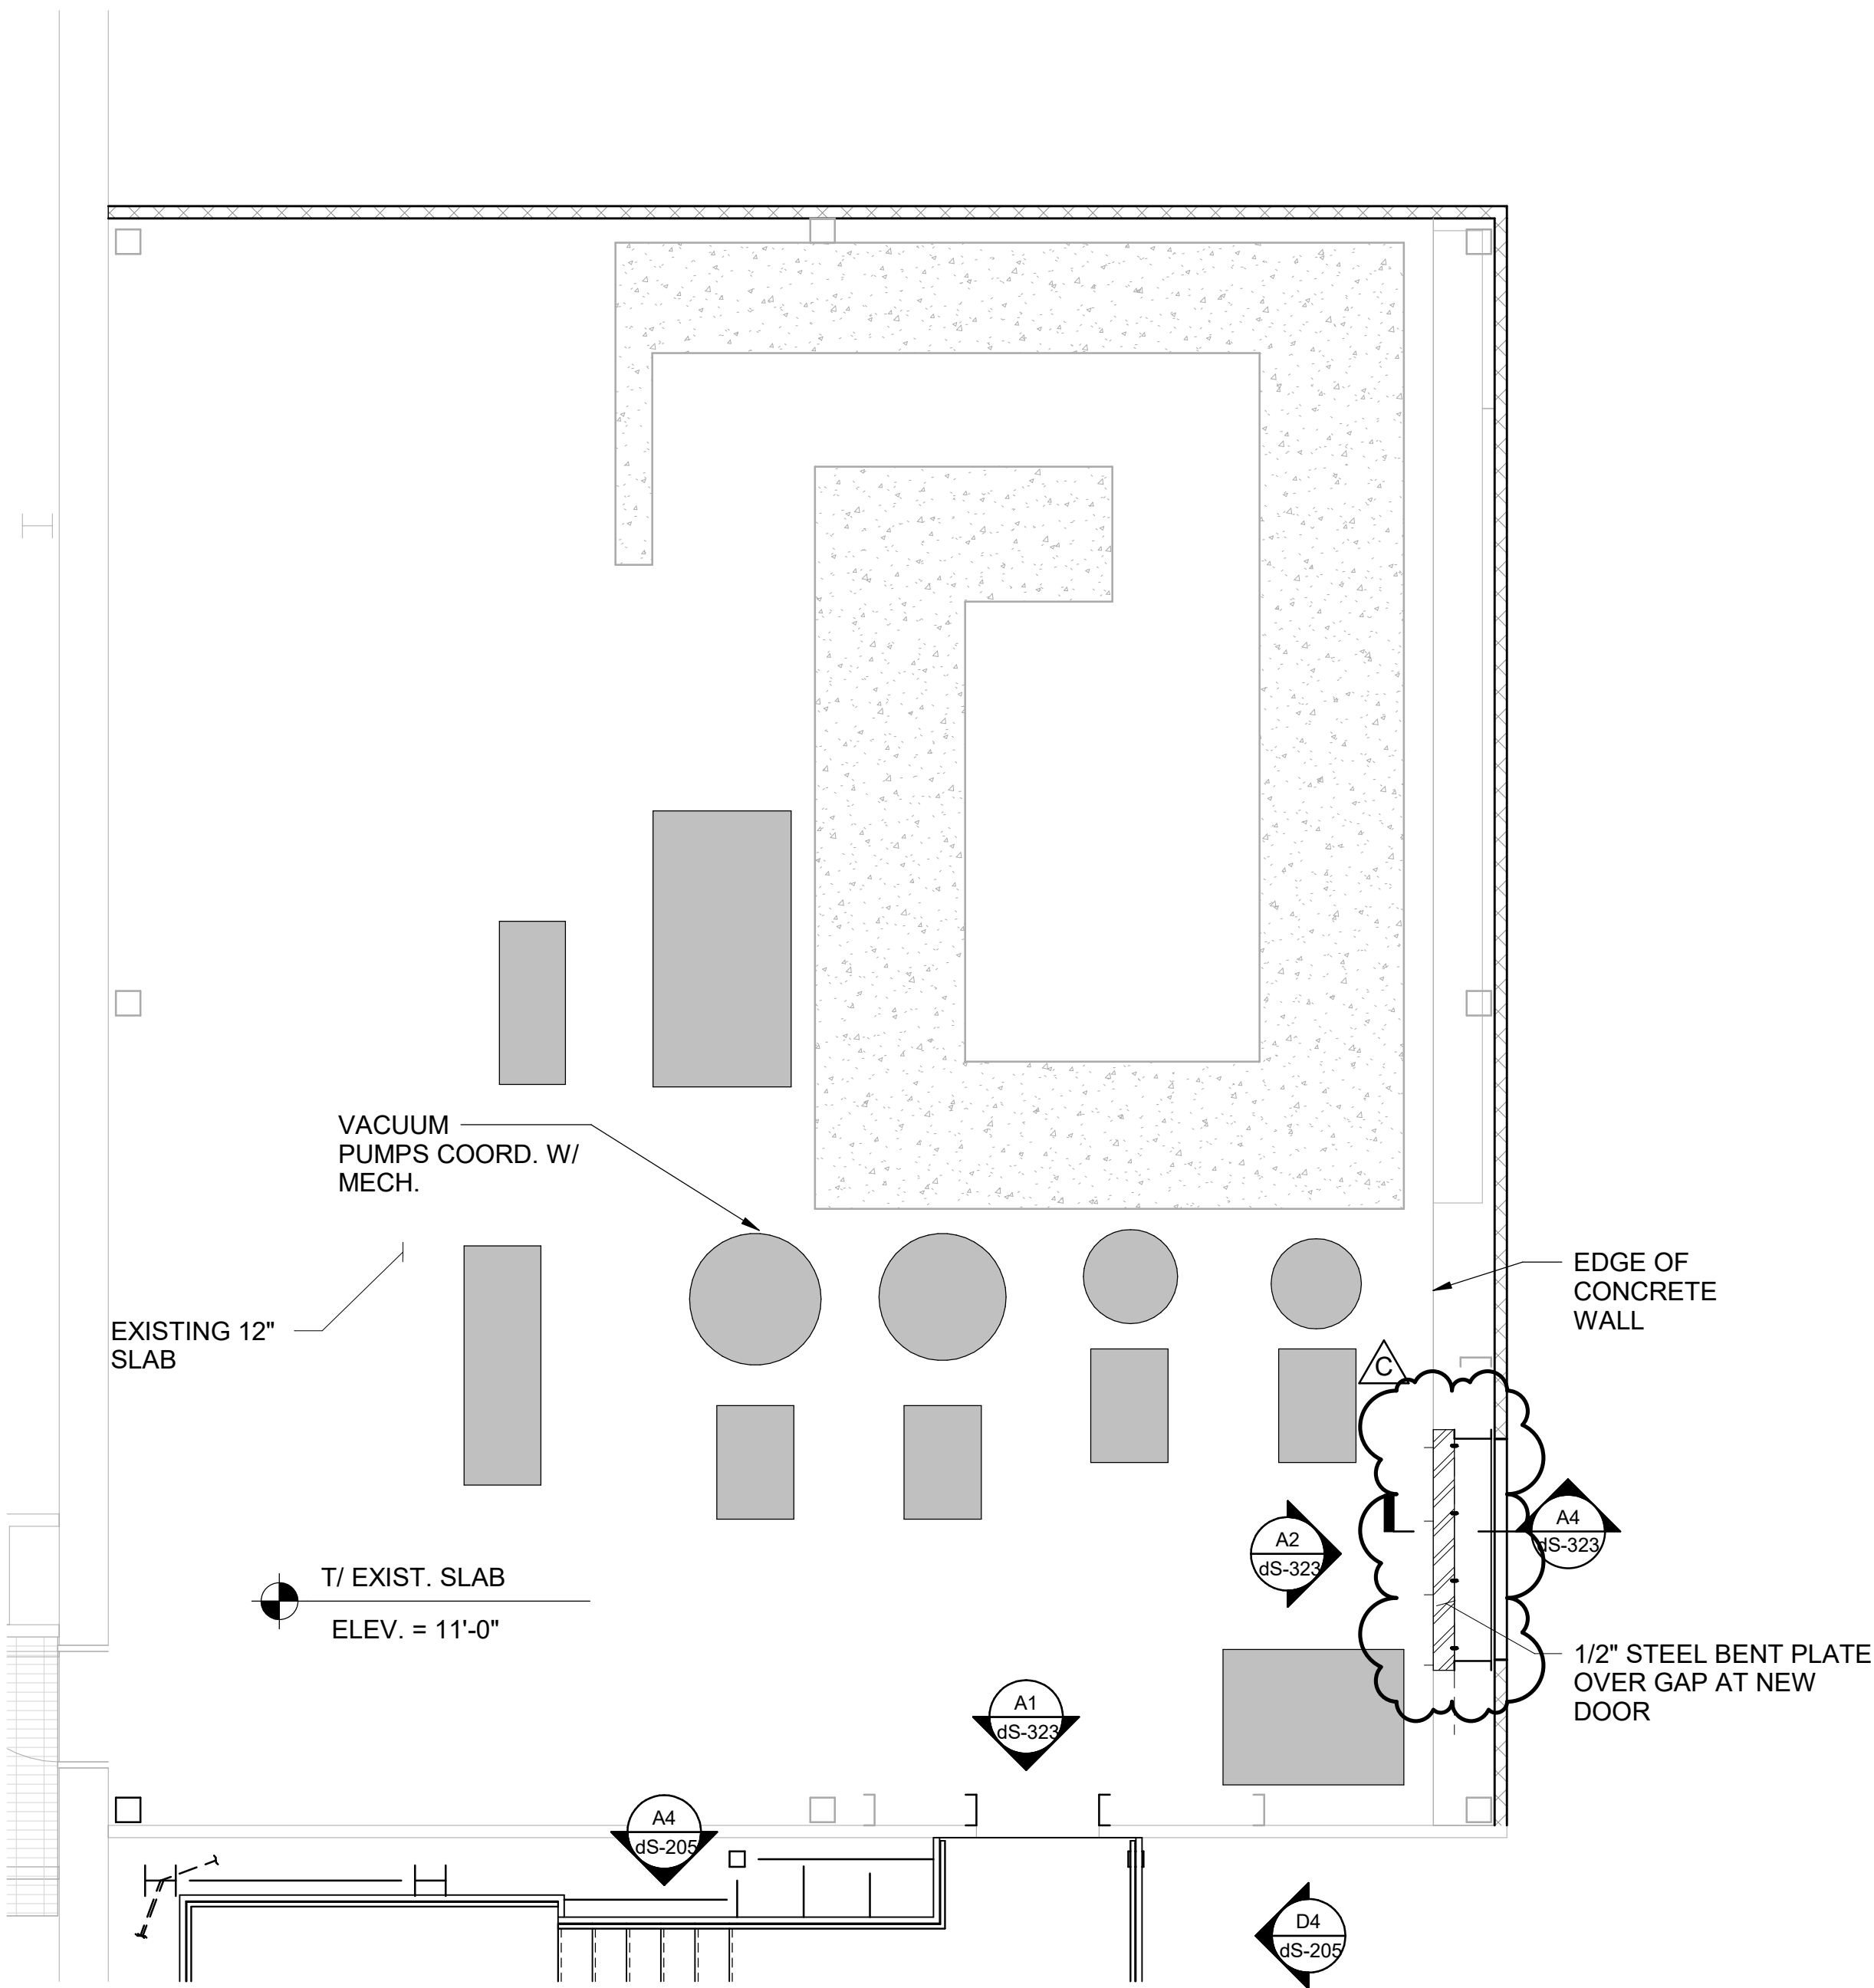

A1 PUMP ROOM 2ND FLOOR PLAN
SCALE: 1/4" = 1'-0"

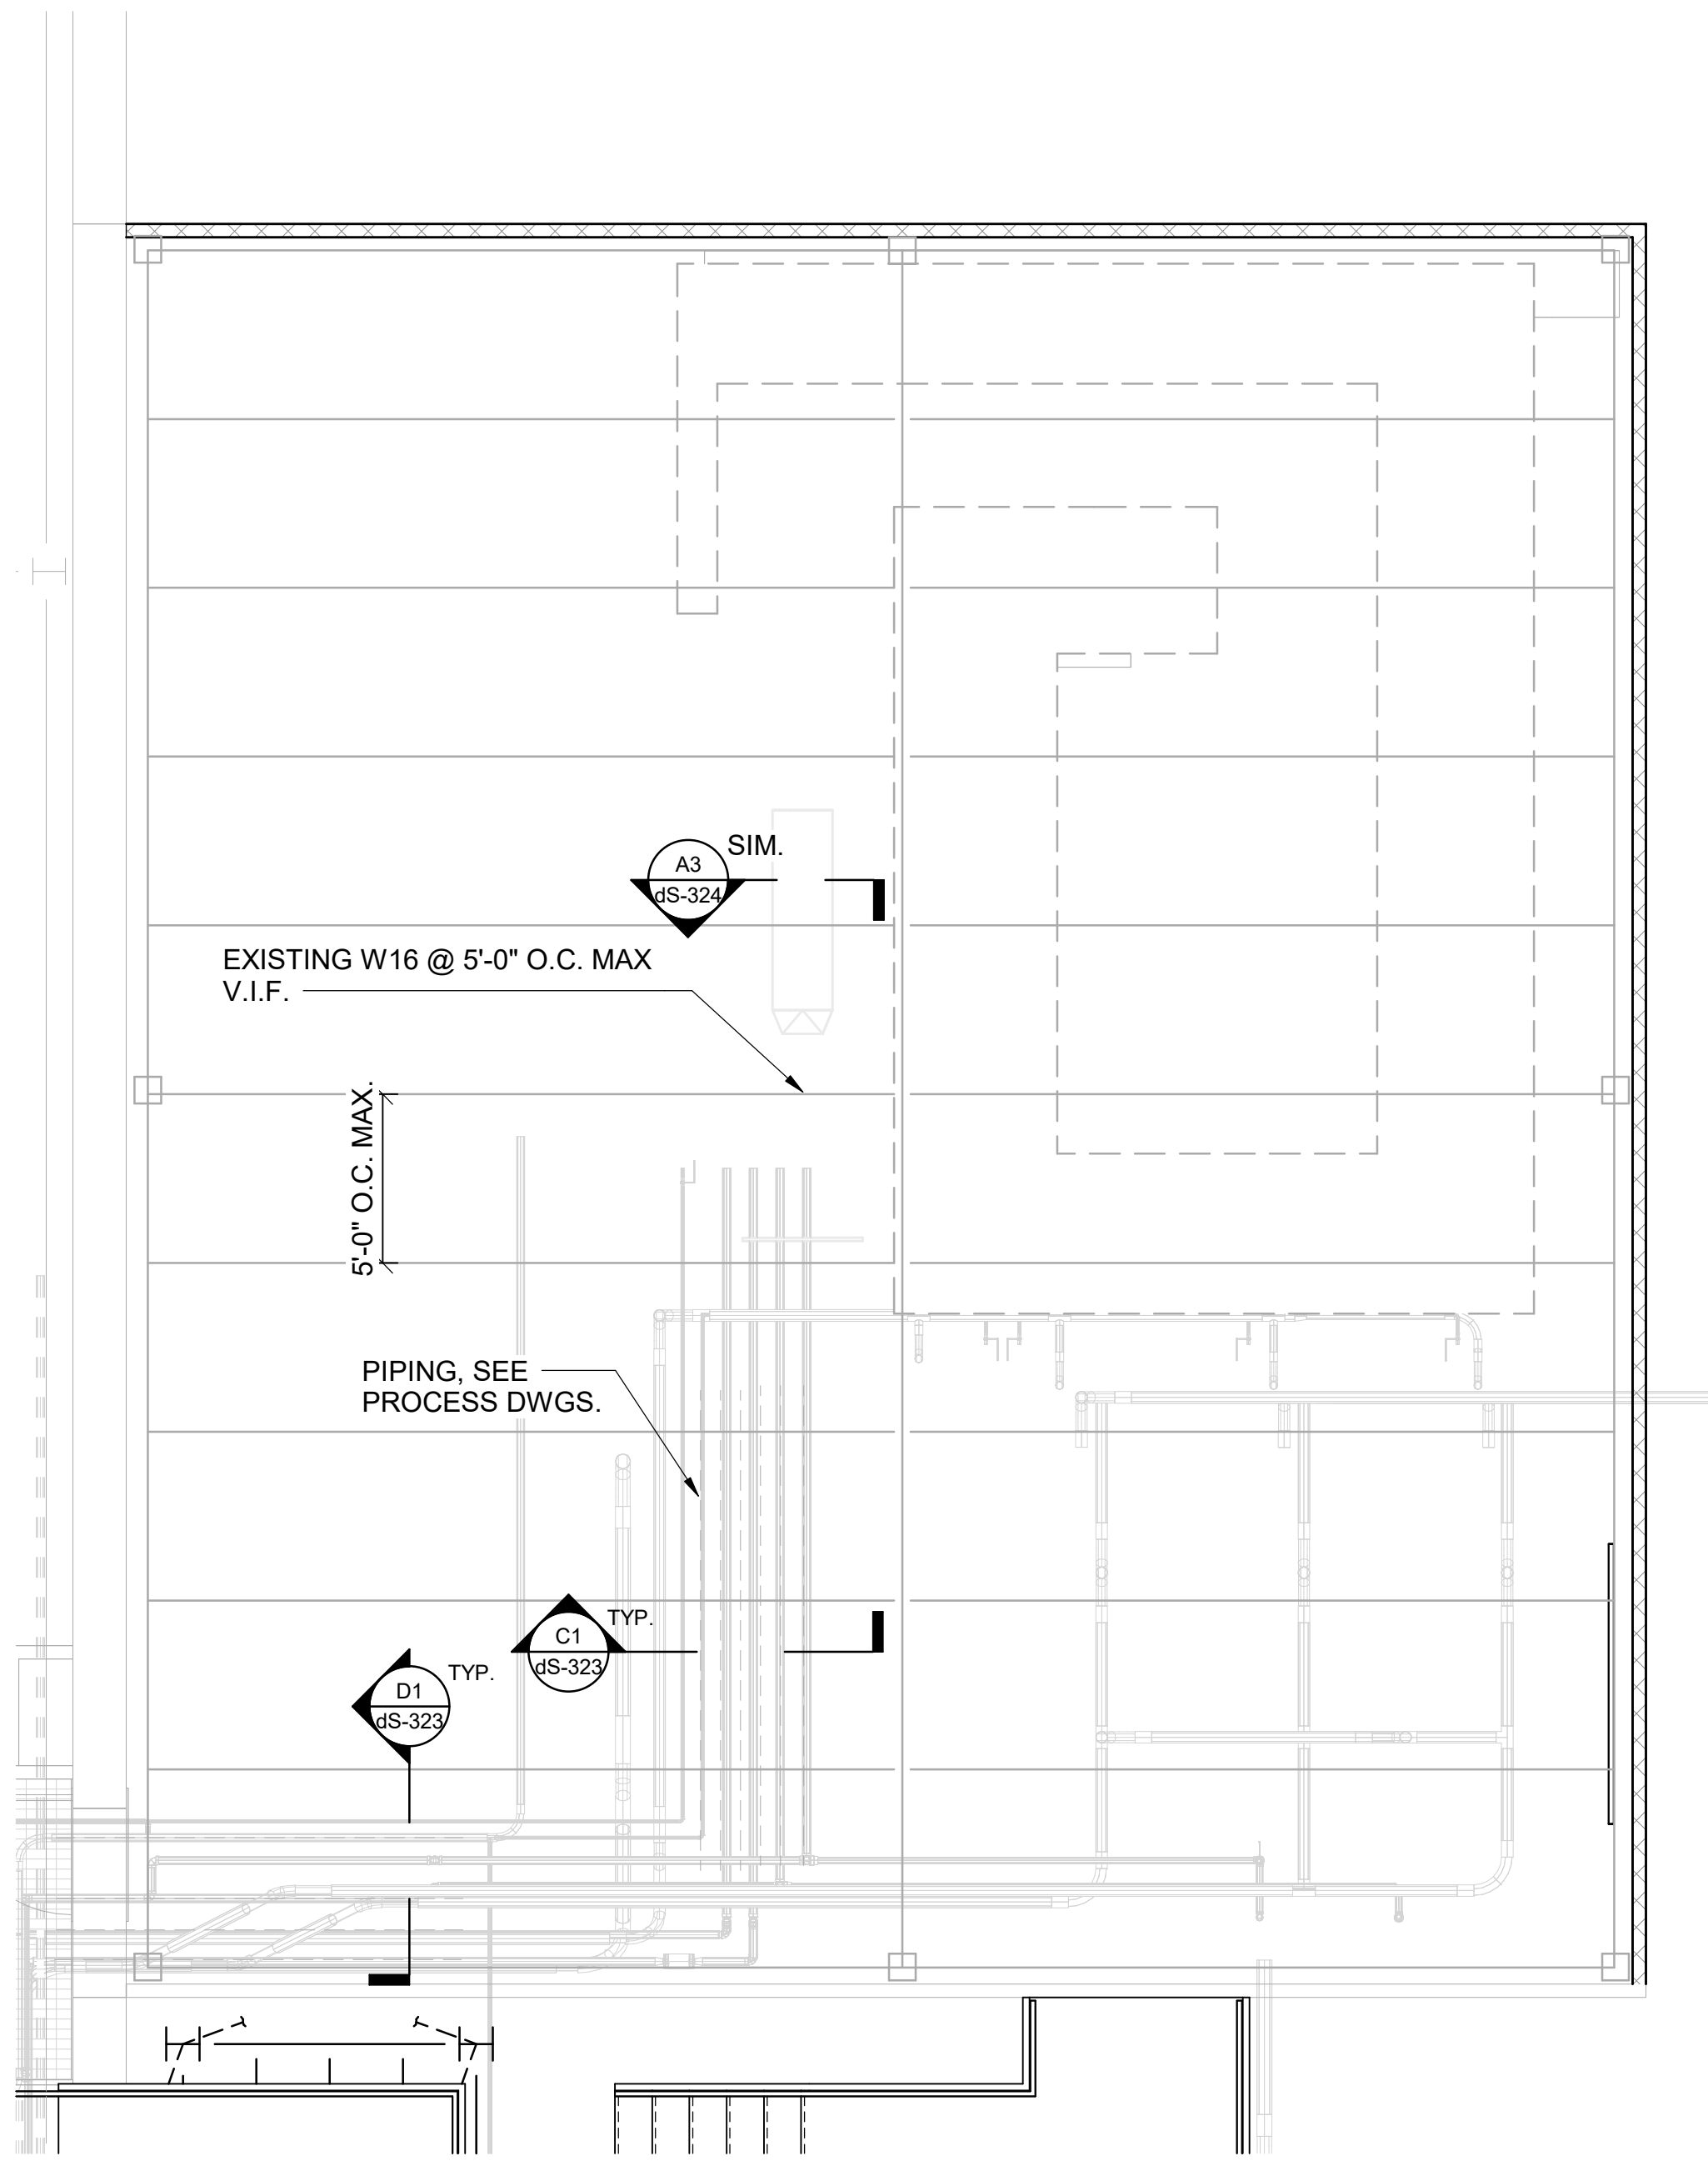

A4 PUMP ROOM ROOF FRAMING PLAN
SCALE: 1/4" = 1'-0"

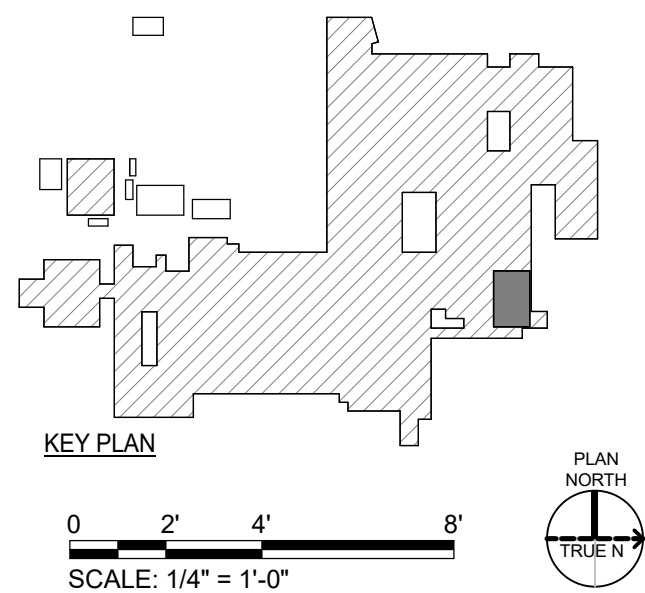

SHEET NOTES

- SEE SHEETS dS-001 & dS-002 FOR GENERAL STRUCTURAL NOTES AND ABBREVIATION KEY.
- TOP OF EXIST. SLAB ELEVATION = 0'-0" UNLESS NOTED OTHERWISE.
- CONTRACTOR SHALL FIELD VERIFY ALL EXISTING CONDITIONS BEFORE BEGINNING ANY WORK, DEVELOPMENT OF ANY SHOP DRAWINGS, OR PROCUREMENT OR FABRICATION OF ANY MATERIALS. NOTIFY ENGINEER OF RECORD IMMEDIATELY OF ANY DISCREPANCIES.
- INDICATED LAYOUT OF EXISTING FOUNDATIONS IS PROVIDED FOR SCHEMATIC PURPOSES ONLY. CONTRACTOR SHALL NOT CUT INTO OR DISTURB ANY PORTION OF THE EXISTING FOUNDATIONS, UNLESS NOTED OTHERWISE.

POND

3500 Parkway Lane
Suite 500
Peachtree Corners
Georgia 30092

Copyright © 2025 by Pond & Company. All rights reserved. No copying or duplication of these documents is allowed without the expressed written agreement of Pond & Company.

EOR/AOR SEAL

COA SEAL

CLIENT INFORMATION

Vantive

PROJECT NAME

**VANTIVE TUBING
CLEAN ROOM**

1900 AR-201
MOUNTAIN HOME,
ARKANSAS 72653

DRAWING ISSUE

04/24/2026
07/24/2026
07/24/2026
DATE

ISSUED FOR BID, EQ BID
ISSUED FOR APPROVAL
ISSUED FOR APPROVAL
DESCRIPTION

C
A
MARK

DESIGNED BY: TR
DRAWN BY: TR
CHECKED BY: WH
SUBMITTED BY: MM
DATE: 04/24/2026
PROJECT #: 1241011

SHEET TITLE

**ENLARGED
PLANS-PUMP
ROOM**

SHEET NUMBER

dS-108

ORIGINAL SHEET SIZE:
30" X 42"

ISSUED FOR BID