

1

2

3

4

5

6

SHEET NOTES

- SEE dS-001 & dS-002 FOR GENERAL STRUCTURAL NOTES AND ABBREVIATION KEY.
- CONTRACTOR SHALL FIELD VERIFY ALL EXISTING CONDITIONS BEFORE BEGINNING ANY WORK. DEVELOPMENT OF ANY SHOP DRAWINGS, OR PROCUREMENT OR FABRICATION OF ANY MATERIALS. NOTIFY ENGINEER OF RECORD IMMEDIATELY OF ANY DISCREPANCIES.
- (E) DENOTES EXISTING.

POND

3500 Parkway Lane
Suite 500
Peachtree Corners
Georgia 30092

Copyright © 2025 by Pond & Company. All rights reserved. No copying or duplication of these documents is allowed without the expressed written agreement of Pond & Company.

EOR/AOR SEAL

COA SEAL

CLIENT INFORMATION

Vantive

PROJECT NAME

VANTIVE TUBING
CLEAN ROOM

1900 AR-201
MOUNTAIN HOME,
ARKANSAS 72653

DRAWING ISSUE

04/24/2026
07/23/2026
DATE

ISSUED FOR BID, EQ BID
ISSUED FOR APPROVAL
DESCRIPTION

C
A
MARK

DESIGNED BY: TR
DRAWN BY: TR
CHECKED BY: AB
SUBMITTED BY: MM
DATE: 04/24/2026
PROJECT #: 1241011

SHEET TITLE


ENLARGED ROOF
FRAMING PLAN

SHEET NUMBER


dS-151

ORIGINAL SHEET SIZE:
36" X 48"


ISSUED FOR BID

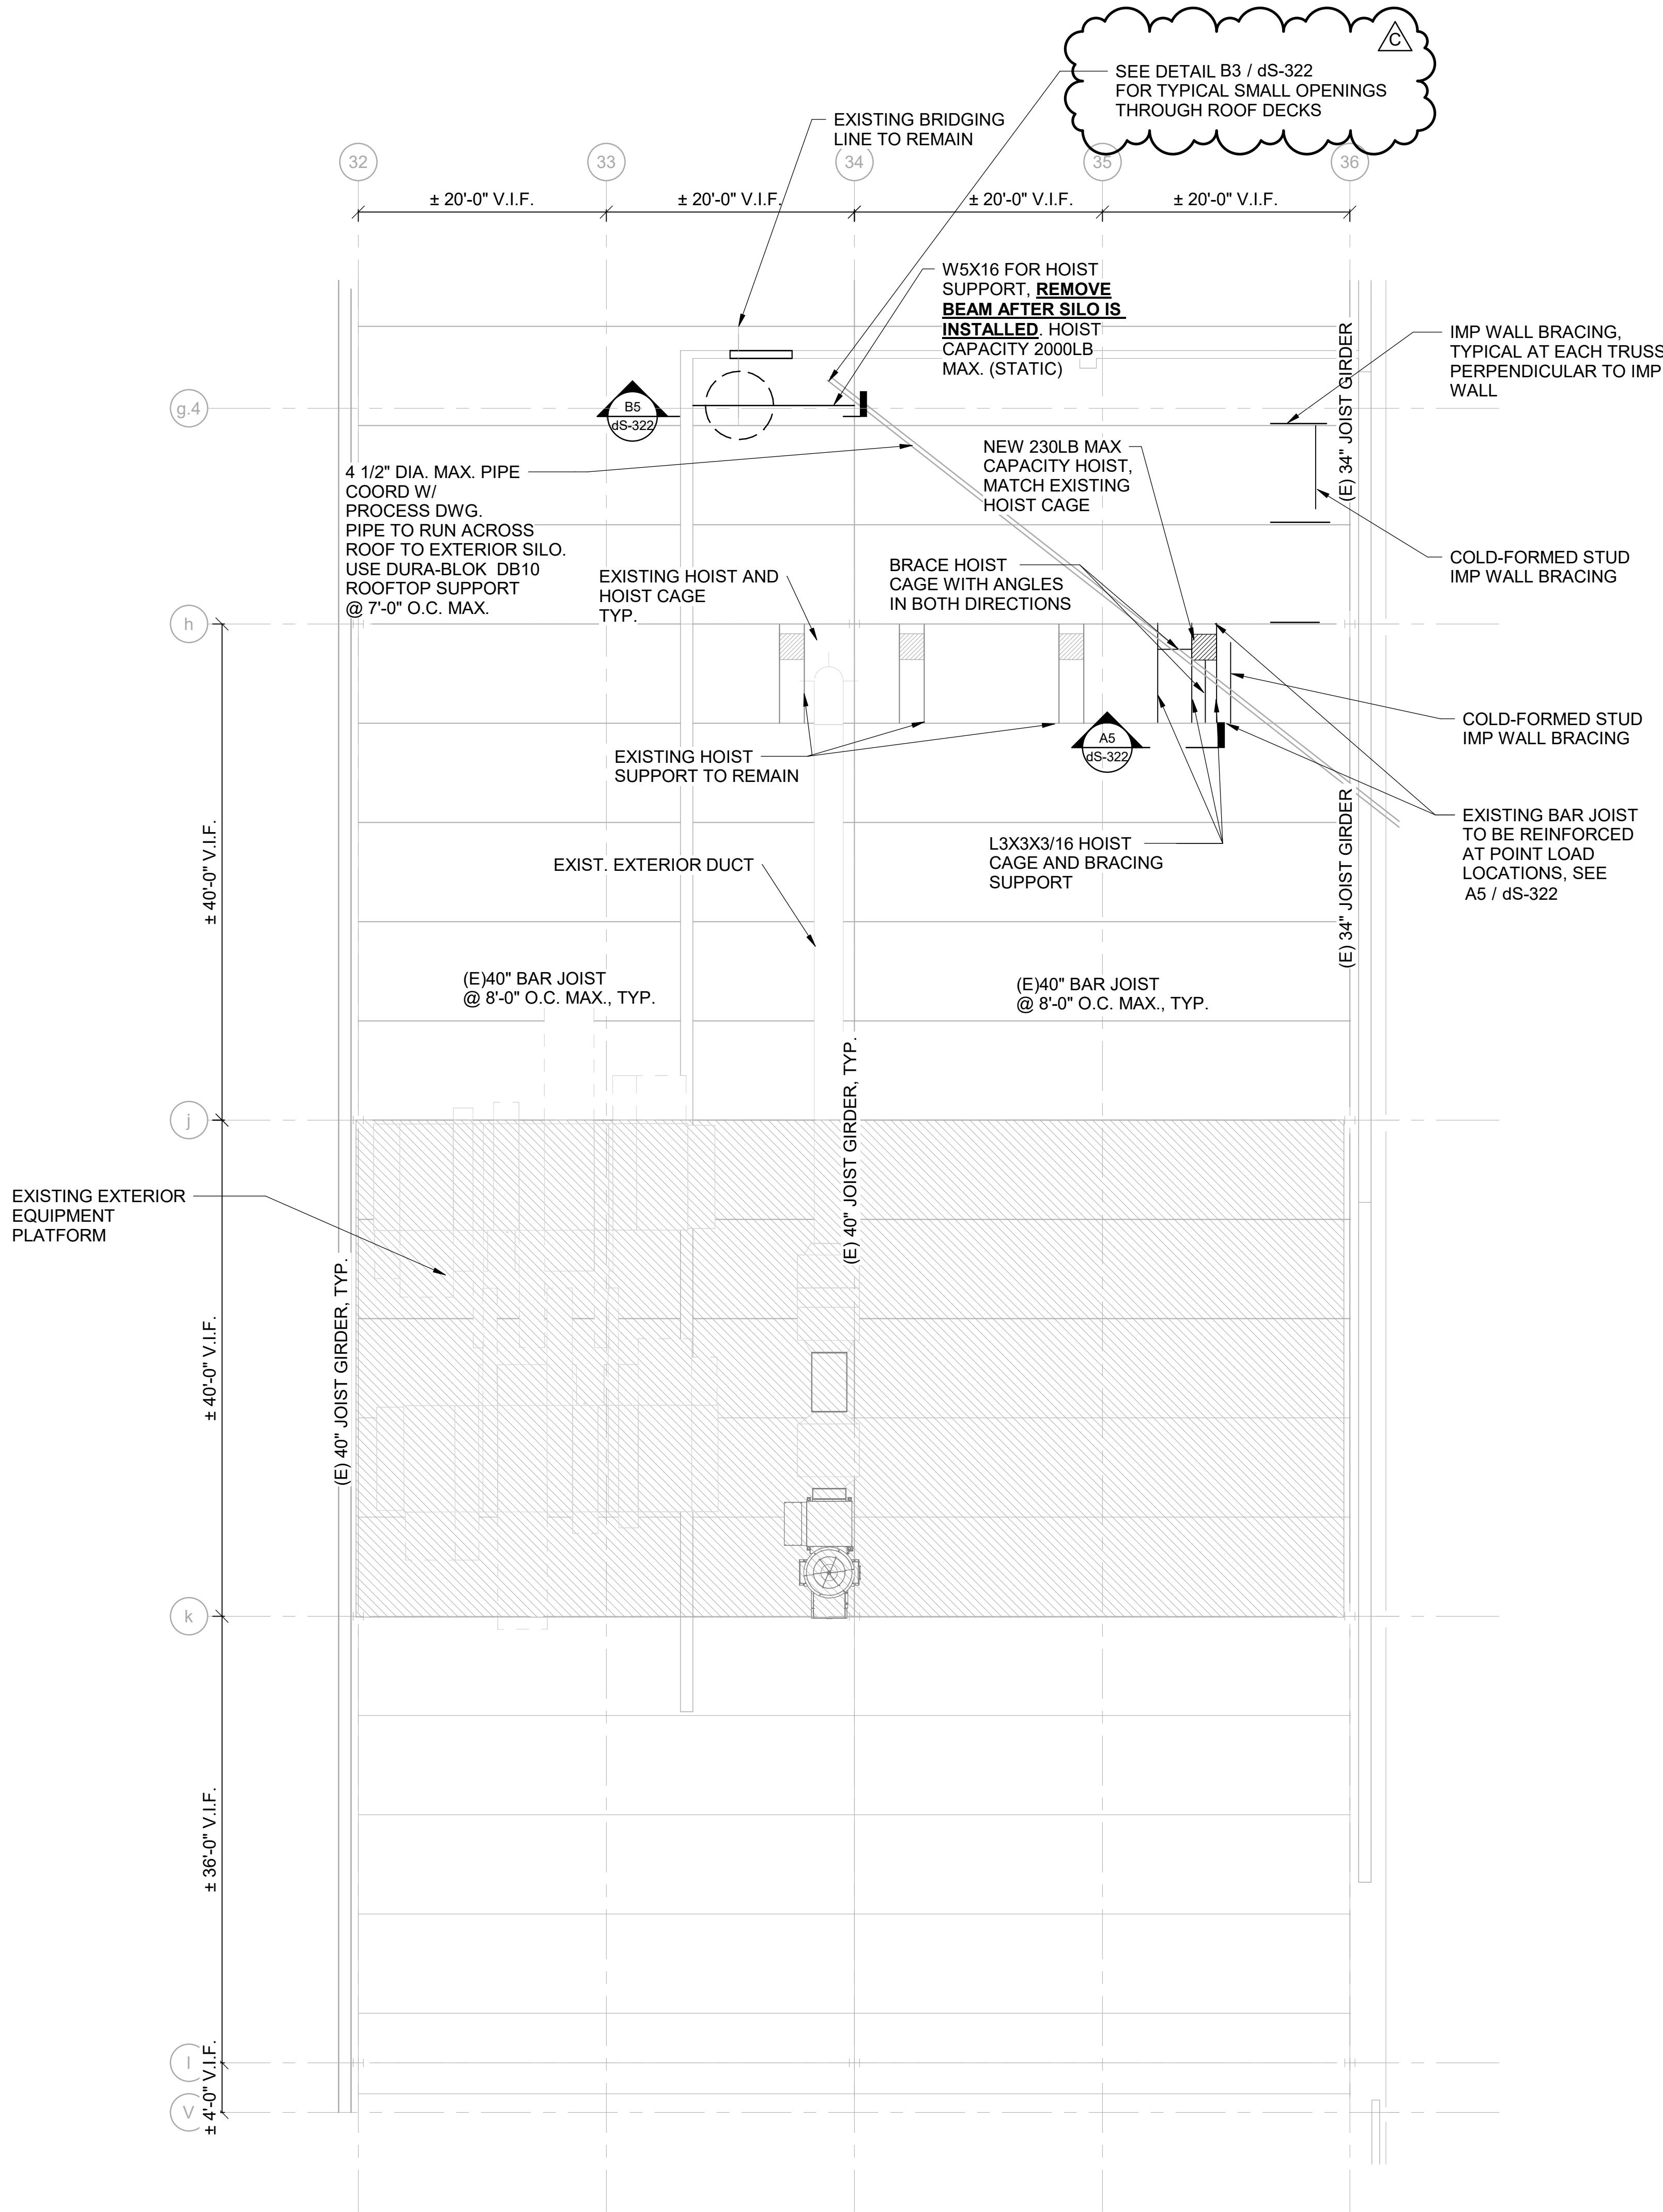

A1 ROOF FRAMING PLAN-ROOM 510
SCALE: 1/8" = 1'-0"

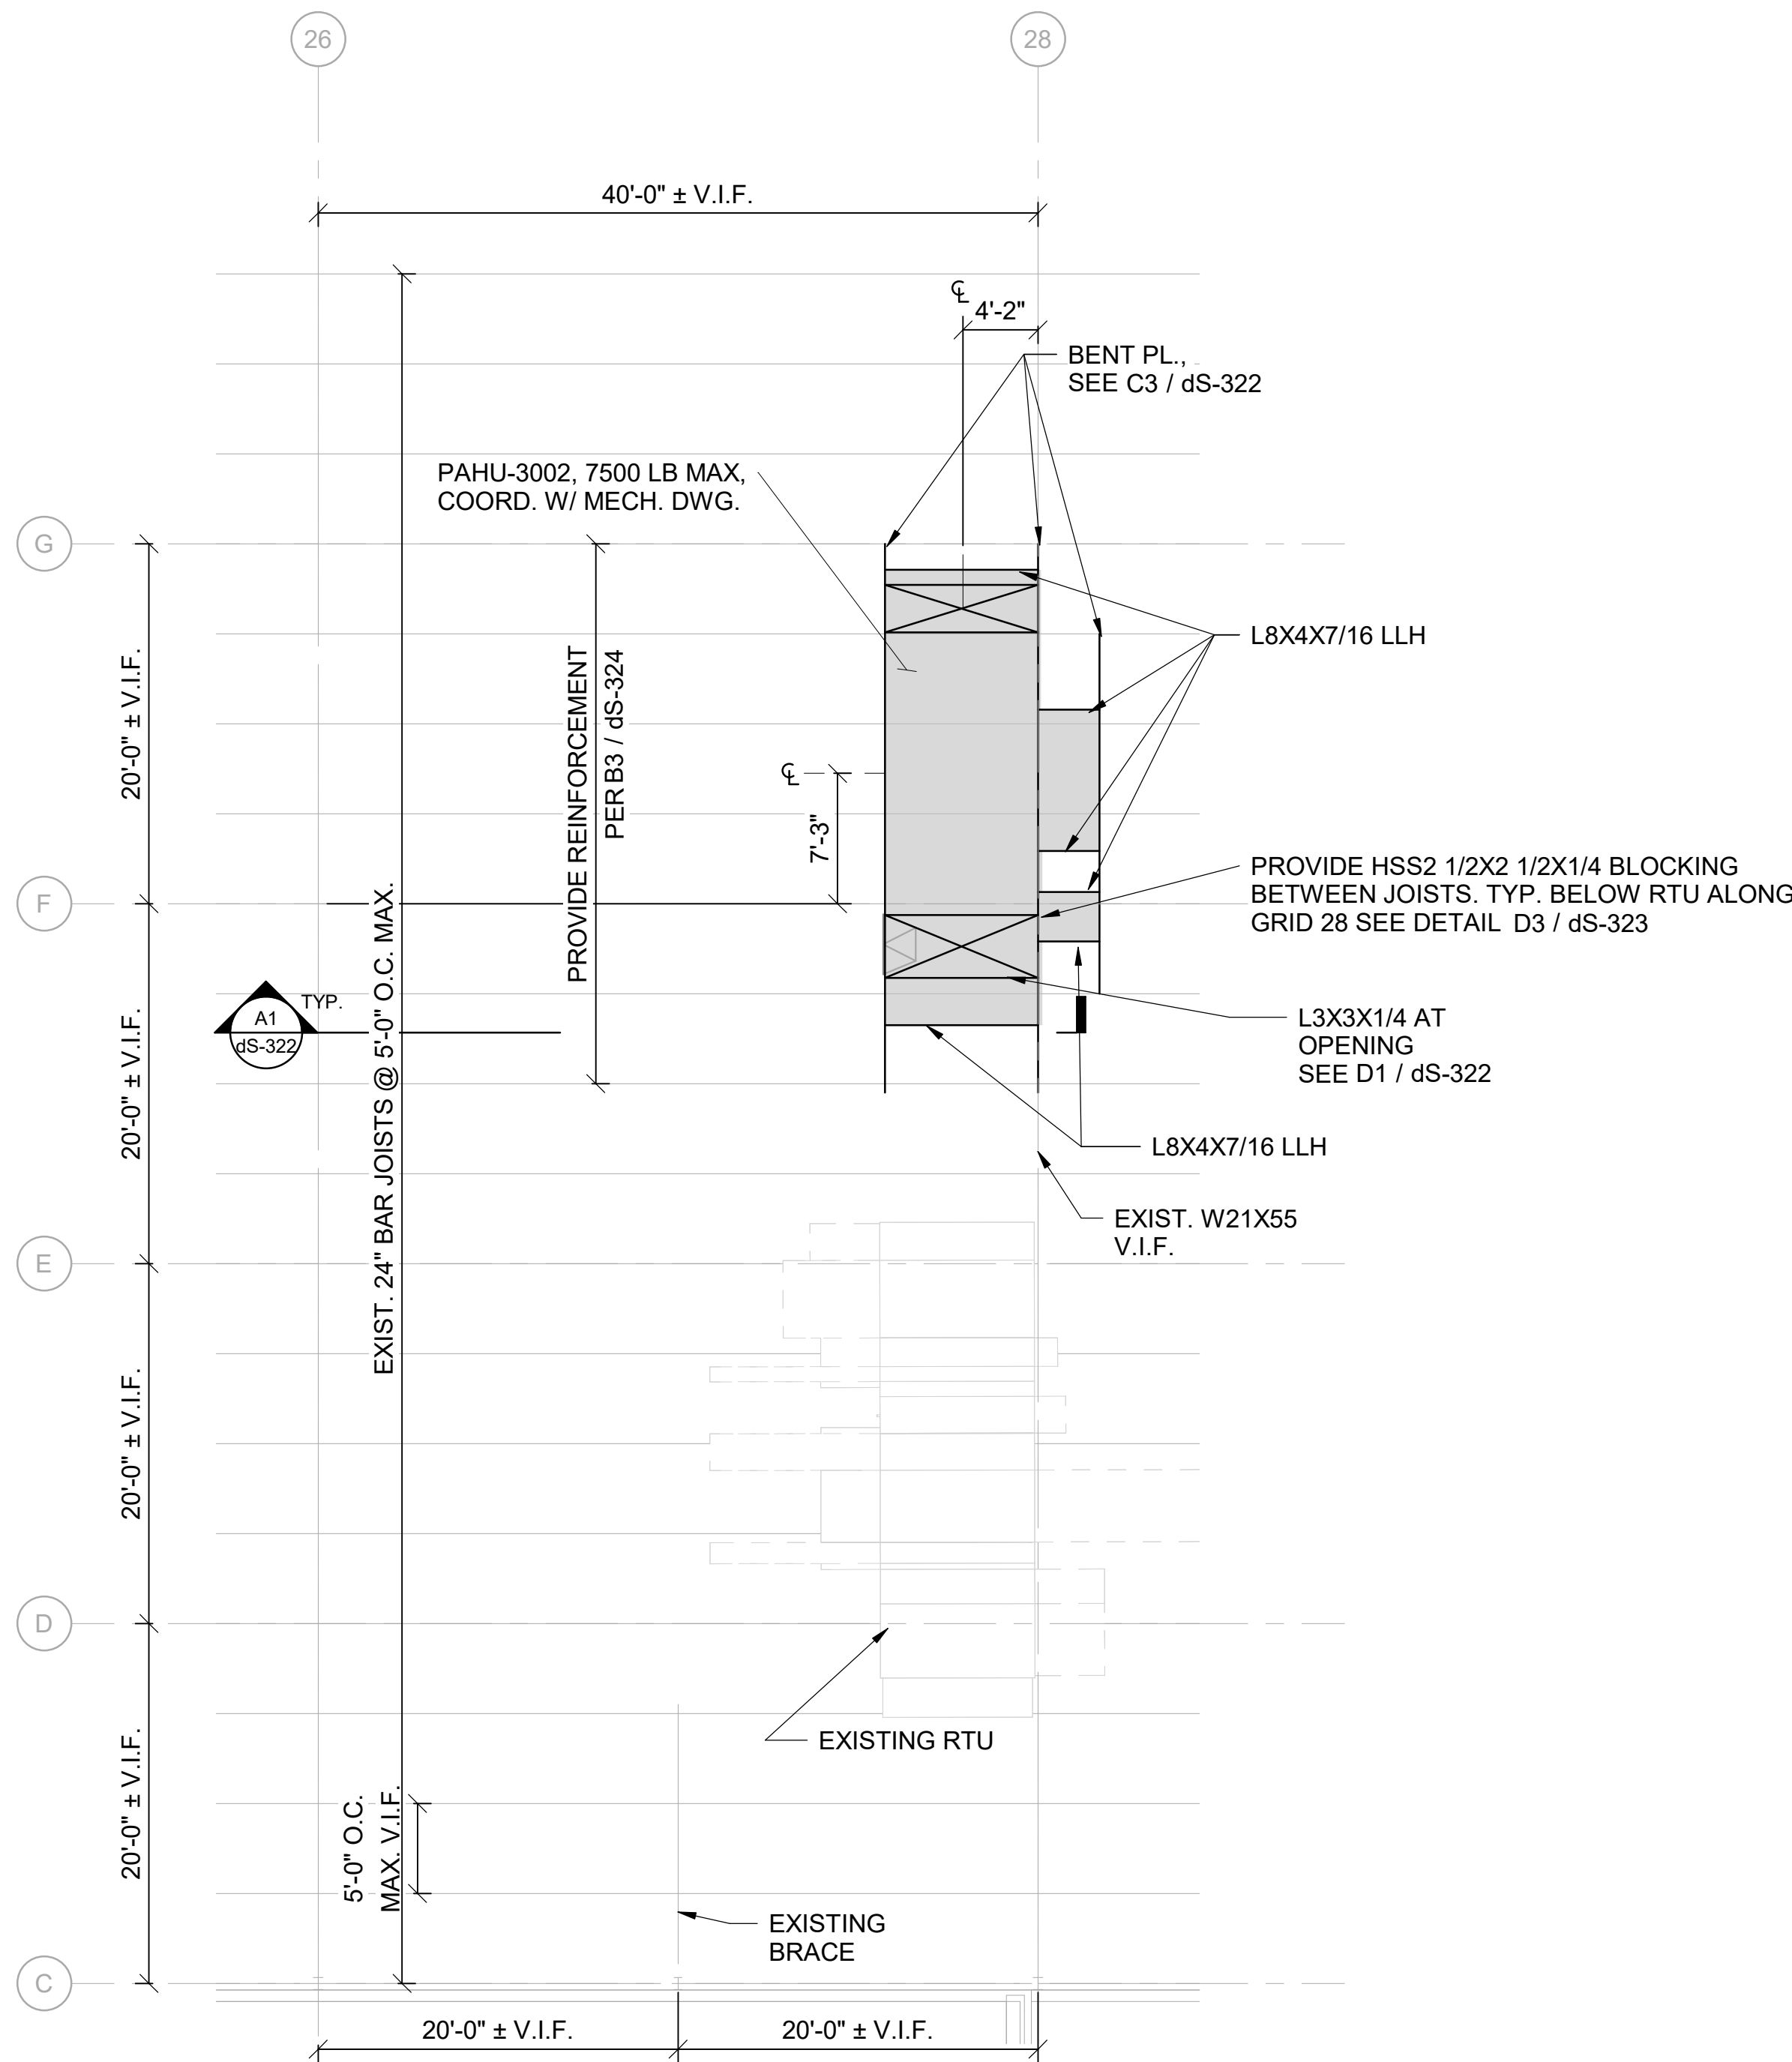

A4 ROOF FRAMING PLAN AT PAHU-3002
SCALE: 1/8" = 1'-0"

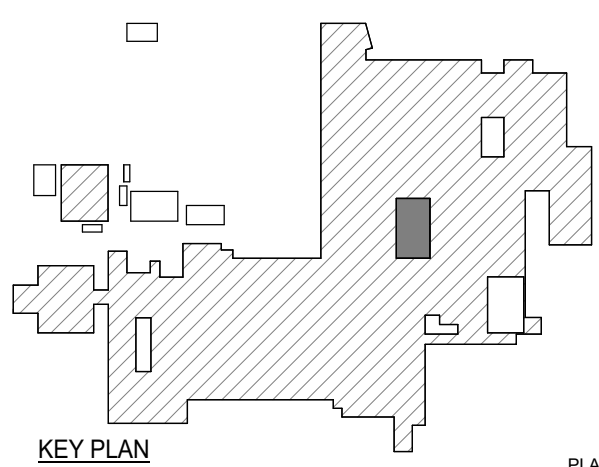

0 4' 8' 16'
SCALE: 1/8" = 1'-0"