

1

2

3

4

5

6

E

D

C

B

A

SHEET NOTES

- SEE SHEETS dS-001 & dS-002 FOR GENERAL STRUCTURAL NOTES AND ABBREVIATION KEY.
- CONTRACTOR SHALL FIELD VERIFY ALL EXISTING CONDITIONS BEFORE BEGINNING ANY WORK. DEVELOPMENT OF ANY SHOP DRAWINGS, OR PROCUREMENT OR FABRICATION OF ANY MATERIALS. NOTIFY ENGINEER OF RECORD IMMEDIATELY OF ANY DISCREPANCIES.
- STAIR TREADS SHALL BE 1 1/2" THK X 12" GRIP STRUT, GALVANIZED.
- METAL GRATING: GW 100, 19-W-4 (1"X3/16"), HOT DIPPED GALVANIZED, NON SERRATED. PROVIDE BANDING ALONG ALL EDGES. ALL STEEL SHALL CONFORM TO ASTM A1011.
- ROOF DECK AND ATTACHMENT SHALL BE OF THE TYPE SPECIFIED IN GENERAL NOTES K. ON dS-002

POND

3500 Parkway Lane
Suite 500
Peachtree Corners
Georgia 30092
Copyright © 2025 by Pond & Company. All rights reserved. No copying or duplication of these documents is allowed without the expressed written agreement of Pond & Company.

EOR/AOR SEAL

COA SEAL

CLIENT INFORMATION

Vantive

PROJECT NAME

VANTIVE TUBING
CLEAN ROOM

1900 AR-201
MOUNTAIN HOME,
ARKANSAS 72653

CONNECTION DESIGN LOADS			
MEMBER	AXIAL	SHEAR	MOMENT
W21X44	8 K	10 K	25 K-FT
W16X40		4 K	8 K
W16X26	6 K	4 K	

SHEET LEGEND

- DECK DIRECTION SPAN, SEE NOTE 5
- MOMENT CONNECTION
- CANTILEVER MOMENT CONNECTION

DRAWING ISSUE

04/24/2026
07/24/2026
01/24/2026
DATE

ISSUED FOR BID, EQ BID
ISSUED FOR APPROVAL
DESCRIPTION

C
A
MARK

DESIGNED BY: TR
DRAWN BY: TR
CHECKED BY: WH
SUBMITTED BY: MM
DATE: 04/24/2026
PROJECT #: 1241011

SHEET TITLE

ENLARGED ROOF
FRAMING
PLANS-EXTERIOR
ADDITIONS


SHEET NUMBER

dS-154

ORIGINAL SHEET SIZE:
30" X 42"

A1 EXTERIOR AIRLOCK ROOF FRAMING PLAN
SCALE: 1/4" = 1'-0"

A4 BREAKER PLATE ROOF FRAMING
SCALE: 1/4" = 1'-0"

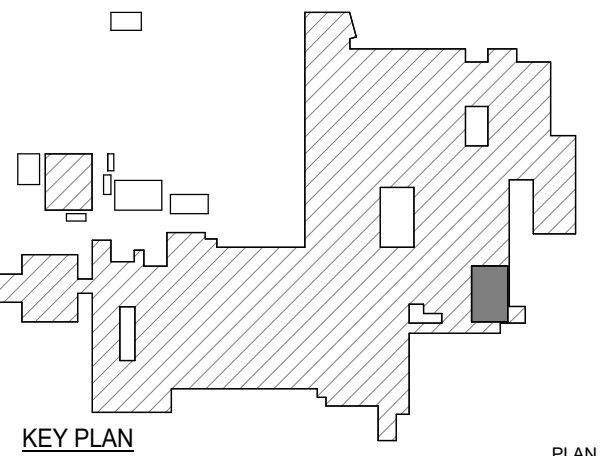

ISSUED FOR BID