



4/24/2026 6:49:03 PM Autodesk Docs/Baxter and Vantive- Mountain Home/BAXTER_VANTIVE_Master Base File_STPC_V25.vit


E
D
C
B
A

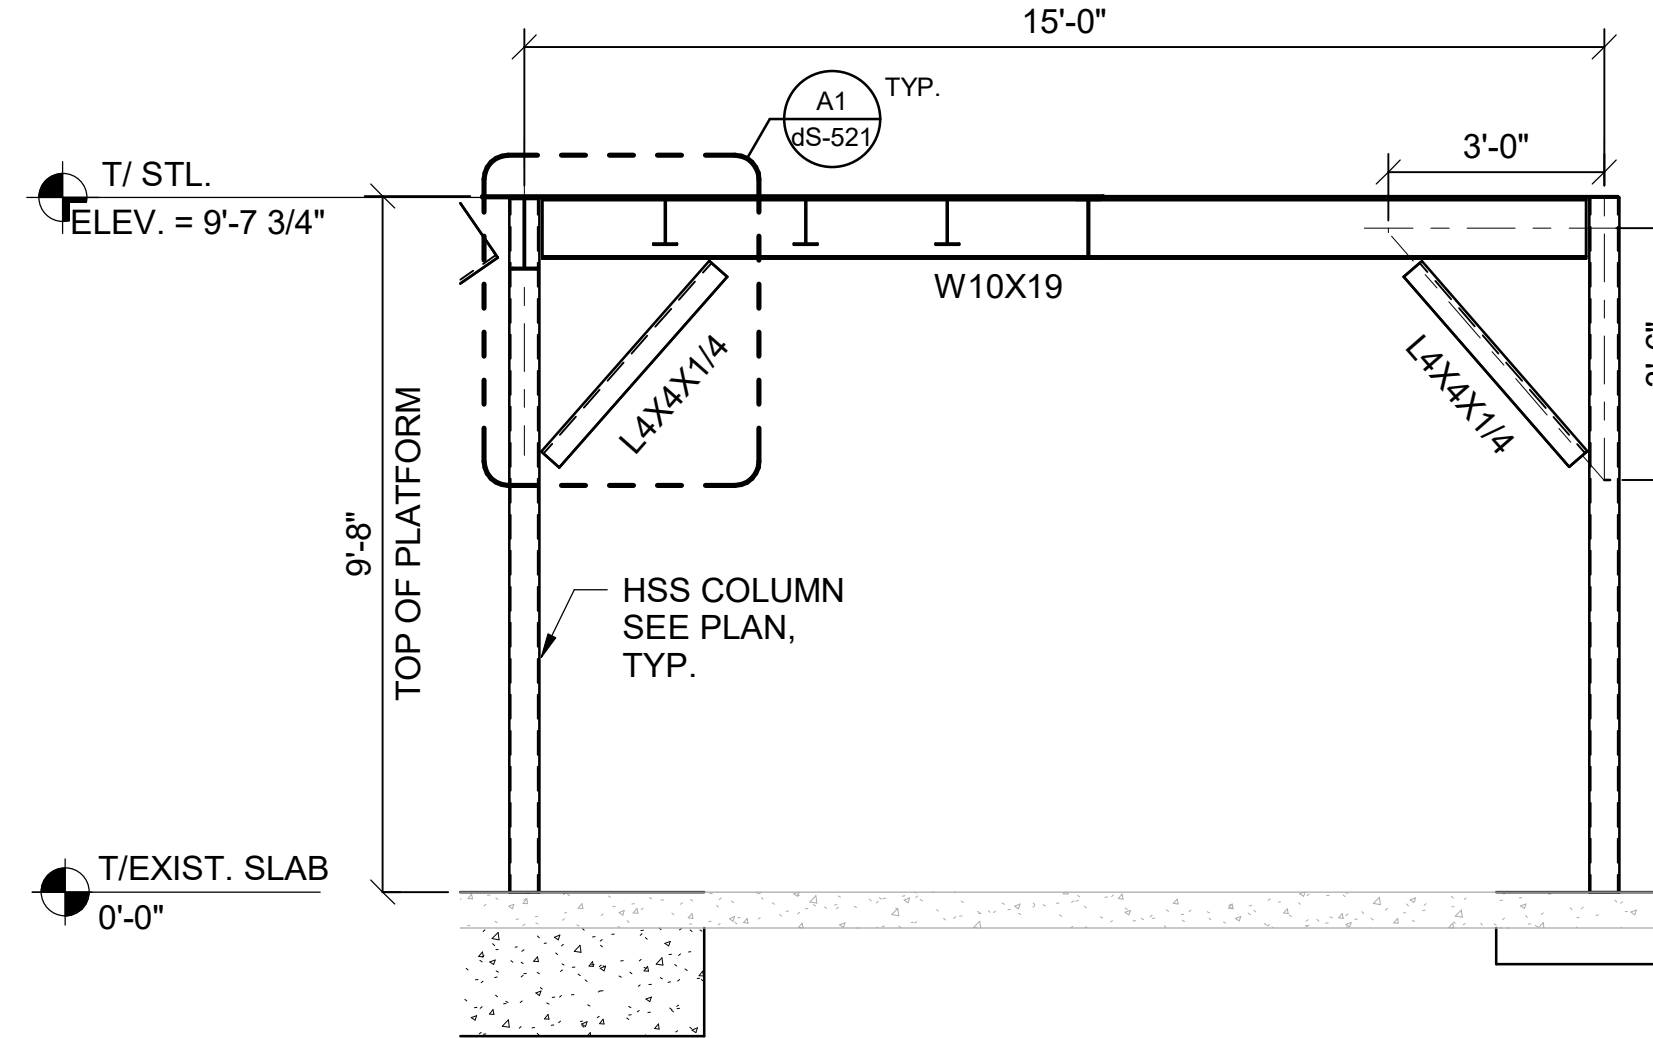


D1 EQUIPMENT PLATFORM EAST ELEVATION
SCALE: 3/8" = 1'-0"

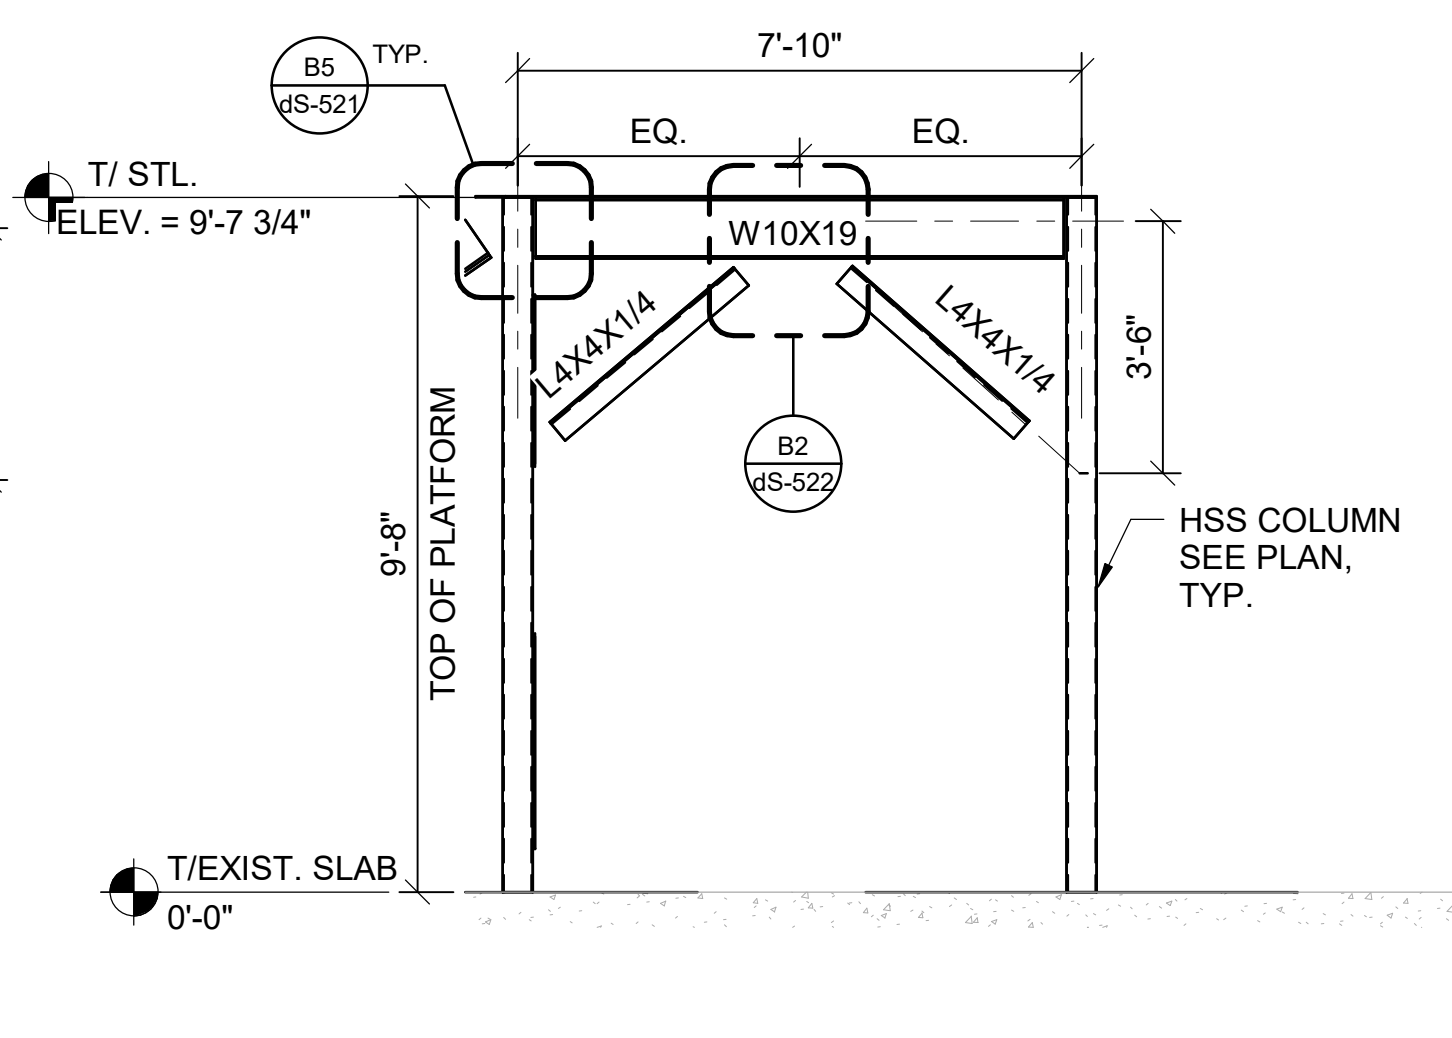


D2 EAST ELEVATION AT LANDING
SCALE: 3/8" = 1'-0"

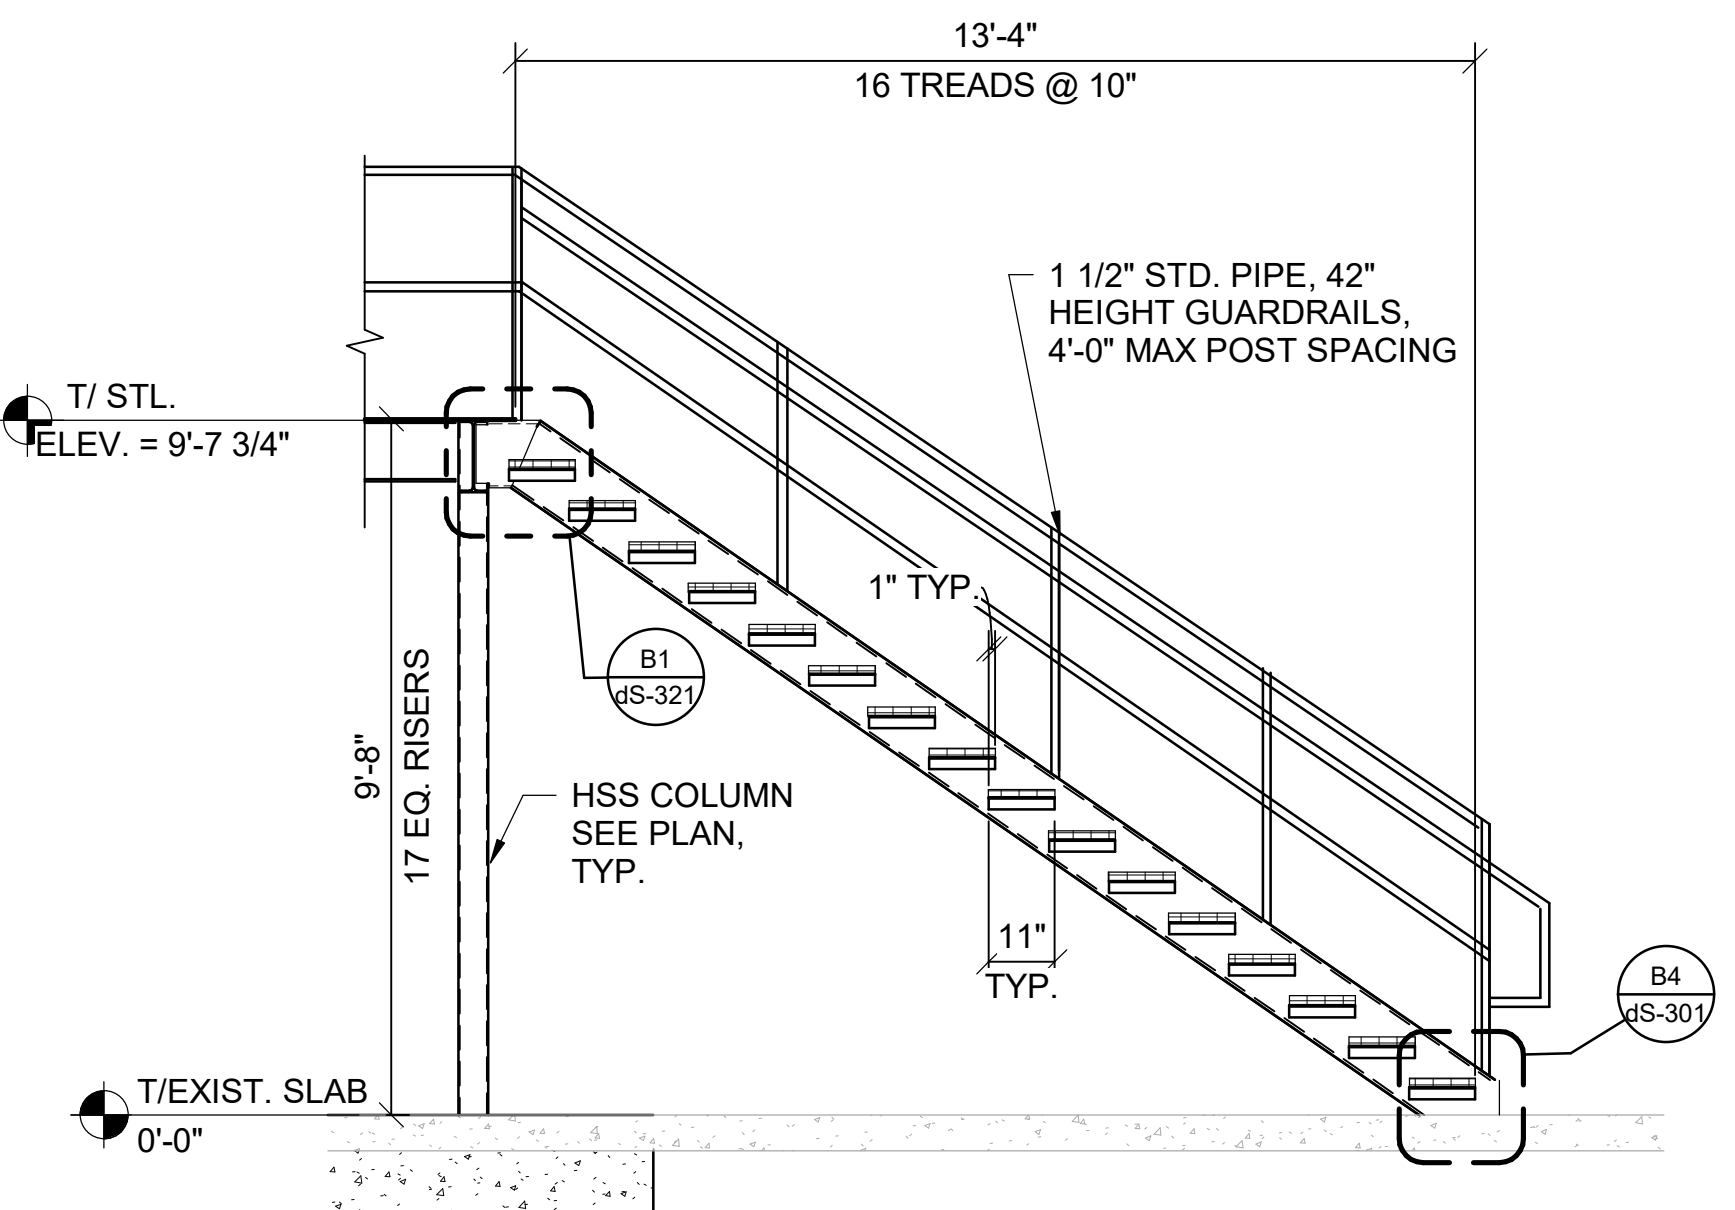


D4 SECTION AT STAIR
SCALE: 3/8" = 1'-0"

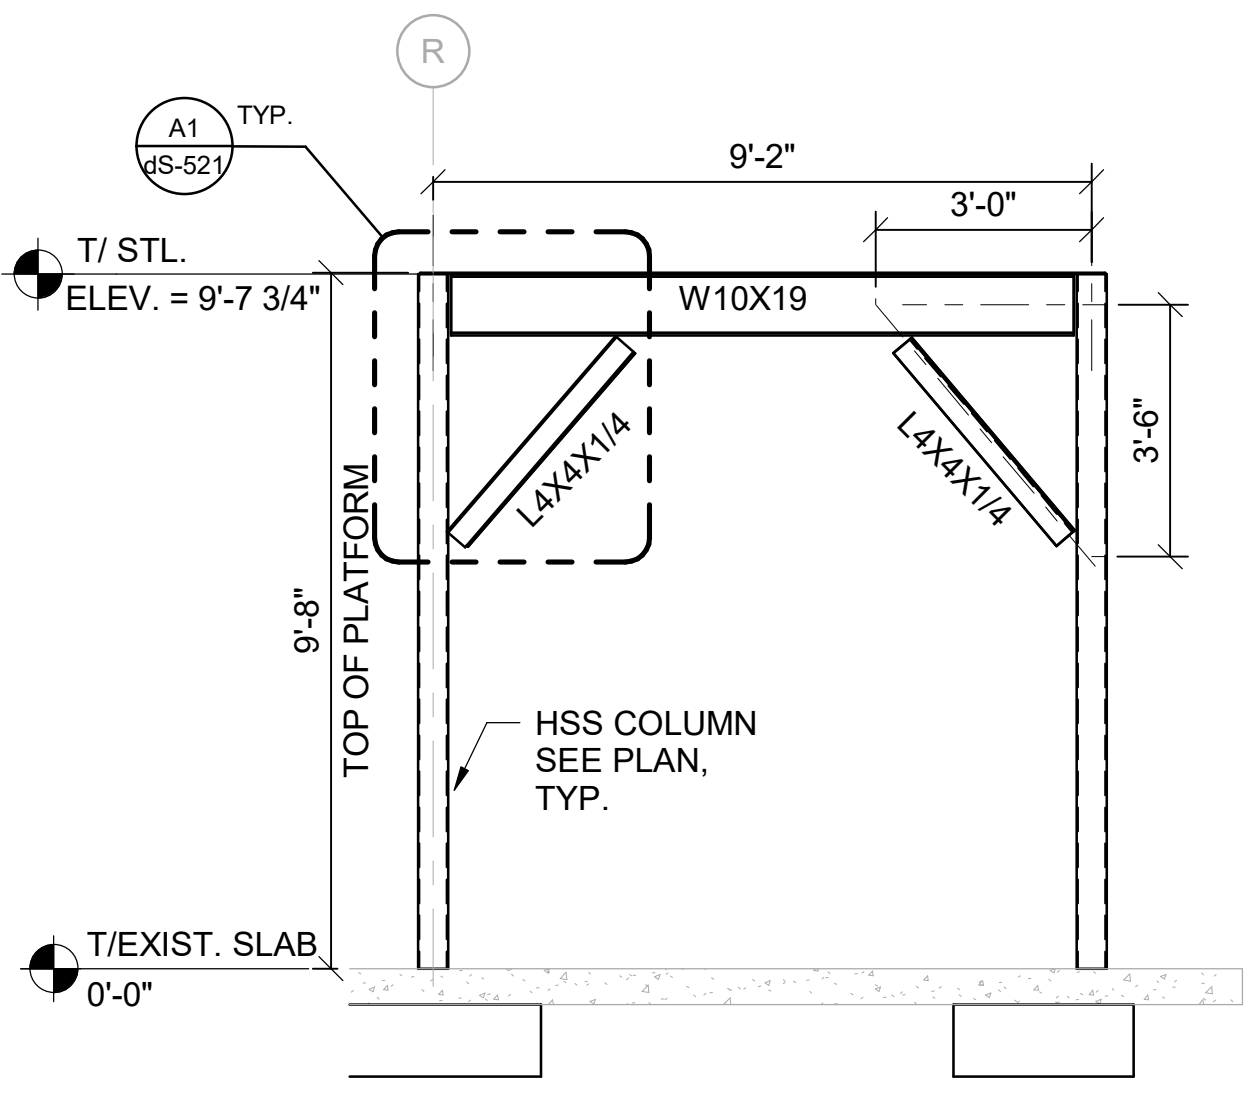


C1 NORTH ELEVATION NEAR EXISTING AIRLOCK
SCALE: 3/8" = 1'-0"

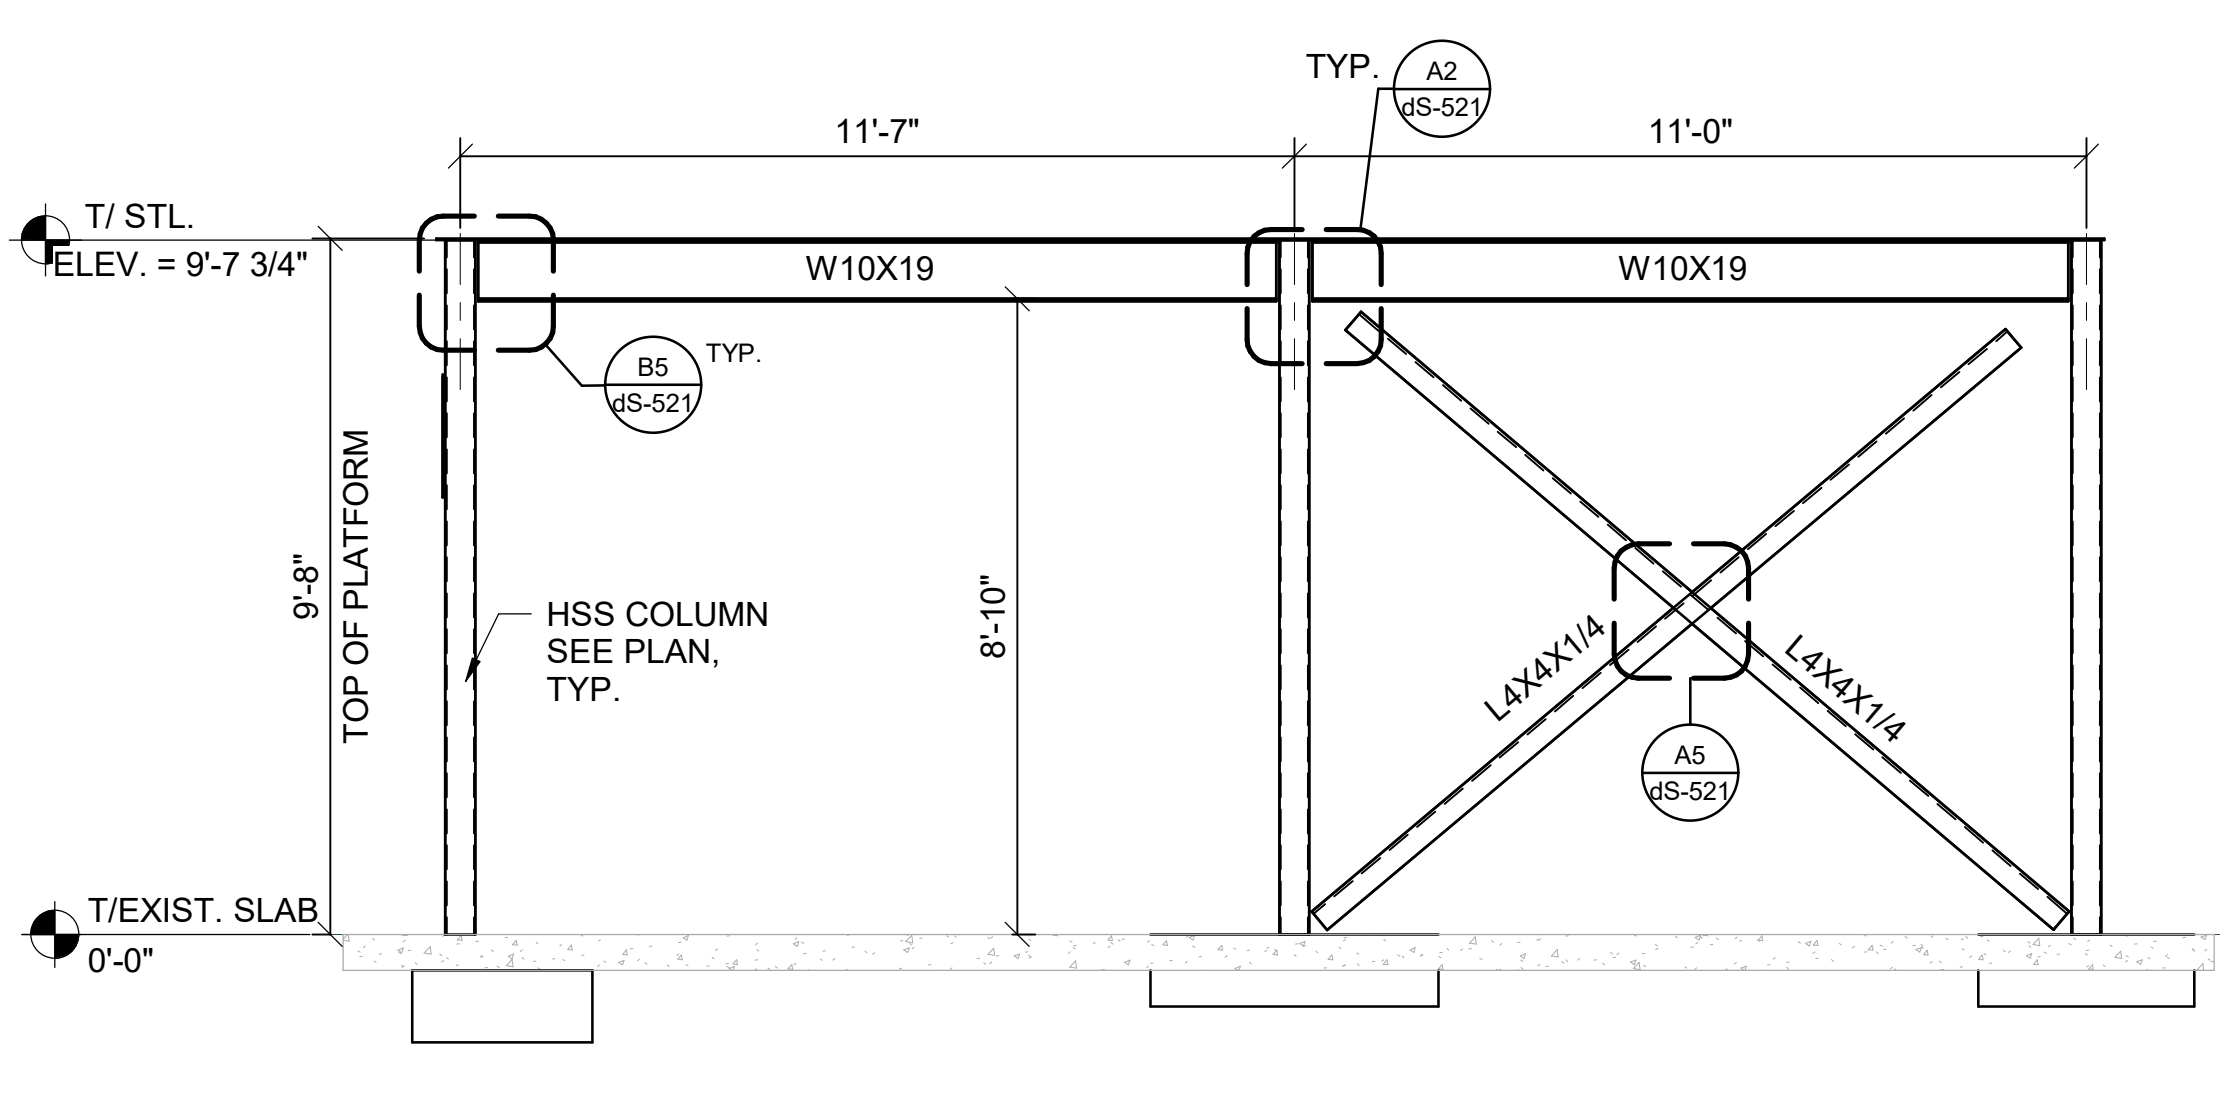


C2 EQUIPMENT PLATFORM WEST ELEVATION
SCALE: 3/8" = 1'-0"

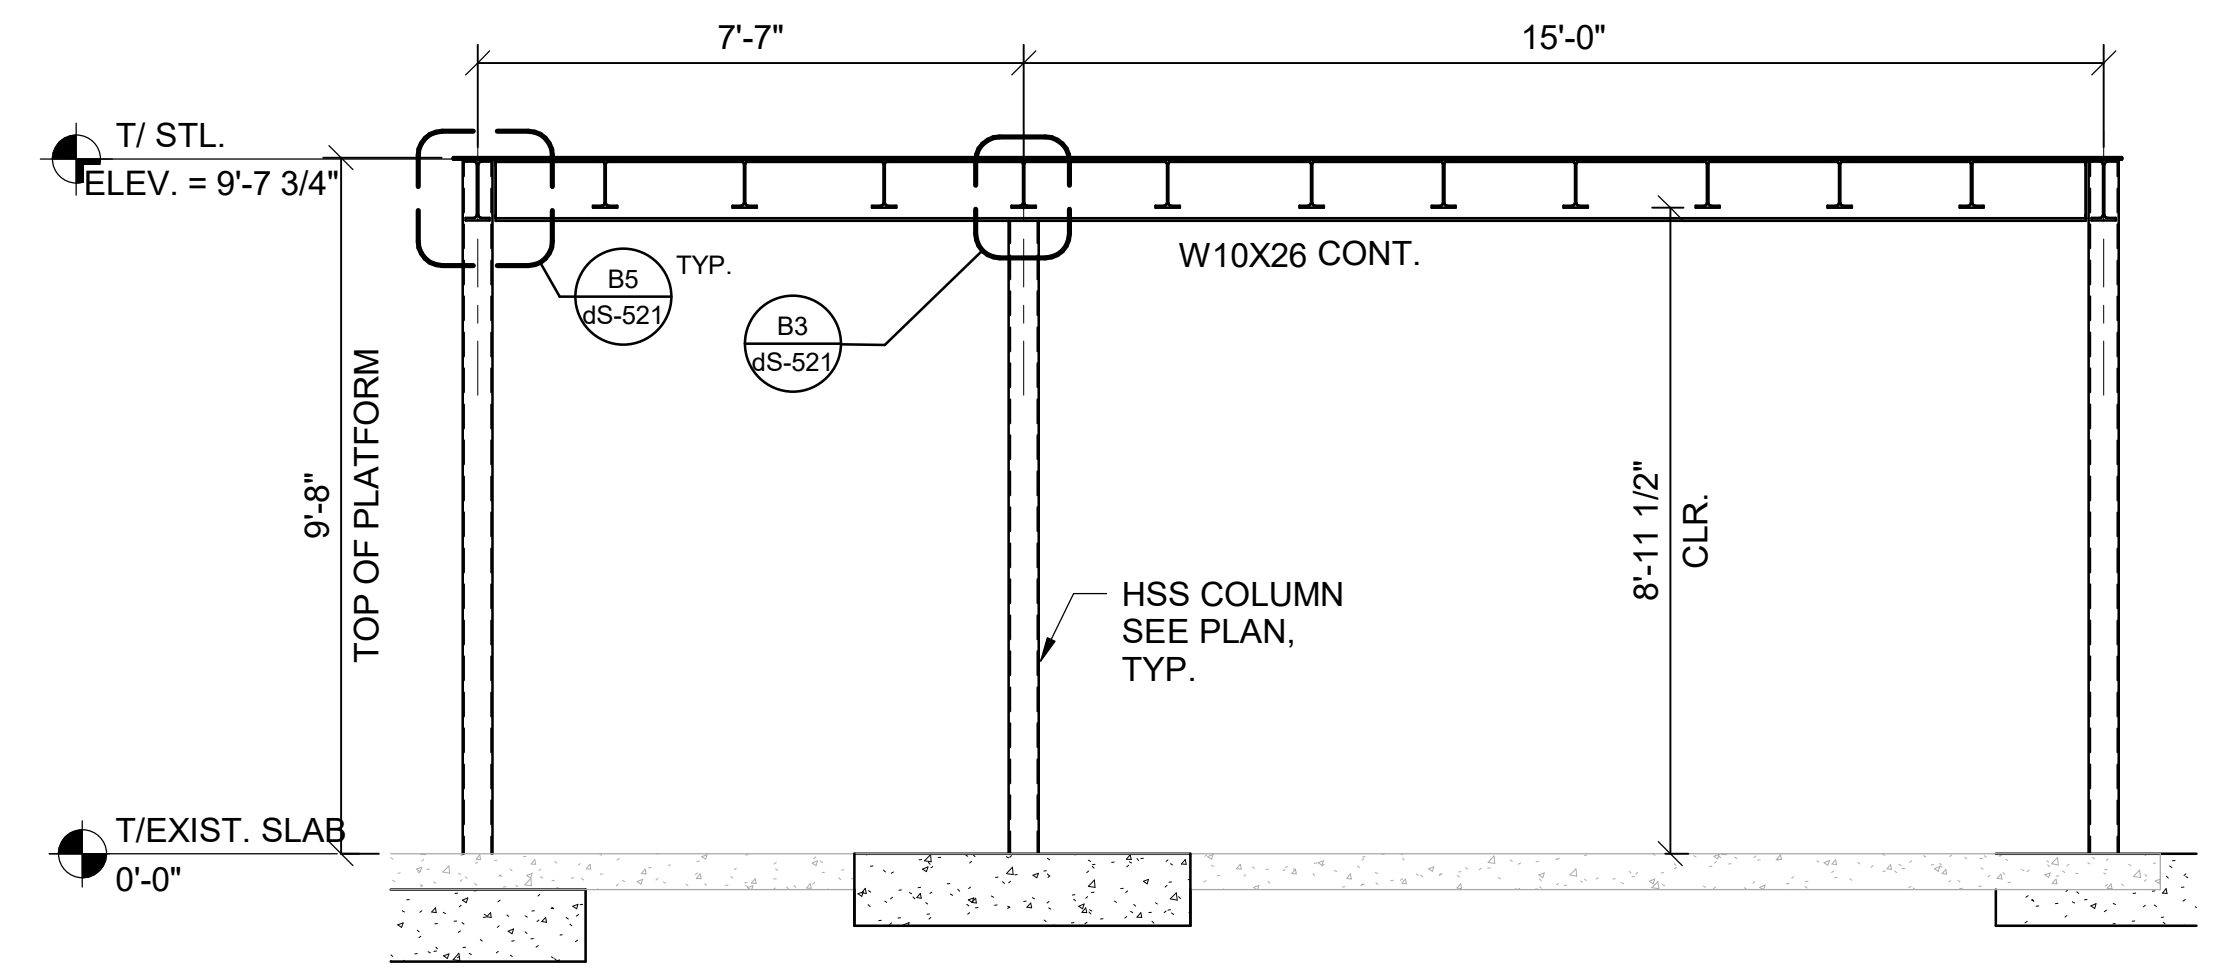

C5 WEST ELEVATION NEAR END EXTRUDER
SCALE: 3/8" = 1'-0"

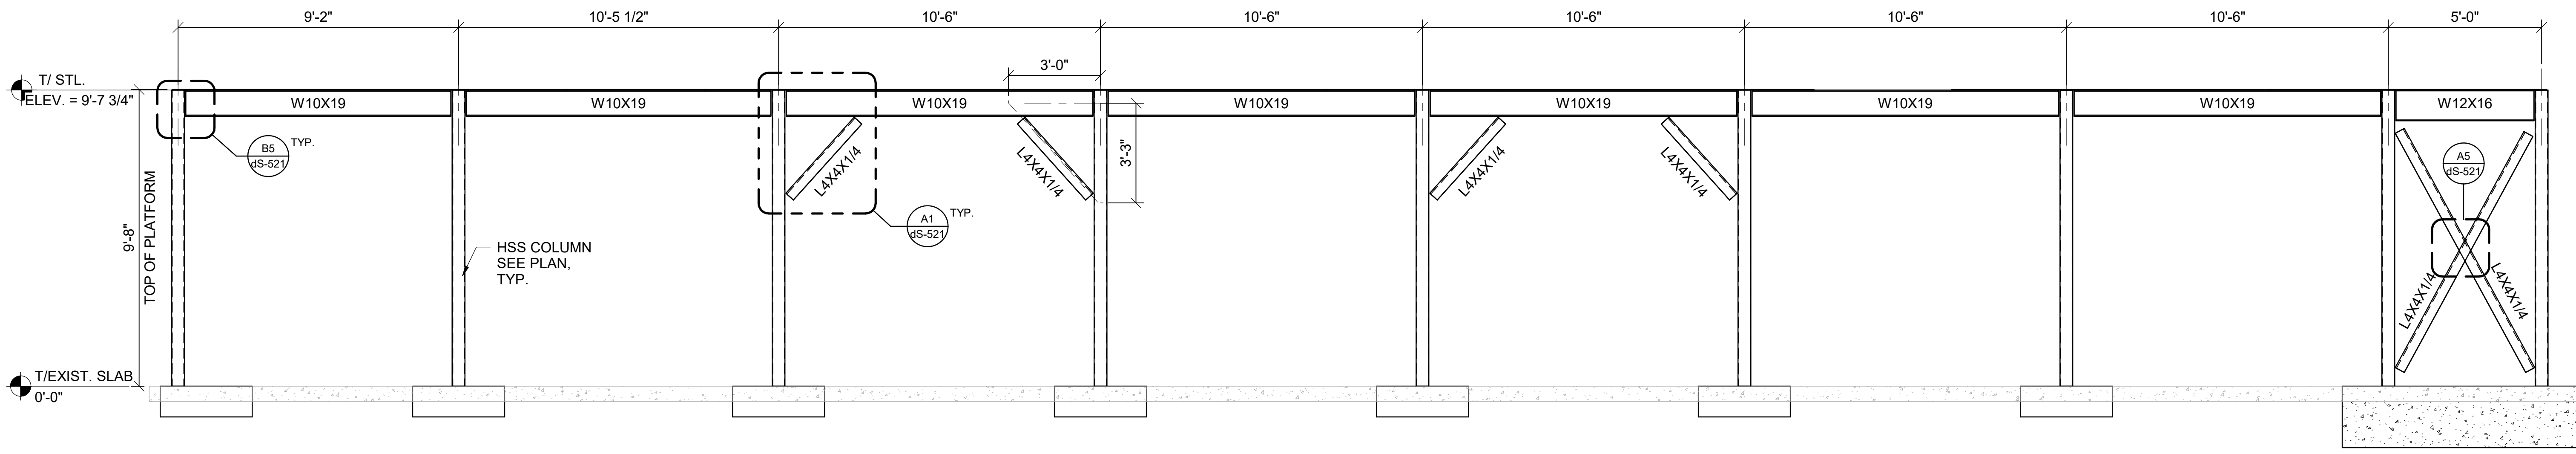

B1 EQUIPMENT PLATFORM SOUTH ELEVATION
SCALE: 3/8" = 1'-0"

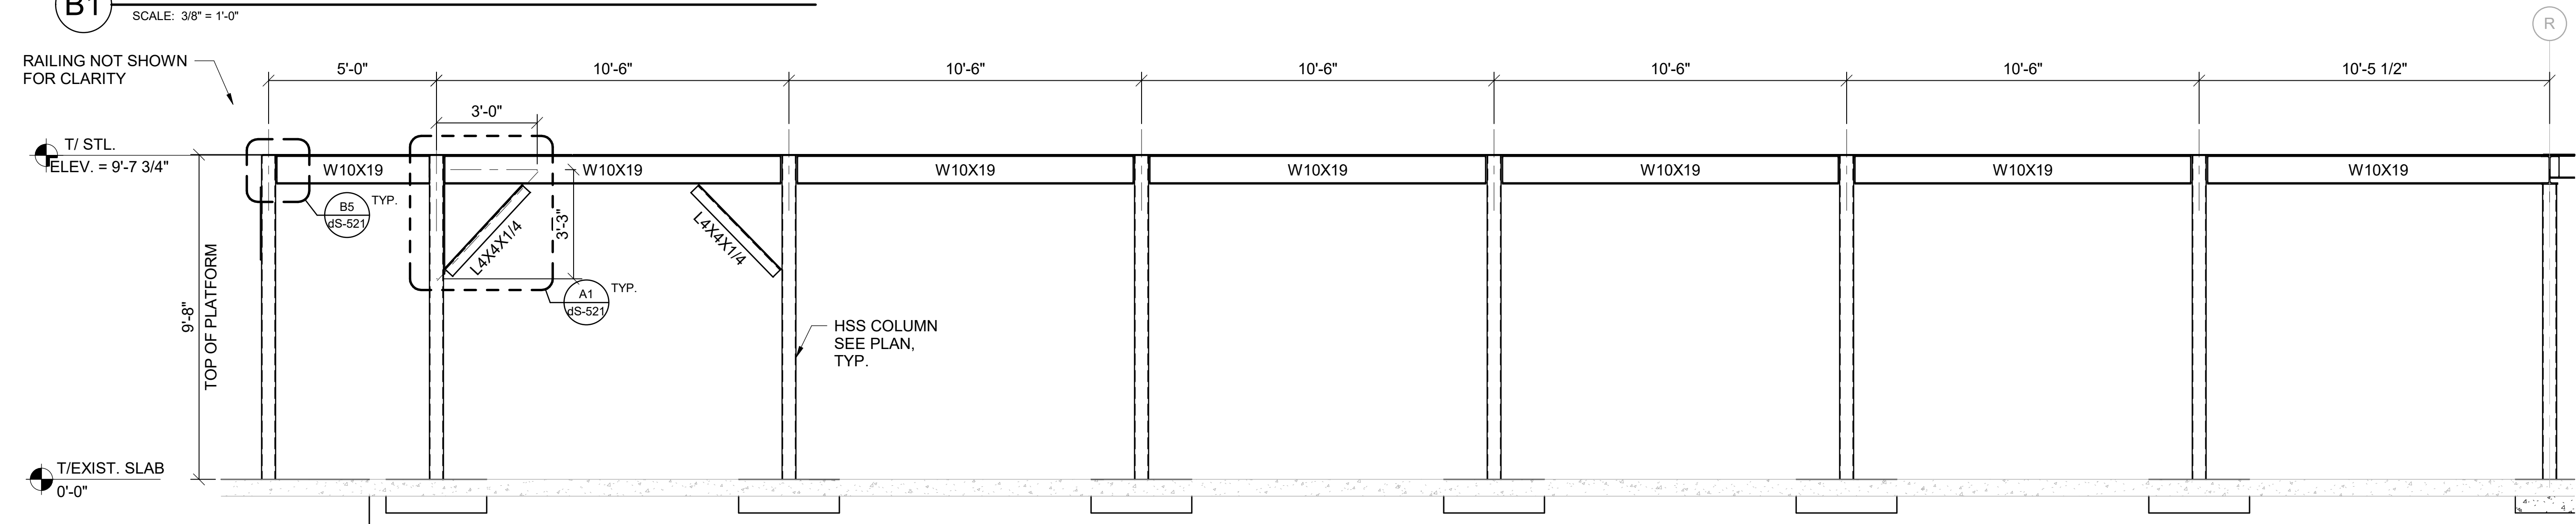

A1 EQUIPMENT PLATFORM NORTH ELEVATION
SCALE: 3/8" = 1'-0"

SHEET NOTES

- SEE SHEETS dS-001 & dS-002 FOR GENERAL STRUCTURAL NOTES AND ABBREVIATION KEY.
- CONTRACTOR SHALL FIELD VERIFY ALL EXISTING CONDITIONS BEFORE BEGINNING ANY WORK, DEVELOPMENT OF ANY SHOP DRAWINGS, OR PROCUREMENT OR FABRICATION OF ANY MATERIALS. NOTIFY ENGINEER OF RECORD IMMEDIATELY OF ANY DISCREPANCIES.
- ELEVATIONS INDICATED ARE REFERENCE ELEVATIONS ABOVE TOP OF INTERIOR EXISTING BUILDING SLAB.
- SEE NOTE G ON dS-001 FOR DELEGATED CONNECTION DESIGN REQUIREMENTS.
- ALL CONNECTION DESIGN LOADS ARE ULTIMATE (LRFD) LOADS.
- AXIAL LOADS INDICATED AT BEAM AND BRACING ARE TENSION AND COMPRESSION LOADS.
- TOP OF STEEL (T/STL.) REFERENCES TOP OF STRUCTURAL STEEL BEAMS AND GIRDERS.

POND
3500 Parkway Lane
Suite 500
Peachtree Corners
Georgia 30092
Copyright © 2025 by Pond & Company. All rights reserved. No copying or duplication of these documents is allowed without the expressed written agreement of Pond & Company.

EOR/AOR SEAL

COA SEAL

CLIENT INFORMATION

PROJECT NAME
VANTIVE TUBING
CLEAN ROOM

1900 AR-201
MOUNTAIN HOME,
ARKANSAS 72653

DRAWING ISSUE	
DATE	DESCRIPTION
04/24/2026	ISSUED FOR BID, EQ. BID
07/27/2026	ISSUED FOR APPROVAL
07/23/2026	ISSUED FOR APPROVAL

SHEET TITLE	
ROOM 565 SECTIONS & ELEVATIONS	

SHEET NUMBER	
dS-202	

0 2' 4' 6'
SCALE: 3/8" = 1'-0"

ORIGINAL SHEET SIZE:
36" X 42"

ISSUED FOR BID