

1

2

3

4

5

6

SHEET NOTES

- SEE SHEETS dS-001 & dS-002 FOR GENERAL STRUCTURAL NOTES AND ABBREVIATION KEY.
- CONTRACTOR SHALL FIELD VERIFY ALL EXISTING CONDITIONS BEFORE BEGINNING ANY WORK. DEVELOPMENT OF ANY SHOP DRAWINGS, OR PROCUREMENT OR FABRICATION OF ANY MATERIALS. NOTIFY ENGINEER OF RECORD IMMEDIATELY OF ANY DISCREPANCIES.
- ELEVATION = 0'-0" REFERENCES ELEVATIONS ABOVE TOP OF INTERIOR EXISTING BUILDING SLAB.
- SEE NOTE G ON dS-001 FOR DELEGATED CONNECTION DESIGN REQUIREMENTS.
- ALL CONNECTION DESIGN LOADS ARE ULTIMATE (LRFD) LOADS.
- AXIAL LOADS INDICATED AT BEAM AND BRACING ARE TENSION AND COMPRESSION LOADS.
- TOP OF STEEL (T/STL.) REFERENCES TOP OF STRUCTURAL STEEL BEAMS AND GIRDERS.

POND3500 Parkway Lane
Suite 500
Peachtree Corners
Georgia 30092

Copyright © 2025 by Pond & Company. All rights reserved. No copying or duplication of these documents is allowed without the expressed written agreement of Pond & Company.

EOR/AOR SEAL

COA SEAL

CLIENT INFORMATION

Vantive

PROJECT NAME

VANTIVE TUBING
CLEAN ROOM1900 AR-201
MOUNTAIN HOME,
ARKANSAS 72653

DRAWING ISSUE

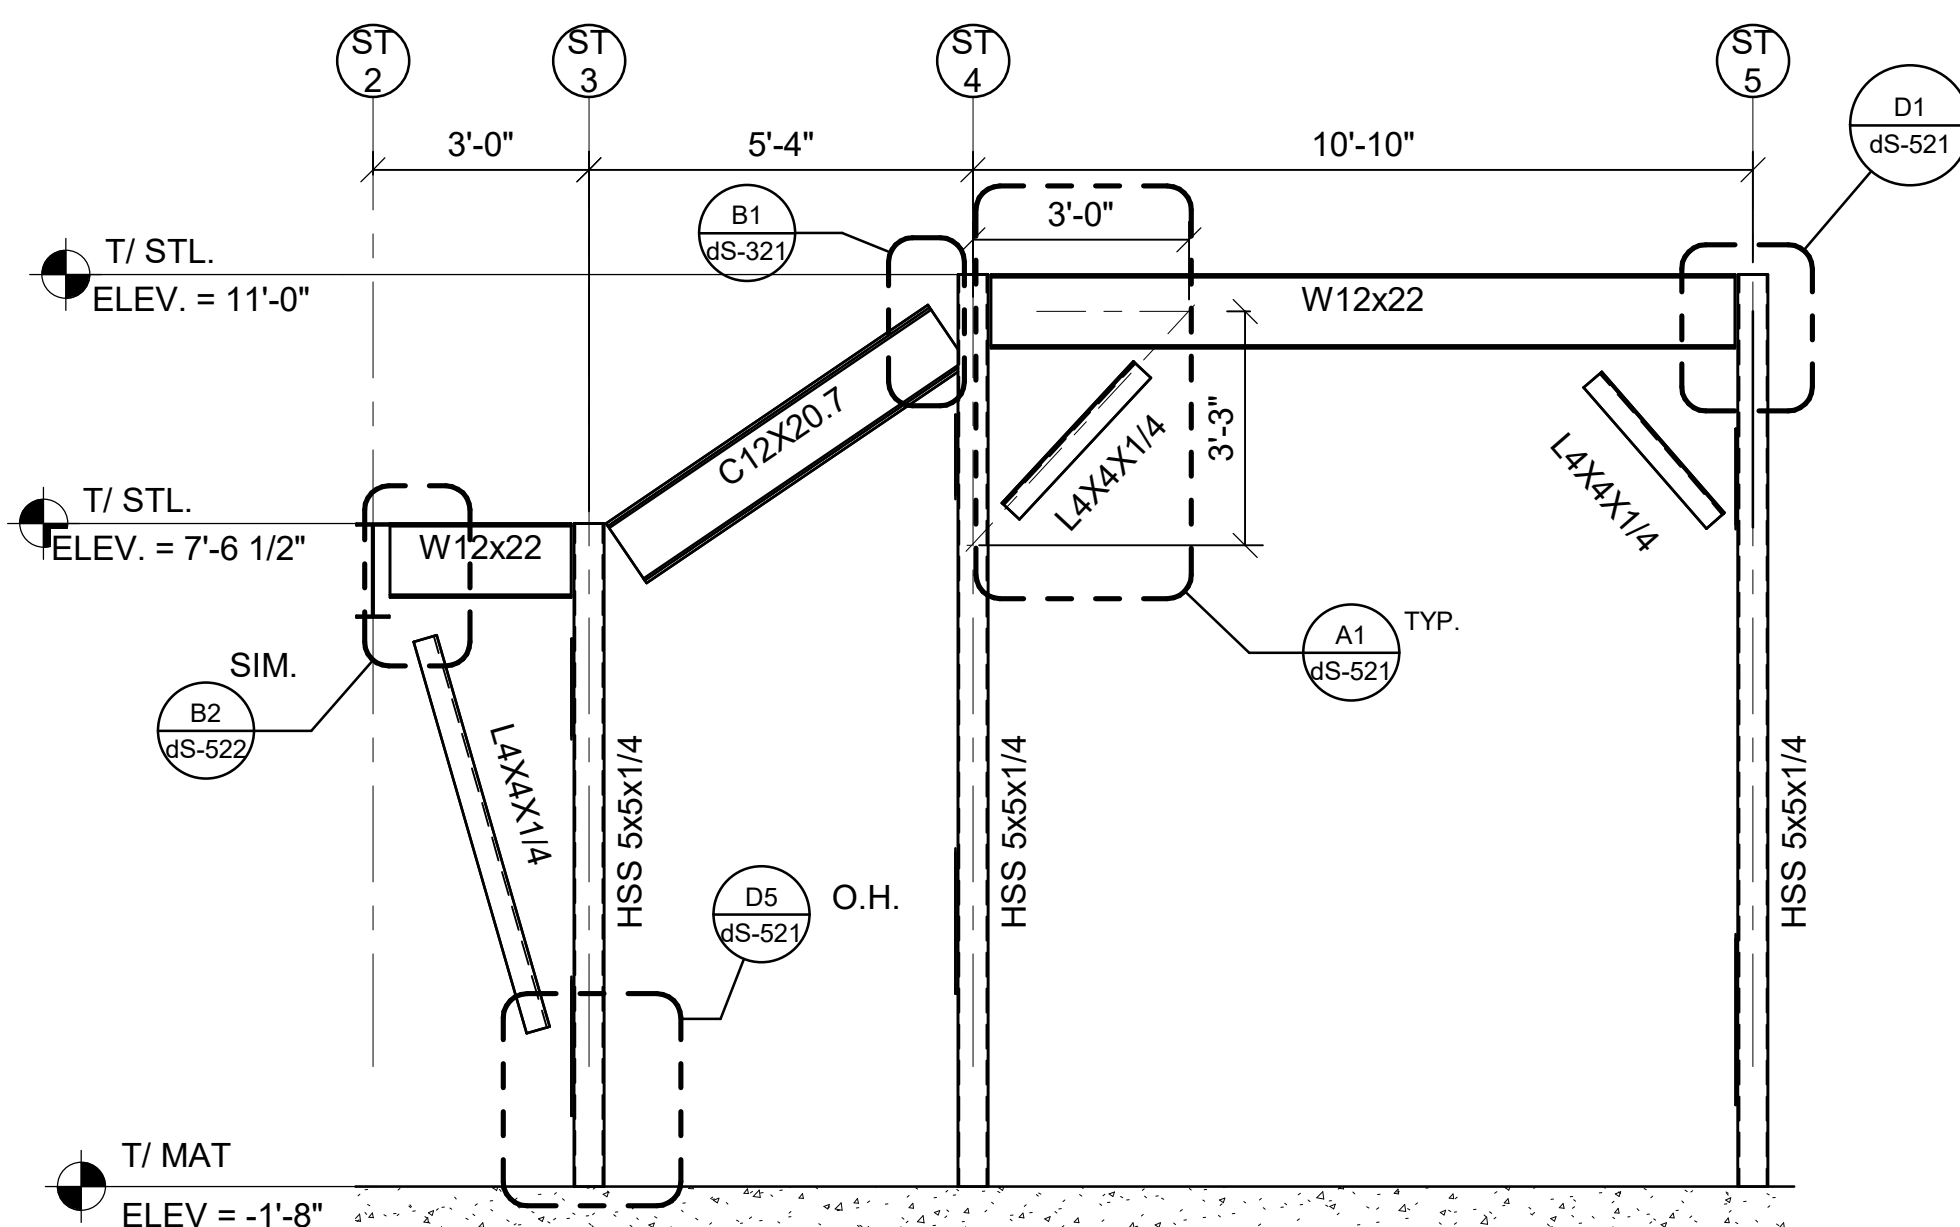
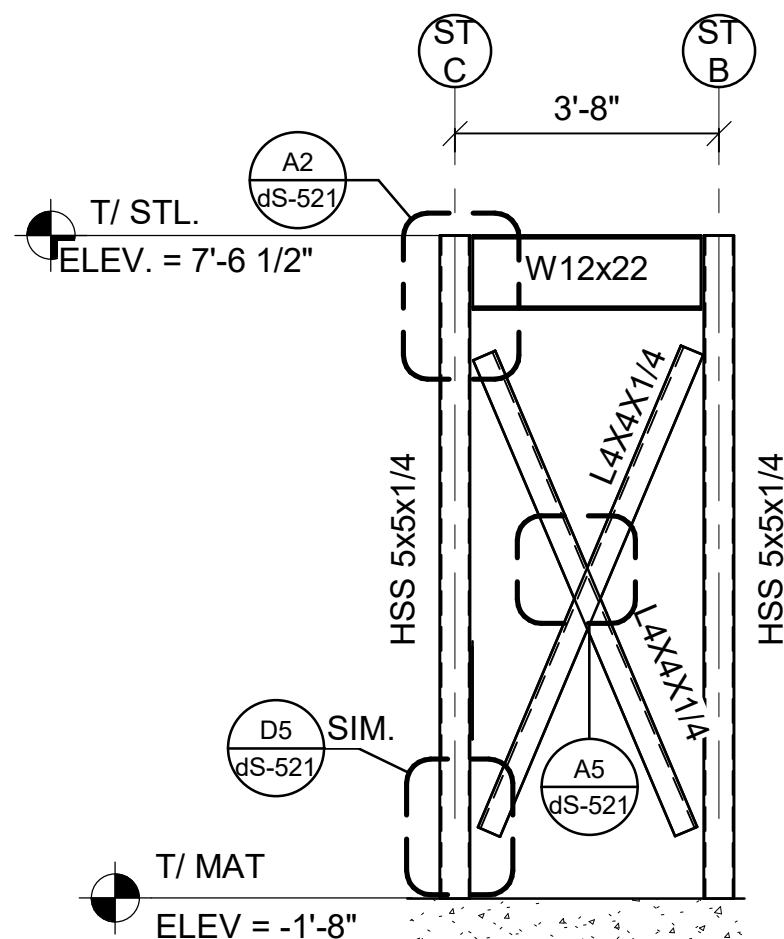
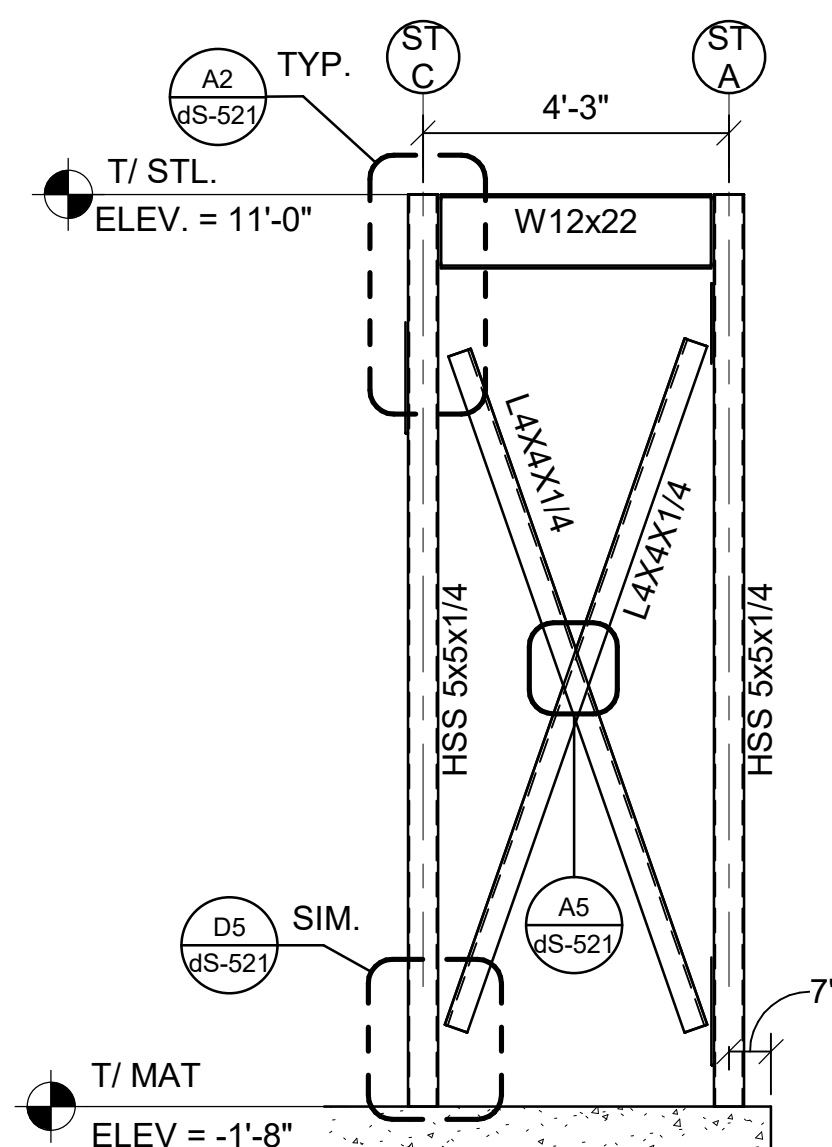
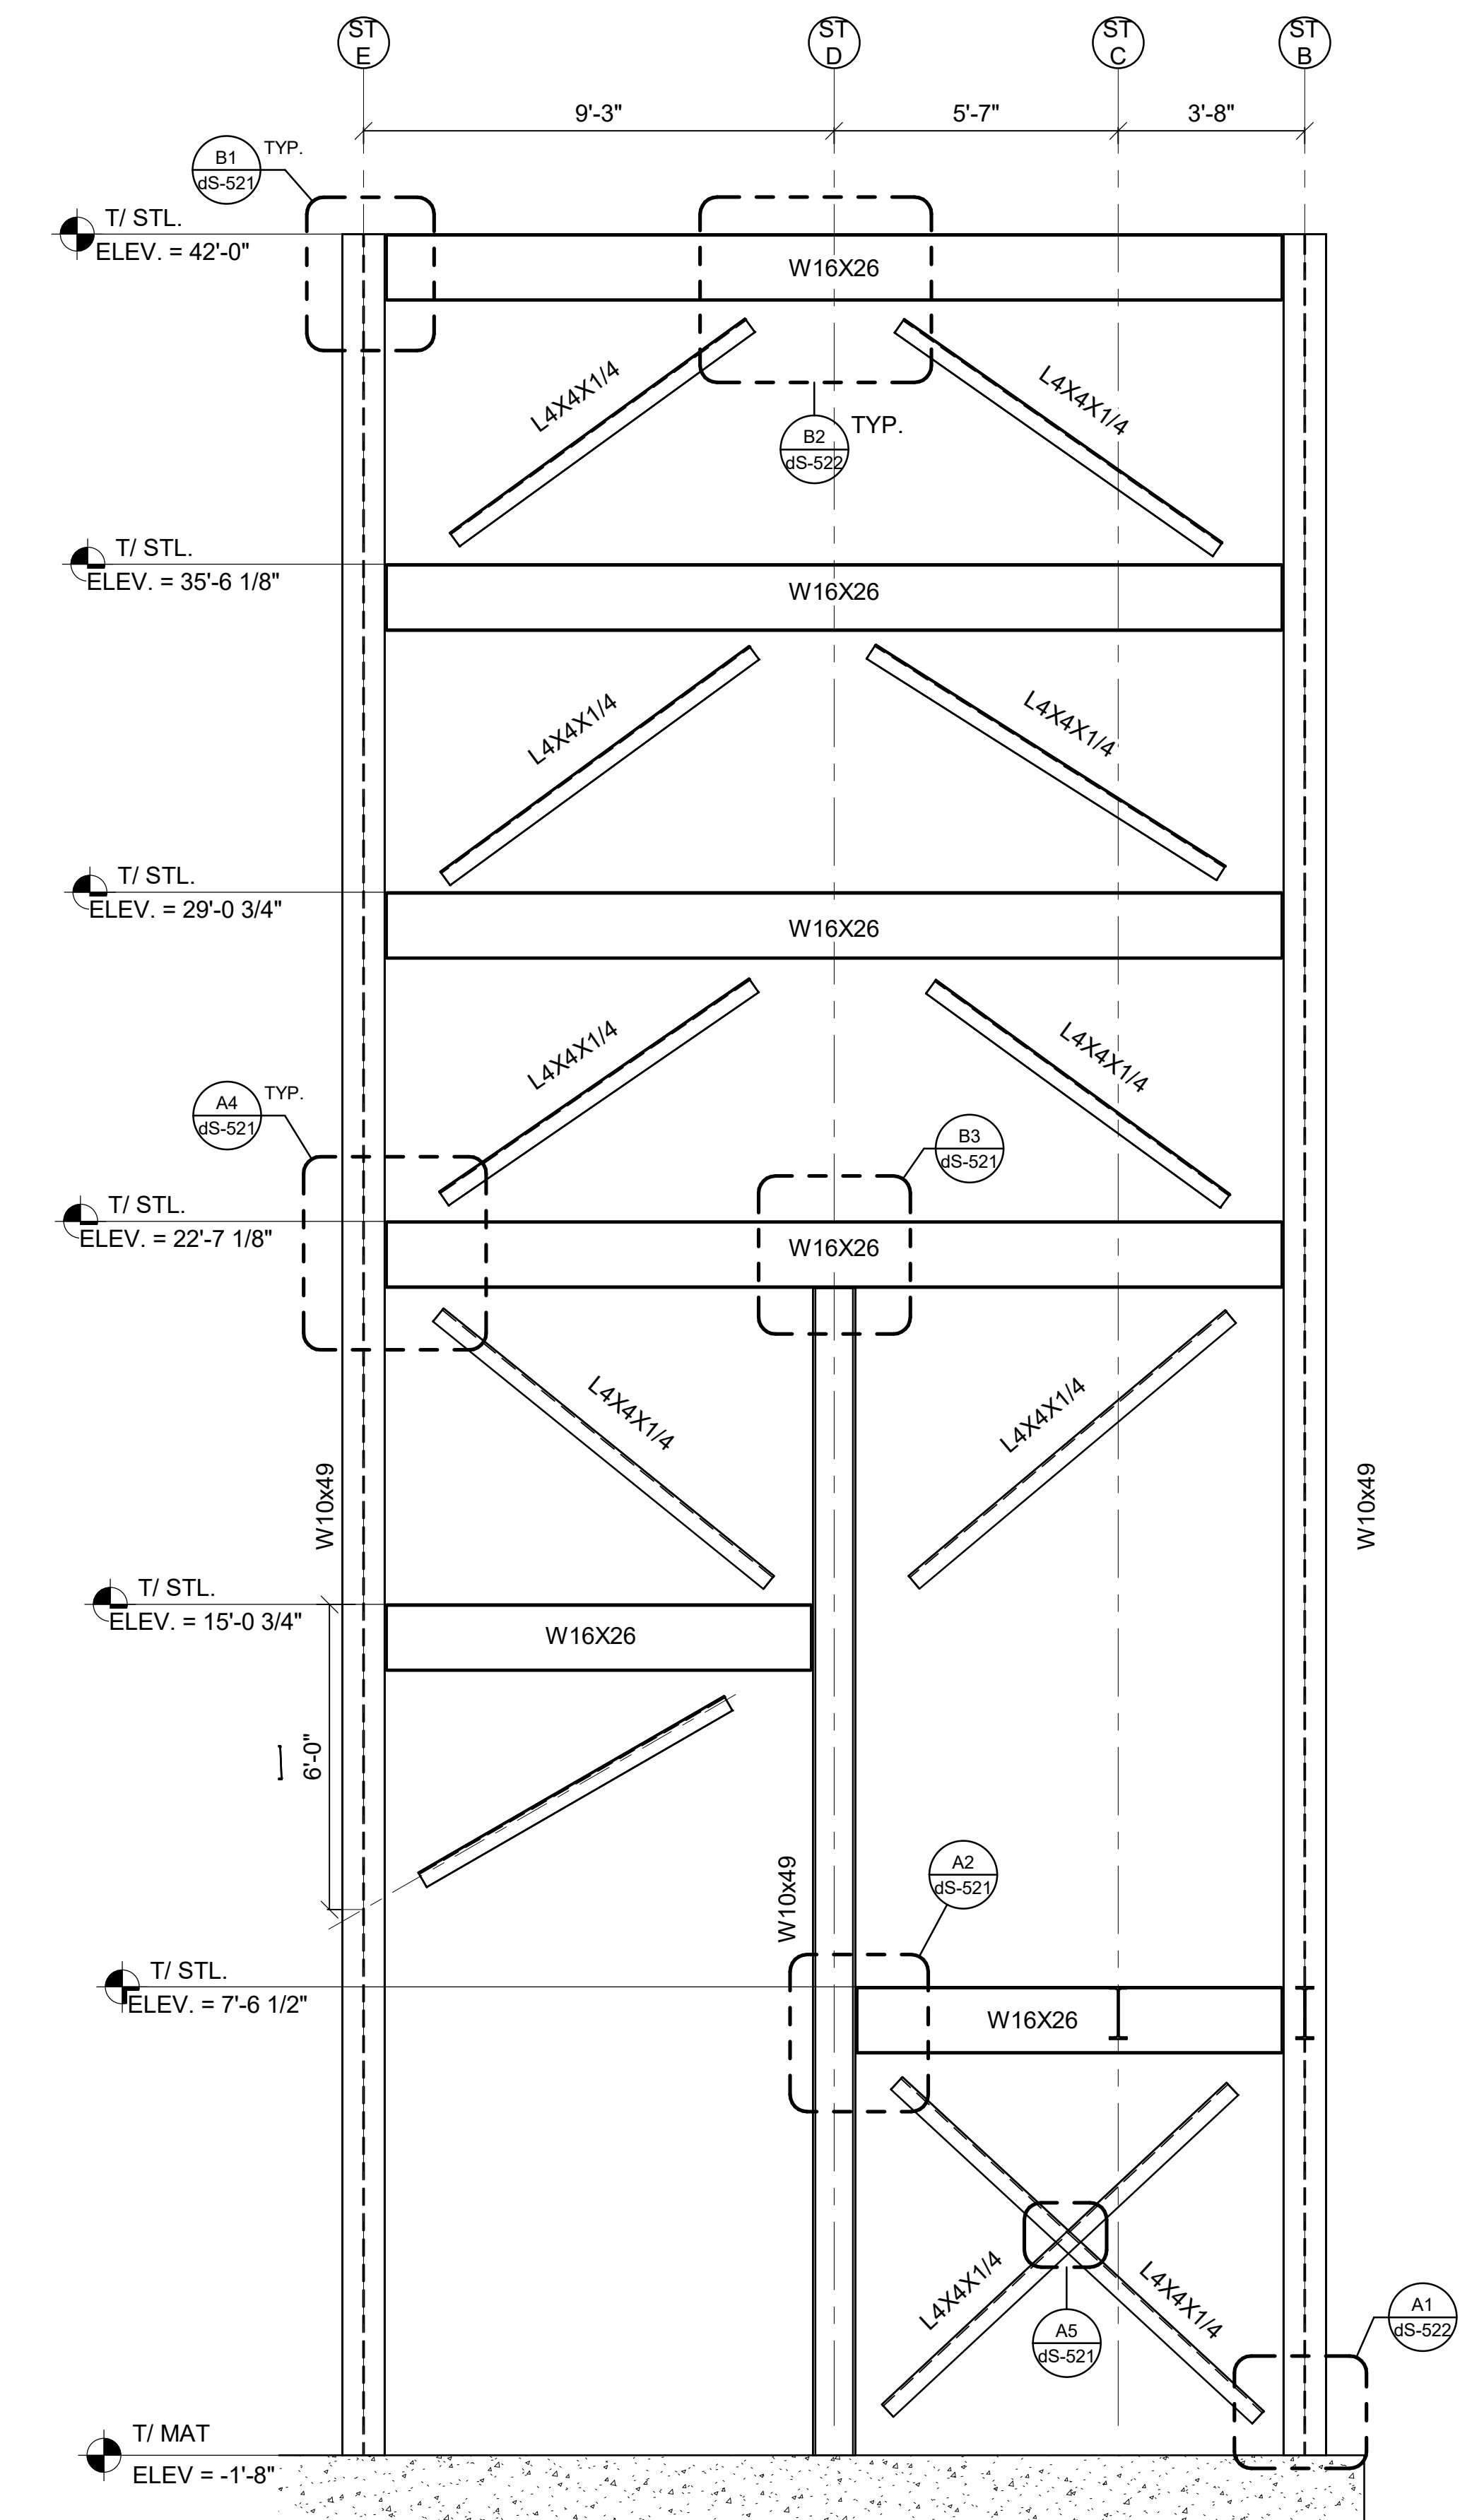
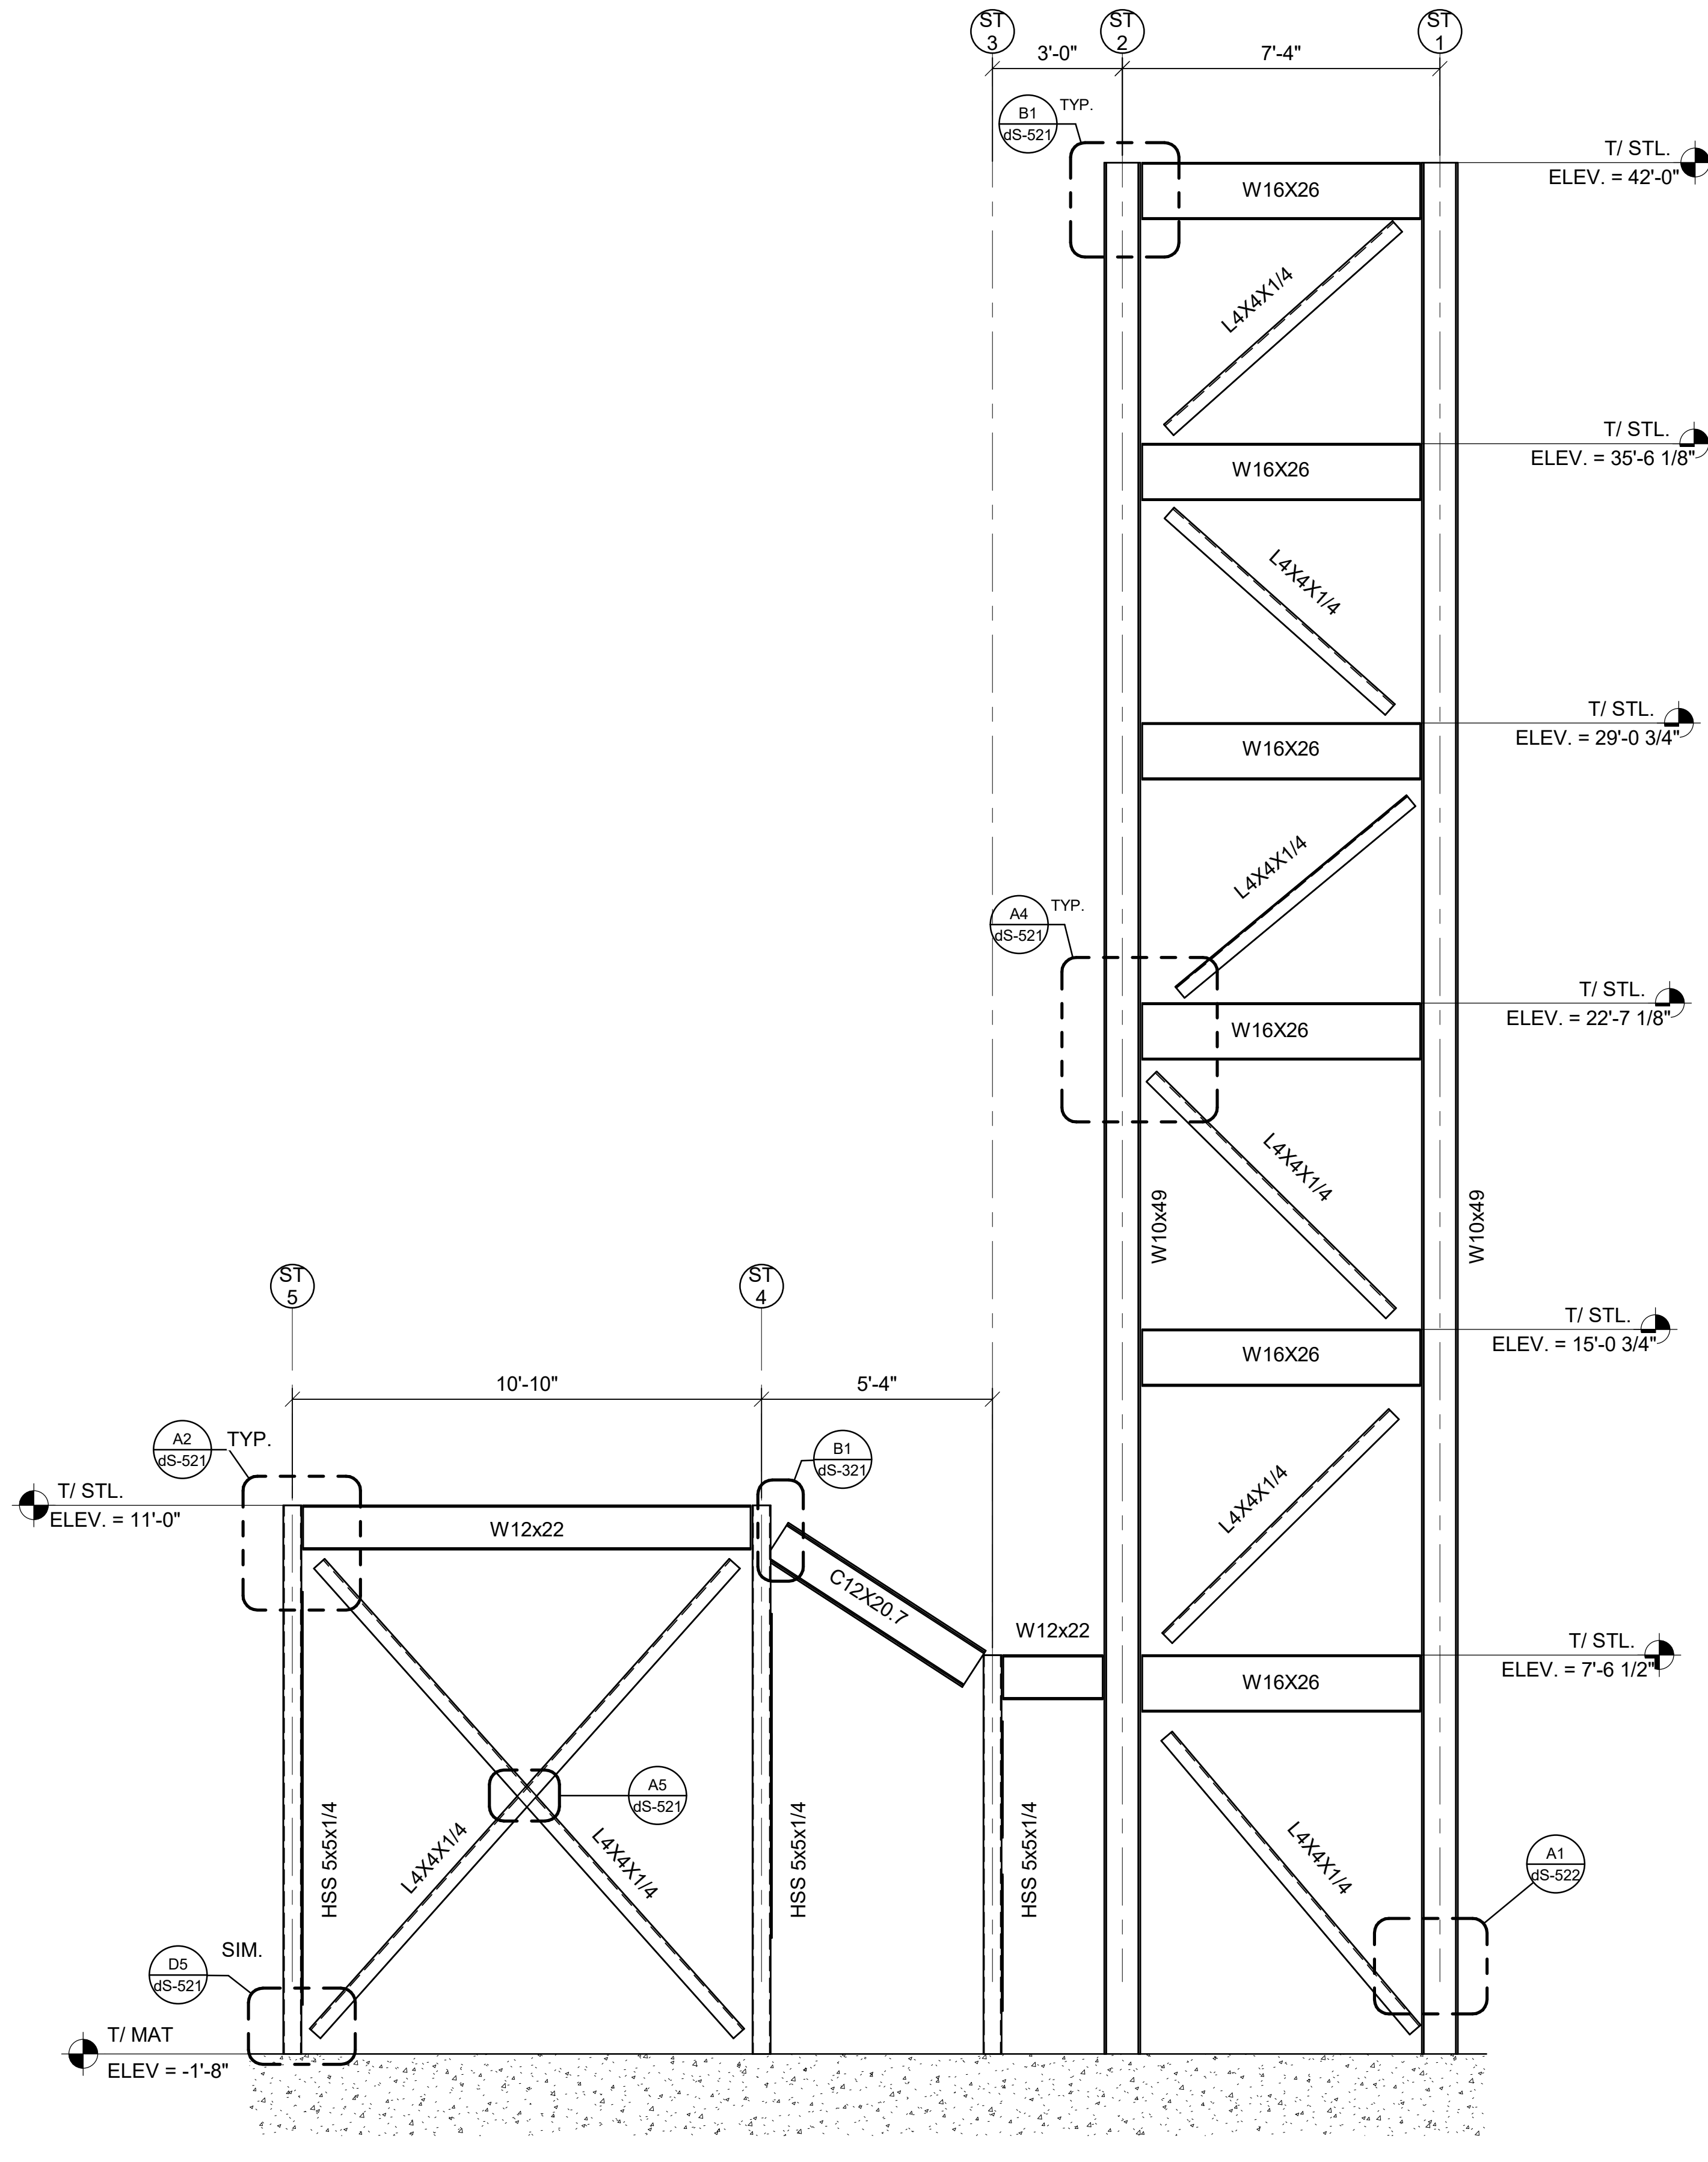
04/24/2026
07/23/2026
07/23/2026
DATEISSUED FOR BID, EQ BID
CHECKED FOR APPROVAL
ISSUED FOR APPROVAL
DESCRIPTIONC
A
MARKDESIGNED BY: TR
DRAWN BY: TR
CHECKED BY: AB
SUBMITTED BY: MM
DATE: 04/24/2026
PROJECT #: 1241011

SHEET TITLE

FRAMING
SECTIONS &
ELEVATIONS

SHEET NUMBER

dS-205

ORIGINAL SHEET SIZE:
36" X 42"**D1** STAIR TOWER EAST ELEVATION 2
SCALE: 3/8" = 1'-0"**D3** SECTION AT PUMP ROOM LOWER LANDING
SCALE: N.T.S.**D4** NORTH ELEVATION AT PUMP ROOM LANDING
SCALE: 3/8" = 1'-0"**A1** STAIR TOWER WEST ELEVATION
SCALE: 3/8" = 1'-0"**A4** STAIR TOWER WEST ELEVATION
SCALE: 3/8" = 1'-0"0 2' 4' 8'
SCALE: 3/8" = 1'-0"

ISSUED FOR BID