

4/24/2026 6:49:05 PM Autodesk Docs/Baxter and Vantive Mountain Home/BAXTER_VANTIVE_Mountain Home/BAXTER_VANTIVE_Mountain Home/STPC_V25.vrt

E
D
C
B
A

1

2

3

4

5

6

SHEET NOTES

1. SEE SHEETS dS-001 FOR GENERAL STRUCTURAL NOTES AND ABBREVIATION KEY.
2. CONTRACTOR SHALL FIELD VERIFY ALL EXISTING CONDITIONS BEFORE BEGINNING ANY WORK. DEVELOPMENT OF ANY SHOP DRAWINGS, OR PROCUREMENT OR FABRICATION OF ANY MATERIALS. NOTIFY ENGINEER OF RECORD IMMEDIATELY OF ANY DISCREPANCIES.
3. ELEVATION = 0'-0" REFERENCES ELEVATIONS ABOVE TOP OF INTERIOR EXISTING BUILDING SLAB.
4. SEE NOTE G ON dS-001 FOR DELEGATED CONNECTION DESIGN REQUIREMENTS.
5. ALL CONNECTION DESIGN LOADS ARE ULTIMATE (LRFD) LOADS.
6. AXIAL LOADS INDICATED AT BEAM AND BRACING ARE TENSION AND COMPRESSION LOADS.
7. TOP OF STEEL (T/STL.) REFERENCES TOP OF STRUCTURAL STEEL BEAMS AND GIRDERS.

POND

3500 Parkway Lane
Suite 500
Peachtree Corners
Georgia 30092

Copyright © 2025 by Pond & Company. All rights reserved. No copying or duplication of these documents is allowed without the expressed written agreement of Pond & Company.

EOR/AOR SEAL

COA SEAL

CLIENT INFORMATION

Vantive

PROJECT NAME

VANTIVE TUBING
CLEAN ROOM

1900 AR-201
MOUNTAIN HOME,
ARKANSAS 72653

DRAWING ISSUE

04/24/2026
01/23/2026
DATE

ISSUED FOR BID, EQ BID
ISSUED FOR APPROVAL
DESCRIPTION

C
A
MARK

DESIGNED BY: TR
DRAWN BY: TR
CHECKED BY: AB
SUBMITTED BY: MM
DATE: 04/24/2026
PROJECT #: 1241011

SHEET TITLE

FRAMING
SECTIONS &
ELEVATIONS


SHEET NUMBER

dS-206


ORIGINAL SHEET SIZE:
36" X 48"

0 1' 2' 4'
SCALE: 1/2" = 1'-0"


ISSUED FOR BID

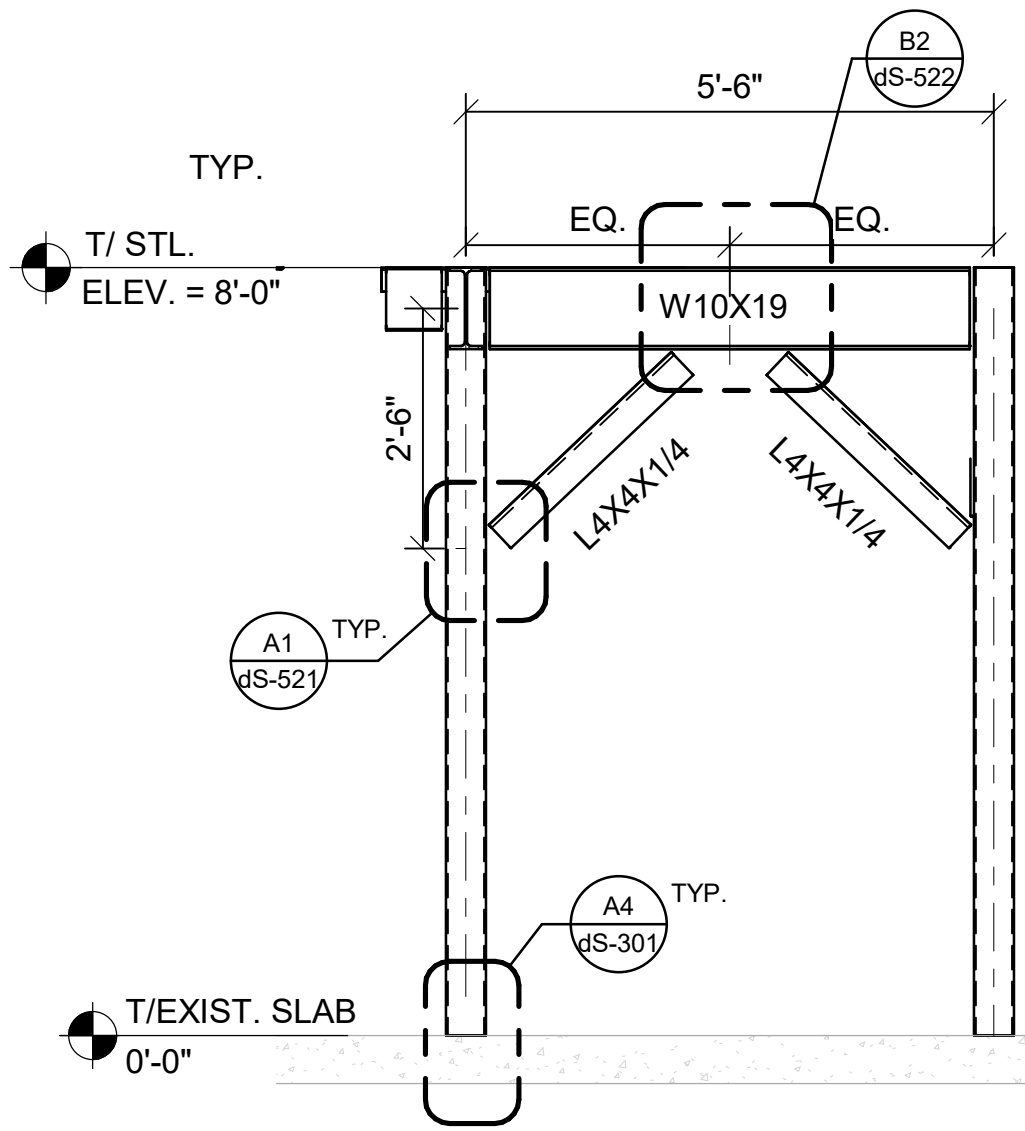


**SILO V4 PLATFORM
WEST ELEVATION 2**
SCALE: 1/2" = 1'-0"

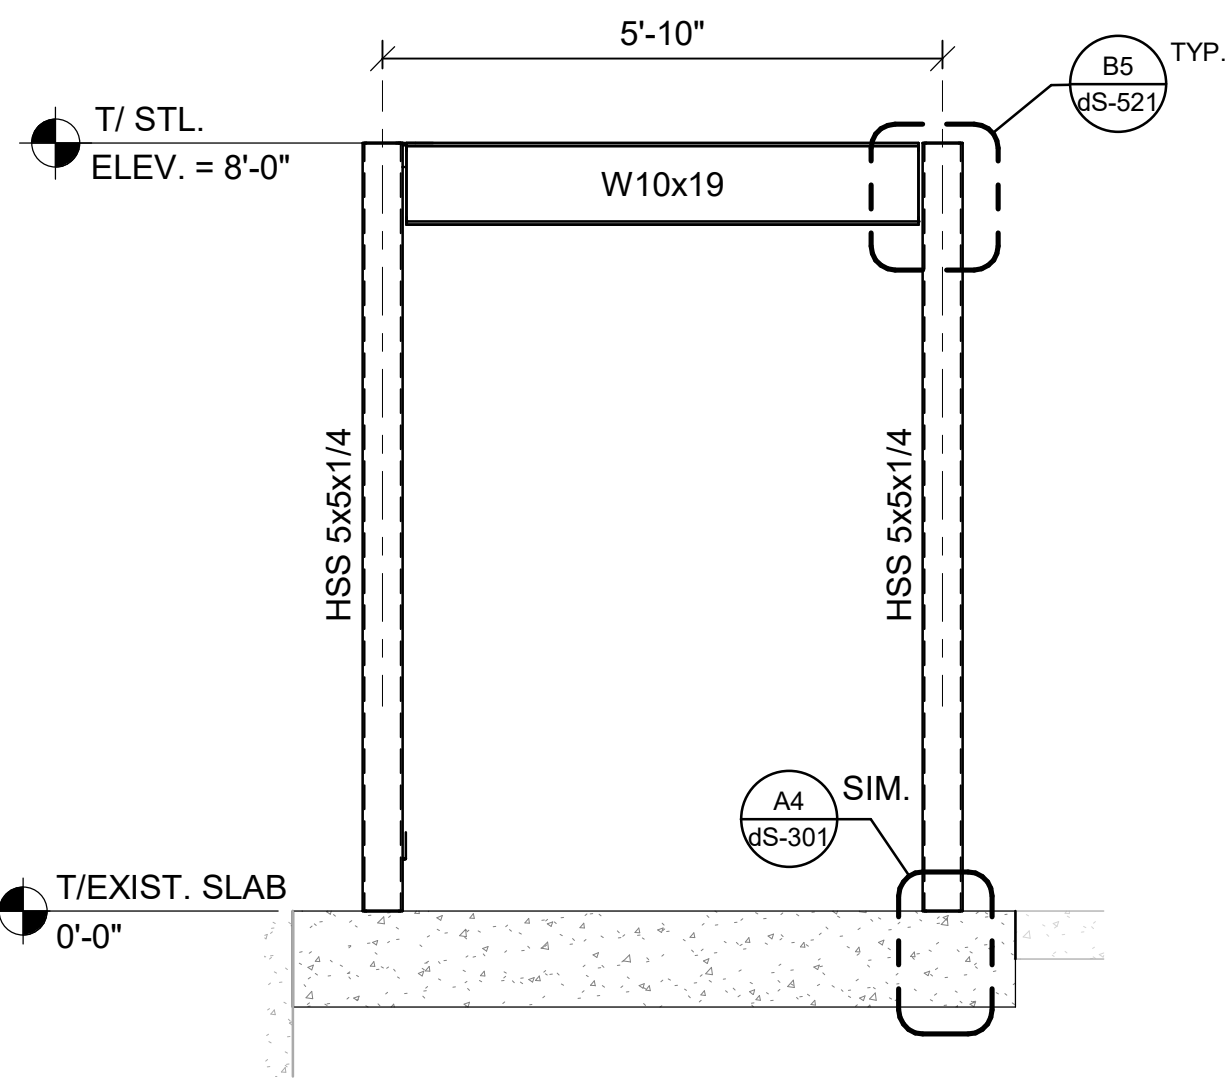


**SILO V4 PLATFORM
SOUTH ELEVATION 2**
SCALE: 1/2" = 1'-0"

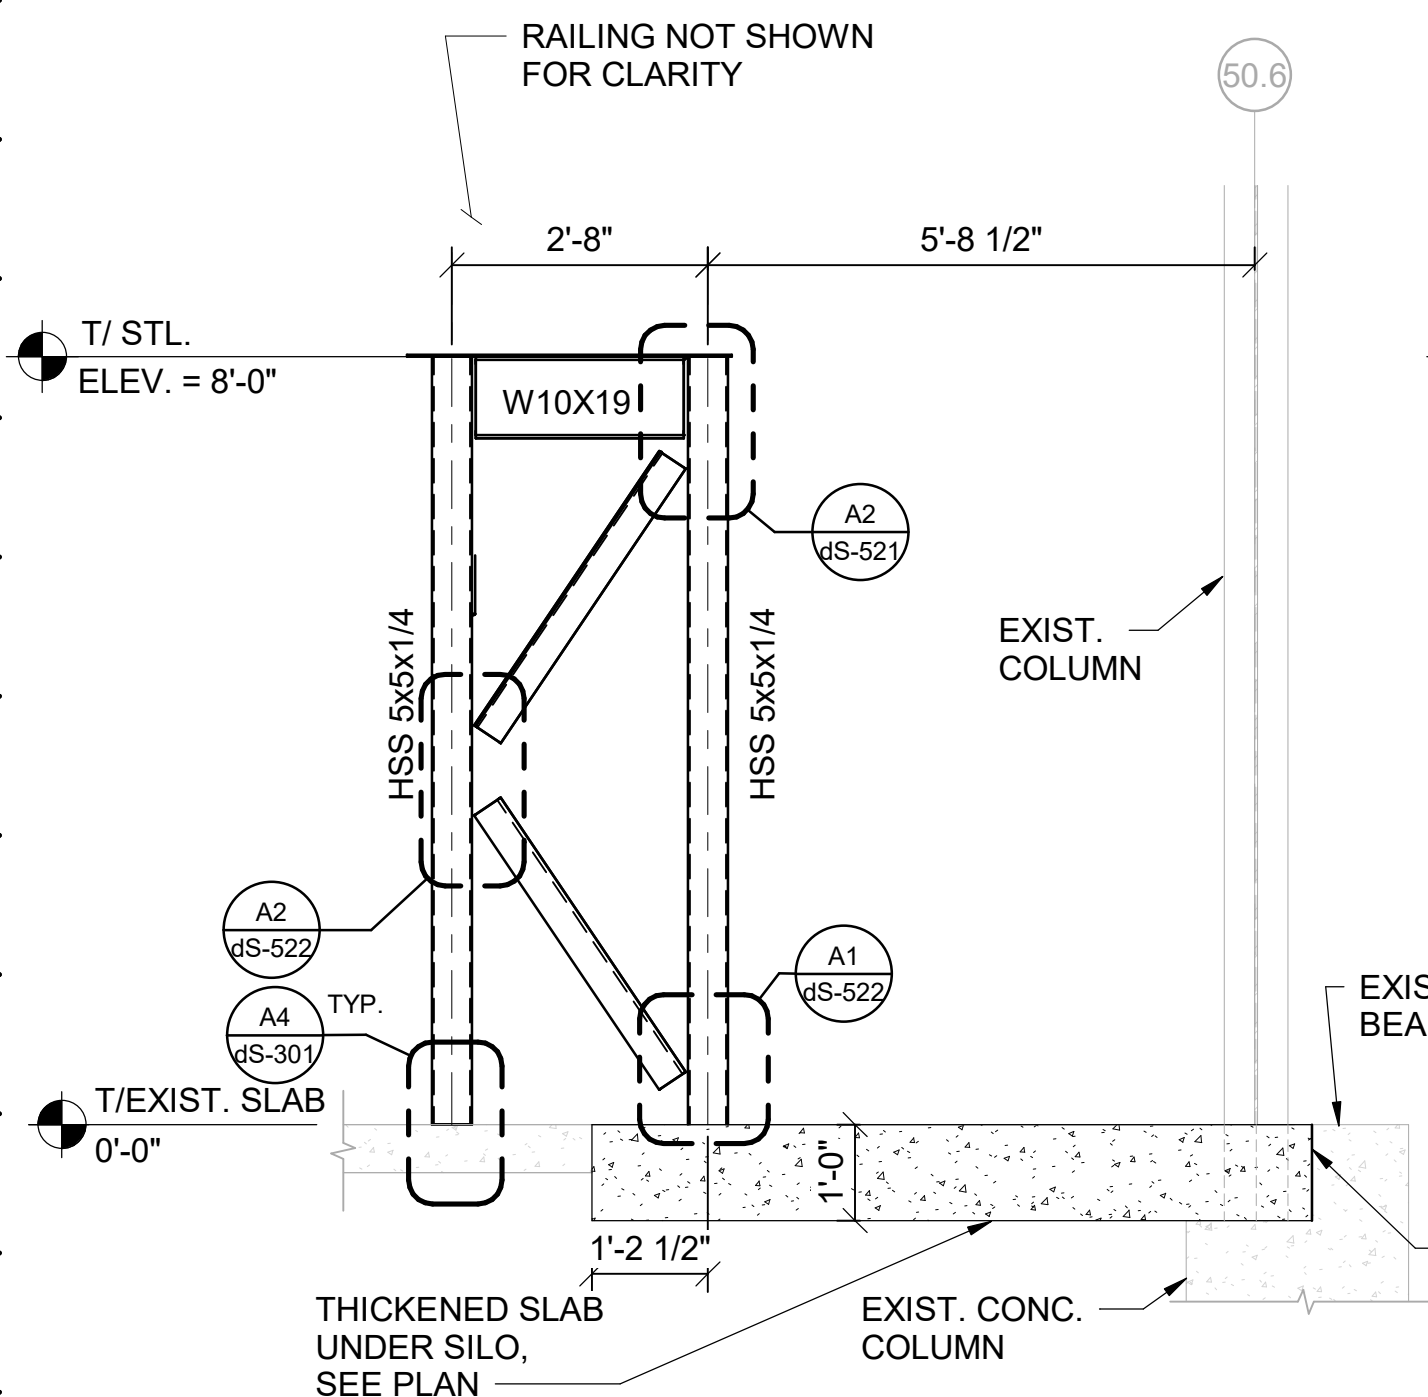


**SILO V4 PLATFORM
EAST ELEVATION**
SCALE: 1/2" = 1'-0"

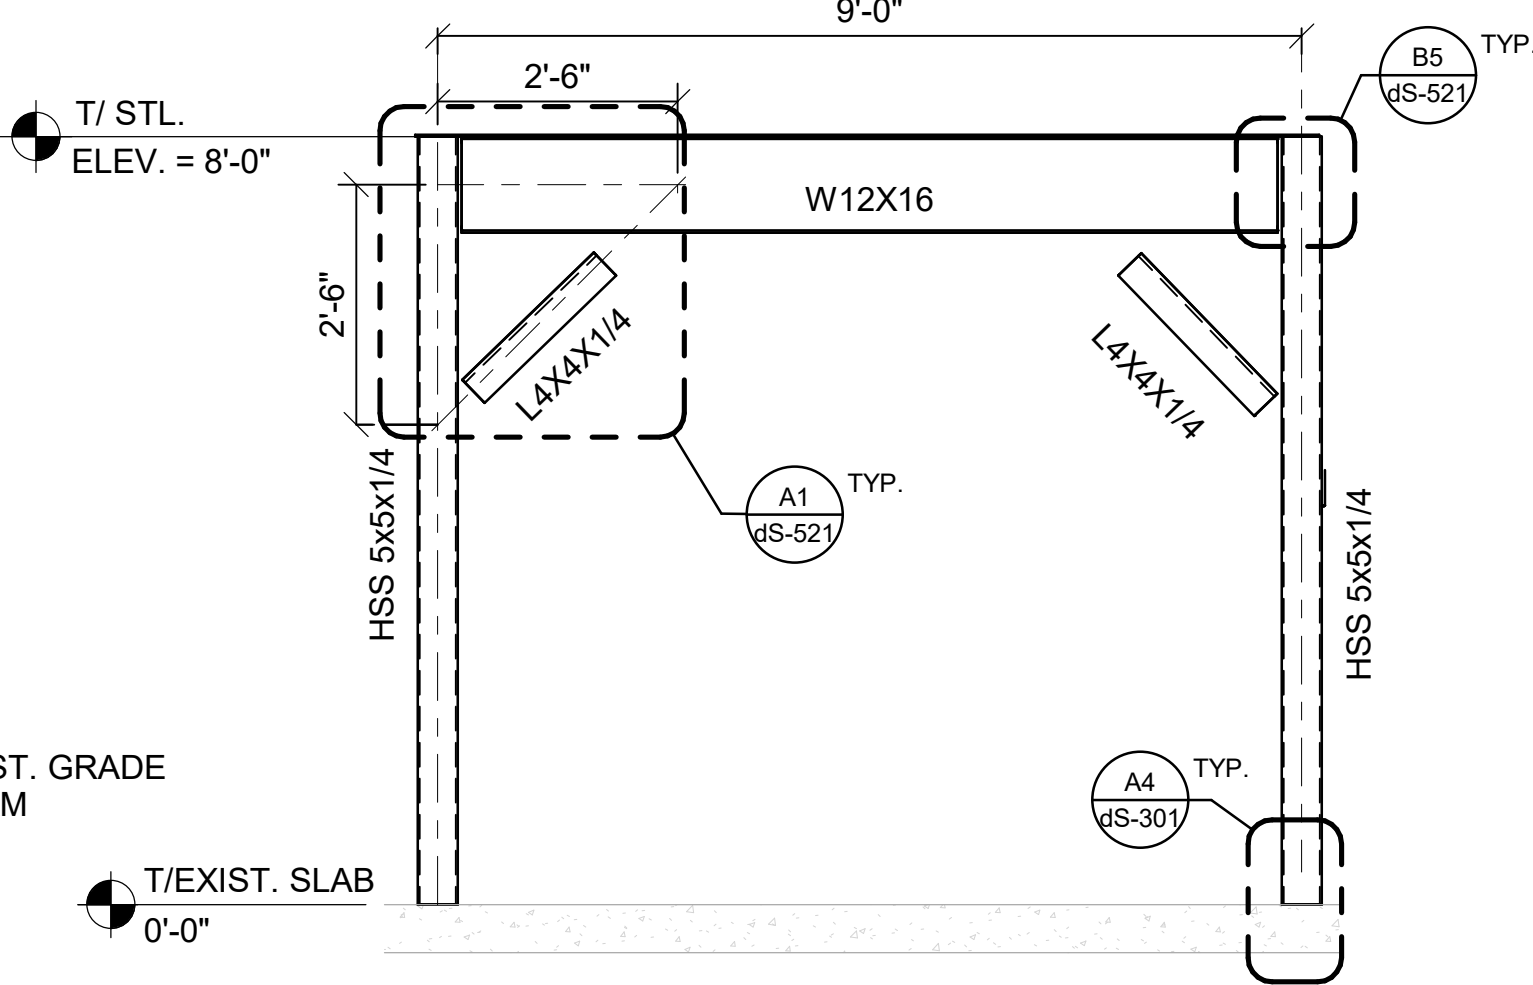

**SILO V4 PLATFORM
SOUTH ELEVATION**
SCALE: 1/2" = 1'-0"

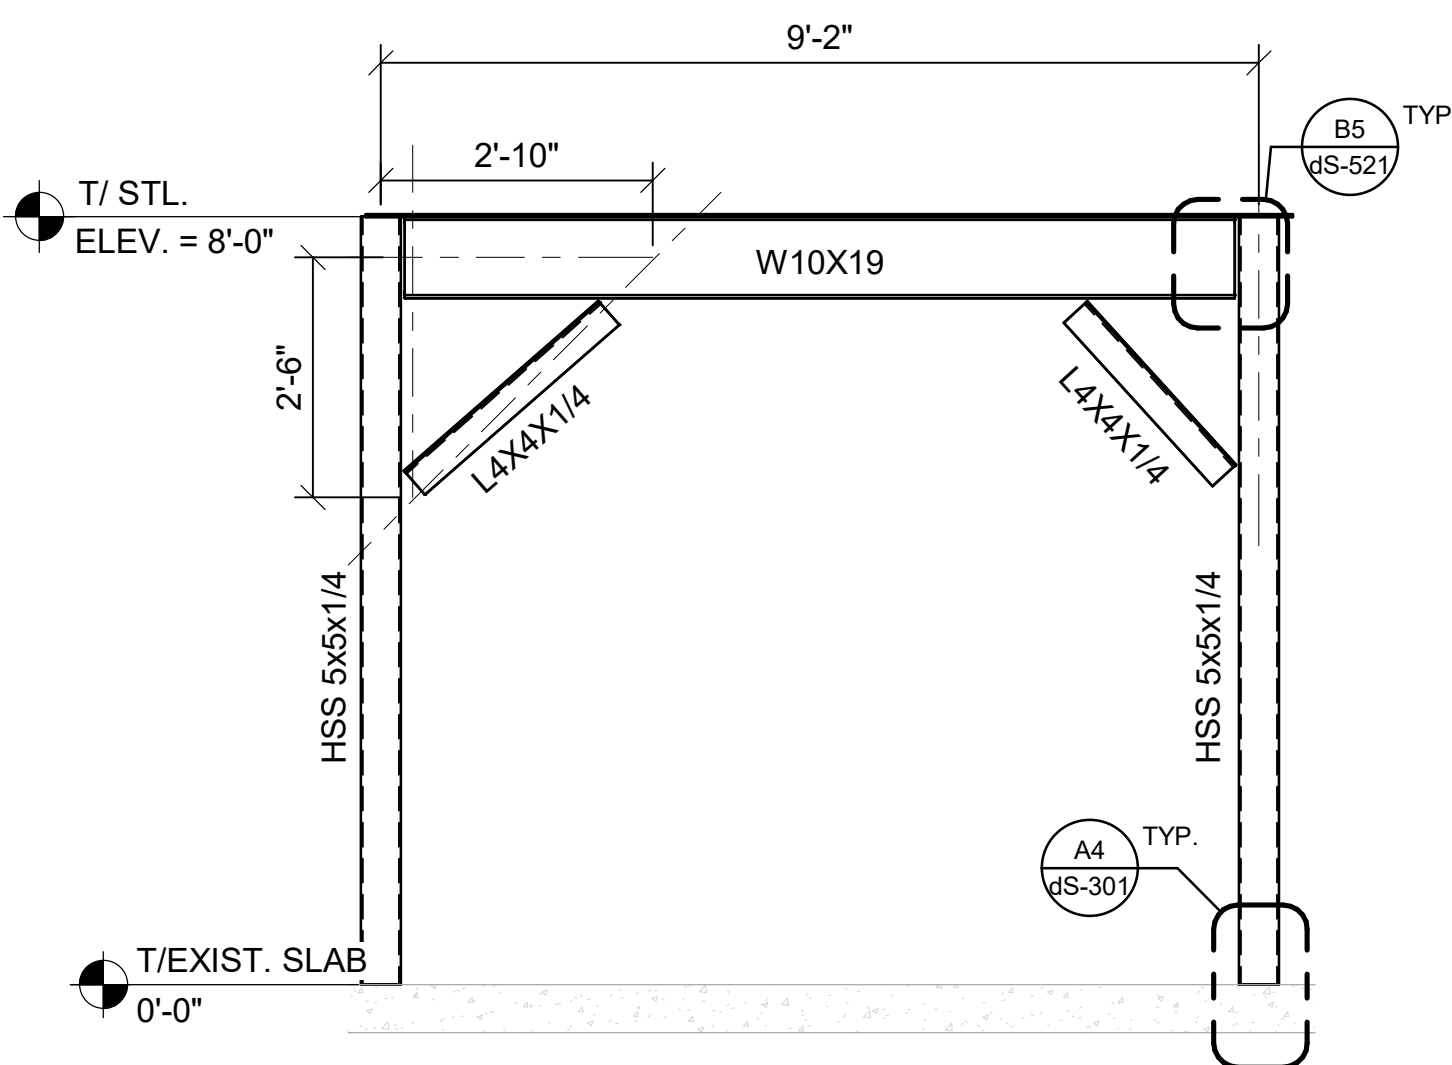

**SILO V4 PLATFORM
NORTH ELEVATION**
SCALE: 1/2" = 1'-0"

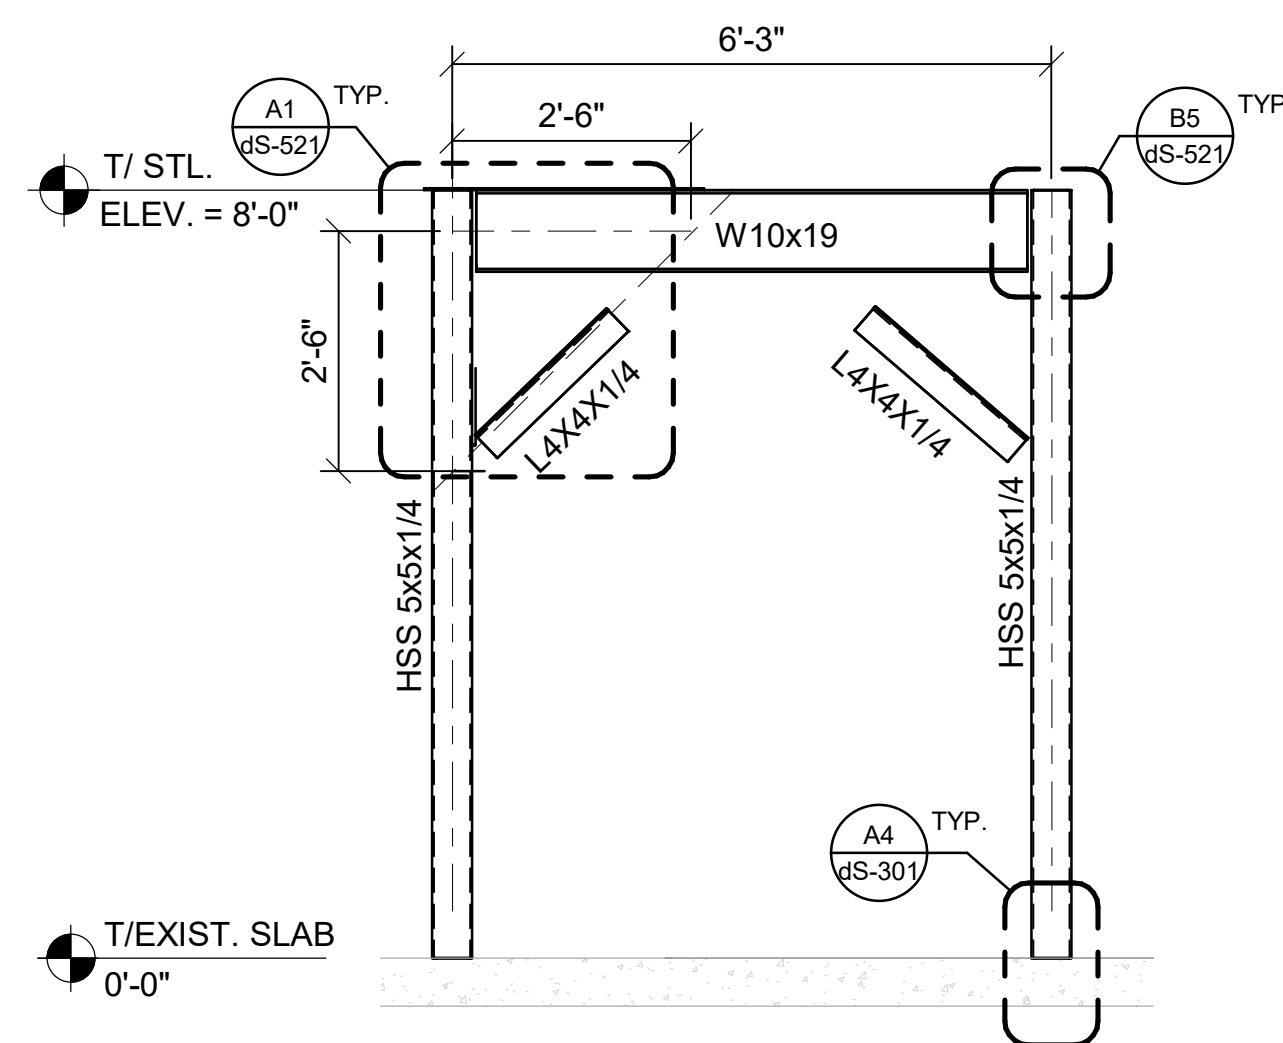

**SILO V4 PLATFORM
WEST ELEVATION**
SCALE: 1/2" = 1'-0"