



4/24/2026 6:42:24 PM Autodesk Docs/Baker and Vantive Mountain Home/BAXTER_VANTIVE Master Base File_STPC_025.vit


E
D
C
B
A

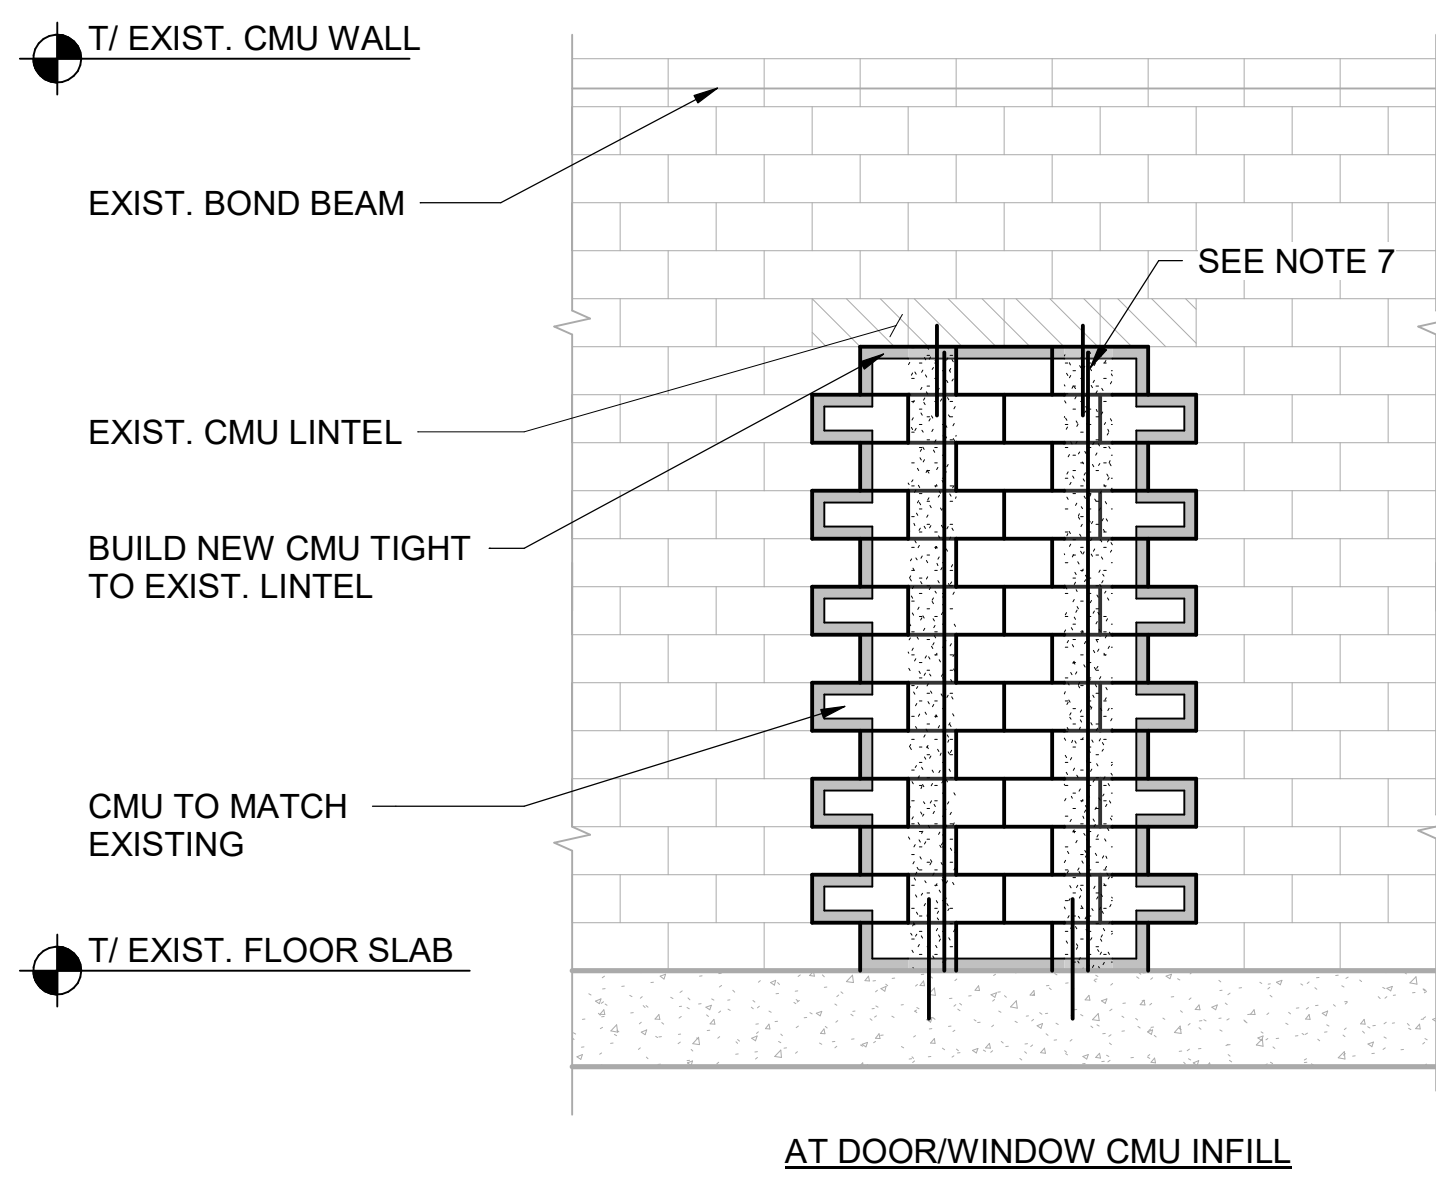

D1 CMU WALL INFILL ELEVATION
SCALE: N.T.S.

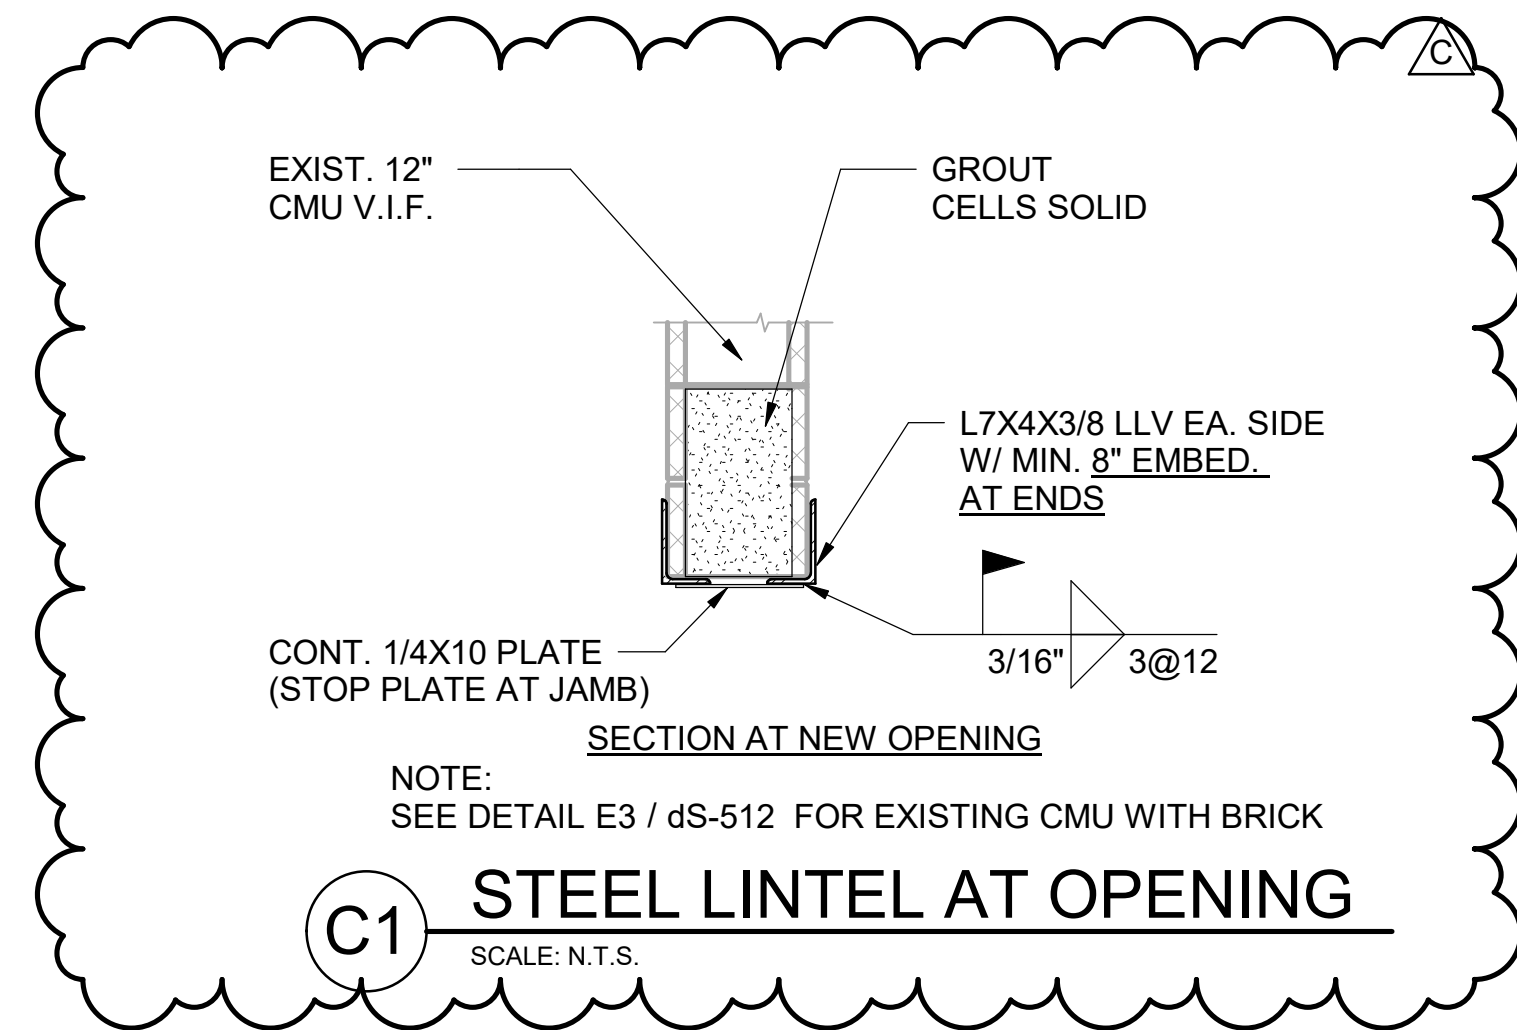


C1 STEEL LINTEL AT OPENING
SCALE: N.T.S.

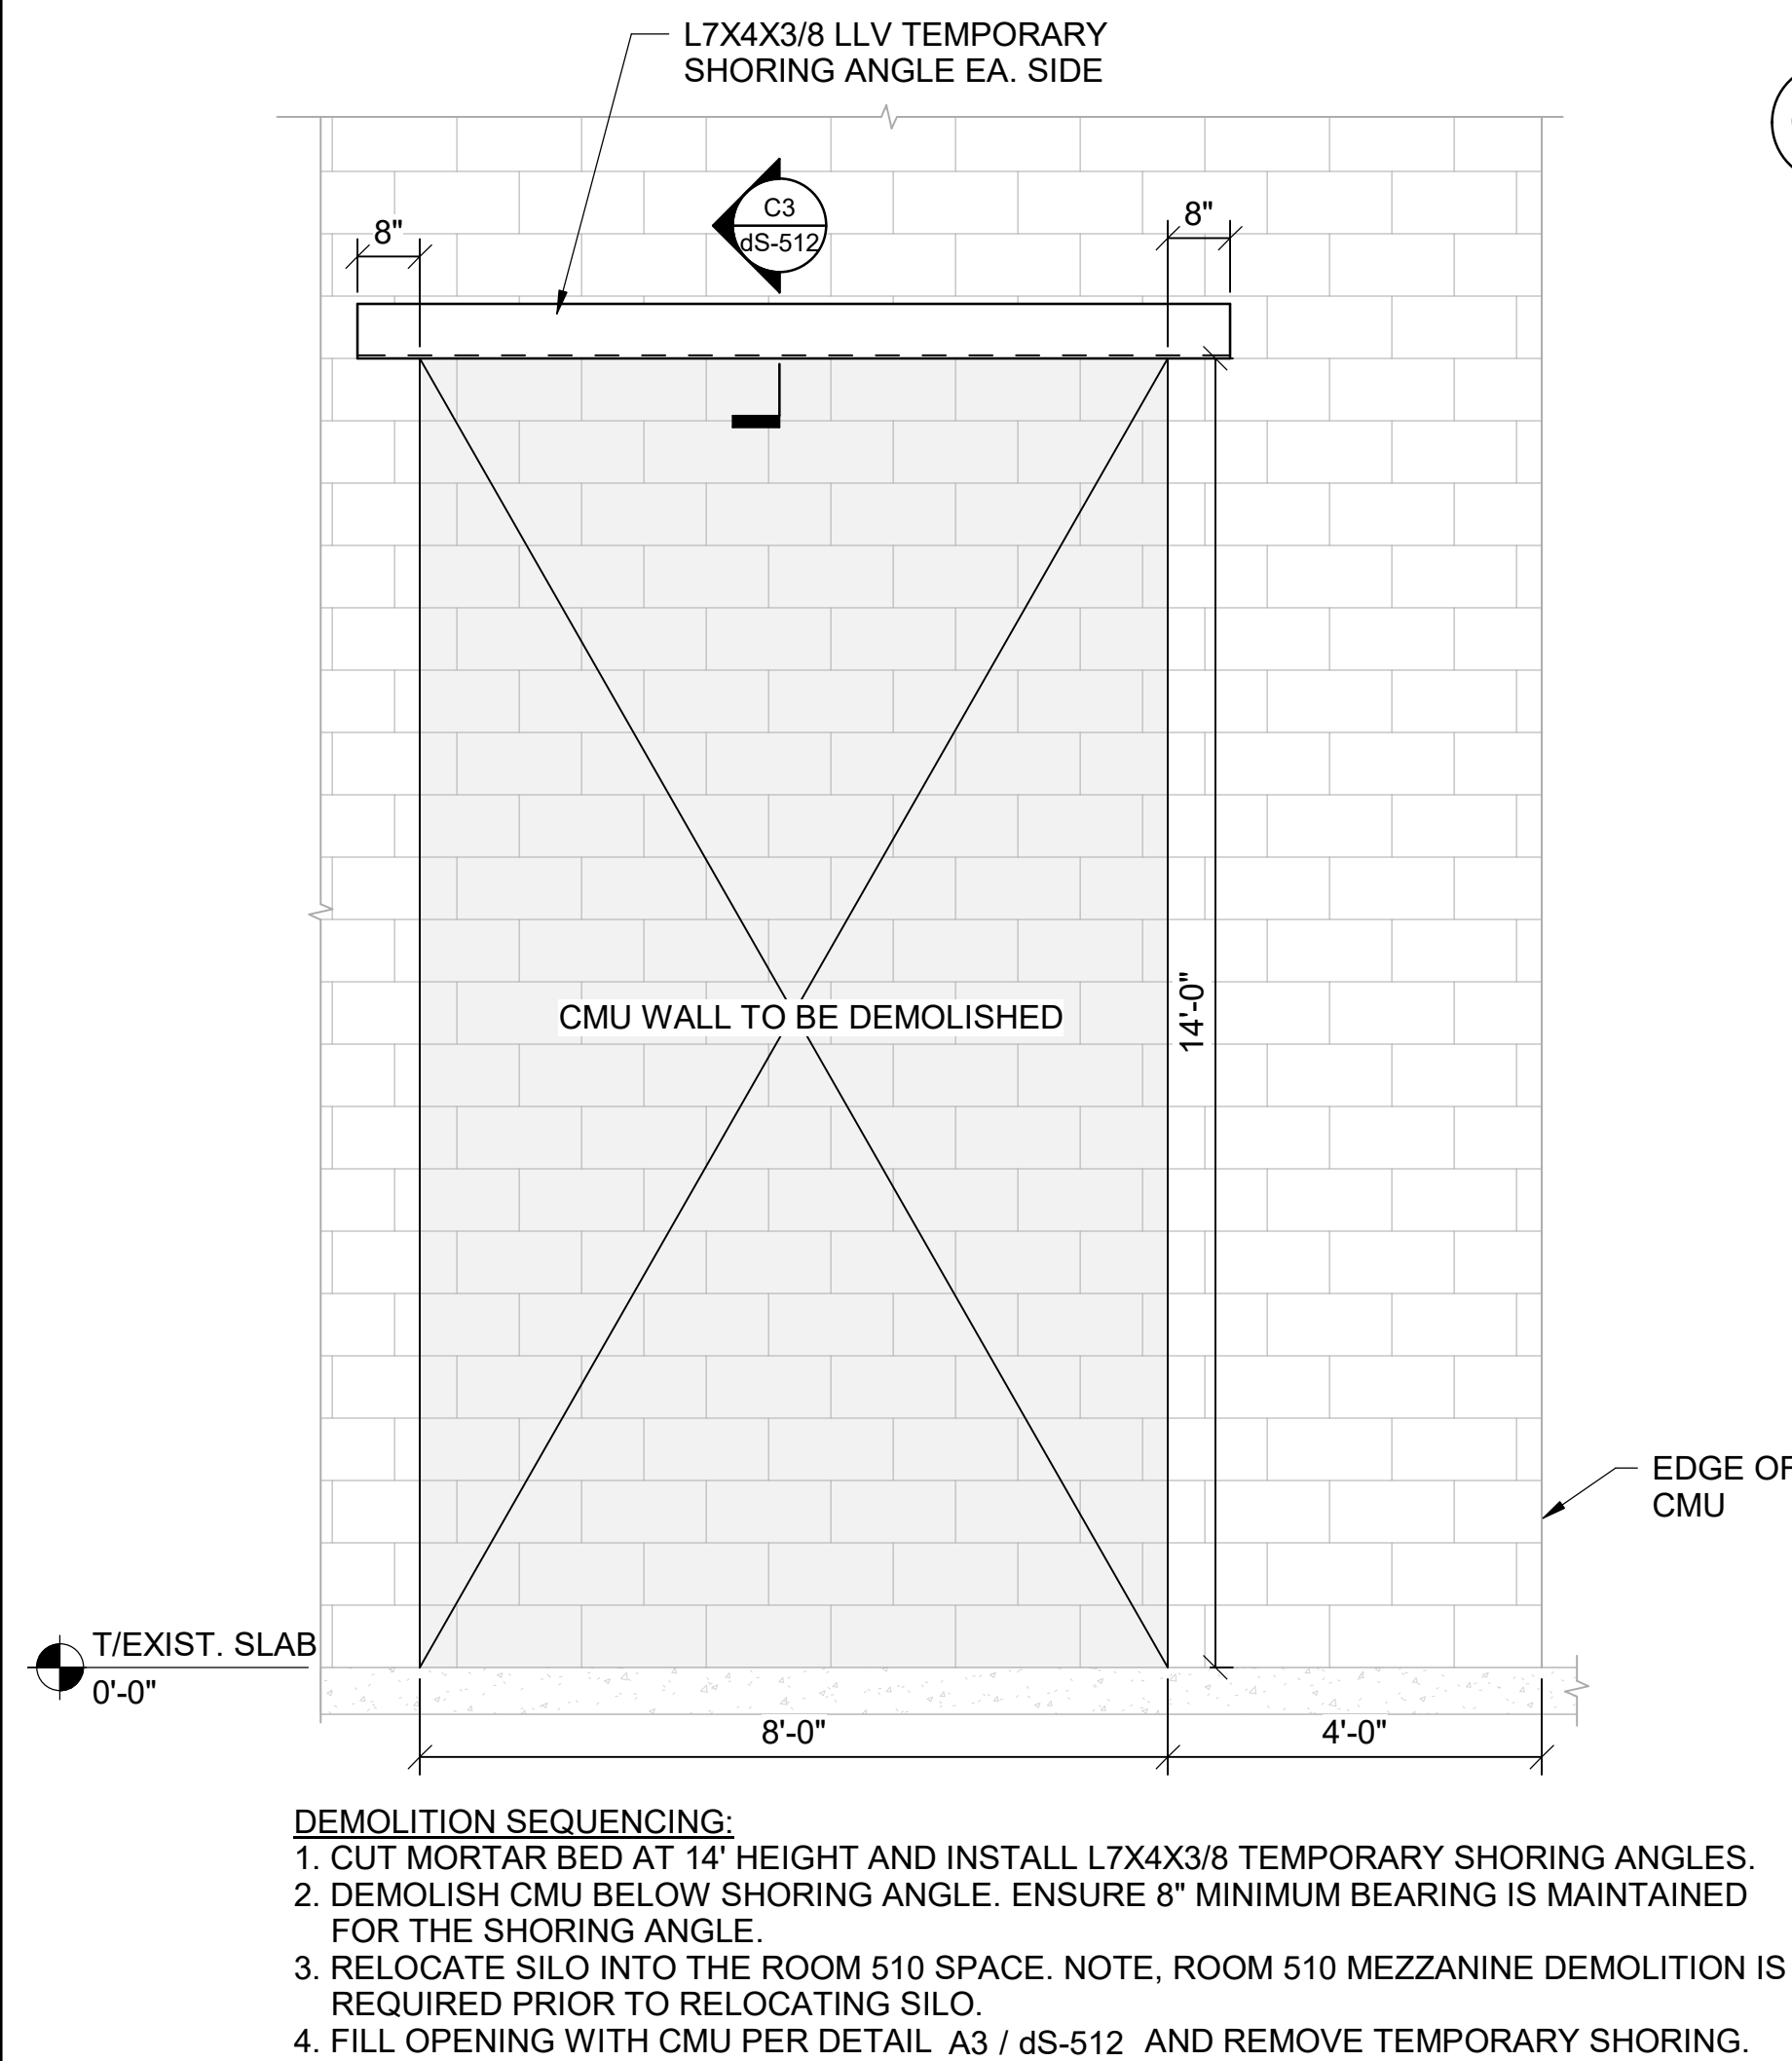


A1 MASONRY WALL DEMO FOR SILO 13 INSTALLATION
SCALE: N.T.S.


- NOTES:**
1. NEW CMU WALL SHALL BE TOOTHED INTO EXIST. CMU TO MAINTAIN RUNNING BOND.
 2. PROVIDE 9 GAUGE JOINT REINFORCEMENT SPACED @ 16" O.C., LAP 8" MINIMUM WITH EXIST. JOINT REINFORCEMENT.
 3. CONTRACTOR SHALL PROVIDE SHORING AS REQUIRED. LINTEL, BRICK SHELF ANGLE, AND OTHER ITEMS BEARING ON CMU OR SUPPORTED FROM CMU MAY BE UNSTABLE UNTIL THE NEW CMU WORK IS COMPLETE AND MORTAR AND GROUT HAS ACHIEVED THE 28-DAY STRENGTH.
 4. DETAIL IS ONLY INTENDED TO ILLUSTRATE A SCHEMATIC WINDOW/DOOR SECTION TO BE INFILLED. SEE ARCHITECTURAL DETAILS FOR EXACT LOCATIONS AND SIZES OF WALL SECTIONS TO BE INFILLED.
 5. DOOR SHOWN, WINDOW INFILL SIMILAR.
 6. WHERE OPENINGS OCCUR WITHIN INFILL, SEE LINTEL SCHEDULE FOR REQUIREMENTS (B4 / dS-511).
 7. PROVIDE #5 VERTICAL REINFORCING @ 24" O.C. AT DOOR INFILL AS SHOWN, DRILL AND EPOXY DOWELS INTO EXISTING CONC. AND LINTEL W/ MIN. 4" EMBEDMENT. SEE C1 / dS-511 FOR OTHER REINF. INFORMATION.

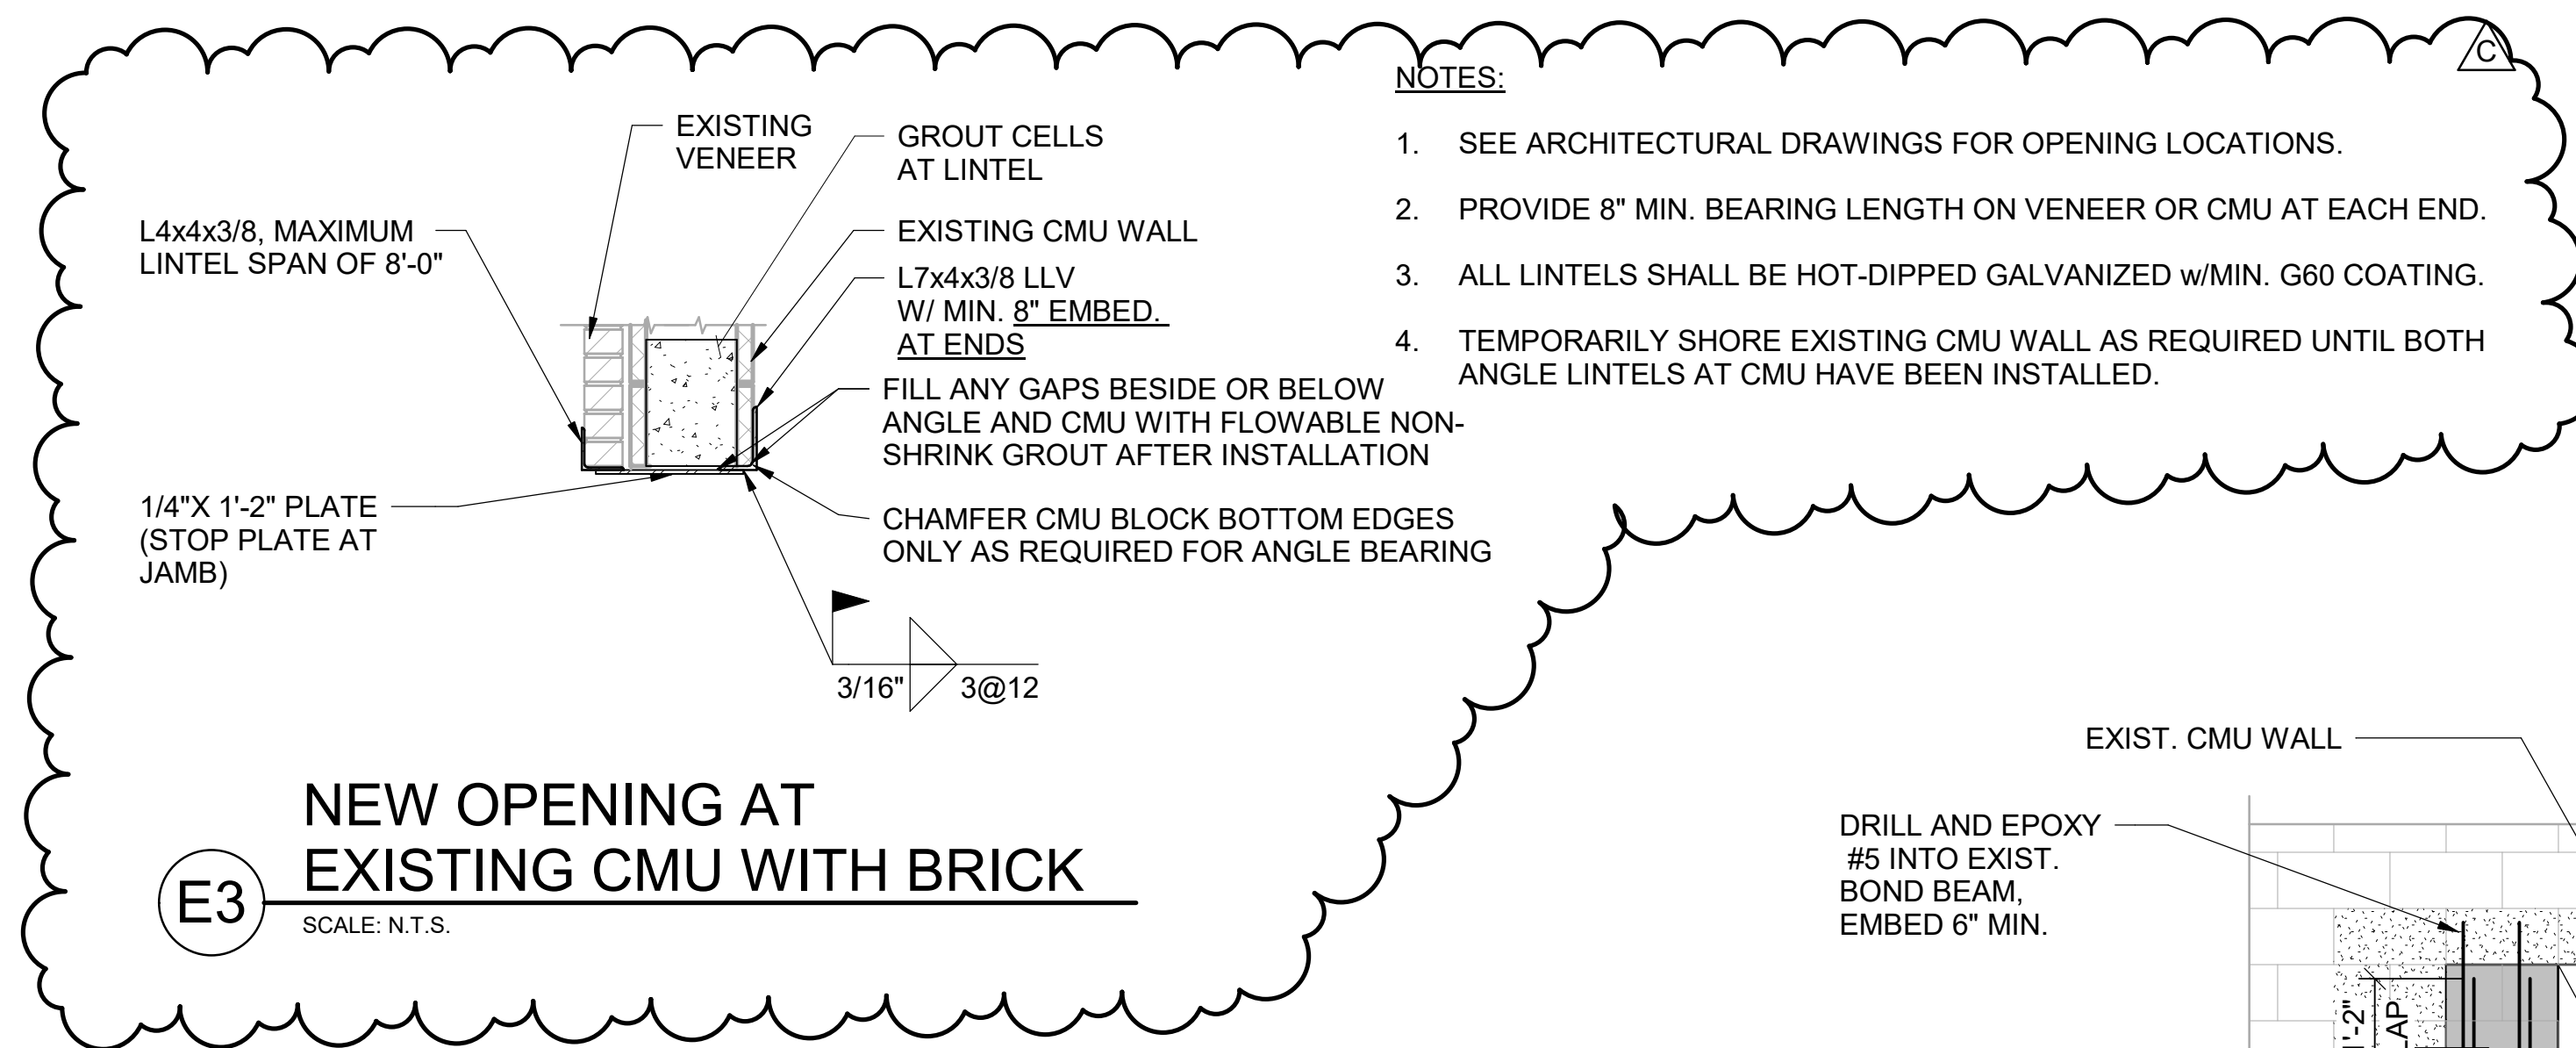


E3 NEW OPENING AT EXISTING CMU WITH BRICK
SCALE: N.T.S.

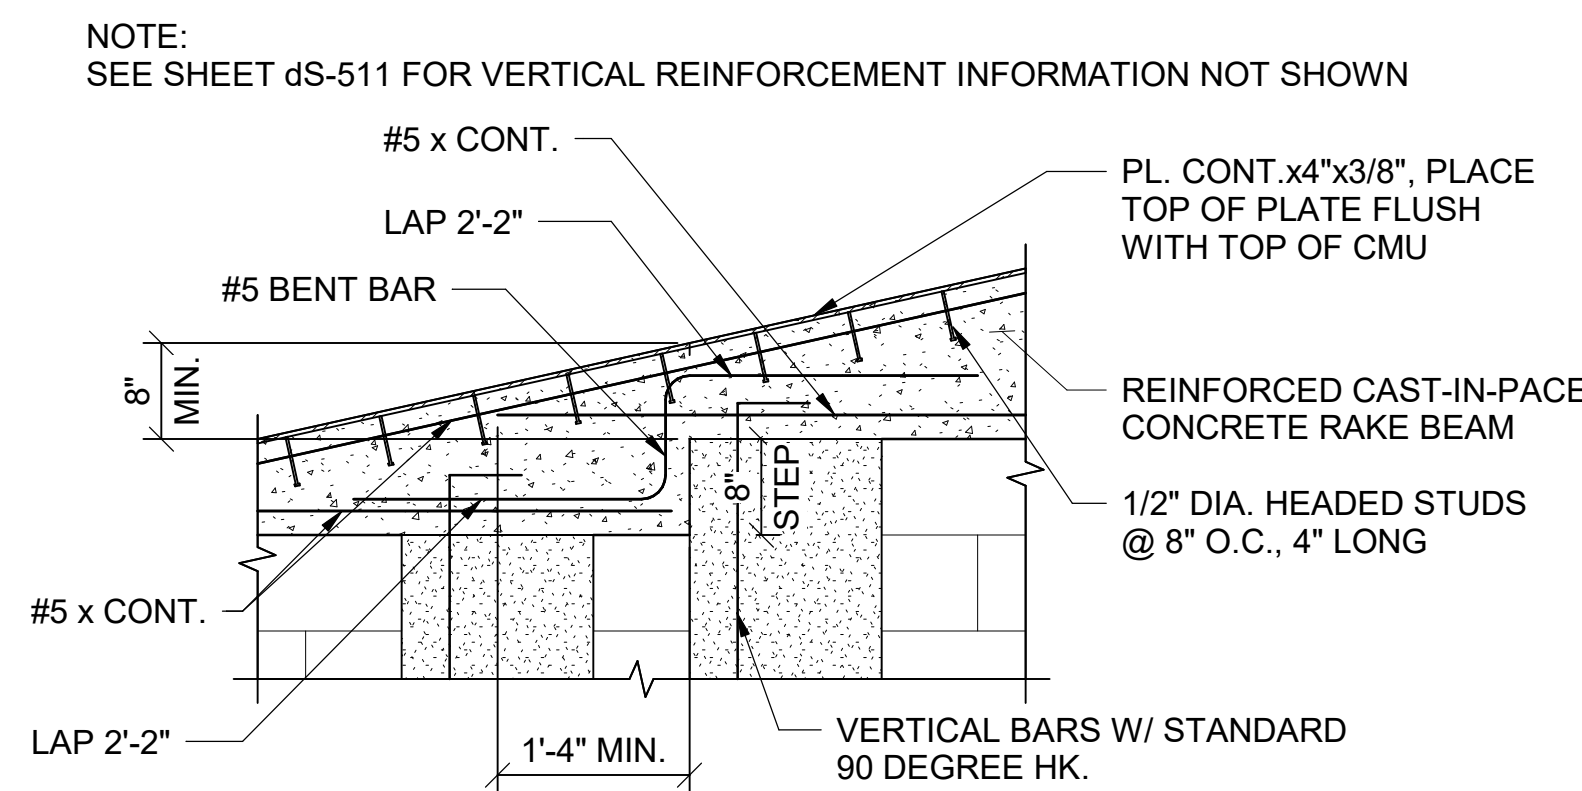


D3 TYPICAL CMU SLOPED BOND BEAM
SCALE: N.T.S.

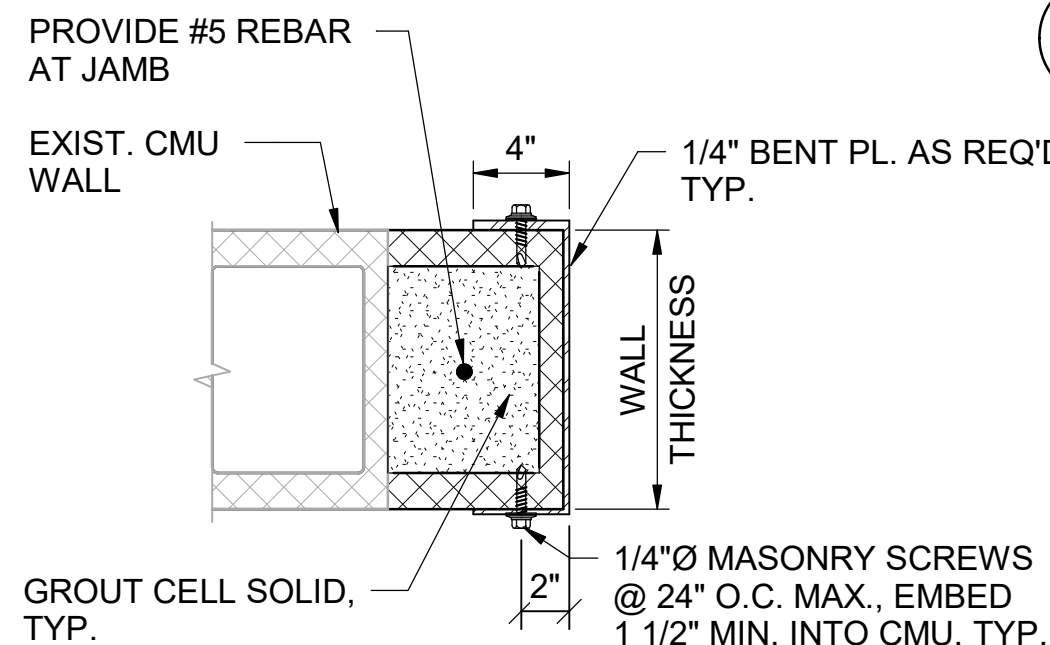


C2 JAMB COVER AT OPENING
SCALE: N.T.S.

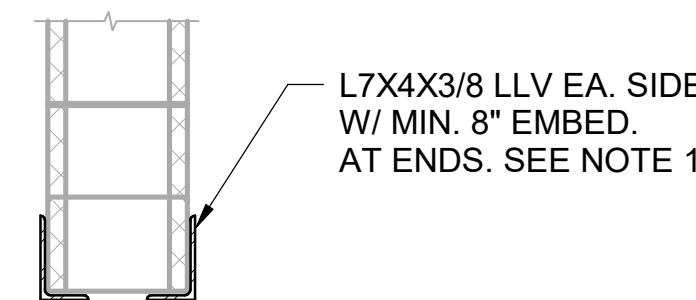


C3 TEMPORARY SHORING ANGLE
SCALE: N.T.S.

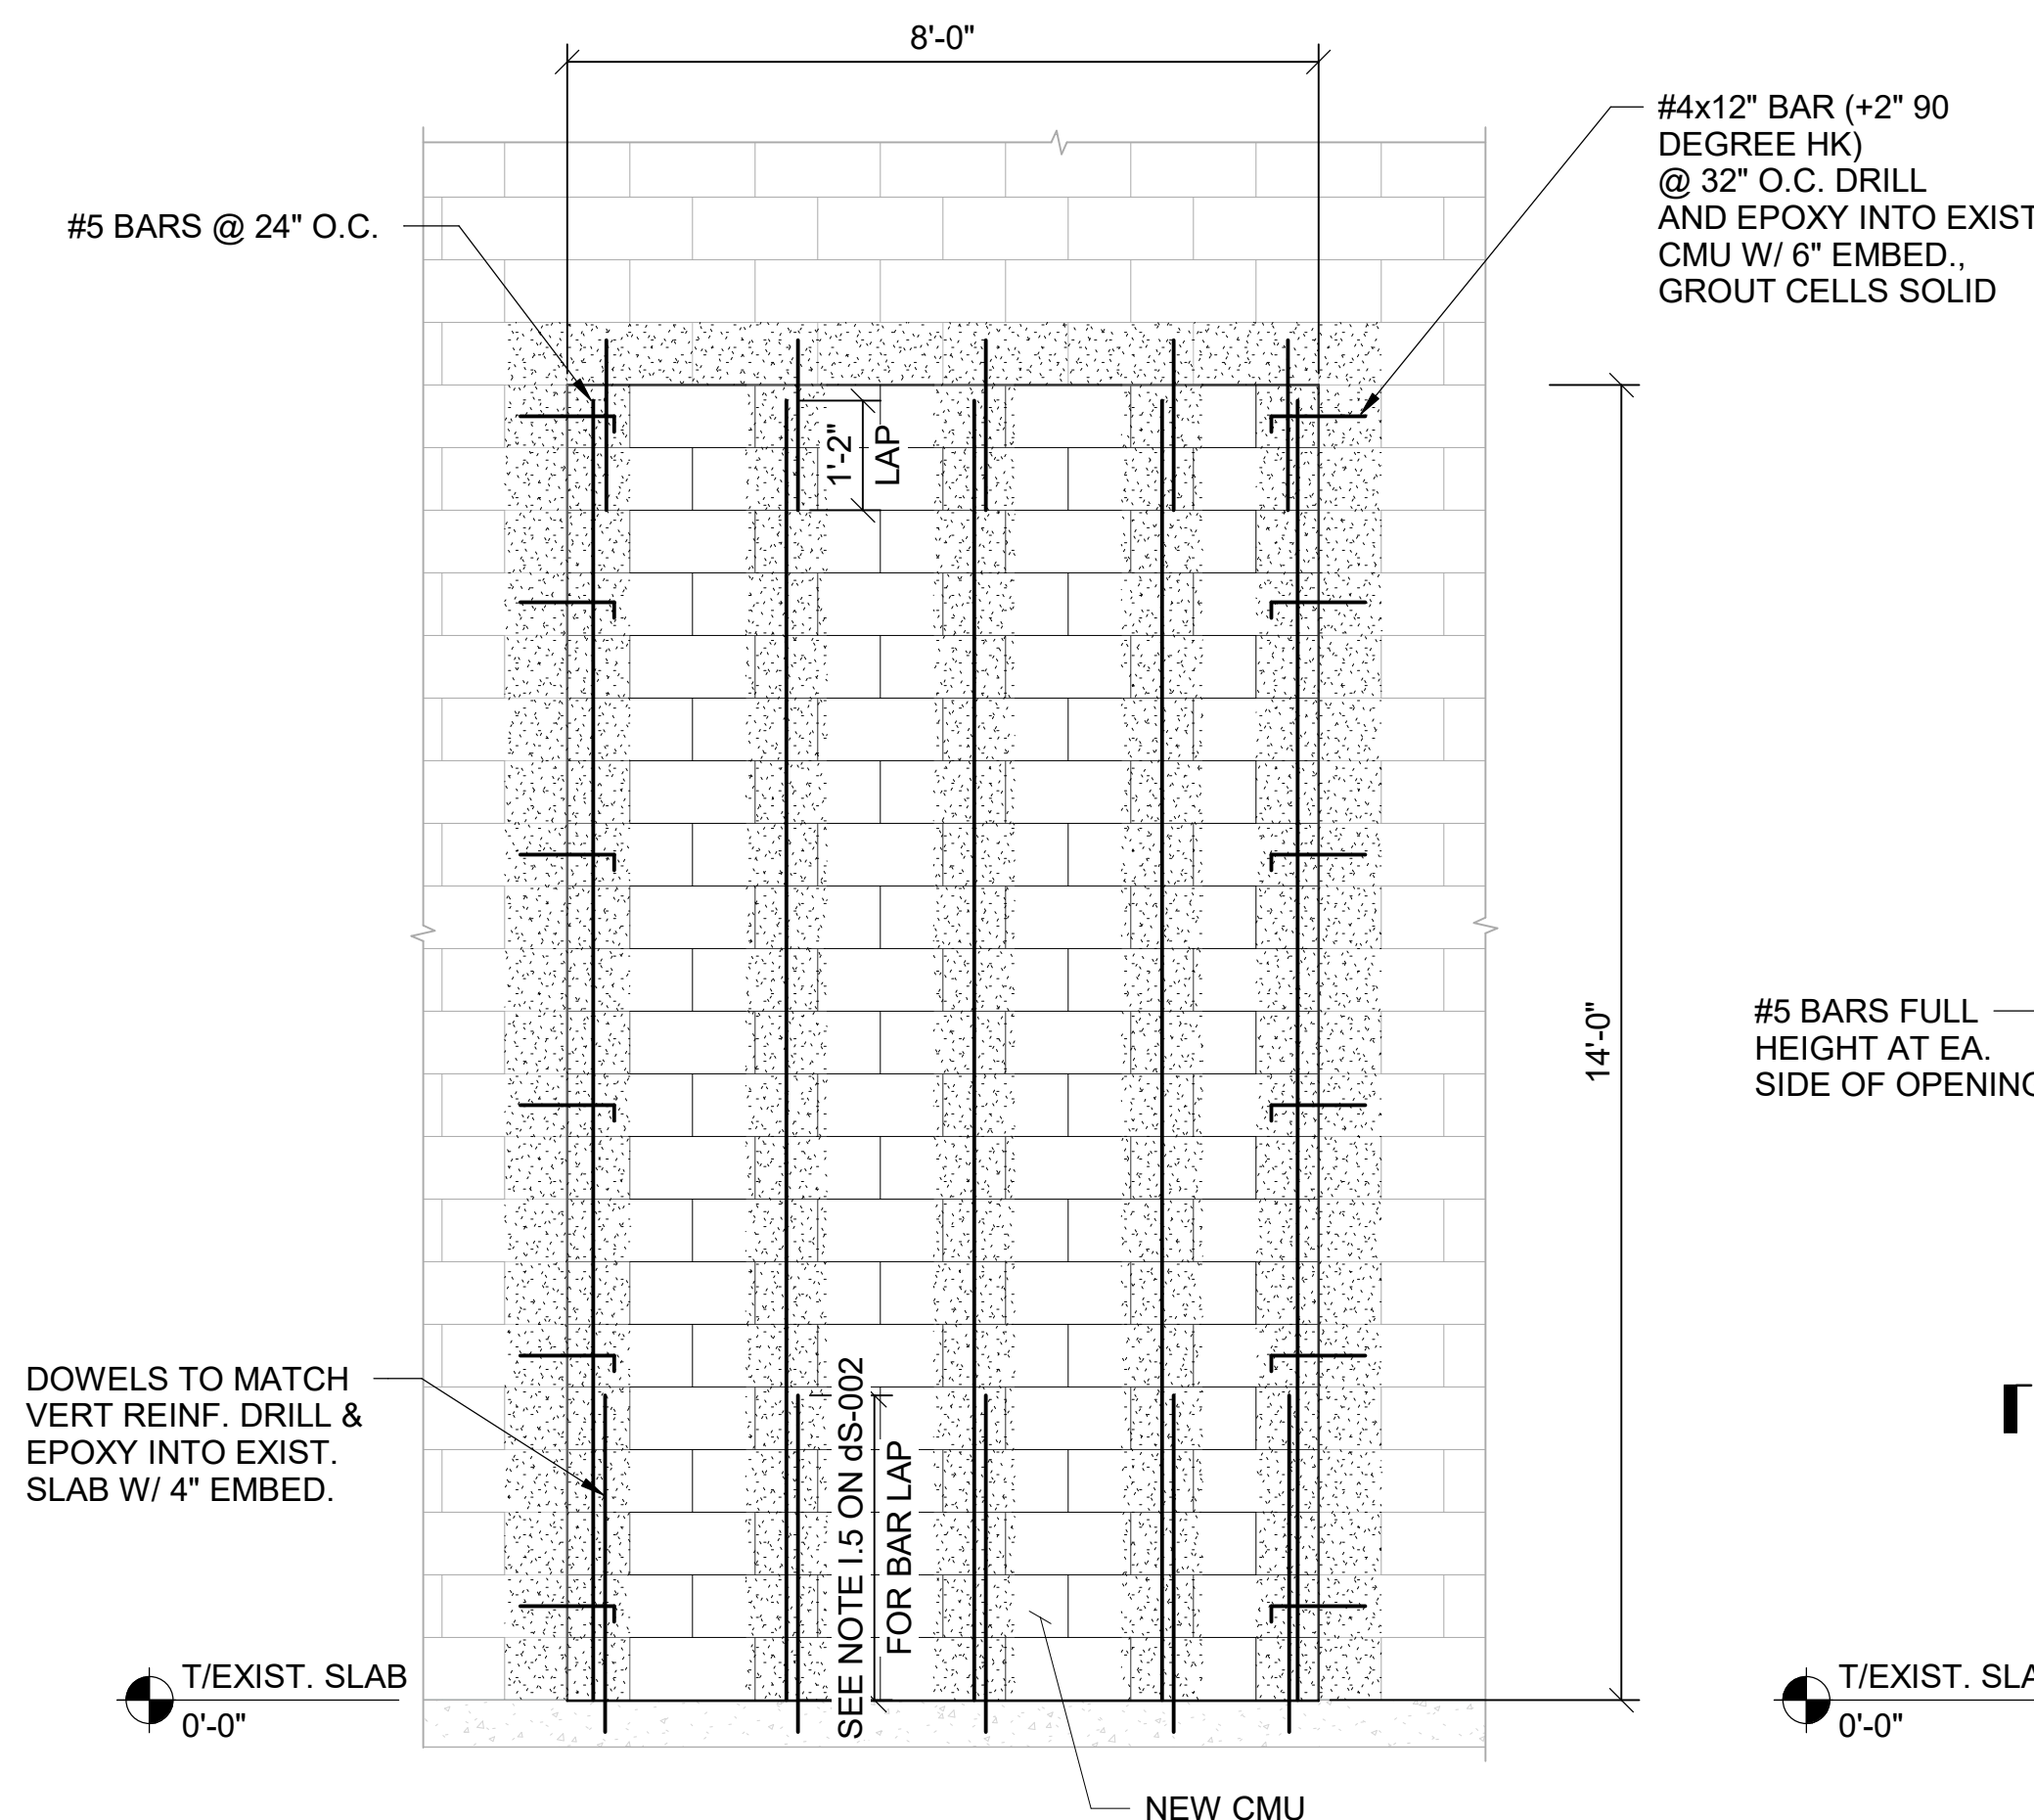


A3 CMU INFILL AT SILO 13 DEMO
SCALE: N.T.S.

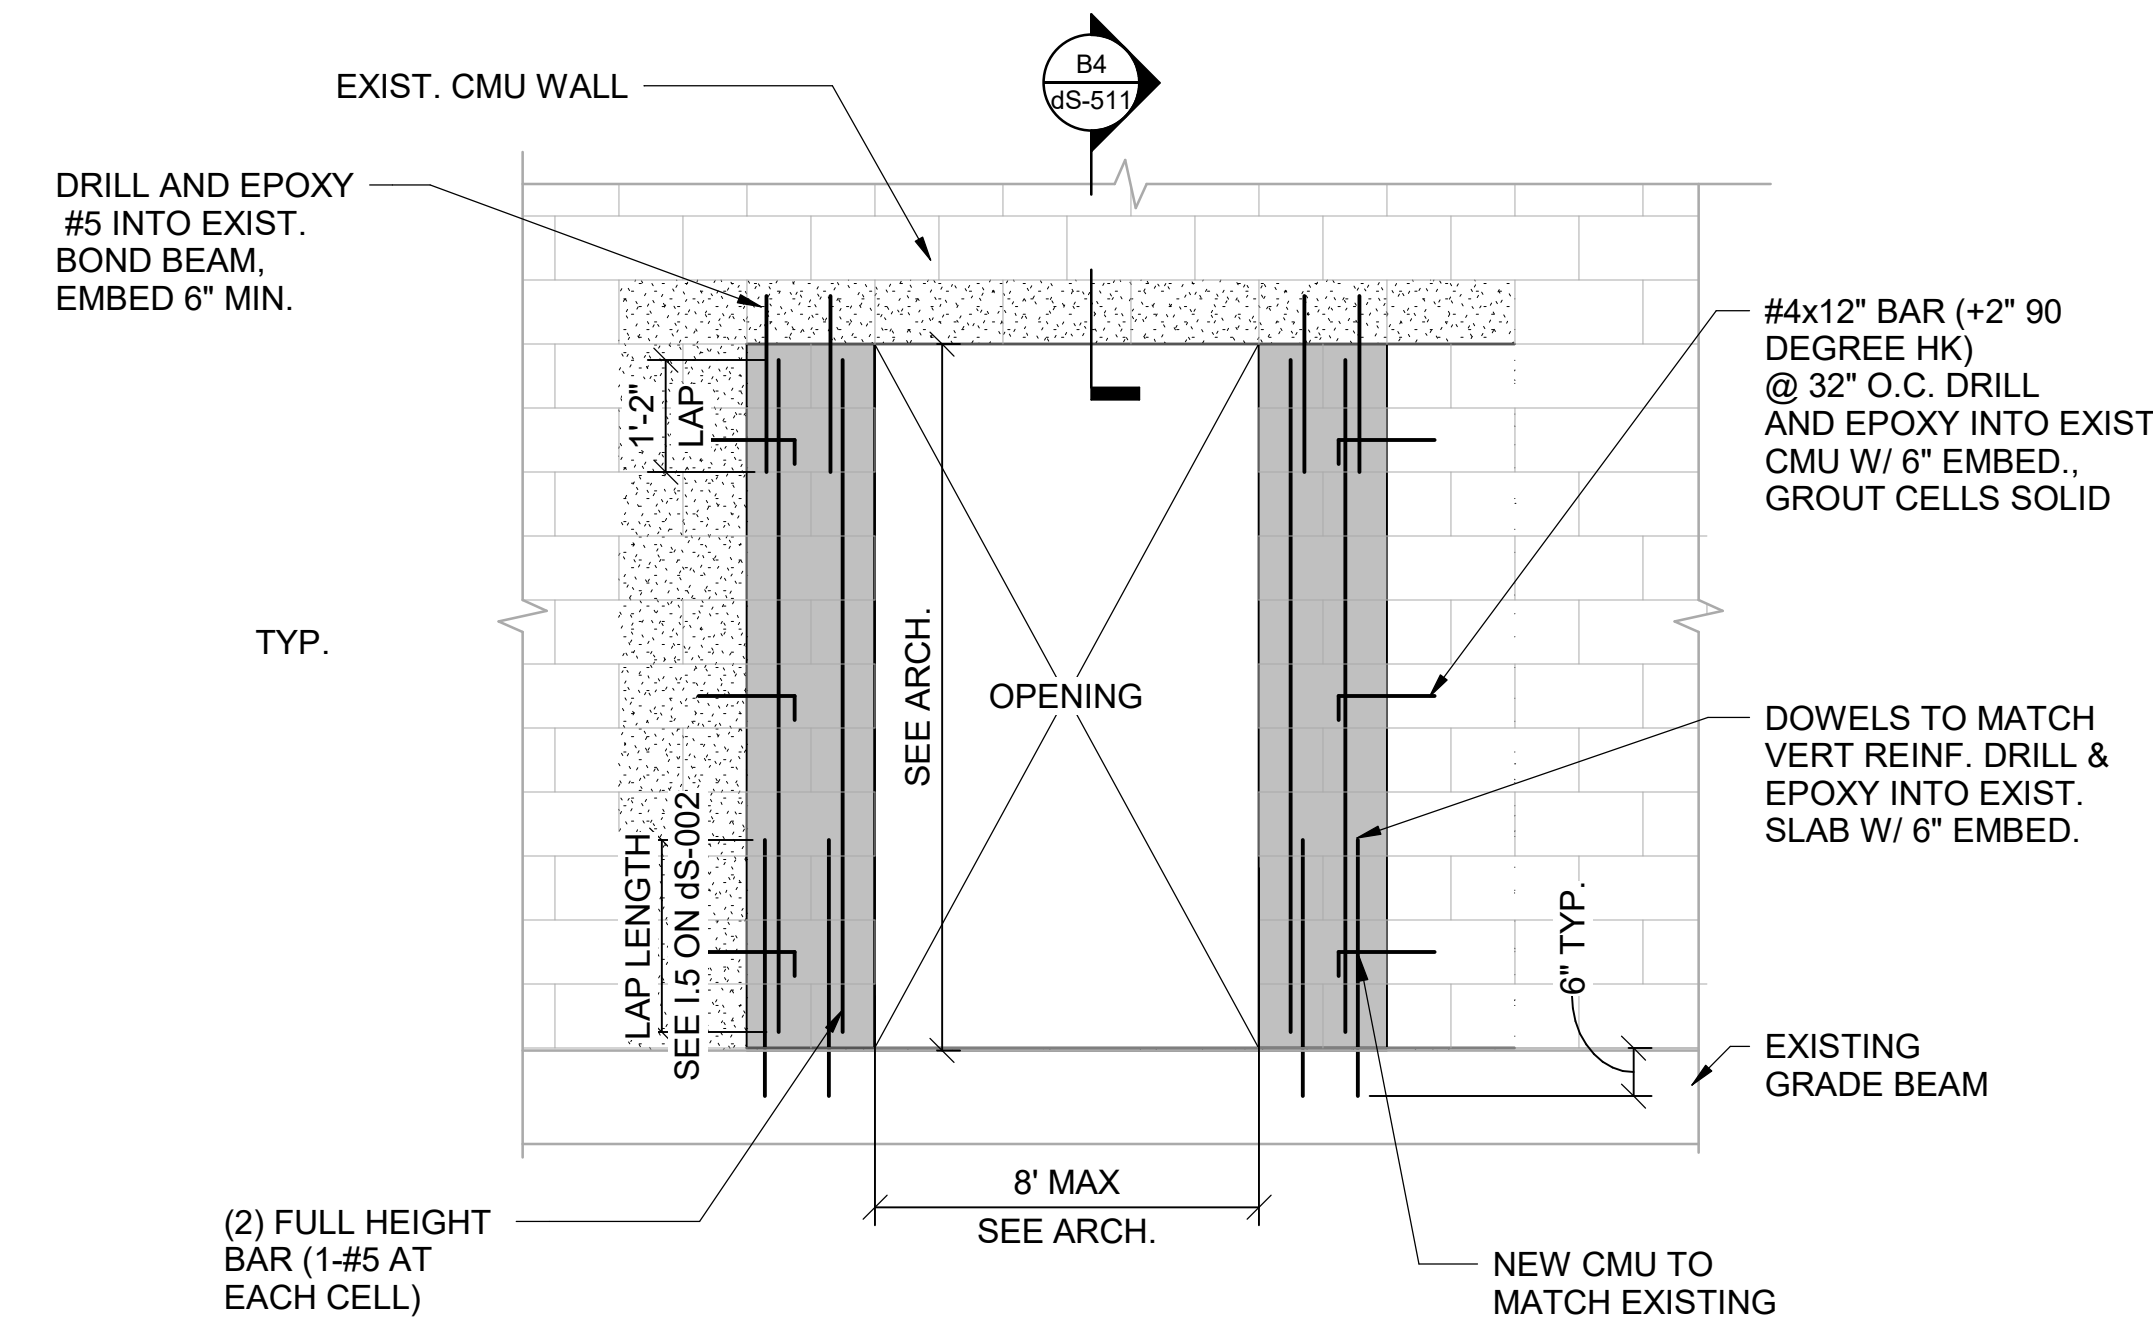

C5 CMU WALL PARTIAL INFILL
SCALE: N.T.S.

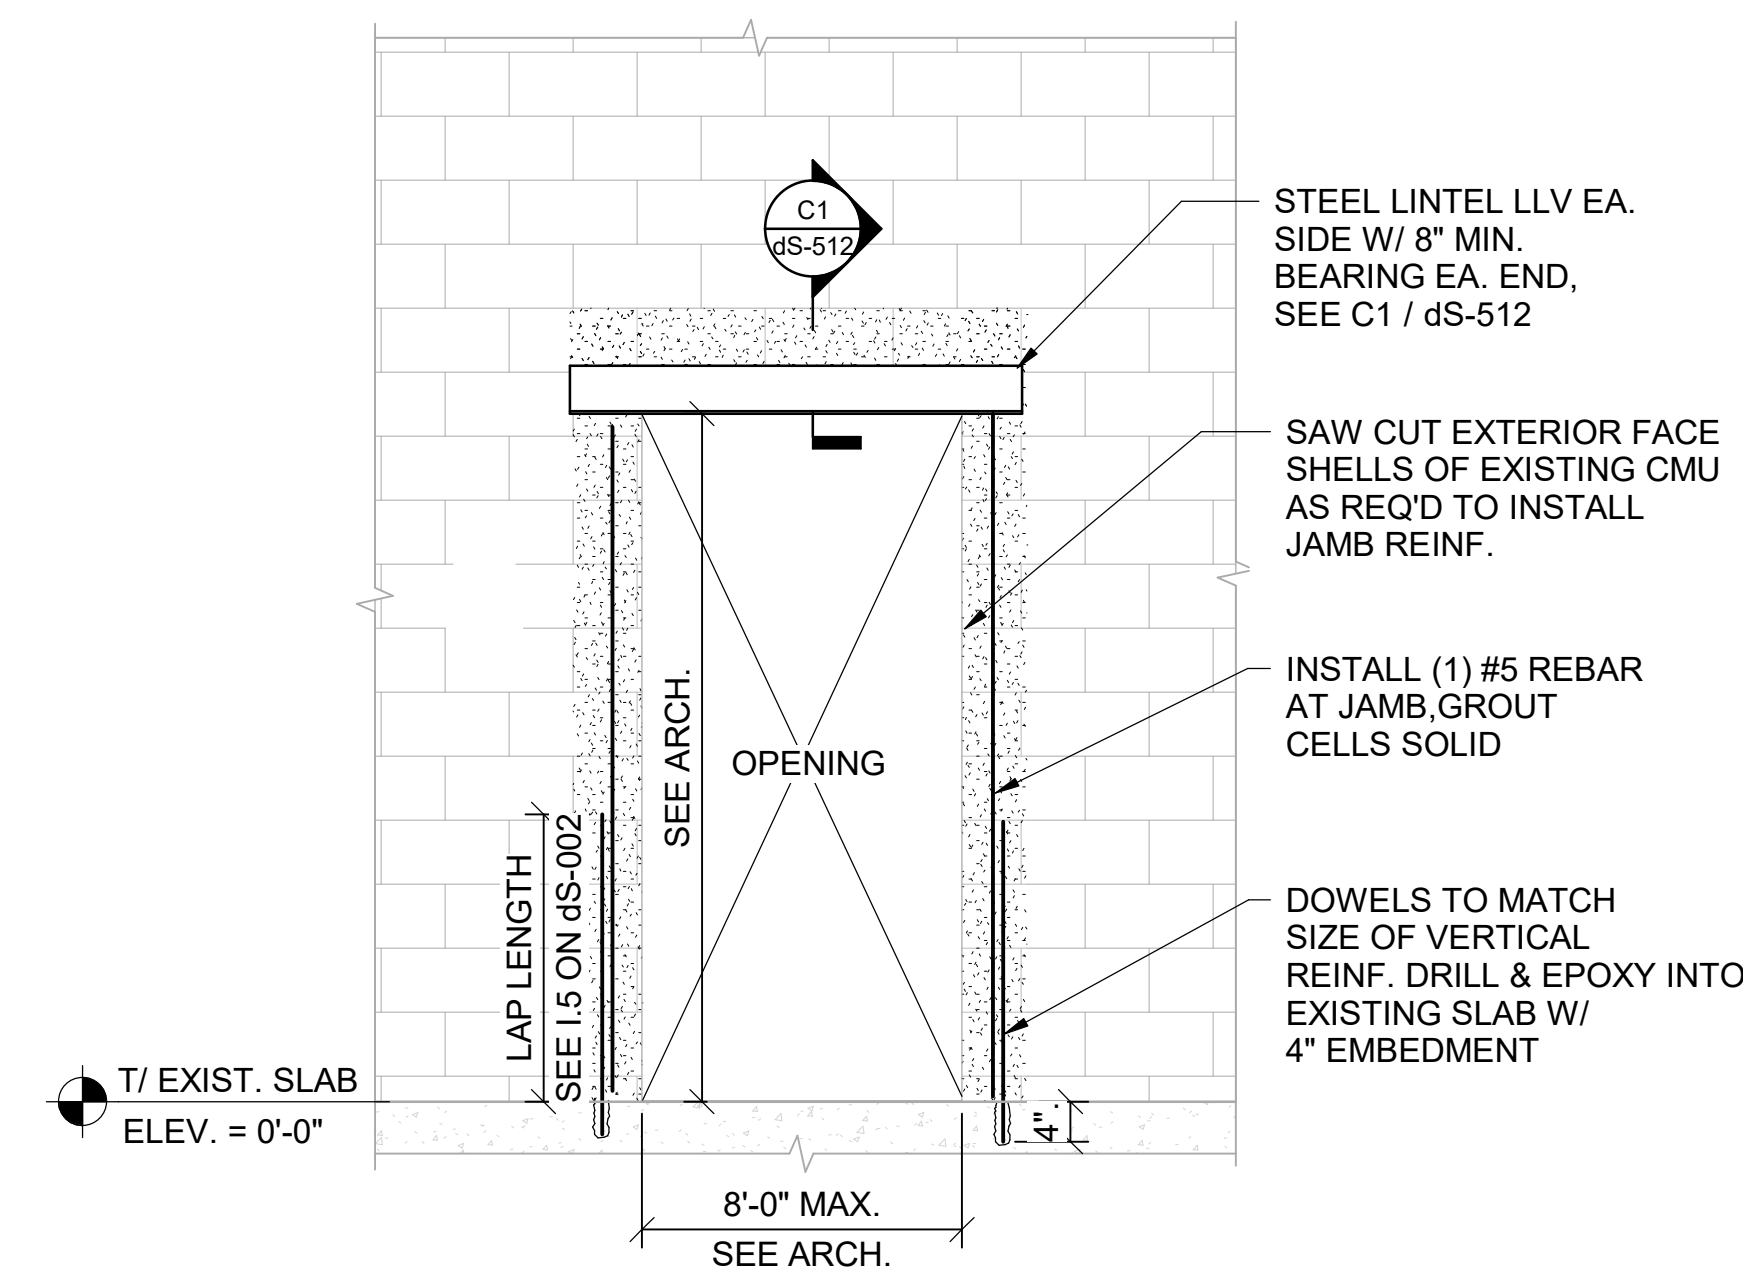

B5 OPENING AT EXISTING CMU WALL
SCALE: N.T.S.

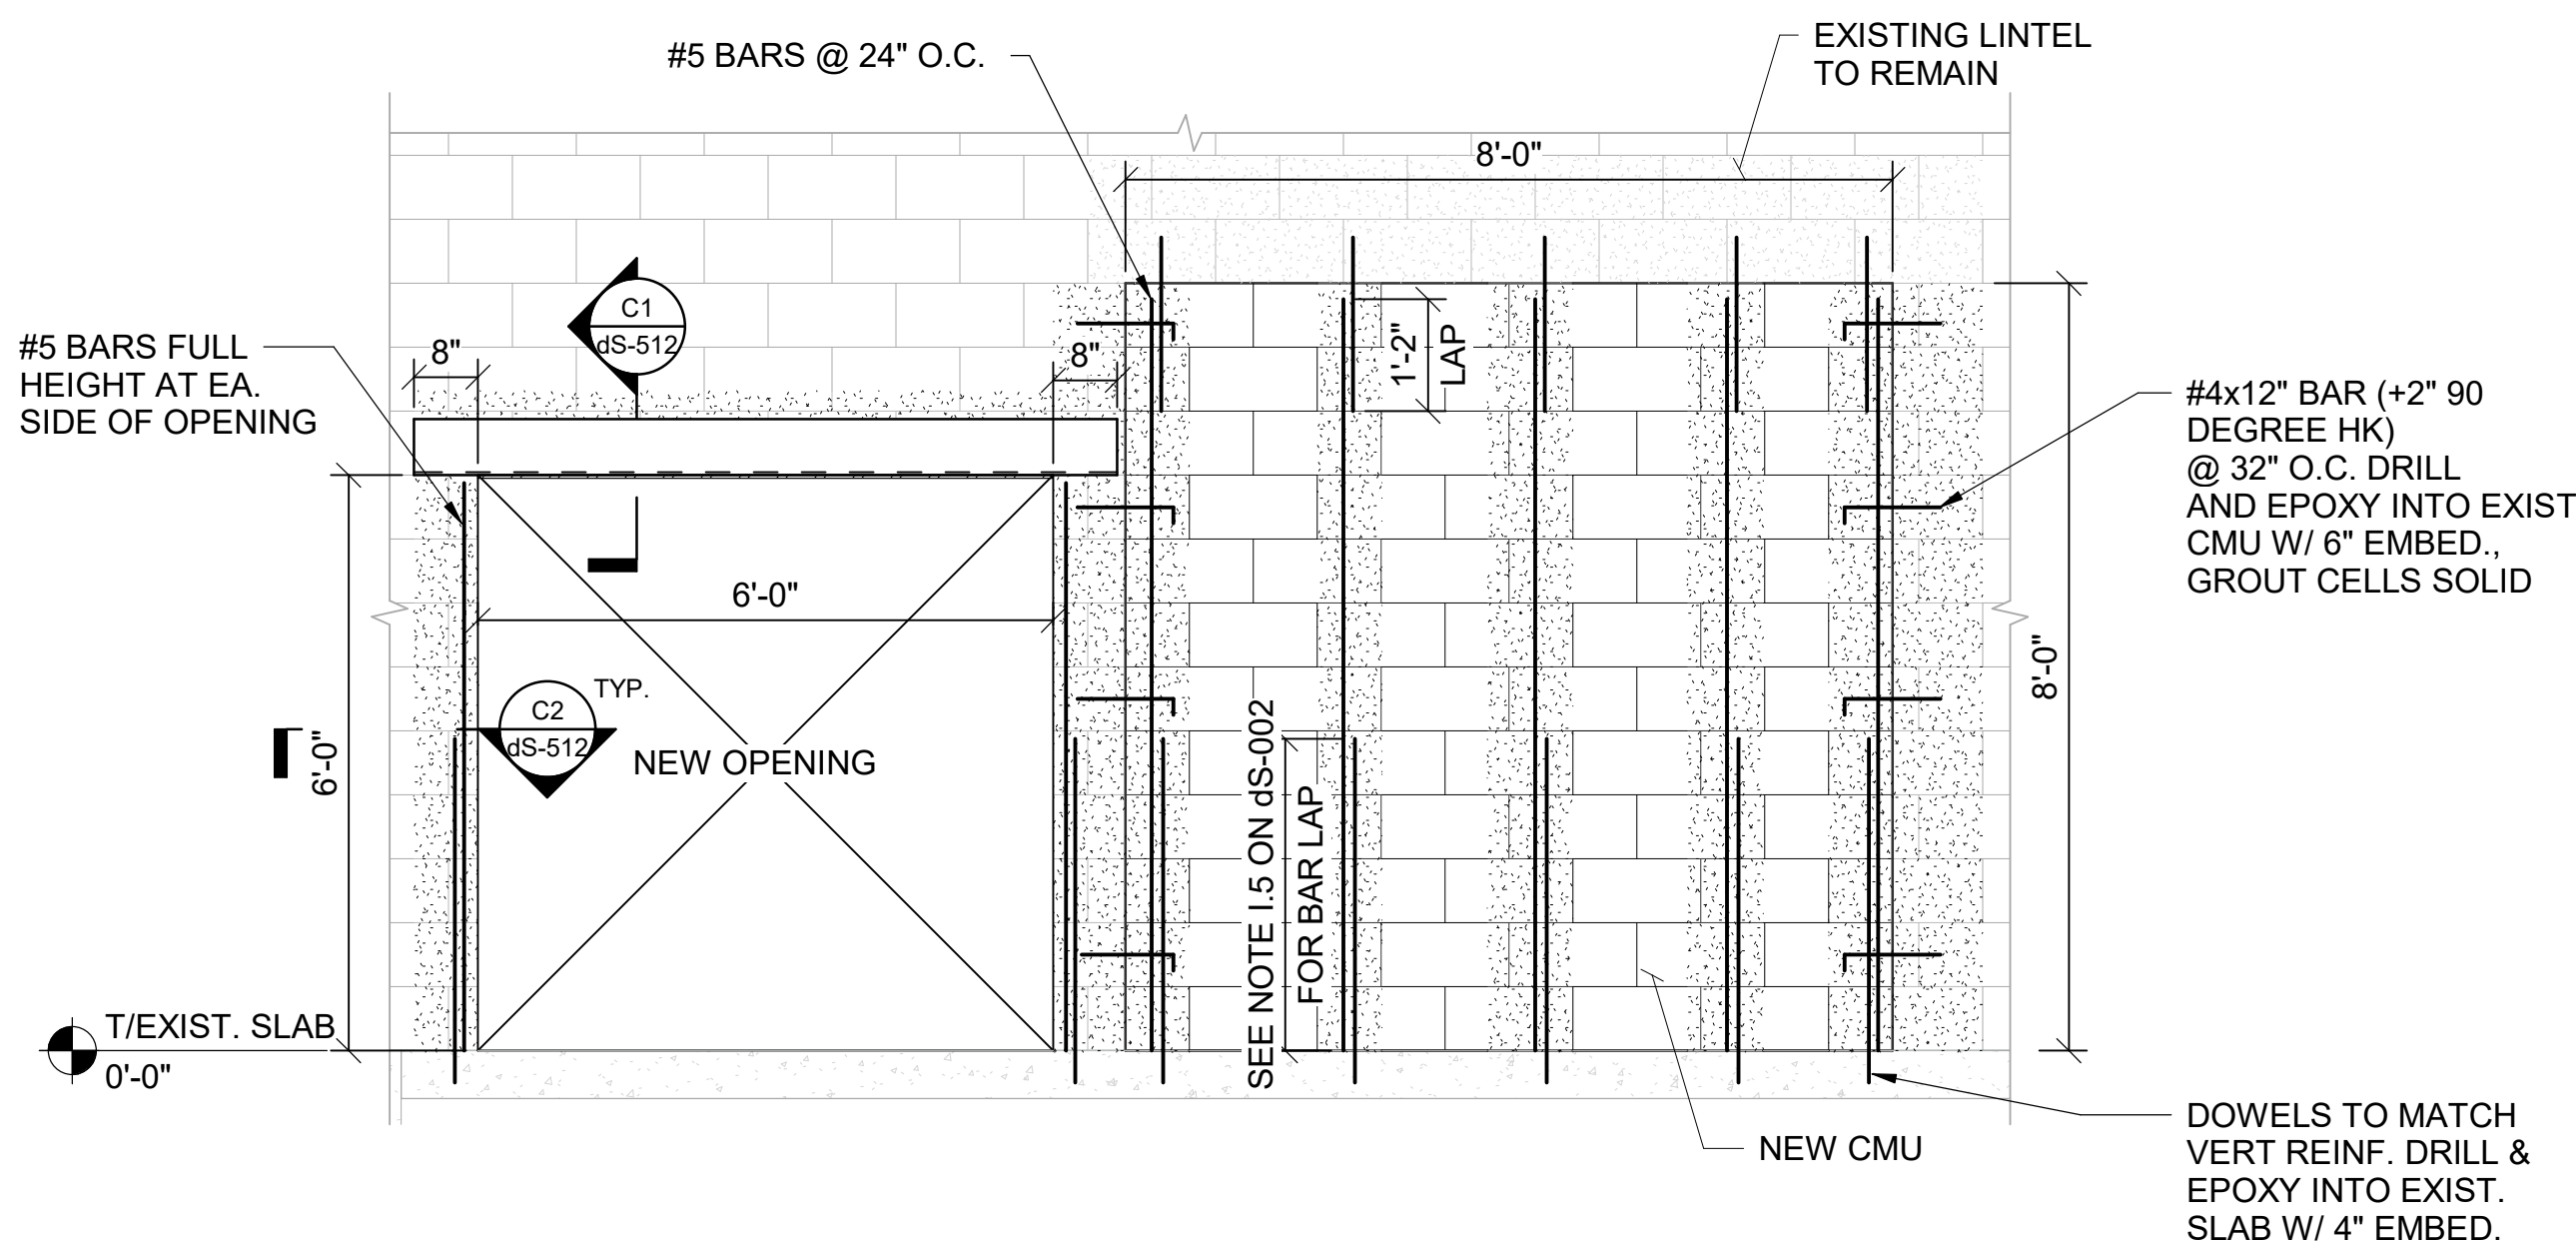

A4 CMU ELEVATION AT ROOM 510 EXTENSION
SCALE: N.T.S.

POND
3500 Parkway Lane
Suite 500
Peachtree Corners
Georgia 30092
Copyright © 2025 by Pond & Company. All rights reserved. No copying or duplication of these documents is allowed without the expressed written agreement of Pond & Company.

EOR/AOR SEAL

COA SEAL

CLIENT INFORMATION

PROJECT NAME
VANTIVE TUBING CLEAN ROOM

1900 AR-201
MOUNTAIN HOME,
ARKANSAS 72653

DRAWING ISSUE

04/24/2026	07/23/2026	07/23/2026
DATE	DATE	DATE

ISSUED FOR BID, EQ BID, FOR APPROVAL, ISSUED FOR APPROVAL

DESCRIPTION

C
A
MARK

DESIGNED BY: TR
DRAWN BY: TR
CHECKED BY: AB
SUBMITTED BY: MM
DATE: 04/24/2026
PROJECT #: 1241011

SHEET TITLE
MASONRY SECTIONS & DETAILS

SHEET NUMBER
dS-512

ORIGINAL SHEET SIZE: 36" X 42"

ISSUED FOR BID