


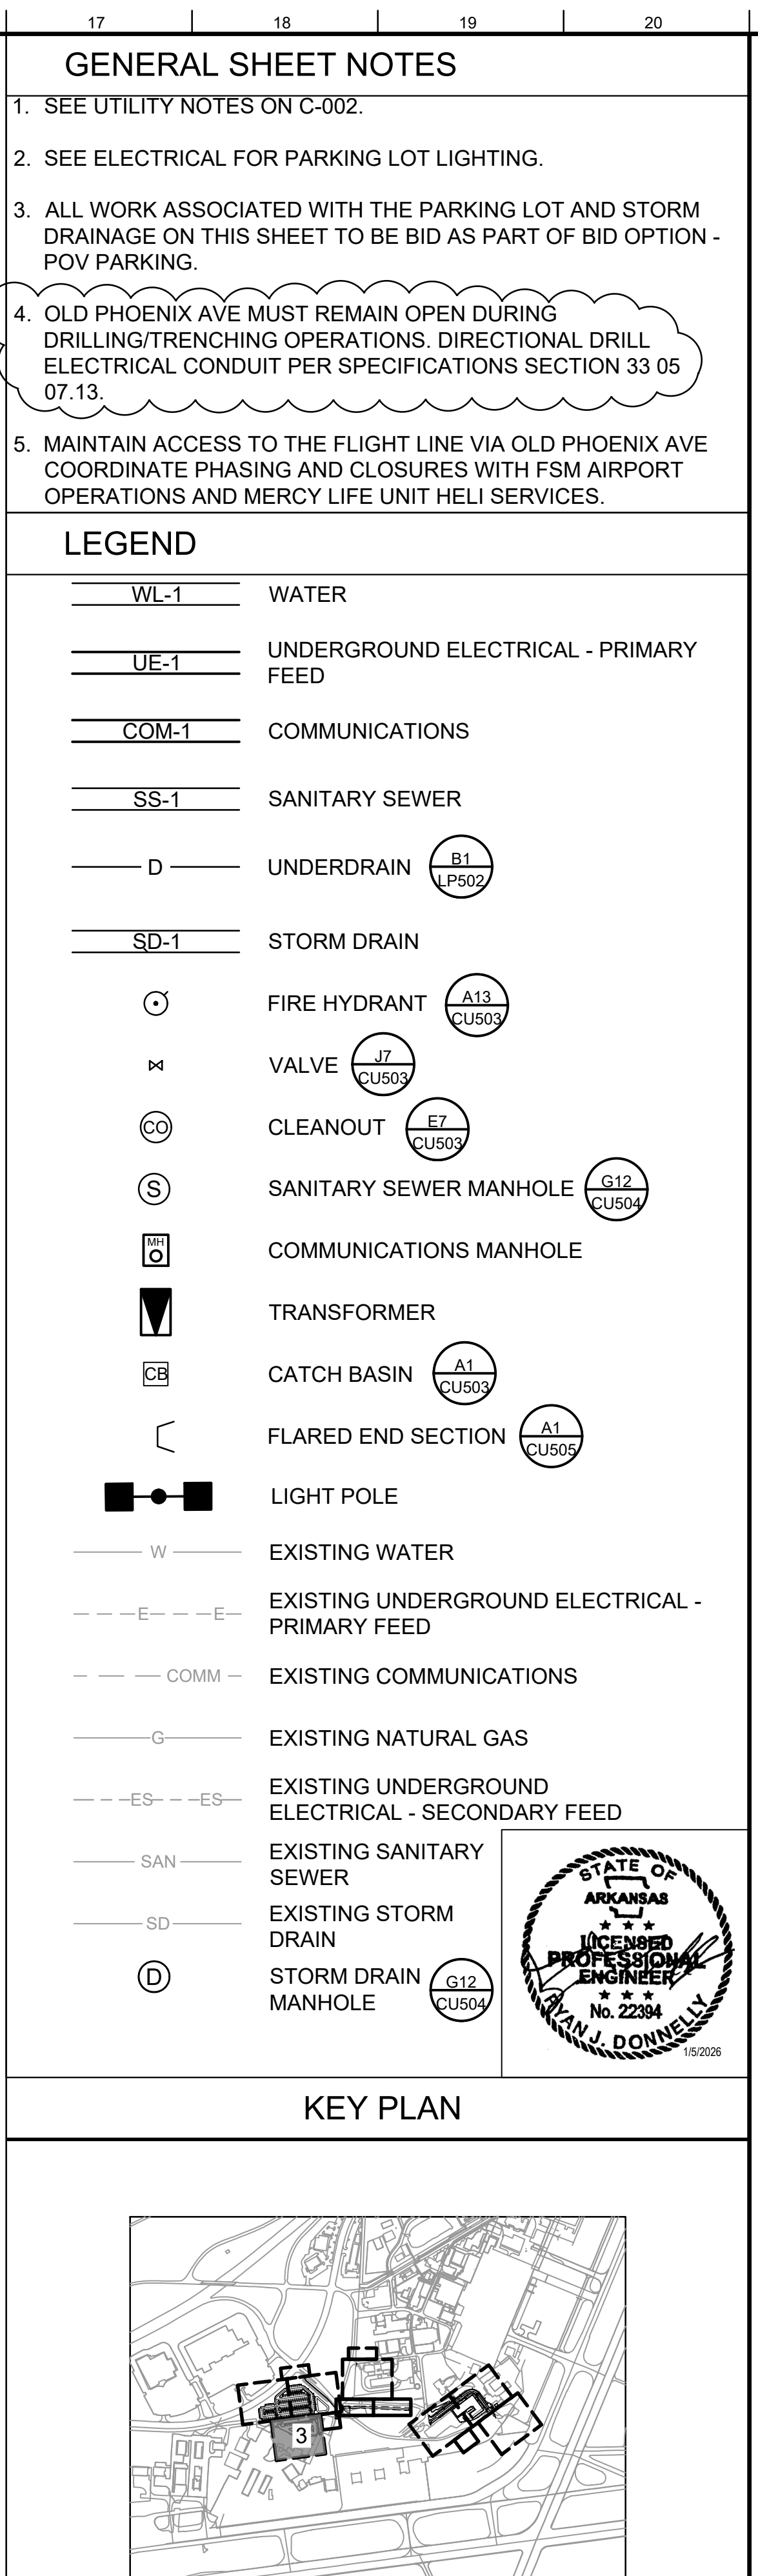

		US Army Corps of Engineers ®	
F-35: SPECIAL ACCESS PROGRAM FACILITY EBBING AIR NATIONAL GUARD BASE (ANGB), FORT SMITH, ARKANSAS		UTILITY PLAN - AREA 3	
SHEET ID C11131		SHEET NO. 1	