



CALVARY CHURCH FACILITY ADDITION BENTONVILLE, AR

08/12/2025

CONSTRUCTION DRAWINGS

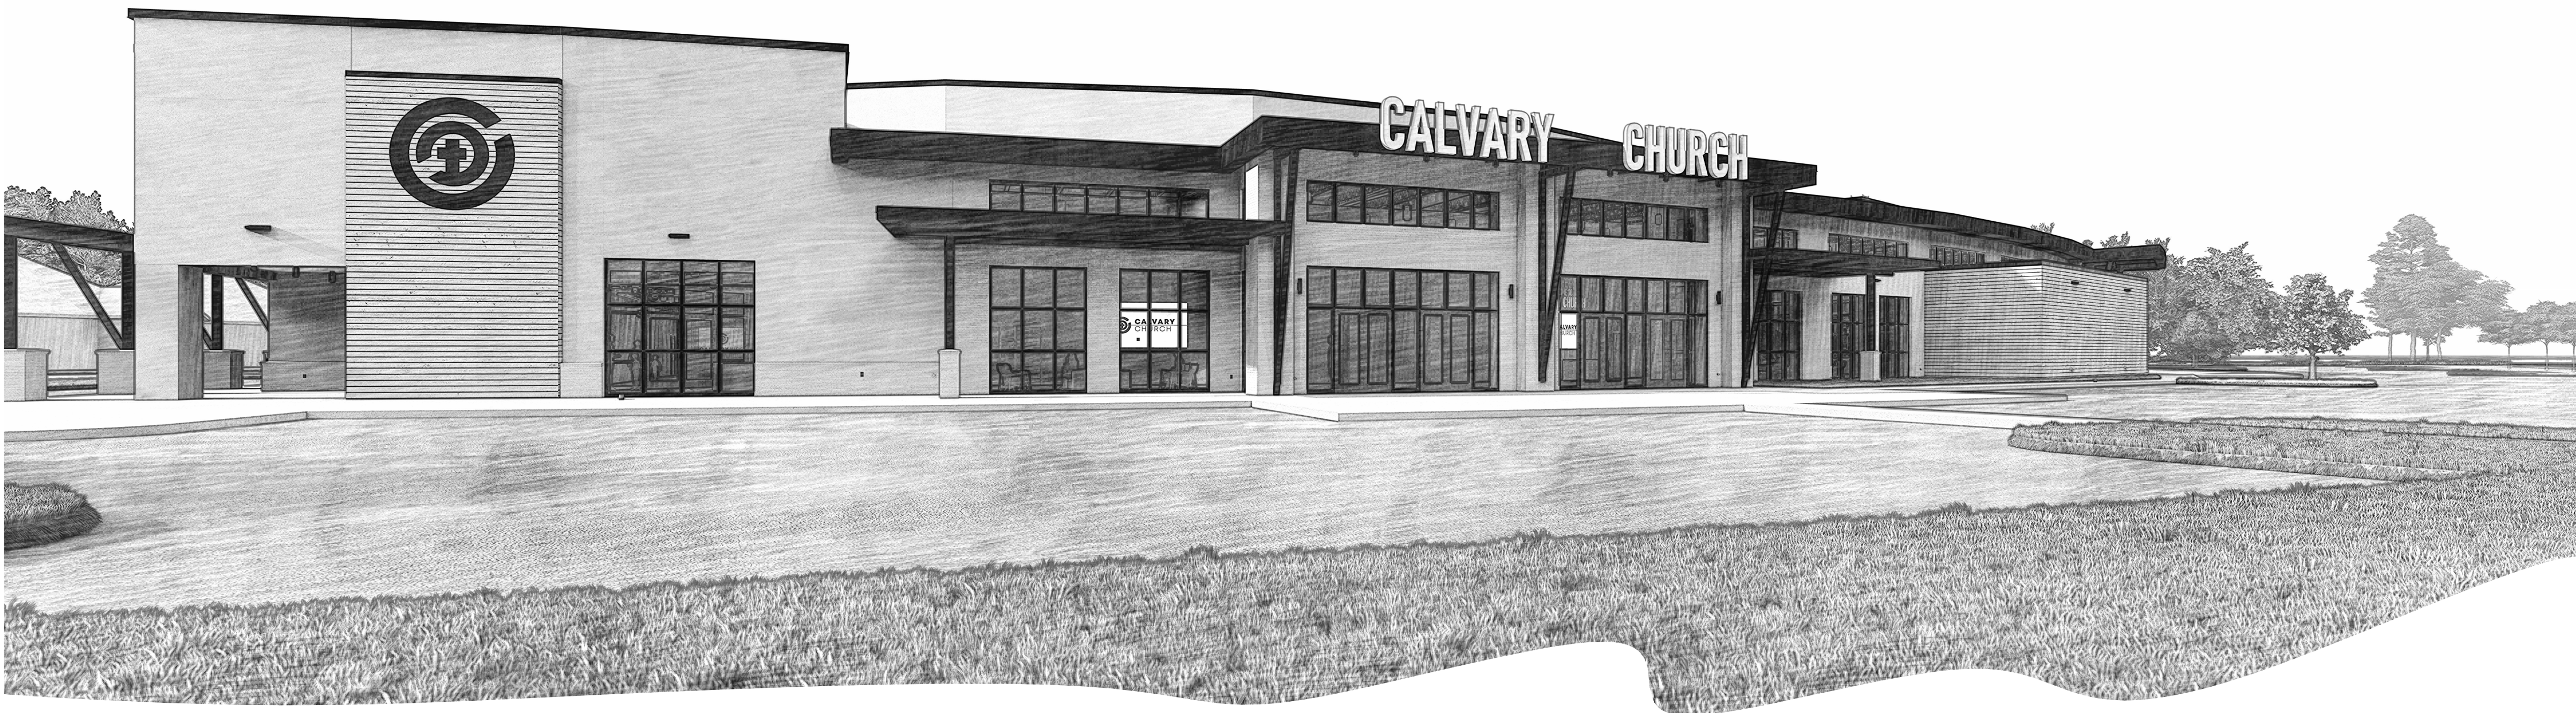

VICINITY MAP

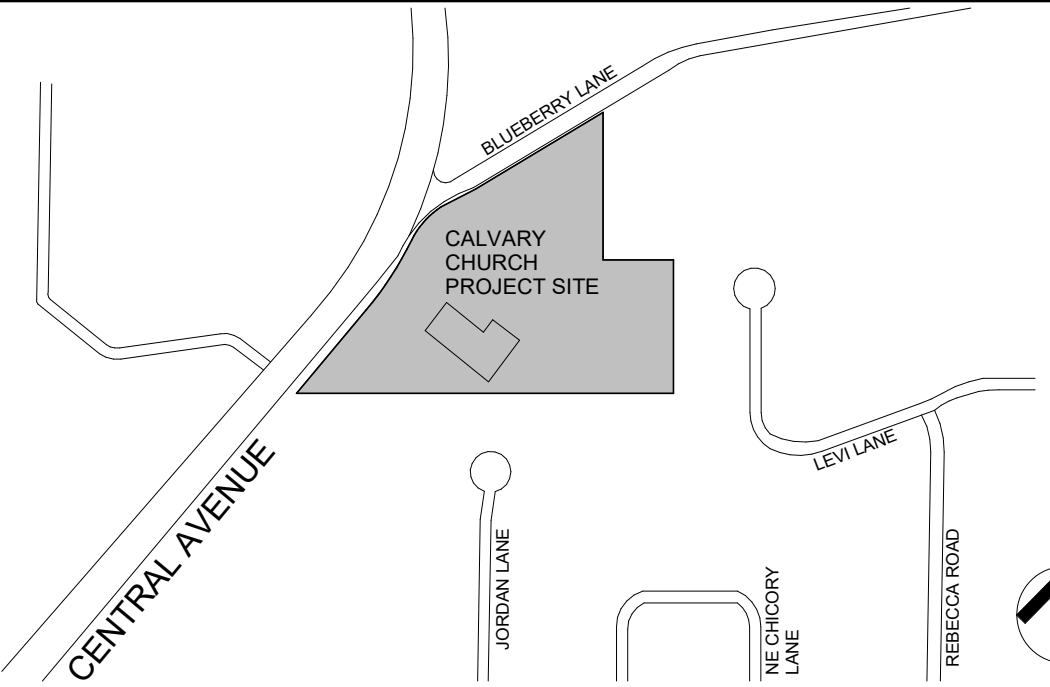

PROJECT DIRECTORY

OWNER

CALVARY CHURCH
2612 EAST CENTRAL AVENUE
BENTONVILLE, AR 72712
479.633.1627

ARCHITECTURE & INTERIOR DESIGN

LIVE DESIGN GROUP
3117 2ND AVENUE SOUTH
BIRMINGHAM, AL 35233
205.870.3090

STRUCTURAL ENGINEER

BARNETT JONES WILSON, LLC
125 18TH STREET NORTH
PELL CITY, AL 35125
205.884.5334

MECHANICAL, PLUMBING, & FIRE PROTECTION ENGINEERS

BBG&S ENGINEERING
2870 OLD ROCKY RIDGE ROAD SUITE 115
BIRMINGHAM, AL 35243
205.995.4979

ELECTRICAL ENGINEER

JACKSON, RENFRO & ASSOCIATES, INC.
31 INVERNESS CENTER PARKWAY SUITE 300
BIRMINGHAM, AL 35242
205.536.7117

SHEET INDEX				
Sheet Number	Sheet Name	Sheet Issue Date	Current Revision	Current Revision Date
01 - GENERAL				
G0.00	TITLE SHEET	08/12/2025	1	09/12/25
G1.01	CODE SUMMARY & LIFE SAFETY FIRST FLOOR PLAN	08/12/2025	1	09/12/25
G1.02	LIFE SAFETY SECOND FLOOR PLAN	08/12/2025	1	09/12/25
02 - ARCHITECTURAL DEMOLITION				
AD1.00	FIRST & SECOND FLOOR DEMOLITION PLAN	08/12/2025		
AD1.01	DEMOLITION ELEVATIONS	08/12/2025		
04 - ARCHITECTURAL SITE				
AS1.00	ARCHITECTURAL SITE PLAN	08/12/2025	1	09/12/25
05 - ARCHITECTURAL				
A0.00	GENERAL NOTES, SYMBOLS & LEGENDS	08/12/2025		
A0.10	PARTITION TYPES	08/12/2025		
A1.00	OVERALL FIRST FLOOR PLAN	08/12/2025	1	09/12/25
A1.01	FIRST FLOOR PLAN - WEST	08/12/2025	1	09/12/25
A1.02	FIRST FLOOR PLAN - EAST	08/12/2025	1	09/12/25
A1.03	OVERALL SECOND FLOOR PLAN	08/12/2025	1	09/12/25
A1.04	SECOND FLOOR PLAN - WEST	08/12/2025	1	09/12/25
A1.05	SECOND FLOOR PLAN - EAST	08/12/2025	1	09/12/25
A1.40	ROOF PLAN AND DETAILS	08/12/2025	1	09/12/25
A1.50	FIRST FLOOR REFLECTED CEILING PLAN - WEST & DETAILS	08/12/2025	1	09/12/25
A1.51	FIRST FLOOR REFLECTED CEILING PLAN - EAST & DETAILS	08/12/2025	1	09/12/25
A1.52	SECOND FLOOR REFLECTED CEILING PLAN - WEST & DETAILS	08/12/2025	1	09/12/25
A1.53	SECOND FLOOR REFLECTED CEILING PLAN - EAST & DETAILS	08/12/2025	1	09/12/25
A3.00	EXTERIOR ELEVATIONS	08/12/2025	1	09/12/25
A3.01	EXTERIOR ELEVATIONS	08/12/2025	1	09/12/25
A3.02	EXTERIOR ELEVATIONS	08/12/2025	1	09/12/25
A4.00	BUILDING SECTIONS	08/12/2025		
A4.01	BUILDING SECTIONS	08/12/2025		
A4.10	WALL SECTIONS	08/12/2025	1	09/12/25
A4.11	WALL SECTIONS	08/12/2025	1	09/12/25
A4.12	WALL SECTIONS	08/12/2025	1	09/12/25
A4.13	WALL SECTIONS	08/12/2025	1	09/12/25
A4.14	WALL SECTIONS	08/12/2025	1	09/12/25
A4.15	WALL SECTIONS	08/12/2025	1	09/12/25
A4.16	WALL SECTIONS	08/12/2025	1	09/12/25
A4.17	WALL SECTIONS	07/18/25	1	09/12/25
A4.80	STAIR SECTIONS AND ENLARGED STAIR PLANS	08/12/2025	1	09/12/25
A4.81	STAIR SECTIONS AND ENLARGED STAIR PLANS	08/12/2025	1	09/12/25
A6.00	DOOR SCHEDULE AND DETAILS	08/12/2025	1	09/12/25
A6.20	WINDOW ELEVATIONS & DETAILS	08/12/2025	1	09/12/25
A7.00	FINISH LEGEND, SCHEDULE, & DETAILS	08/12/2025		
A7.10	FIRST FLOOR FINISH PLAN - WEST	08/12/2025		
A7.11	FIRST FLOOR FINISH PLAN - EAST	08/12/2025		
A7.14	SECOND FLOOR FINISH PLAN	08/12/2025		
A7.20	FIRST FLOOR PATTERN PLANS	08/12/2025		
A7.21	SECOND FLOOR FLOOR PATTERN PLAN	08/12/2025		
A7.40	FIRST FLOOR FURNITURE PLAN	08/12/2025		
A7.41	SECOND FLOOR FURNITURE PLAN	08/12/2025		
A8.00	INTERIOR ELEVATIONS - LOBBY & CAFE	08/12/2025		
A8.01	INTERIOR ELEVATIONS - RESTROOMS	08/12/2025		
A8.02	INTERIOR ELEVATIONS - ADMIN & RESTROOMS	08/12/2025		
A8.03	INTERIOR ELEVATIONS - KIDS	08/12/2025		
A8.04	INTERIOR ELEVATIONS - WORKSHOP	08/12/2025		
A8.05	INTERIOR ELEVATIONS - WORKSHOP	08/12/2025		
A8.50	INTERIOR & MILLWORK DETAILS - 01	08/12/2025		
A8.51	INTERIOR & MILLWORK DETAILS - 02	08/12/2025		
A9.00	BUILDING PERSPECTIVES	08/12/2025		
06 - STRUCTURAL				
S0.00	STRUCTURAL ISOMETRICS	08/12/2025		
S0.01	NOTES & SCHEDULES	08/12/2025		
S0.02	TYPICAL DETAILS - CONCRETE & STEEL	08/12/2025		
S0.03	TYPICAL DETAILS - CONCRETE & CMU	08/12/2025		
S0.04	TYPICAL DETAILS - STEEL	08/12/2025		
S0.05	TYPICAL DETAILS - STEEL	08/12/2025		
S0.06	TYPICAL DETAILS - SPECIFIC DETAILS FOR LOAD-BEARING CFS STADIUM & STAGE	08/12/2025		
S0.07	TYPICAL DETAILS - SCHEMATIC DETAILS FOR CFS DELEGATED DESIGN	08/12/2025		
S1.00	COLUMN GRID DIMENSION PLAN	08/12/2025		
S1.01	FOUNDATION PLAN - OVERALL	08/12/2025		
S1.02	FOUNDATION PLAN - WEST	08/12/2025		
S1.03	FOUNDATION PLAN - EAST	08/12/2025	1	09/12/25
S2.01	2ND FLOOR FRAMING PLAN - OVERALL	08/12/2025		
S2.02	2ND FLOOR FRAMING PLAN - WEST	08/12/2025		
S2.03	2ND FLOOR FRAMING PLAN - EAST	08/12/2025		
S3.01	ROOF FRAMING PLAN - OVERALL	08/12/2025		
S3.02	ROOF FRAMING PLAN - WEST	08/12/2025		
S3.03	ROOF FRAMING PLAN - EAST	08/12/2025		
S4.01	FRAMING ELEVATIONS	08/12/2025		
S5.01	SECTIONS AND DETAILS	08/12/2025		
S5.02	SECTIONS AND DETAILS	08/12/2025		
S5.03	SECTIONS AND DETAILS	08/12/2025	1	09/12/25
S5.04	SECTIONS AND DETAILS	08/12/2025		
S5.05	SECTIONS AND DETAILS	08/12/2025		
S5.06	SECTIONS AND DETAILS	08/12/2025		
S5.07	SECTIONS AND DETAILS	08/12/2025		
S5.08	SECTIONS AND DETAILS	08/12/2025		
S5.09	SECTIONS AND DETAILS	08/12/2025		
S5.10	SECTIONS AND DETAILS	08/12/2025		
S5.11	SECTIONS AND DETAILS	08/12/2025		
S5.12	SECTIONS AND DETAILS	08/12/2025		
07 - PLUMBING				
PP0.01	FIRE PROTECTION LEGEND, NOTES AND DETAILS	08/12/2025		
FP1.01	FIRE PROTECTION FIRST FLOOR PLAN	08/12/2025		
FP1.02	FIRE PROTECTION SECOND FLOOR PLAN	08/12/2025		
P0.01	PLUMBING LEGEND, NOTES AND SCHEDULES	08/12/2025	1	09/12/25
P0.02	PLUMBING DETAILS	08/12/2025		
P0.03	PLUMBING RISER DIAGRAMS	08/12/2025		
P0.04	PLUMBING RISER DIAGRAMS	08/12/2025		
P0.05	PLUMBING RISER DIAGRAMS	08/12/2025		
P0.06	PLUMBING RISER DIAGRAMS	08/12/2025		
P0.07	PLUMBING RISER DIAGRAMS	08/12/2025		
P1.01	PLUMBING BELOW SLAB PLAN - EAST	08/12/2025		
P1.02	PLUMBING BELOW SLAB PLAN - WEST	08/12/2025		
P1.03	PLUMBING 1ST FLOOR PLAN - NON-PRESSURE - EAST	08/12/2025	1	09/12/25
P1.04	PLUMBING 1ST FLOOR PLAN - NON-PRESSURE - WEST	08/12/2025	1	09/12/25
P1.05	PLUMBING 2ND FLOOR PLAN - NON-PRESSURE - EAST	08/12/2025	1	09/12/25
P1.06	PLUMBING 2ND FLOOR PLAN - NON-PRESSURE - WEST	08/12/2025	1	09/12/25
P1.07	PLUMBING ROOF PLAN - EAST	08/12/2025		
P1.08	PLUMBING ROOF PLAN - WEST	08/12/2025	1	09/12/25
P2.01	PLUMBING 1ST FLOOR PLAN - PRESSURE - EAST	08/12/2025		
P2.02	PLUMBING 1ST FLOOR PLAN - PRESSURE - WEST	08/12/2025	1	09/12/25
P2.03	PLUMBING 2ND FLOOR PLAN - PRESSURE - EAST	08/12/2025		
P2.04	PLUMBING 2ND FLOOR PLAN - PRESSURE - WEST	08/12/2025		
P3.01	PLUMBING ENLARGED PLANS	08/12/2025		
P3.02	PLUMBING ENLARGED PLANS	08/12/2025	1	09/12/25
P3.03	PLUMBING ENLARGED PLANS	08/12/2025	1	09/12/25
P3.04	PLUMBING ENLARGED PLANS	08/12/2025		
08 - MECHANICAL				
M0.01	HVAC SCHEDULES, LEGENDS & NOTES	08/12/2025		
M0.02	HVAC VENTILATION SCHEDULES	08/12/2025		
M0.03	FIRST FLOOR PLAN - HVAC - ZONING	08/12/2025	1	09/12/25
M0.04	SECOND FLOOR PLAN - HVAC - ZONING	08/12/2025	1	09/12/25
M1.01	FIRST FLOOR PLAN - HVAC - WEST DUCTWORK	08/12/2025	1	09/12/25
M1.02	FIRST FLOOR PLAN - HVAC - EAST DUCTWORK	08/12/2025	1	09/12/25
M1.03	SECOND FLOOR PLAN - HVAC - WEST DUCTWORK	08/12/2025	1	09/12/25
M1.04	SECOND FLOOR PLAN - HVAC - EAST DUCTWORK	08/12/2025	1	09/12/25
M2.01	FIRST FLOOR PLAN - HVAC WEST PIPING	08/12/2025		
M2.02	FIRST FLOOR PLAN - HVAC EAST PIPING	08/12/2025		
M2.03	SECOND FLOOR PLAN - HVAC WEST PIPING	08/12/2025		
M2.04	SECOND FLOOR PLAN - HVAC EAST PIPING	08/12/2025		
M3.01	ROOF PLAN - HVAC	08/12/2025		
M4.01	HVAC SECTIONS	08/12/2025		
M4.02	HVAC SECTIONS	08/12/2025		
M4.03	HVAC SECTIONS	08/12/2025		
M4.04	HVAC SECTIONS	08/12/2025		
M5.01	HVAC 3D VIEWS	08/12/2025		
M6.01	HVAC DETAILS	08/12/2025		
M7.01	HVAC CONTROLS	08/12/2025		
09 - ELECTRICAL				
E0.01	ELECTRICAL LEGEND AND NOTES	08/12/2025		
E0.02	SINGLE LINE DIAGRAM	08/12/2025		
E0.03	ELECTRICAL DETAILS AND DIAGRAMS	08/12/2025		
E0.04	ELECTRICAL DETAILS AND DIAGRAMS	08/12/2025		
E0.05	ELECTRICAL DETAILS AND DIAGRAMS	08/12/2025		
E0.06	ELECTRICAL DETAILS AND DIAGRAMS	08/12/2025	1	09/12/25
E0.11	ELECTRICAL SCHEDULES	08/12/2025	1	09/12/25
E0.12	ELECTRICAL SCHEDULES	08/12/2025		
E0.13	ELECTRICAL SCHEDULES	08/12/2025		
E0.14	ELECTRICAL SCHEDULES	08/12/2025		
E1.01	SITE ELECTRICAL PLAN	08/12/2025		
E2.01	FIRST FLOOR LIGHTING PLAN - WEST	08/12/2025	1	09/12/25
E2.02	FIRST FLOOR LIGHTING PLAN - EAST	08/12/2025		
E2.03	SECOND FLOOR LIGHTING PLAN - WEST	08/12/2025	1	09/12/25
E2.04	SECOND FLOOR LIGHTING PLAN - EAST	08/12/2025	1	09/12/25
E3.01	FIRST FLOOR POWER PLAN - WEST	08/12/2025	1	09/12/25
E3.02	FIRST FLOOR POWER PLAN - EAST	08/12/2025		
E3.03	SECOND FLOOR POWER PLAN - WEST	08/12/2025		
E3.04	SECOND FLOOR POWER PLAN - EAST	08/12/2025		
E3.05	AVL RCP POWER PLANS	08/12/2025		
E4.01	FIRST FLOOR AUXILIARY PLAN - WEST	08/12/2025	1	09/12/25
E4.02	FIRST FLOOR AUXILIARY PLAN - EAST	08/12/2025	1	09/12/25
E4.03	SECOND FLOOR AUXILIARY PLAN - WEST	08/12/2025	1	09/12/25
E4.04	SECOND FLOOR AUXILIARY PLAN - EAST	08/12/2025		
E5.01	FIRST FLOOR HVAC ELECTRICAL PLAN - WEST	08/12/2025		
E5.02	FIRST FLOOR HVAC ELECTRICAL PLAN - EAST	08/12/2025		
E5.03	SECOND FLOOR HVAC ELECTRICAL PLAN - WEST	08/12/2025		
E5.04	SECOND FLOOR HVAC ELECTRICAL PLAN - EAST	08/12/2025		

LIVE

design group

architecture
interior design

3117 2nd Avenue South Birmingham, AL 35233
205.870.3090
www.LIVEdesigngroup.com

REGISTERED ARCHITECT

CRAIG A. KRAWCZYK

STATE OF ARKANSAS

Digitally signed
by Craig A. Krawczyk
Date: 2025.09.19
08:27:43 -05'00'

CALVARY CHURCH CALVARY CHURCH FACILITY ADDITION BENTONVILLE, AR

Revisions		
No.	Description	Date

1	Addendum 01	09/12/25
---	-------------	----------

Project Number
21010

Date
08/12/2025

TITLE SHEET

G0.00