


DEMO KEYED NOTES	
Key Value	Keynote Text
D1	DEMO EXISTING FLOORING AND BASE
D4	DEMO EXISTING STAGE CURTAINS
D5	DEMO EXISTING STAGE LIGHTING
D6	DEMO EXISTING STAGE RIGGING, CURTAINS, AND TRACKS
D9	REMOVE EXISTING WOOD PANELING AND REPAIR MOISTURE DAMAGE. PREP FOR REPLACEMENT
D11	REPAIR EXISTING AT PLASTER MOISTURE DAMAGE - ALL COLUMNS
D14	DEMO EXISTING DUCTWORK
D18	REPAIR ROOF FLASHING/WALL CONNECTION AT EXISTING CANOPY
D19	DEMO EXISTING RAILING
D28	DEMO EXISTING METAL WINDOW GUARD
D29	DEMO EXISTING DUCT CHASE WALL
D36	DEMO EXISTING SOFFIT

- DEMO FLOOR PLAN GENERAL NOTES:**
- EXISTING STRUCTURE TO REMAIN IS SHADED; ITEMS TO BE DEMOLISHED ARE INDICATED DASHED IN RED.
 - SEE SHEET A-101 FOR NEW CONSTRUCTION.
 - CONTRACTOR SHALL VERIFY THAT ALL FIELD CONDITIONS AND DIMENSIONS ARE IN ACCORDANCE WITH THE CONTRACT DOCUMENTS.
 - WRITTEN DIMENSIONS ON THESE DRAWINGS SHALL HAVE PRECEDENCE OVER SCALED DIMENSIONS.
 - ALL EQUIPMENT, FURNITURE, AND FIXTURES IN SCOPE OF WORK AREA TO BE REMOVED. OWNER TO IDENTIFY ANYTHING TO REMAIN DURING PRE-CONSTRUCTION MEETING.
 - CONTRACTOR RESPONSIBLE FOR ALL TEMPORARY STRUCTURALLY BRACING.
 - REMOVE ANY WALL MOUNTED EQUIPMENT AND SIGNAGE AND PROVIDE TO OWNER IN REUSABLE, UNDAMAGED CONDITION.
 - REMOVE AND REFINISH EXISTING DOORS AND PREP FOR NEW HARDWARE.
 - ANY WALL PENETRATIONS THAT ARE NOT REUSED ARE TO BE FILLED WITH COMPATIBLE PATCHING MATERIAL TO MATCH ADJACENT WALL.
 - REMOVE ALL EXITING EXPOSED CONDUIT TO REPAINT WALL.



PHILANDER SMITH UNIVERSITY

M.L. HARRIS AUDITORIUM RENOVATION

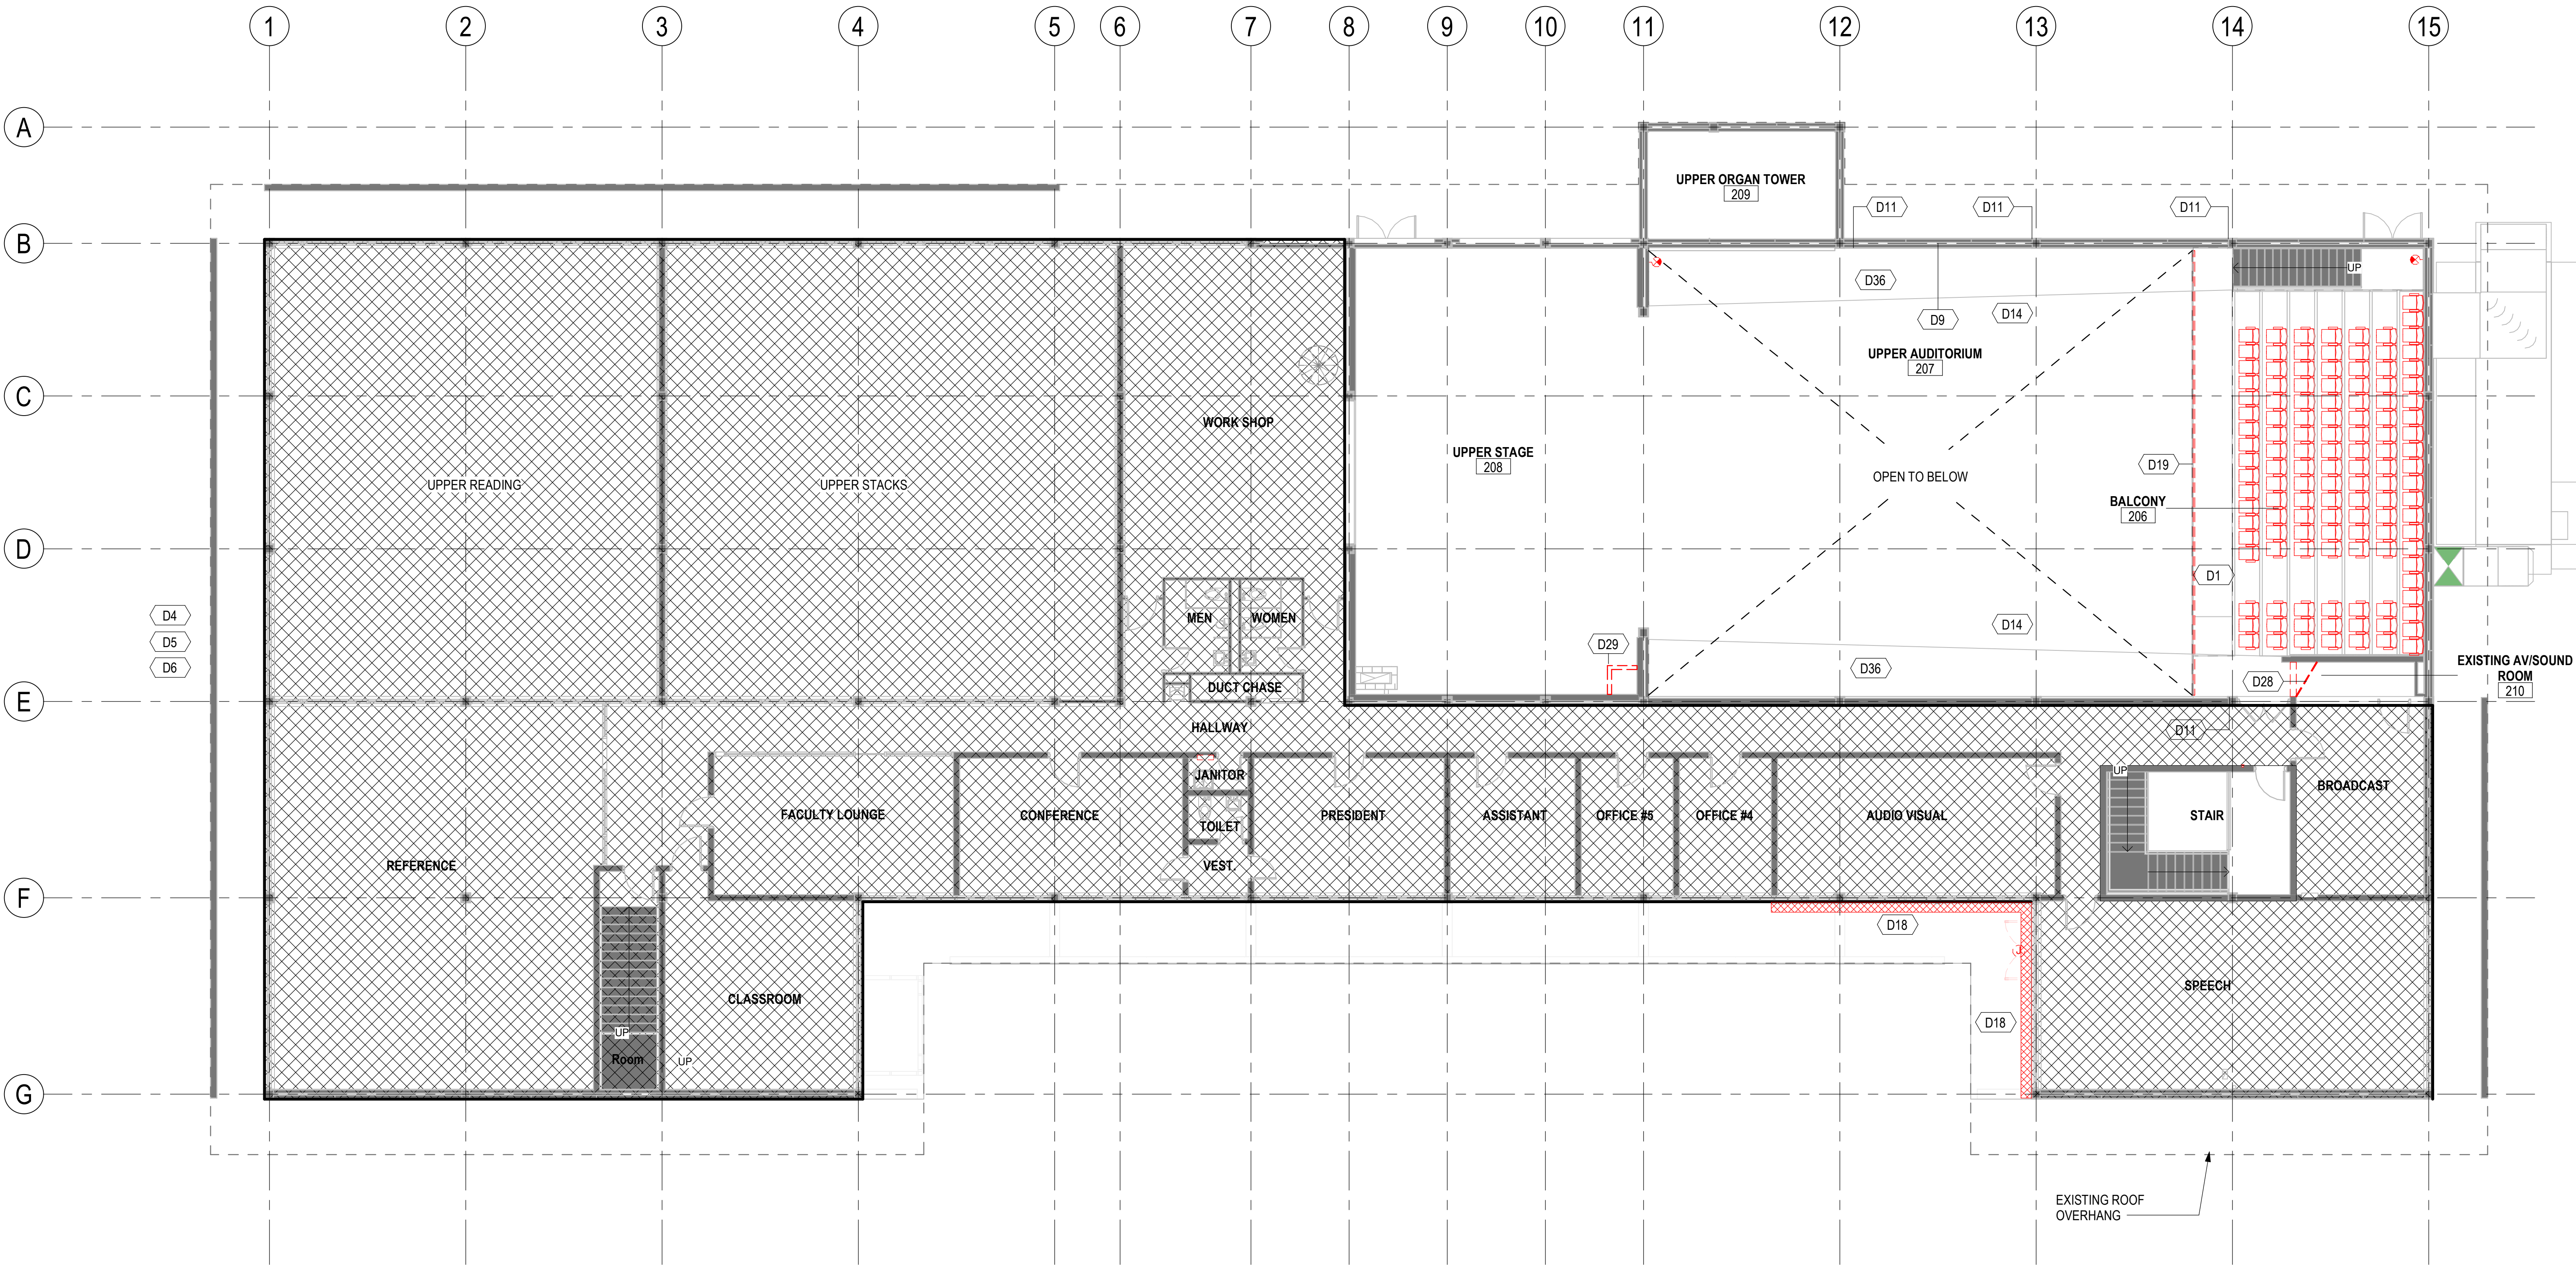

1 SECOND FLOOR DEMO PLAN
1/8" = 1'-0"

Volume **VOLUME 1**

CONSTRUCTION DOCUMENTS

Revisions	No.	Date	Description

Stamp



- Notes
- CROMWELL ARCHITECTS ENGINEERS, INC. ALL RIGHTS RESERVED
 - THIS SHEET DESIGNED FOR COLOR PRINTING. CRITICAL INFORMATION MAY BE LOST WITH BLACK AND WHITE PRINTING.

Project Number **2024-060**
Issue Date **09-10-2026**
Sheet Title

SECOND FLOOR DEMO PLAN

Sheet Number

AD102