

M.L. HARRIS
AUDITORIUM
RENOVATION

Design Phase _____

**CONSTRUCTION
DOCUMENTS**

[illegible]

Stamp _____



Notes: 07-10-2026

1. CROMWELL ARCHITECTS ENGINEERS, INC.
ALL RIGHTS RESERVED
2. THIS SHEET DESIGNED FOR COLOR PRINTING
CRITICAL INFORMATION MAY BE LOST WITH
BLACK AND WHITE PRINTING.

Project Number _____

Issue Date: 2024-06


Sheet Title _____

SECOND FLOOR PLAN

Sheet Number _____

A-102

1. DIMENSIONS ARE TO FINISH FACE OF EXTERIOR WALLS AND FACE OF STUD AT INTERIOR WALLS, UNLESS NOTED OTHERWISE.
2. PROVIDE NECESSARY BLOCKING FOR NEW TOILET PARTITIONS. COORDINATE WITH MANUFACTURER REQUIREMENTS.
3. CONTRACTOR SHALL VERIFY THAT ALL FIELD CONDITIONS AND DIMENSIONS ARE IN ACCORDANCE WITH THE CONTRACT DOCUMENTS
4. ALL PLUMBING FIXTURES TO BE REPLACED IN EXISTING LOCATIONS UNLESS DIMENSIONED AND NOTED OTHERWISE
5. PATCH EXISTING WALLS AS NEEDED, CLEAN, AND PREP FOR NEW MATERIALS TO BE APPLIED.

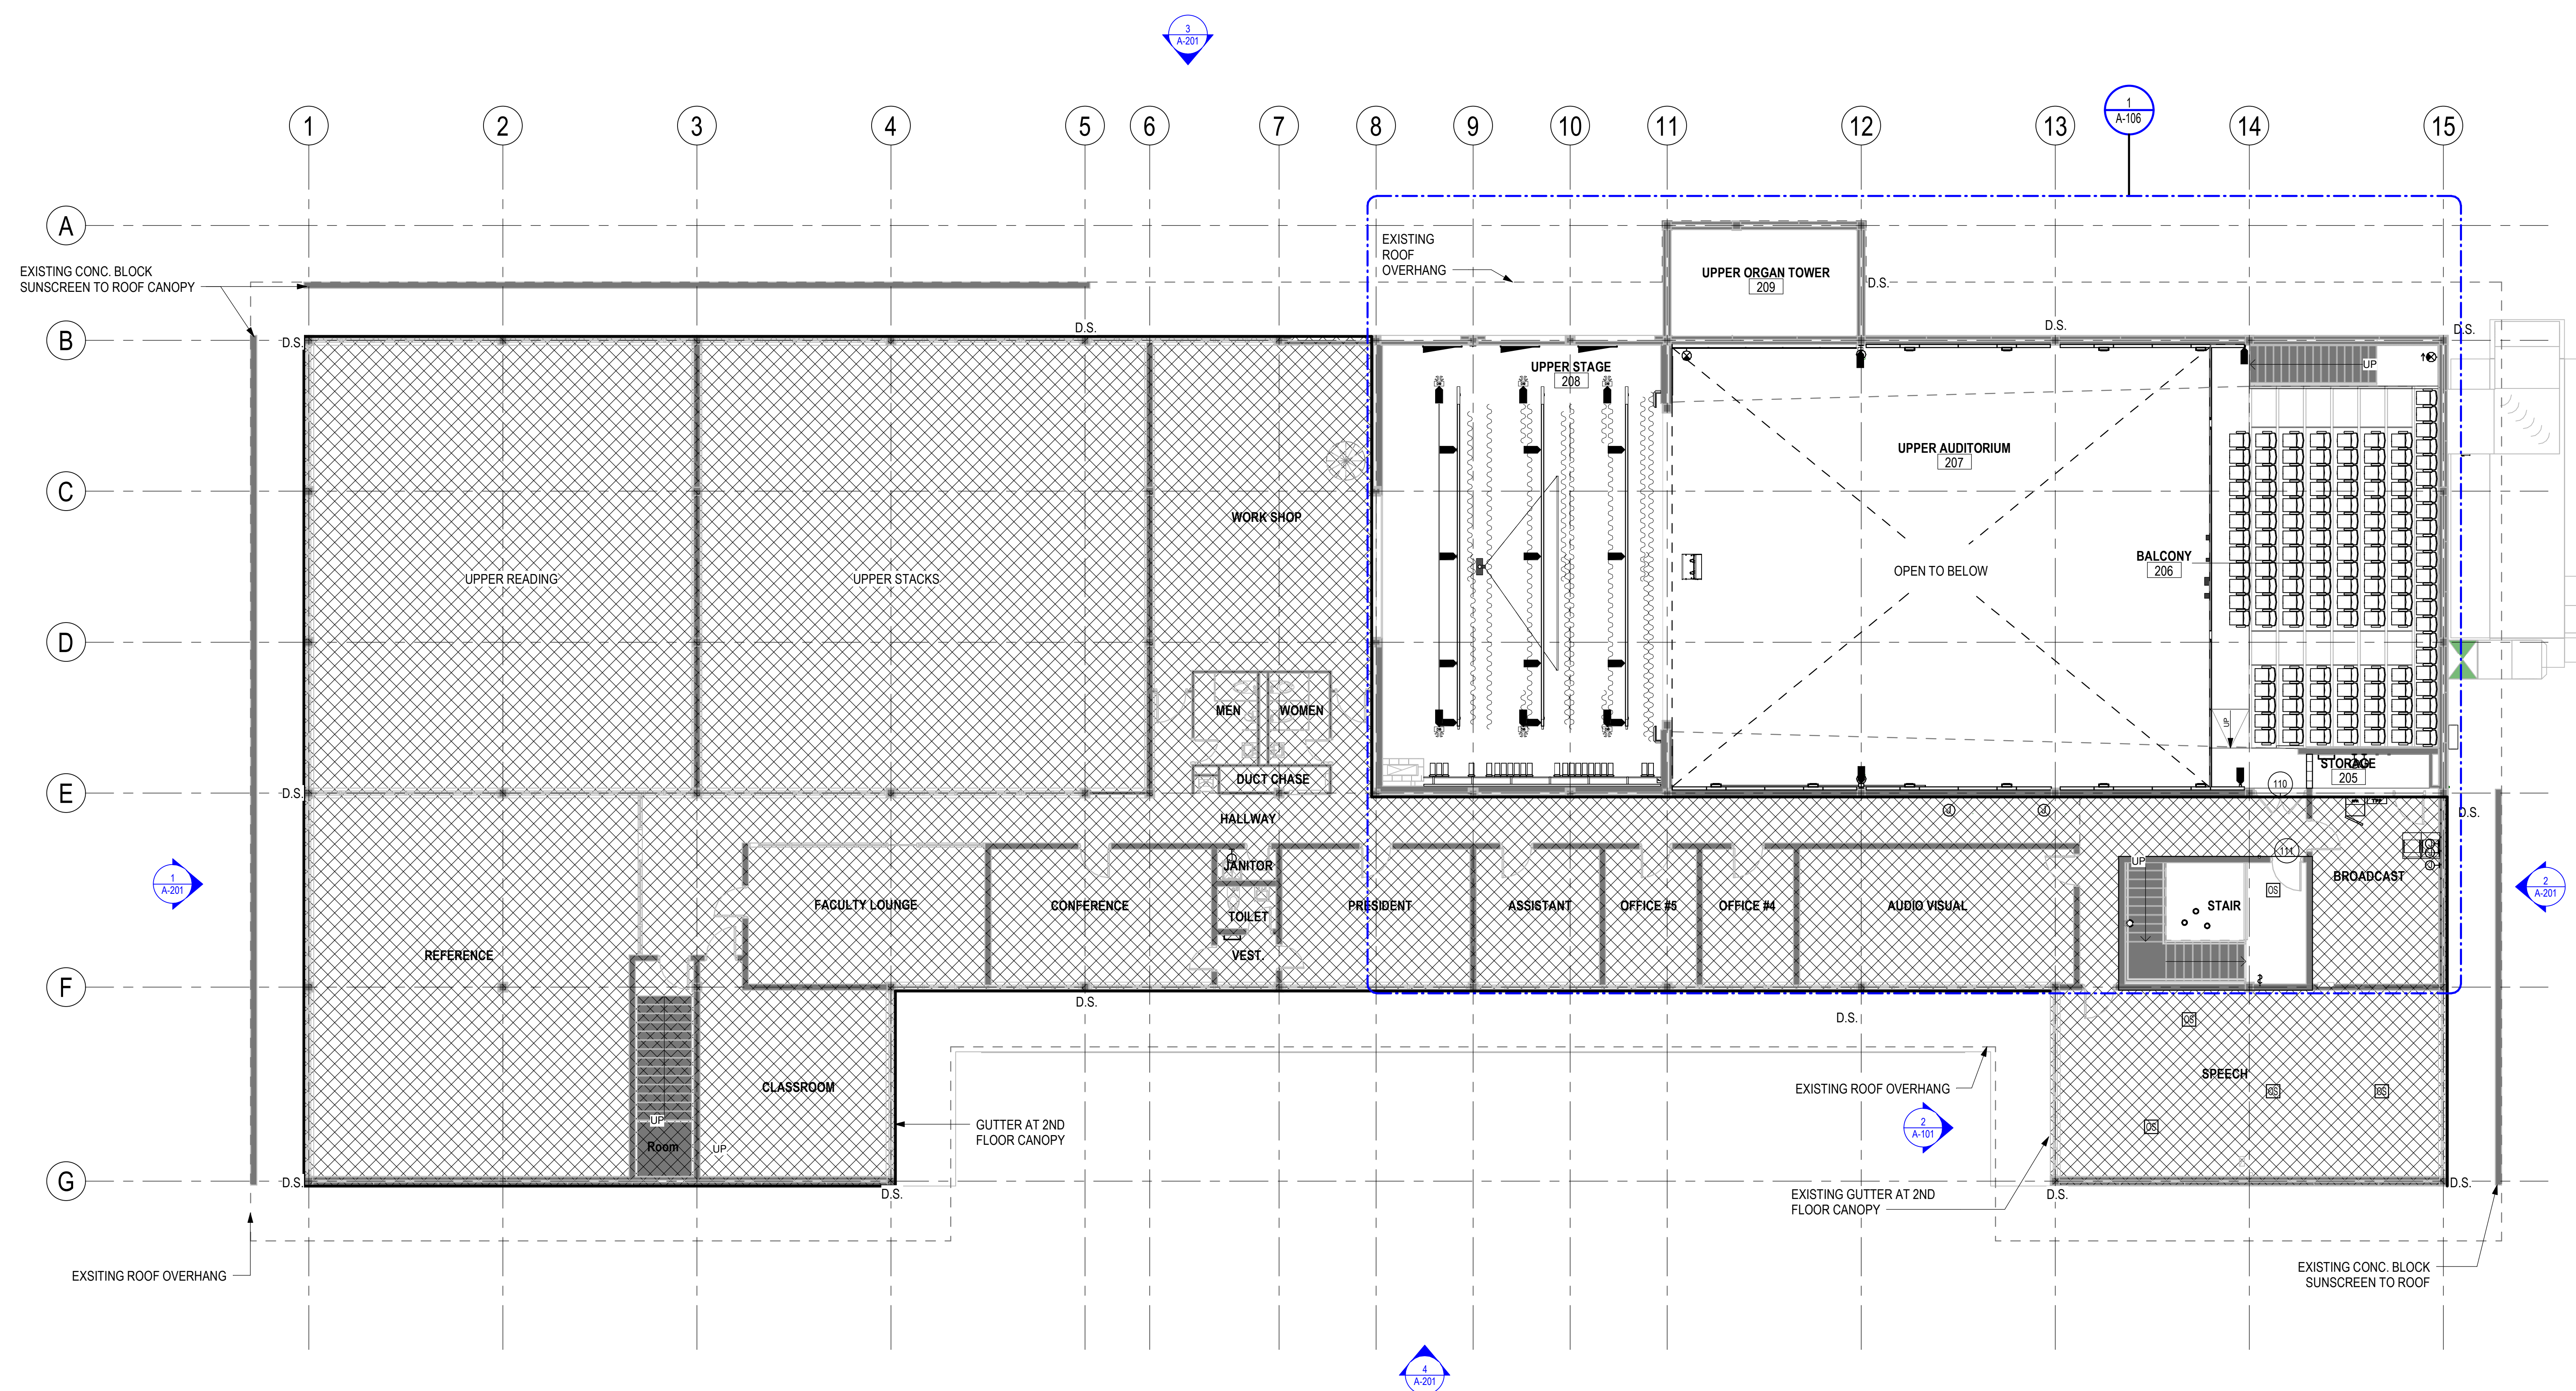

1 SECOND FLOOR PLAN
1/8" = 1'-0"

