



ROOF PLAN GENERAL NOTES:

1. REFER TO MECHANICAL DRAWINGS FOR ALL
ROOF PENETRATIONS AND FLASHING DETAILS.


KEYED NOTES	
Key Value	Keynote Text
A24	NEW SMOKE VENT
A25	NEW GUTTER PVC LINING

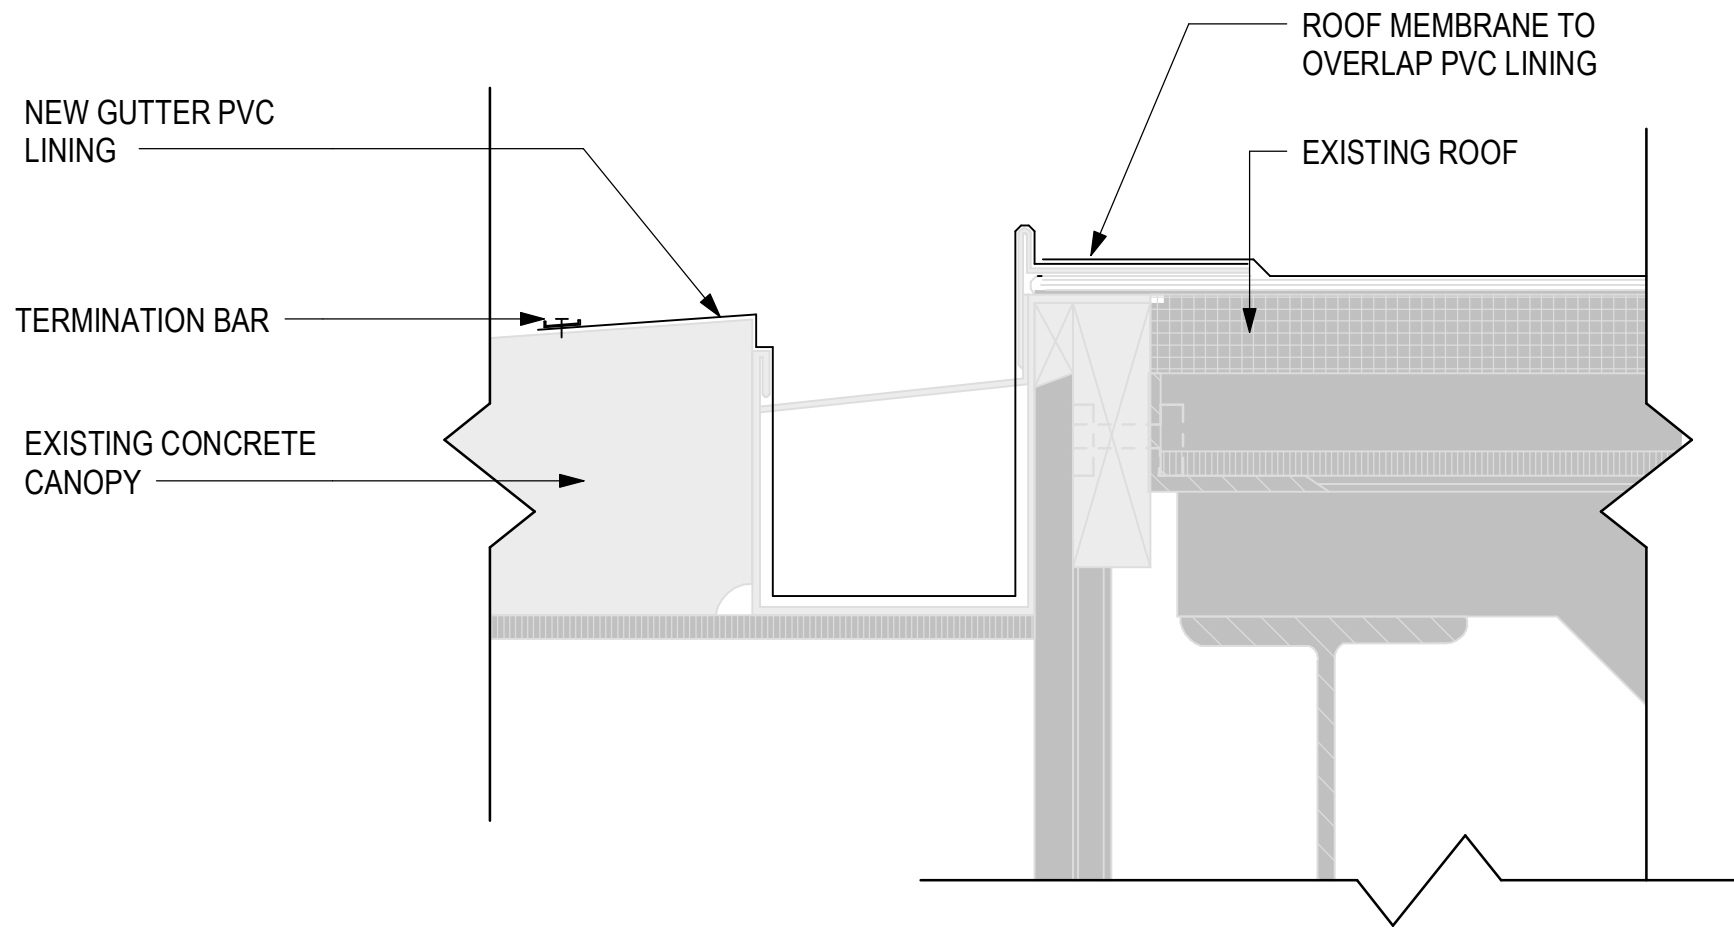


2 ROOF FLASH & GUTTER DETAIL
3" = 1'-0"

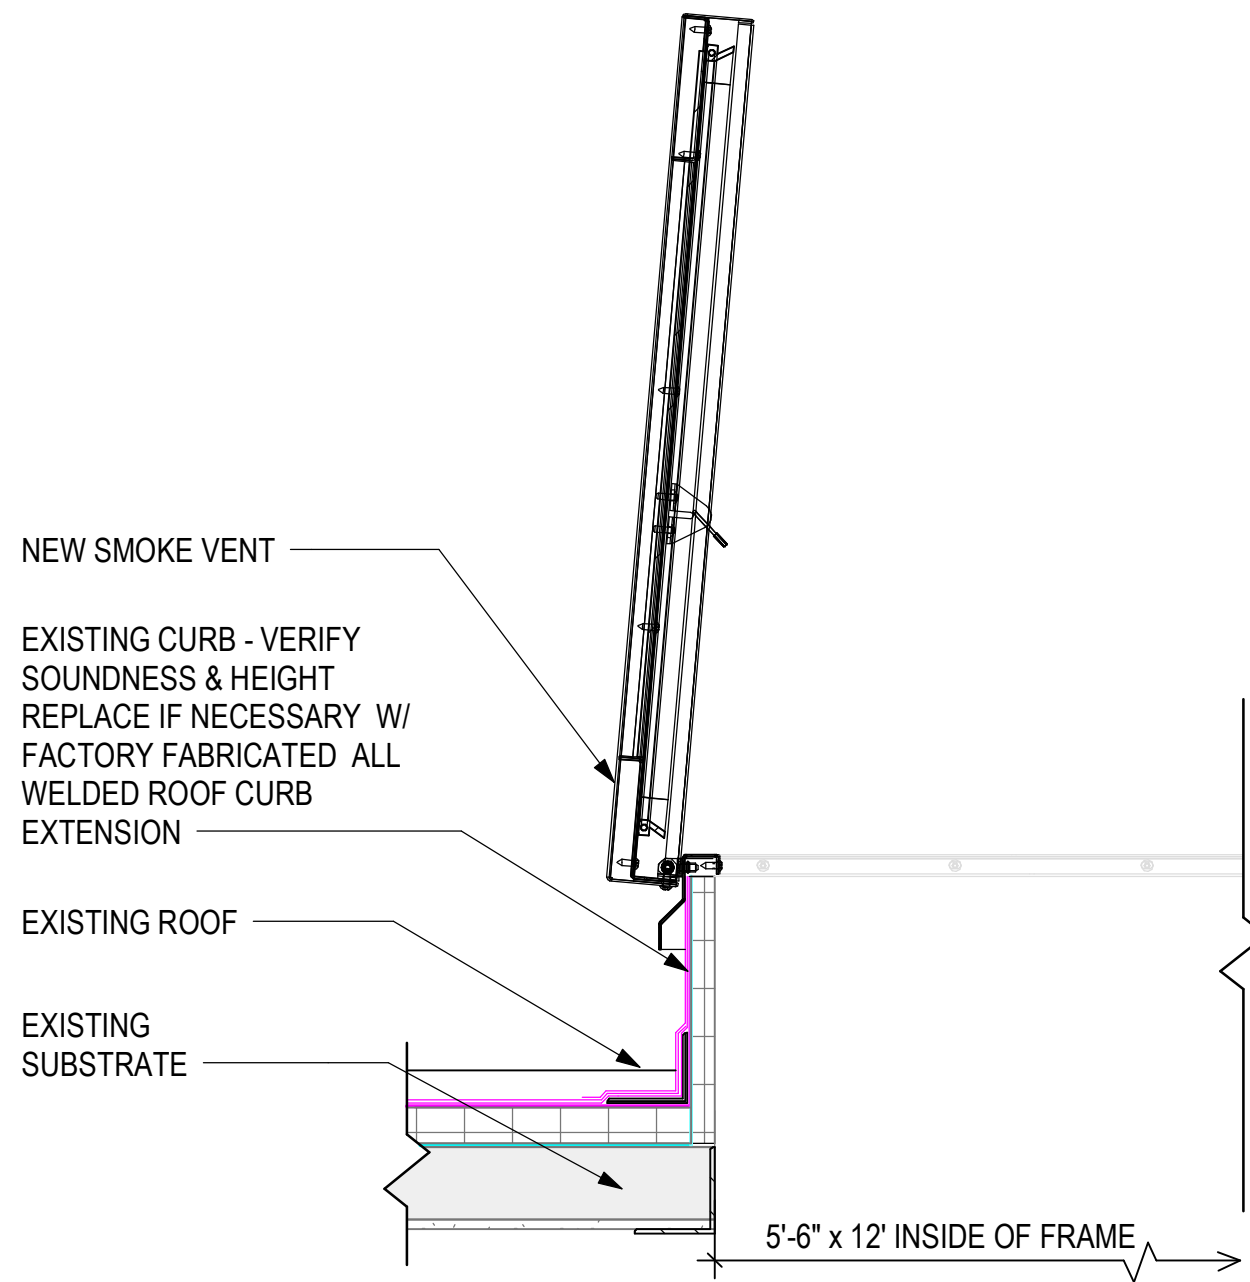

3 SMOKE VENT DETAIL FOR ROOF OF STAGE
1 1/2" = 1'-0"

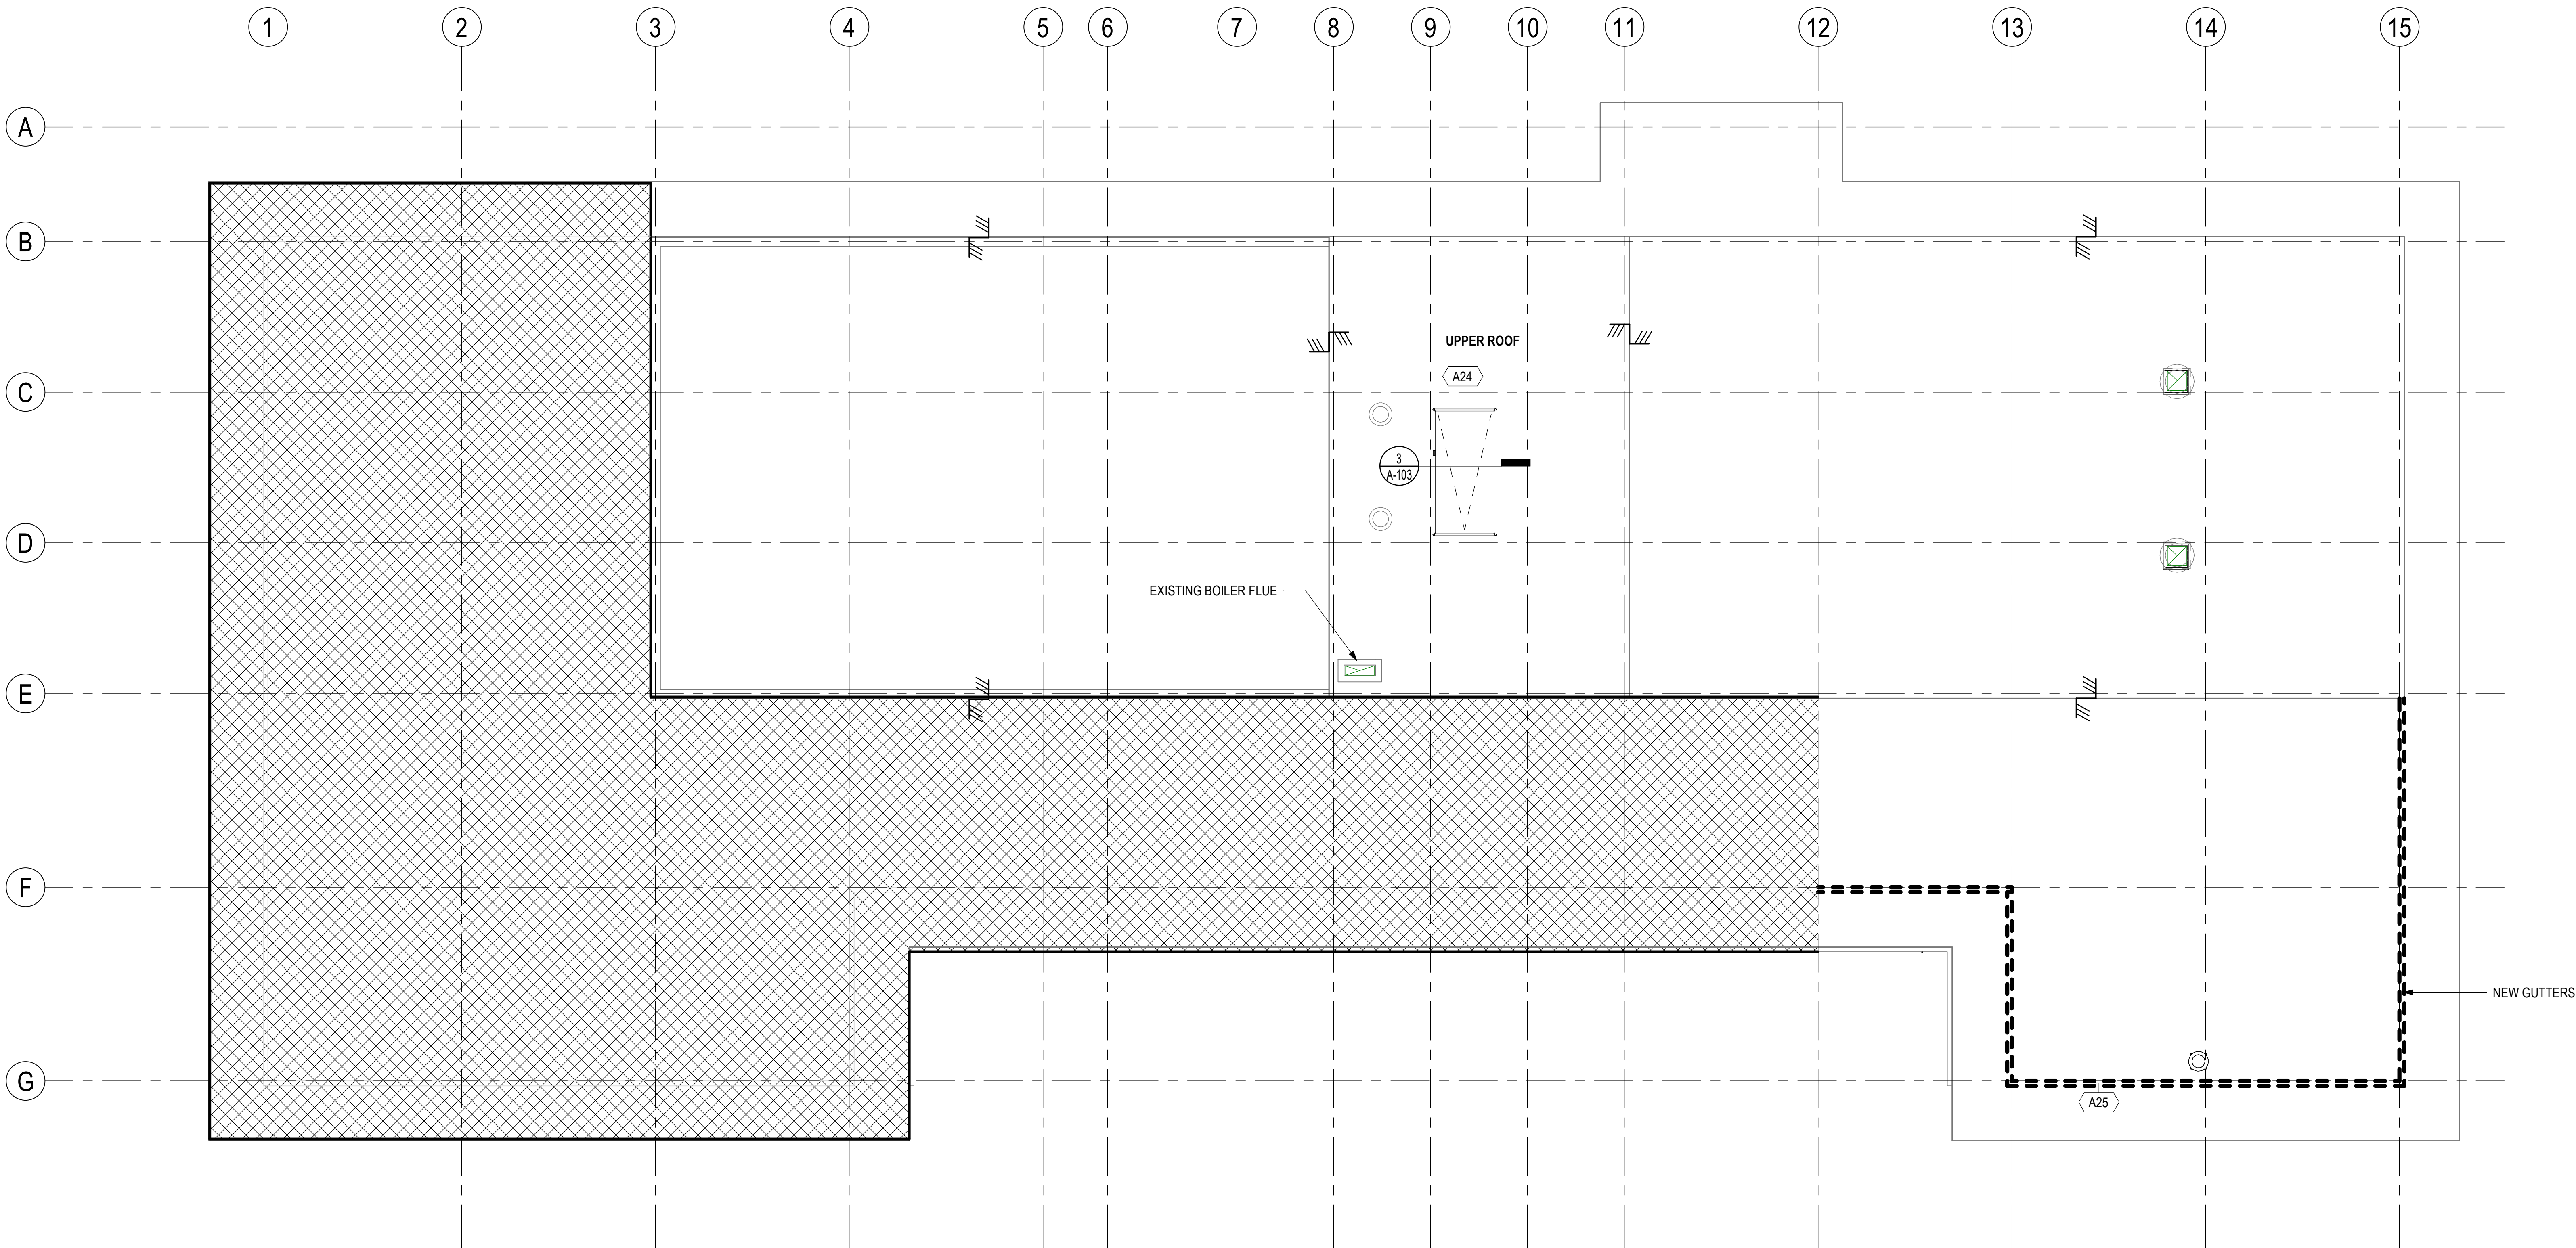

1 ROOF PLAN
1/8" = 1'-0"

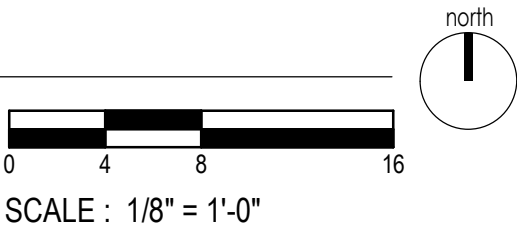

Volume
VOLUME 1

Design Phase
CONSTRUCTION
DOCUMENTS

Revisions	No.	Date	Description



Notes
1. CROMWELL ARCHITECTS ENGINEERS, INC.
ALL RIGHTS RESERVED
2. THIS SHEET DESIGNED FOR COLOR PRINTING.
CRITICAL INFORMATION MAY BE LOST WITH
BLACK AND WHITE PRINTING.

Project Number
2024-060
Issue Date
09-10-2026
Sheet Title

ROOF PLAN

Sheet Number

A-103