


GENERAL NOTE:
SEE G-003 FOR TOILET ACCESSORY SCHEDULE

KEYED NOTES	
Key Value	Keynote Text
A17	NEW TOILETS AND URINALS
A18	NEW TOILET PARTITIONS
A19	NEW UNDERMOUNT LAVATORY IN QUARTZ COUNTERTOP
A20	NEW TOILET ACCESSORIES
A21	NEW WATER FOUNTAIN
A22	NEW MOP SINK

FLOOR PLAN GENERAL NOTES:

1. DIMENSIONS ARE TO FINISH FACE OF EXTERIOR WALLS AND FACE OF STUD AT INTERIOR WALLS, UNLESS NOTED OTHERWISE.
2. PROVIDE NECESSARY BLOCKING FOR NEW TOILET PARTITIONS. COORDINATE WITH MANUFACTURER REQUIREMENTS.
3. CONTRACTOR SHALL VERIFY THAT ALL FIELD CONDITIONS AND DIMENSIONS ARE IN ACCORDANCE WITH THE CONTRACT DOCUMENTS.
4. ALL PLUMBING FIXTURES TO BE REPLACED IN EXISTING LOCATIONS UNLESS DIMENSIONED AND NOTED OTHERWISE.
5. PATCH EXISTING WALLS AS NEEDED, CLEAN, AND PREP FOR NEW MATERIALS TO BE APPLIED.

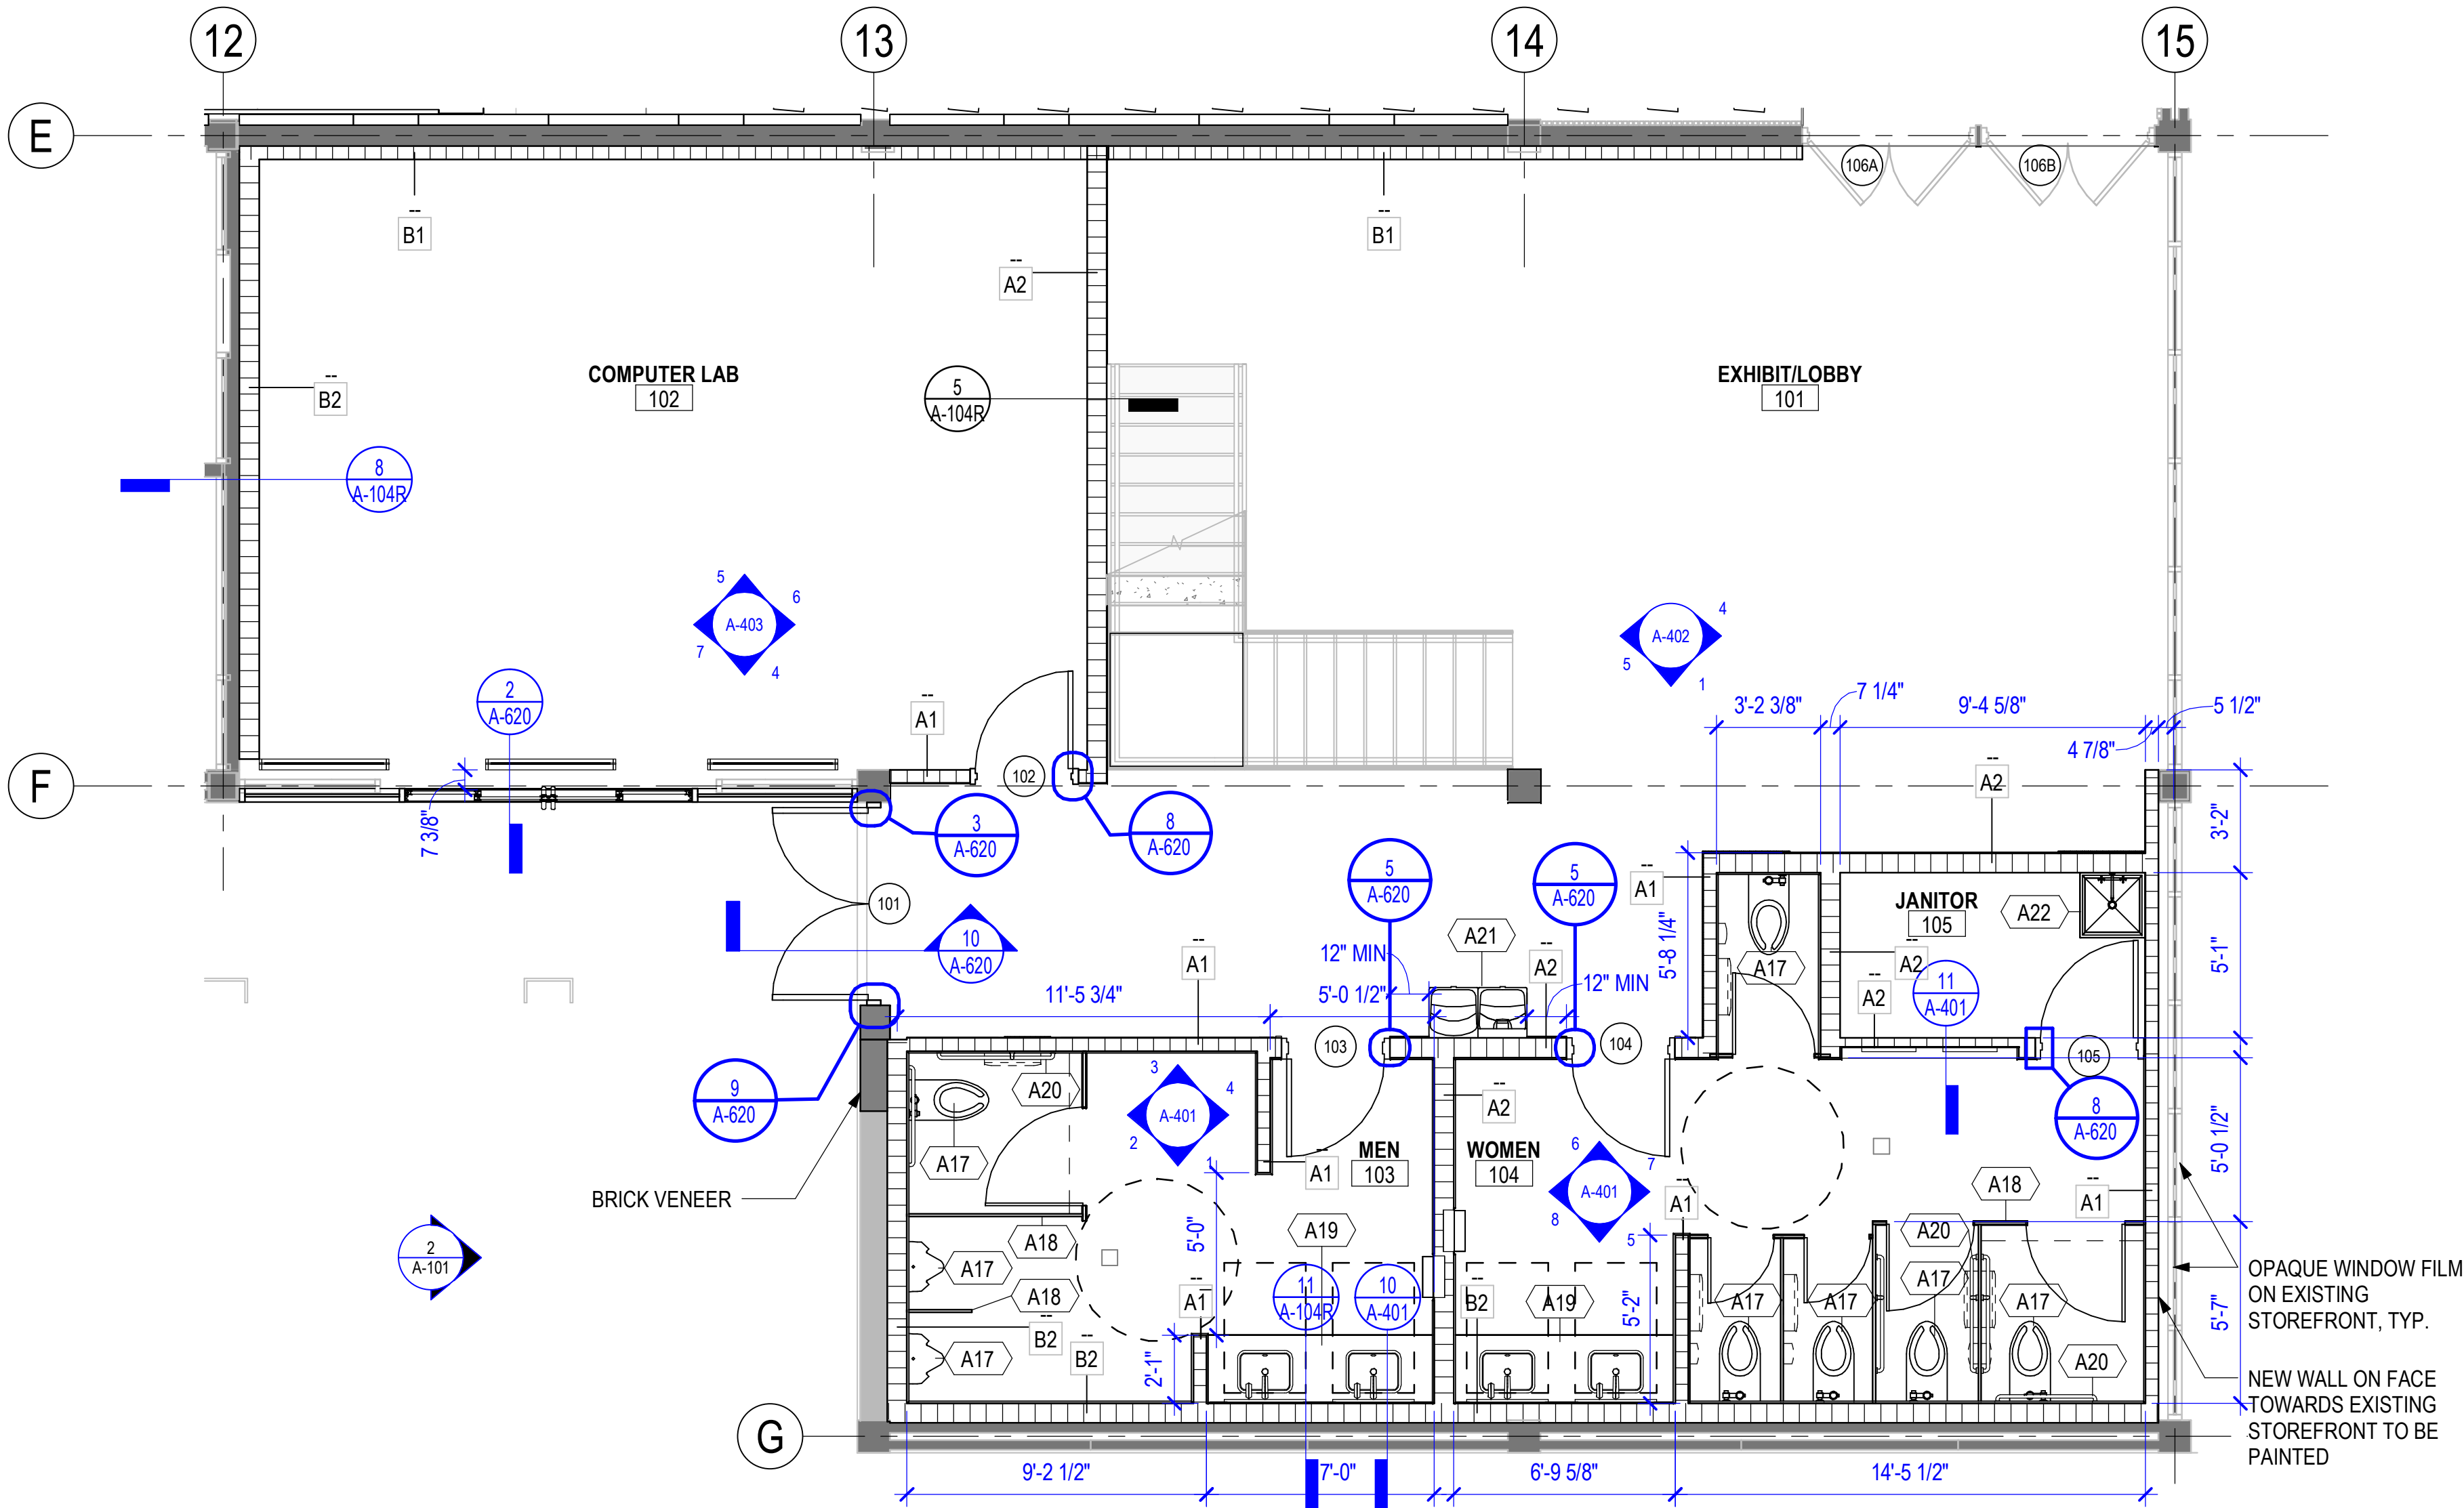

1 ENLARGED FIRST FLOOR PLAN
1/4" = 1'-0"



**PHILANDER
SMITH
UNIVERSITY**

M.L. HARRIS
AUDITORIUM
RENOVATION

Volume **VOLUME 2**

Design Phase

**CONSTRUCTION
DOCUMENTS**

Revisions

No.	Date	Description
-----	------	-------------

Stamp



Notes

1. CROMWELL ARCHITECTS ENGINEERS, INC. ALL RIGHTS RESERVED
2. THIS SHEET DESIGNED FOR COLOR PRINTING. CRITICAL INFORMATION MAY BE LOST WITH BLACK AND WHITE PRINTING.

Project Number

2024-060

Issue Date

09-10-2026

Sheet Title

**ENLARGED FIRST FLOOR
PLAN**

Sheet Number

A-104