

Revisions		
No.	Date	Description



Notes

1. CROMWELL ARCHITECTS ENGINEERS, INC. ALL RIGHTS RESERVED

2. THIS SHEET DESIGNED FOR COLOR PRINTING. CRITICAL INFORMATION MAY BE LOST WITH BLACK AND WHITE PRINTING.

Project Number **2024-060**

Issue Date **09-10-2026**

Sheet Title


INTERIOR ELEVATIONS

Sheet Number

A-402


GENERAL NOTES:

1. ADD ALTERNATIVE #1 - DIGITAL DISPLAY WALL TO REPLACE GRAPHIC VINYL WALL - REF SPEC & SHEET A-402

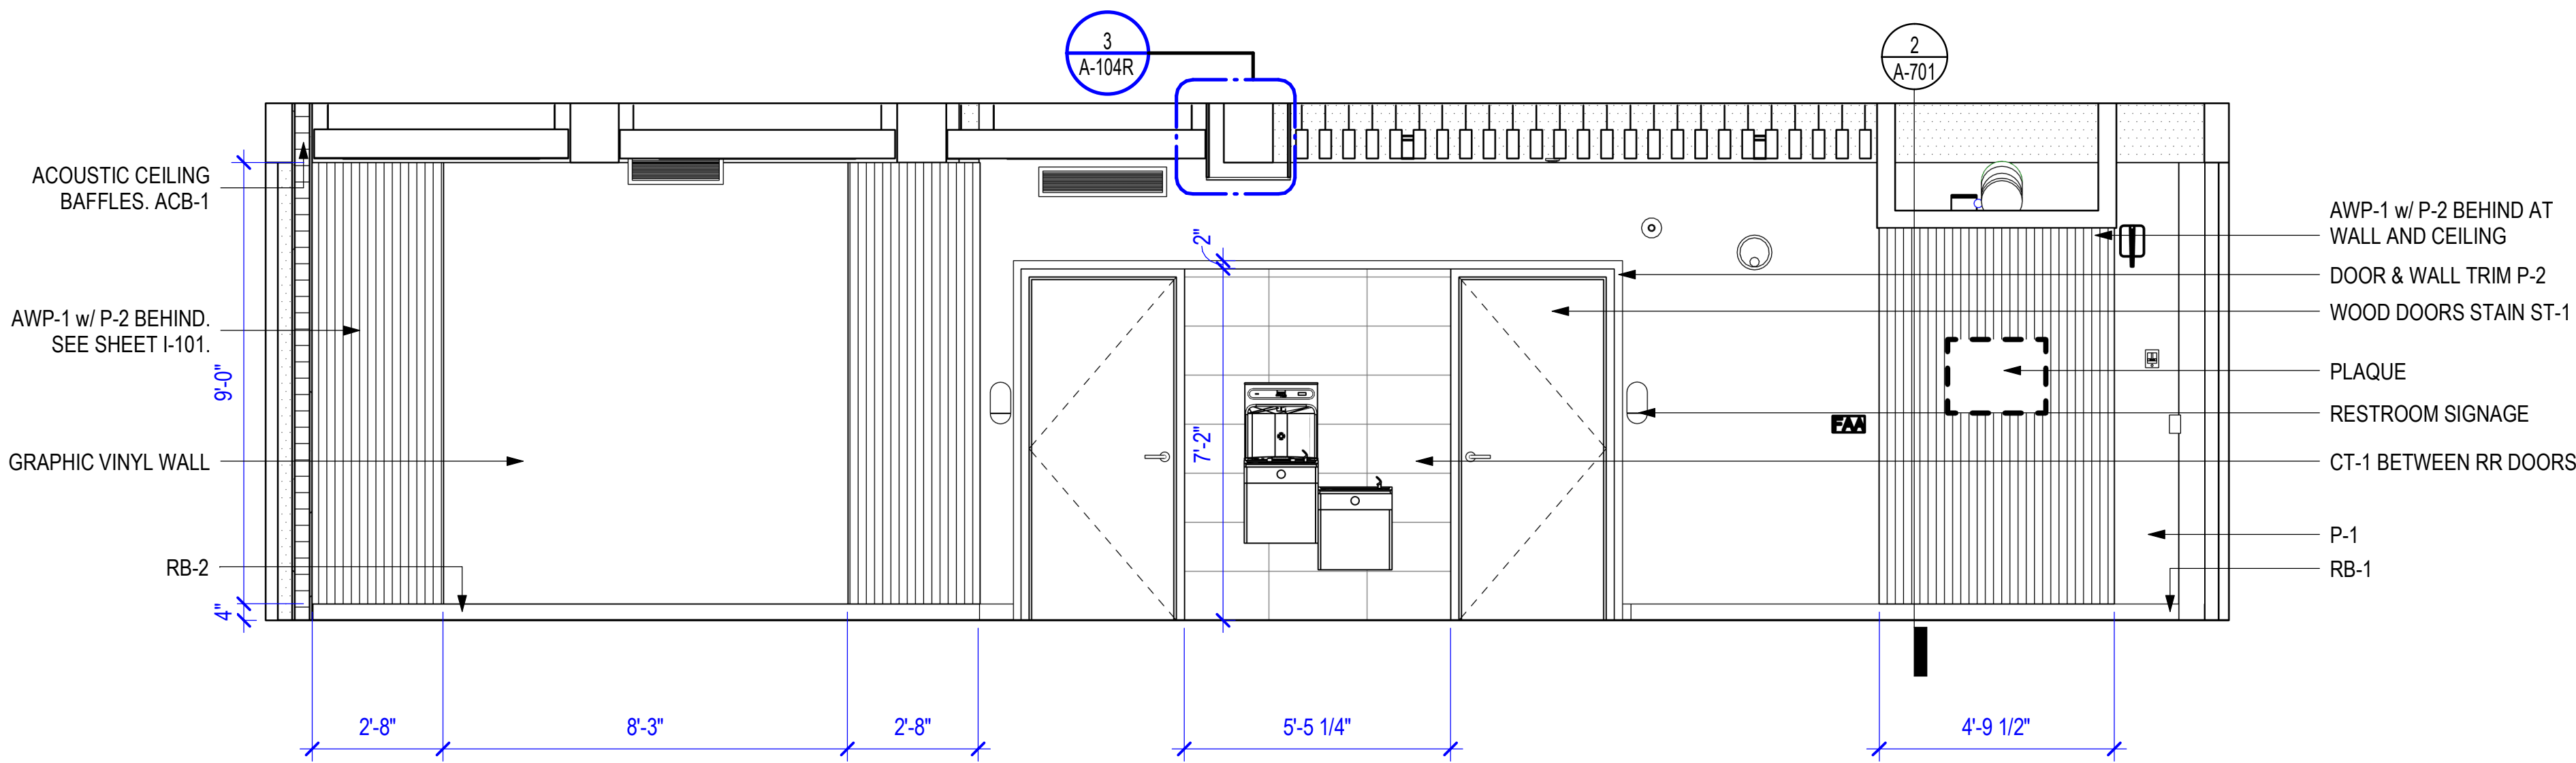


1 INTERIOR ELEVATION - LOBBY

3/8" = 1'-0"

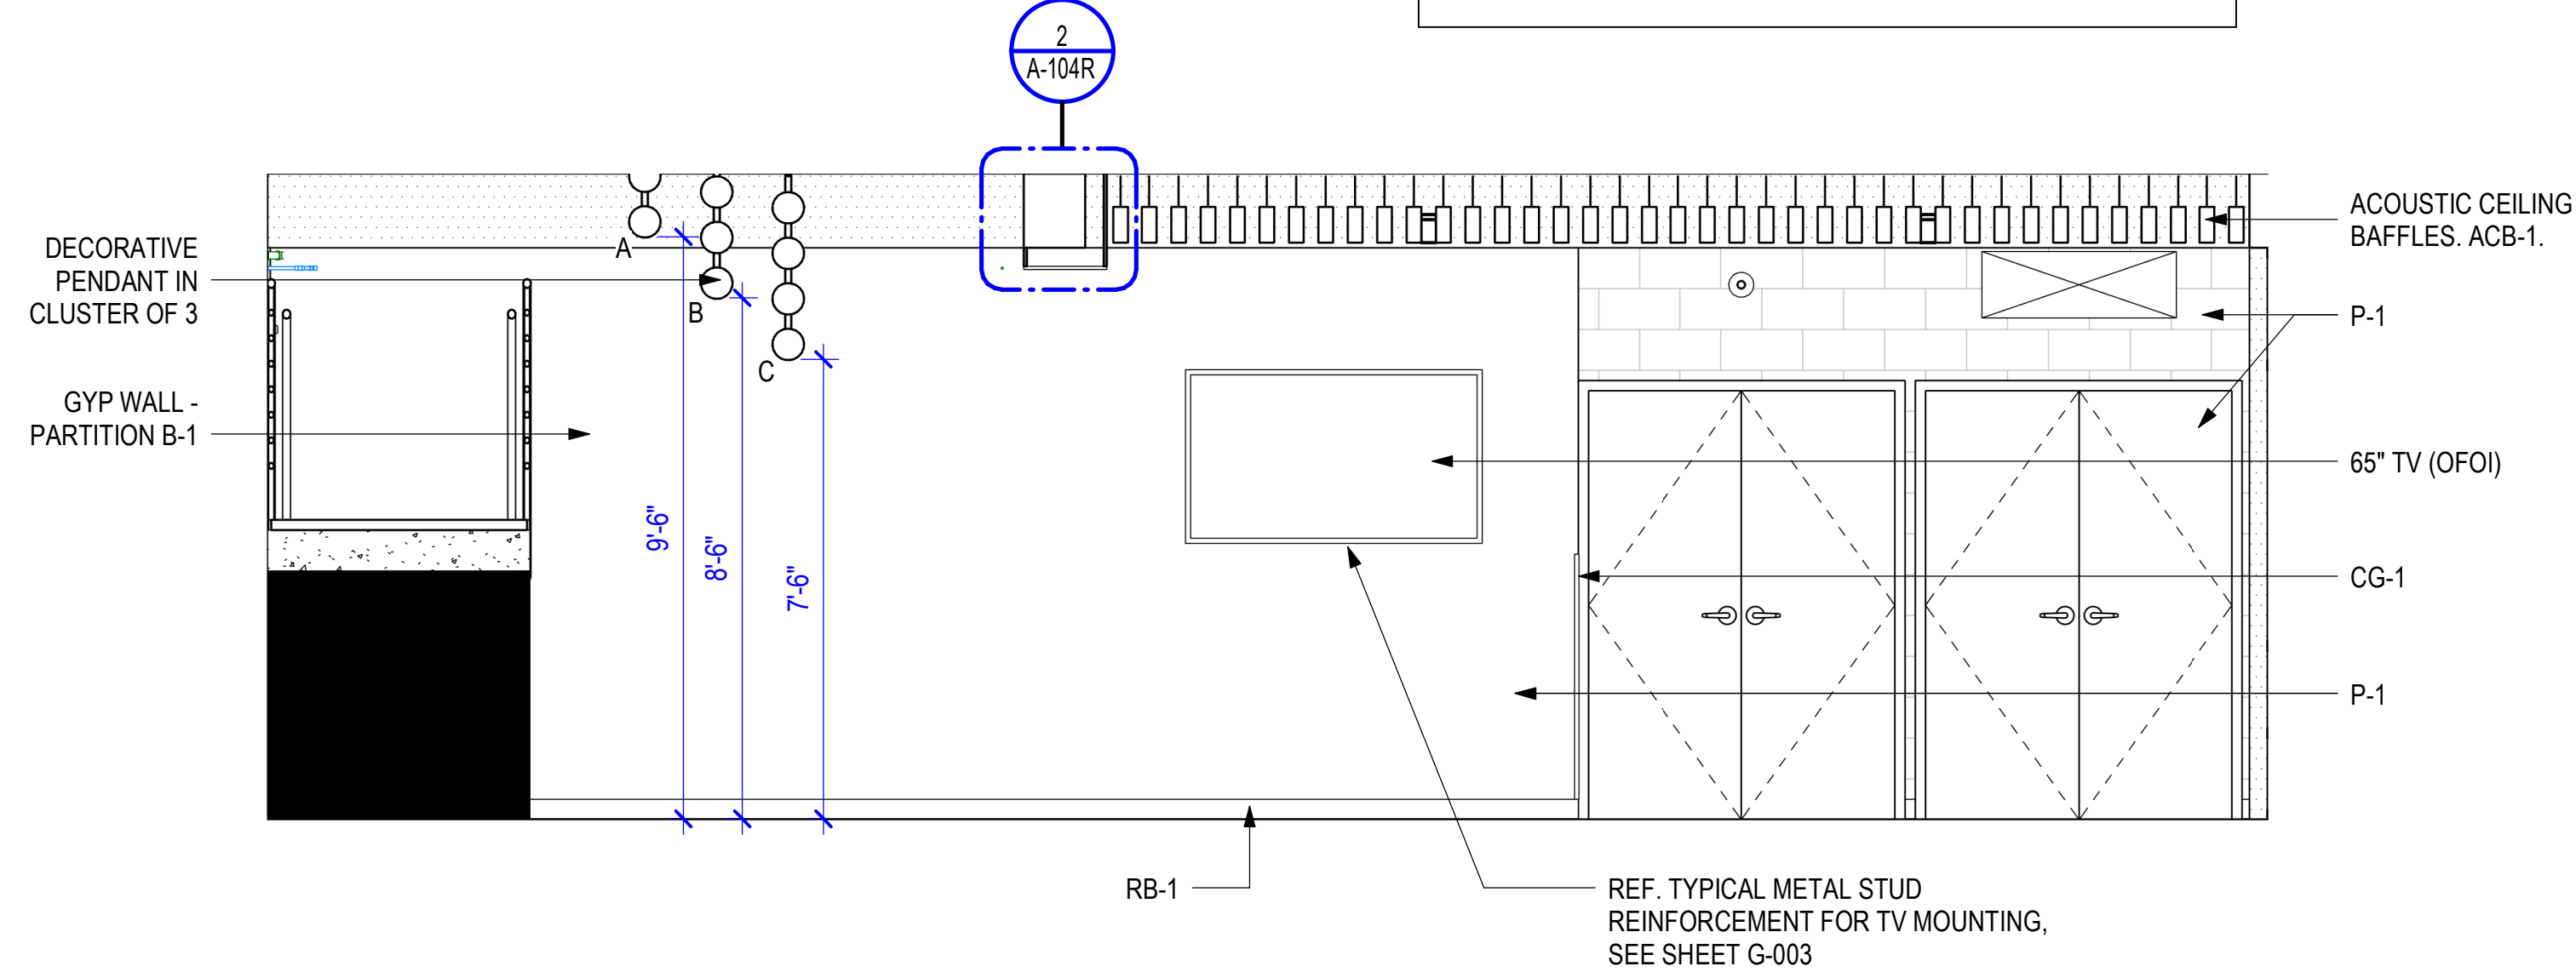


2 INTERIOR ELEVATION - LOBBY

3/8" = 1'-0"

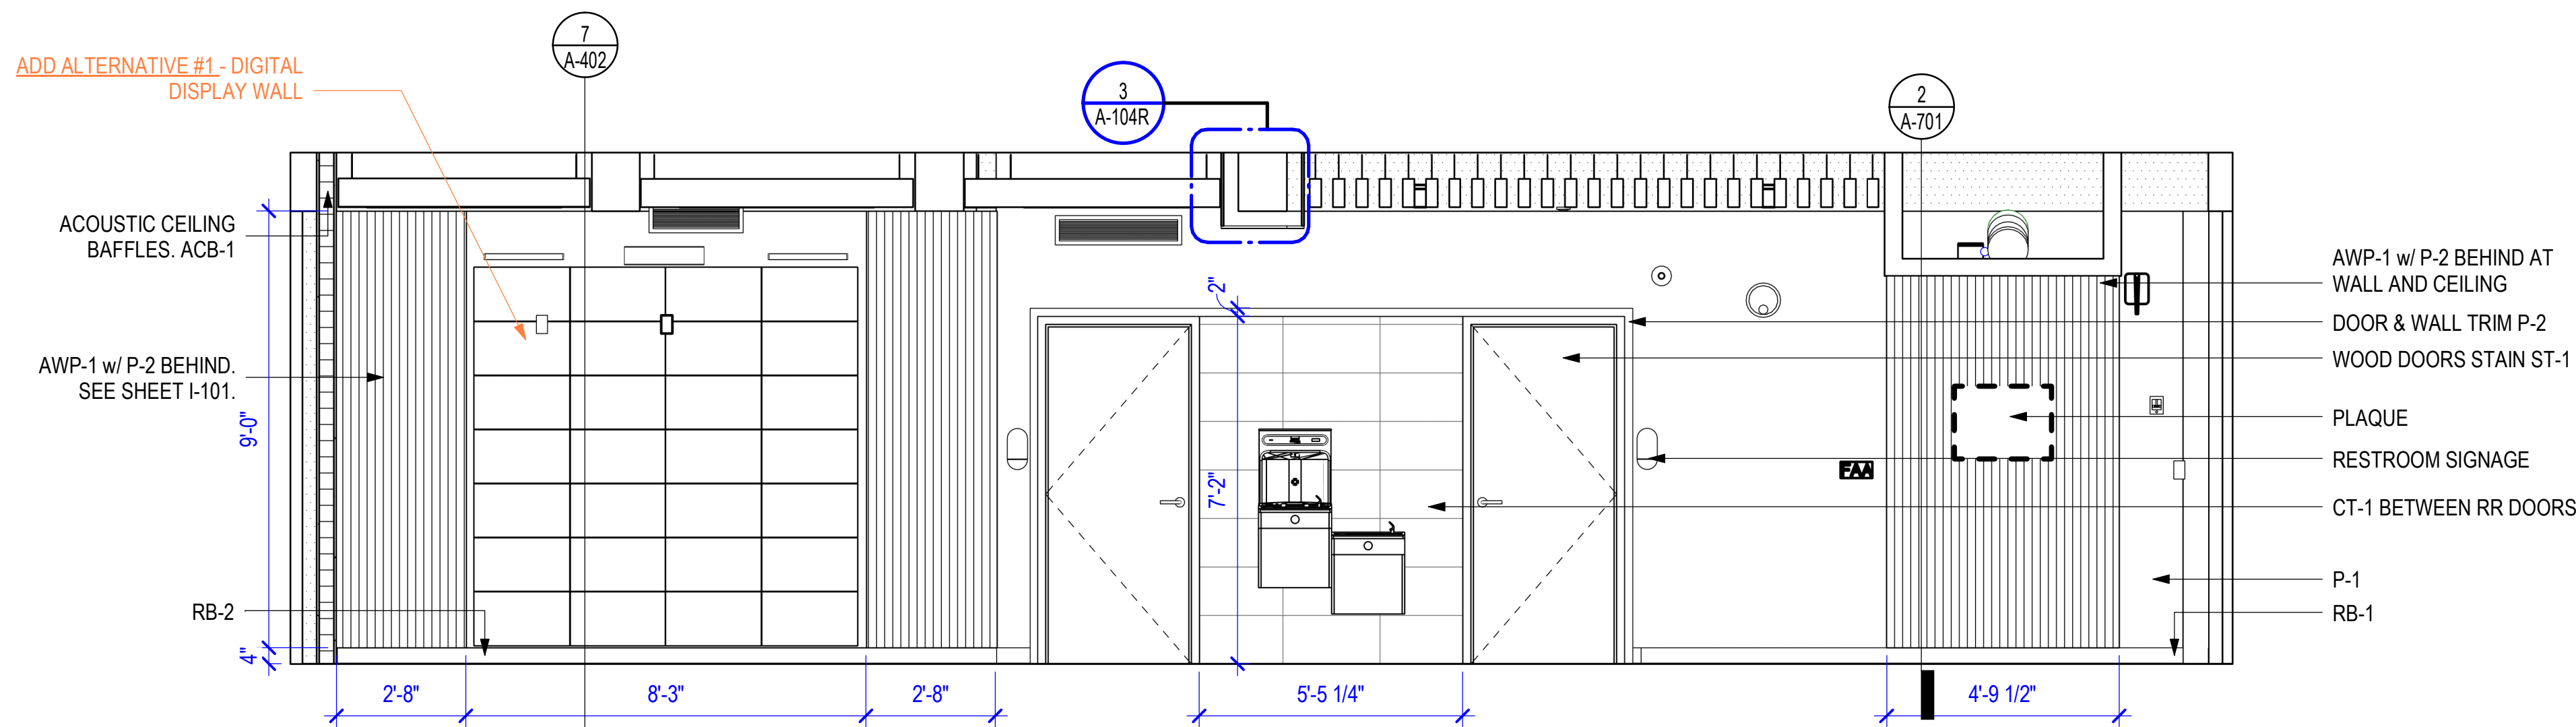


3 INTERIOR ELEVATION - LOBBY - ADD ALTERNATIVE #1

3/8" = 1'-0"

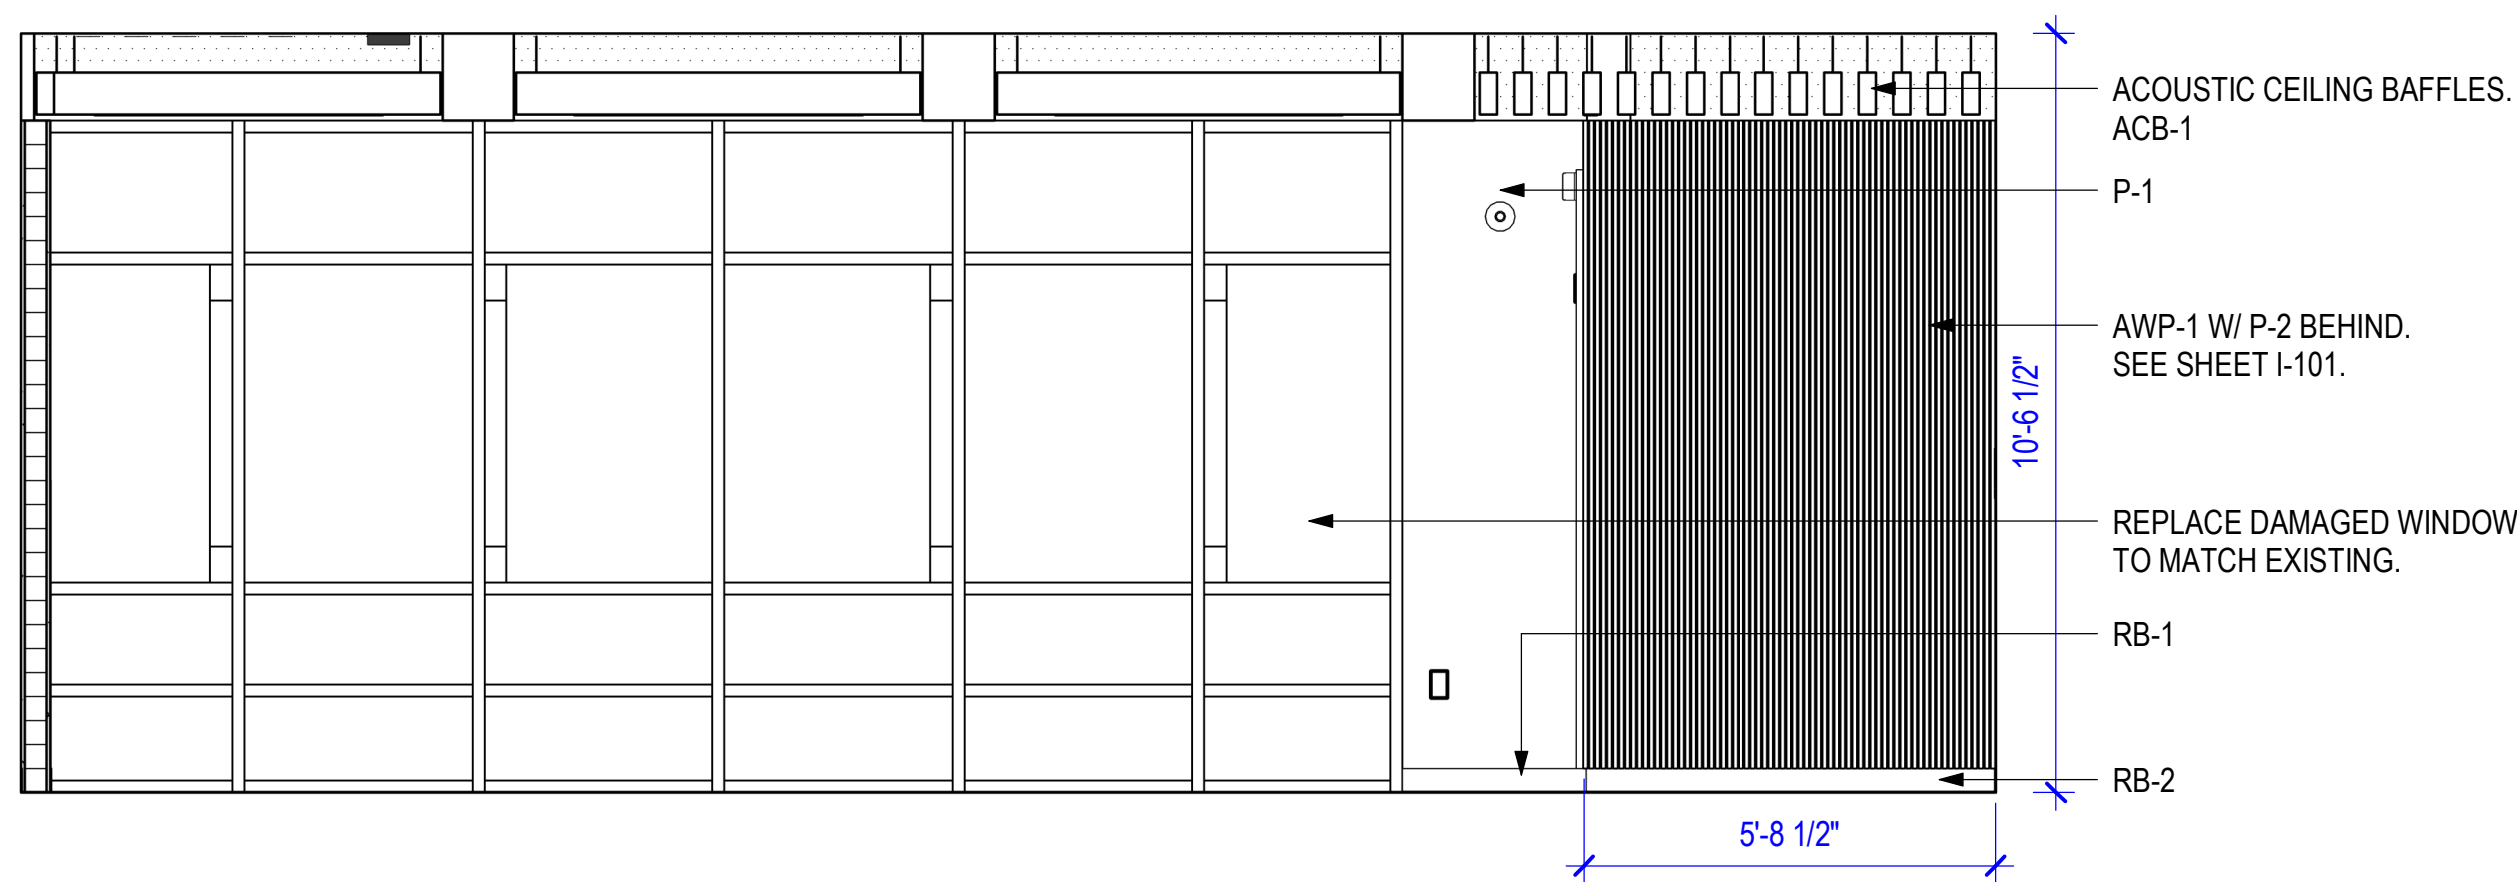


4 INTERIOR ELEVATION - LOBBY

3/8" = 1'-0"

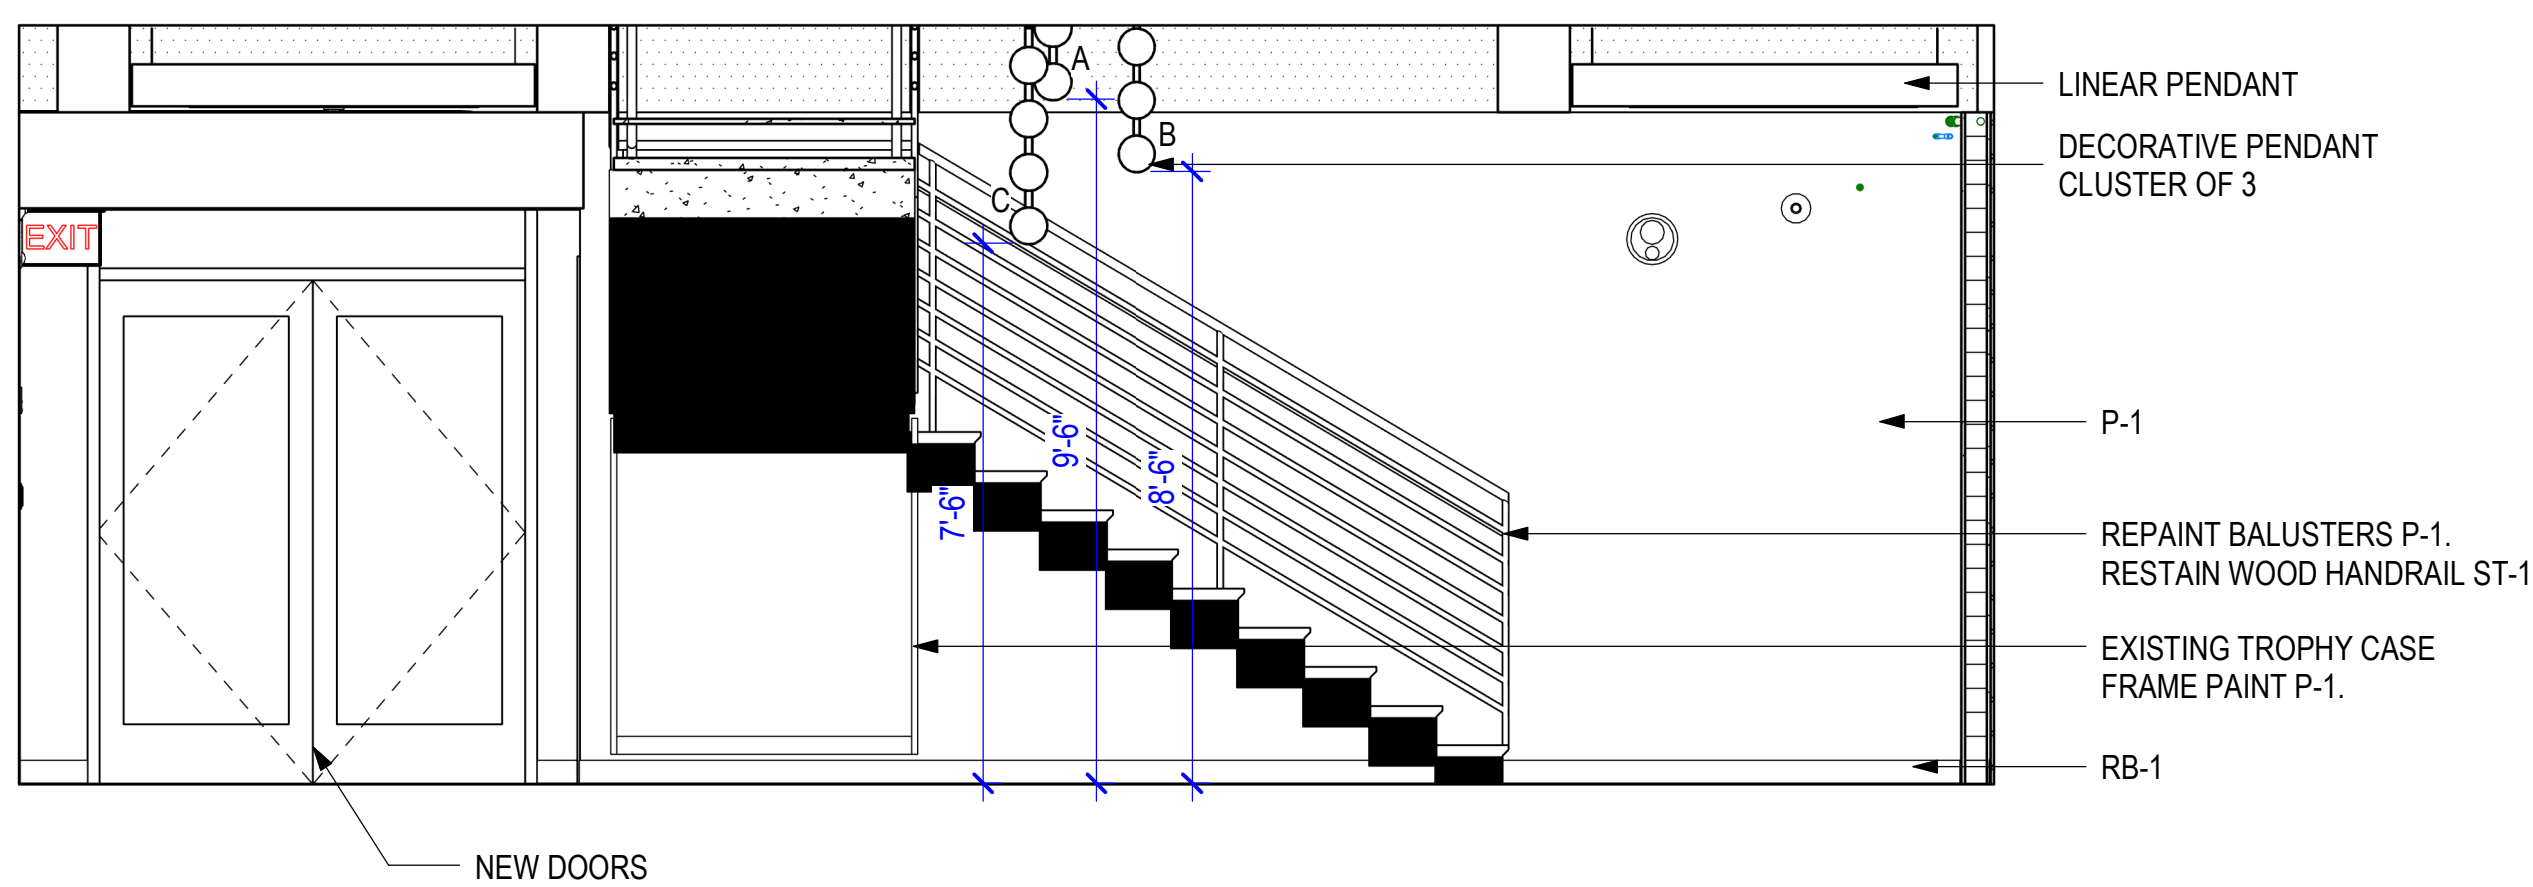

5 INTERIOR ELEVATION - LOBBY

3/8" = 1'-0"

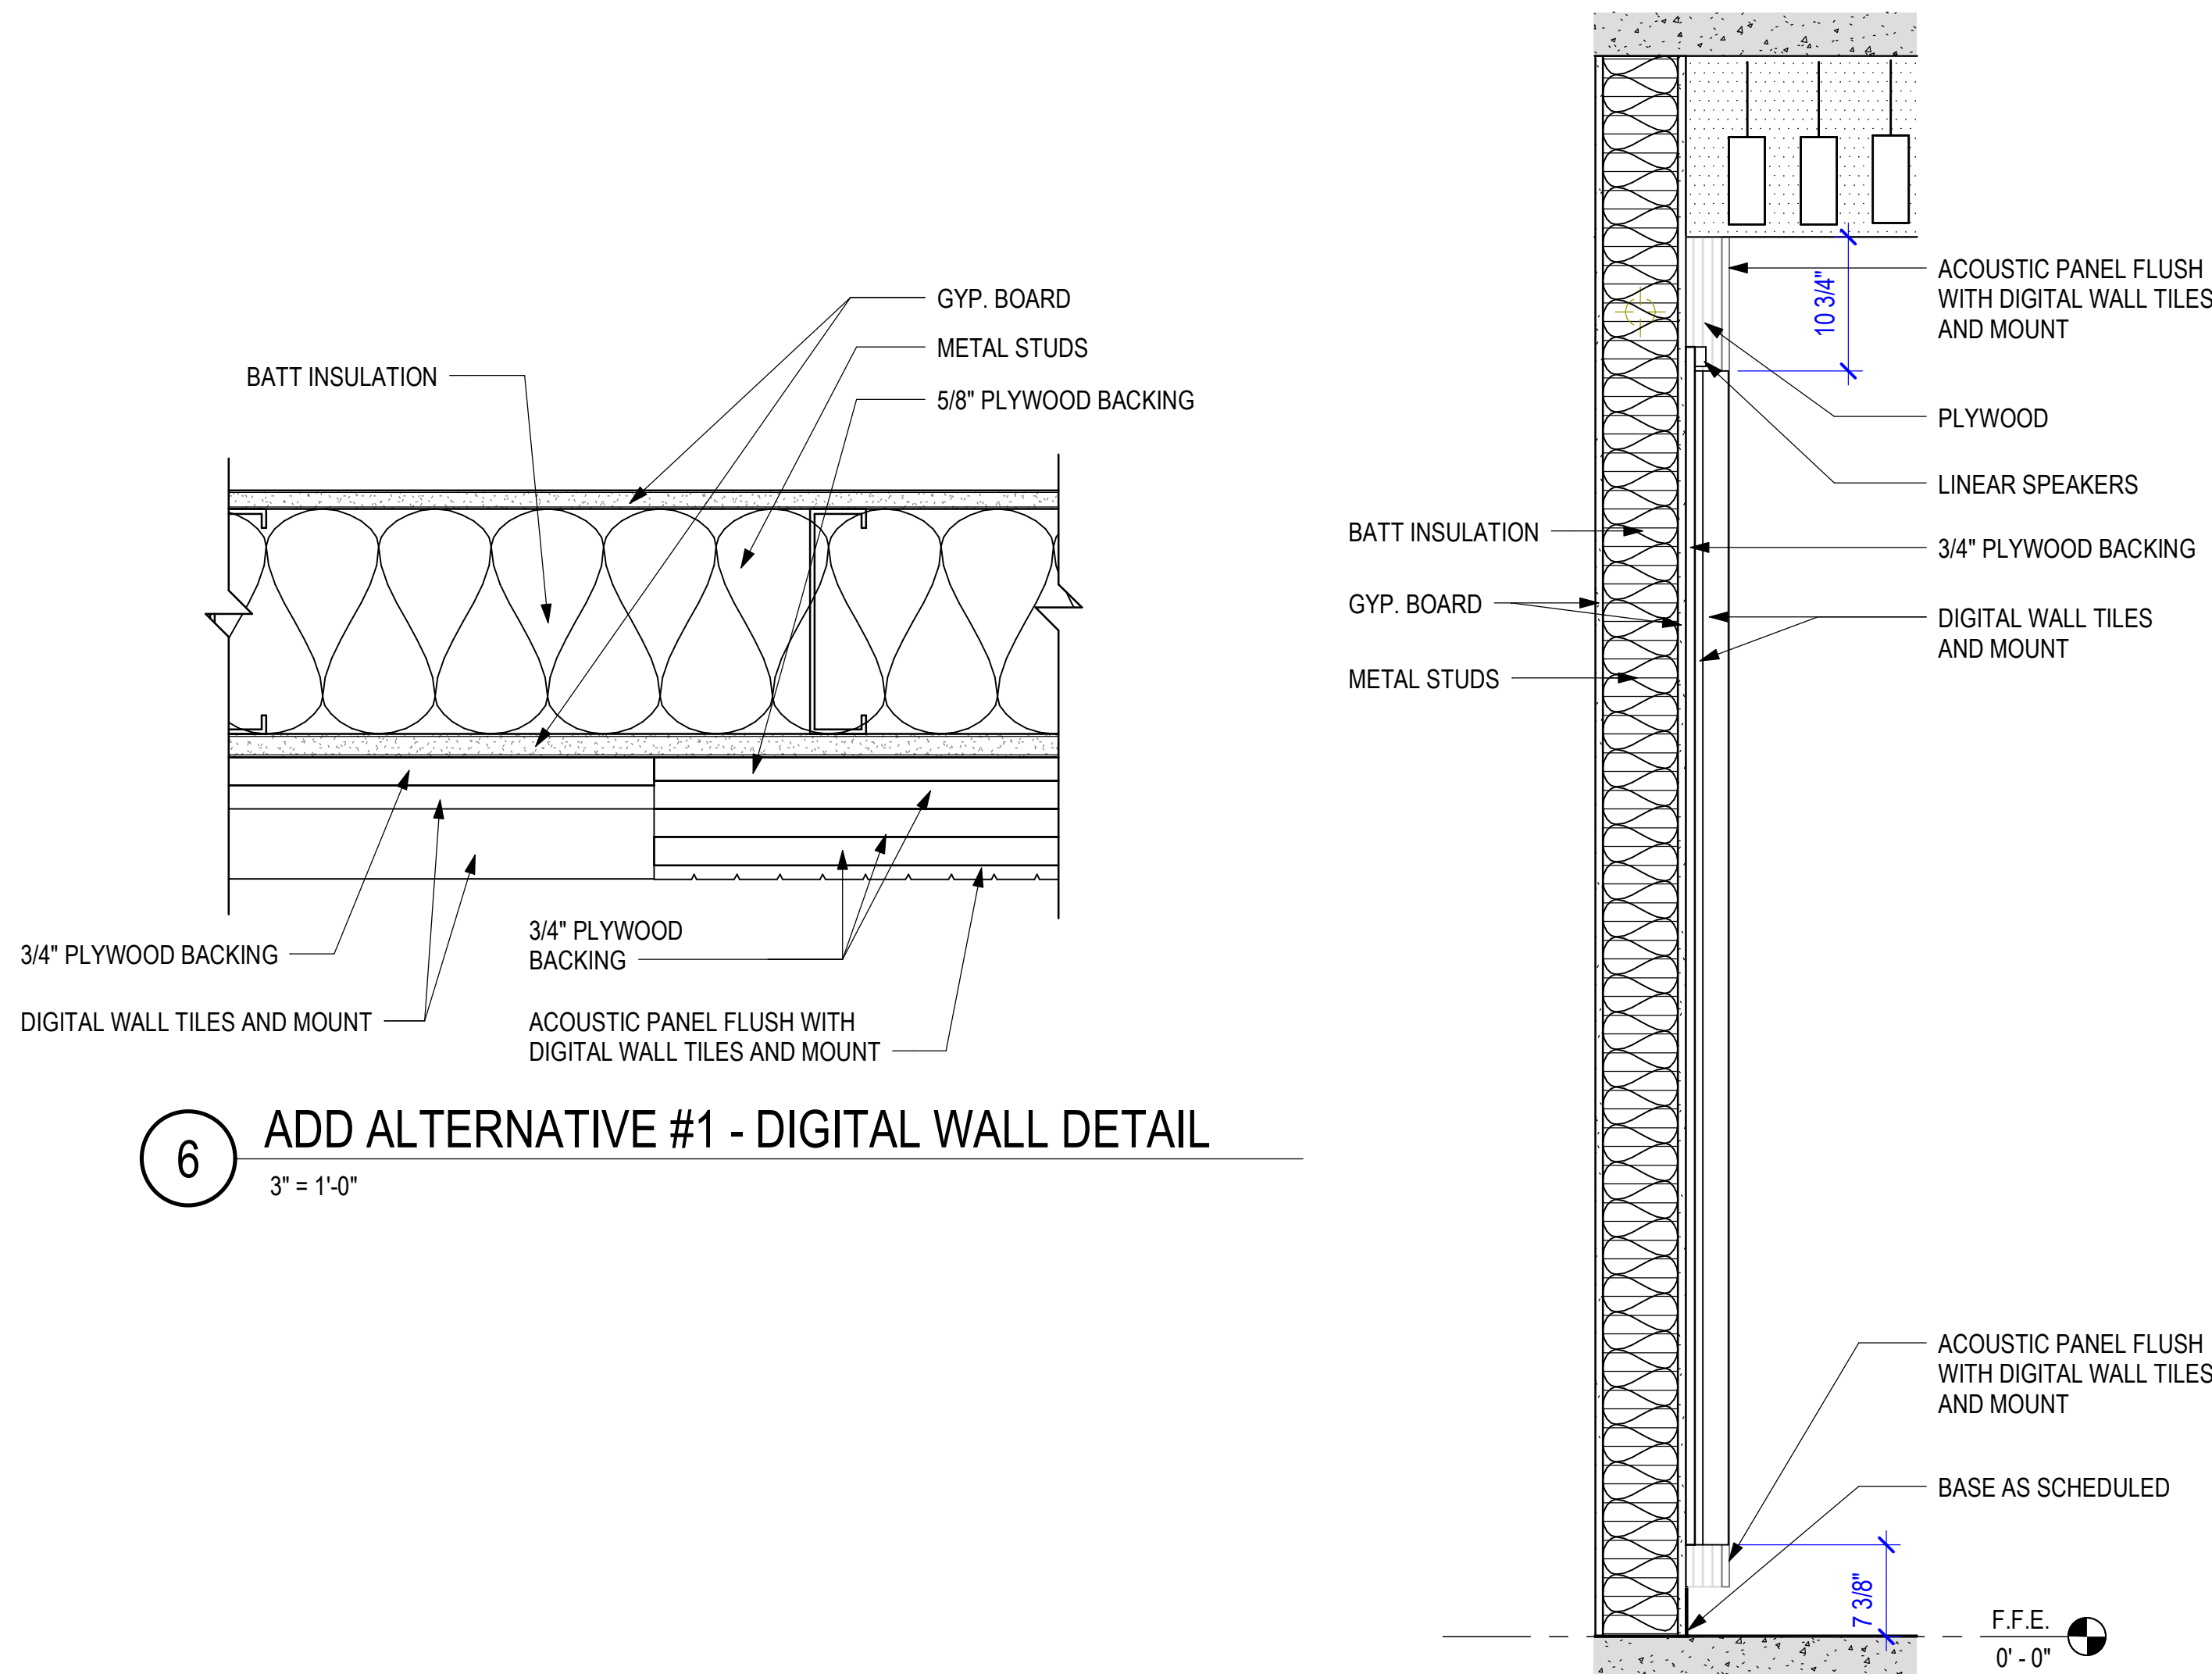

6 ADD ALTERNATIVE #1 - DIGITAL WALL DETAIL

3" = 1'-0"

7 ADD ALTERNATIVE #1 - DIGITAL WALL SECTION

1" = 1'-0"