


PHILANDER
SMITH
UNIVERSITY

M.L. HARRIS
AUDITORIUM
RENOVATION

PARTITION SCHEDULE NOTES:

1. AT STUD PARTITIONS, PROVIDE APPROPRIATE SIZED FRAMING AND HORIZONTAL / DIAGONAL BRACING, AS REQUIRED PER MANUFACTURER'S SPECIFICATIONS.
2. ALL PENETRATION IN FIRE RATED PARTITIONS AND CEILINGS SHALL BE FIRE STOPPED TO MATCH WALL RATING. RATINGS SHALL BE AS PER CODE REQUIREMENTS.
3. MAINTAIN INTEGRITY OF ALL RATED PARTITIONS AS REQRED AT ELECTRICAL CONDUITS, J-BOXES, PANELS, PLUMBING & FIRE EXTINGUISHERS.
4. PROVIDE HORIZONTAL STUD BRACING AT CHASE WALLS AS PER MANUFACTURER'S SPECIFICATIONS.
5. PROVIDE CONTINUOUS BLOCKING FOR ALL EQUIPMENT RACKS, LIGHTING FIXTURES, CASEWORK, COUNTERS, SHELVES, ACCESSORIES, AND ALL EQUIPMENT OR ITEMS SUPPLIED BY THE CONTRACTOR OR BY THE OWNER, AS REQUIRED.
6. REFER TO FINISH SCHEDULE FOR FINISHES (FINISHES ARE NOT SHOWN ON WALL TYPES.)
7. ALL DIMENSIONS ARE TO THE FACE OF THE STUD UNLESS OTHERWISE SHOWN.
8. ANY DISCREPANCIES IN THE DIMENSIONS SHALL BE BROUGHT TO THE ATTENTION OF THE ARCHITECT PRIOR TO CONSTRUCTION.


PARTITION TYPES:

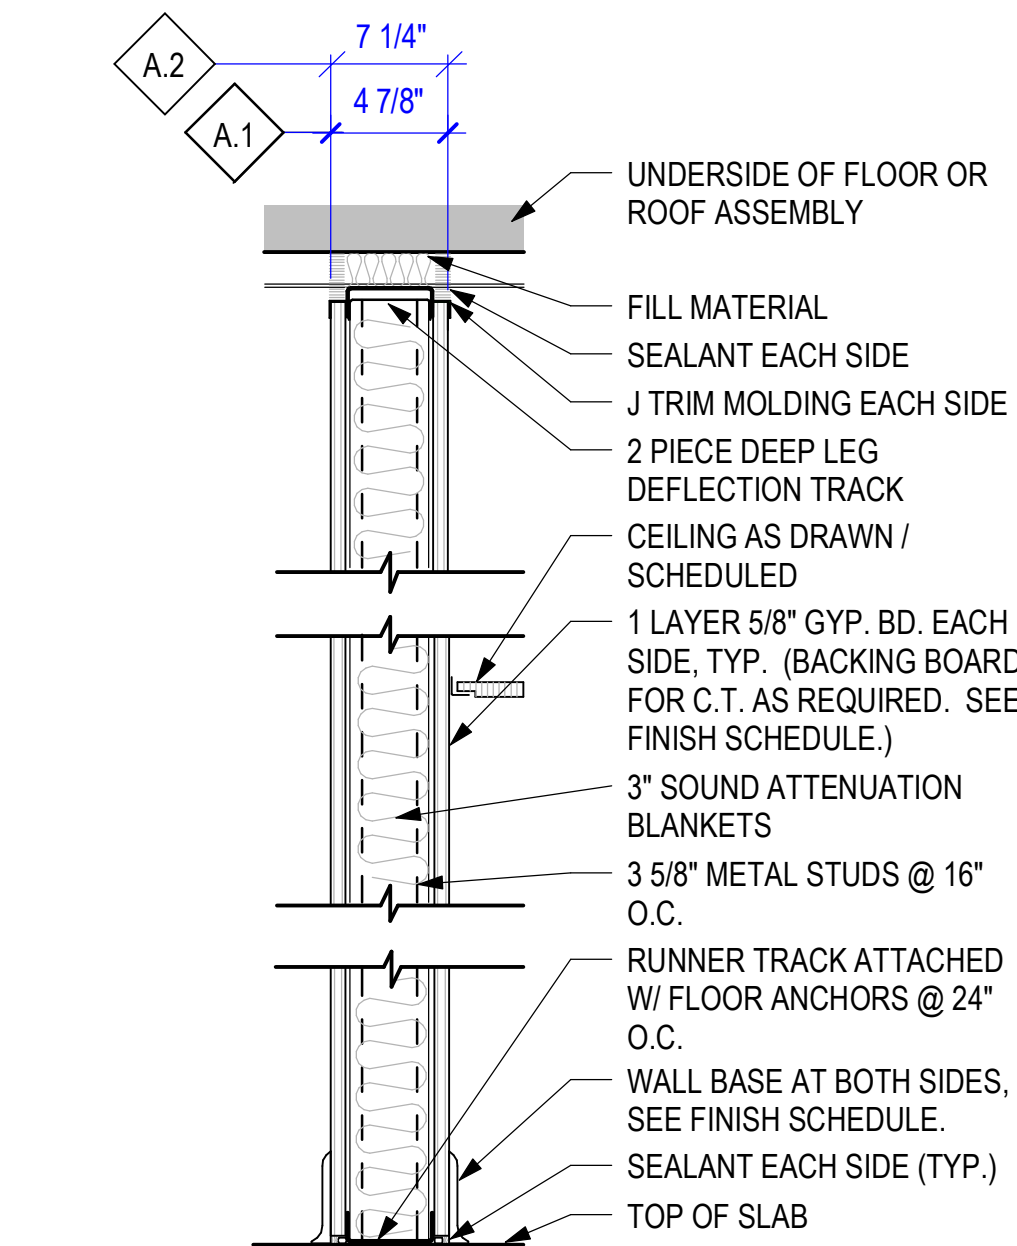

NON-RATED
ACOUSTICAL PARTITION

A.1 > AS SHOWN ON PLANS


A.2 > AS SHOWN ON PLANS

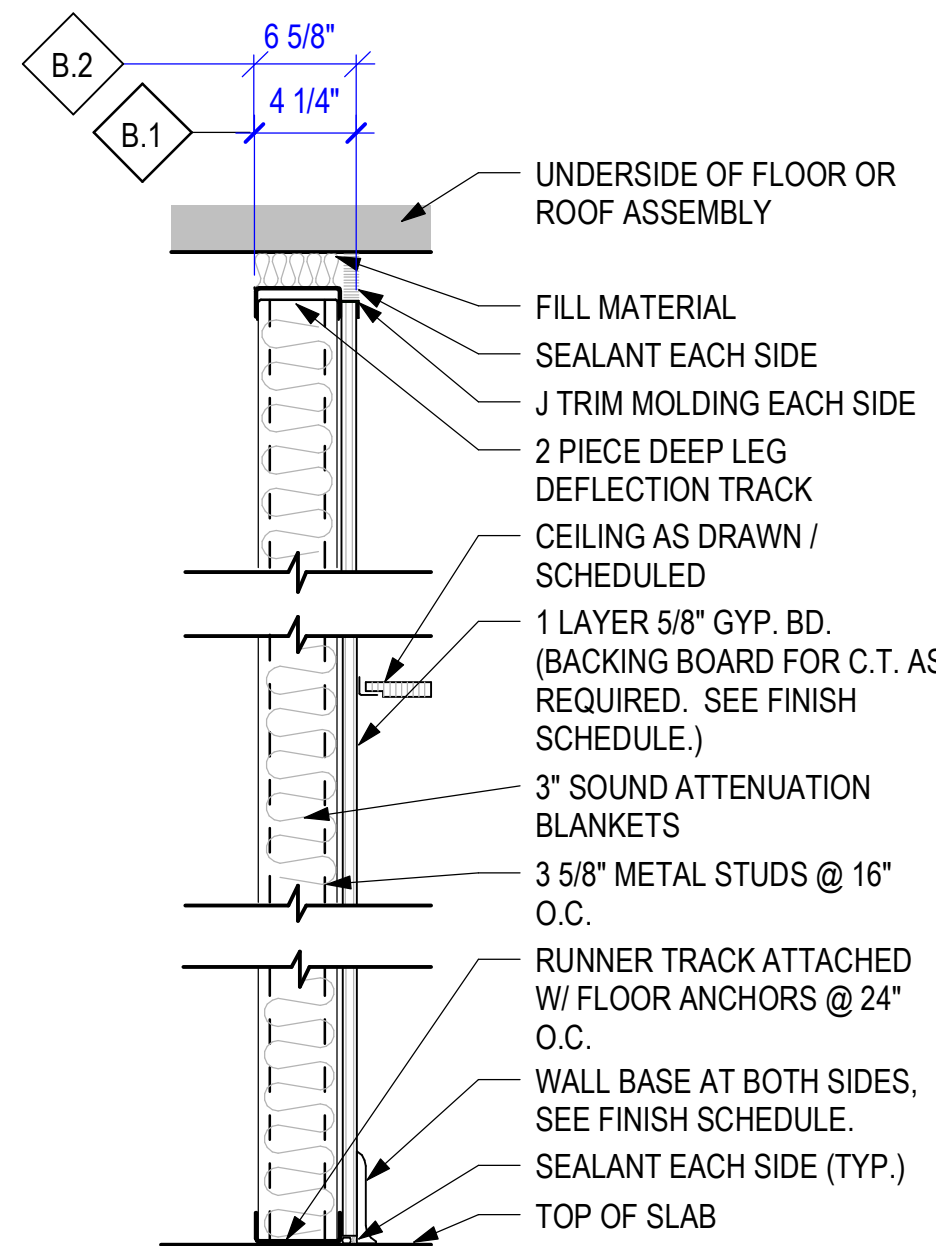


NON-RATED
ACOUSTICAL PARTITION

B.1 > AS SHOWN ON PLANS

B.2 > AS SHOWN ON PLANS

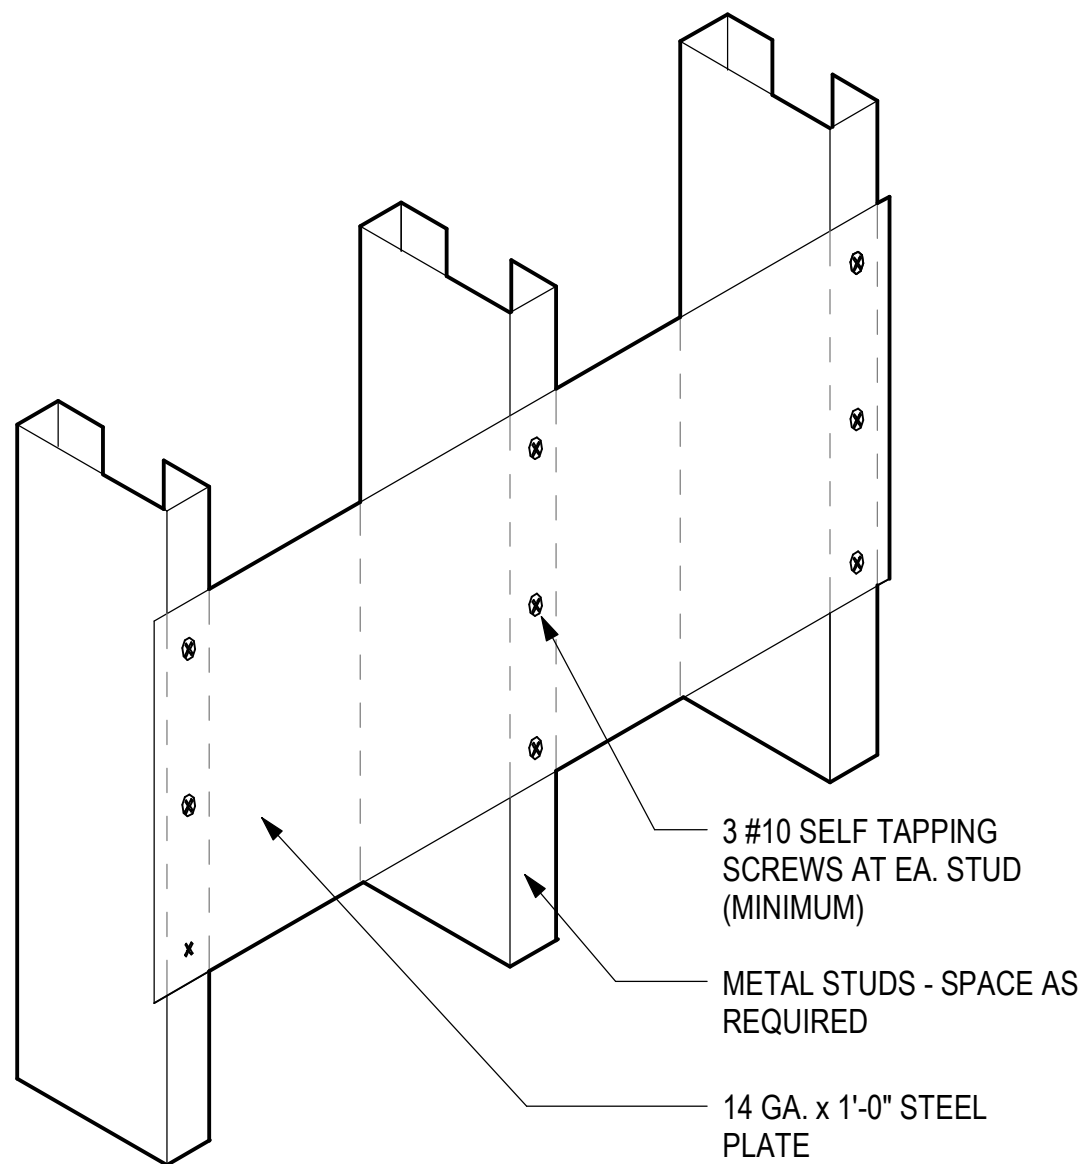

2 TYPICAL METAL STUD BLOCKING
3\"/>

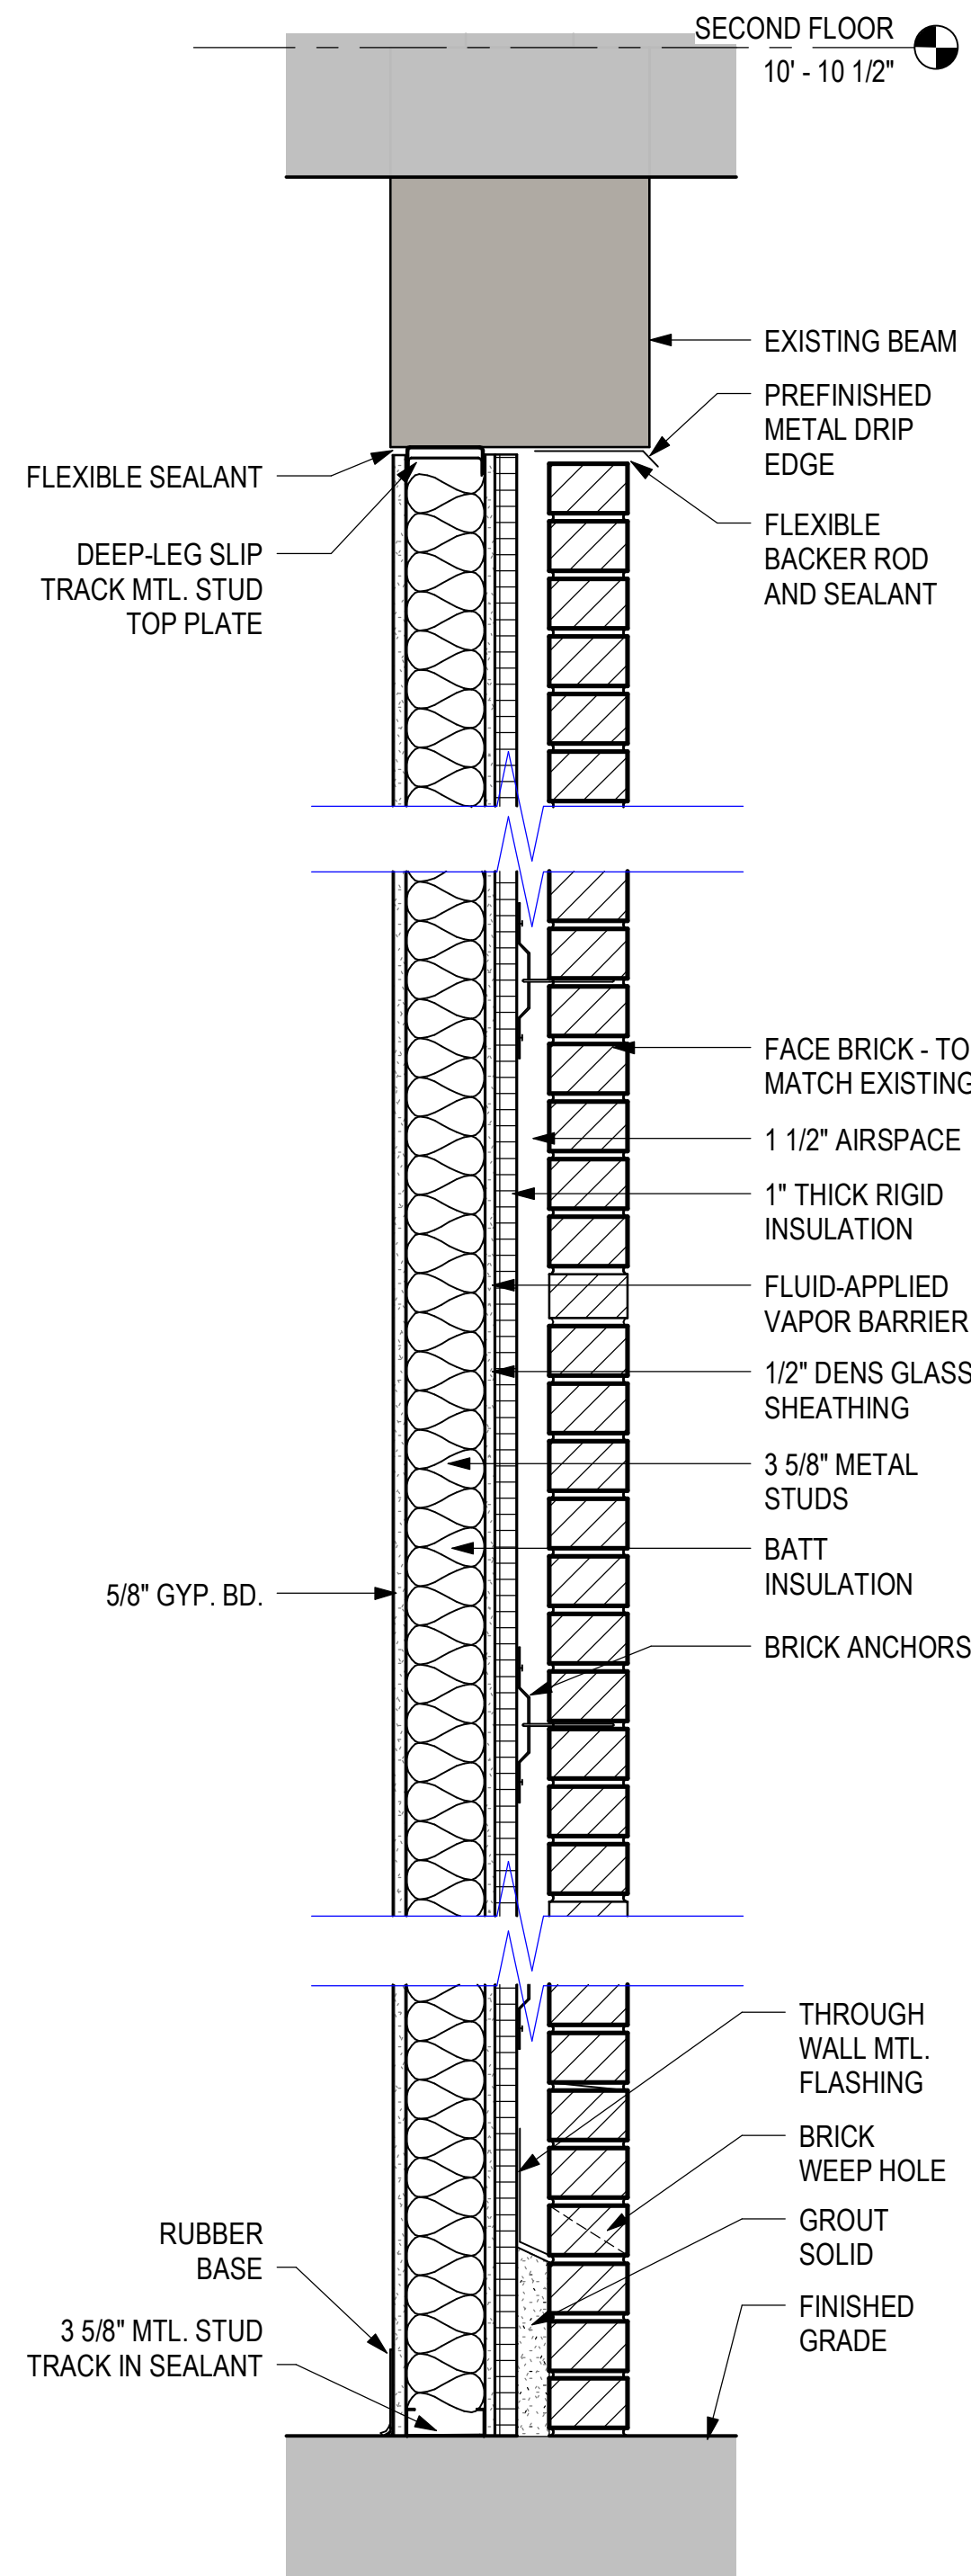


1 WALL SECTION AT ENTRANCE
1 1/2\"/>

Volume
VOLUME 1

Design Phase
CONSTRUCTION
DOCUMENTS

Revisions		
No.	Date	Description

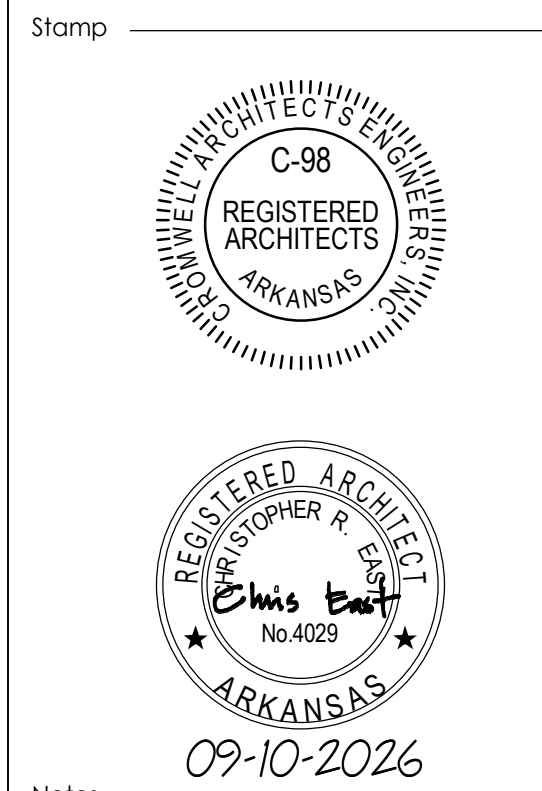

- Notes
1. CROMWELL ARCHITECTS ENGINEERS, INC. ALL RIGHTS RESERVED
 2. THIS SHEET DESIGNED FOR COLOR PRINTING. CRITICAL INFORMATION MAY BE LOST WITH BLACK AND WHITE PRINTING.

Project Number
2024-060
Issue Date
09-10-2026
Sheet Title

PARTITION TYPES

Sheet Number

A-801