


Revisions		
No.	Date	Description


Stamp

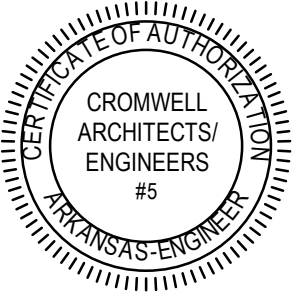


Notes

1. CROMWELL ARCHITECTS ENGINEERS, INC. ALL RIGHTS RESERVED
2. THIS SHEET DESIGNED FOR COLOR PRINTING. CRITICAL INFORMATION MAY BE LOST WITH BLACK AND WHITE PRINTING.

Project Number 2024-060
Issue Date 09-10-2026
Sheet Title

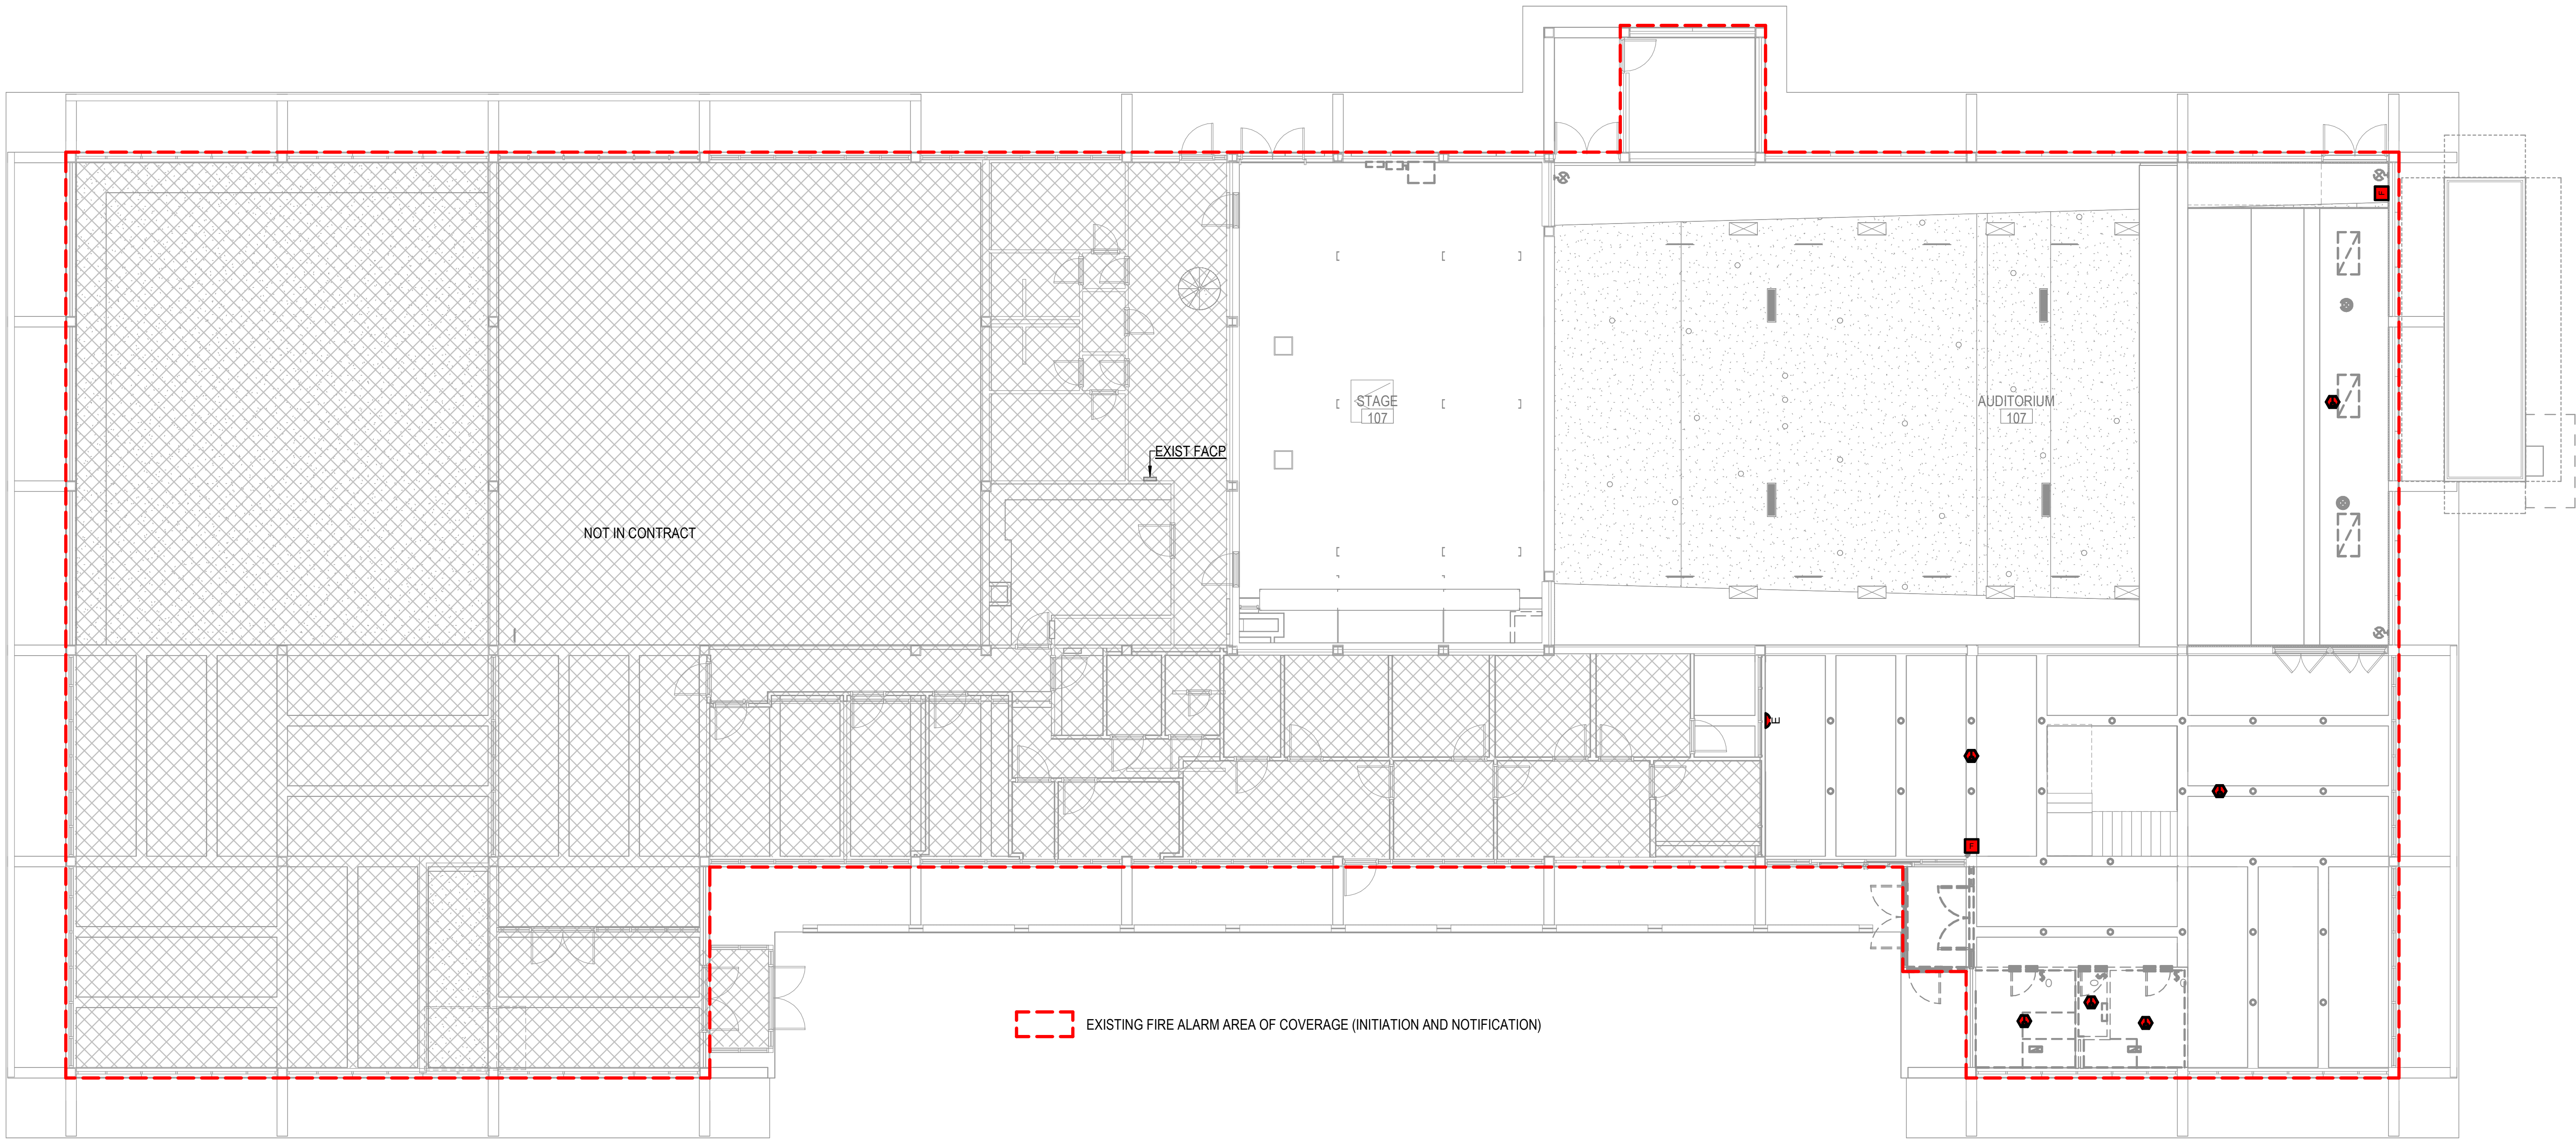

1 FIRE ALARM FIRST FLOOR DEMO PLAN
1/8" = 1'-0" 0 4 8 16

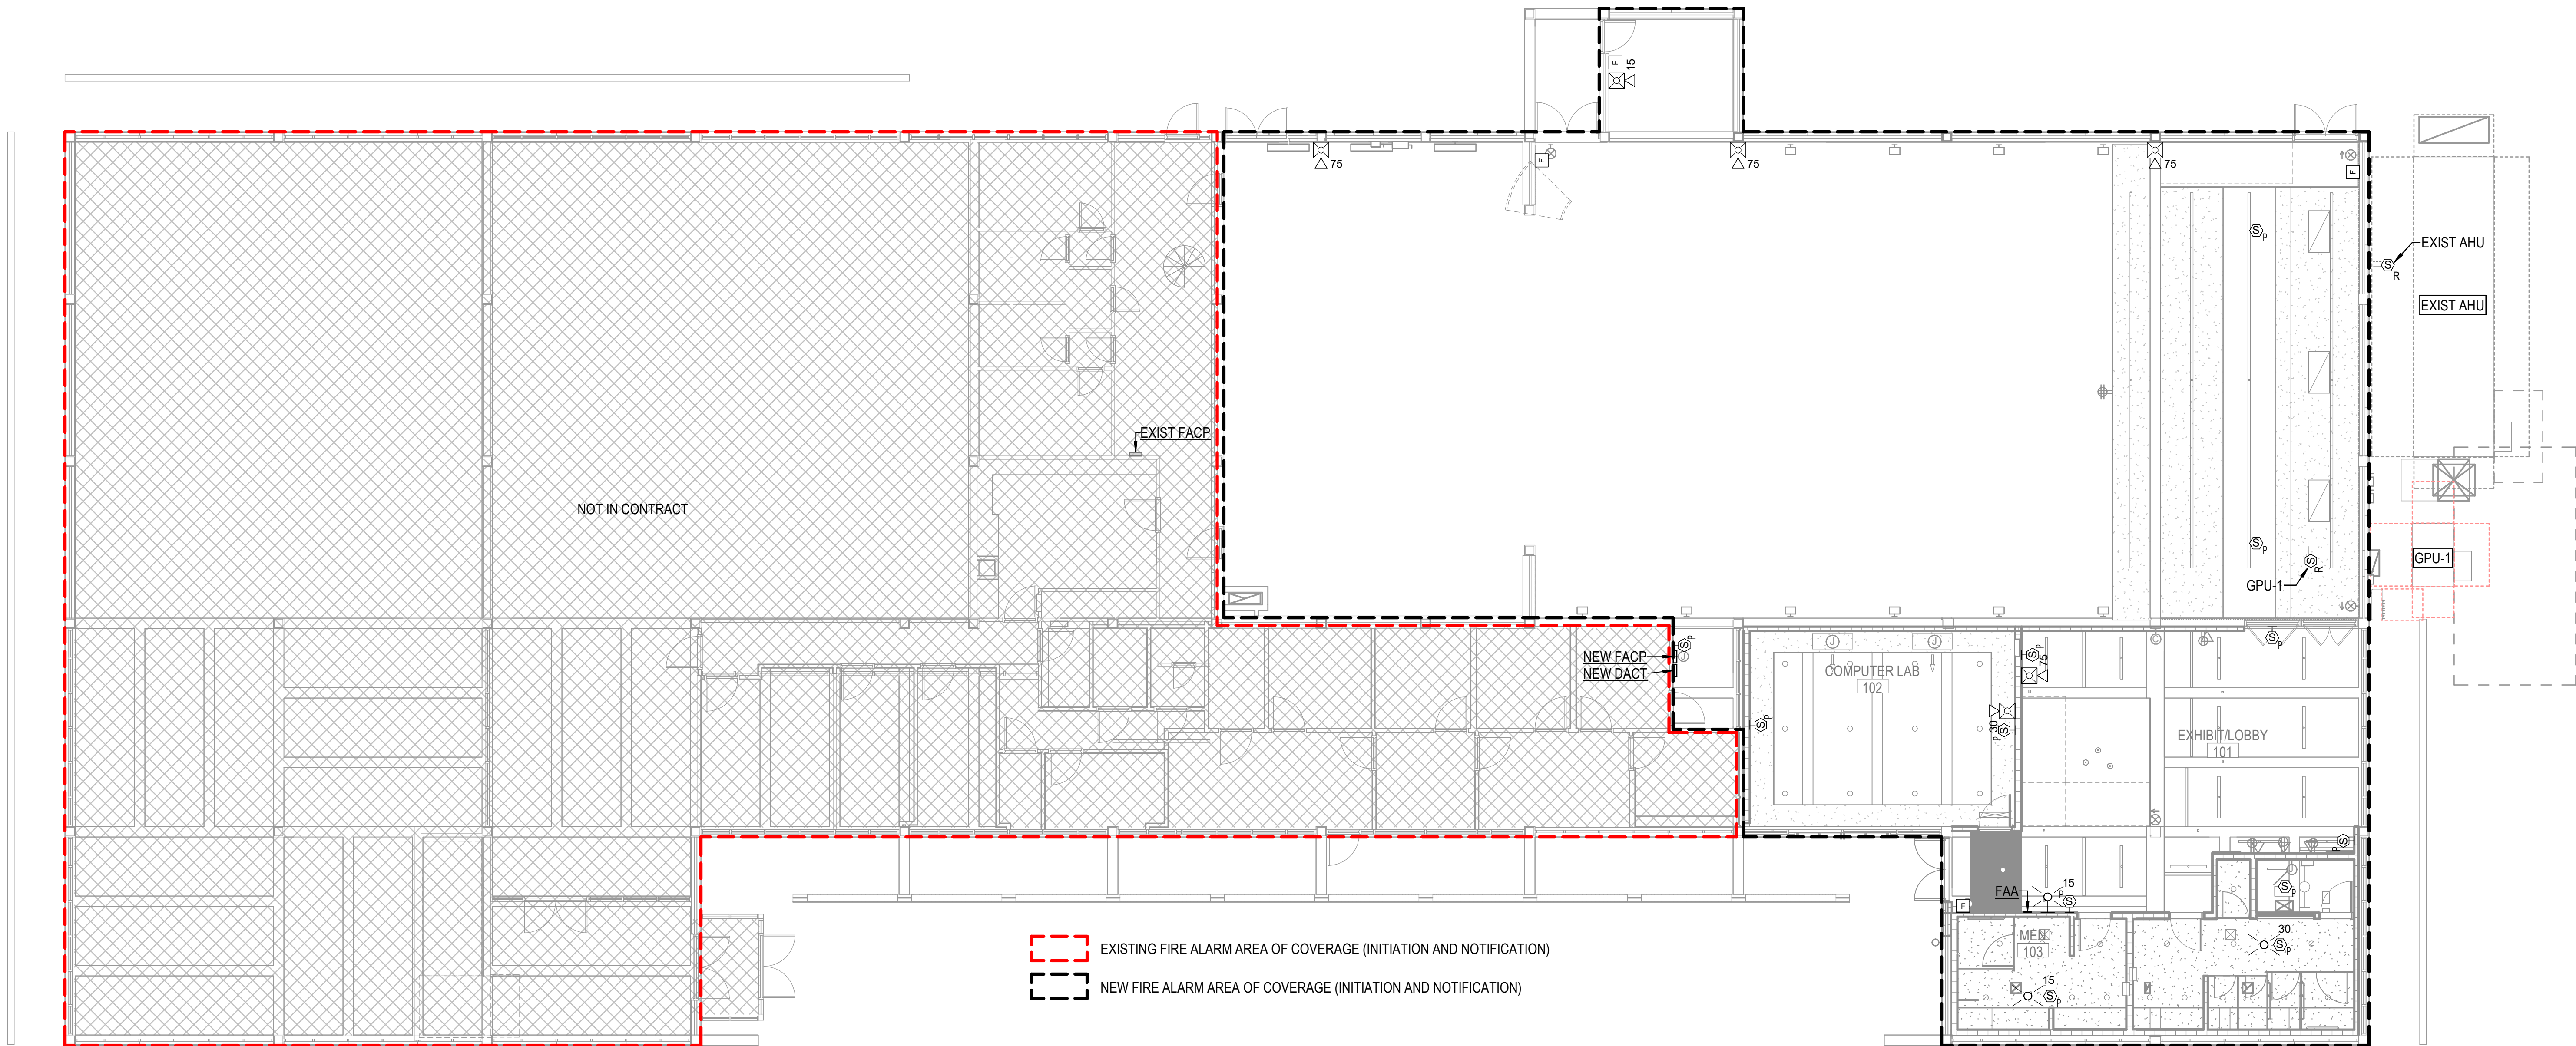

2 FIRE ALARM FIRST FLOOR PLAN
1/8" = 1'-0" 0 4 8 16