


M.L. HARRIS
AUDITORIUM
RENOVATION

Design Phase _____

CONSTRUCTION
DOCUMENTS

[illegible]

Stamp _____

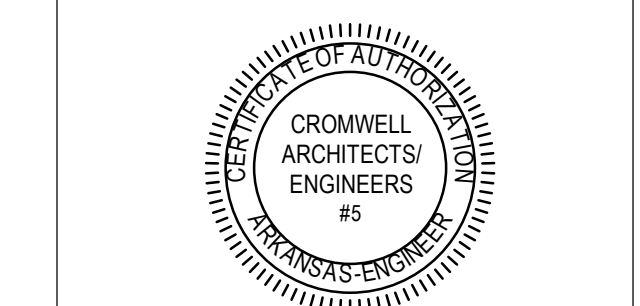

Notes _____

1. CROMWELL ARCHITECTS ENGINEERS, INC.
ALL RIGHTS RESERVED
2. THIS SHEET DESIGNED FOR COLOR PRINTING.
CRITICAL INFORMATION MAY BE LOST WITH
BLACK AND WHITE PRINTING.


Project Number	2024-060
Issue Date	09-10-2026
Sheet Title	

ENLARGED MECHANICAL
PLANS

Sheet Number _____

M-401

1 REFER TO SHEET M-001 FOR MECHANICAL NOTES
ABBREVIATIONS, AND LEGEND SYMBOLS.

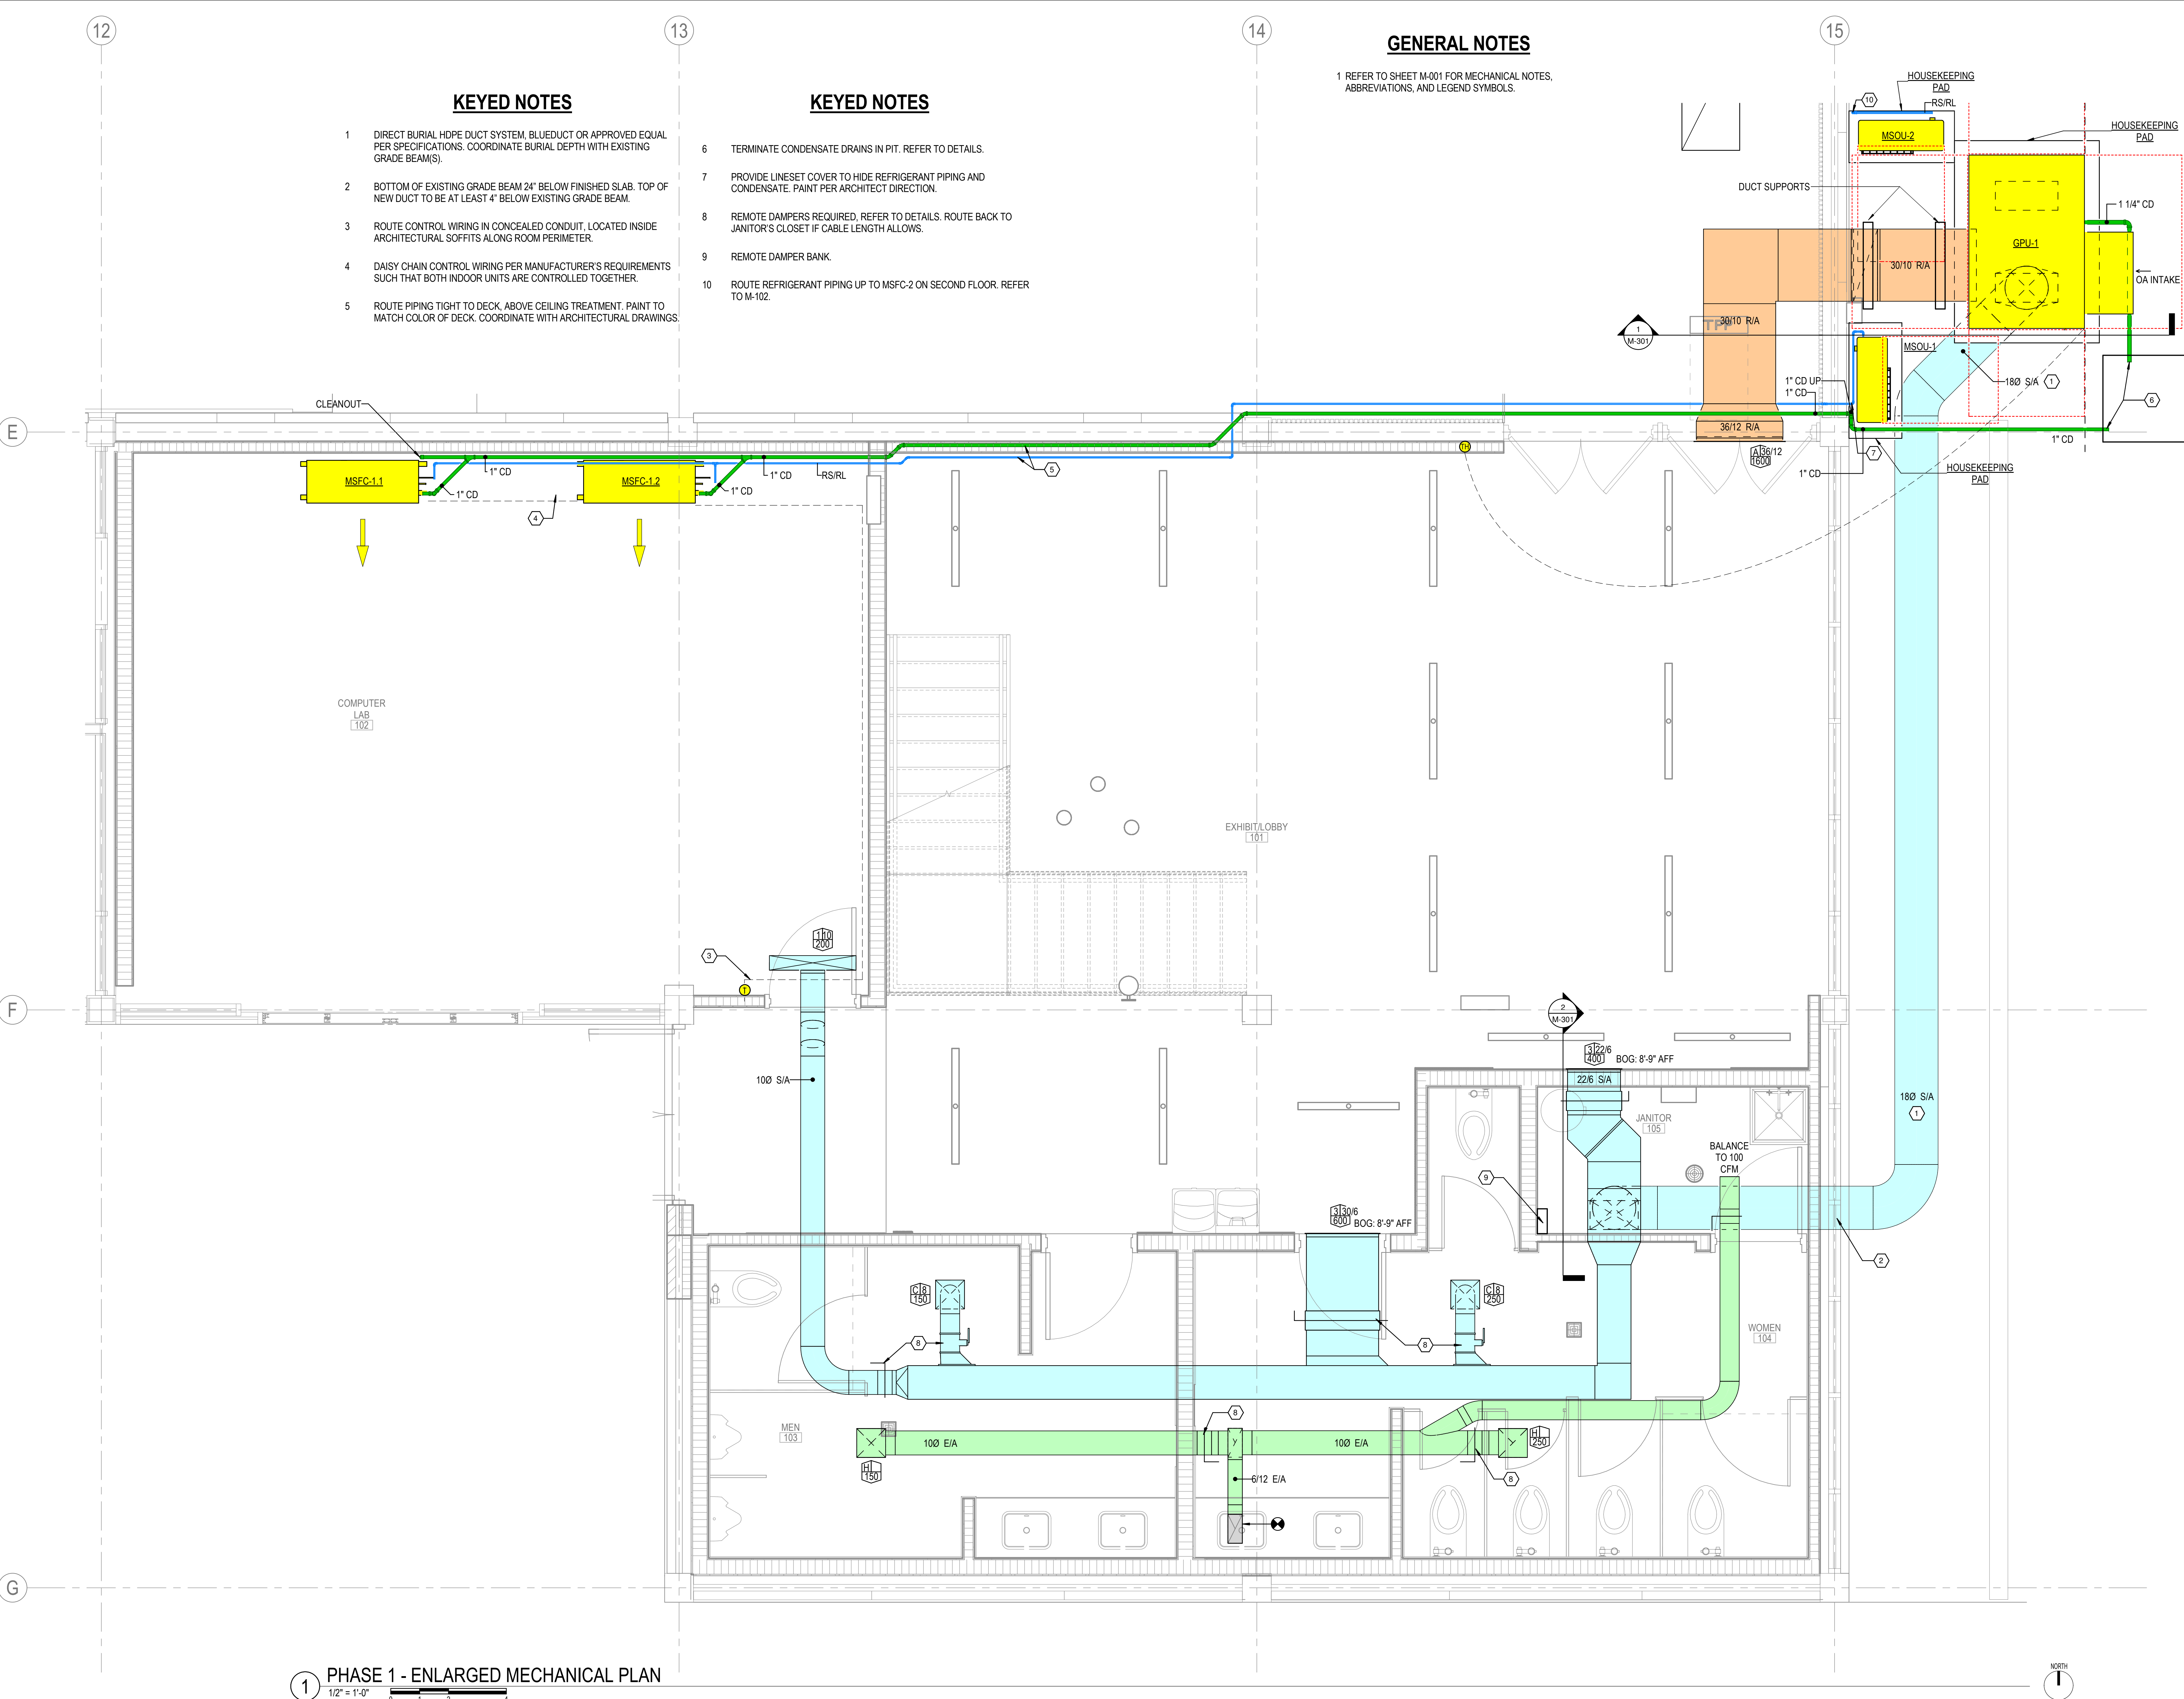

1 PHASE 1 - ENLARGED MECHANICAL PLAN
1/2" = 1'-0"