
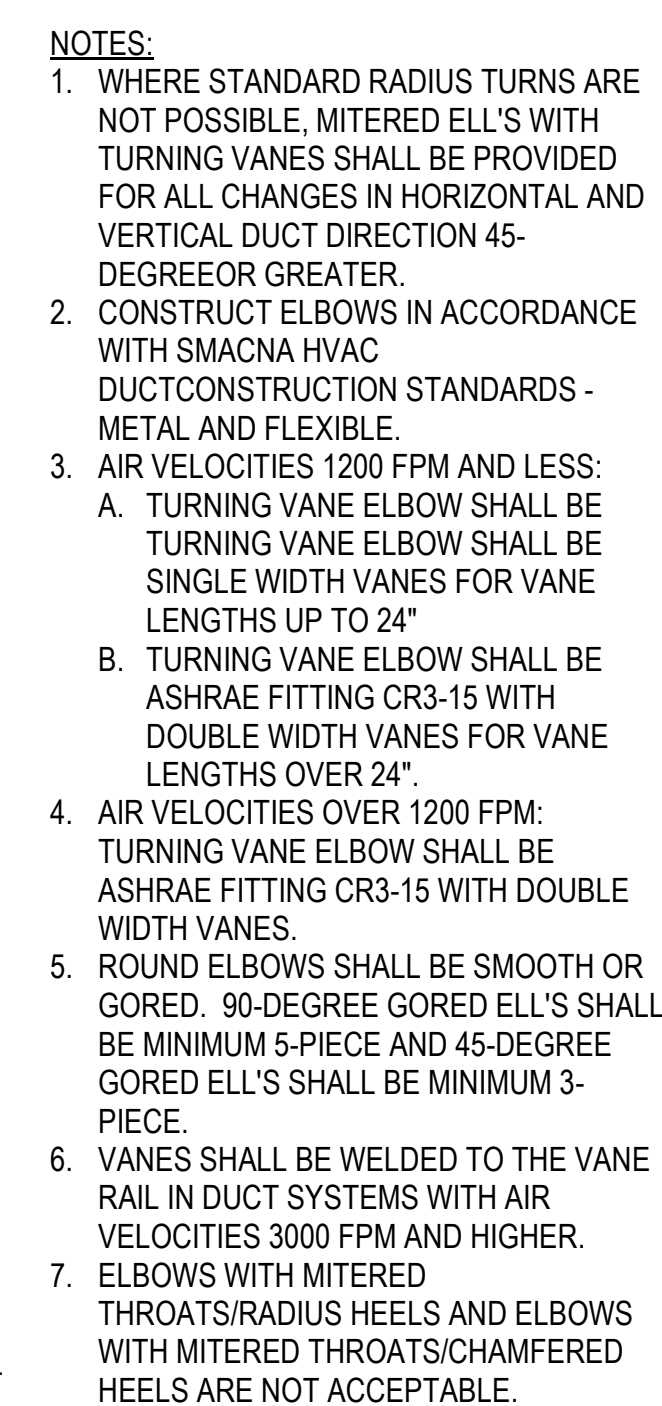
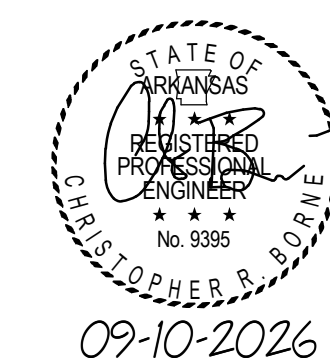


4 WEATH
NOT TO SCALE

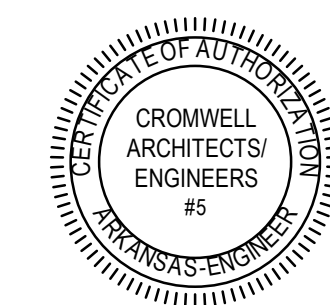

5 DUCT F
NOT TO SCALE

Stamp _____

Notes _____

1. CROMWELL ARCHITECTS ENGINEERS, INC.
ALL RIGHTS RESERVED
2. THIS SHEET DESIGNED FOR COLOR PRINTING.
CRITICAL INFORMATION MAY BE LOST WITH
BLACK AND WHITE PRINTING.

Project Number	2024-060
Issue Date	09-10-2026
Sheet Title	

MECHANICAL DETAILS

Sheet Number _____

M-502