



NO SILICONE SEALANT ALLOWED ON PROJECT TO ALIGN WITH REQUIREMENTS OF INTERNATIONAL FIRE CODE SECTION, 2404.3.2.1

DOOR SCHEDULE - STANDARD DOORS AND FRAMES																
DOOR NUMBER	TO ROOM	DOOR TYPE	DOOR			FRAME			FIRE RATING	HEAD	JAMB	SILL	ELECTRICAL NOTES	HARDWARE SET	GENERAL NOTES	
			WIDTH	HEIGHT	MATERIAL	PANEL TYPE	GLAZING TYPE	MATERIAL								
1104A	EXTERIOR	SINGLE	3' - 4'	8' - 0"	HM-I	HG	IGU-1	F1	HM	4A/A720	4B/A720	4C/A720	CARD READER	1.0		
1104B	EXTERIOR	SINGLE	3' - 8"	8' - 0"	HM-I	HG	IGU-1	F1	HM	4A/A720	4B/A720	4C/A720	CARD READER	1.0		
1104C	EXTERIOR	SINGLE	3' - 4'	8' - 0"	HM-I	HG	IGU-1	F1	HM	4A/A720	4B/A720	4C/A720	CARD READER	1.0		
1104D	EXTERIOR	SINGLE	3' - 4'	8' - 0"	HM-I	HG	IGU-1	F1	HM	4A/A720	4B/A720	4C/A720	CARD READER	1.0		
1104E	PARTS WAREHOUSE	SINGLE	3' - 4'	7' - 0"	HM	HG	FRG-2	F1	HM	60	3A/A720	3B/A720	CARD READER	9.1	NEW RATED DOOR AND FRAME WITH NEW HARDWARE IN EXISTING DOOR OPENING	
1104F	PARTS WAREHOUSE	SINGLE	3' - 4'	7' - 0"	HM	HG	FRG-2	F1	HM	60	3A/A720	3B/A720	CARD READER	9.1		
1104R	PARTS WAREHOUSE	SINGLE	3' - 4'	7' - 0"	HM	HG	FRG-2	F1	HM	60	3A/A720	3B/A720	CARD READER	9.1		
1104U	EXISTING SERVICE CENTER HANGAR	CASED OPENING	5' - 8"	7' - 2"	-	-	-	CO	HM	-	7/A721	5/A721	-	-		
1105	CONF	SINGLE	3' - 0"	7' - 0"	HM-I	HG	GL-1	F1	HM	60	1A/A720	1B/A720	-	24		
1106	OFFICE	SINGLE	3' - 0"	7' - 0"	HM-I	HG	GL-1	F3	HM	60	2A/A720	2C/A720	-	24		
1107	PARTS WAREHOUSE	SINGLE	3' - 0"	7' - 0"	HM-I	F	-	F1	HM	-	1A/A720	1B/A720	-	17		
1108A	SHOWER	SINGLE	3' - 0"	7' - 0"	HM-I	F	-	F1	HM	-	1A/A720	1B/A720	-	26.1		
1108B	WOMENS WC	SINGLE	3' - 0"	7' - 0"	HM-I	F	-	F1	HM	60	1A/A720	1B/A720	-	25.1		
1109	VEST	SINGLE	3' - 0"	7' - 0"	HM-I	F	-	F1	HM	60	1A/A720	1B/A720	-	17		
1110	MENS WC	SINGLE	3' - 0"	7' - 0"	HM-I	F	-	F1	HM	60	1A/A720	1B/A720	-	25.1		
1110A	SHOWER	SINGLE	3' - 0"	7' - 0"	HM-I	F	-	F1	HM	-	1A/A720	1B/A720	-	26.1		


DOOR SCHEDULE - SPECIALTY DOORS																
DOOR NUMBER	TO ROOM	DOOR TYPE	DOOR			SPECIALTY DOOR ELEVATION	GLAZING TYPE	FRAME		FIRE RATING	HEAD	JAMB	SILL	ELECTRICAL NOTES	HARDWARE SET	GENERAL NOTES
			WIDTH	HEIGHT	MATERIAL			MATERIAL	MATERIAL							
S1 1104H		OVERHEAD	16' - 0"	16' - 0"		S1					5A/A720	5B/A720		AUTOMATIC	29	
S1 1104J		OVERHEAD	16' - 0"	16' - 0"		S1					5A/A720	5B/A720		AUTOMATIC	29	
S1 1104K		OVERHEAD	16' - 0"	16' - 0"		S1					5A/A720	5B/A720		AUTOMATIC	29	
S1 1104L	PARTS WAREHOUSE	OVERHEAD	10' - 0"	10' - 0"		S1				60	6A/A720	6B/A720		AUTOMATIC, FIRE ALARM INTERFACE	29	
S1 1104M	PARTS WAREHOUSE	OVERHEAD	10' - 0"	10' - 0"		S1				60	6A/A720	6B/A720		AUTOMATIC, FIRE ALARM INTERFACE	29	
S1 1104N	PARTS WAREHOUSE	OVERHEAD	5' - 0"	4' - 0"		S2				60	6/A721	4/A721	2/A721	AUTOMATIC, FIRE ALARM INTERFACE	29	AUTOMATIC COUNTERTOP SHUTTER

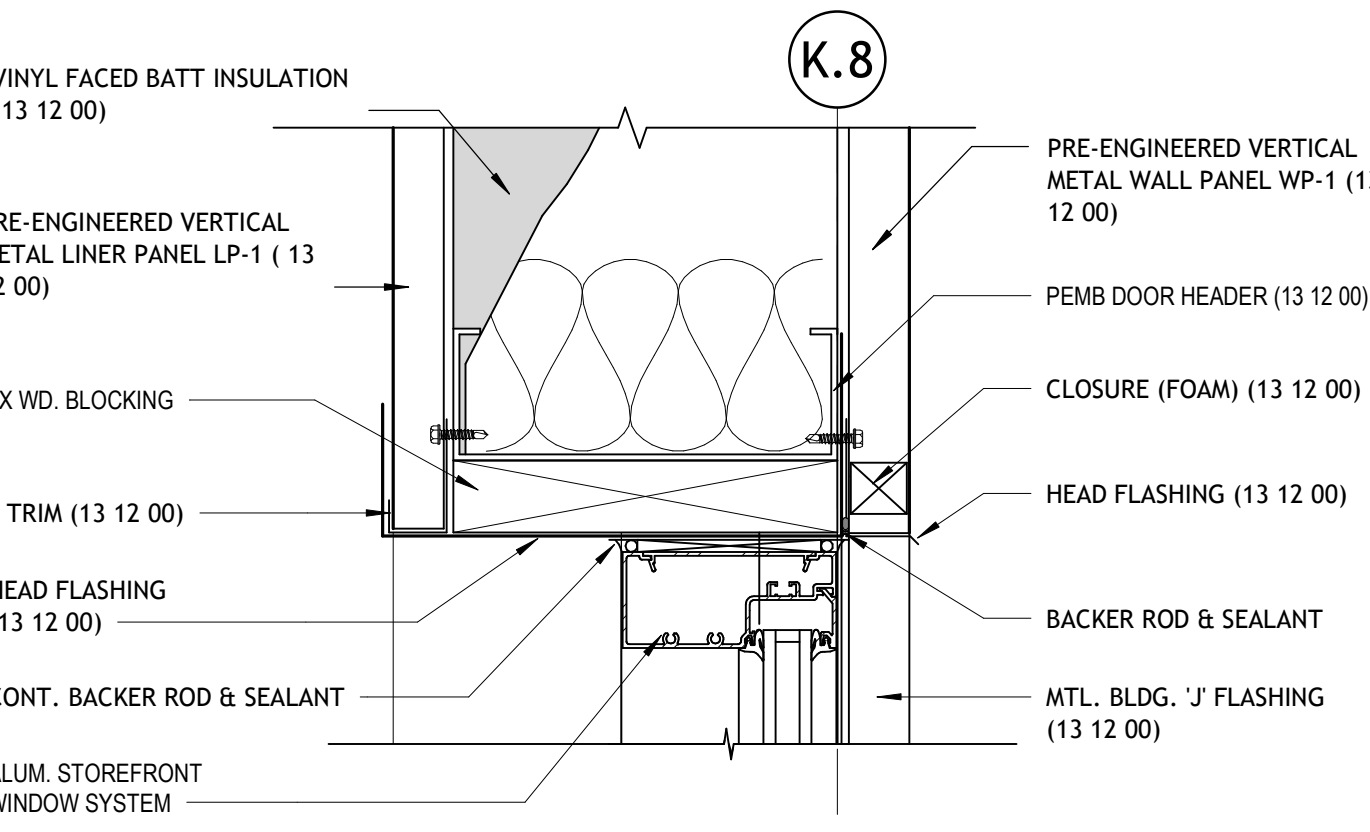


9 | WINDOW HEAD W LINER
3' = 1'-0"

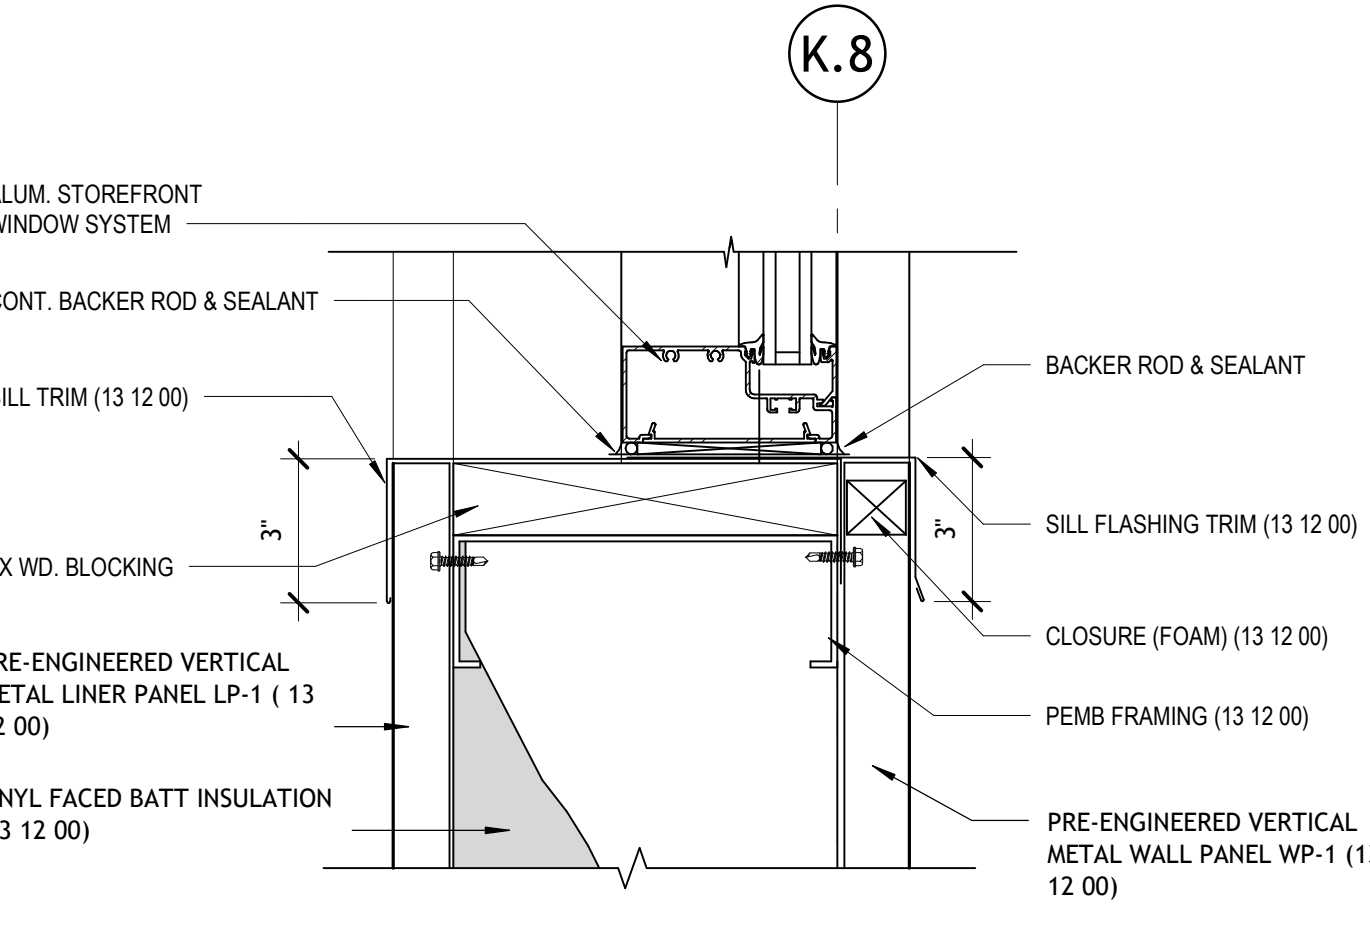


5 | WINDOW SILL W LINER
3' = 1'-0"

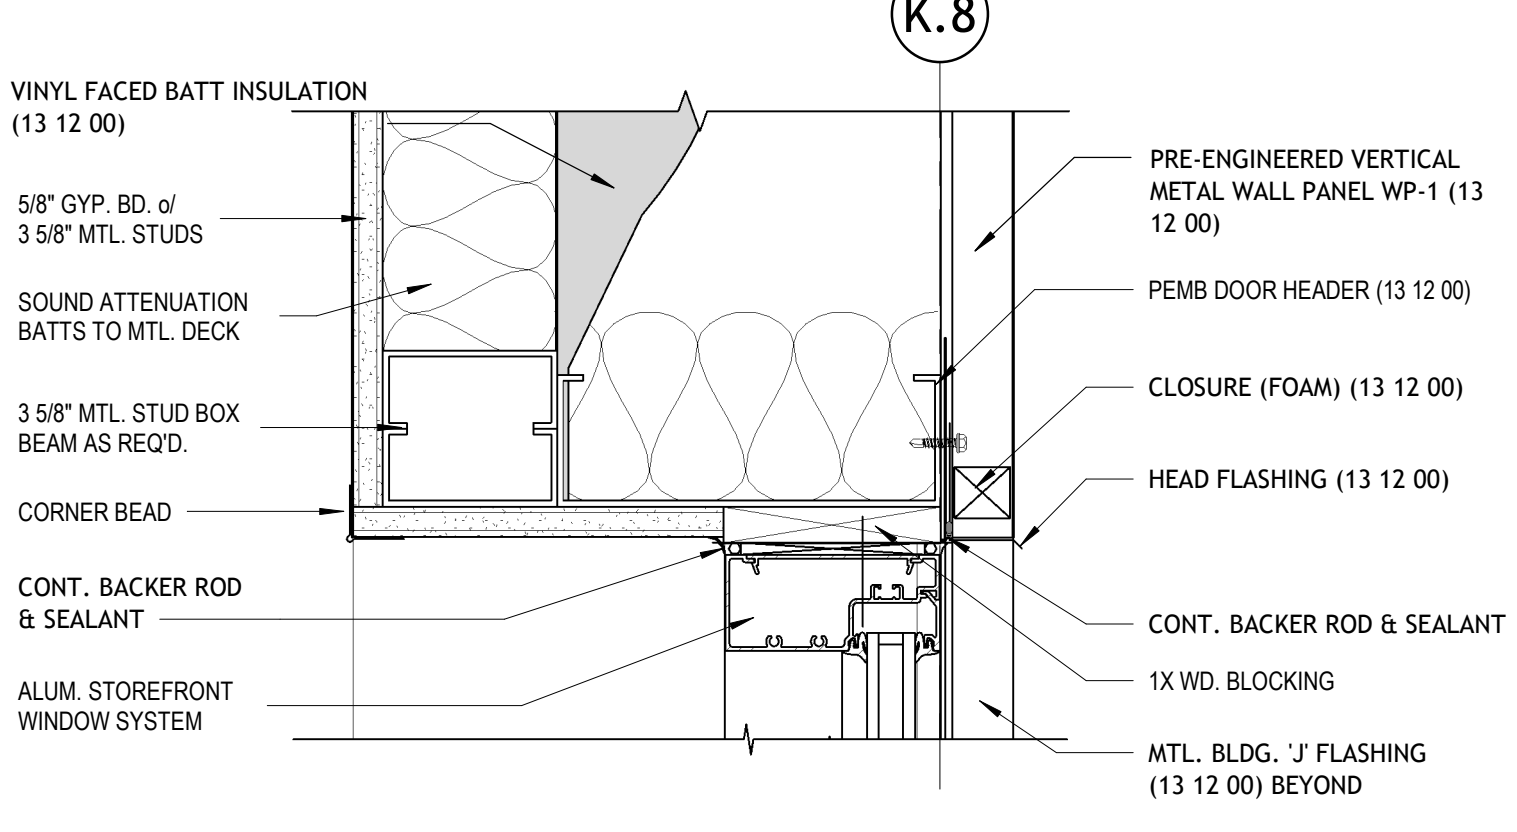


8 | WINDOW HEAD W GYP FURRING
3' = 1'-0"

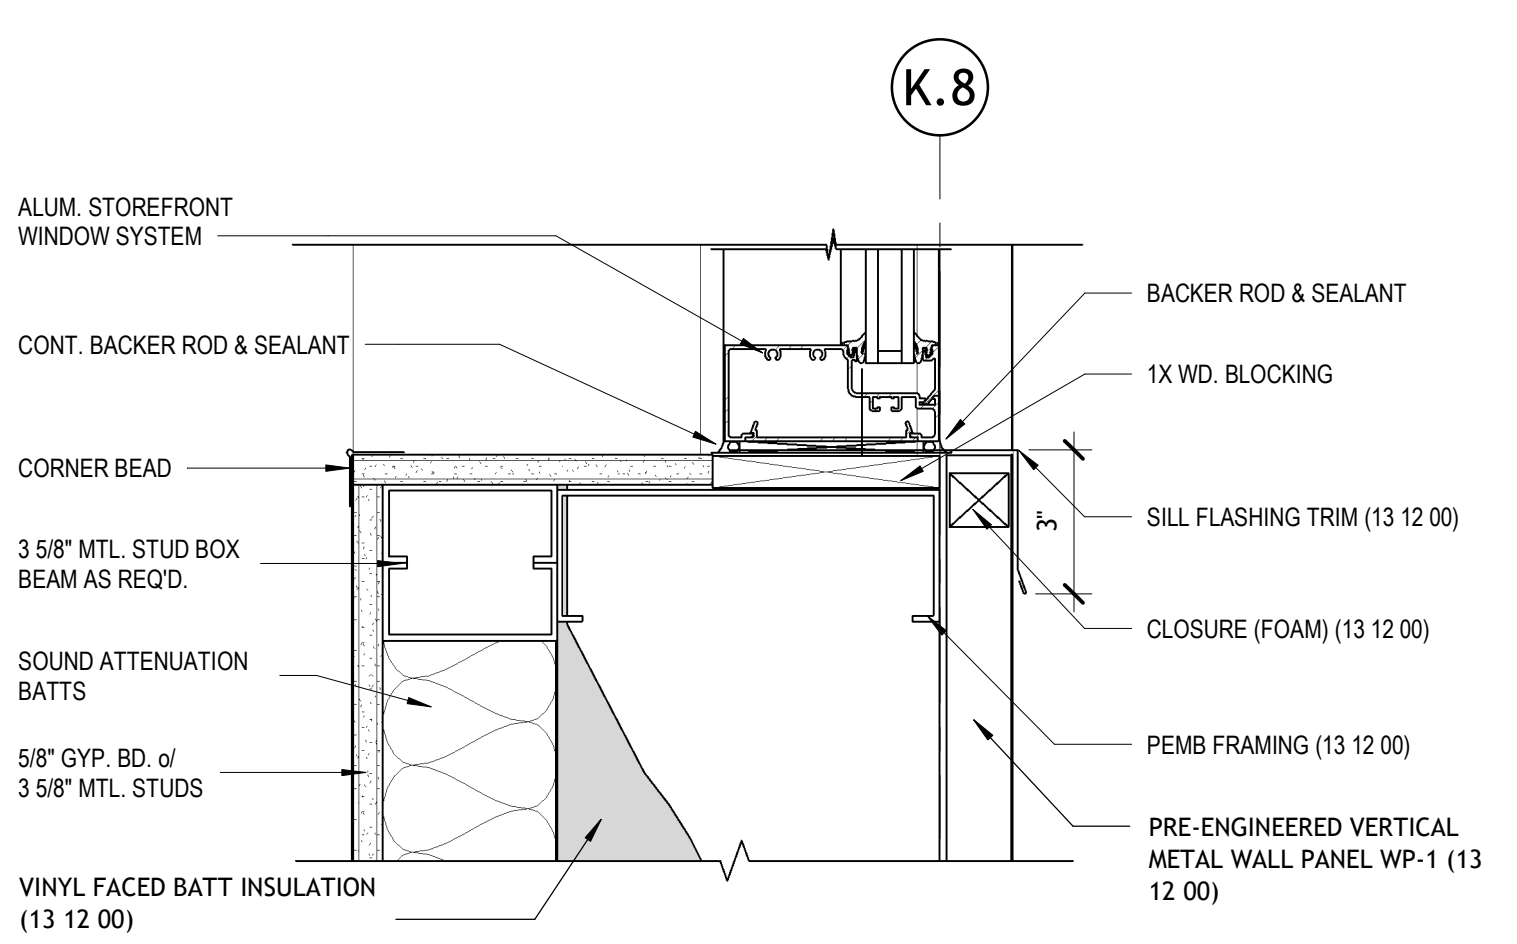


4 | WINDOW SILL W GYP FURRING
3' = 1'-0"

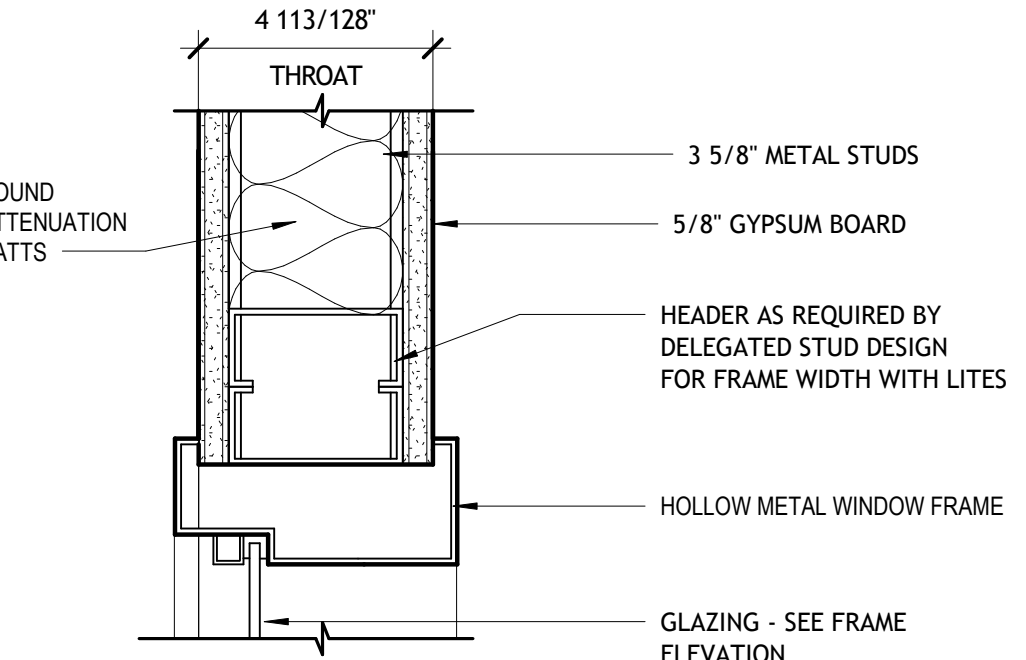

7 | INT HM WINDOW HEAD
3' = 1'-0"

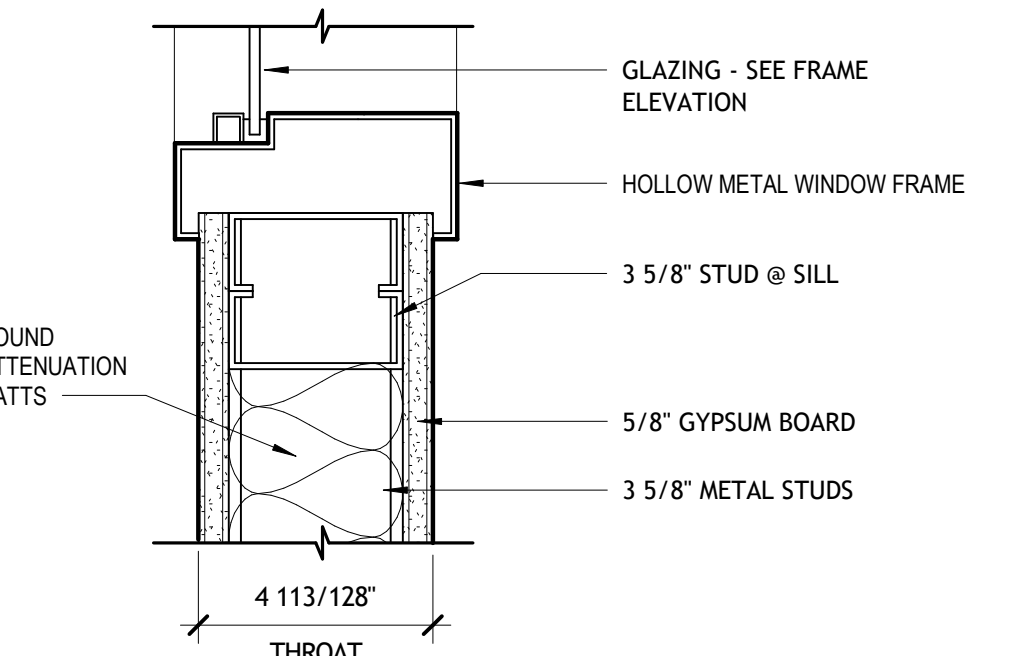

6 | INT HM WINDOW SILL
3' = 1'-0"

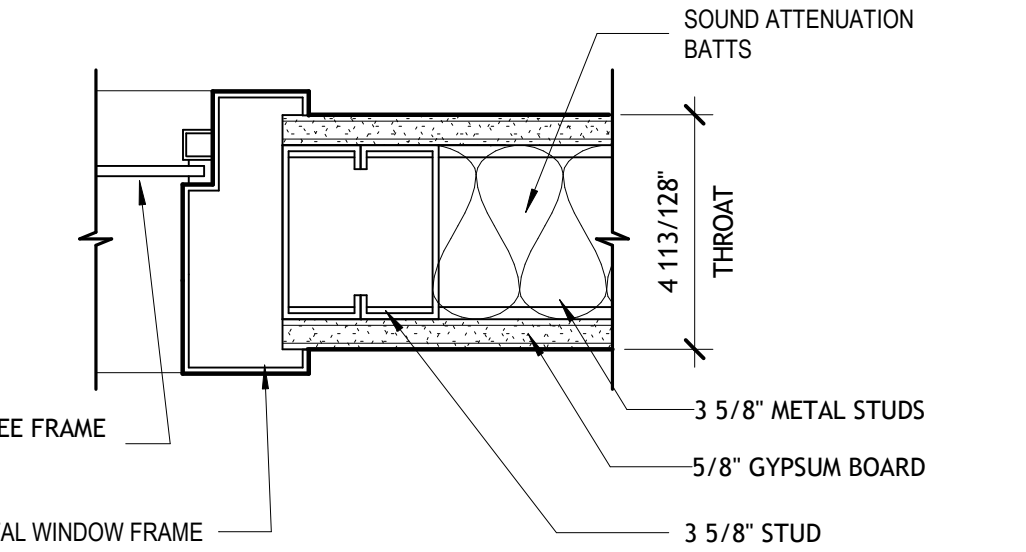

3 | INT HM WINDOW JAMB
3' = 1'-0"

ALUMINUM STOREFRONT WINDOW : EXTERIOR

SCALE: 1/4"=1'-0"

ST1 - EXTERIOR ALUMINUM STOREFRONT WINDOW

GENERAL NOTES:
1. EQUAL TO KAWNEER TRIFAB 451T.
2. MULLION TYPE: 2" x 4 1/2", FRONT GLAZED
3. ALL GLAZING TO BE TYPE IGU1, UNLESS OTHERWISE NOTED.

S.2

S.1

WINDOW SCHEDULE LEGEND


GL#	GLAZING TYPE TAG.
GL1	GL1 GLASS TYPE: 1/4" CLEAR, TEMPERED
GL2	GL2 GLASS TYPE: 1/2" CLEAR, TEMPERED
IGU1	INSULATED GLAZING UNIT 1: 1" INSULATED GLASS, CLEAR, WITH LOW-E COATING

REFER TO WINDOW ELEVATIONS AND SYSTEM NOTES FOR LOCATION. REFER TO SPECIFICATIONS FOR ASSEMBLY DESCRIPTIONS.


DOOR LEGEND

SCALE: 1/4"=1'-0"

STANDARD DOOR PANEL TYPES


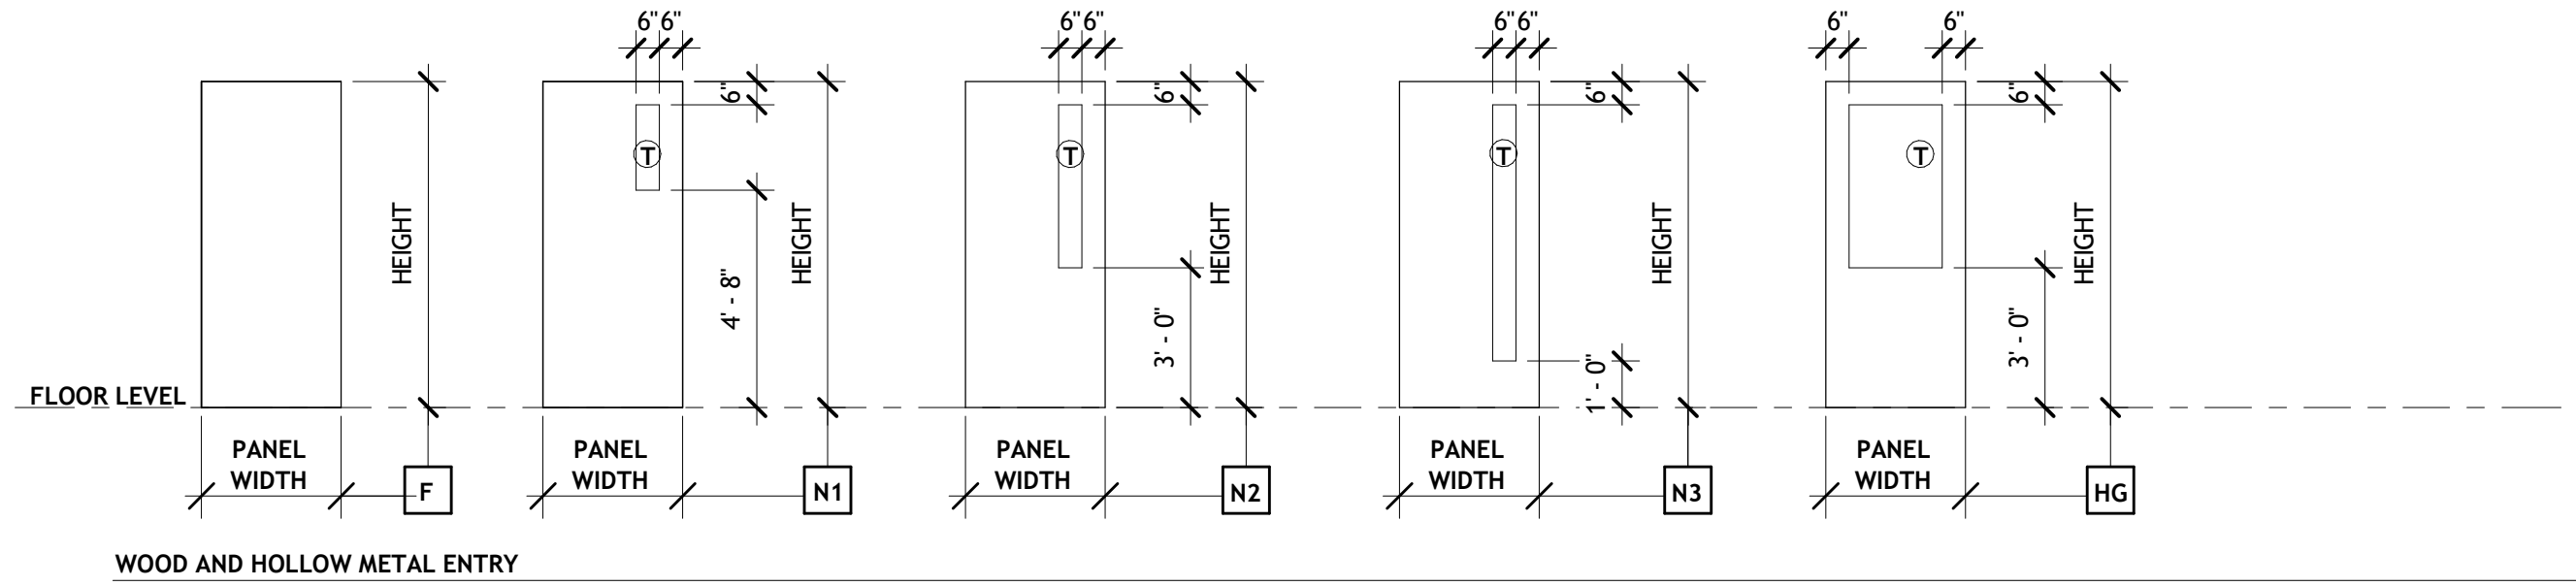


STANDARD DOOR FRAME SCHEDULE

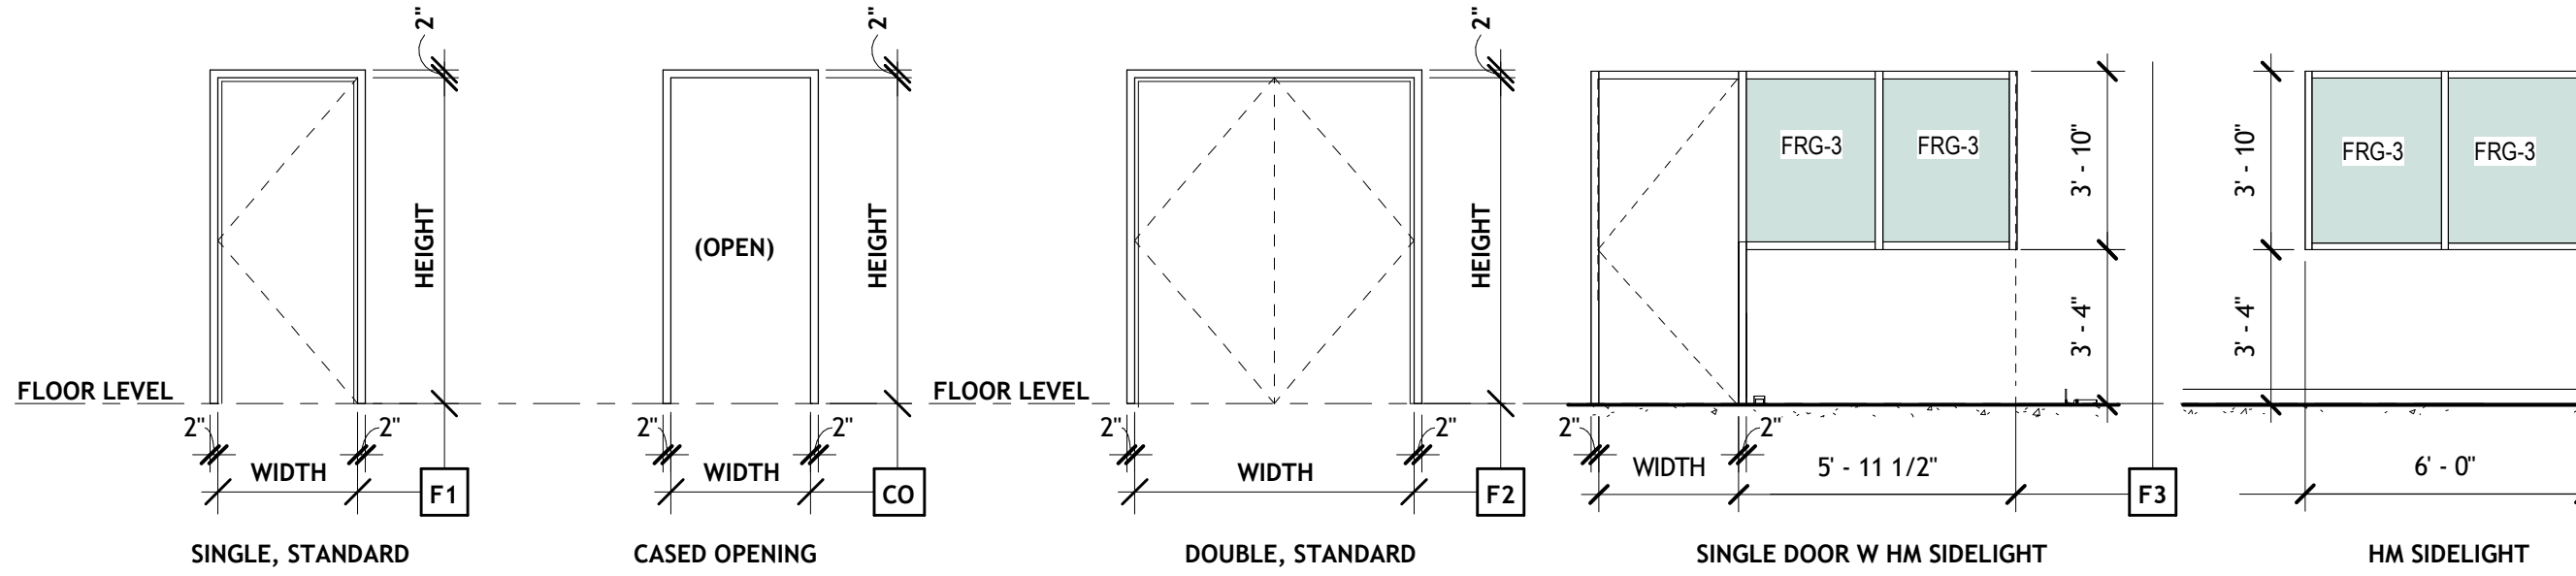


NOTES:
1. PROVIDE TWO EQUAL WIDTHS AT DOUBLE DOORS, TYP.
2. FOR UNEQUAL LEAF DOUBLE DOORS, REFER TO SCHEDULE FOR ACTIVE AND INACTIVE LEAF WIDTHS.

SPECIALTY DOOR ELEVATIONS

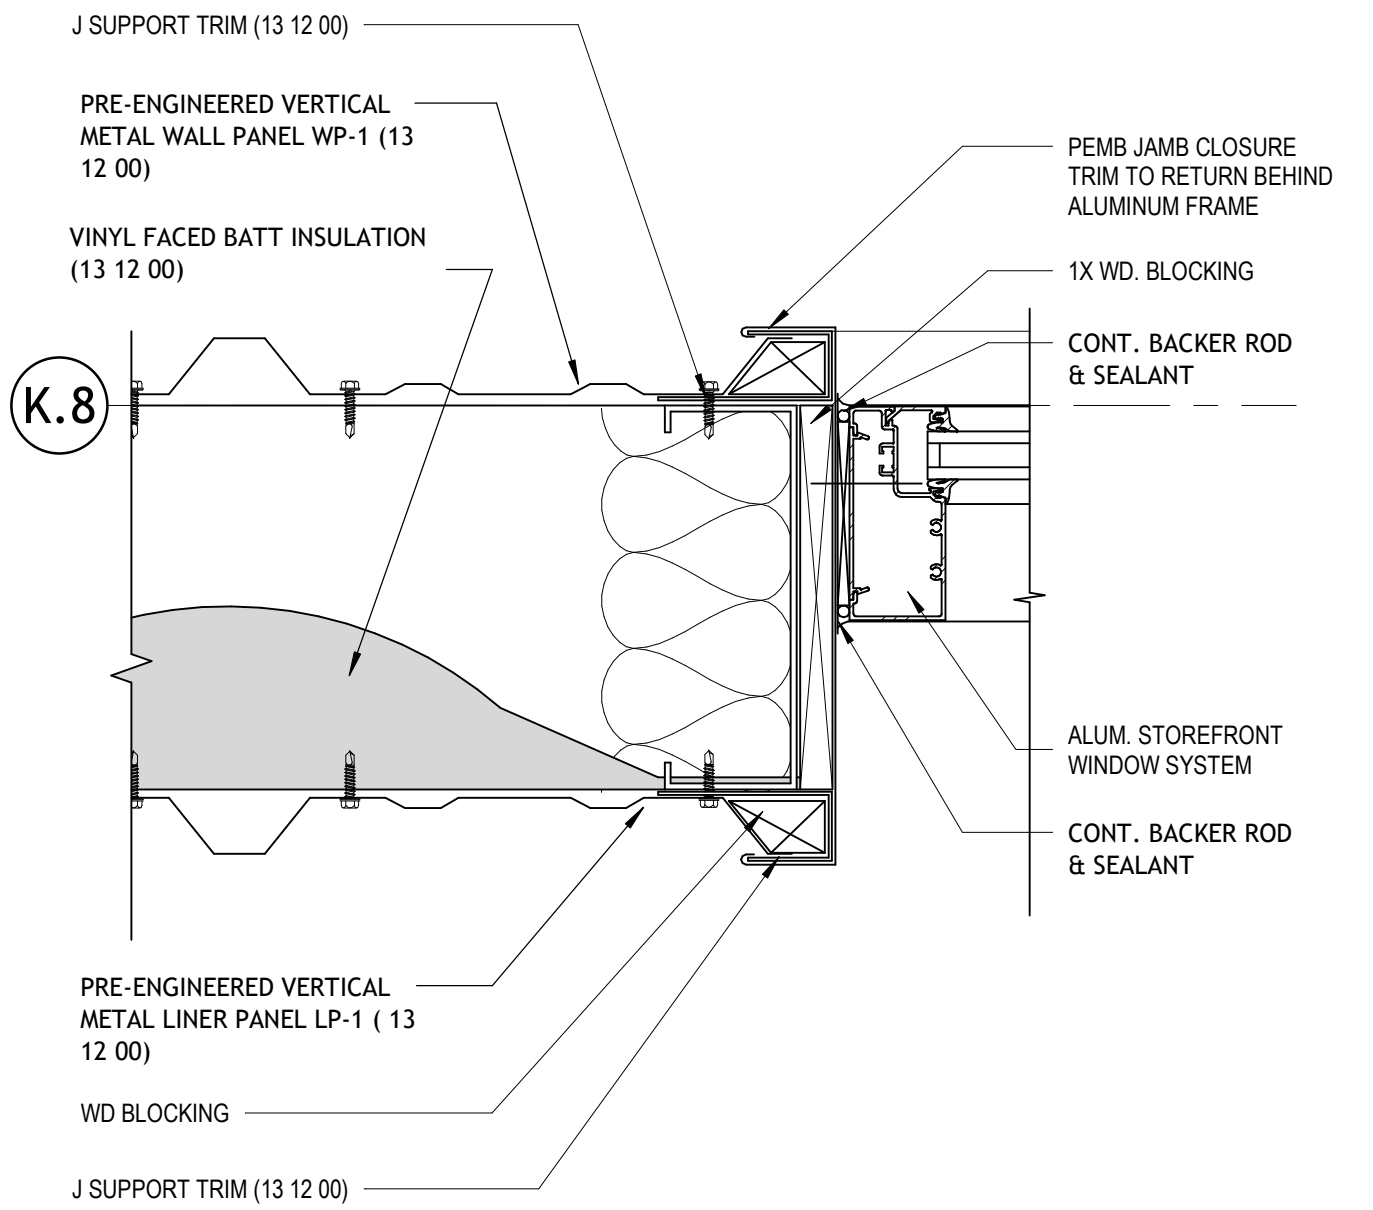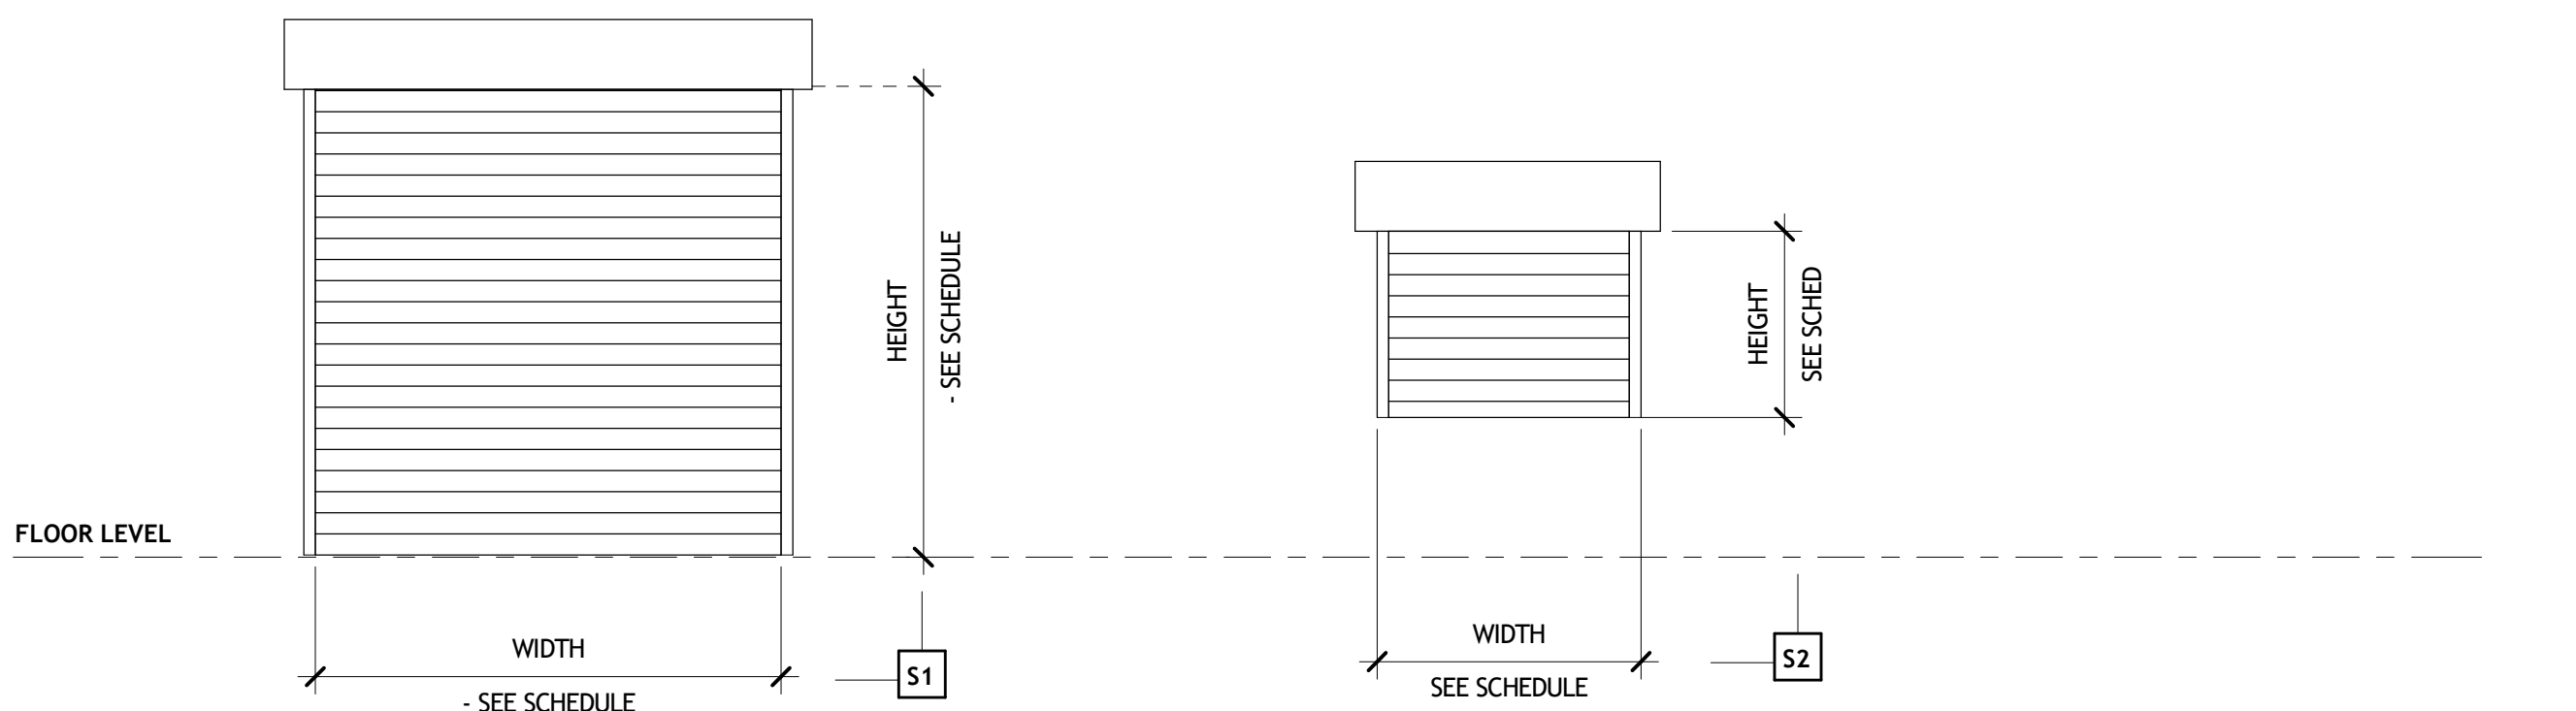

2 | WINDOW JAMB W LINER
3' = 1'-0"

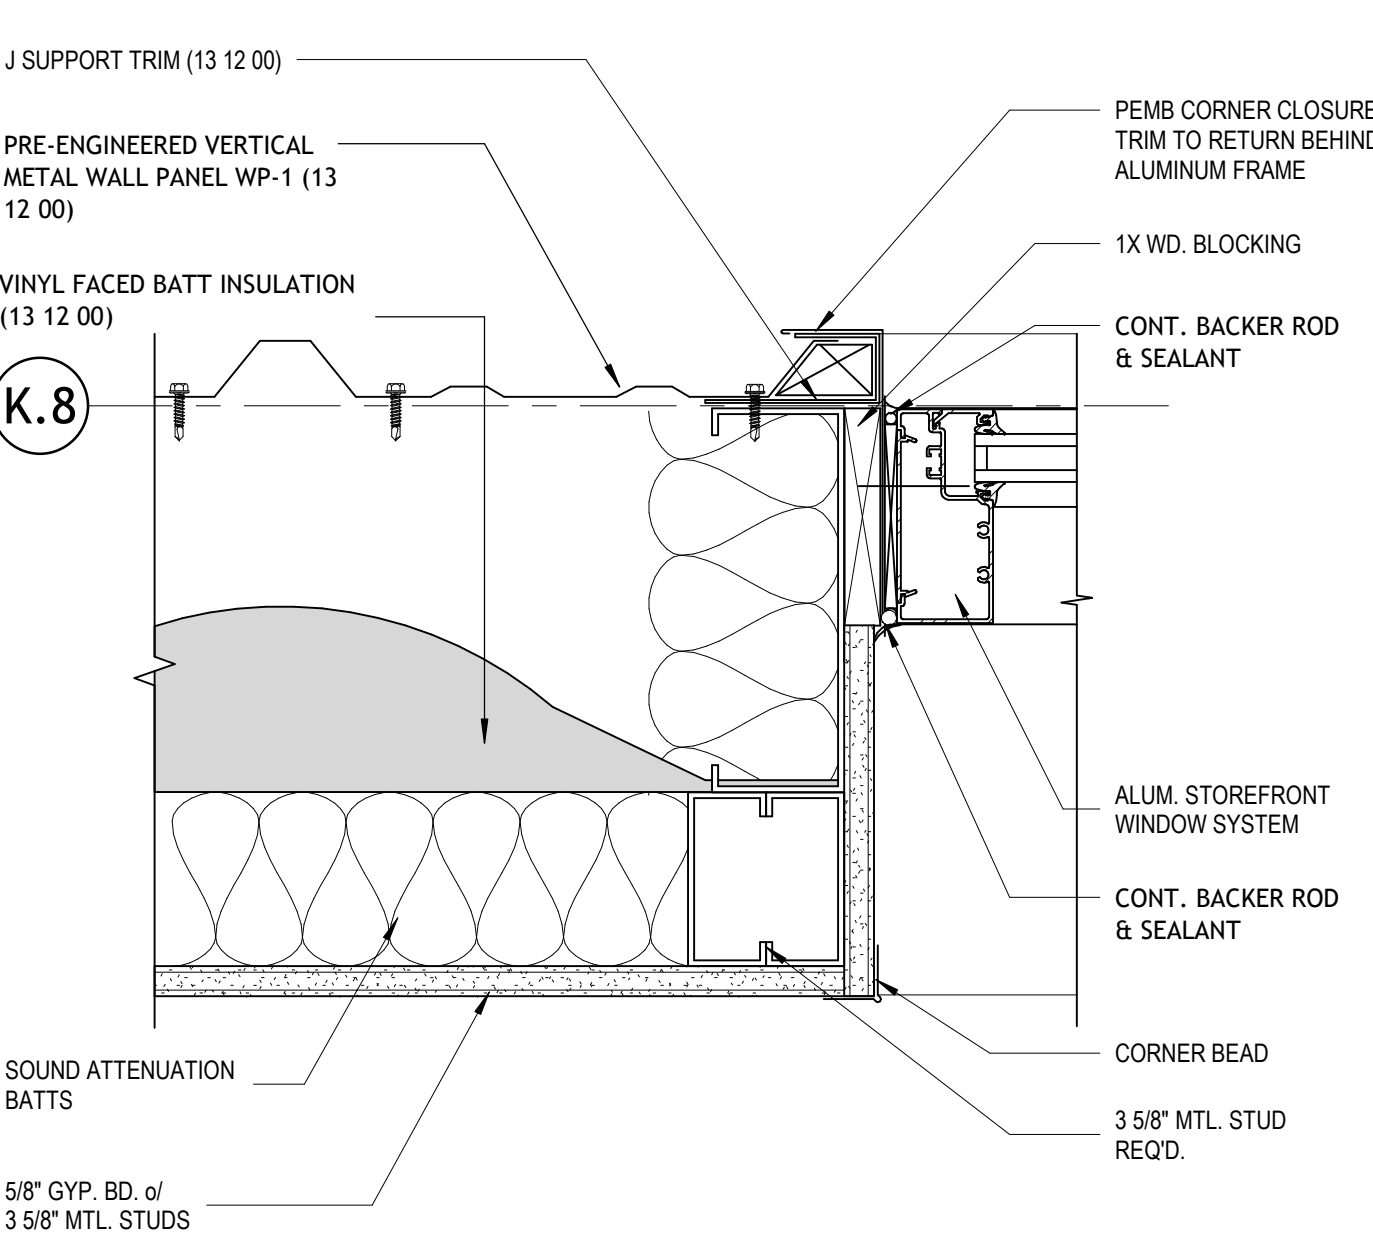

1 | WINDOW JAMB W GYP FURRING
3' = 1'-0"

DOOR SCHEDULE NOTES + ABBREVIATIONS

DOOR MATERIAL:	GLASS TYPE (REFER TO SPECIFICATIONS):	GENERAL DOOR NOTES:
SCS = SOLID CORE, STAINED FINISH PLAM = SOLID CORE, PLASTIC LAMINATE FINISH HM = HOLLOW METAL, NON-INSULATED - PAINTED HM-I = HOLLOW METAL, INSULATED - PAINTED ALUM = ALUMINUM	1/4" = 1/4" CLEAR, TEMPERED 1/2" = 1/2" CLEAR, TEMPERED R = RATED GLASS PER HOUR DESIGNATION IGU-1 = 1" INSULATED GLASS UNIT	1. REFER TO SPECIFICATIONS FOR HARDWARE SCHEDULE 2. WHERE GLAZING IS SHOWN IN RATED DOORS OR FRAMES, PROVIDE LABELED ASSEMBLY 3. PROVIDE TEMPERED GLASS IN ALL WINDOWS WITHIN A 2'-0" ARC OF A DOOR AND AT ALL WINDOWS THAT ARE LESS THAN 1'-6" A.F.F. 4. VERIFY DIMENSIONS ON SITE PRIOR TO FABRICATING DOORS AND DOOR FRAMES 5. WHERE SCHEDULED FRAME TYPES NOTE "SEE AL. ELEV.", REFER TO FLOOR PLANS FOR ALUMINUM FRAME ELEVATION AT LOCATION, AND A720 SHEETS FOR FRAME LAYOUTS
FRAME MATERIAL:	ELECTRICAL NOTES:	
HM = HOLLOW METAL HM/LL = HOLLOW METAL, LEAD LINED AL = ALUMINUM MFR. = PER MANUFACTURER	CR = CARD READER HO = HOLD OPEN AUTO = BUSH BUTTON AUTO OPENER PB = PUSH BUTTON UNLOCK ML = MAG LOCK EL = ELECTRONIC LOCK ES = ELECTRIC STRIKE	
GLAZING TYPE:		
FRG-1 = 20 MIN RATED DOOR VISION PANEL FRG-2 = 45 MIN OR GREATER DOOR VISION PANEL FRG-3 = 1 HR OR GREATER SIDELIGHTS, TRANSOMS, WINDOWS GL-1 = NON RATED TEMPERED GLAZING IGU-1 = 1" INSULATED GLAZING UNIT		

801 South Spring Street
Little Rock, AR 72201
501.378.0878 office
509 W. Spring St. | Suite 150
Fayetteville, AR 72701
479.444.0473 office
polkstanleywilcox.com

CIVIL
OLSSON
3 INWOOD CIRCLE, STE 220
LITTLE ROCK AR 72211
PH: 501.225.7779

STRUCTURAL
ENGINEERING CONSULTANTS, INC.
401 WEST CAPITOL AVENUE, STE. 30
LITTLE ROCK, AR., 72201
PH: 501.376.3752

M.E.P.FP.
INSIGHT ENGINEERING
Address
City, State Zip
PH:



PSW Job Number:
699H

SERVICE
CENTER
WAREHOUSE
ADDITION
LITTLE ROCK, ARKANSAS

PERMIT AND BID ISSUE
Issue Date:
9/24/2026

REVISIONS		
NUMBER	DATE	DESCRIPTION

Contents:
DOOR SCHEDULE
& LEGEND

THIS PAGE IS BEST
VIEWED IN COLOR

A710