



LIFE SAFETY LEGEND

- NON-RATED WALL (GRAYSCALE)
- 1 HR RATED WALL
- 2 HR RATED WALL
- 3 HR RATED WALL
- SMOKE WALL (UP TO 20 MIN. RATING - REFER TO LABEL KEY)
- RATED WALL PERMANENT LABEL KEY
REFER TO RATED WALL PERMANENT LABEL DESCRIPTION BELOW
- RATED DOOR
DOOR RATING DESIGNATION IN MINUTES
RATED WALL ASSEMBLY
- DOOR 100A
333 10' 10'
REQUIRED CLEAR WIDTH
PROVIDED CLEAR WIDTH
OCCUPANT COUNT SERVED
OCCUPANT LOAD FACTOR (PER 1005.3.1)
- DOOR/STAIR OCCUPANCY COUNT, REQ'D CLEARANCES

- Room name
150 SF
33333
ROOM AREA AND OCCUPANCY COUNT
REFER TO 'CODE SCHEDULE - OCCUPANT LOAD' FOR ADDITIONAL
INFORMATION ABOUT FUNCTION OF SPACE AND LOAD FACTORS
CHAIR ICON INDICATES OCCUPANCY IS DERIVED FROM
FIXED SEAT COUNT

- ROOM
INCIDENTAL ROOM OR SPACE
HATCHED ROOMS ARE NOT INCLUDED IN OCCUPANCY LOAD
CALCULATIONS
- AT GROSS OCCUPANCIES: ROOM IS EXCLUDED PER CH 2:
FLOOR AREA, GROSS
 - AT NET OCCUPANCIES: ROOM IS AN UNOCCUPIED ACCESSORY
AREA PER CH 2: FLOOR AREA, NET

- EGRESS TRAVEL TOWARD EXIT
DISTANCE ALONG SEGMENT

- COMMON PATH OF EGRESS TRAVEL (DASHED)
DISTANCE ALONG SEGMENT

- OVERALL TRAVEL DISTANCE TAG
127' 300'
ACTUAL TRAVEL DISTANCE OF ROUTE
MAXIMUM TRAVEL DISTANCE OF ROUTE

- ACCESSIBLE PATH OF EGRESS

- FIRE EXTINGUISHER CABINET -
REFER TO HOST WALL TYPE FOR REQUIRED RATING
- FEC RA: RECESSED, CLASS A FIRES - ORDINARY MATERIALS (6" STUDS MIN.)
FEC RC: RECESSED, CLASS C FIRES - LIVE ELECTRICAL (6" STUDS MIN.)
FEC SA: SEMI-RECESSED, CLASS A FIRES - ORDINARY MATERIALS
FEC SC: SEMI-RECESSED, CLASS C FIRES - LIVE ELECTRICAL
FEC FA: FACE MOUNTED, CLASS A FIRES - ORDINARY MATERIALS
FEC FC: FACE MOUNTED, CLASS C FIRES - LIVE ELECTRICAL

- FIRE EXTINGUISHER WITH BRACKET - WALL MOUNTED
FE A: WALL MOUNTED, CLASS A FIRES - ORDINARY MATERIALS
FE C: WALL MOUNTED, CLASS C FIRES - LIVE ELECTRICAL

- FIRE DEPARTMENT CONNECTION VALVE

- ENTRY TO 'EXIT' COMPONENT OF MEANS OF EGRESS

- ENTRY TO 'EXIT ACCESS' STAIR ALONG EGRESS PATH

- ENTRY TO 'HORIZONTAL EXIT' COMPONENT OF
MEANS OF EGRESS

GENERAL ACCESSIBILITY NOTES


- PROJECT WILL COMPLY WITH ICC A117.1 STANDARDS (ICC) AND CHAPTER 11
(ACCESSIBILITY) OF THE 2021 ARKANSAS FIRE PREVENTION CODE (AFPC),
VOL. II FOR BUILDINGS.
- WHERE DISCREPANCIES ARE FOUND BETWEEN THE ICC A117.1 AND 2010
ADAAG, THE MOST STRINGENT REQUIREMENT SHALL BE USED.
- ACCESSIBLE ELEMENTS SHALL BE IDENTIFIED BY THE INTERNATIONAL
SYMBOL OF ACCESSIBILITY AT THE LOCATIONS INDICATED IN AFPC SECTION
1110.
- NO AREAS OF REFUGE ARE REQUIRED FOR THIS PROJECT (1007.3 (EX6))

RATED WALL PERMANENT LABEL KEY

PROVIDE PERMANENT SIGNS OR STENCILING IN ACCESSIBLE CONCEALED FLOOR AND
FLOOR-CEILING SPACES FOR ALL RATED WALL ASSEMBLIES. LOCATE LABELS WITHIN 15
FEET OF THE END OF EACH WALL AND AT INTERVALS NOT EXCEEDING 30 FEET
MEASURED HORIZONTALLY ALONG THE WALL OR PARTITION. PROVIDE LABELING ON
EACH SIDE OF WALL.

REFER TO UNDERLINED PORTIONS OF EXPLANATIONS BELOW FOR LABEL TEXT
REQUIRED. REFER TO LIFE SAFETY PLANS FOR LOCATIONS OF EACH TYPE.

- 15 1 HR FIRE BARRIER- PROTECT ALL OPENINGS.
SHAFT OR EGRESS CIRCULATION CONNECTING LESS THAN 4 STORIES
(AFPC/IBC SECTION 713.4/1022.2)
- 25 2 HR FIRE BARRIER- PROTECT ALL OPENINGS
SHAFT OR EGRESS CIRCULATION CONNECTING 4 OR MORE STORIES
(AFPC/IBC SECTION 713.4/1022.2)
- 1E 1 HR FIRE BARRIER- PROTECT ALL OPENINGS.
ELEVATOR MACHINE ROOM SERVING 1 HR RATED ELEV. SHAFT
(AFPC/IBC 3006.4)
- 2E 2 HR FIRE BARRIER- PROTECT ALL OPENINGS.
ELEVATOR MACHINE ROOM SERVING 2 HR RATED ELEV. SHAFT
(AFPC/IBC 3006.4)
- 1R 1 HR FIRE PARTITION- PROTECT ALL OPENINGS
DWELLING OR SLEEPING UNIT SEPARATION
(AFPC/IBC SECTION 420/ 708.3)
- 20 2 HR FIRE BARRIER- PROTECT ALL OPENINGS
DATA OR ELECTRICAL ROOM; ROOM NOT SPRINKLERED
(NFPA 13; 8.14.10.3)

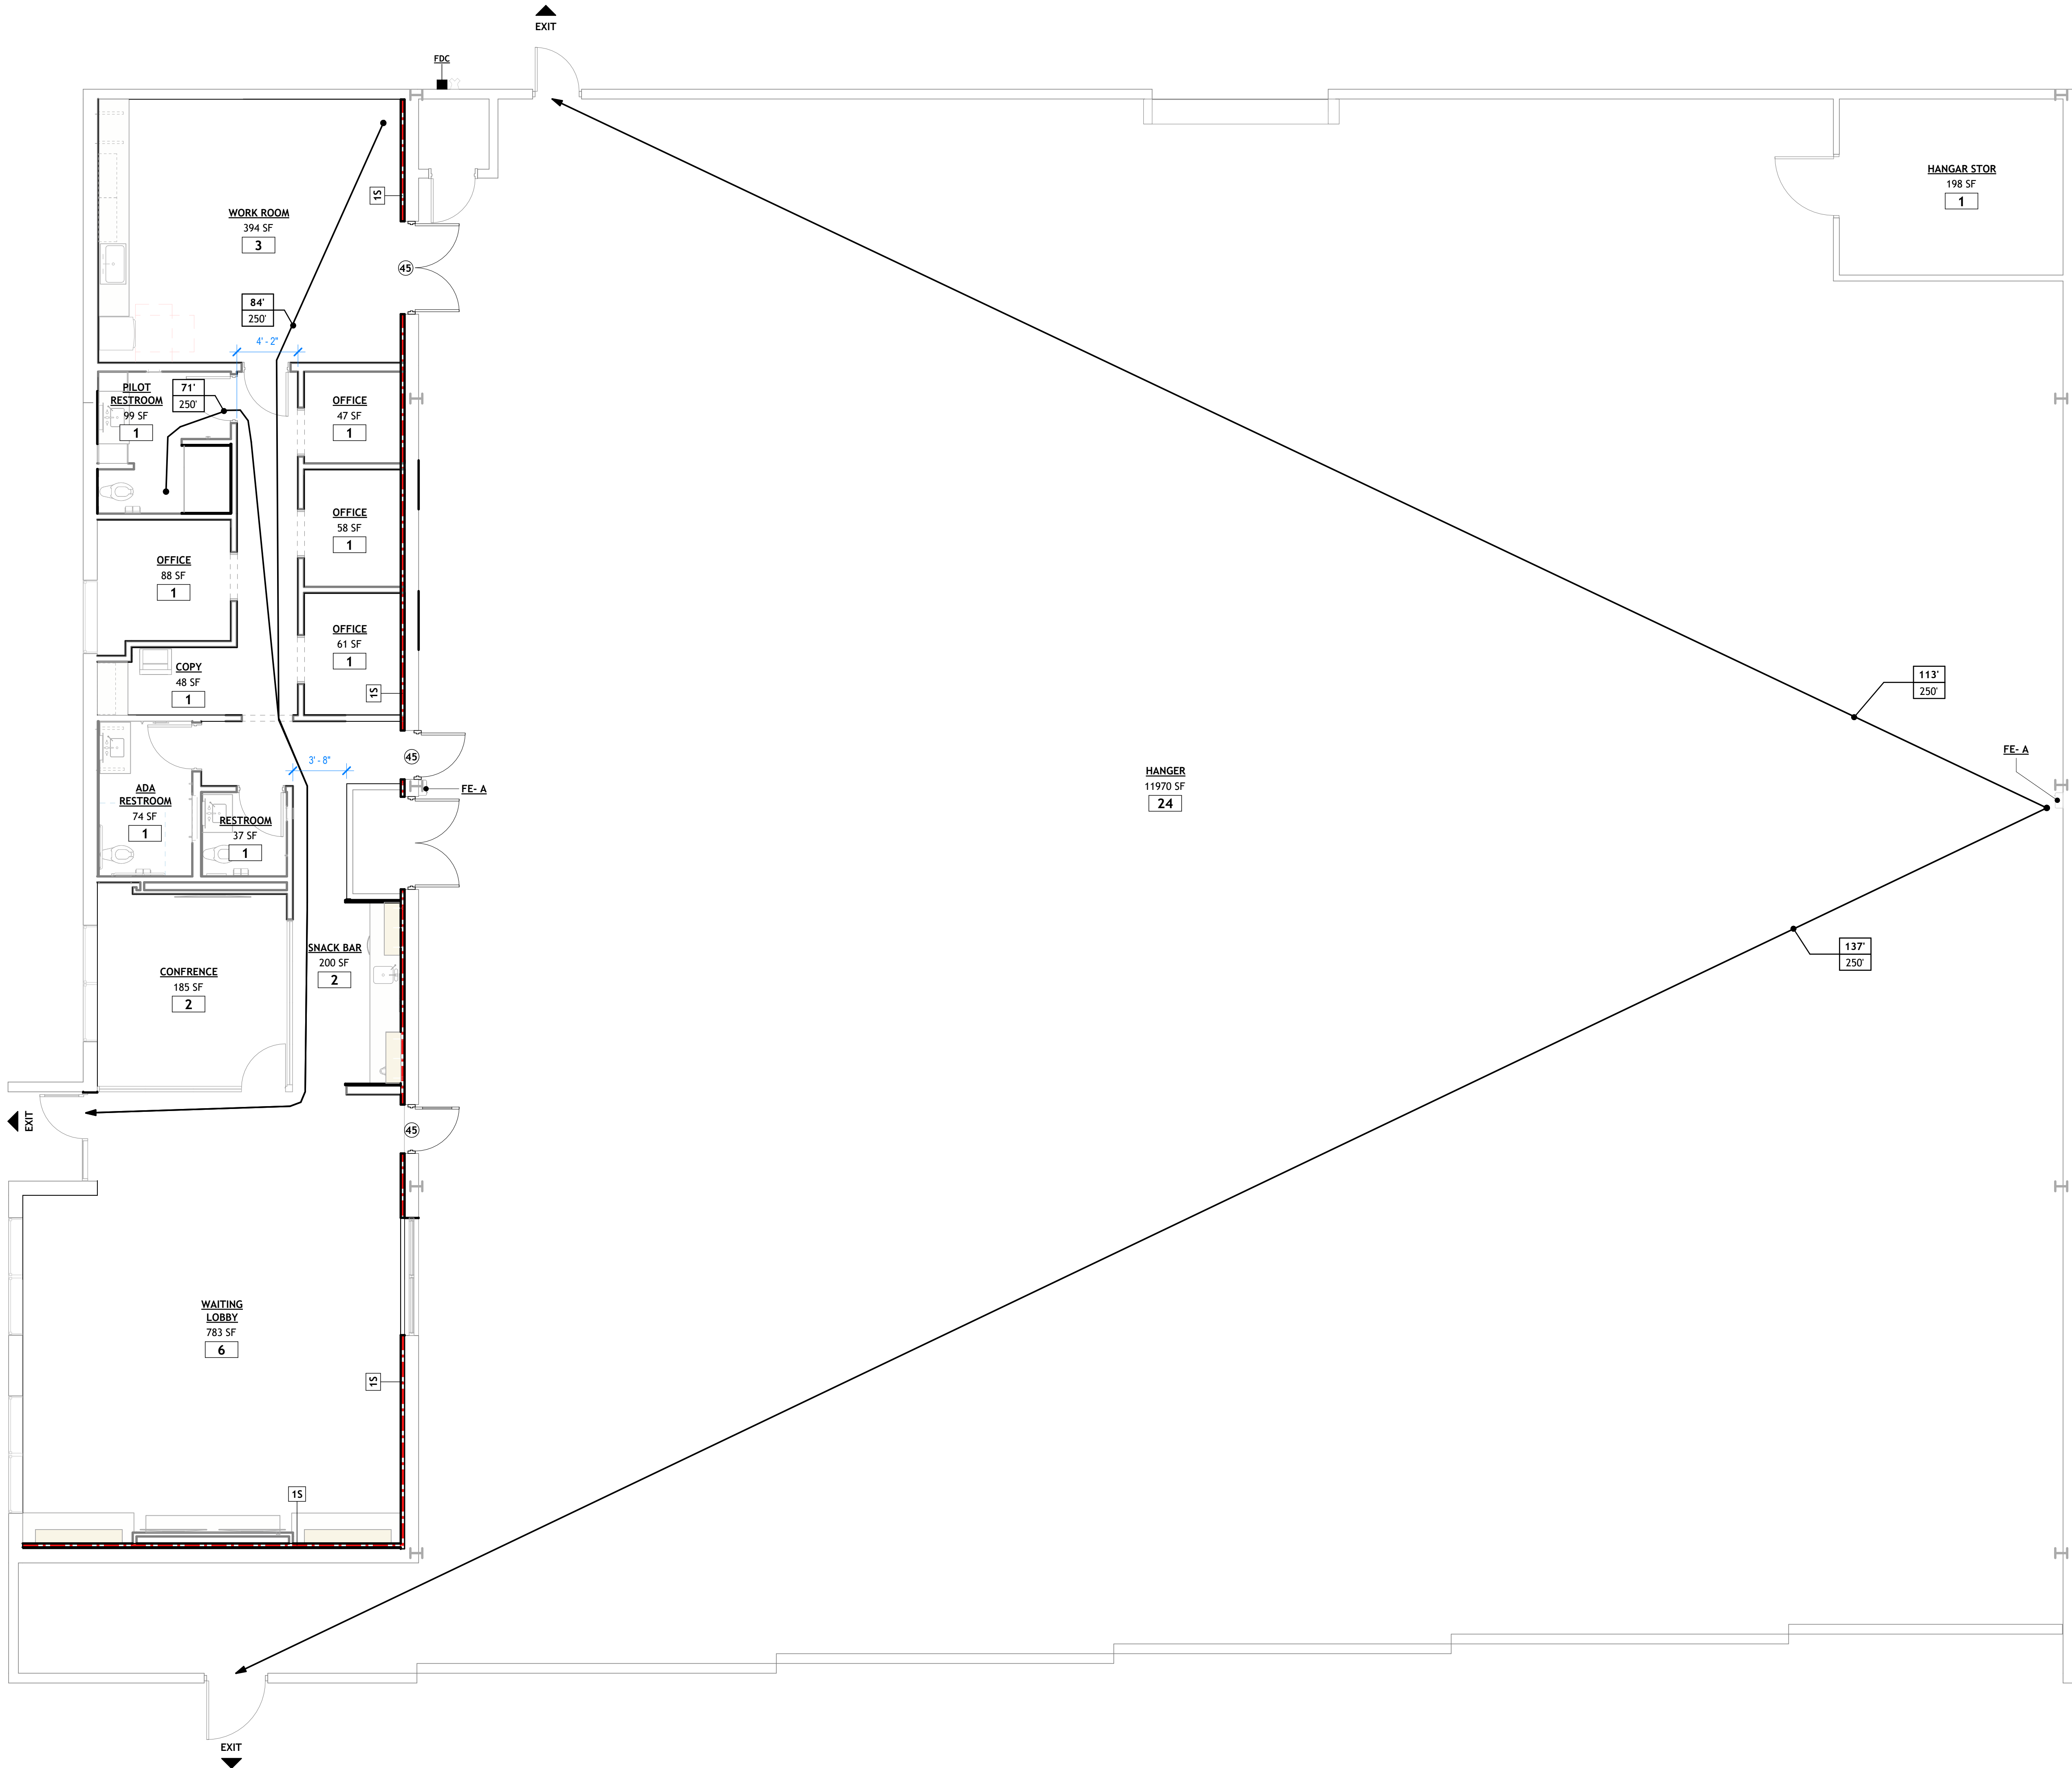

1 LIFE SAFETY PLAN - LEVEL 1

3/16" = 1'-0"



REVISIONS		
NUMBER	DATE	DESCRIPTION

DEMO NOTES

- ALL RED DASHED LINES INDICATE WALLS OR FINISHES THAT NEEDS TO BE REMOVED. ALL FINISHES THAT ARE REMOVED SHOULD BE PREPARED TO RECEIVE NEW FINISH THAT IS LABELED IN ARCHITECTURAL DRAWINGS.
- EXTERIOR WINDOWS THAT HAVE GLASS BEING REMOVED SHOULD HAVE FRAMES REMAIN IN SAME LOCATION. REPLACE GLASS AND SEALS IN EXISTING WINDOW FRAMES.
- REMOVE EXISTING FLOORING MATERIAL & ADHESIVES. PREPARE FLOOR FOR NEW FLOORING FINISH AS SPECIFIED.
- REMOVE EXISTING MILLWORK & COUNTERS AS INDICATED AT SPECIFIC LOCATIONS.
- REMOVE ALL EXISTING LAY IN CEILINGS, ASSOCIATED GRID, AND ANY INSULATION LAYING ON TOP OF CEILING TILES. COORDINATE REMOVAL OF EXISTING LIGHT FIXTURES IN HANGAR WITH EXISTING CONDITIONS.
- REMOVE EXISTING FLOOR AND WALL TILE ADHESIVES. PREPARE EXISTING WET WALL AND FLOORING FOR NEW SPECIFIED TILE FINISH AS REQUIRED-SEE FINISH PLAN.
- REMOVE ALL EXISTING RUBBER AND WOOD WALL BASE. PREPARE WALLS FOR NEW BASE AS SPECIFIED - SEE FINISH PLAN.
- REMOVE EXISTING HOLLOW METAL DOORS AND FRAMES. INFILL TO MATCH METAL PANEL AS NEEDED IF A NEW DOOR IS NOT GOING BACK IN THE SAME LOCATION.
- REMOVE EXISTING WINDOW AND FRAME. INFILL TO MATCH METAL PANEL AS NEEDED IF NEW WINDOW IS NOT GOING BACK IN THE SAME LOCATION. SEE INTERIOR ELEVATIONS.
- REMOVE ALL EXISTING PLUMBING FIXTURES, SINKS, AND TOILET ACCESSORIES.

DEMO GENERAL NOTES

- ELEMENTS TO BE REMOVED ARE SHOWN IN DASHED RED LINES - SEE NOTED ABOVE FOR SPECIFICS
- CONTRACTOR TO COORDINATE PHASING OF PROJECT WITH OWNER TO ALLOW THE END USERS TO USE THE BUILDING AS REQUIRED DURING DEMO AND CONSTRUCTION PHASE.
- CONTRACTOR TO REPAIR FLOOR SLAB AS NEEDED.
- DIMENSIONS SHOWN FOR EXISTING BUILDING ARE TO BE FIELD VERIFIED AS NEEDED.

EXISTING HVAC UNIT IS TO BE
REMOVED AND REPLACED.
EXISTING PAD IS TO REMAIN.
PREP FOR NEW UNIT TO BE
INSTALLED

REPLACE ALL EXTERIOR
WINDOW STOREFRONT THAT
HAVE EXISTING SEALS
BROKEN - WINDOWS INDICATED
BY RED HATCH

REMOVED EXISTING
ELECTRICAL AND SECURITY
PANELS THAT ARE LOCATED IN
THIS CLOSET. MOVE TO NEW
LOCATION CALLED OUT IN
DRAWINGS.

REPLACE ALL EXTERIOR
WINDOW STOREFRONT THAT
HAVE EXISTING SEALS
BROKEN - WINDOWS INDICATED
BY RED HATCH

APPROXIMATE LOCATION OF
"TCBY" LETTERING ON HANGAR
FLOOR. REMOVE AND PREP
FLOOR TO RECEIVE NEW
SIGNAGE PROVIDED BY OWNER

1 OFFICE DEMOLITION PLAN
3/16" = 1'-0"

COMMON ABBREVIATIONS


ACM	ALUMINUM COMPOSITE MATERIAL	JAN	JANITOR
ADA	AMERICAN W/ DISABILITIES ACT	LAM	LAMINATED
ADAAG	AMERICANS W/ DISABILITIES ACT ACCESSIBILITY GUIDELINES	LAV	LAVATORY
AFF	ABOVE FINISHED FLOOR	LED	LIGHT-EMITTING-DIODE
AHU	AIR HANDLING UNIT	LP	LOW POINT
ALT	ALTERNATE	LTNG	LIGHTING
ALUM	ALUMINUM		
ANOD	ANODIZED	MACH	MACHINE
AP	ACCESS PANEL	MATL	MATERIAL
APPROX	APPROXIMATELY	MAX	MAXIMUM
ARCH	ARCHITECTURAL	MDF	MEDIUM DENSITY FIBERBOARD
		MECH	MECHANICAL
B/	BOTTOM OF	MFR	MANUFACTURER
BO	BOTTOM OF	MH	MANHOLE
BOT	BOTTOM	MIN	MINIMUM
BD	BOARD	MISC	MISCELLANEOUS
BJF	BITUMINOUS JOINT FILLER	MO	MASONRY OPENING
BLDG	BUILDING	MUA	MAKE UP AIR UNIT
BLK	BLOCK / BLOCKING	MTL	METAL
BM	BEAM		
BRK	BRICK	NC	NOISE CRITERIA
BUR	BUILT UP ROOFING	NIC	NOT IN CONTRACT
		NO	NUMBER
C	CHANNEL	NOM	NOMINAL
CBB	CEMENTITIOUS BACKER BOARD	NTS	NOT TO SCALE
C/C	CENTER TO CENTER		
CJP	CAST IN PLACE	OC	ON CENTER
CL	CONTROL JOINT	OD	OUTSIDE DIAMETER
CL	CENTER LINE	OH	OPPOSITE HAND
CLO	CLOSET	OPNG	OPENING
CLG	CEILING	OPP	OPPOSITE
CLR	CLEAR DIM. BETWEEN FINISHES	OVHD	OVERHEAD
CMU	CONCRETE MASONRY UNIT		
COL	COLUMN	PERP	PERPENDICULAR
CONC	CONCRETE	PL	PLATE
CONST	CONSTRUCTION	PLAM	PLASTIC LAMINATE
CONT	CONTINUOUS	PLBG	PLUMBING
COORD	COORDINATE	PLST	PLASTER
CORR	CORRIDOR	PLWD	PLYWOOD
CP	CONTROL POINT	PR	PAIR
CTR	CENTER	PREFAB	PREFABRICATED
		PSF	POUNDS PER SQUARE FOOT
DEFS	DIRECT APPLIED EXTERIOR FINISH SYSTEM	PSI	POUNDS PER SQUARE INCH
DEPT	DEPARTMENT	PTN	PARTITION
DEMO	DEMOLITION	PTD	PAINTED FINISH
DF	DRINKING FOUNTAIN	PVC	POLYVINYL CHLORIDE
DIA	DIAMETER	PVDF	POLYVINYLIDENE FLUORIDE
DBL	DOUBLE		
DIM	DIMENSION	QTY	QUANTITY
DN	DOWN		
DS	DOWN SPOUT	R	RISER (AT STAIRS)
DTL	DETAIL	REQD	REQUIRED
DWG	DRAWING		
		SECT	SECTION
E	EAST	SHT	SHEET
EA	EACH	SIM	SIMILAR
EL	ELEVATION	SPEC	SPECIFICATION
ELEV	ELEVATOR	SQ	SQUARE
ELEC	ELECTRICAL	SS	STAINLESS STEEL
EIFS	EXTERIOR INSUL. & FINISH SYSTEM	STC	SOUND TRANSMISSION CLASS
EOS	EDGE OF SLAB	STD	STANDARD
EJ	EXPANSION JOINT	STN	STONE
EQ	EQUAL	STL	STEEL
EQUIP	EQUIPMENT	STOR	STORAGE
EXIST	EXISTING	STR	STRINGER (AT STAIRS)
EXP	EXPANSION	STRUCT	STRUCTURAL
EXT	EXTERIOR	SUSP	SUSPENDED
EW	ELECTRIC WATER COOLER		
		T	TREAD (AT STAIRS)
F/	FACE OF	T/	TOP OF
F/F	FINISH FACE TO FINISH FACE	TBD	TO BE DETERMINED
FAR	FLOOR AREA RATIO	THK	THICK / THICKNESS
FCU	FAN COIL UNIT	TCC	TOP OF CONCRETE
FD	FLOOR DRAIN	TOS	TOP OF STEEL
FEC	FIRE EXTINGUISHER CABINET	TOW	TOP OF WALL
FF&E	FIXTURE, FURNISHINGS & EQUIP	TYP	TYPICAL
FIN	FINISH		
FIX	FIXTURE	UNO	UNLESS NOTED OTHERWISE
FLR	FLOOR		
FOC	FACE OF CONCRETE	VERT	VERTICAL
FOP	FACE OF FINISH	VEST	VESTIBULE
FOM	FACE OF MASONRY	VIF	VERIFY IN FIELD
FOS	FACE OF STUDS	VTR	VENT THROUGH ROOF
FP	FIRE PROOFING / FIRE PROTECTION		
FRTW	FIRE RETARDANT TREATED WOOD	W/	WITH
FT	FEET	W/O	WITHOUT
FTG	FOOTING	WC	WATER CLOSET
		WD	WOOD
GA	GAUGE	WP	WATERPROOFING
GALV	GALVANIZED		
GC	GENERAL CONTRACTOR	YD	YARD
GFI	GROUND FAULT INTERRUPTED	YR	YEAR
GL	GLASS / GLAZING		
GWB	GYPSUM WALL BOARD	&	AND
		∠	ANGLE
HB	HOSE BIBB	AT	AT
HC	HOLLOW CORE	#	NUMBER OR LB.
HDW	HARDWARE	Ø	DIAMETER
HP	HIGH POINT	°	DEGREES
HM	HOLLOW METAL	¢	CENTER LINE
HORIZ	HORIZONTAL		
HR	HOUR / HOURS		
HT	HEIGHT		
HVAC	HEATING, VENTILATION & AIR CONDITIONING		
ICC	ICC A117.1 ACCESSIBILITY CODE		
ID	INSIDE DIAMETER		
IGU	INSULATED GLASS / GLAZING UNIT		
IN	INCH		
INCL	INCLUDING		
INFO	INFORMATION		
INSUL	INSULATION		
INT	INTERIOR		

DOOR MANEUVERING CLEARANCE DIAGRAMS

REQUIRED CLEARANCES AROUND DOORS PER ICC A117.1 (404.2.3)


NOTES:

1. FLOOR SURFACES WITHIN MANEUVERING CLEARANCES SHALL BE NO STEEPER THAN 1:48 (ICC 404.2.3.1)

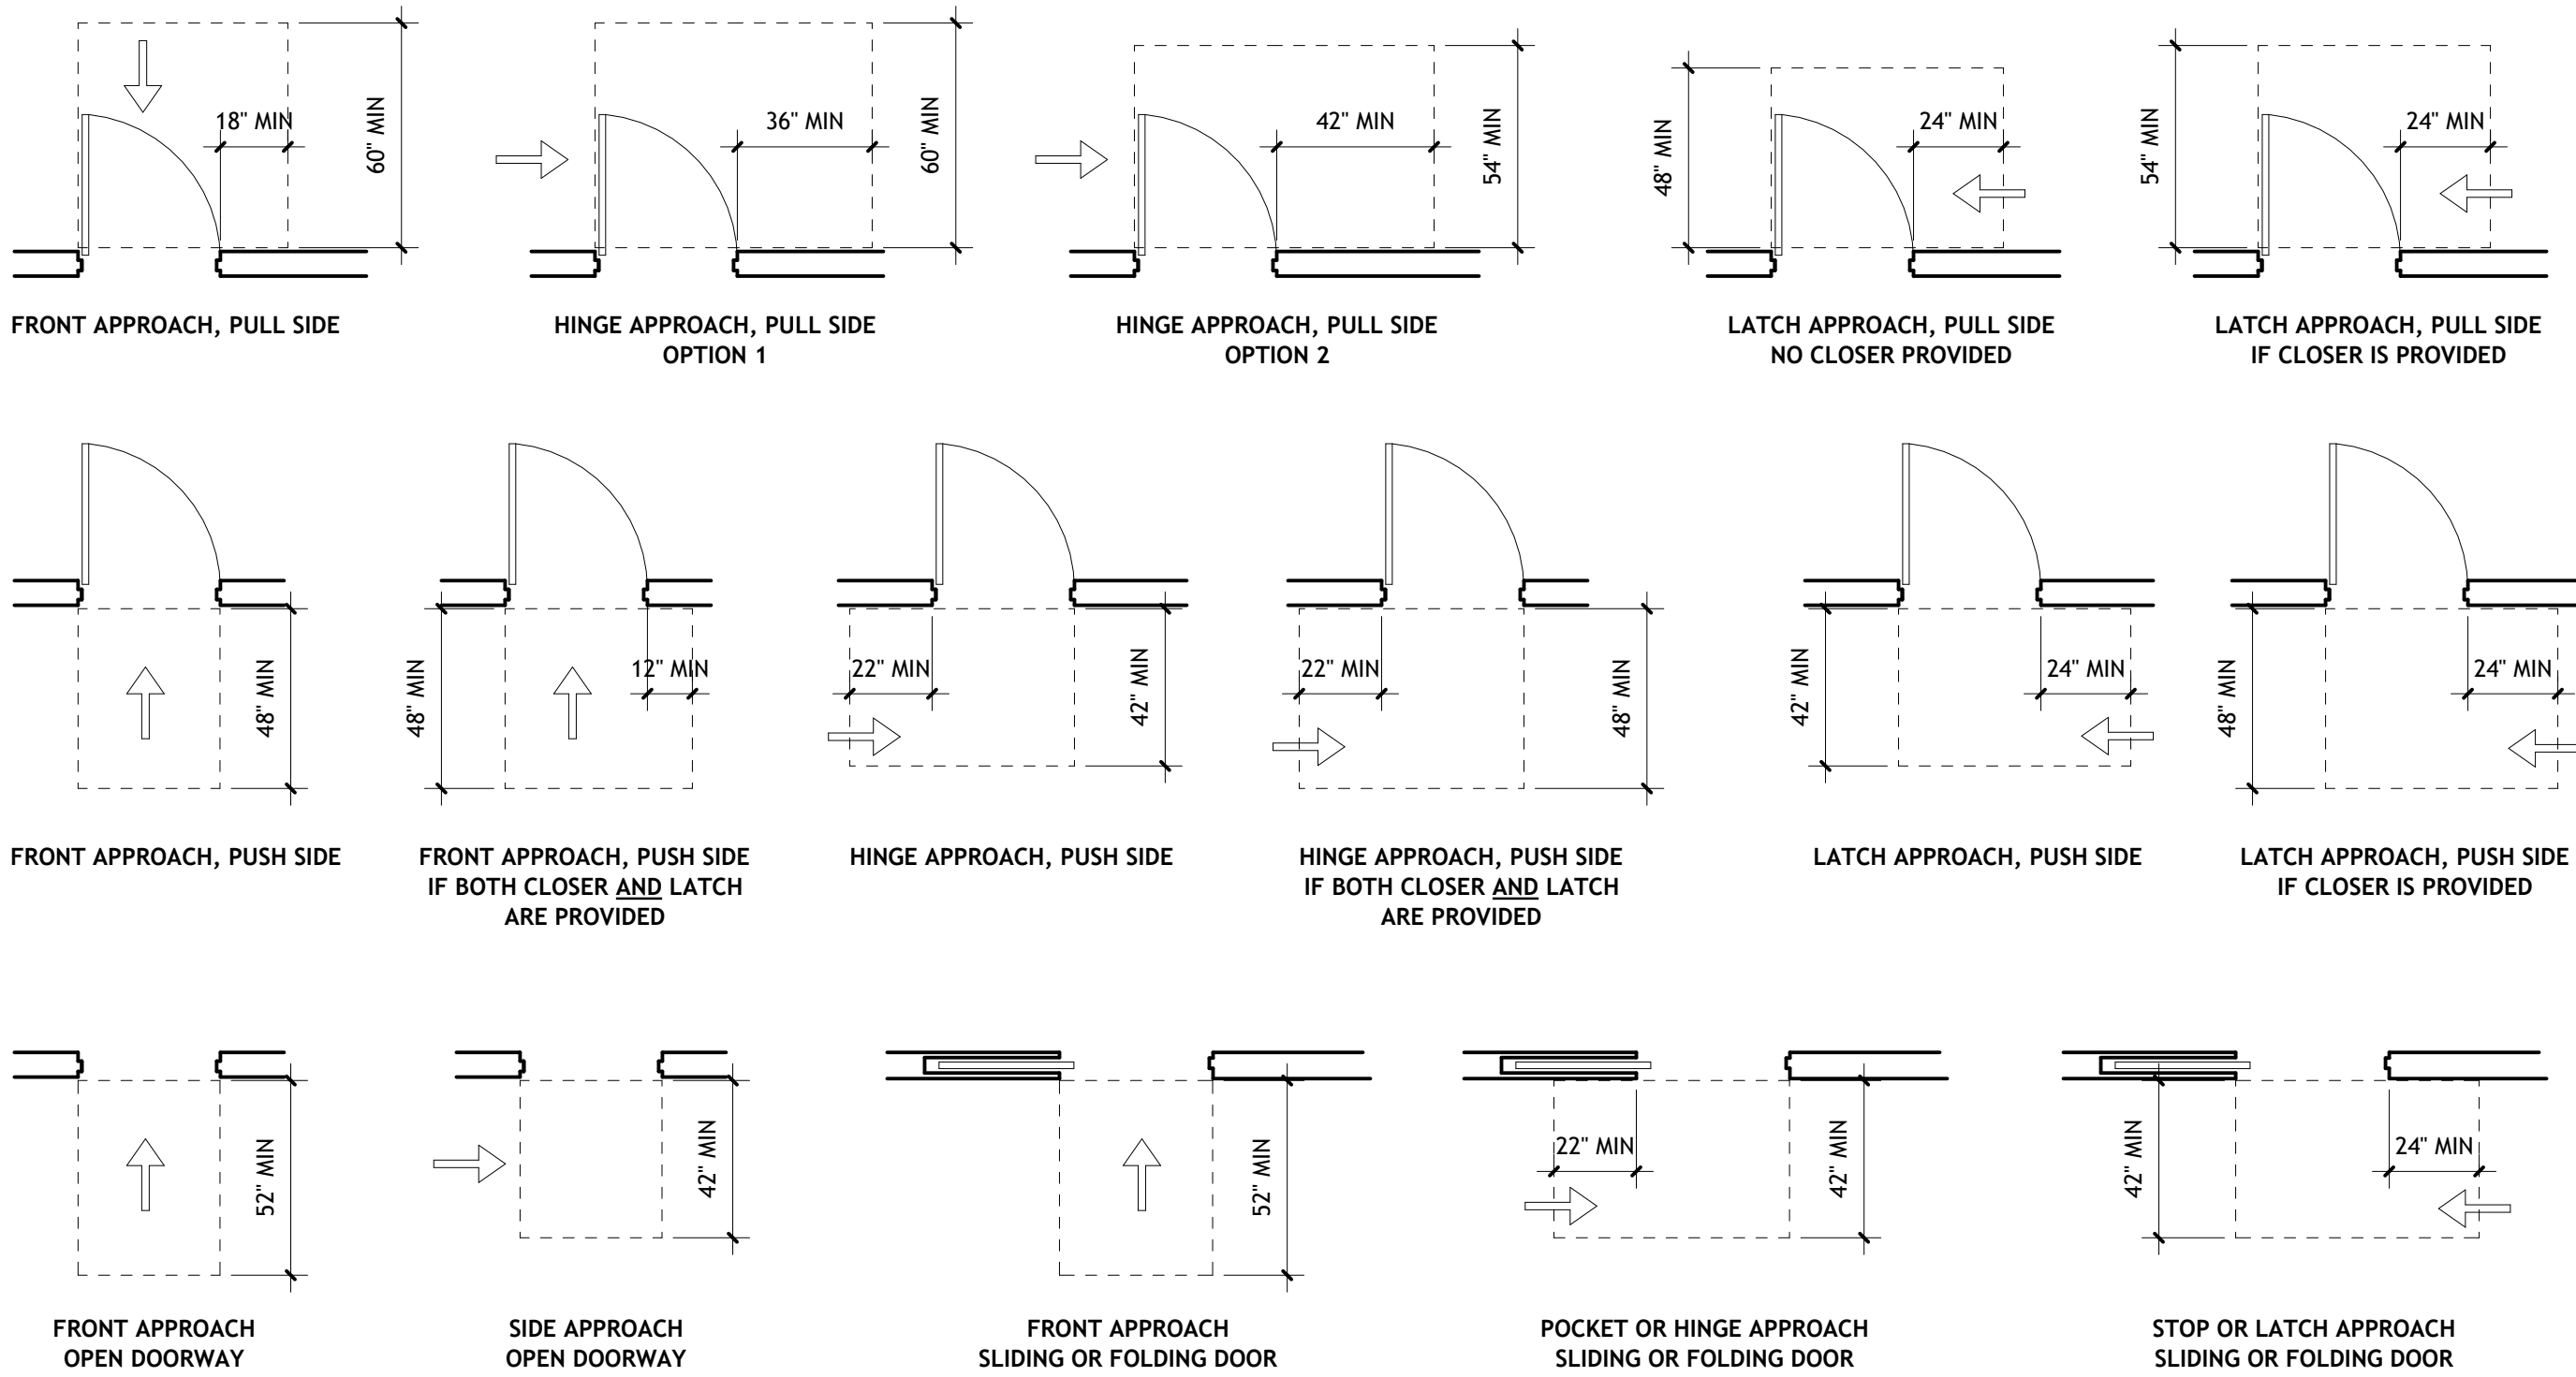

DOORS IN SERIES DIAGRAMS

REQUIRED ACCESSIBLE DOOR CLEARANCES PER ICC A117.1 (404.2.5)

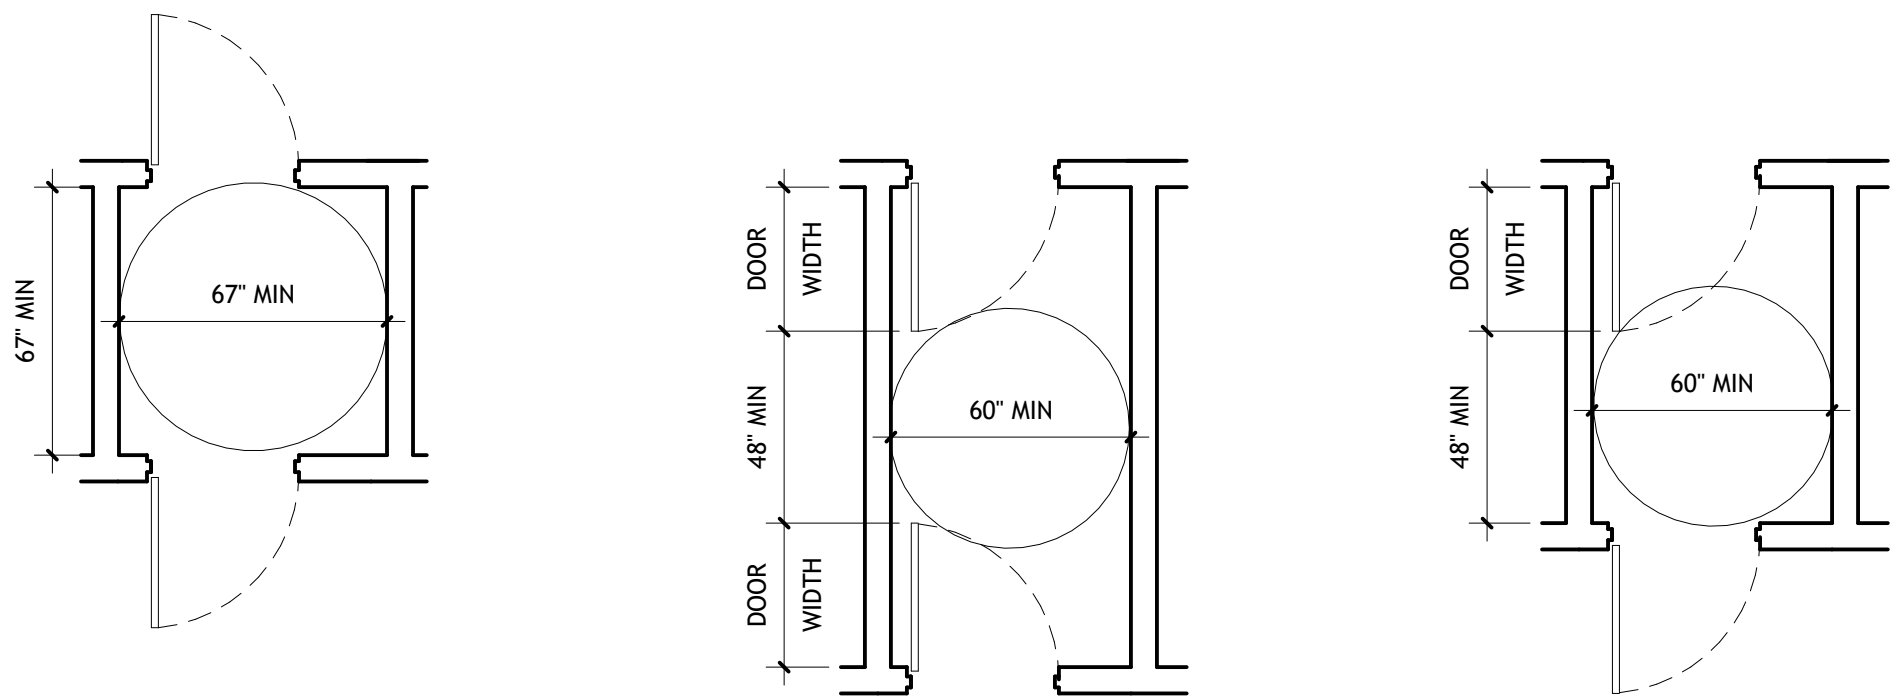


DOOR OPENING CLEARANCE DIAGRAMS

REQUIRED ACCESSIBLE DOOR CLEARANCES PER ICC A117.1 (404.2.2)

NOTES:

1. CLEARANCE IS MEASURED FROM FACE OF DOOR PANEL TO STOP

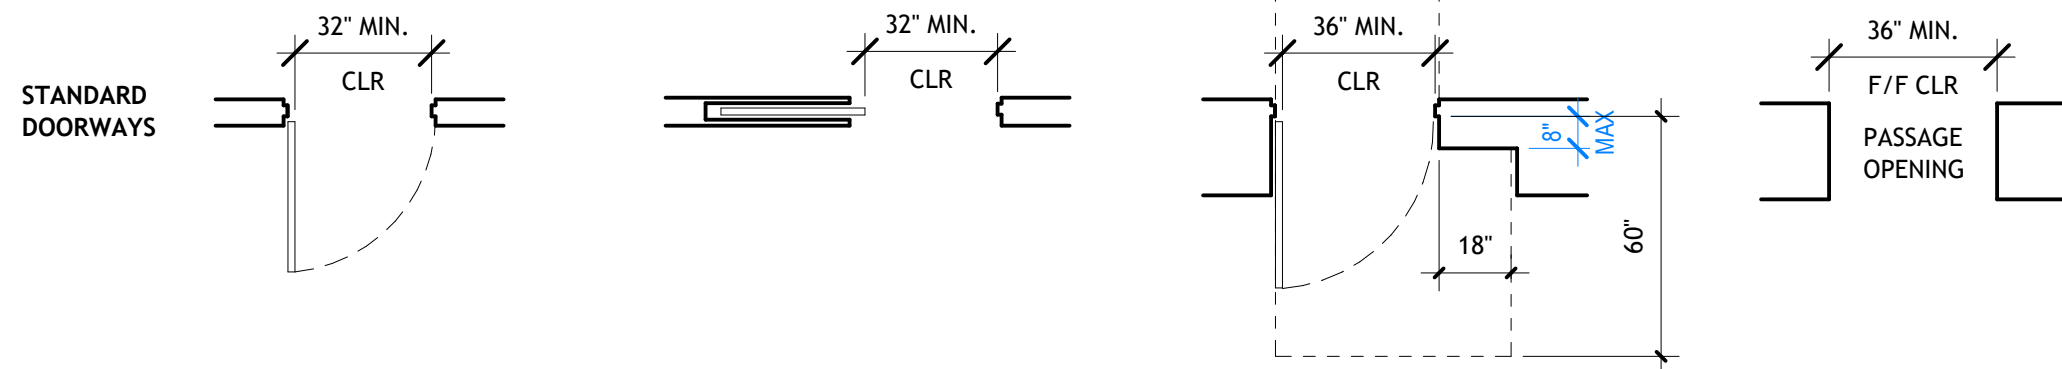


DEVICE LOCATION AND MOUNTING HEIGHTS

REFER TO PLANS, ELEVATIONS, DETAILS FOR SPECIFIC CONDITIONS AND/OR ALTERNATE HEIGHTS AT KEY AREAS.

NOTES:

1. FOR TOILET ACCESSORIES, REFER TO TOILET ELEVATIONS AND LEGENDS
2. REFER TO INTERIOR ELEVATIONS AND PLANS FOR FIXTURE LOCATIONS AT ACCENT WALLS.

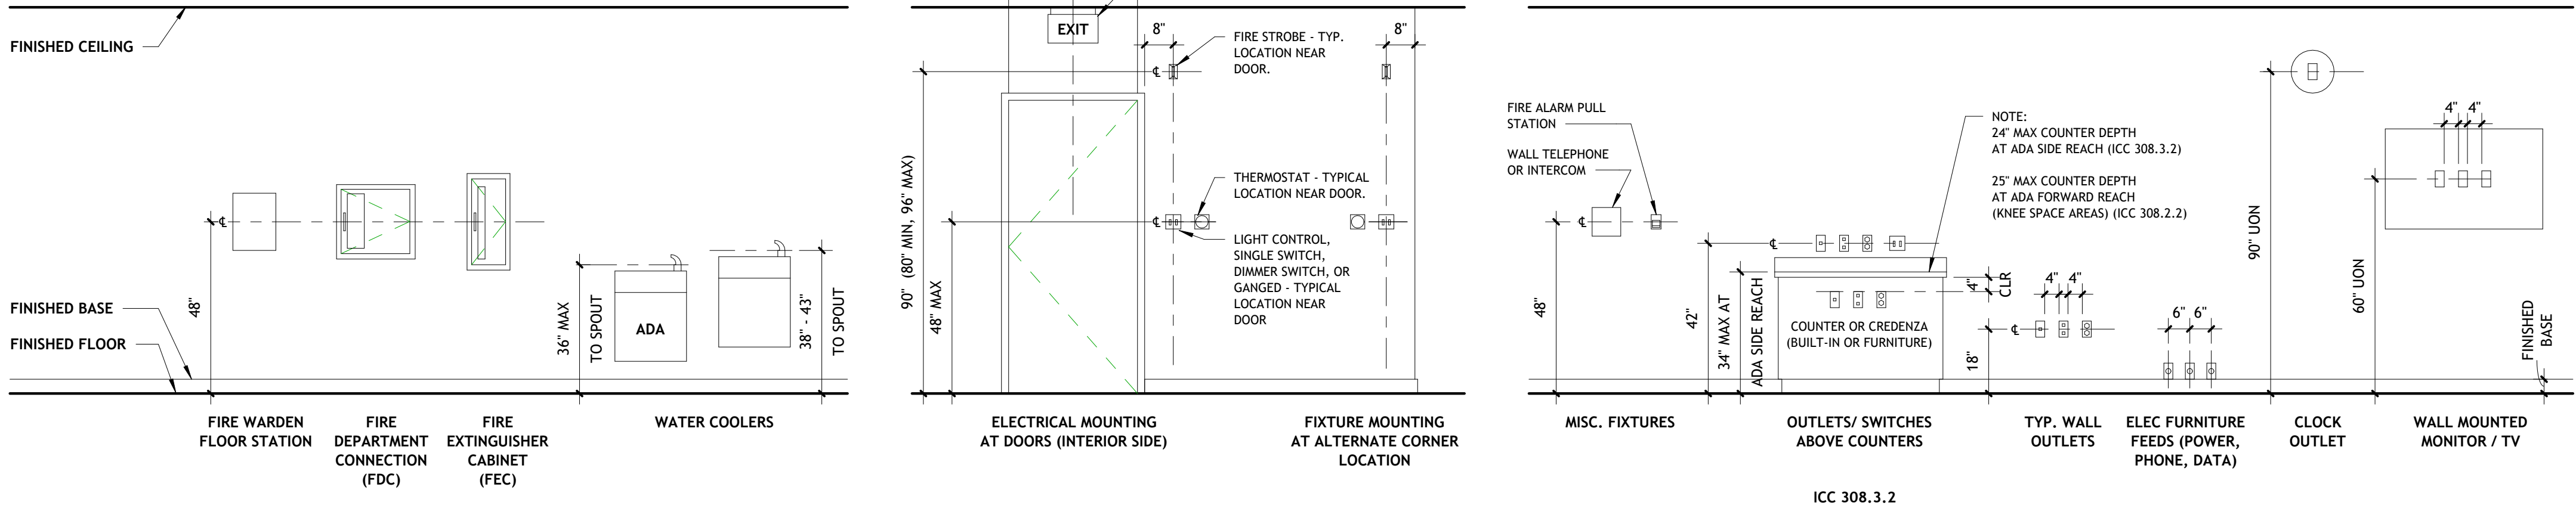

REVISIONS		
NUMBER	DATE	DESCRIPTION



PSW Job Number:
822K

SIMMONS BANK
LR HANGER
LITTLE ROCK, AR

100% PERMIT SET
Issue Date:
08/28/26

REVISIONS		
NUMBER	DATE	DESCRIPTION

Contents:
ARCHITECTURAL
SITE PLAN

THIS PAGE IS BEST
VIEWED IN COLOR

A002

ARCH. SITE PLAN - GENERAL LIMITATIONS

THE INTENT OF THE ARCHITECTURAL SITE PLAN IS TO OVERLAY MULTIPLE DISCIPLINES IN ONE LOCATION FOR COORDINATION PURPOSES, ADDING SUPPLEMENTAL ARCHITECTURAL INFORMATION AND DETAILS AS REQUIRED.

NOTES

- IF A CONFLICT IS OBSERVED OR PERCEIVED BETWEEN THE ARCHITECTURAL SITE PLAN OR DETAILS AND THE CIVIL, LANDSCAPE OR SITE UTILITY DRAWINGS, CONTACT ARCHITECT FOR CLARIFICATION OR INTERPRETATION PRIOR TO COMMENCING ANY WORK.
- ARCHITECTURAL SITE PLANS AND DETAILS SHALL NOT BE USED FOR MATERIAL REQUIREMENTS OR QUANTITIES RELATED TO CIVIL, LANDSCAPE OR UTILITY WORK.
- REFERENCE THE **ARCHITECTURAL SITE DRAWINGS** FOR THE FOLLOWING ITEMS:
 - LAYOUT, LOCATIONS AND DETAILS OF ALL SITE STEPS, PEDESTRIAN RAMPS AND RAILINGS
 - DIMENSIONS AND NOTES AT ALL DECORATIVE PAVING JOINTS AND PATTERNING (IN CONJUNCTION WITH CIVIL DRAWINGS)
 - KEY DIMENSIONS THAT MUST BE MAINTAINED BETWEEN ARCHITECTURAL FEATURES AND OTHER CONSTRUCTIONS OR DISCIPLINES WORK
 - ALL SITE FURNISHING TYPES, LAYOUTS, LOCATIONS, AND MOUNTING REQUIREMENTS
 - RELATIVE PLANTING AREA LOCATIONS
- REFERENCE THE **CIVIL DRAWINGS** FOR SPECIFIC INFORMATION REGARDING DIVISION 31,32,33 WORK AND REQUIREMENTS.
- REFERENCE THE **LANDSCAPE DRAWINGS** FOR SPECIFIC INFORMATION REGARDING DIVISION 32 WORK AND REQUIREMENTS.
- REFERENCE THE **SITE UTILITY DRAWINGS** FOR SPECIFIC INFORMATION REGARDING ALL DIVISION 33 UTILITIES.

EXISTING MECHANICAL ACCESS GATE

EXISTING CHAIN LINK SECURITY GATE

EXISTING WOOD TELEPHONE POLE

EXISTING FIRE CONNECTION STAND PIPE

EXISTING FIRE DEPARTMENT CONNECTION (FDG)

EXISTING HVAC UNIT AND CONCRETE PAD

NEW CONCRETE PAD FOR NEW BUILDING GENERATOR - SIZE DETERMINED AFTER GENERATOR IS SELECTED AND BASED ON GENERATOR REQUIREMENTS

OFFICE WAITING AREA


HANGER AREA

EXISTING CHAIN LINK SECURITY GATE

EXISTING CONCRETE LEADING TO AIR STRIP - REMOVE ORGANIC MATTER FROM CRACKS AND GAPS & APPLY SEAL COAT OVER ENTIRE CONCRETE AREA

1 SITE PLAN - ARCHITECTURAL

1" = 10'-0"

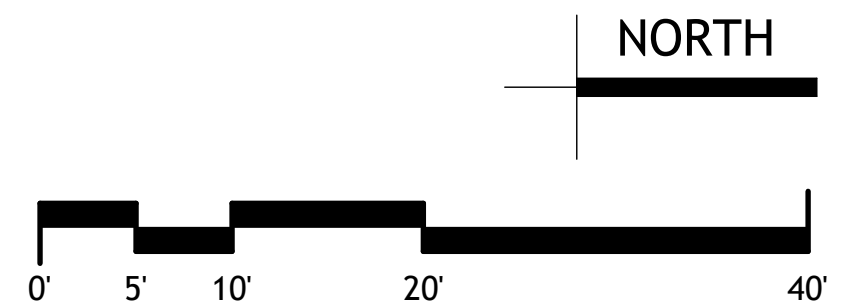



PSW Job Number:
822K

SIMMONS BANK
LR HANGER
LITTLE ROCK, AR


100% PERMIT SET
Issue Date:
08/28/26

REVISIONS		
NUMBER	DATE	DESCRIPTION

Contents:
OVERALL NOTE PLAN

THIS PAGE IS BEST
VIEWED IN COLOR

A101

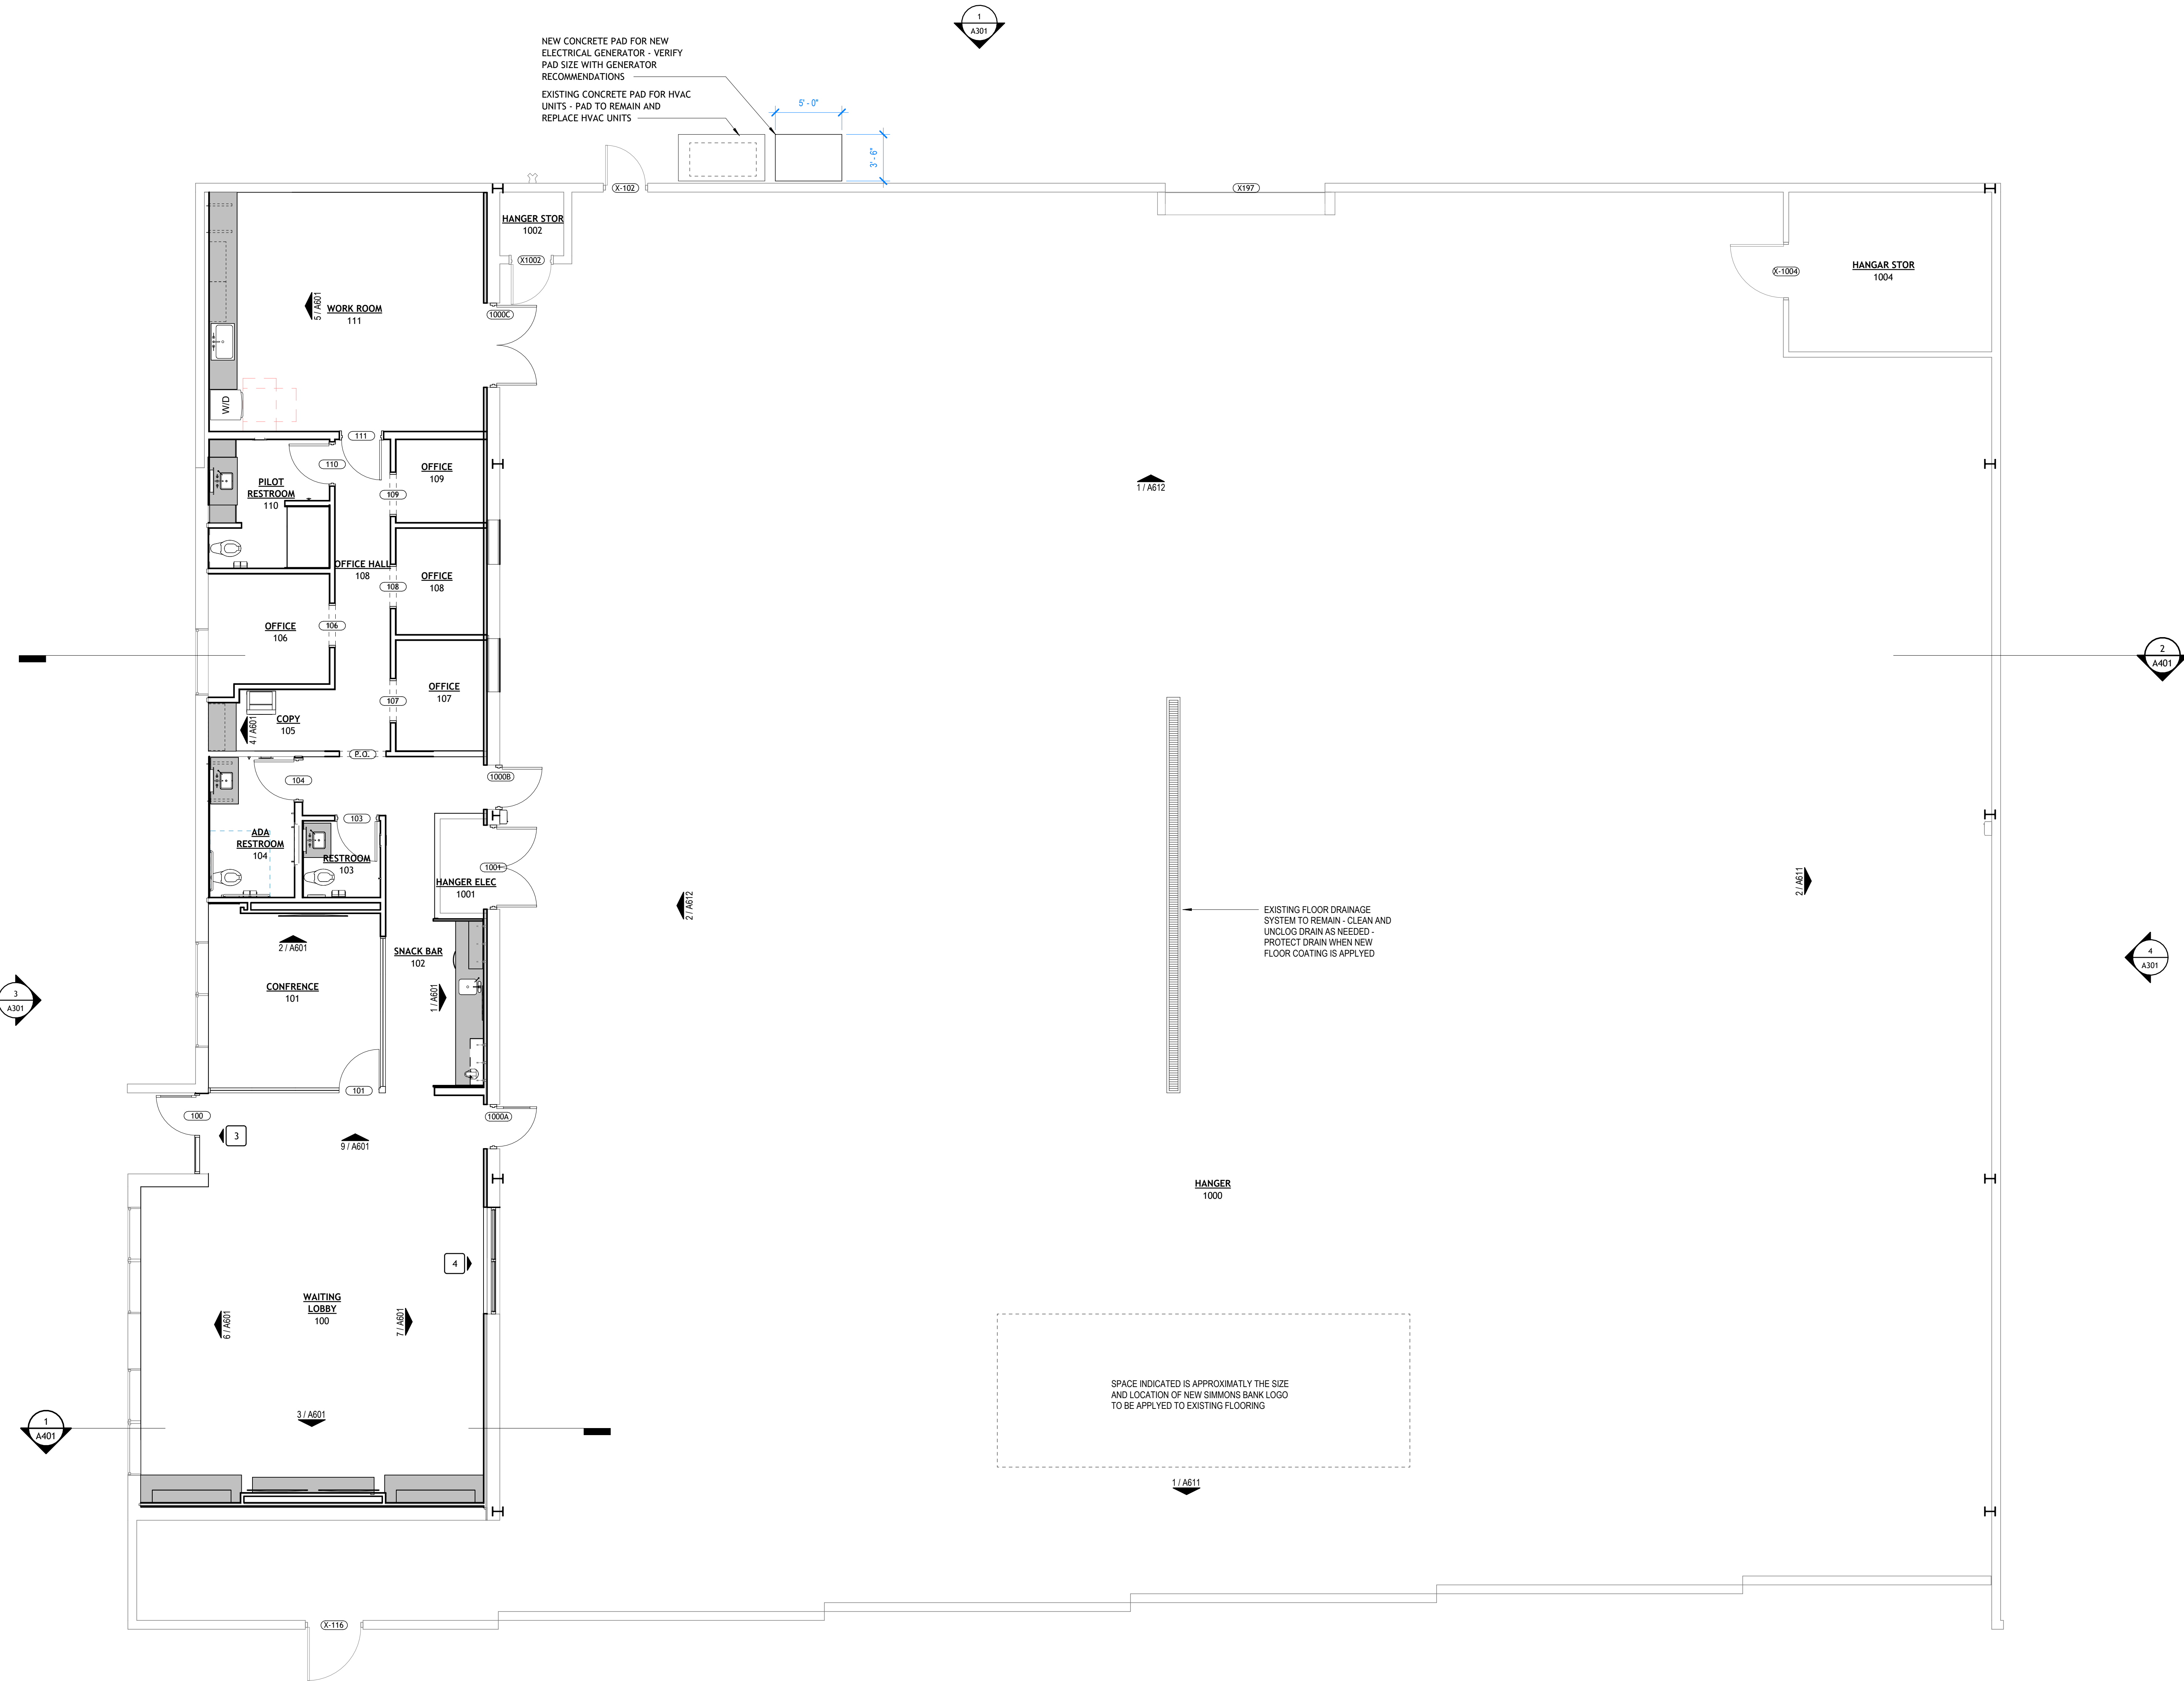

VIEW DIRECTION
DETAIL NUMBER, TYP. A101

BUILDING ELEVATIONS, MAIN

BUILDING SECTION KEY

WALL SECTION KEY

DETAIL CALLOUT

INTERIOR ELEVATION

VIEW DIRECTION
DETAIL NUMBER
SHEET NUMBER A101

COLUMN GRID, NEW

COLUMN GRID, EXISTING

DOOR TAG, STANDARD

WINDOW TAG
REFER TO WINDOW SCHEDULE(S):
SHEET A740, A741, etc.

ALUMINUM WINDOW SYSTEM TAG
REFER TO WINDOW SCHEDULE(S):
SHEET A740, A741, etc.

Room name
101

ROOM NAME / NUMBER

WALL PARTITION TAG

REFER TO PARTITION SCHEDULE :
SHEET A701, A702, etc.

FIRE EXTINGUISHER CABINET
REFER TO LIFE SAFETY PLAN FOR TYPES

FIRE EXTINGUISHER- BRACKET MOUNT
REFER TO LIFE SAFETY PLAN FOR TYPES

NO. OF REVISION
ON SHEET


REVISION CLOUD W/ DELTA




REVISIONS		
NUMBER	DATE	DESCRIPTION

THIS PAGE IS BEST
VIEWED IN COLOR

A102

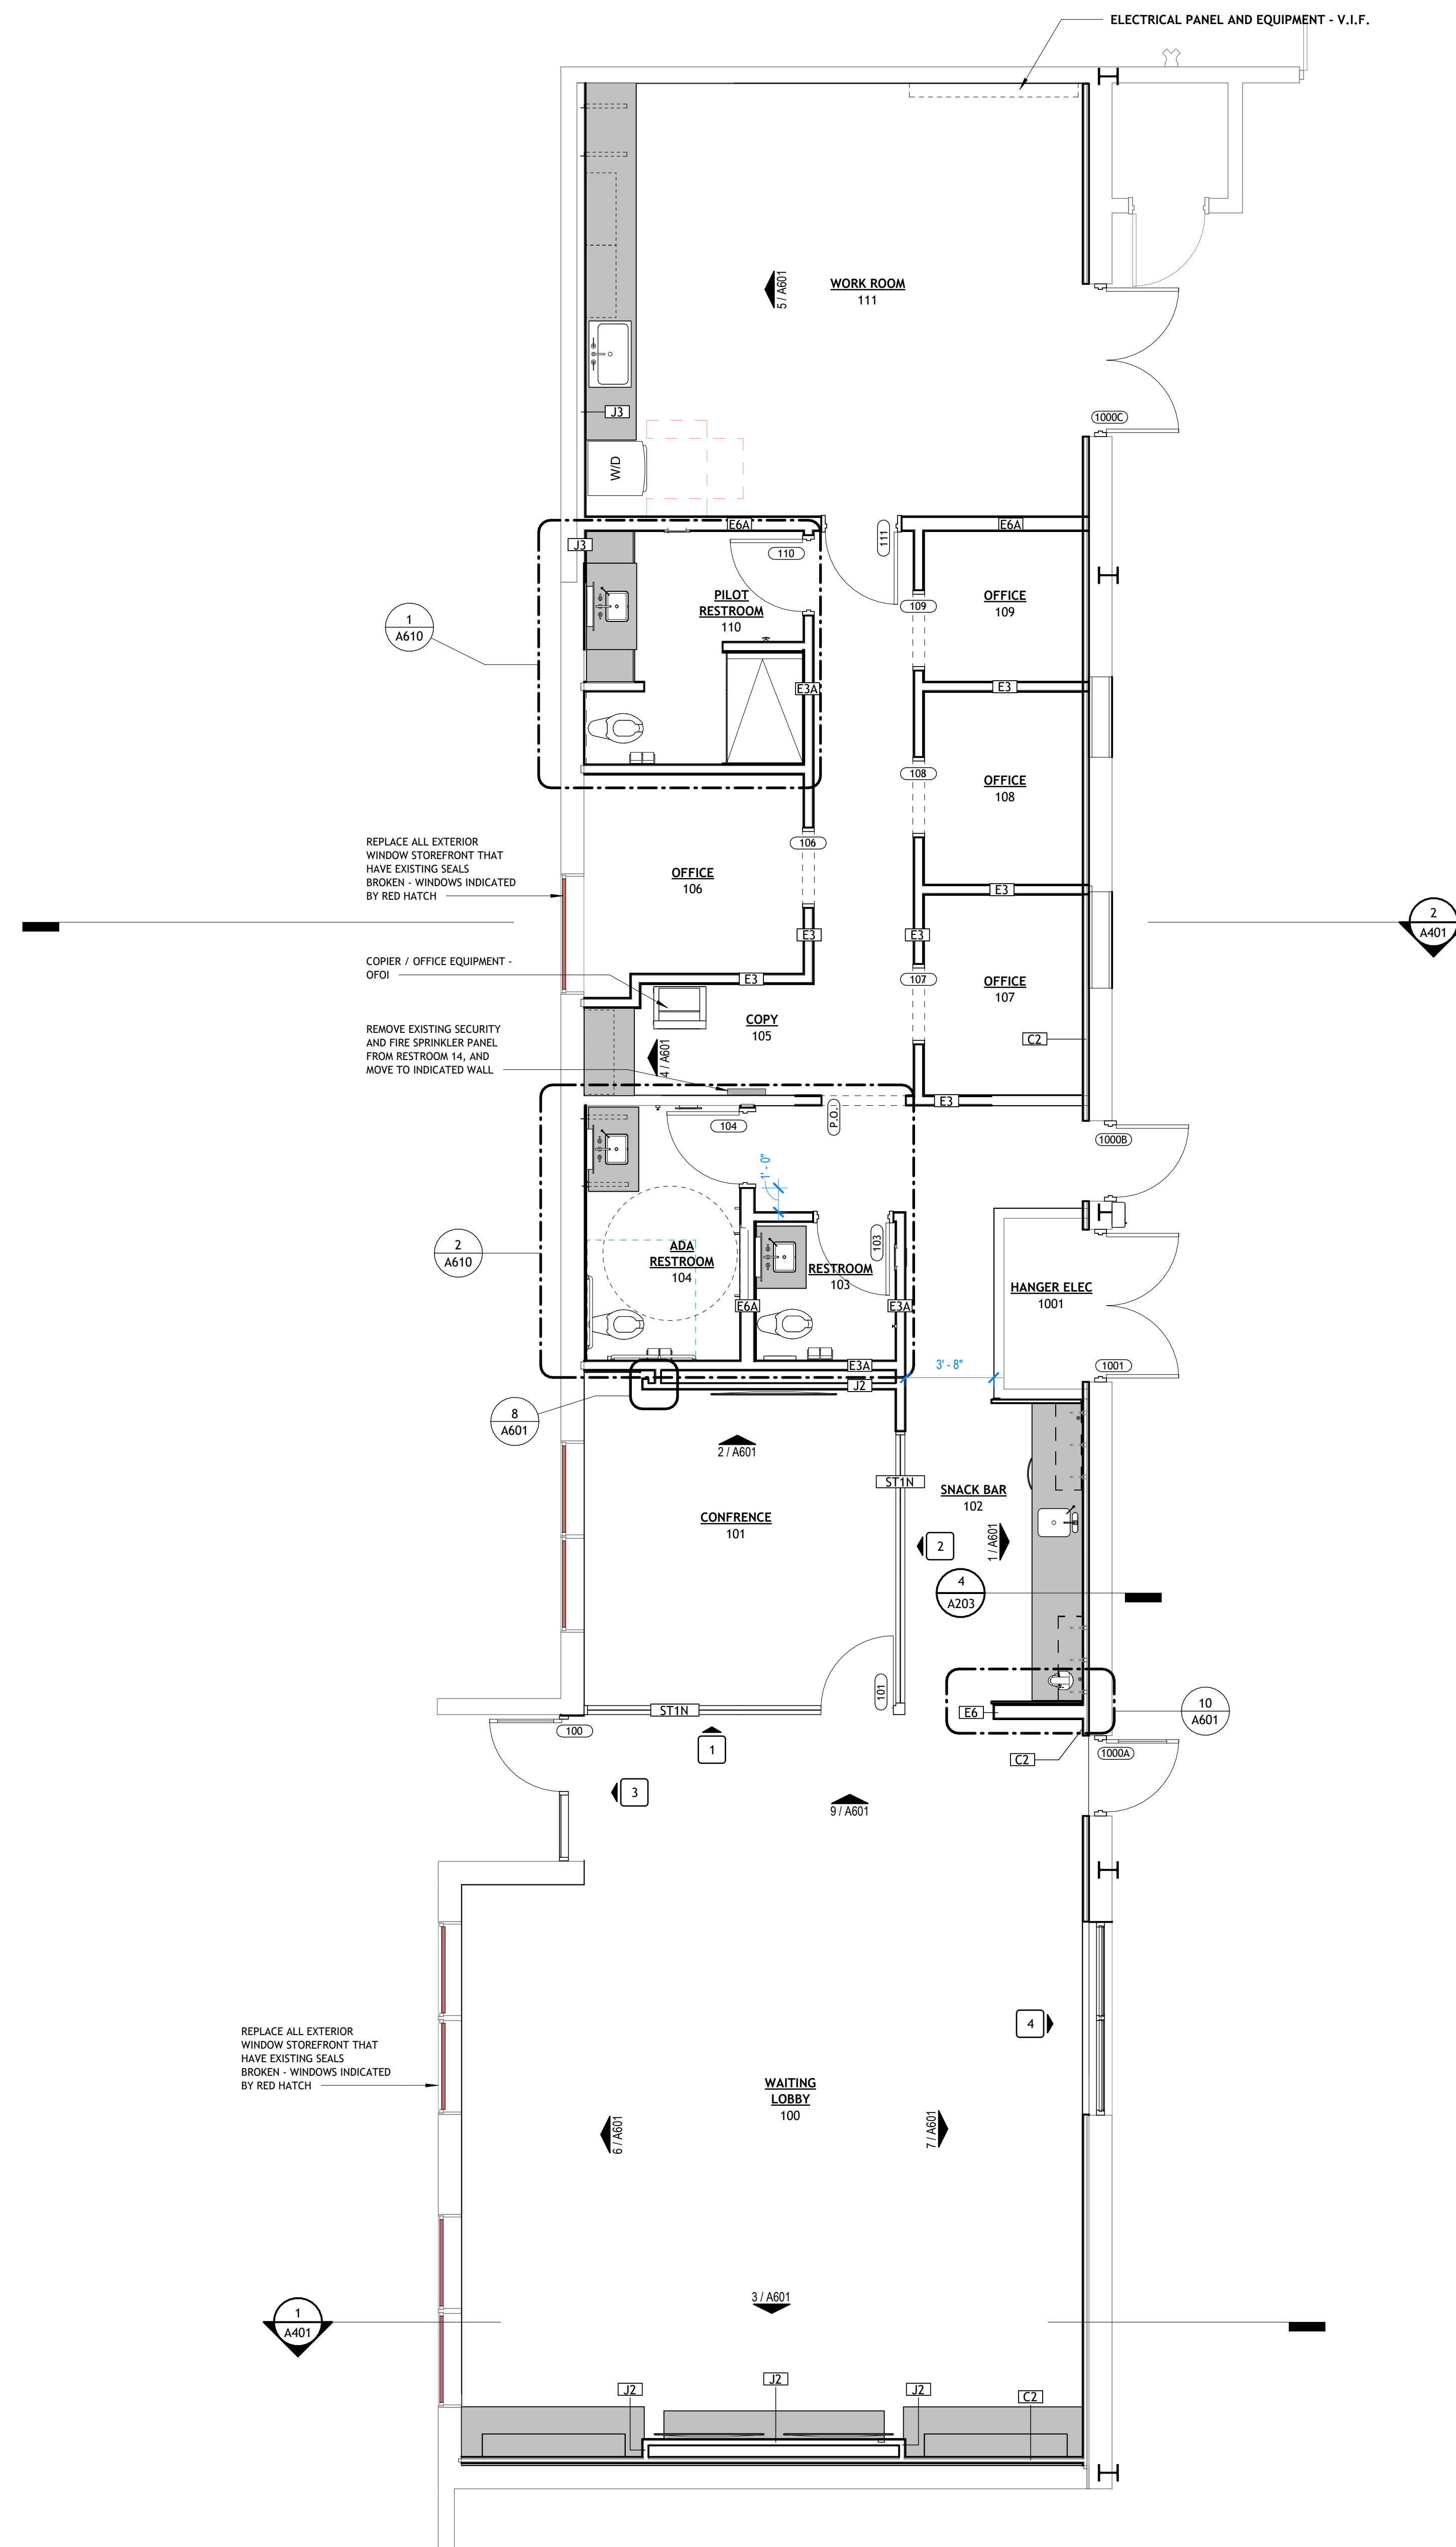

1 | OFFICE NOTE PLAN

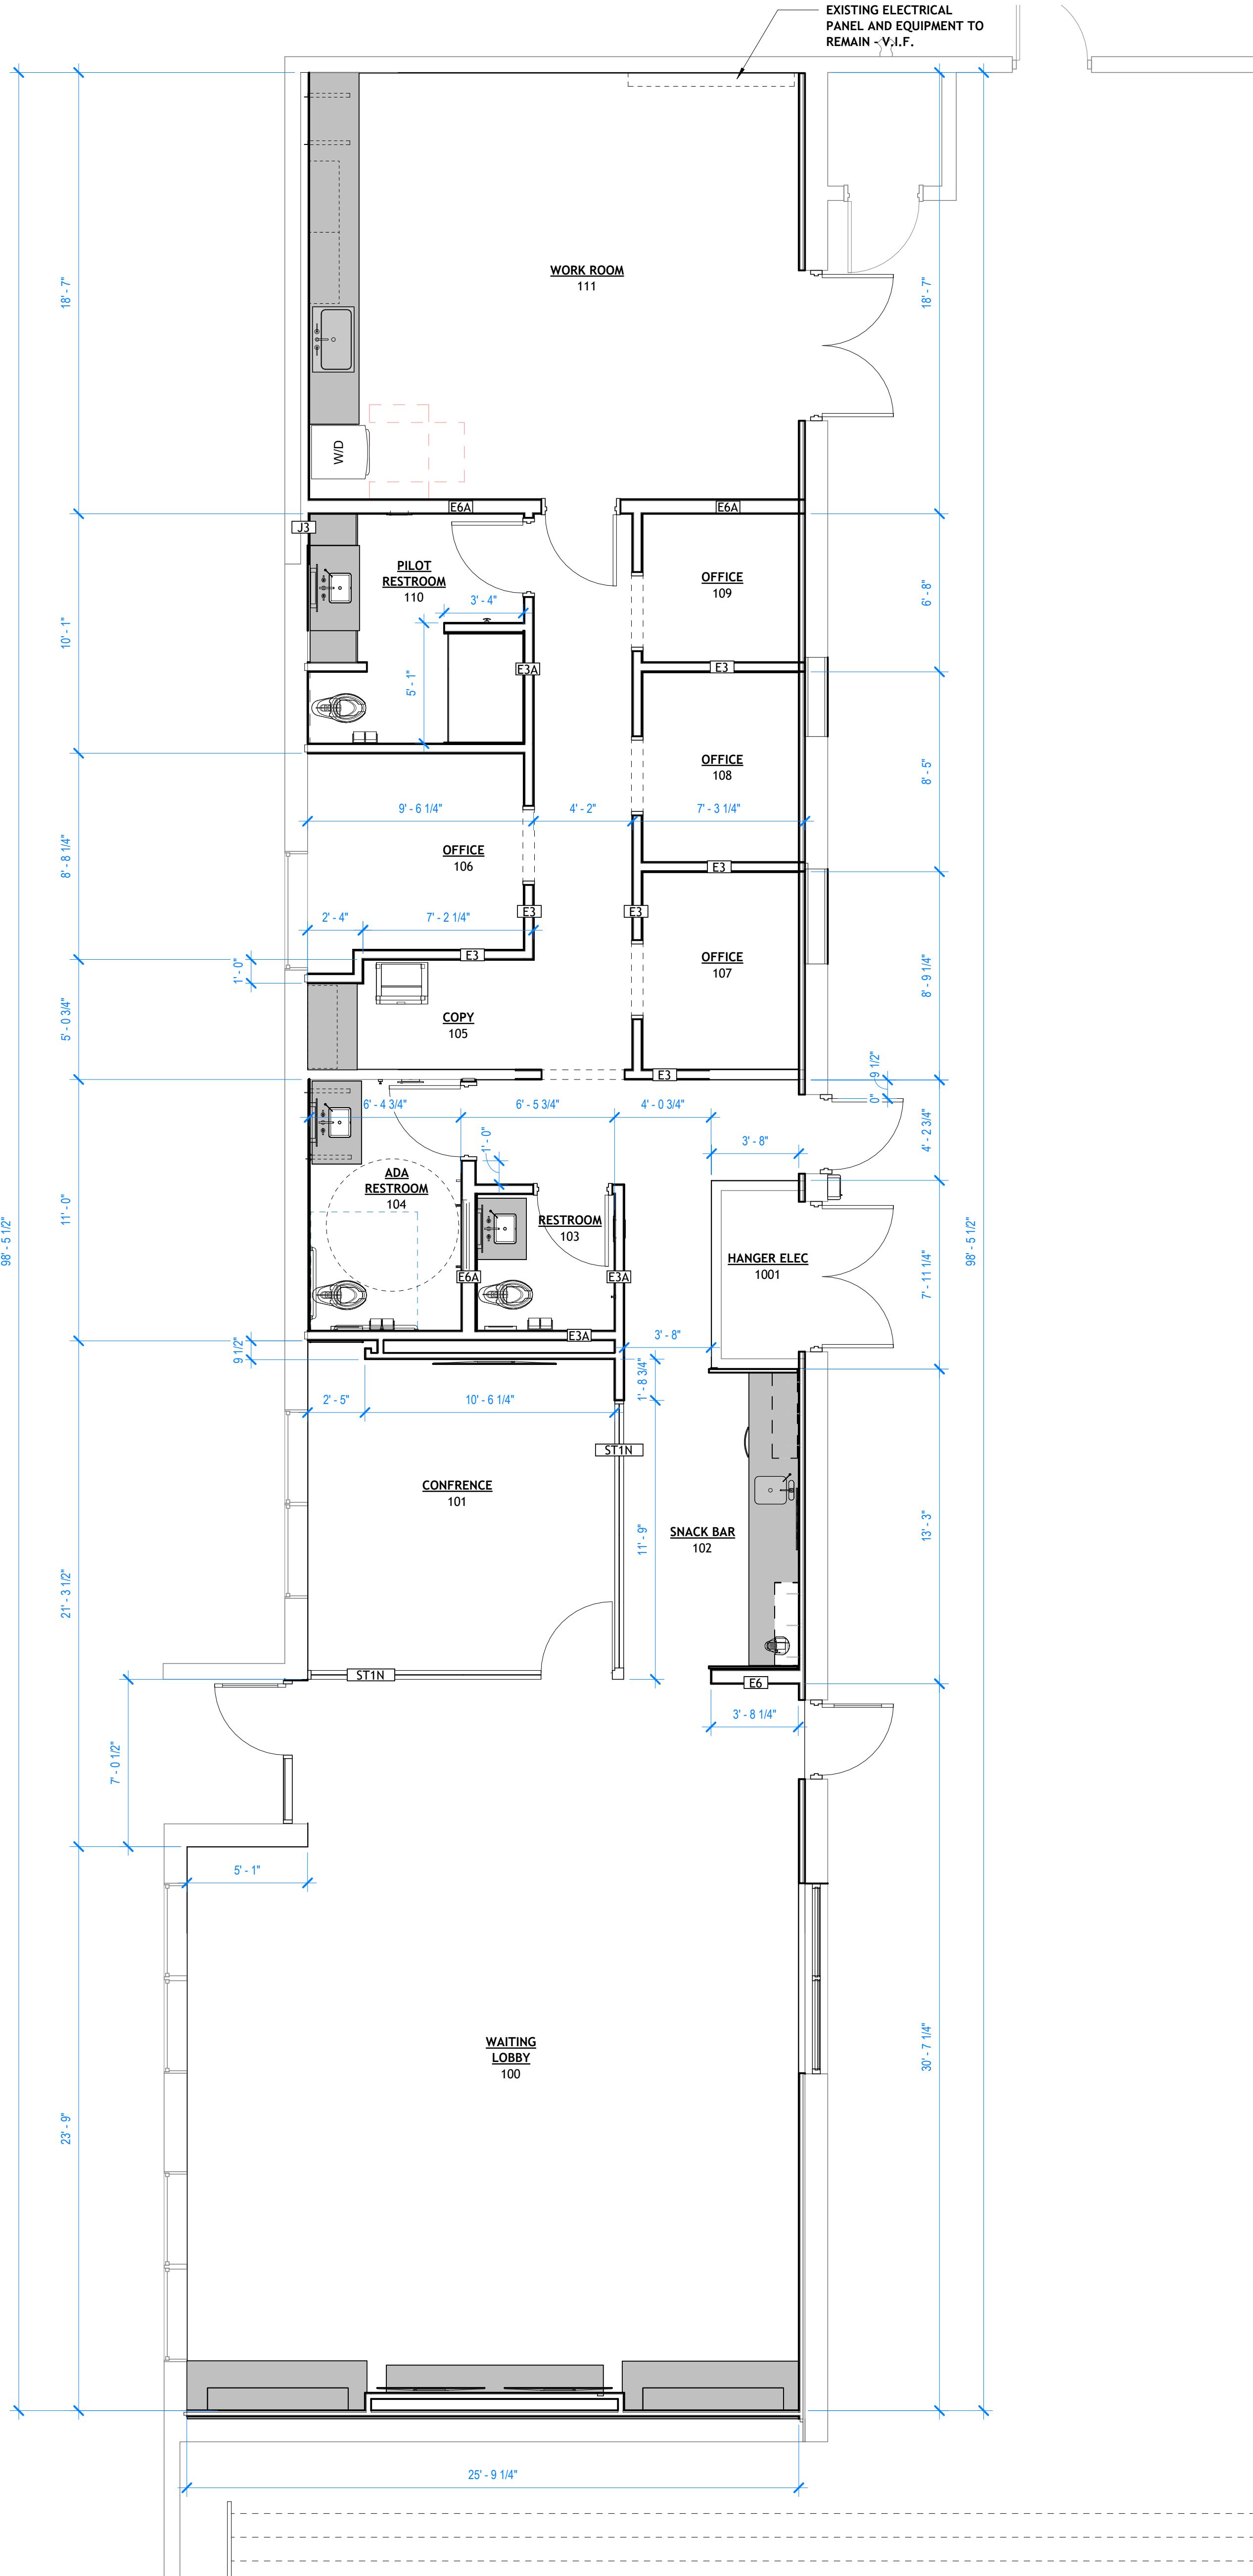


1 OFFICE DIMENSION PLAN
1/4" = 1'-0"

DIMENSION PLAN LEGEND

- 0 COLUMN GRID, NEW
- 0 COLUMN GRID, EXISTING
- Room name 101 ROOM NAME / NUMBER
- WALL PARTITION TAG REFER TO PARTITION SCHEDULE : SHEET A701, A702, etc.

DIMENSION PLAN GENERAL NOTES

- 1. ALL DIMENSIONS ARE TO FACE OF STUDS, TYPICAL
- 2. WHERE DIMENSIONS ARE NOT TO FACE OF STUD, THE INTENDED OBJECT OR SURFACE IS REFERENCED IN THE DIMENSION STRING

 

COMMON REFERENCE OBJECT ABBREVIATIONS

B.O.	TO BOTTOM OF OBJECT
CL	CENTERLINE OF OBJECT
CLEAR	CLEAR BETWEEN FINISHES
FRAME	CLEAR OPENING AT DOOR OR WINDOW FRAME
MAX	MAXIMUM DISTANCE ALLOWED
MIN	MINIMUM DISTANCE ALLOWED
M.O.	MASONRY OPENING
T.O.	TO TOP OF OBJECT
TO CTR	TO THE CENTER OF THE OBJECT
TO GRID	TO THE GRID LINE
TO BRK	TO THE FACE OF BRICK
TO FIN	TO THE FINISHED SURFACE
TYP.	TYPICAL FOR SIMILAR CONDITIONS



PSW Job Number:
822K

SIMMONS BANK
LR HANGER
LITTLE ROCK, AR

100% PERMIT SET
Issue Date:
08/28/26


REVISIONS		
NUMBER	DATE	DESCRIPTION

Contents:
OFFICE/WAITING
DIMENSION PLAN

Architect: Stanley Wilcox Architects, Inc. 801 South Spring Street, Little Rock, AR 72201
501.378.0878 office
509 W. Spring St., Suite 150
Fayetteville, AR 72701
479.444.0473 office
polkstanleywilcox.com


1 REFLECTED CEILING PLAN - OFFICE

1/4" = 1'-0"

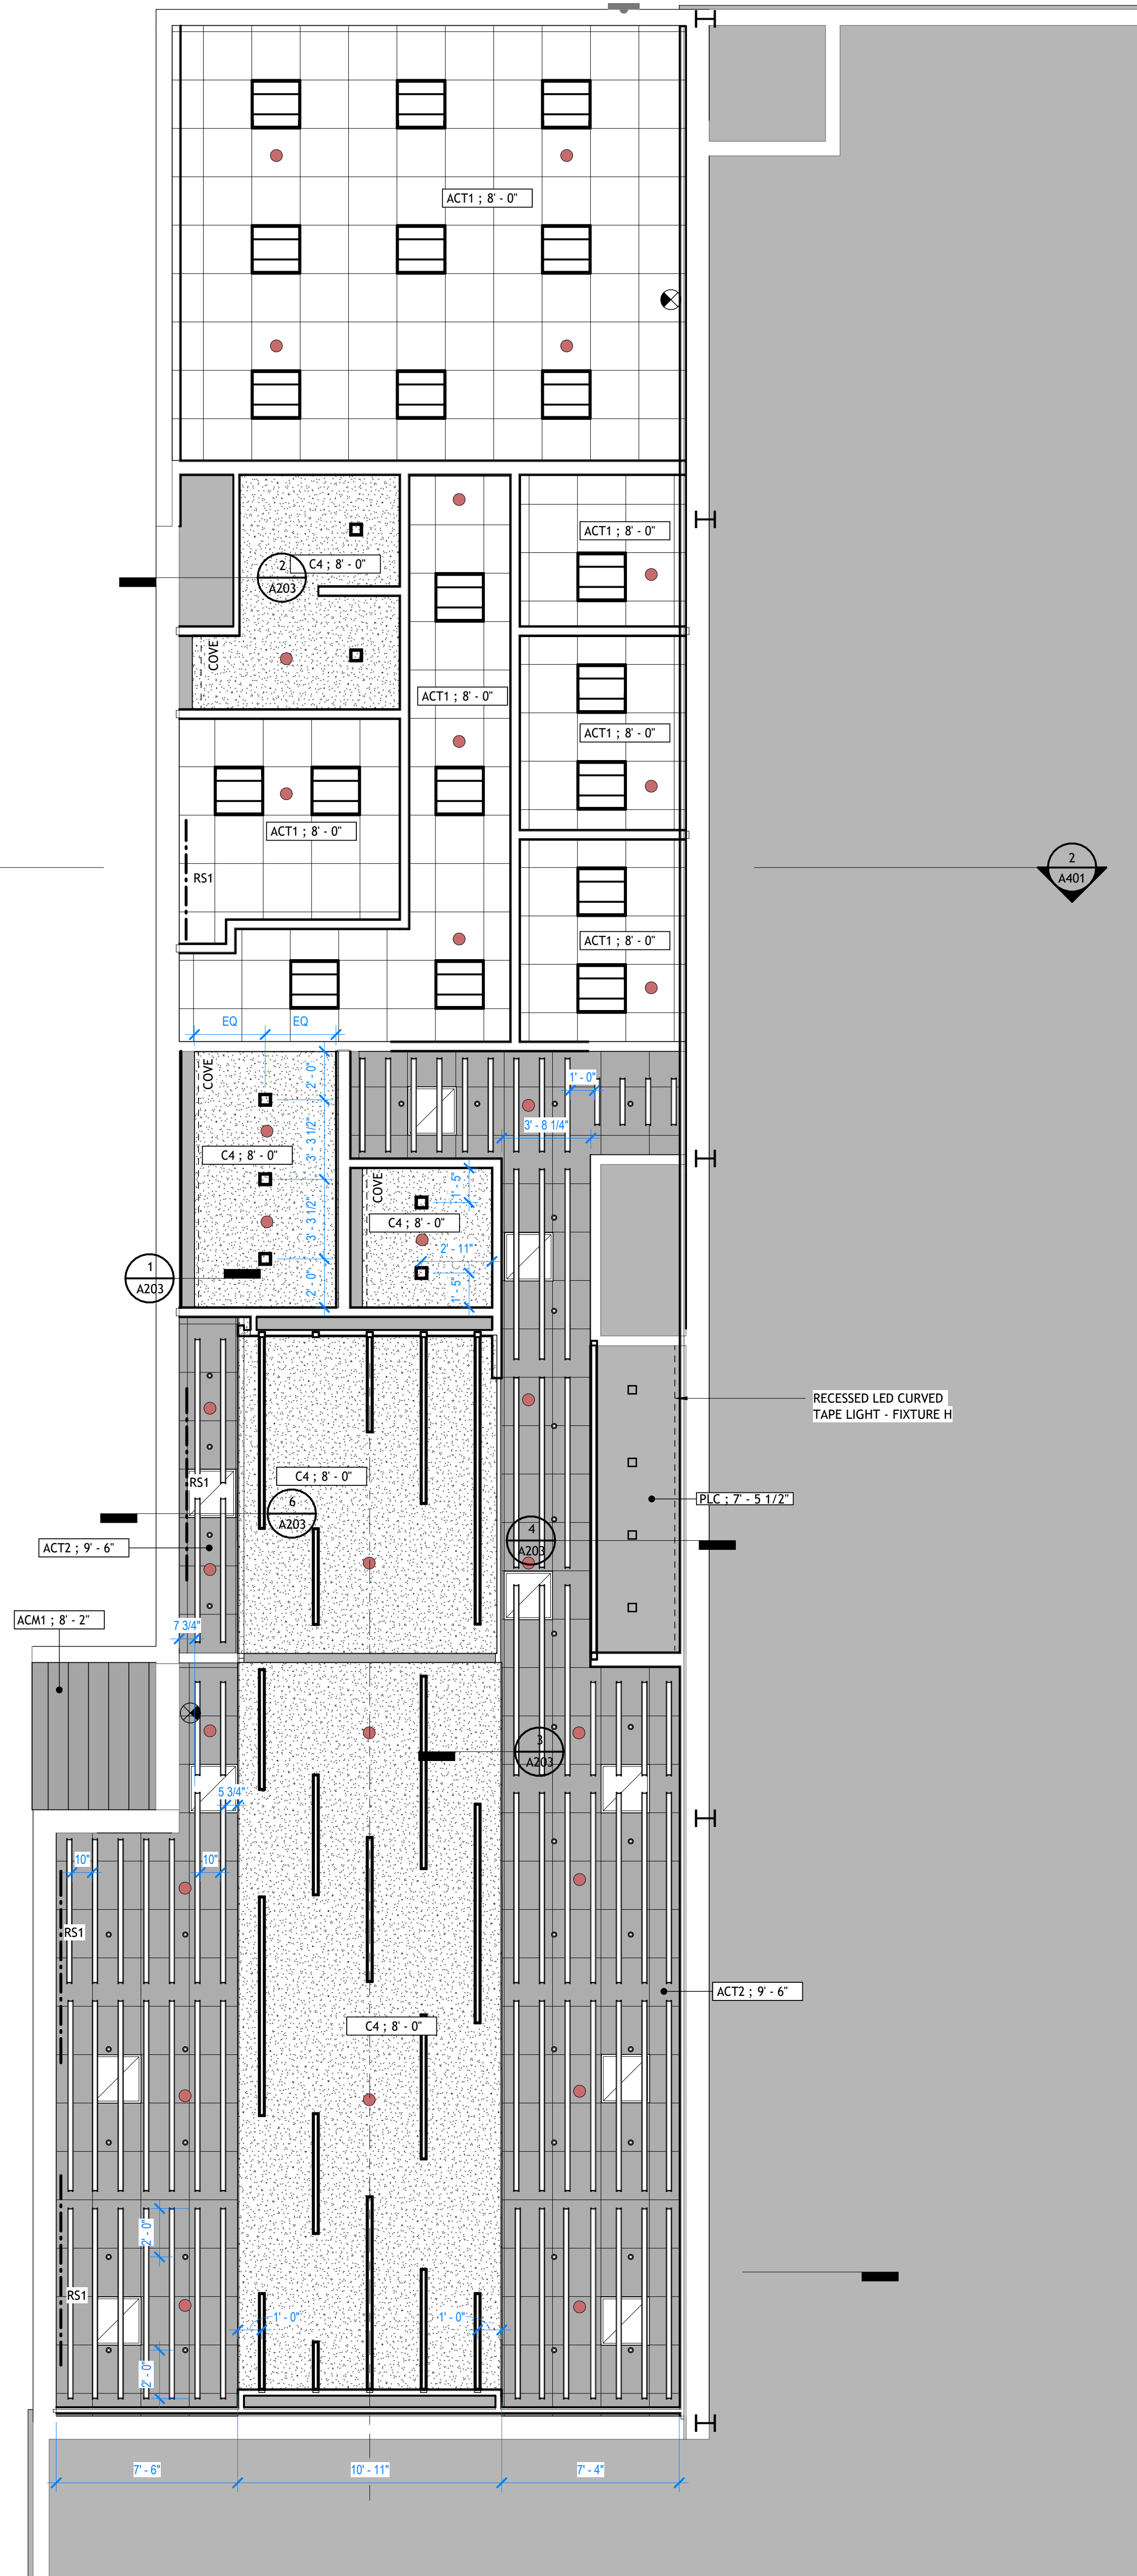

2 REFLECTED CEILING PLAN - OFFICE HVAC & SPRINKLER LOCATIONS

1/4" = 1'-0"

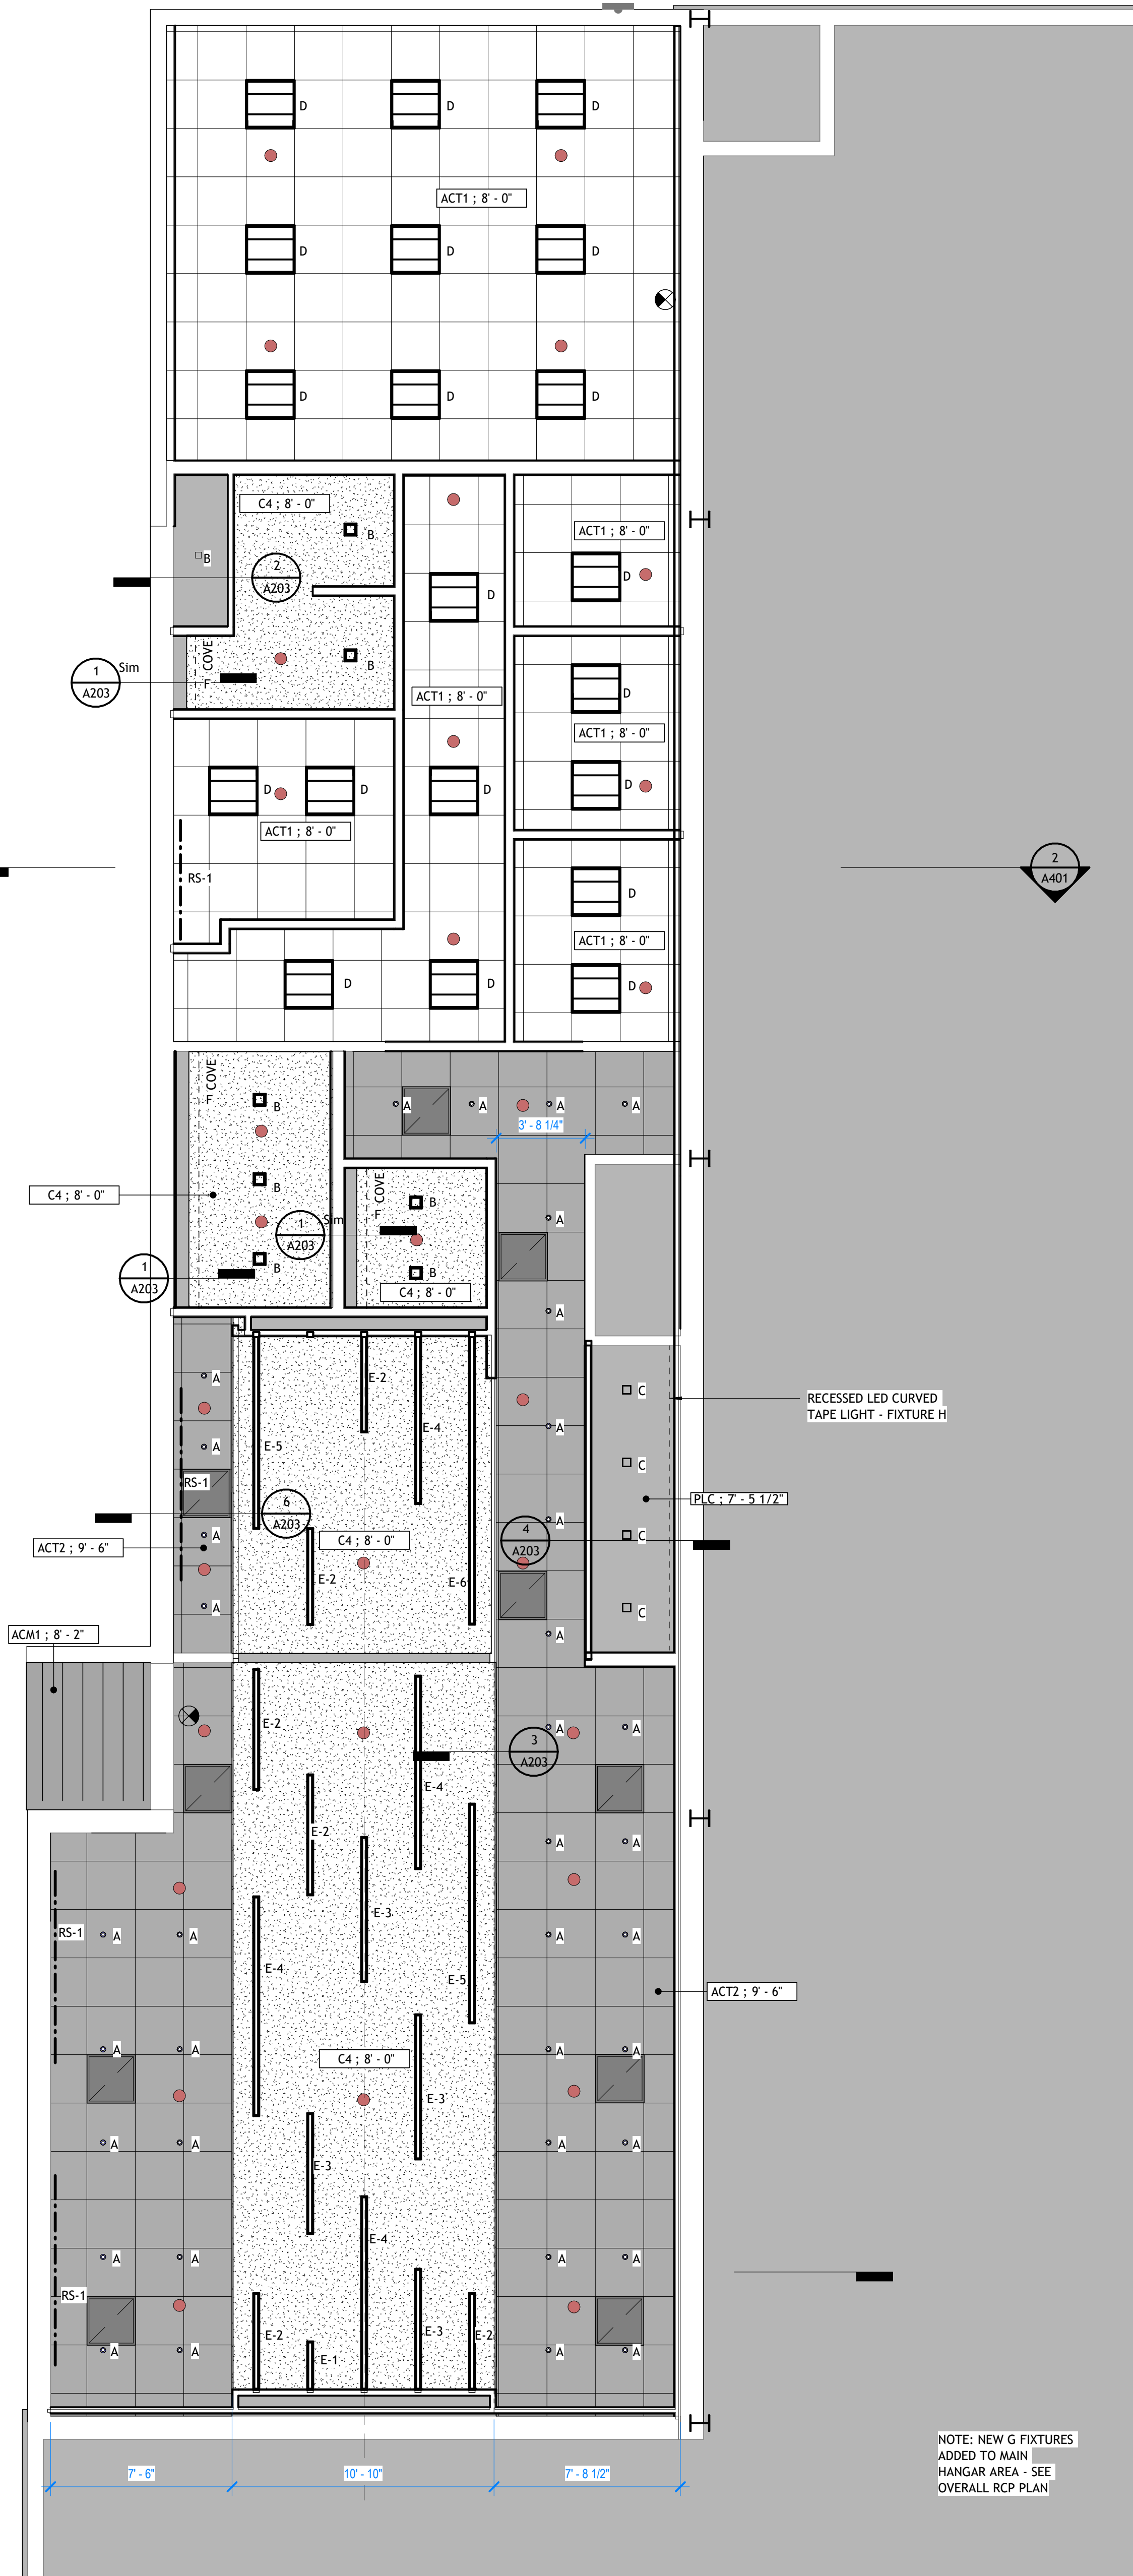

RCP LEGEND

- ACT - ACOUSTICAL CEILING TILES, SUSPENDED (24" x 24")
 - ACT1 = STANDARD TILES
 - ACT2 = BLACK STANDARD TILES
- GBG - GYPSUM BOARD ON SUSPENDED GRID SYSTEM
CONTROL JOINT INDICATION, TYP.
- GBS - GYPSUM BOARD ON METAL STUD FURRING
CONTROL JOINT INDICATION, TYP.
- ACM1 - ALUMINUM COMPOSITE MATERIAL - COLOR 1
PANEL JOINT INDICATION, TYP.
- ACM2 - ALUMINUM COMPOSITE PANELS- COLOR 2
PANEL JOINT INDICATION, TYP.

ACT - ACOUSTICAL CEILING TILE (ACT1, ACT2, ETC...)
GBG - GYPSUM BD. CEILING, ON SUSPENDED GRID SYSTEM
GBS - GYPSUM BD. CEILING ON METAL STUD FURRING
SWC - STAINED WOOD CEILING (SWC1, SWC2...)
AWC - ACOUSTICAL WOOD CEILING (AWC1, AWC2...)
ACM - ALUMINUM COMPOSITE MATERIAL (ACM1, ACM2...)
MSP - METAL SOFFIT PANEL (MSP2, MSP2...)

C4; 33'-33" CEILING TAG W/ TYPE AND HEIGHT A.F.F.

LIGHT FIXTURES SHOWN FOR TYPE/ LOCATION COORDINATION. REFER TO ELECTRICAL PLANS FOR TYPE DESIGNATION AND SCHEDULE INFORMATION.

- FIXTURE A: PENDANT CYLINDER LED DOWNLIGHT
- FIXTURE B: RECESSED SQUARE LED DOWNLIGHT (FLANGELESS)
- FIXTURE C: RECESSED SQUARE LED DOWNLIGHT (FLANGE)
- FIXTURE D: 2' X 2' RECESSED INDIRECT FIXTURE
- FIXTURE E: RECESSED LINEAR LED LIGHT FIXTURE (LENGTH VARIES)
- COVE — FIXTURE F: LED LOW-PROFILE COVE LIGHT
- FIXTURE G: PENDANT HIGH BAY FIXTURE
- FIXTURE H: LED LOW-PROFILE COVE LIGHT
- RS — MANUAL ROLLER SHADE
- PET FELT ACOUSTIC BAFFLE - GRID HUNG (LENGTH VARIES)
- EXIT LIGHT
DIRECTIONAL ARROW
- SPRINKLER HEAD LOCATION - VERIFY LOCATION WITH FIRE PROTECTION CONSULTANT

MECHANICAL FIXTURES ARE SHOWN FOR TYPE / COORDINATION. REFER TO MECHANICAL PLANS FOR TYPE DESIGNATION AND SCHEDULE INFORMATION.

- TYP. RETURN GRILLE AT LAY-IN CEILINGS, U.O.N. REFER TO RCP FOR LOCATIONS OF LINEAR SUPPLY GRILLES
- TYP. SUPPLY GRILLE AT LAY-IN CEILINGS, U.O.N. REFER TO RCP FOR LOCATIONS OF LINEAR SUPPLY GRILLES
- RECESSED SPRINKLER HEAD LOCATION - VERIFY LOCATION WITH FIRE PROTECTION CONSULTANT (MATCH SPRINKLER COVER TO CEILING COLOR-PROVIDE SAMPLES TO ARCHITECT)

NOTE: ANY GRILLES THAT ARE SHADED DARK GREY ARE TO BE PAINTED TO BLACK TO MATCH THE CEILING THAT IT IS PLACED IN.



PSW Job Number:
822K

SIMMONS BANK
LR HANGER
LITTLE ROCK, AR

100% PERMIT SET
Issue Date:
08/28/26

REVISIONS		
NUMBER	DATE	DESCRIPTION

Contents:
OFFICE/WAITING
CEILING PLAN



RCP LEGEND

- ACT - ACOUSTICAL CEILING TILES, SUSPENDED (24" x 24")
- ACT1 = STANDARD TILES
 - ACT2 = BLACK STANDARD TILES
- GBG - GYPSUM BOARD ON SUSPENDED GRID SYSTEM
CONTROL JOINT INDICATION, TYP.
- GBS - GYPSUM BOARD ON METAL STUD FURRING
CONTROL JOINT INDICATION, TYP.
- ACM1 - ALUMINUM COMPOSITE MATERIAL - COLOR 1
PANEL JOINT INDICATION, TYP.
- ACM2 - ALUMINUM COMPOSITE PANELS- COLOR 2
PANEL JOINT INDICATION, TYP.

- ACT - ACOUSTICAL CEILING TILE (ACT1, ACT2, ETC...)
GBG - GYPSUM BD. CEILING, ON SUSPENDED GRID SYSTEM
GBS - GYPSUM BD. CEILING ON METAL STUD FURRING
SWC - STAINED WOOD CEILING (SWC1, SWC2...)
AWC - ACOUSTICAL WOOD CEILING (AWC1, AWC2...)
ACM - ALUMINUM COMPOSITE MATERIAL (ACM1, ACM2...)
MSP - METAL SOFFIT PANEL (MSP2, MSP2...)

C4 : 33'-33" CEILING TAG W/ TYPE AND HEIGH A.F.F.


LIGHT FIXTURES SHOWN FOR TYPE/ LOCATION COORDINATION. REFER TO ELECTRICAL PLANS FOR TYPE DESIGNATION AND SCHEDULE INFORMATION.

- ⊙ FIXTURE A : PENDANT CYLINDER LED DOWNLIGHT
- ◻ FIXTURE B : RECESSED SQUARE LED DOWNLIGHT (FLANGELESS)
- ◻ FIXTURE C : RECESSED SQUARE LED DOWNLIGHT (FLANGE)
- ▢ FIXTURE D : 2' X 2' RECESSED INDIRECT FIXTURE
- ▬ FIXTURE E : RECESSED LINEAR LED LIGHT FIXTURE (LENGTH VARIES)
- COVE — FIXTURE F : LED LOW-PROFILE COVE LIGHT
- ⊙ FIXTURE G : PENDANT HIGH BAY FIXTURE
- FIXTURE H : LED LOW-PROFILE COVE LIGHT
- RS --- MANUAL ROLLER SHADE
- ▬ PET FELT ACOUSTIC BAFFLE - GRID HUNG (LENGTH VARIES)
- ⬆ EXIT LIGHT
DIRECTIONAL ARROW
- SPRINKLER HEAD LOCATION - VERIFY LOCATION WITH FIRE PROTECTION CONSULTANT


MECHANICAL FIXTURES ARE SHOWN FOR TYPE / COORDINATION. REFER TO MECHANICAL PLANS FOR TYPE DESIGNATION AND SCHEDULE INFORMATION.

- ▢ TYP. RETURN GRILLE AT LAY-IN CEILINGS, U.O.N.
REFER TO RCP FOR LOCATIONS OF LINEAR SUPPLY GRILLES
- ▣ TYP. SUPPLY GRILLE AT LAY-IN CEILINGS, U.O.N.
REFER TO RCP FOR LOCATIONS OF LINEAR SUPPLY GRILLES
- RECESSED SPRINKLER HEAD LOCATION - VERIFY LOCATION WITH FIRE PROTECTION CONSULTANT (MATCH SPRINKLER COVER TO CEILING COLOR-PROVIDE SAMPLES TO ARCHITECT)


NOTE: ANY GRILLES THAT ARE SHADED DARK GREY ARE TO BE PAINTED TO BLACK TO MATCH THE CEILING THAT IT IS PLACED IN.

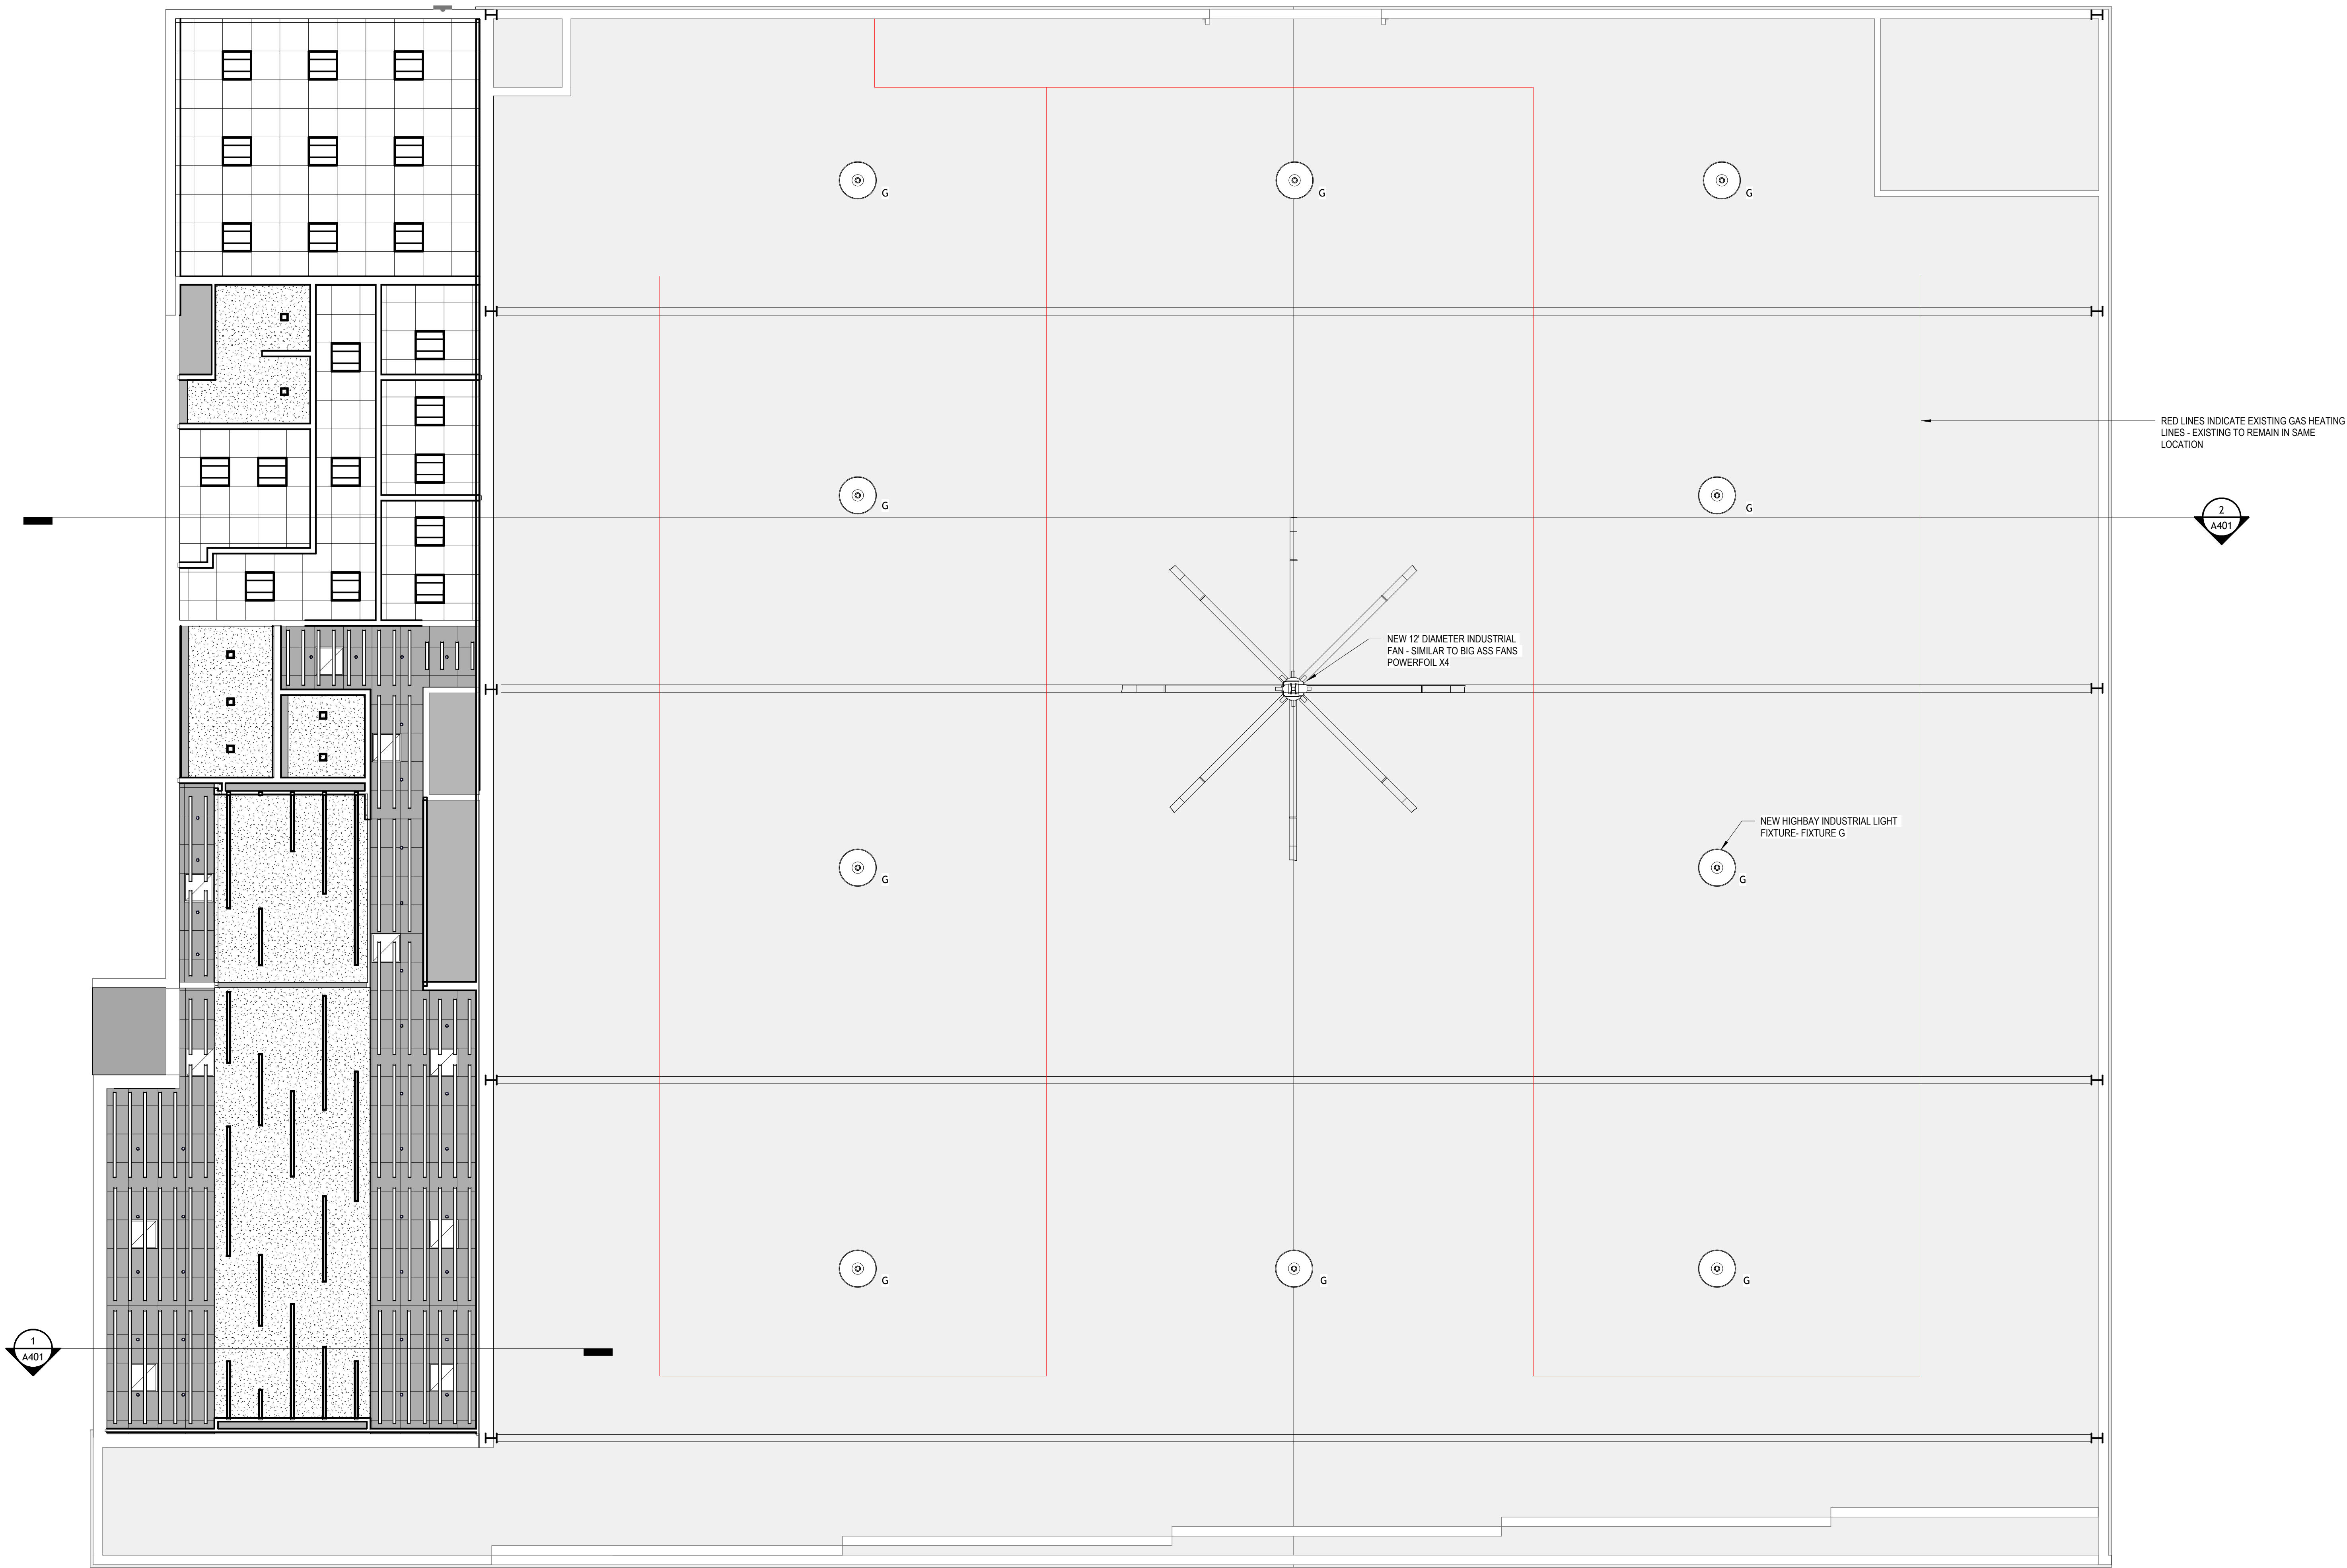


1 REFLECTED CEILING PLAN - OVERALL
3/16" = 1'-0"

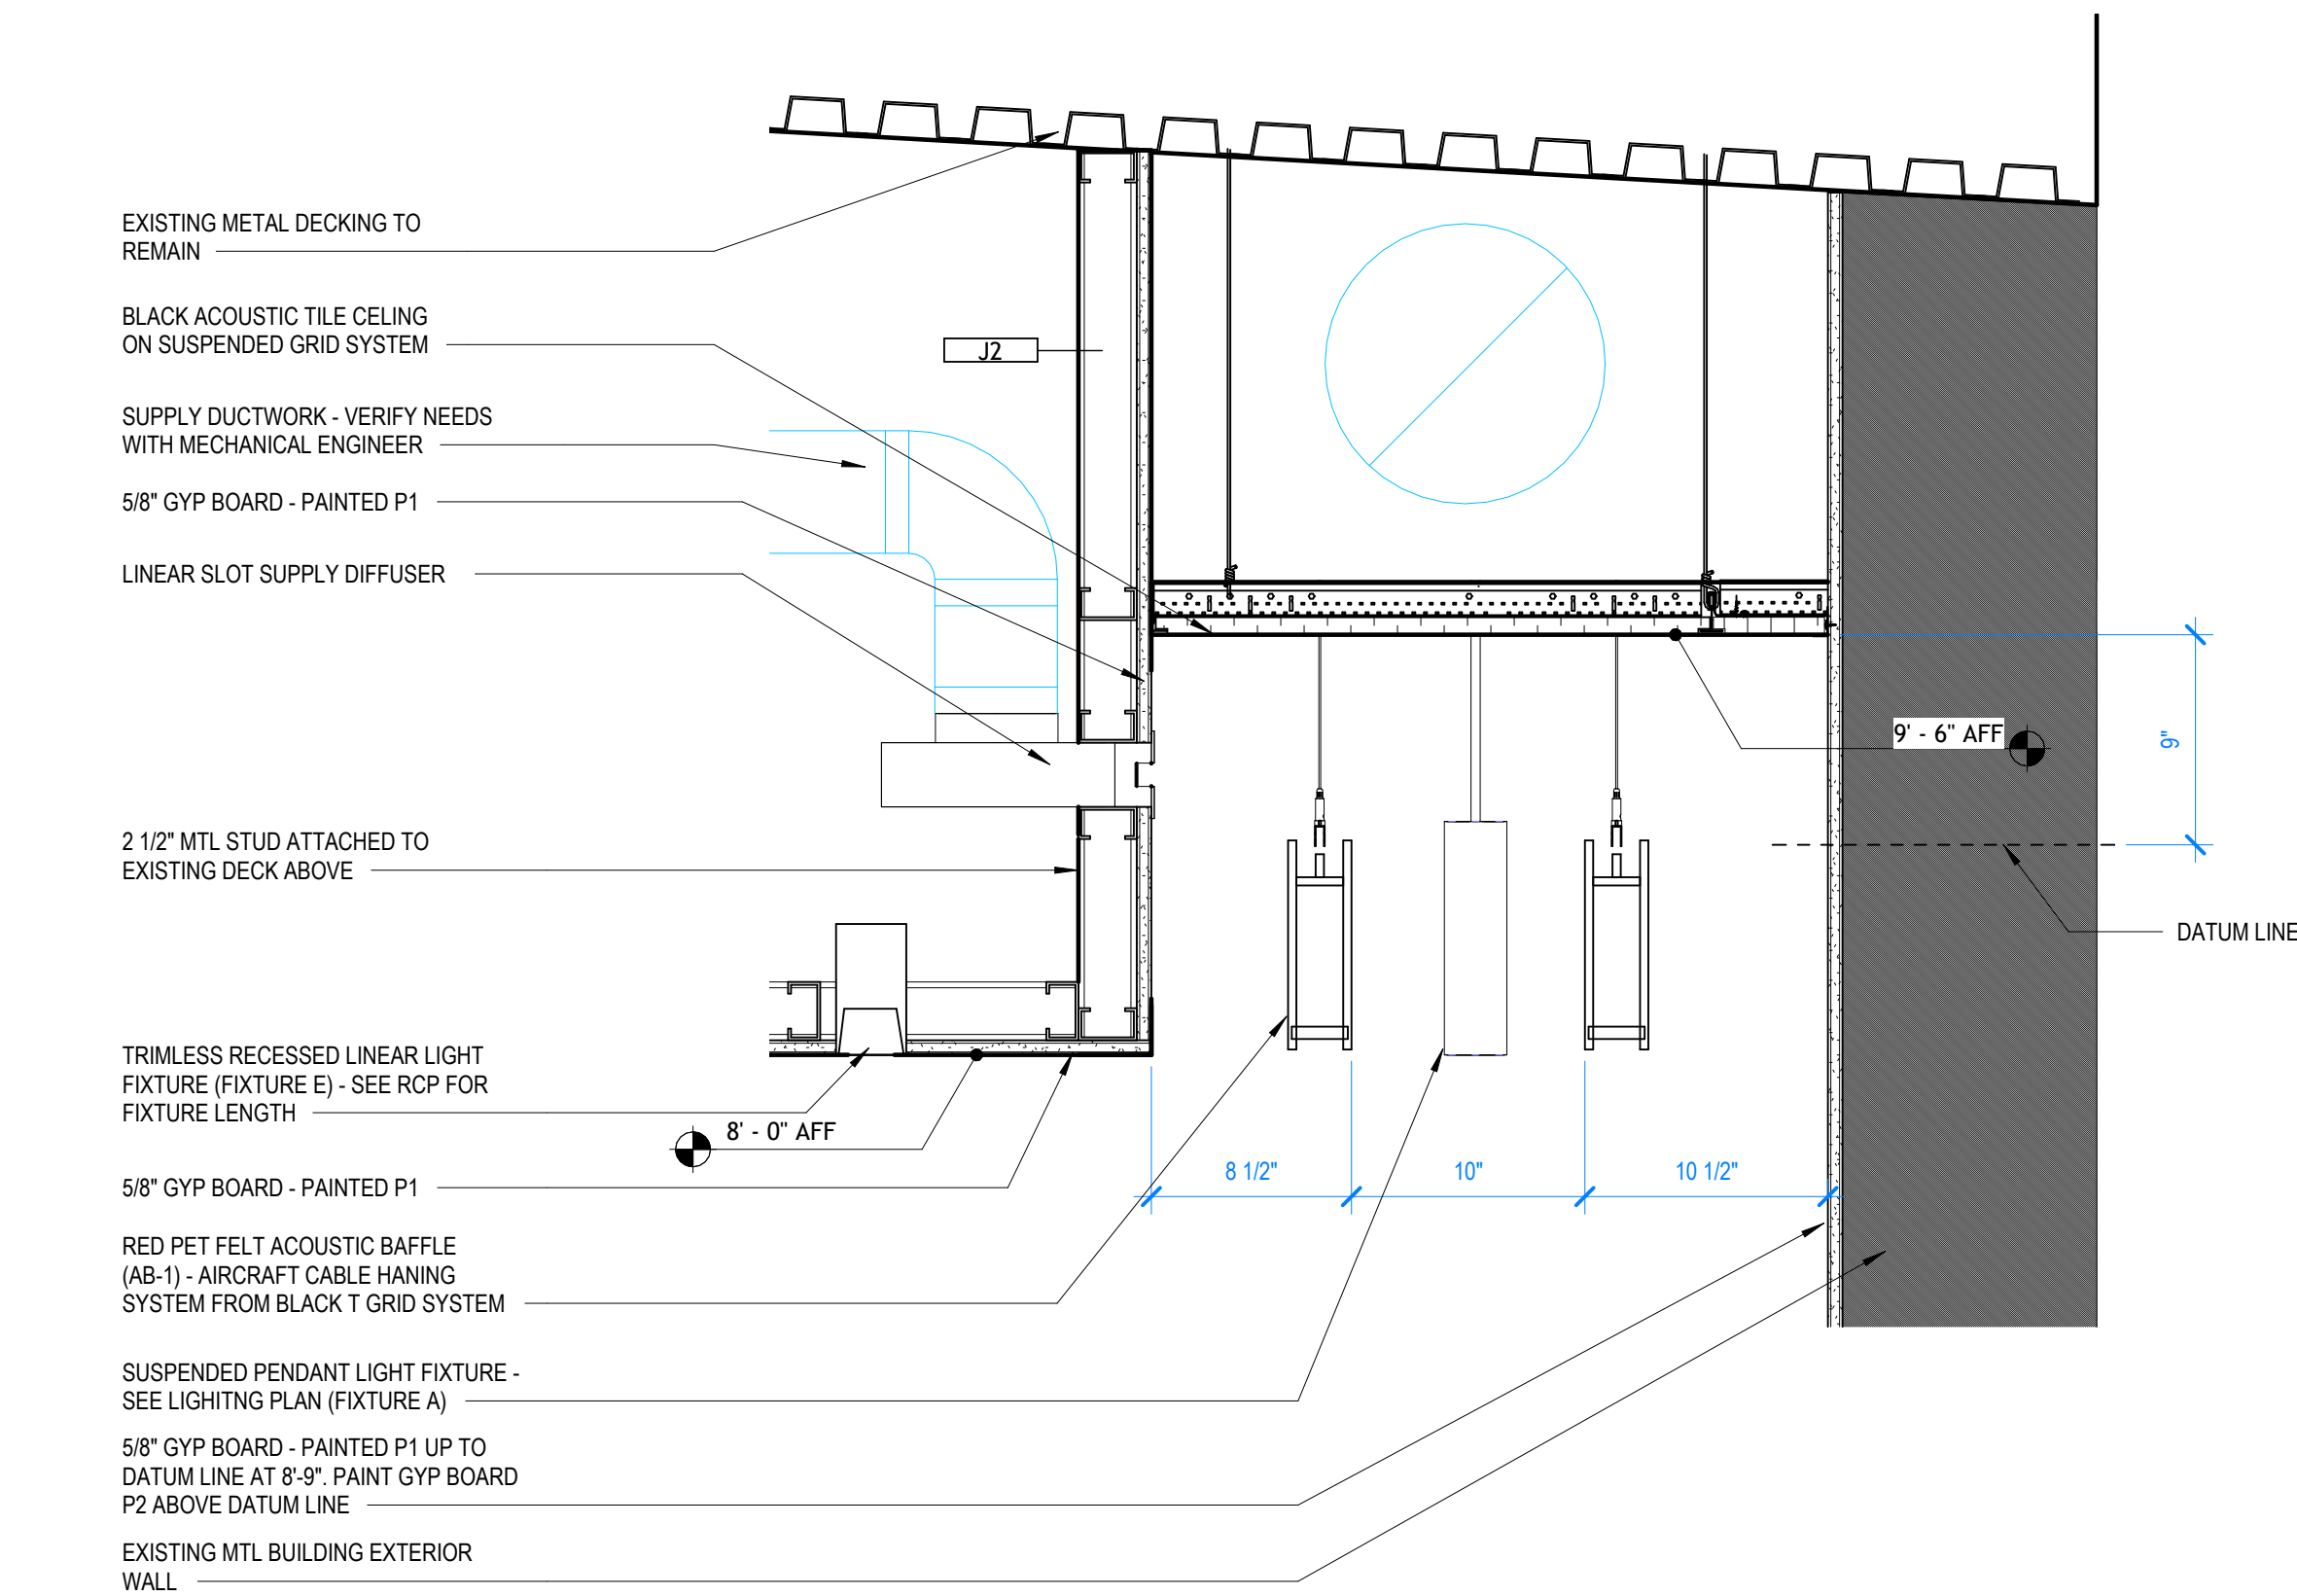


6 | CONF. ROOM CEILNIG FUR DOWN SECTION
1 1/2" = 1'-0"

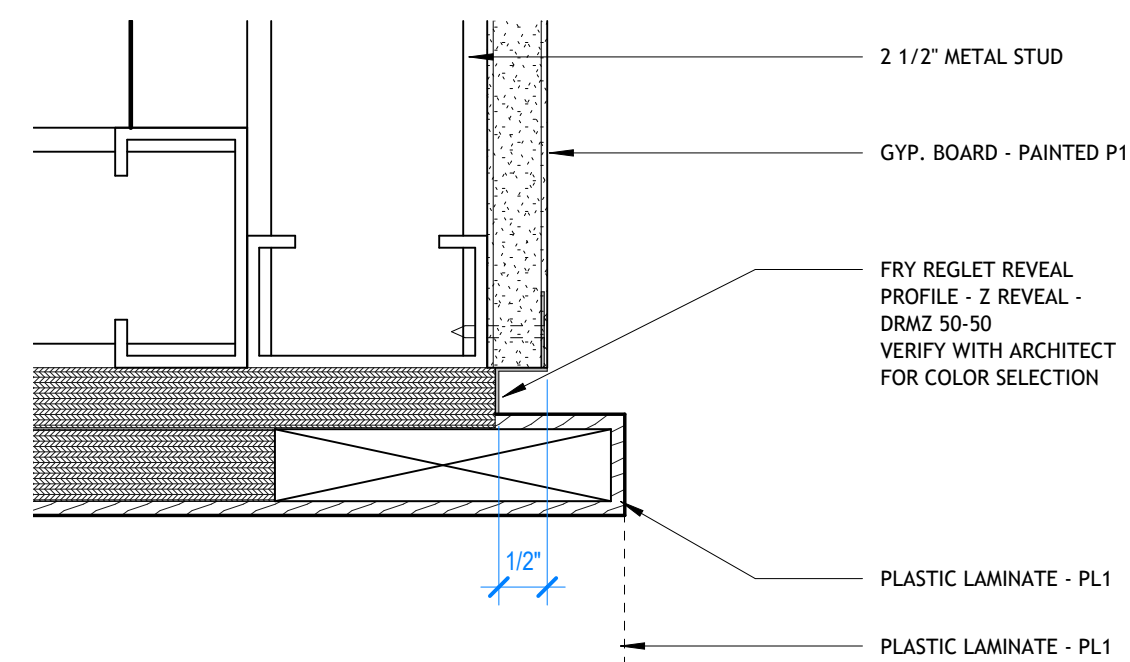


5 | BREAK RM PORTAL SURROUND DETAIL
6" = 1'-0"

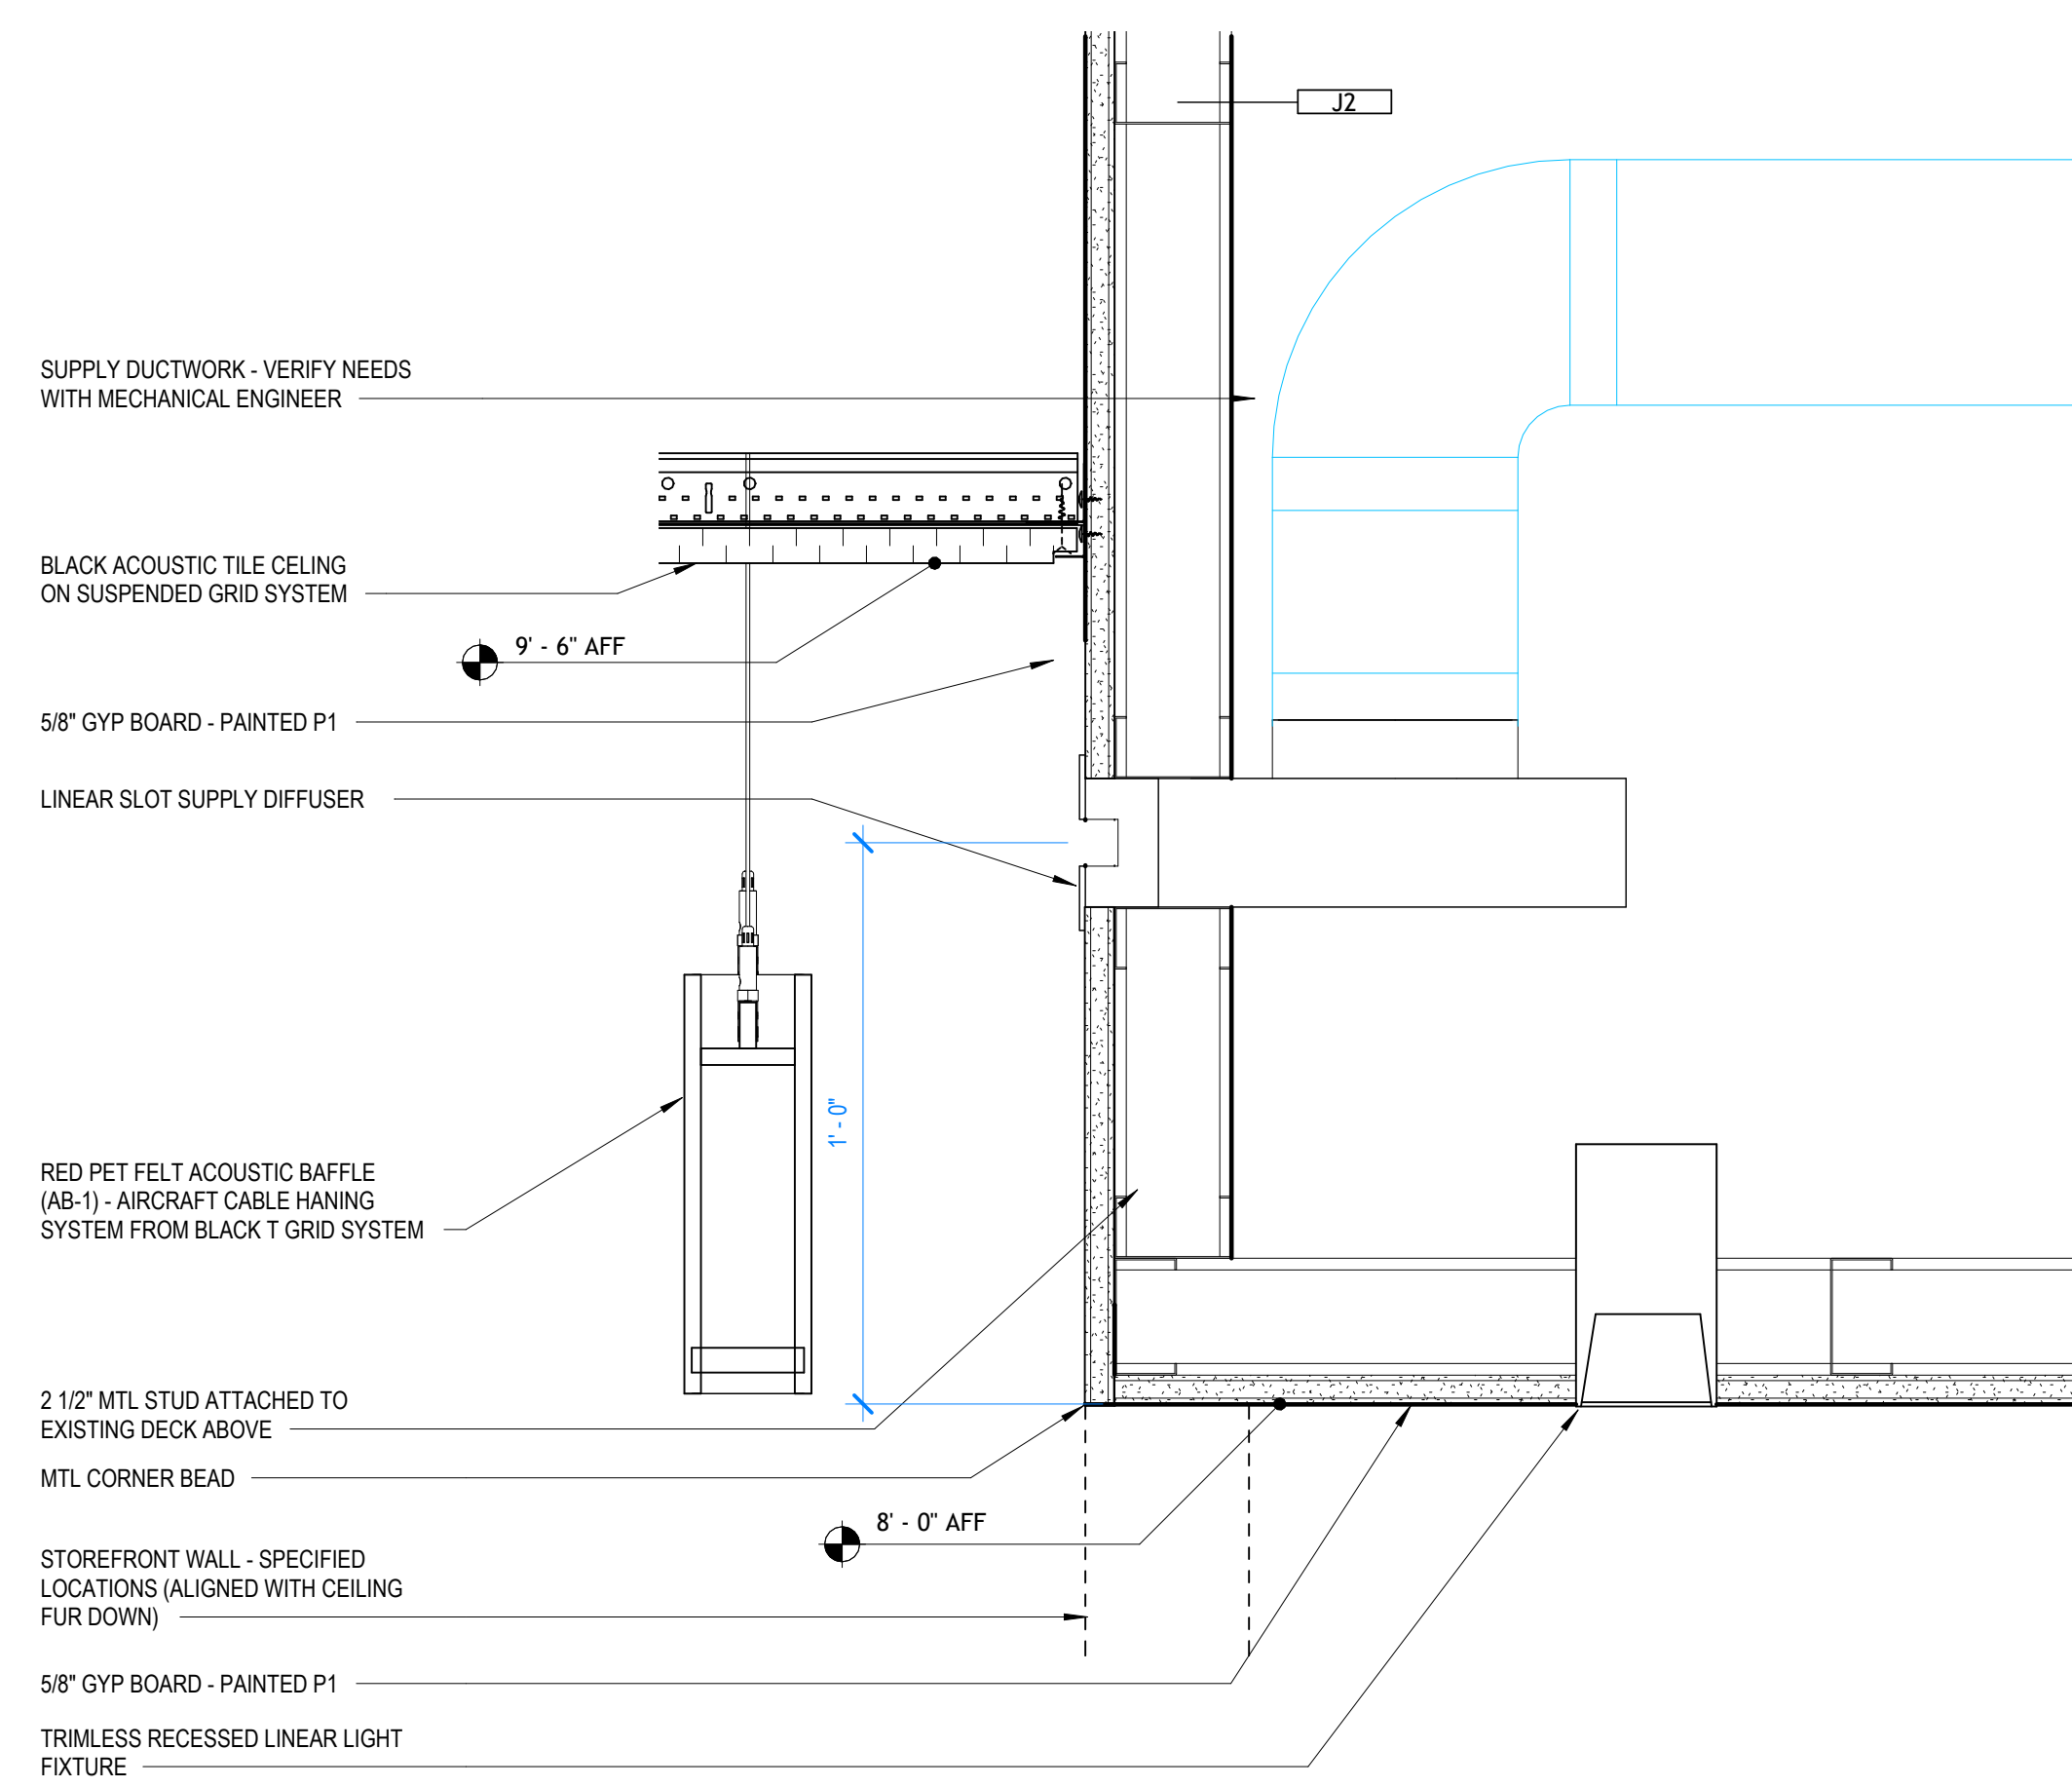


3 | LOBBY CEILING FUR DOWN SECTION
3" = 1'-0"

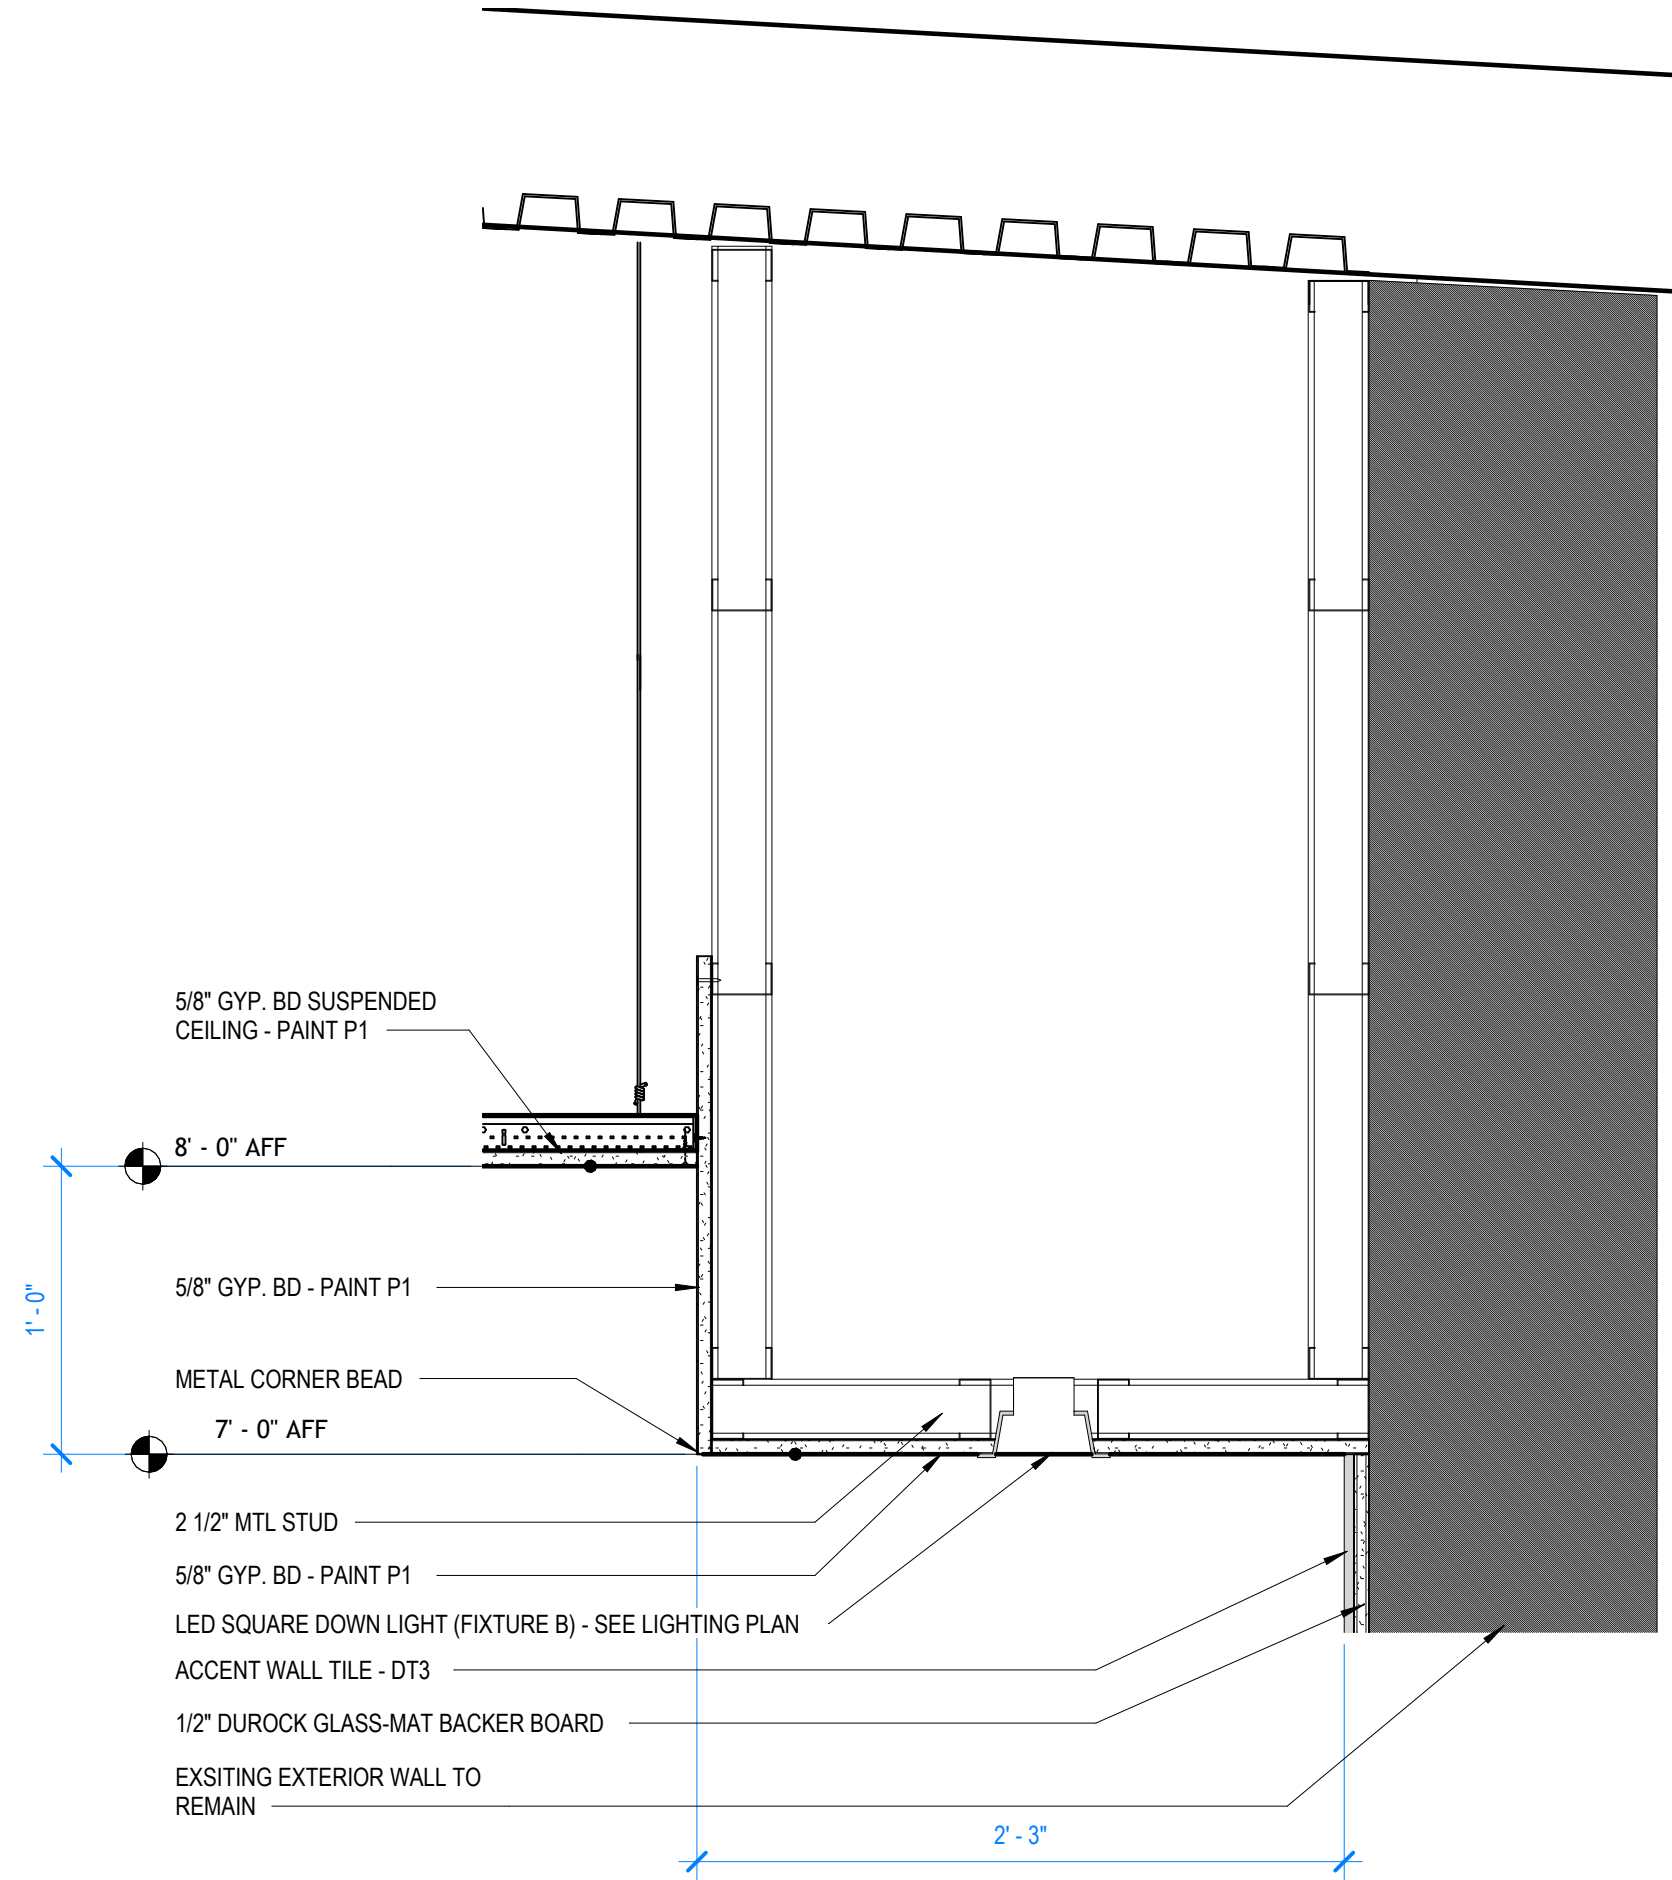

2 | PILOTS RESTROOM CEILING FUR DOWN
1 1/2" = 1'-0"

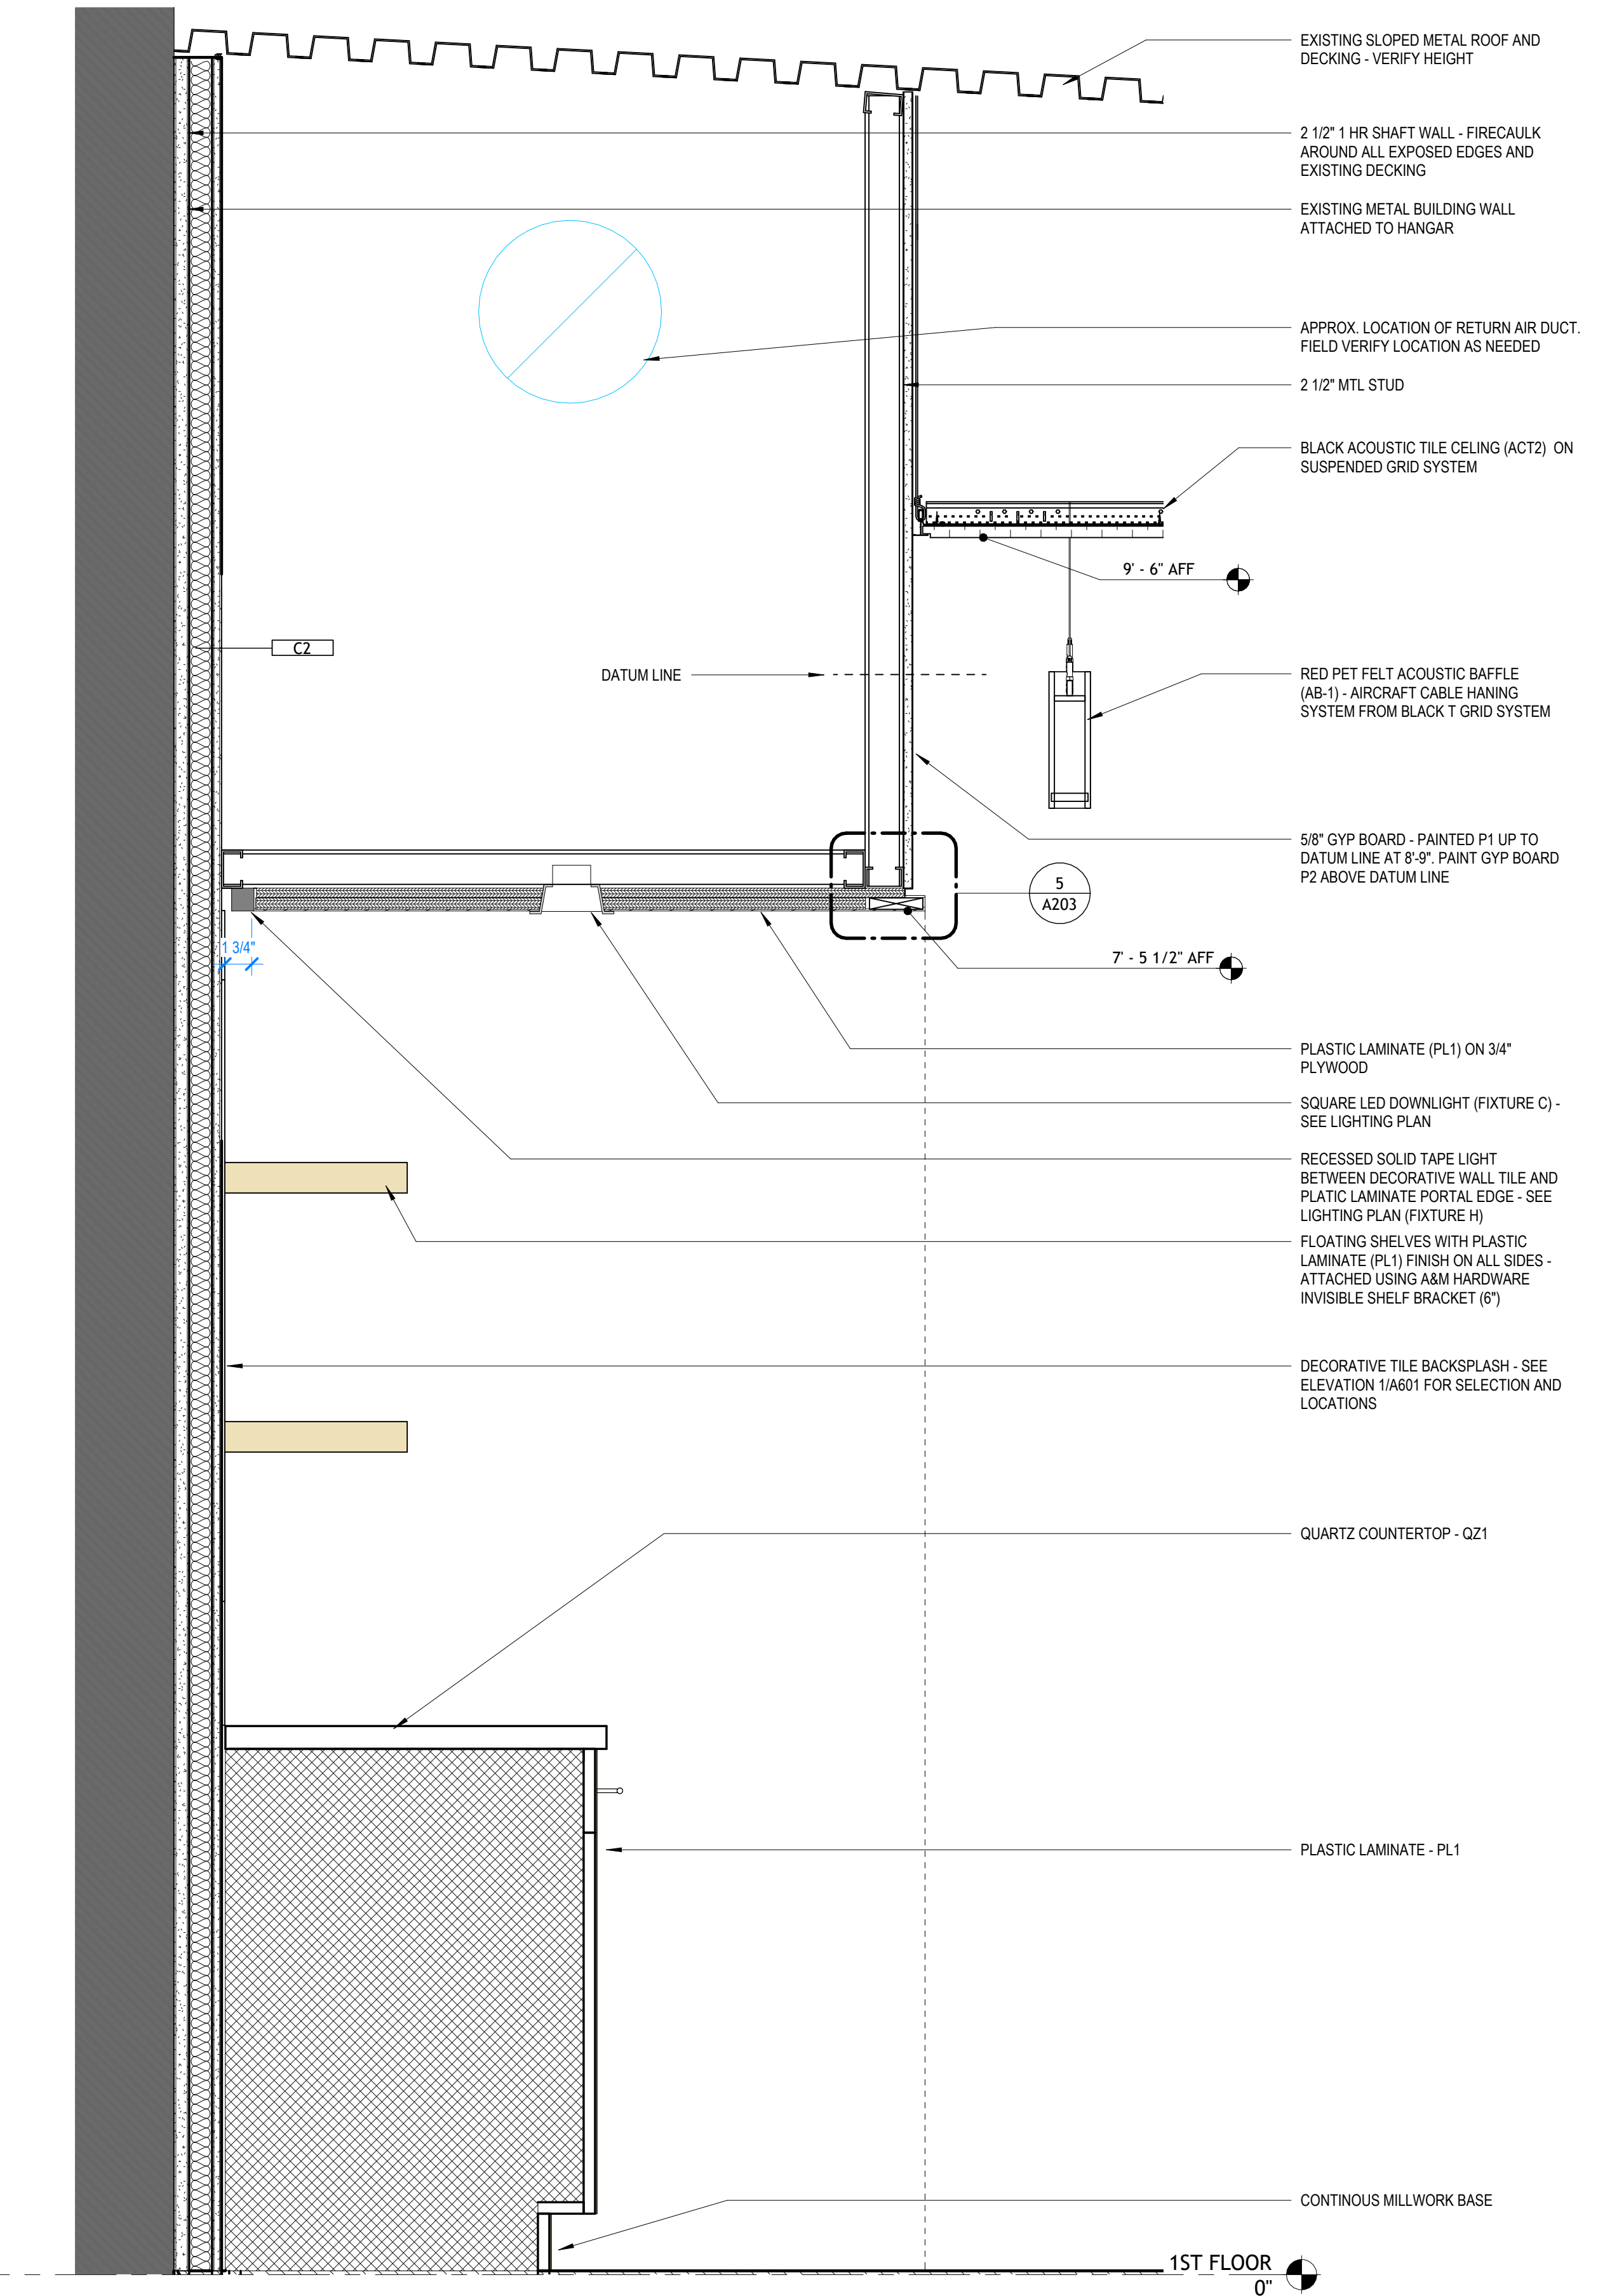


4 | BREAK ROOM PORTAL SURROUND
1 1/2" = 1'-0"

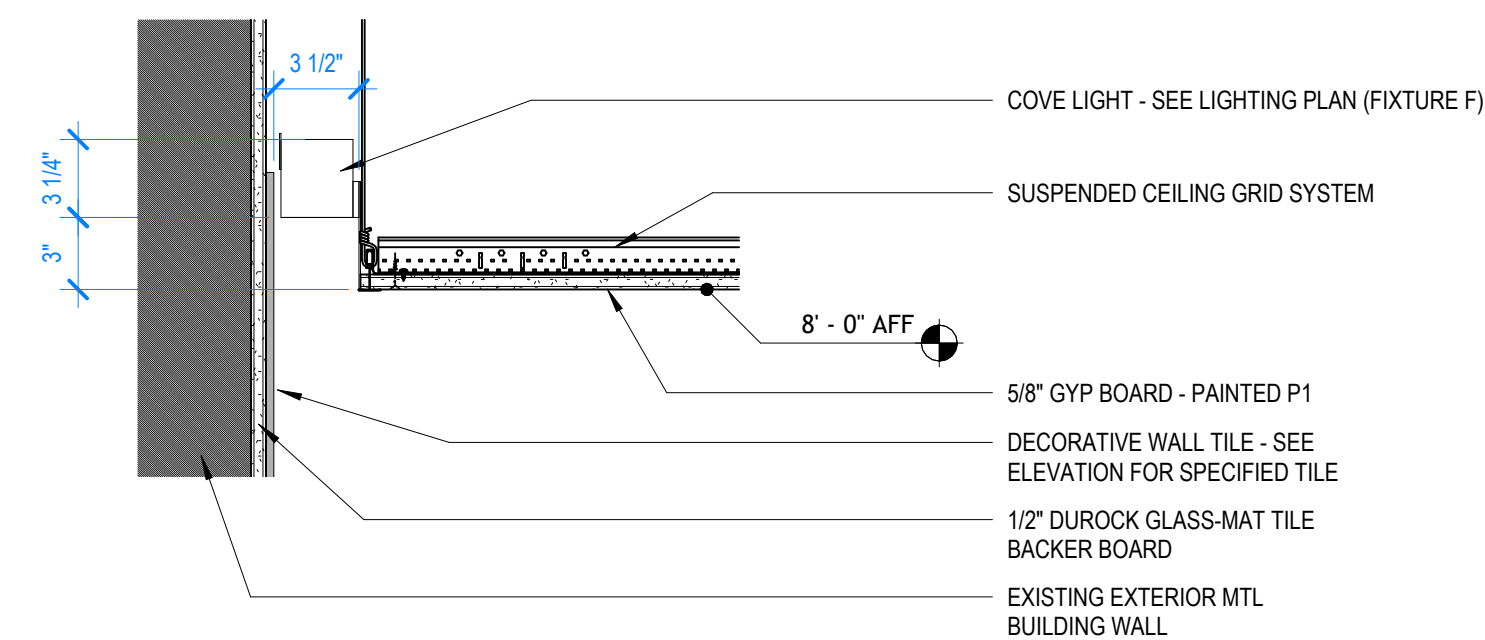


1 | TYPICAL GYP. BD COVE LIGHT DETAIL
1 1/2" = 1'-0"




REVISIONS		
NUMBER	DATE	DESCRIPTION

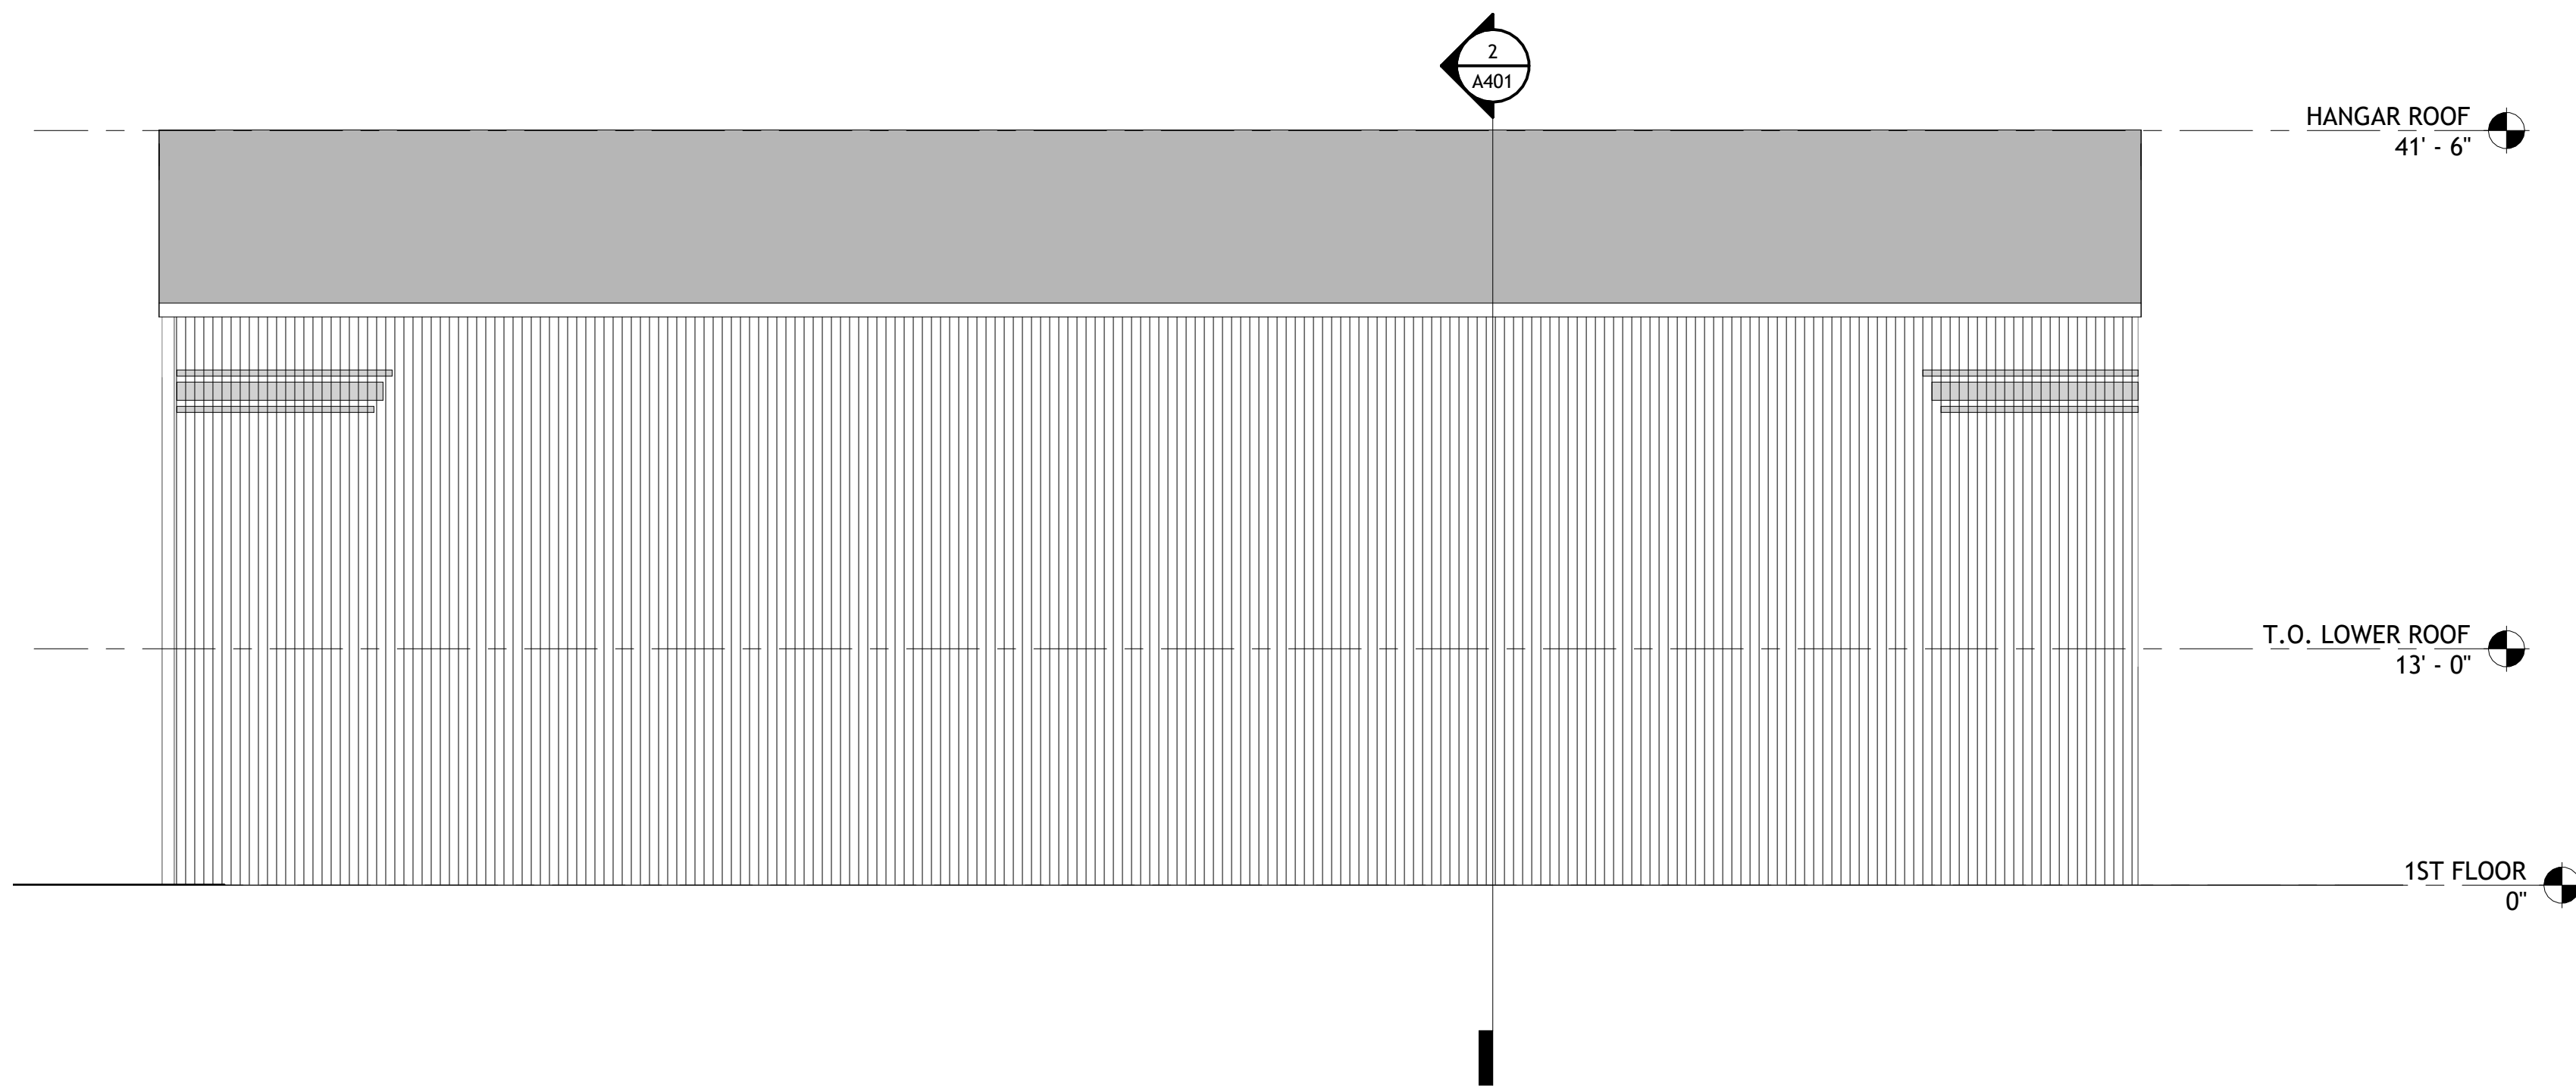


4 | EXTERIOR BUILDING ELEVATION - SOUTH
1/8" = 1'-0"

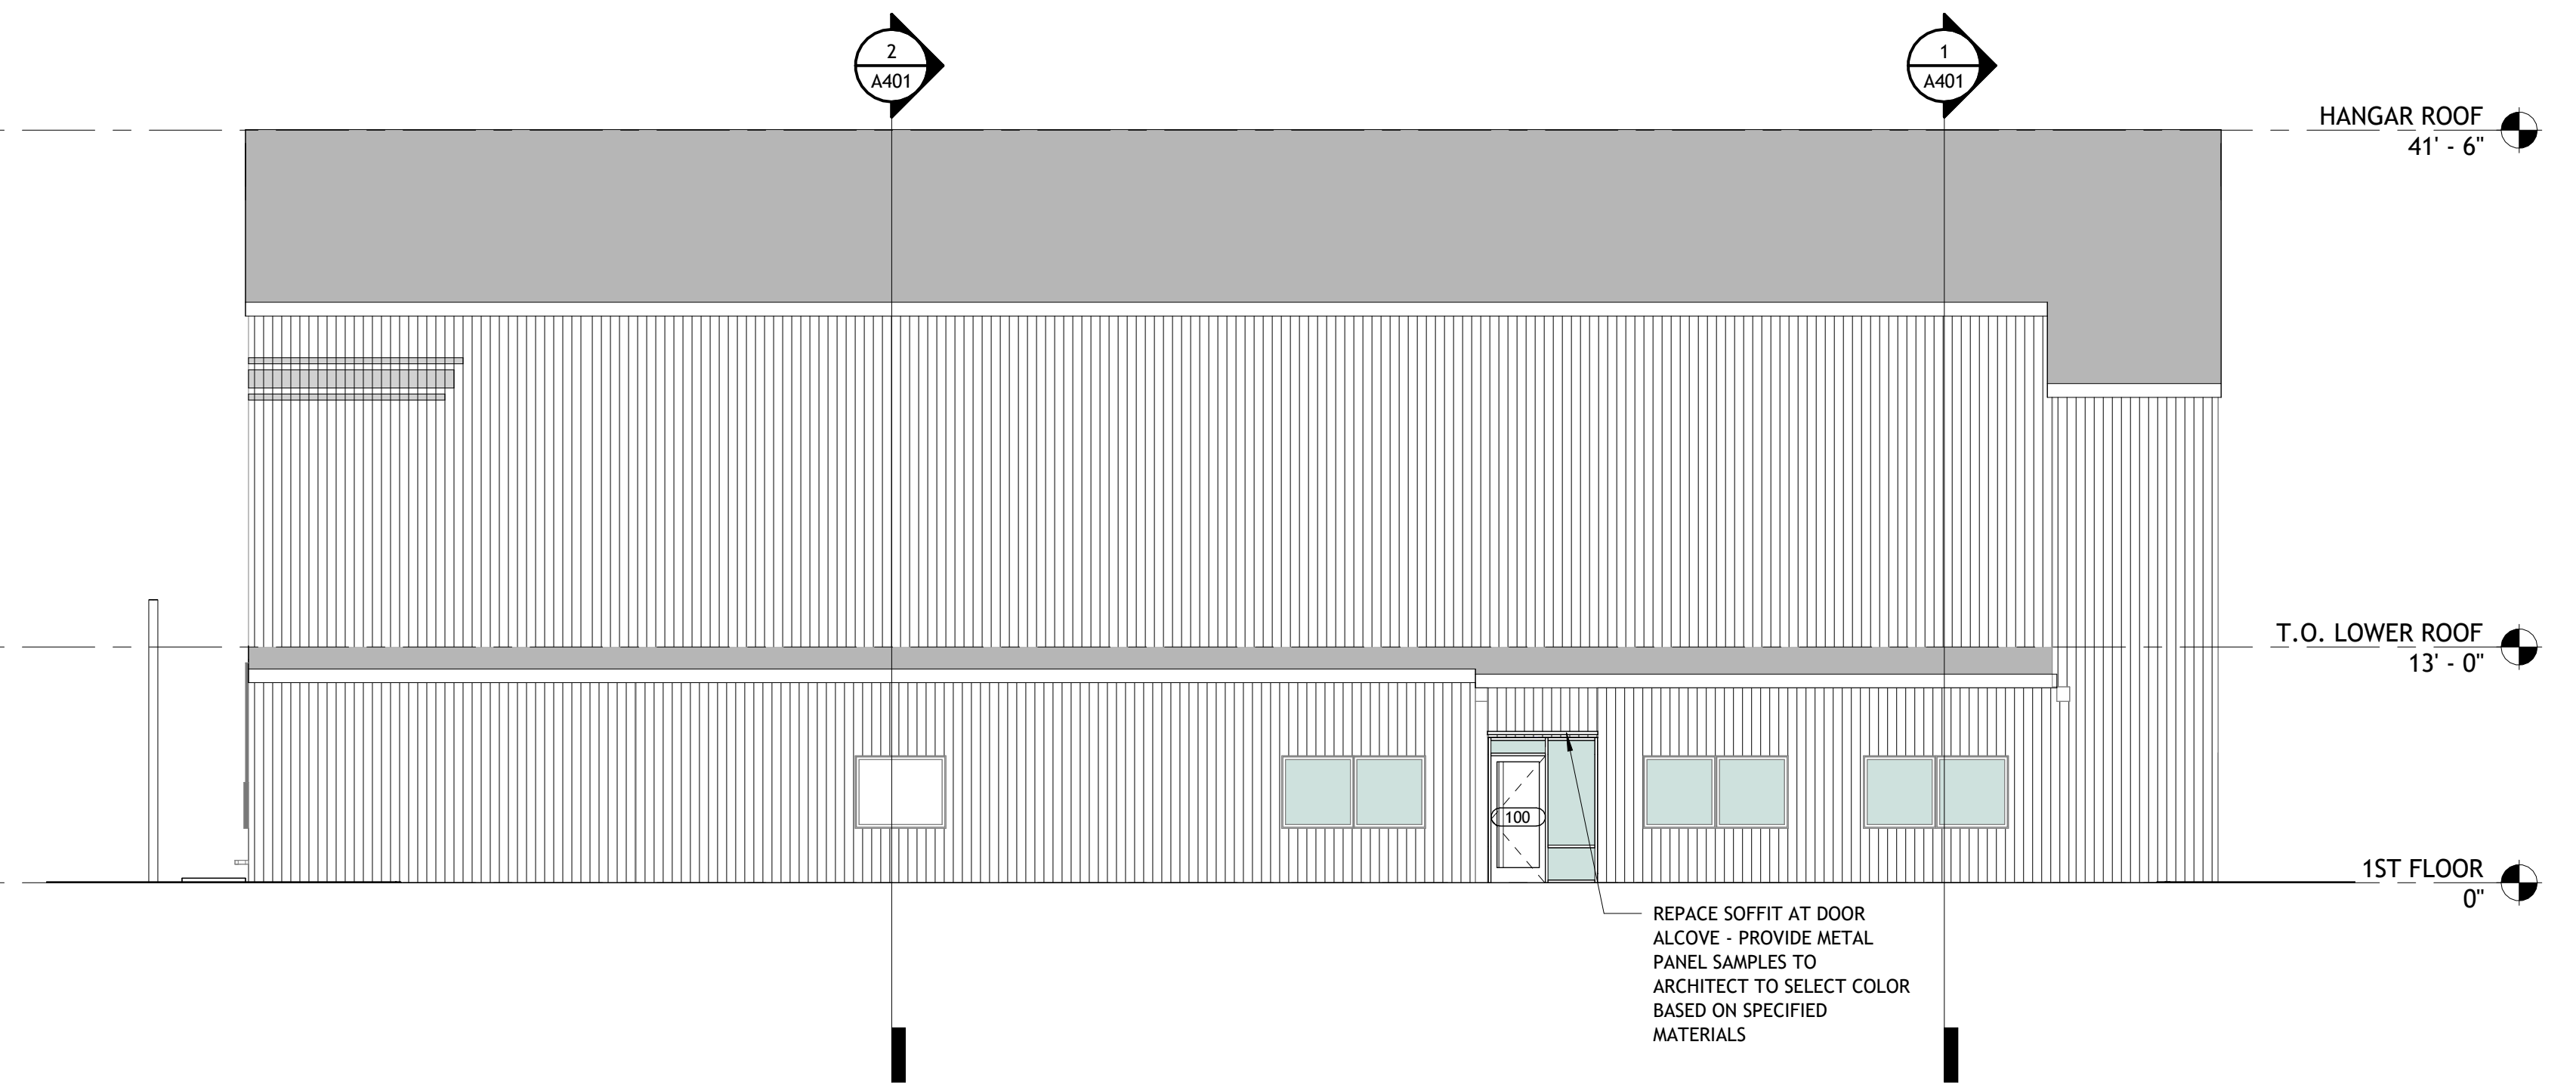

3 | EXTERIOR BUILDING ELEVATION - NORTH
1/8" = 1'-0"

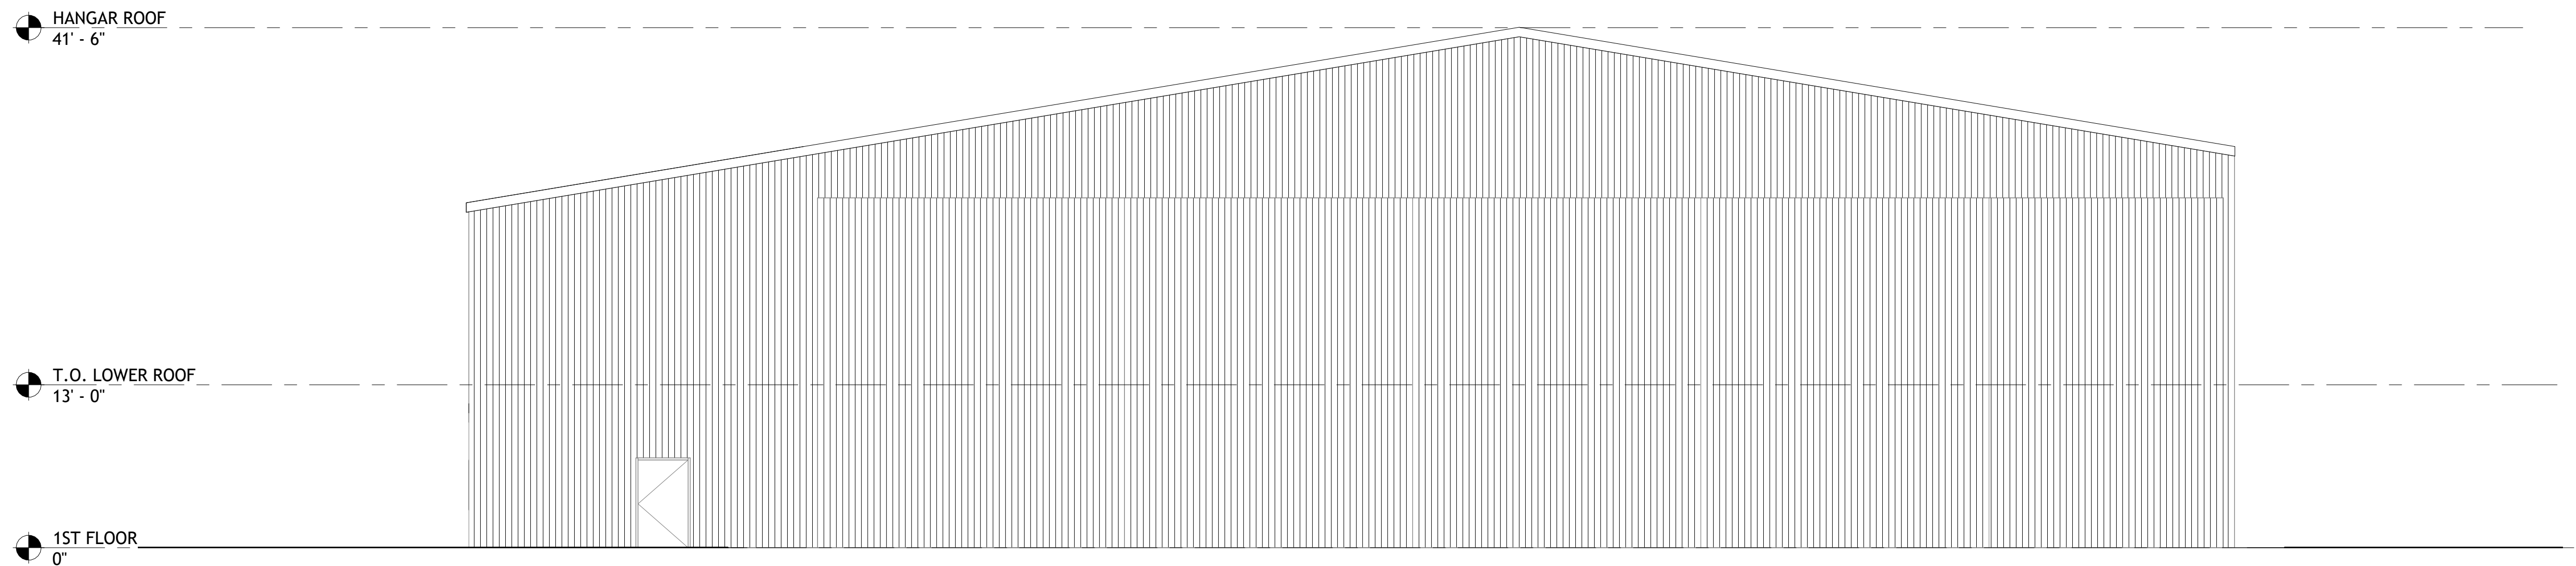

2 | EXTERIOR BUILDING ELEVATION - WEST
1/8" = 1'-0"

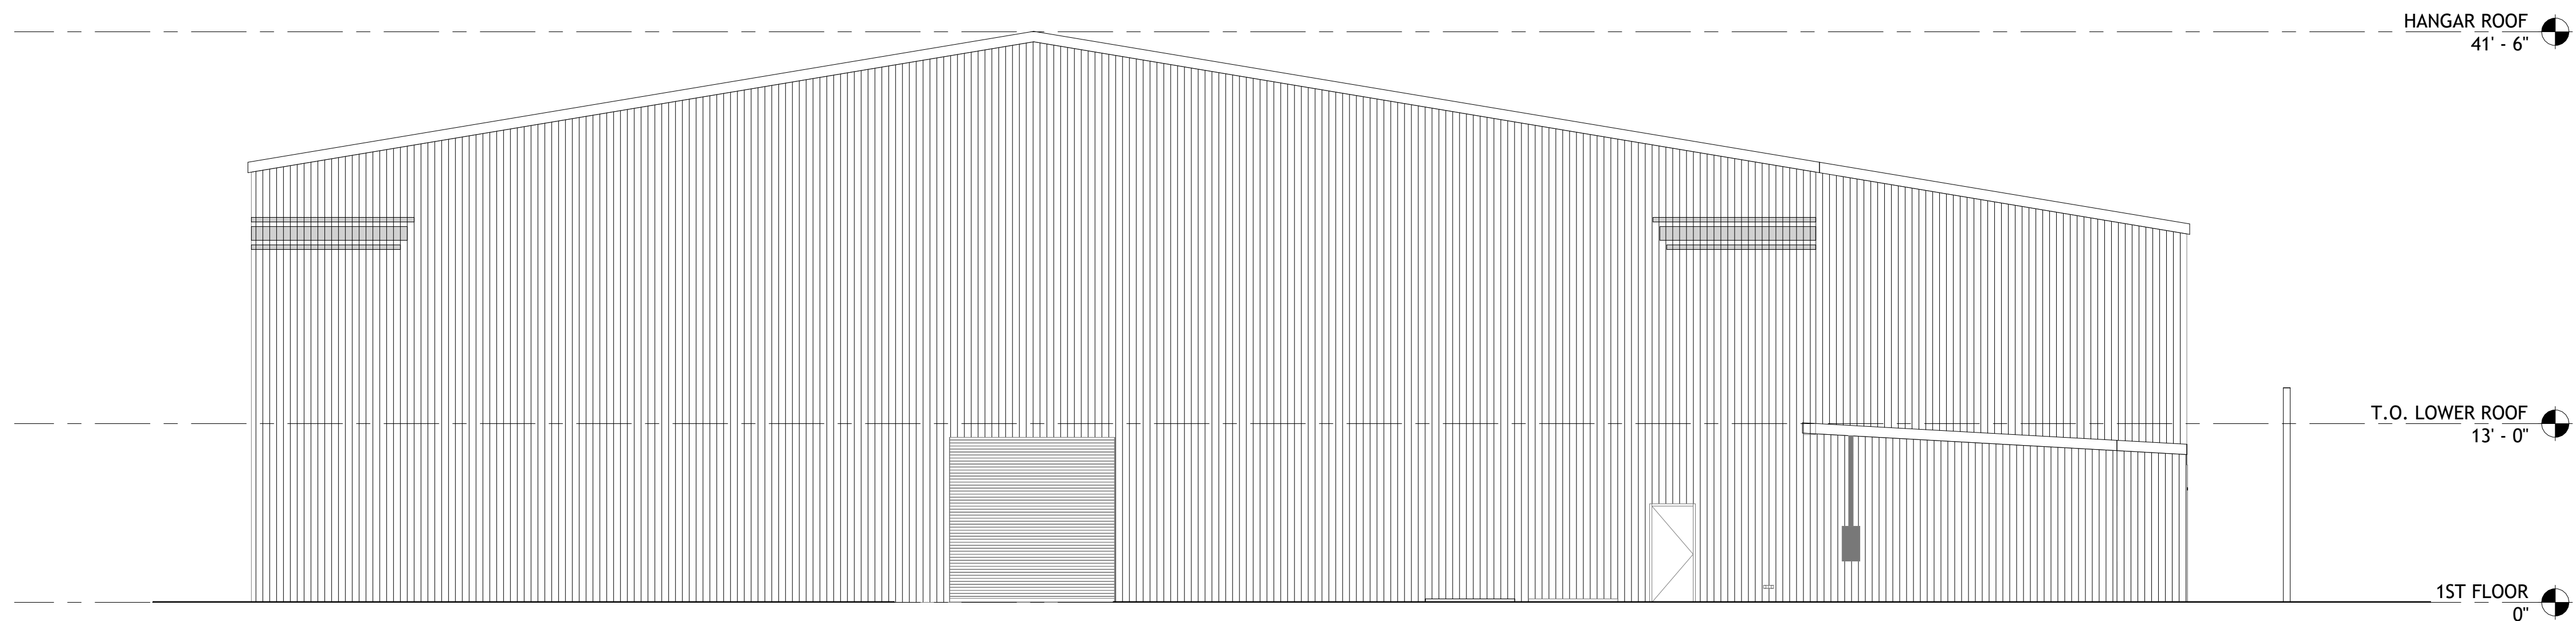

1 | EXTERIOR BUILDING ELEVATION - EAST
1/8" = 1'-0"



IMMONS BANK
R HANGER
TTLE ROCK, AR

REVISIONS		
NUMBER	DATE	DESCRIPTION

CONTENTS:

BUILDING

SECTIONS

A401





PSW Job Number:
822K

SIMMONS BANK
LR HANGER
LITTLE ROCK, AR

100% PERMIT SET
Issue Date:
08/28/26


REVISIONS		
NUMBER	DATE	DESCRIPTION

Contents:


ENLARGED PLANS
AND INTERIOR
ELEVATIONS

THIS PAGE IS BEST VIEWED IN COLOR


A601

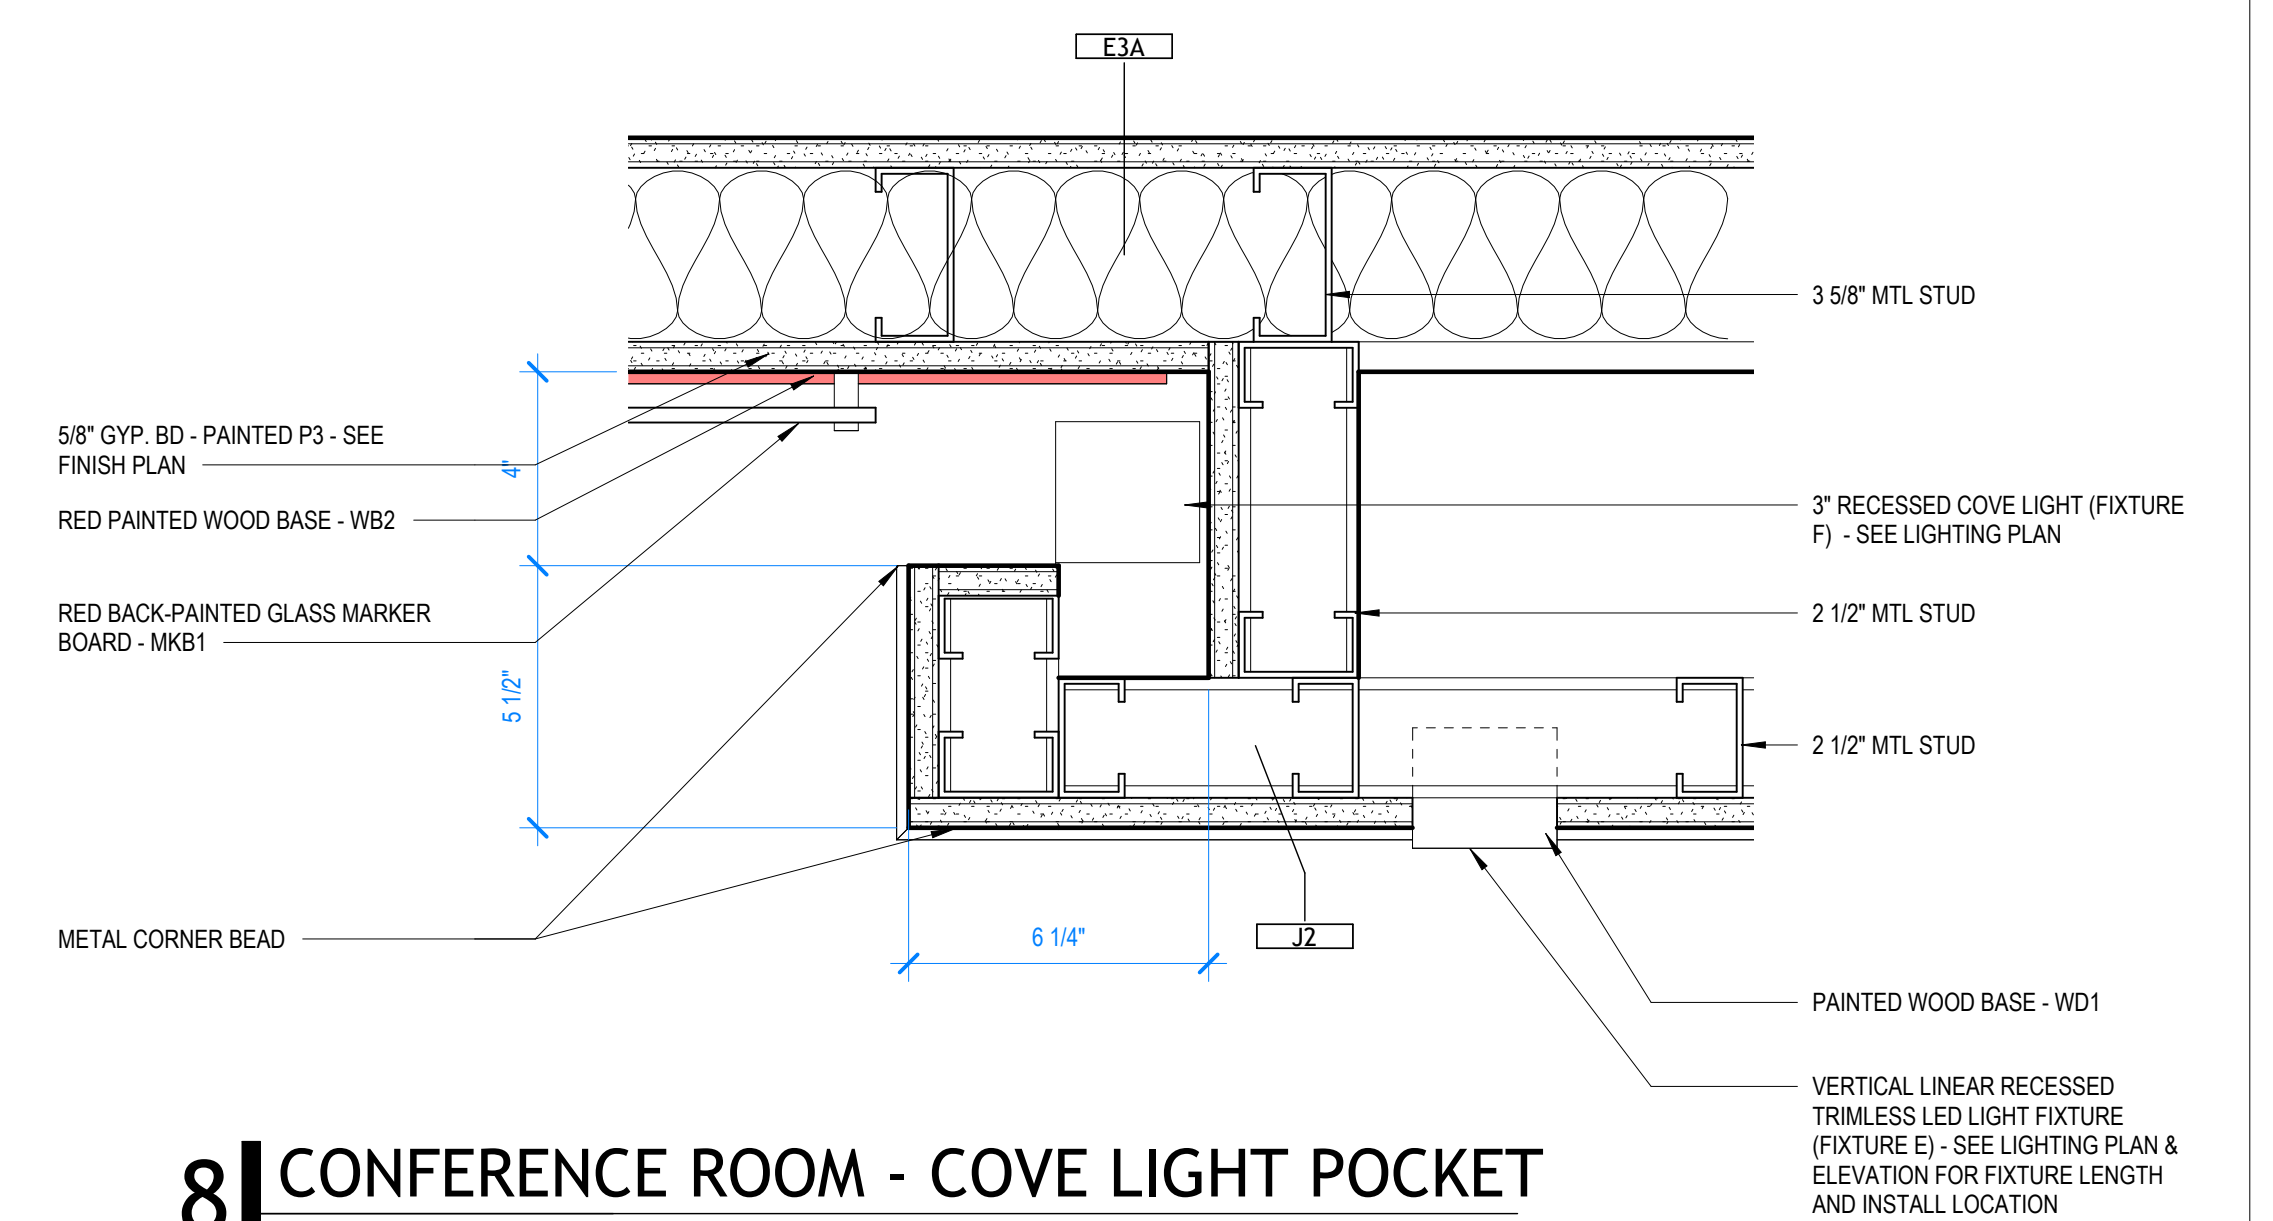


8 | CONFERENCE ROOM - COVE LIGHT POCKET

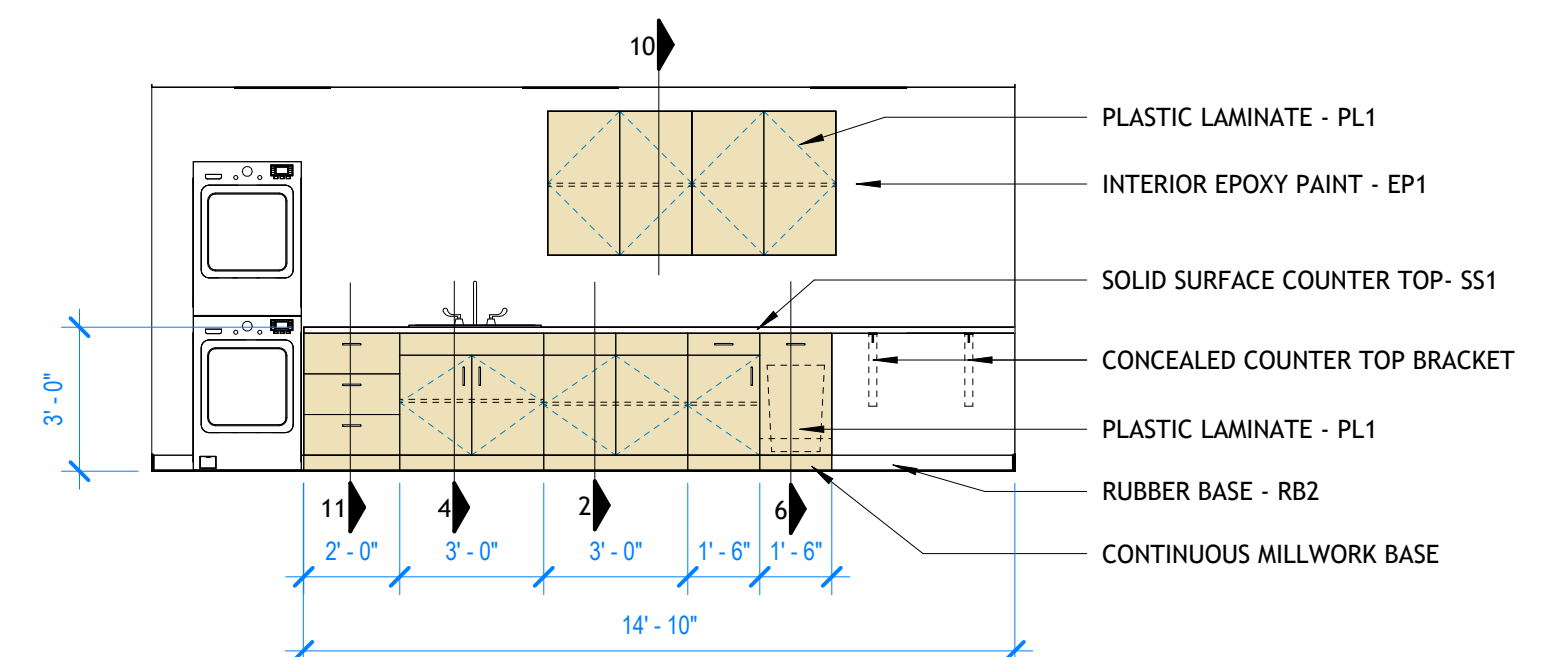


5 | WORKROOM INT. ELEV.
1/4" = 1'-0"

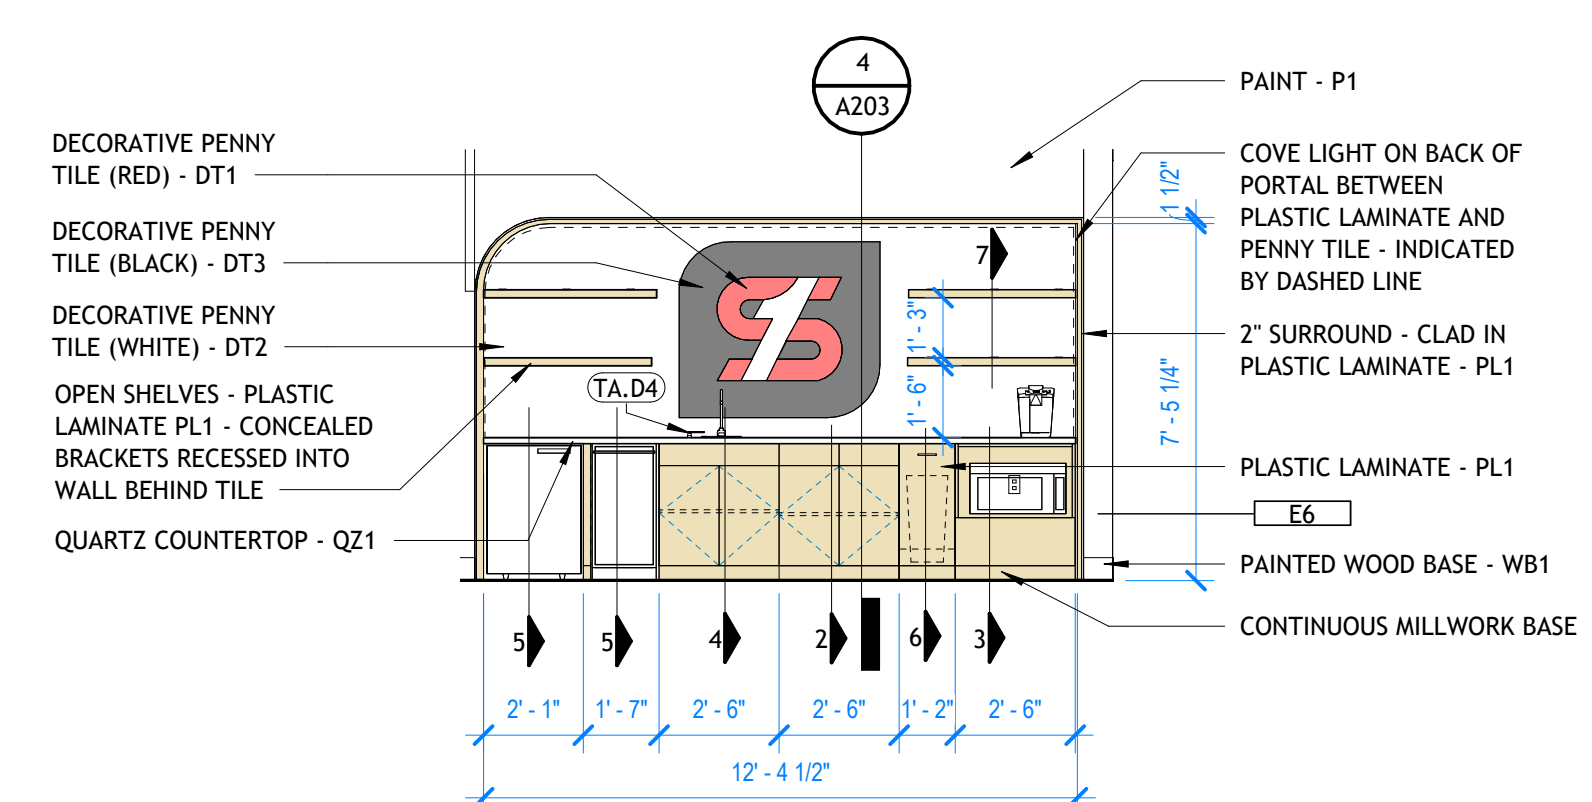


1 BREAK ROOM - INT. ELEV
1/4" = 1'-0"

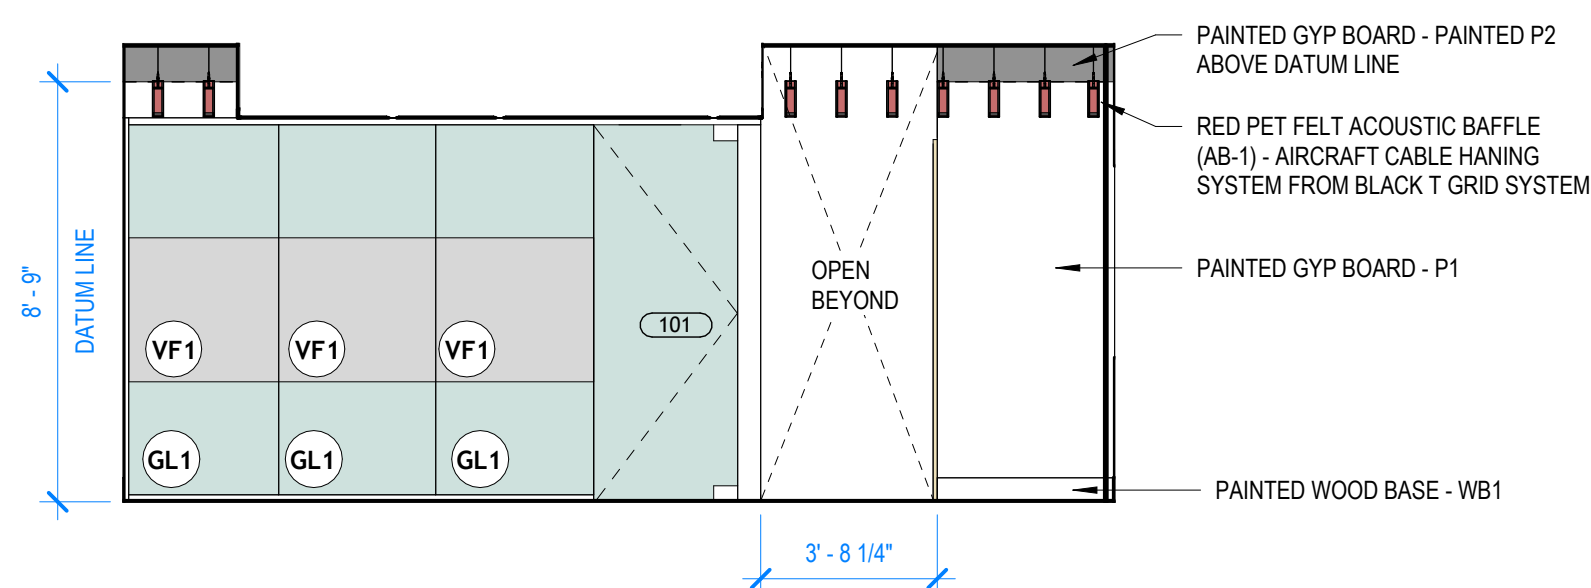


9 | WAITING LOBBY - INT ELEV. WEST
1/4" = 1'-0"

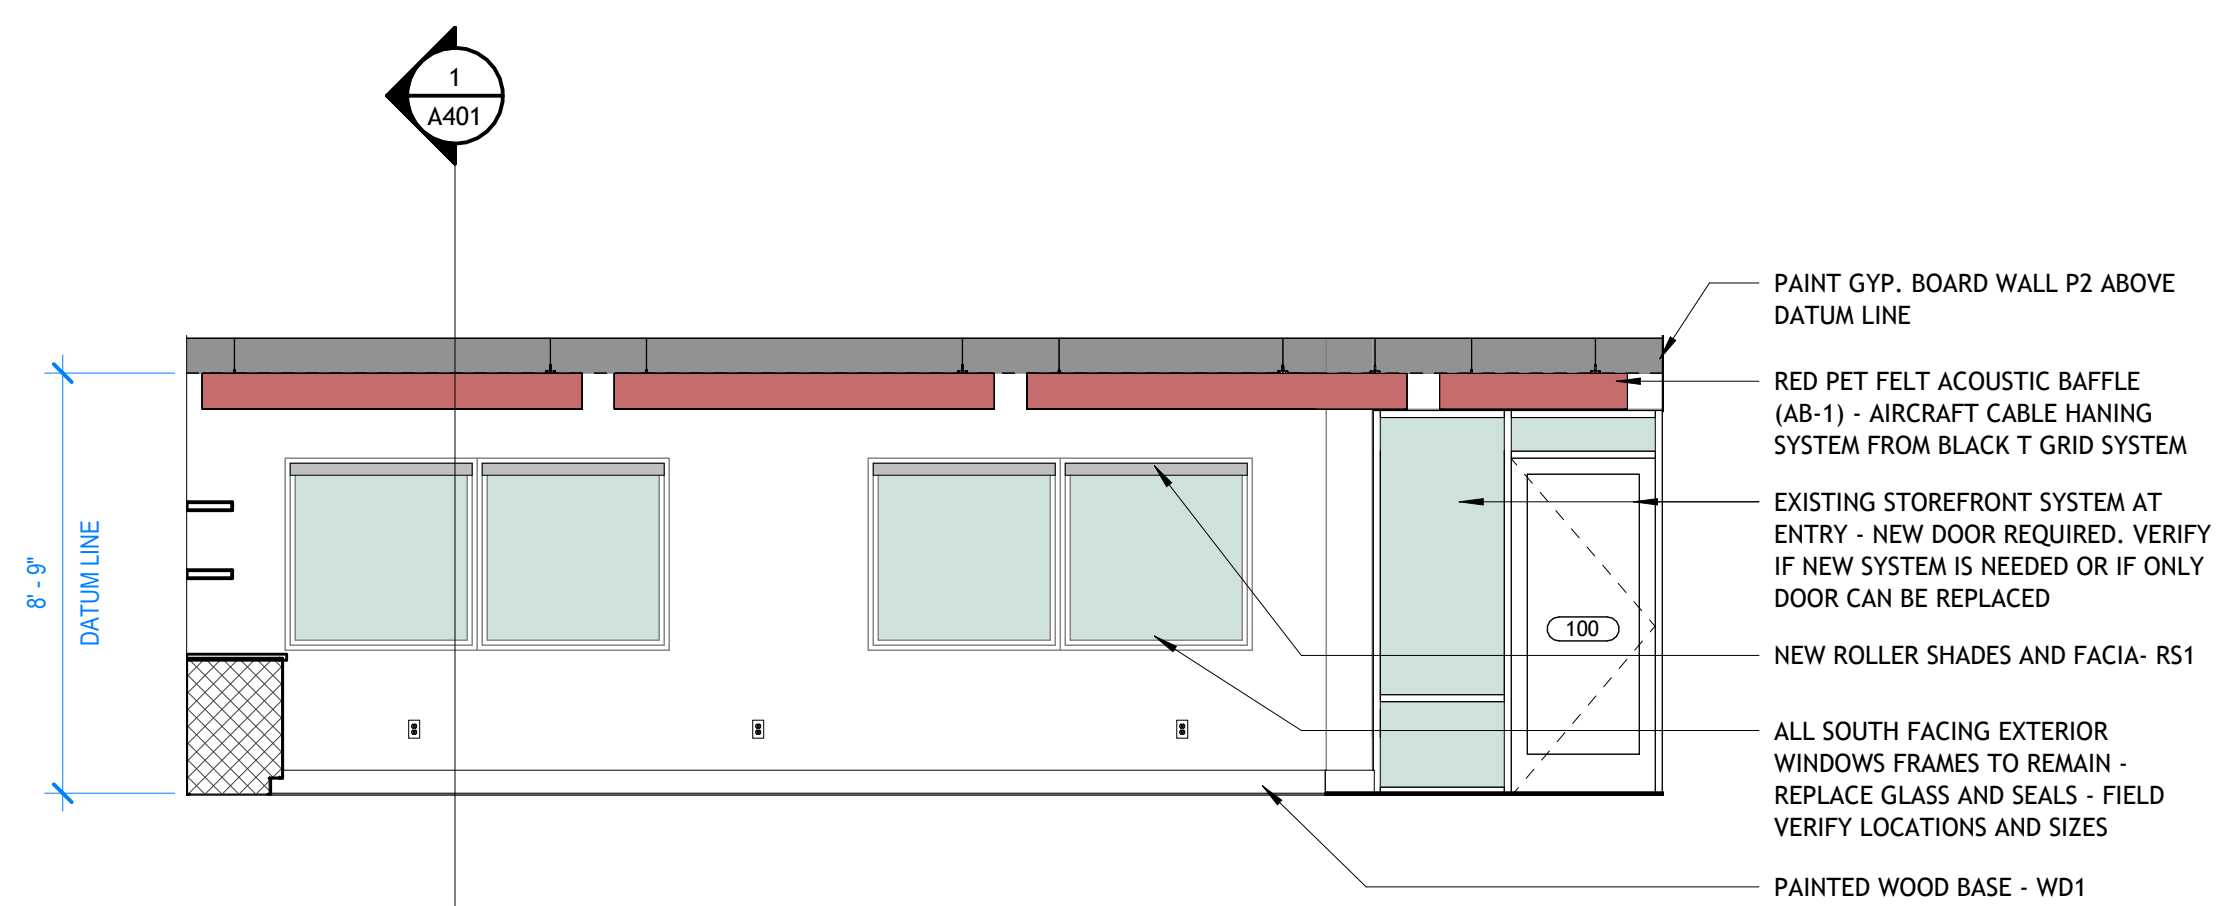


6 | WAITING LOBBY - INT ELEV. SOUTH
1/4" = 1'-0"

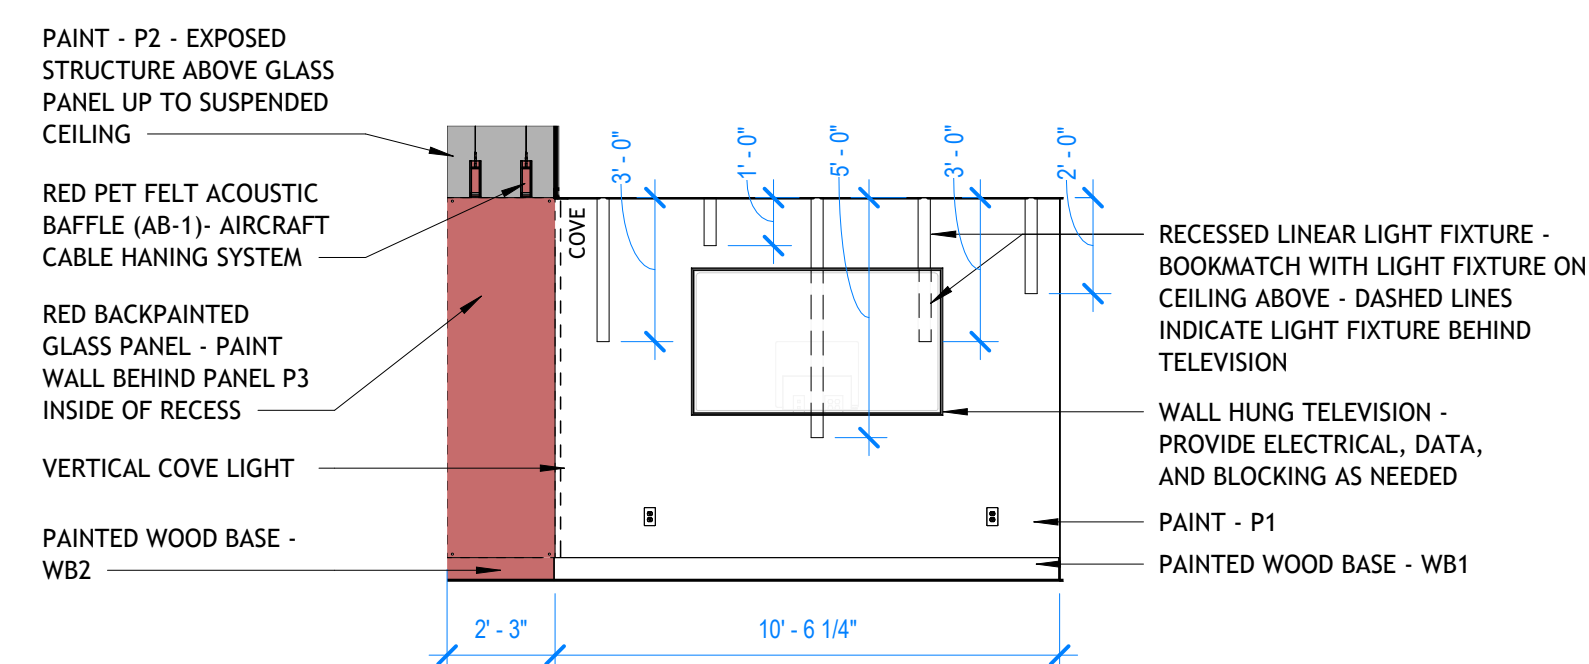


2 | CONFERENCE ROOM - INT ELEV.
1/4" = 1'-0"

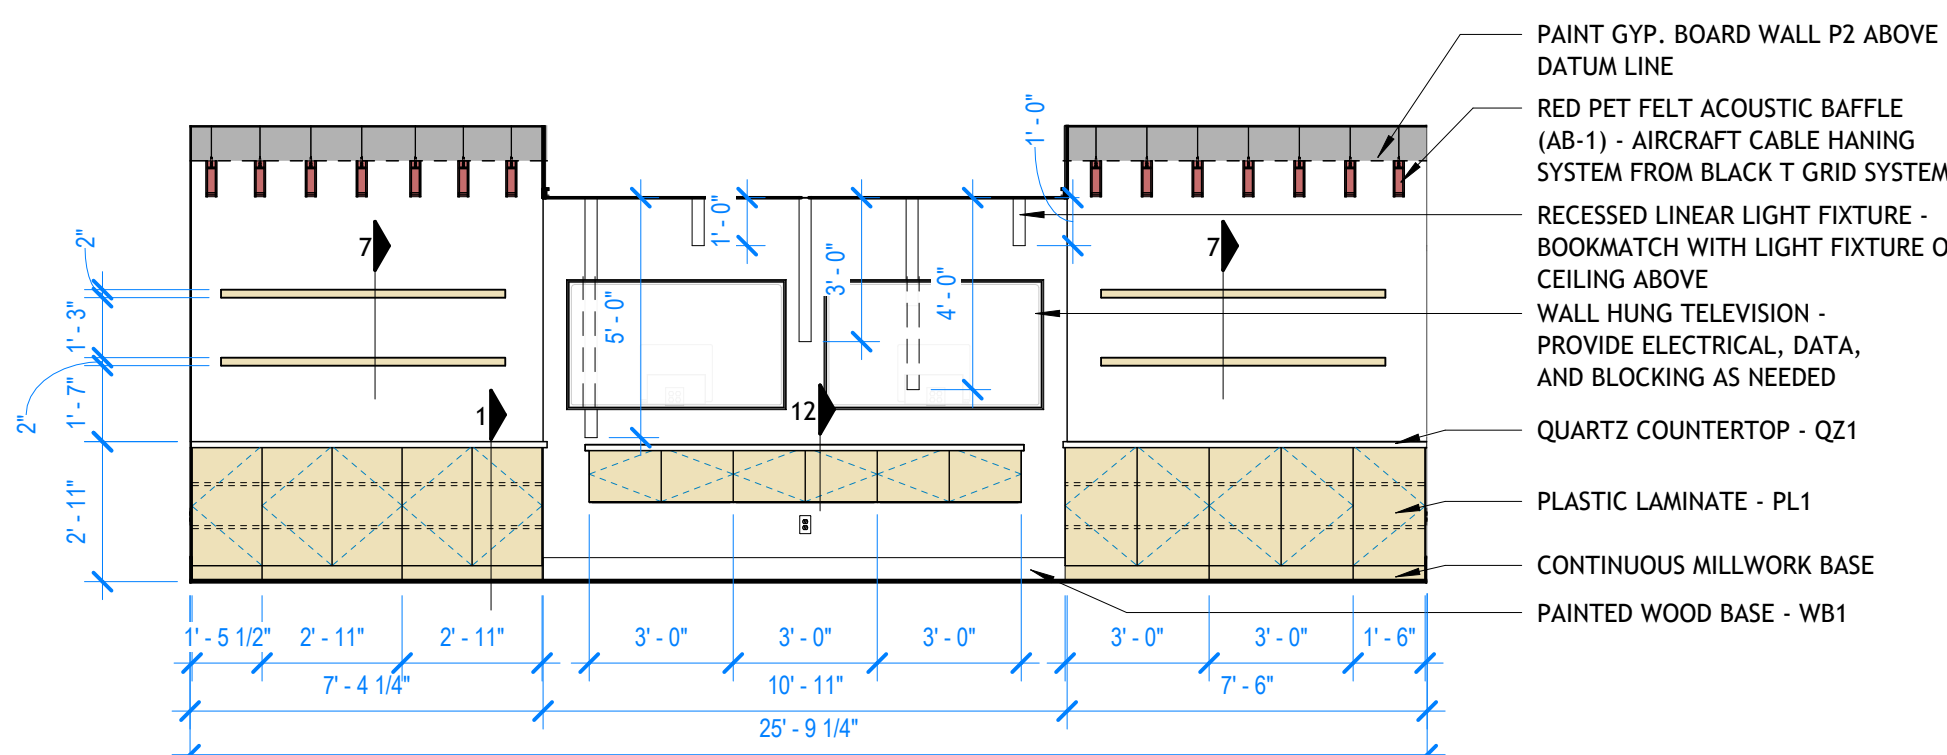


3 WAITING LOBBY - INT ELEV. EAST
1/4" = 1'-0"

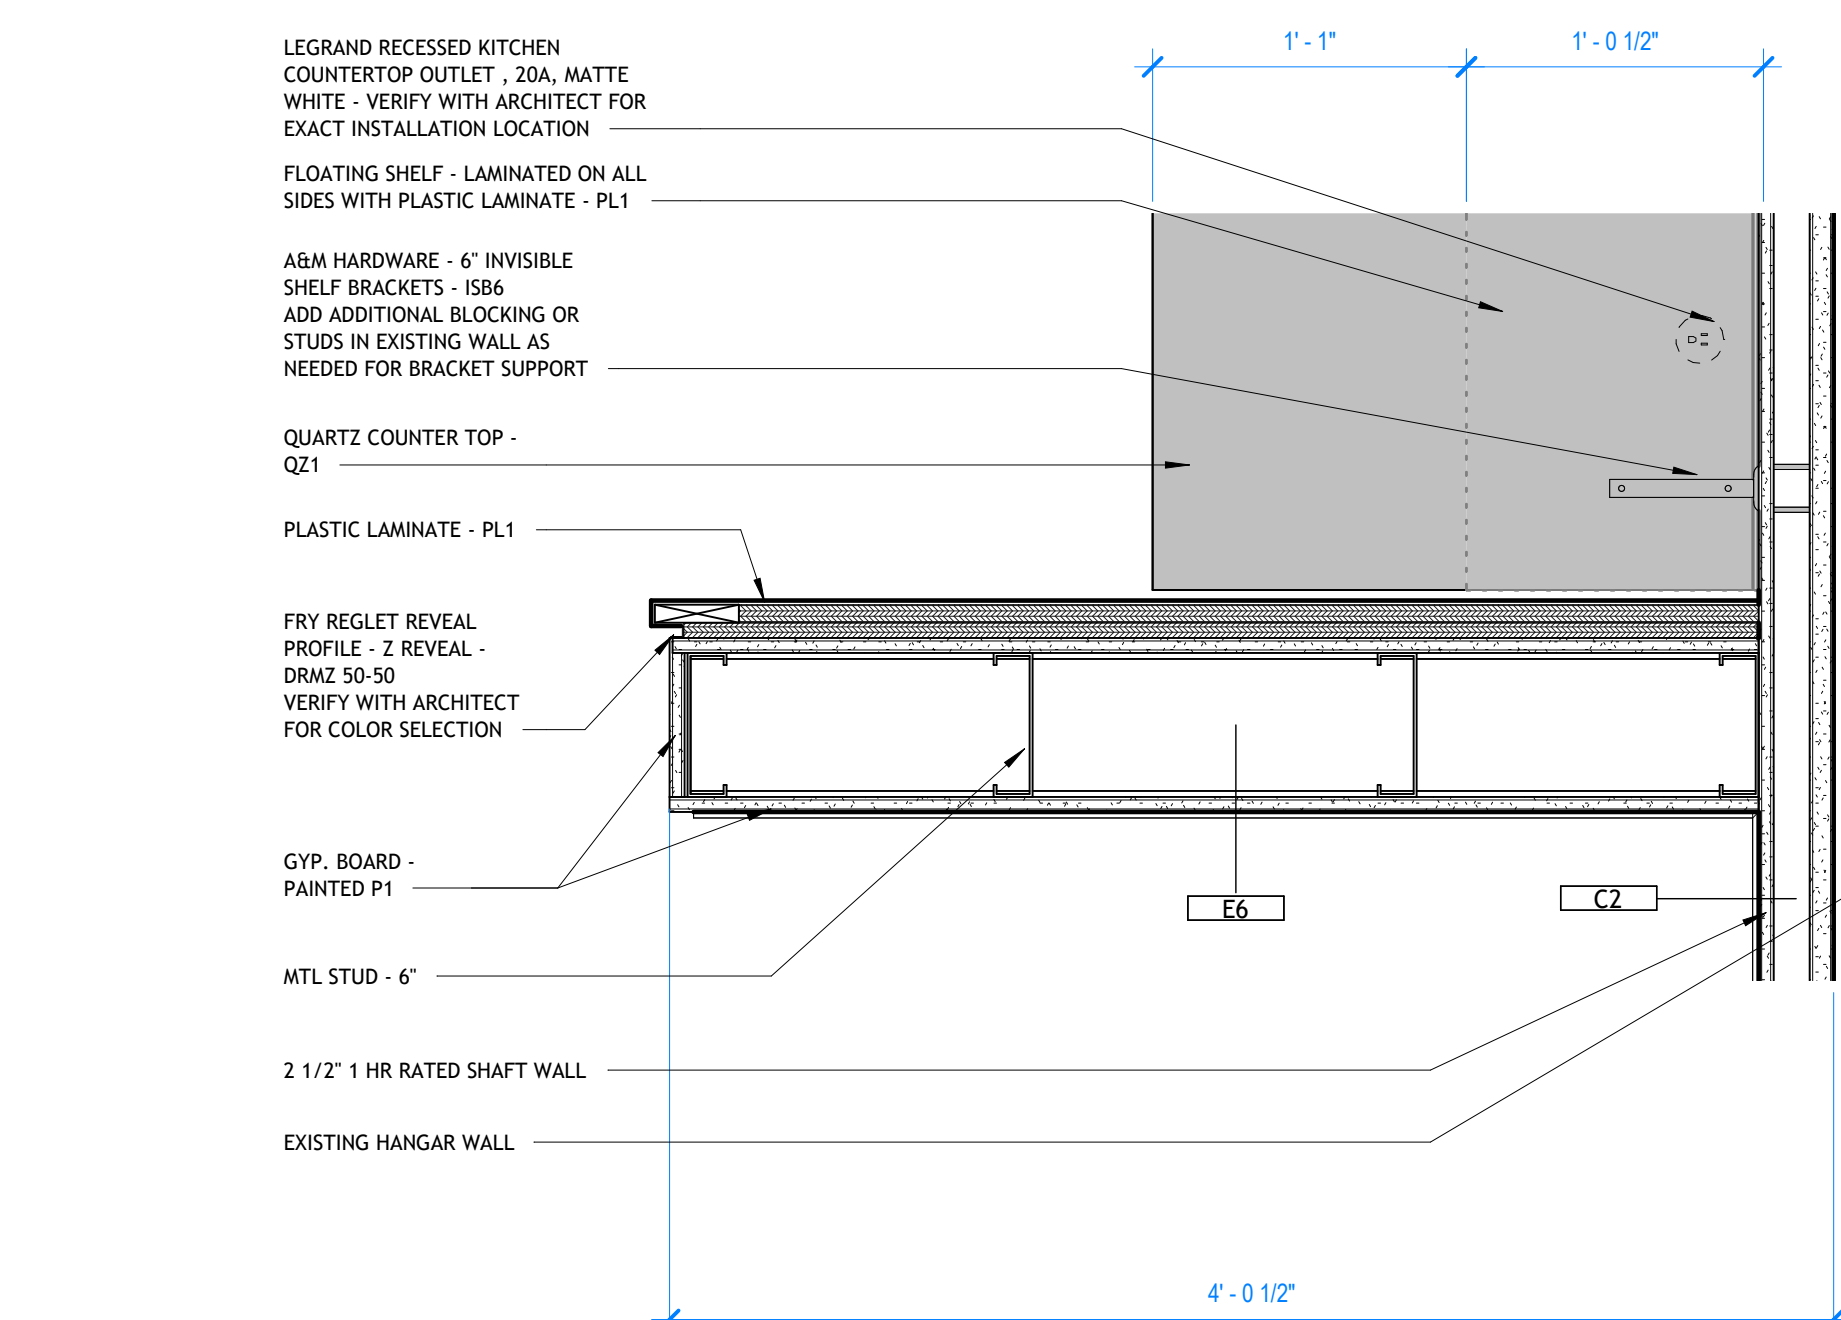

10 | ENLARGED PLAN - BREAK ROOM
1 1/2" = 1'-0"

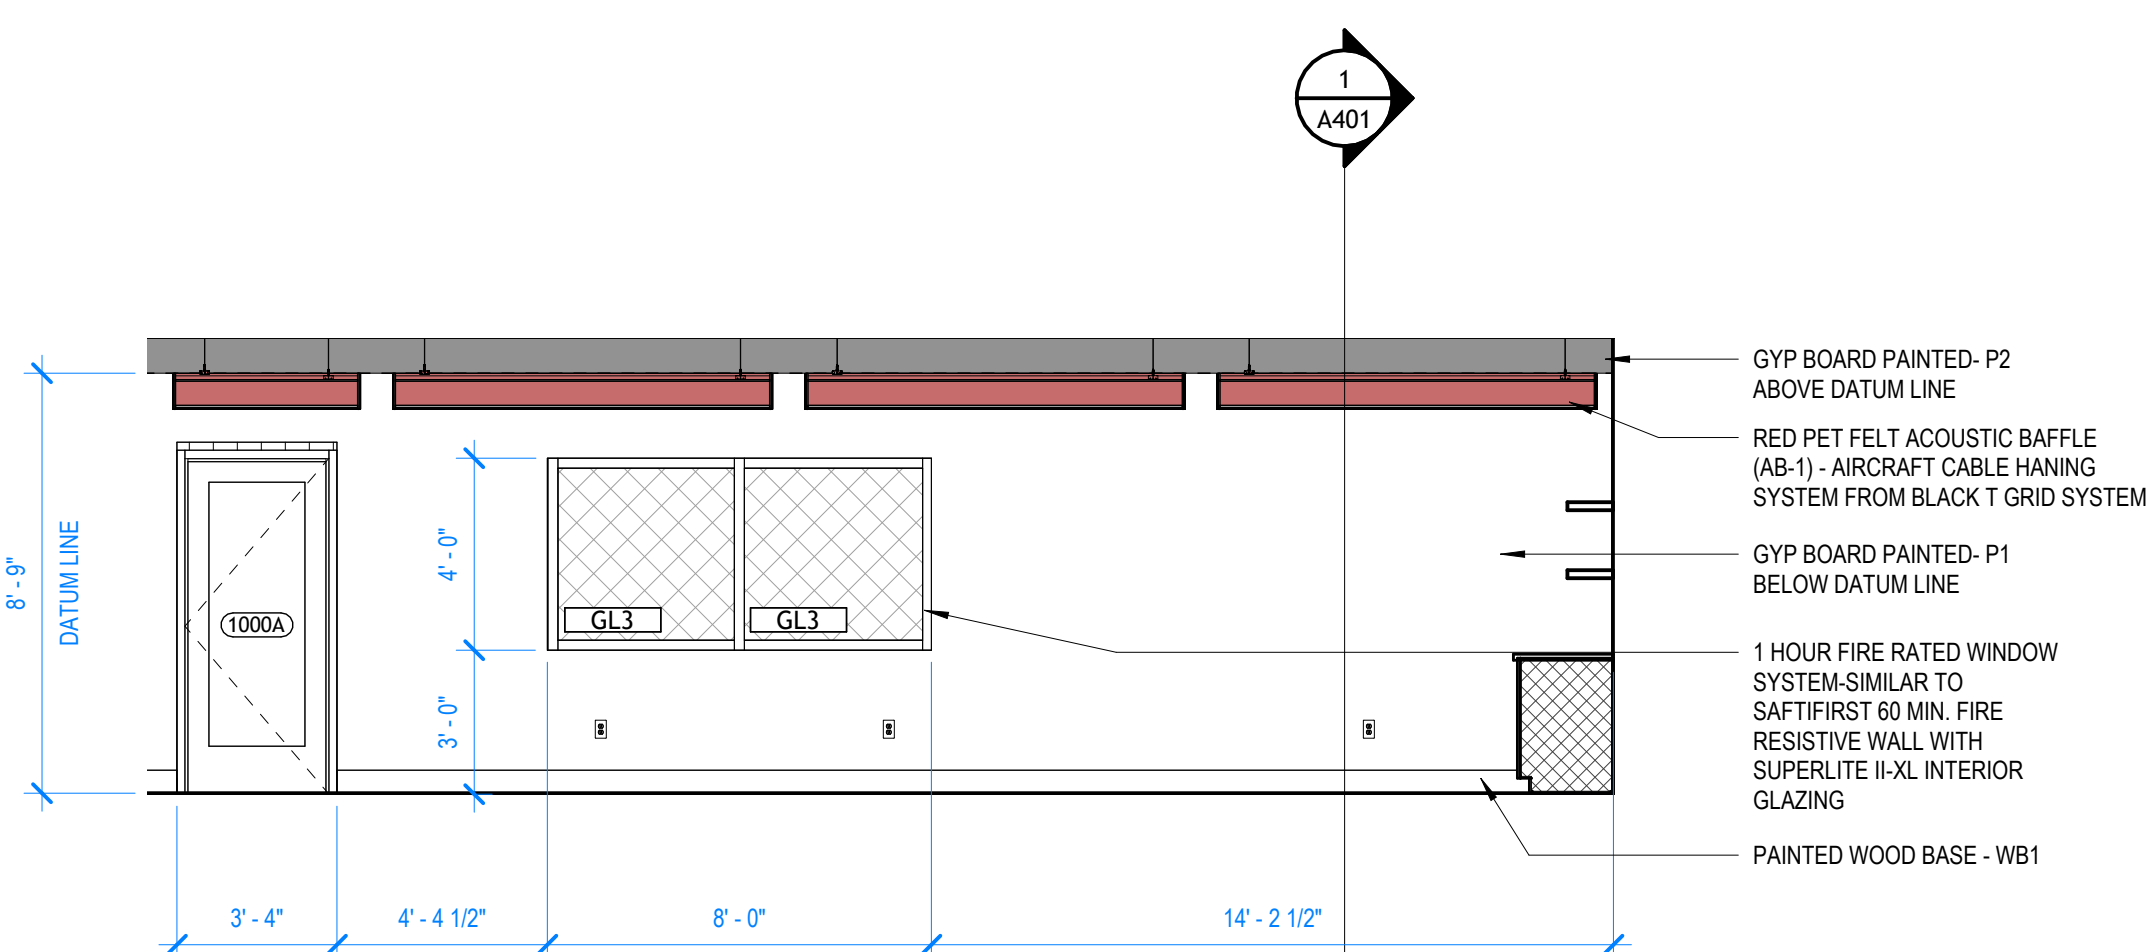

7 | WAITING LOBBY - INT ELEV. NORTH
1/4" = 1'-0"

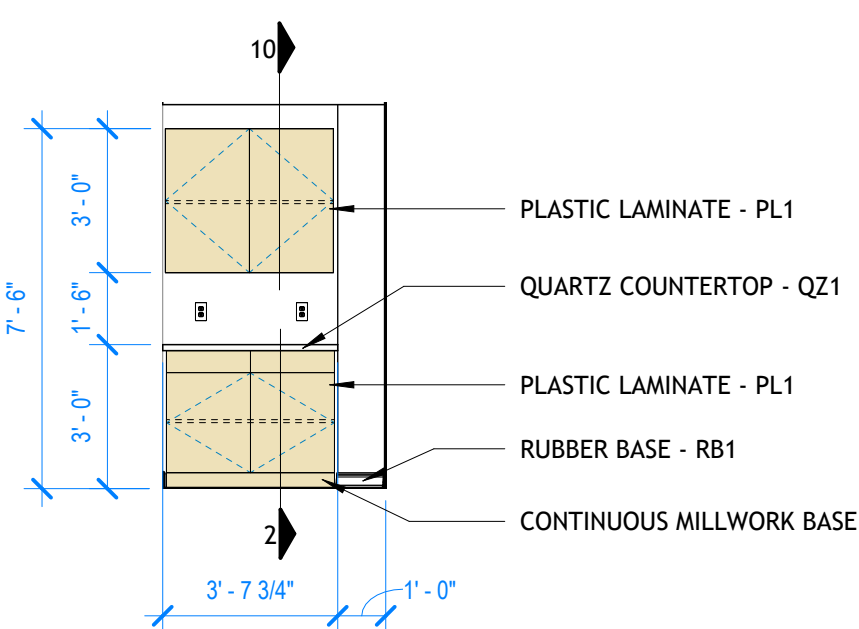


4 | COPY ROOM INT. ELEV.
1/4" = 1'-0"

TOILET ACCESSORY LEGEND AND MOUNTING DIAGRAMS SCALE: 1/4" = 1'-0"


- NOTES:
1. ACCESSORIES LISTED MAY HAVE GAPS IN ALPHABETICAL LISTING.
2. REFER TO SPECS FOR SPECIFIC MANUFACTURER AND MODEL NUMBER (10 80 00)
3. GC IS RESPONSIBLE FOR ALL REQUIRED BLOCKING.

DRAWING DESIGNATION			TA.D3	TA.D4	TA.B1	TA.E1	TA.CT.A.E2	TA.E3	TA.E4	TA.E5	TA.E6	TA.G2	TA.H1	TA.H2	TA.J3	TA.N1
TOILET ACCESSORY DESCRIPTION	TOILET TISSUE DISPENSER, SURFACE MOUNTED	TOILET SEAT COVER DISPENSER	SOAP DISPENSER, SURFACE MOUNTED	SOAP DISPENSER, COUNTER MOUNTED		GRAB BAR 18" LENGTH	GRAB BAR 24" LENGTH	GRAB BAR 30" LENGTH	GRAB BAR 36" LENGTH	GRAB BAR 42" LENGTH	GRAB BAR 48" LENGTH	COMBINATION PAPER TOWEL DISPENSER/ WASTE RECEPTACLE - RECESSED, MANUAL	SINGLE ROBE HOOK	DOUBLE ROBE HOOK	FRAMELESS MIRROR WITH BOX SPACER AND FLOATING EDGE - SIZE PER ELEVATIONS	DIAPER CHANGING STATION, SURFACE MOUNT


TOILET ACCESSORY SCHEDULE				
MARK	DESCRIPTION	Q.F.O.L.	Q.F.C.L.L.	Q.F.C.L.L. BLOCKING
TA.B1	TOILET PAPER DISPENSER - DOUBLE	X	X	
TA.C1	TOILET SEAT COVER DISPENSER		X	X
TA.D4	SOAP DISPENSER, COUNTERTOP MOUNTED		X	
TA.E1	GRAB BAR - 18", VERTICAL		X	X
TA.E4	GRAB BAR - 36", HORIZONTAL		X	X
TA.E5	GRAB BAR - 42", HORIZONTAL		X	X
TA.G2	Bobrick B-3803 TrimLine Series Recessed Combination Towel and Waste Unit		X	X
TA.H1	ROBE HOOK - SINGLE		X	X
TA.H2	ROBE HOOK - DOUBLE		X	X
TA.J3	MIRROR - 24 X 36, FLOATING EDGE		X	X
TA.N1	KB310-SSRE Baby Changing Station Closed Position		X	X
				Available Colors: Grey with Stainless Steel

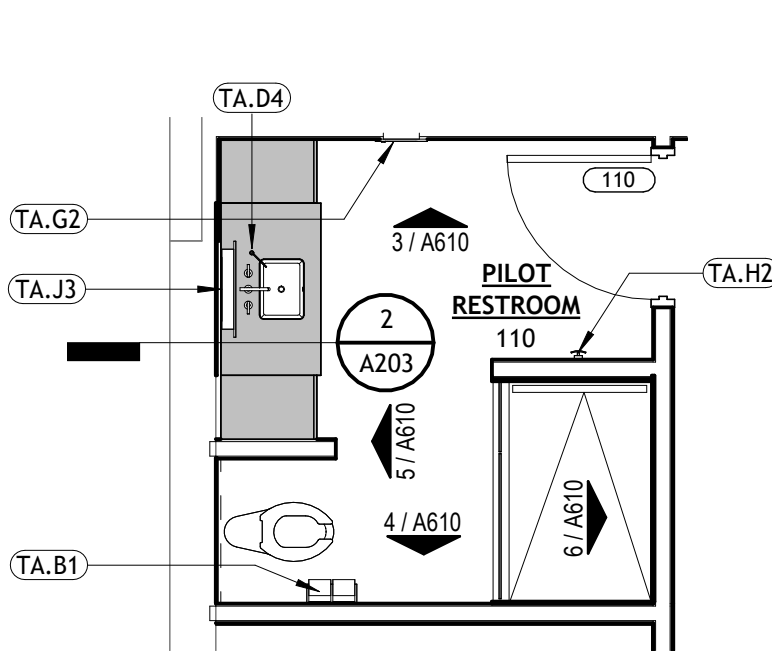


1 PILOT RESTROOM ENLARGED PLAN
1/4" = 1'-0"

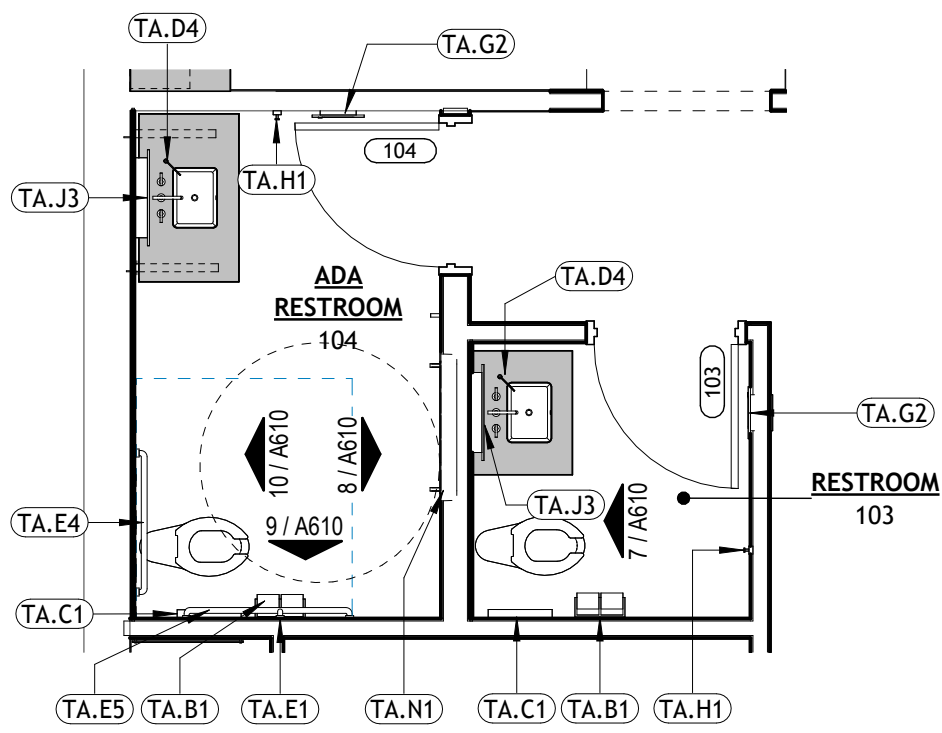


2 RESTROOM ENLARGED PLAN
1/4" = 1'-0"

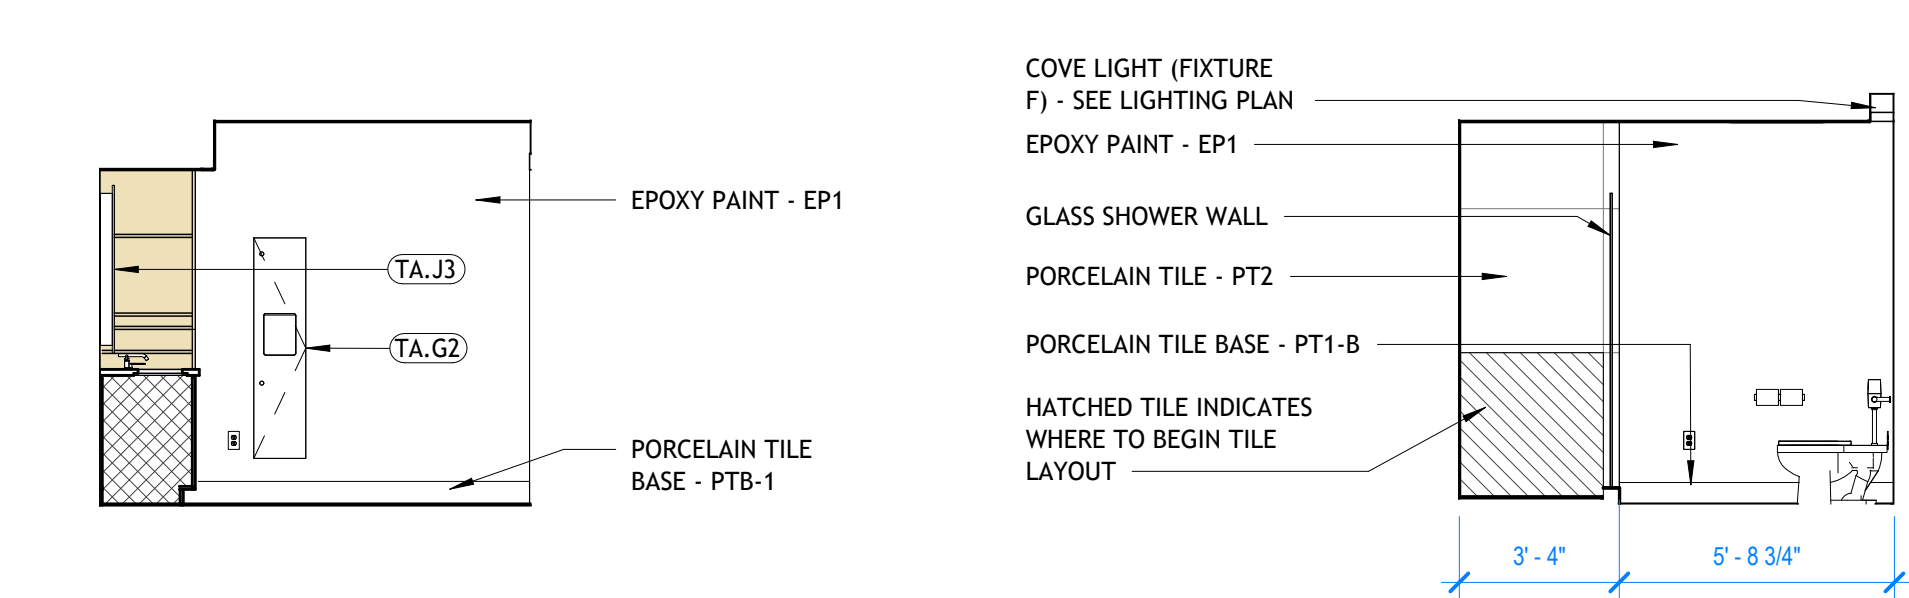


3 110-NORTH ELEVATION
1/4" = 1'-0"

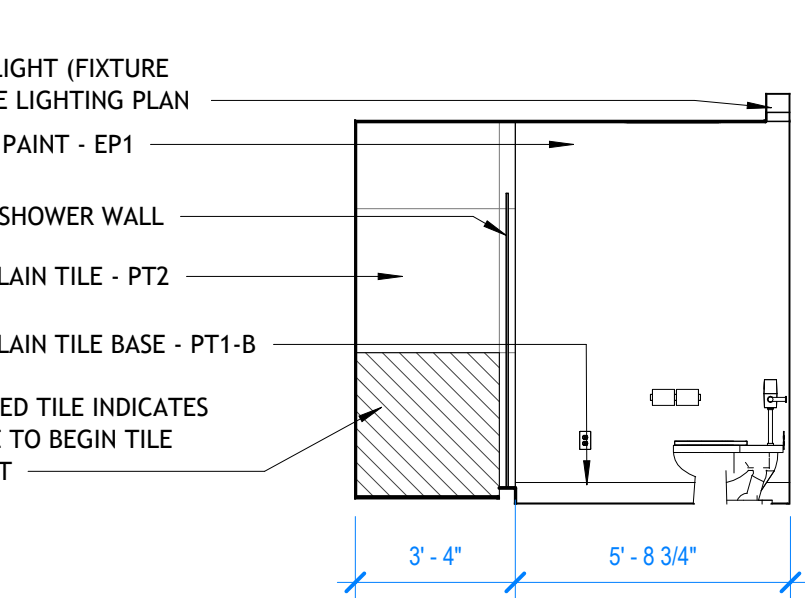


4 110-SOUTH ELEVATION
1/4" = 1'-0"

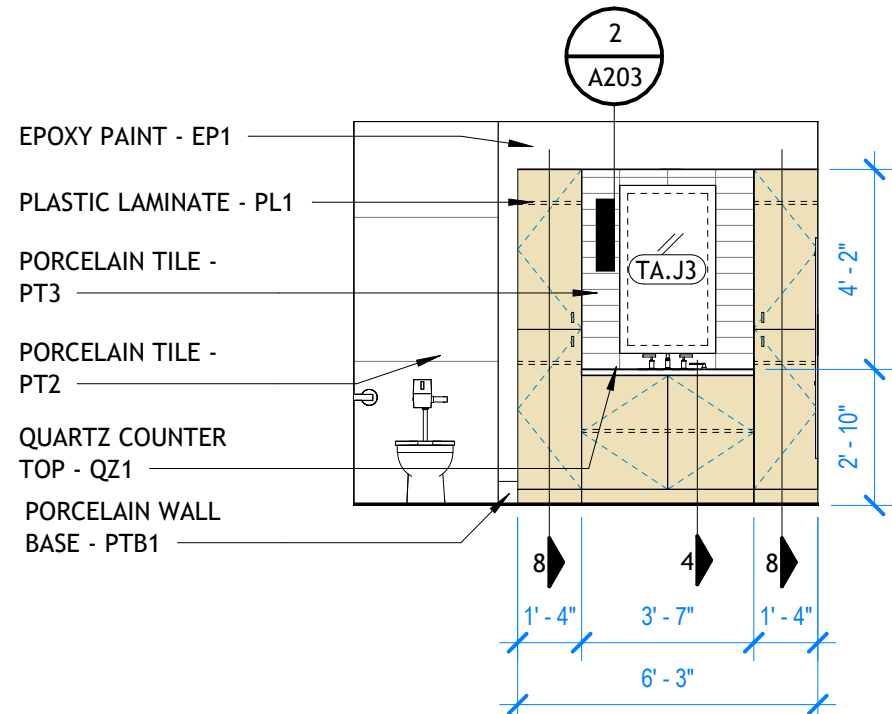


5 110-WEST ELEVATION
1/4" = 1'-0"

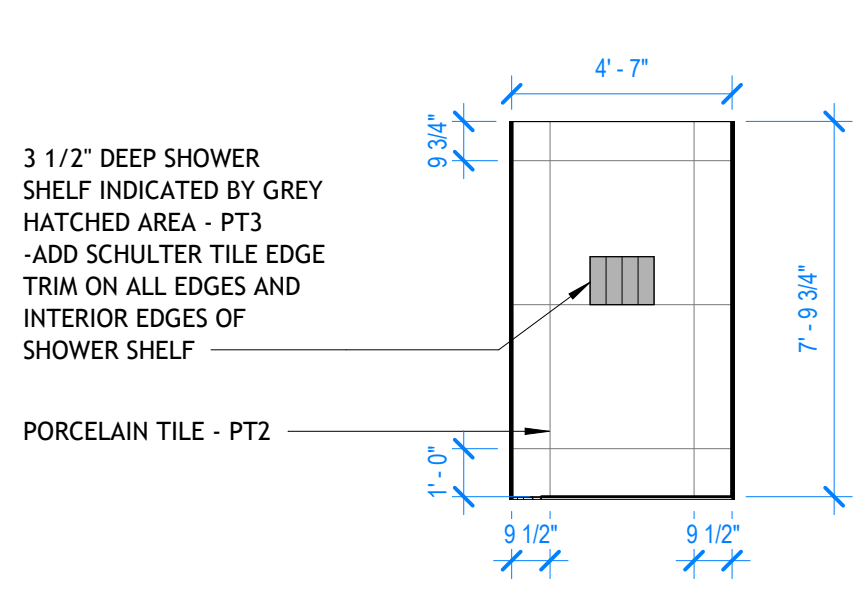


6 110- EAST ELEVATION
1/4" = 1'-0"

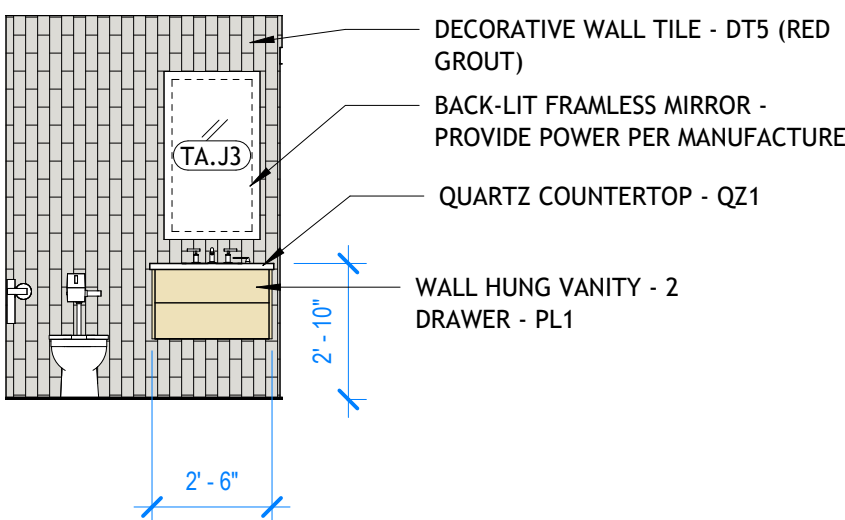


7 103-WEST ELEVATION
1/4" = 1'-0"

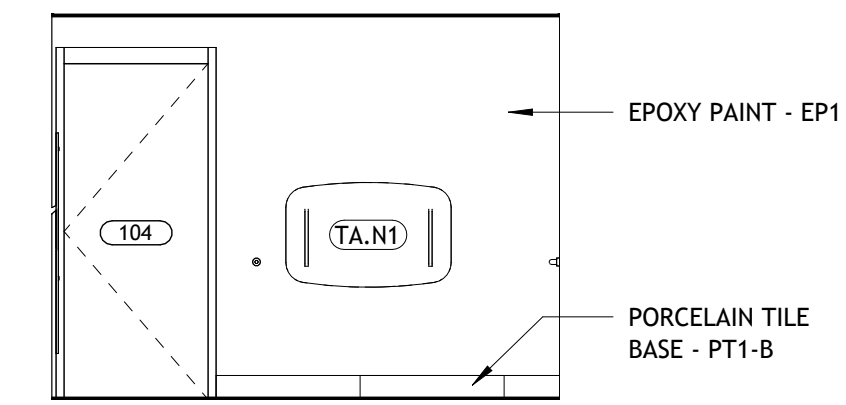

8 104-EAST ELEVATION
1/4" = 1'-0"

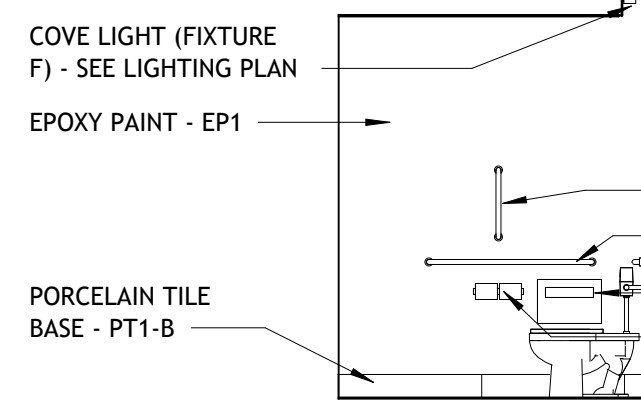

9 104-SOUTH ELEVATION
1/4" = 1'-0"

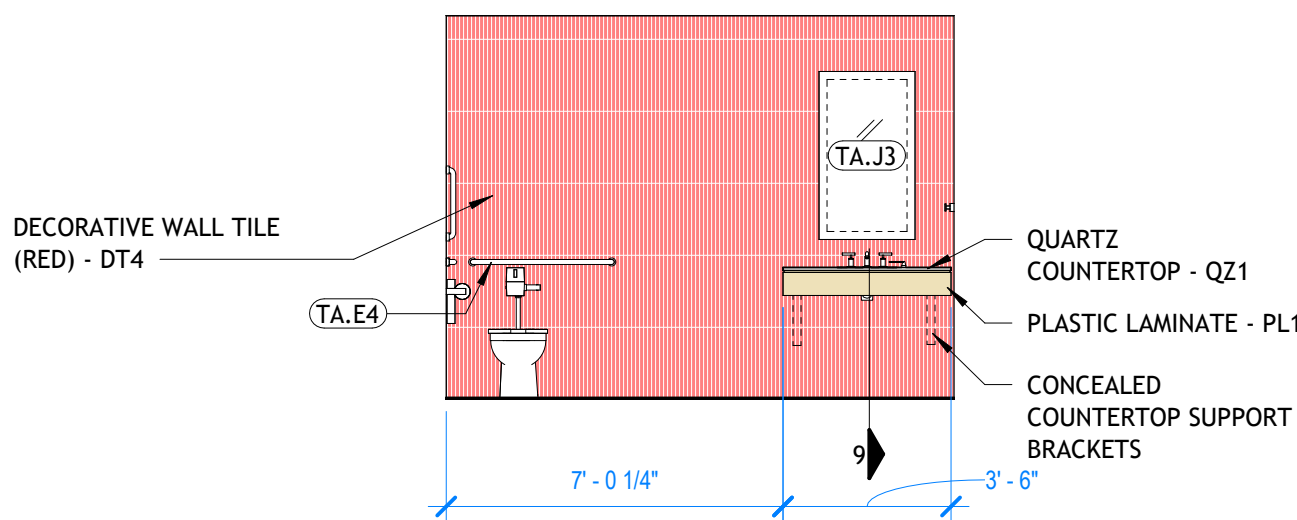



10 104-WEST ELEVATION
1/4" = 1'-0"




REVISIONS		
NUMBER	DATE	DESCRIPTION



REVISIONS		
NUMBER	DATE	DESCRIPTION

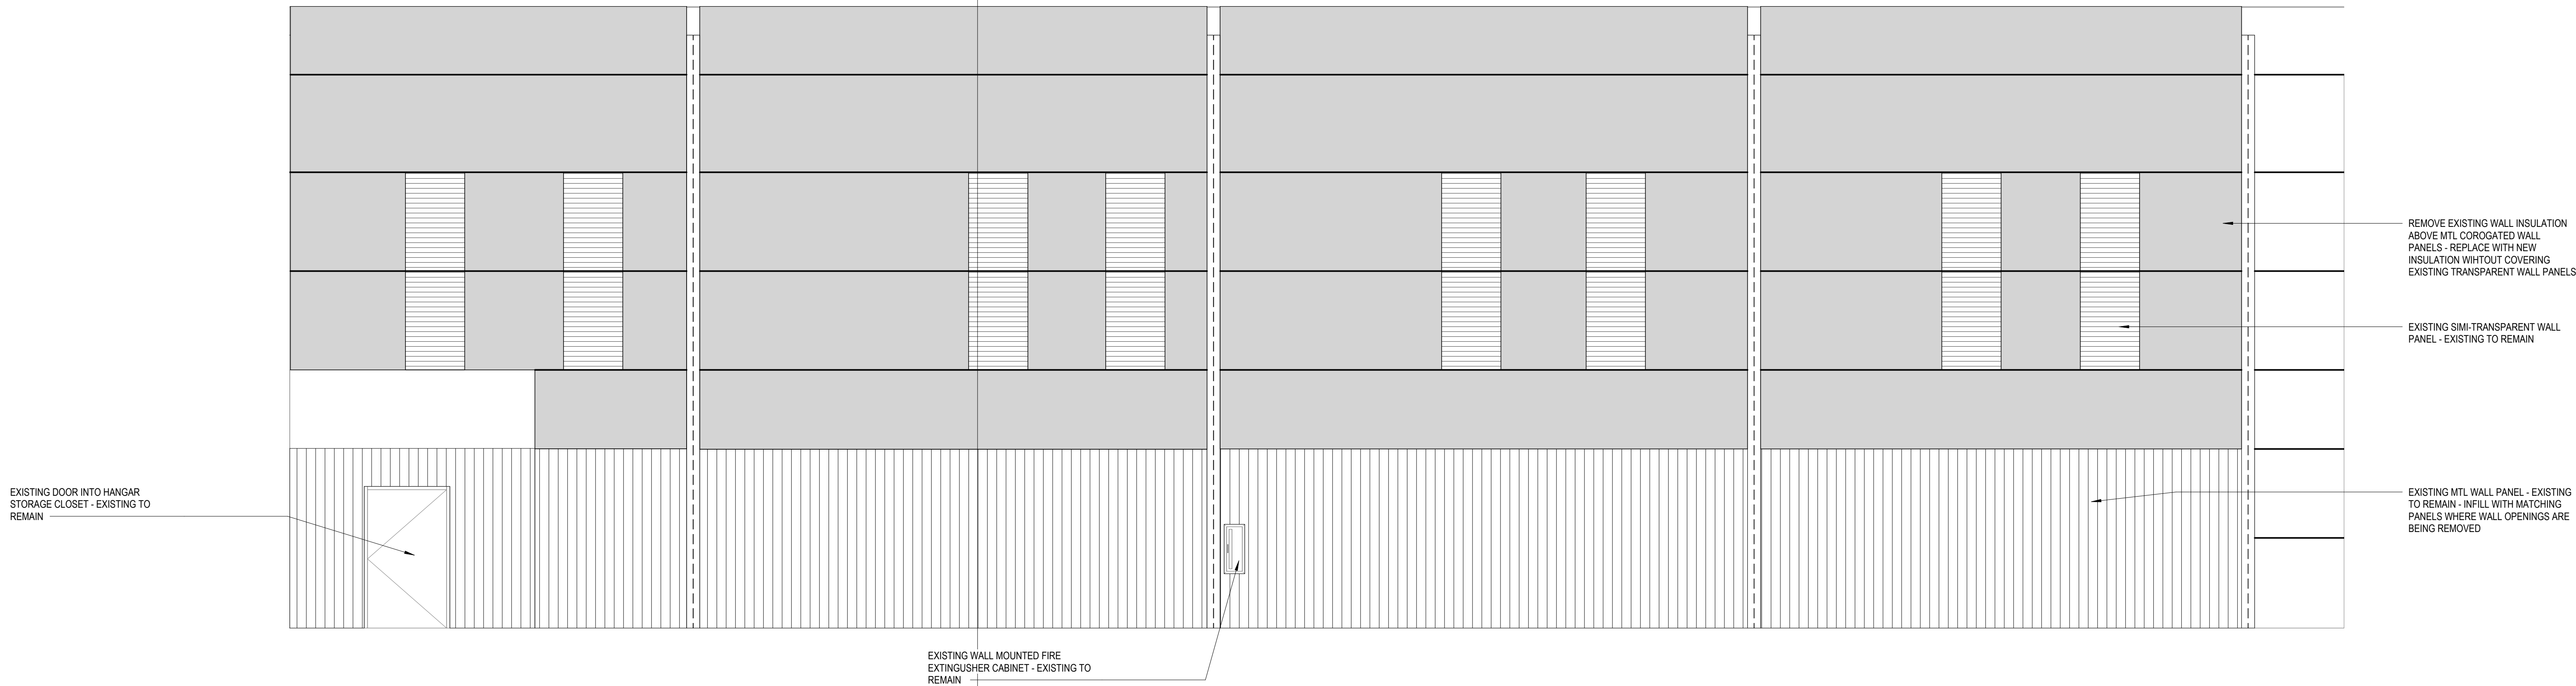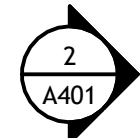


2 HANGAR INTERIOR ELEVATION - NORTH
1/4" = 1'-0"

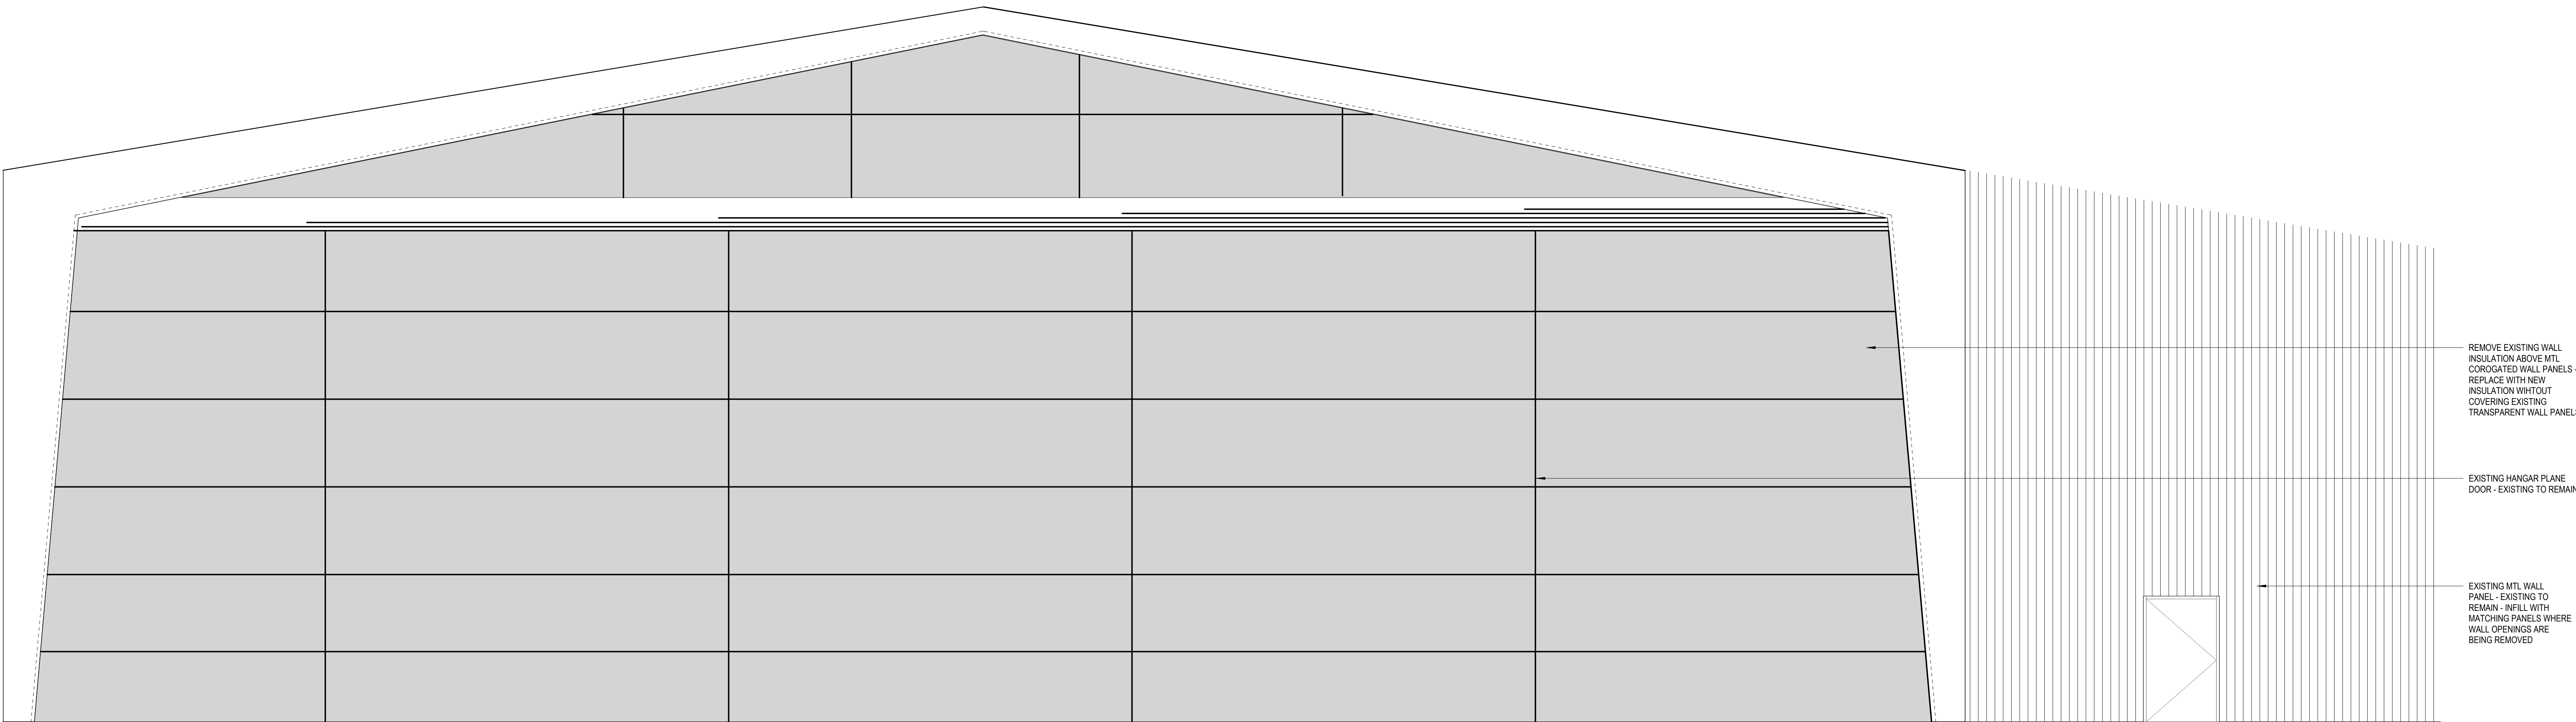


1 HANGAR INTERIOR ELEVATION - EAST
1/4" = 1'-0"



REVISIONS		
NUMBER	DATE	DESCRIPTION

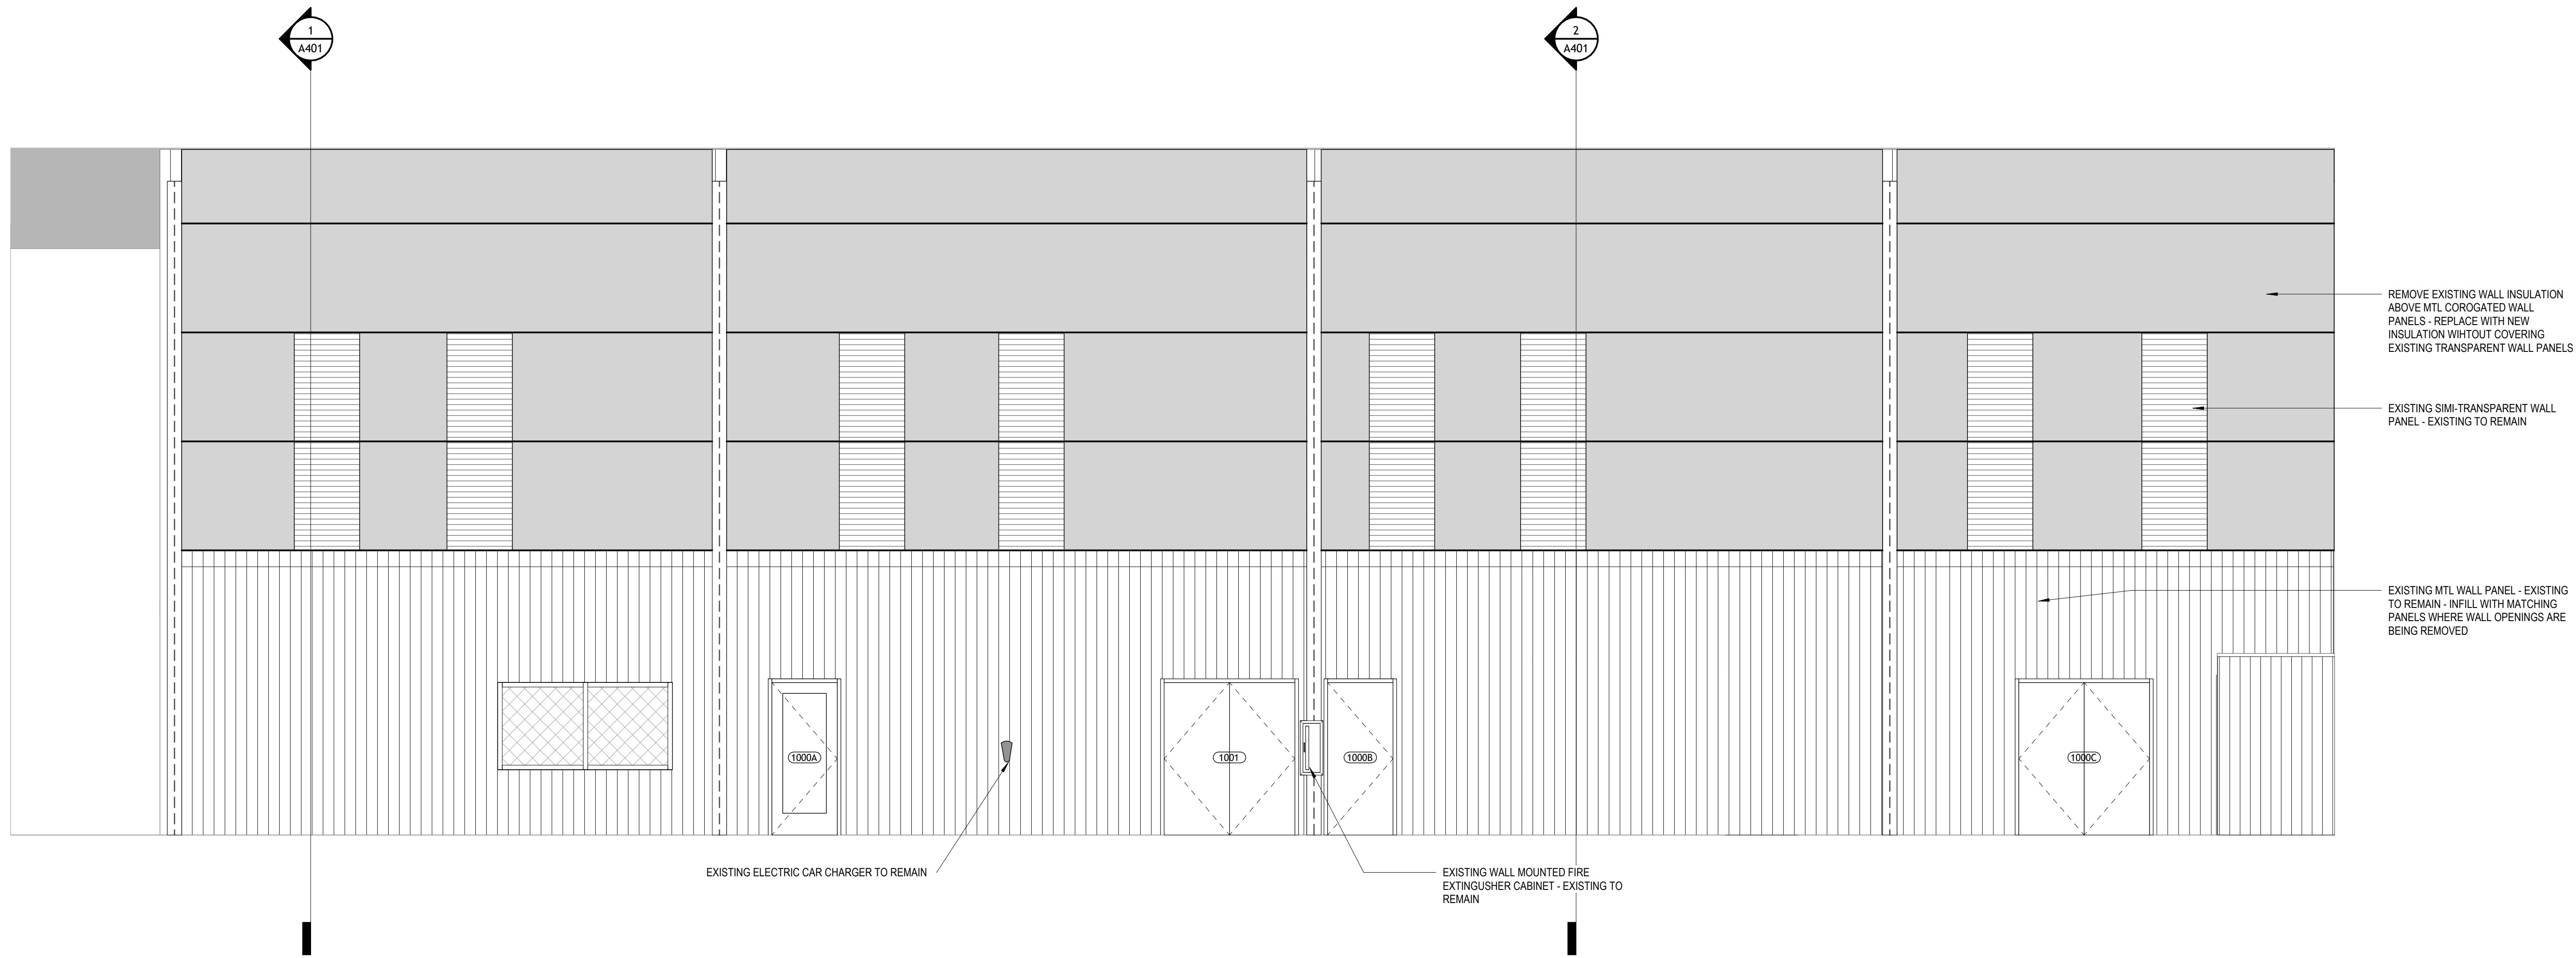


2 | HANGAR INTERIOR ELEVATION - SOUTH
1/4" = 1'-0"

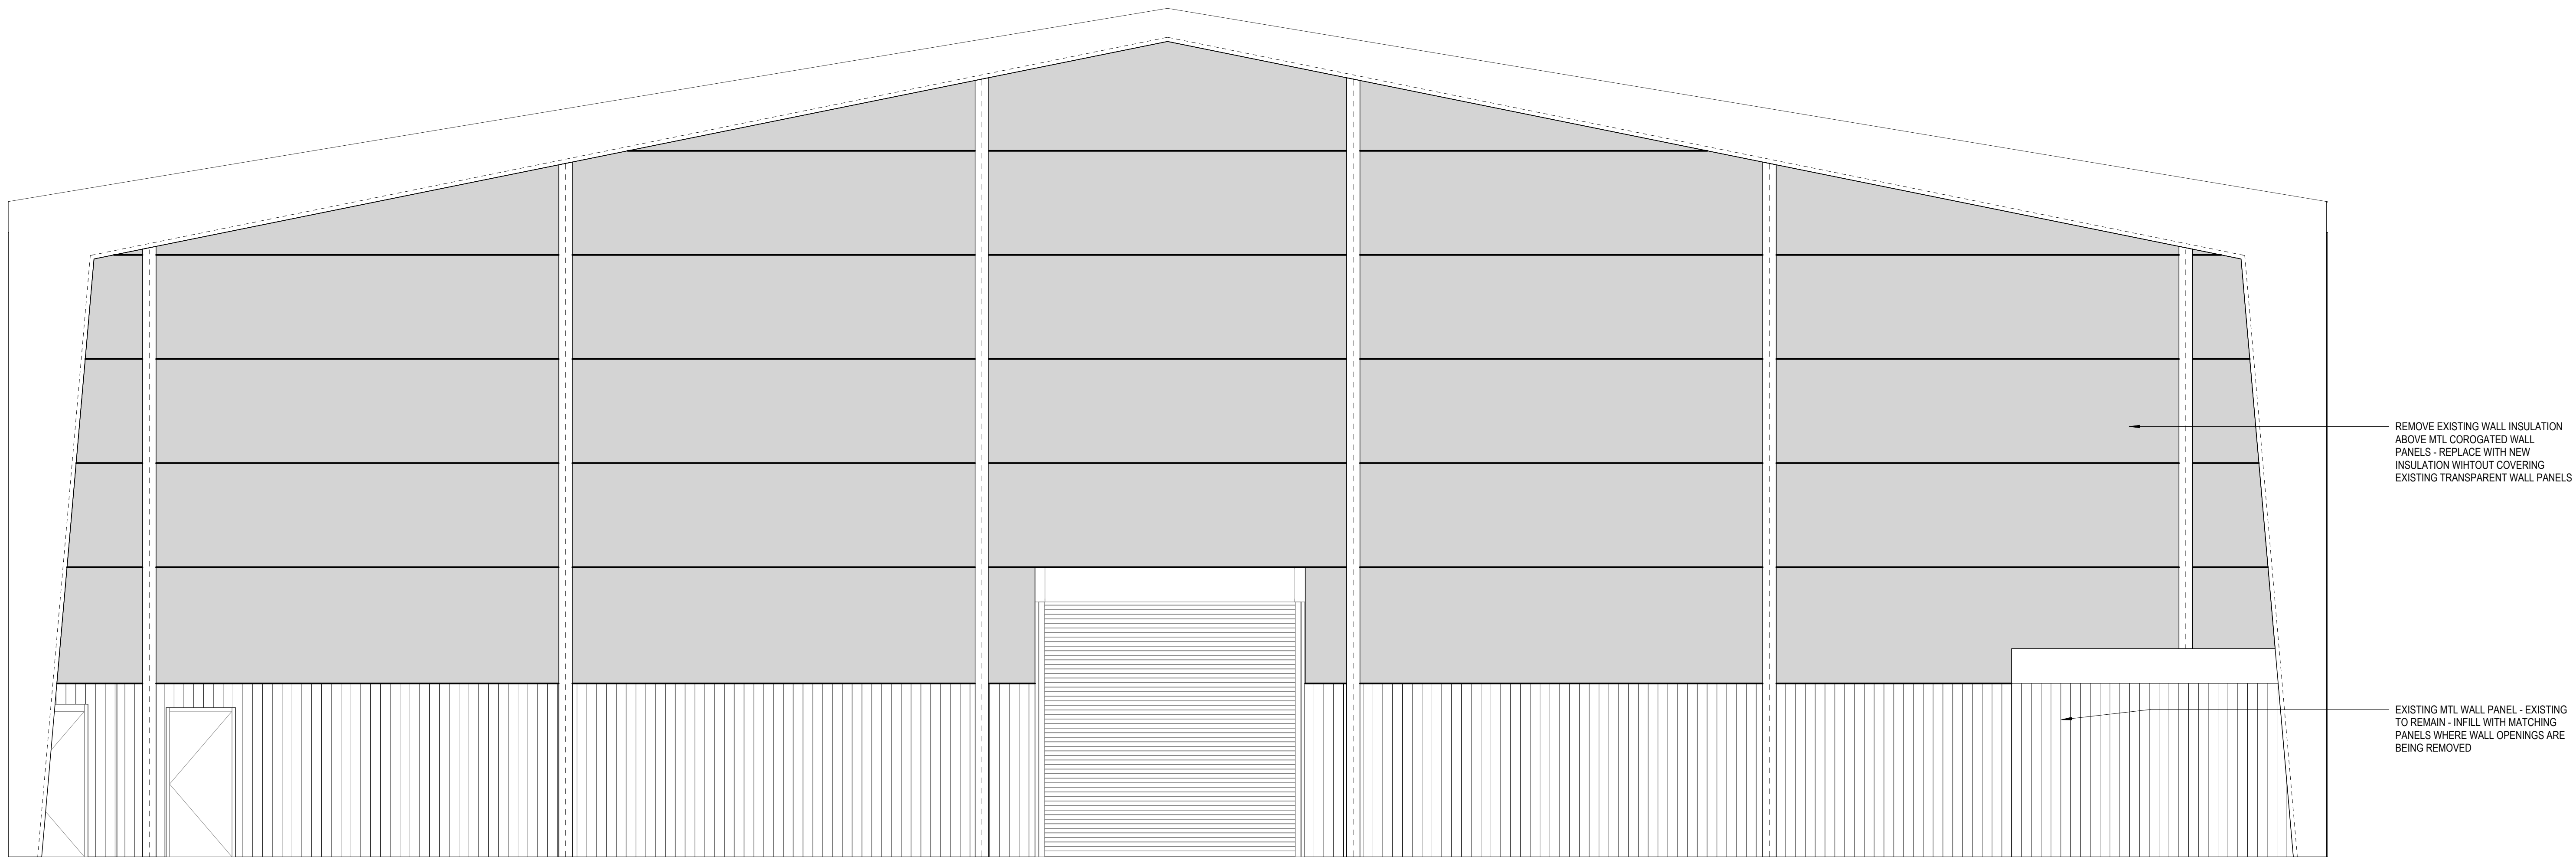


1 | HANGAR INTERIOR ELEVATION - WEST
1/4" = 1'-0"

WALL TYPE E - NON RATED SOUND PARTITION

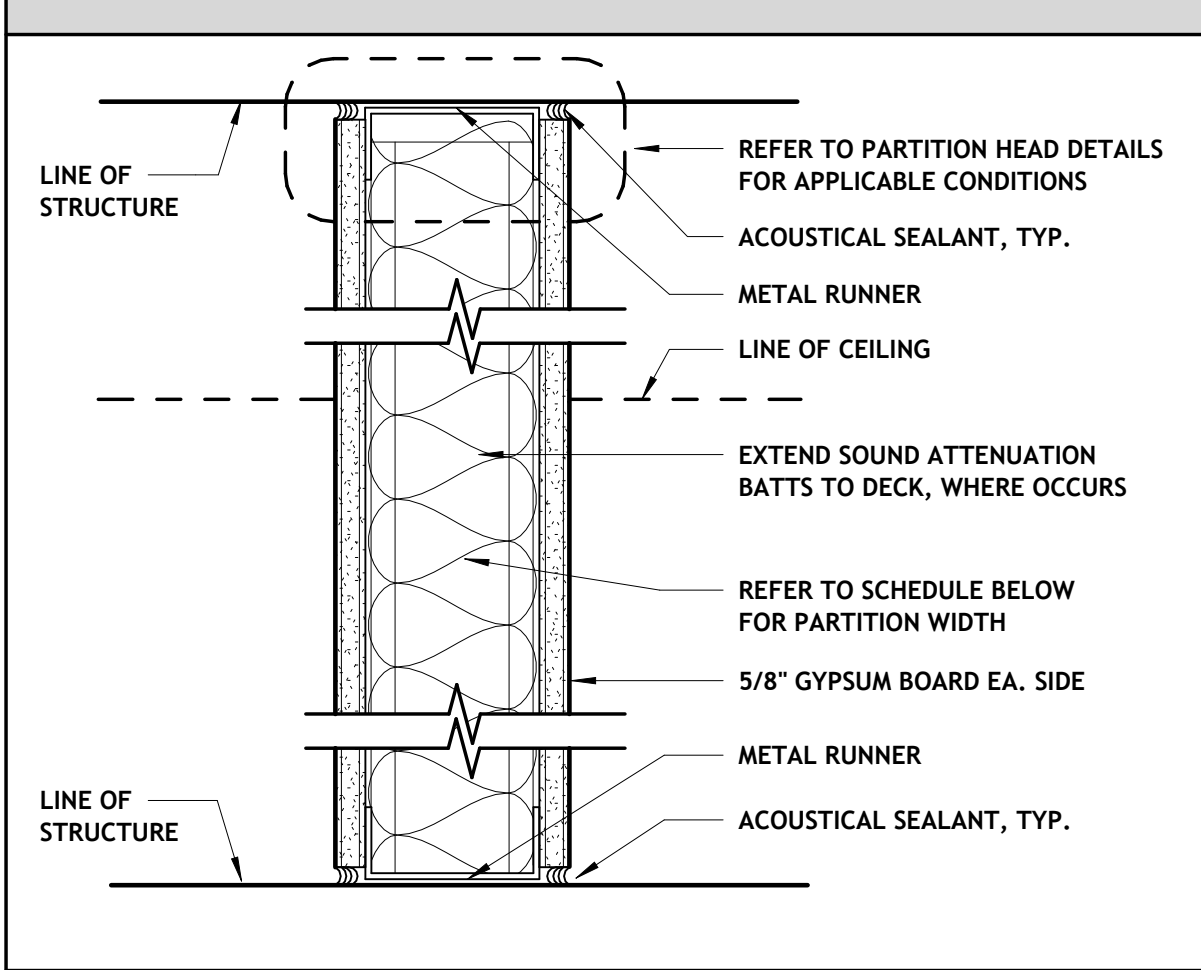


PARTITION TYPE	STUD WIDTH	PARTITION WIDTH	FIRE RATING	MIN. STC RATING	REMARKS
E3	3 5/8"	<varies>	NOT RATED	39	
E3A	3 5/8"	4 7/8"	NOT RATED	45-49	
E6	6"	7 1/4"	NOT RATED	39	
E6A	6"	7 1/4"	NOT RATED	50-52	

WALL TYPE G - NON RATED TO ABOVE CEILING

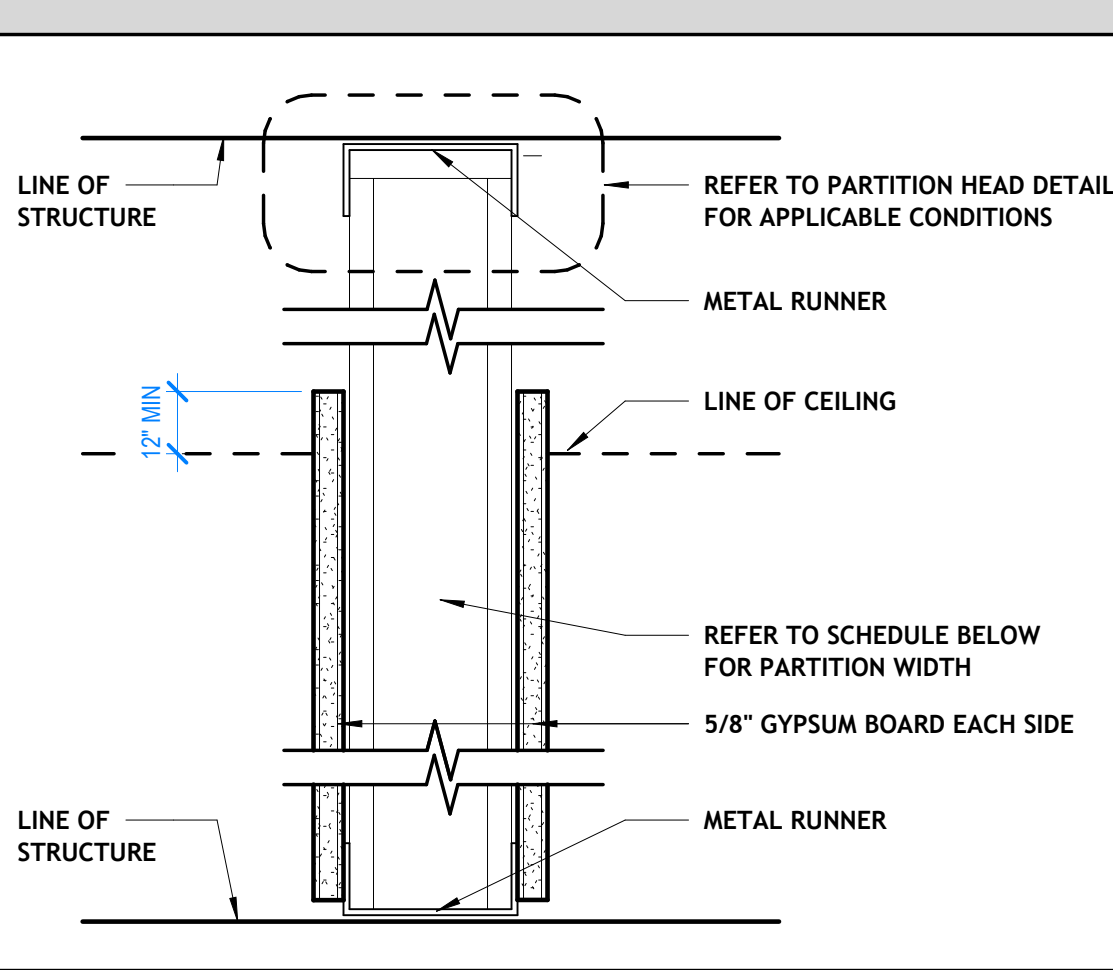

PARTITION TYPE	STUD WIDTH	PARTITION WIDTH	FIRE RATING	MIN. STC RATING	REMARKS
GL3			60 Minutes		


WALL TYPE C - 1 HR RATED SHAFT WALL

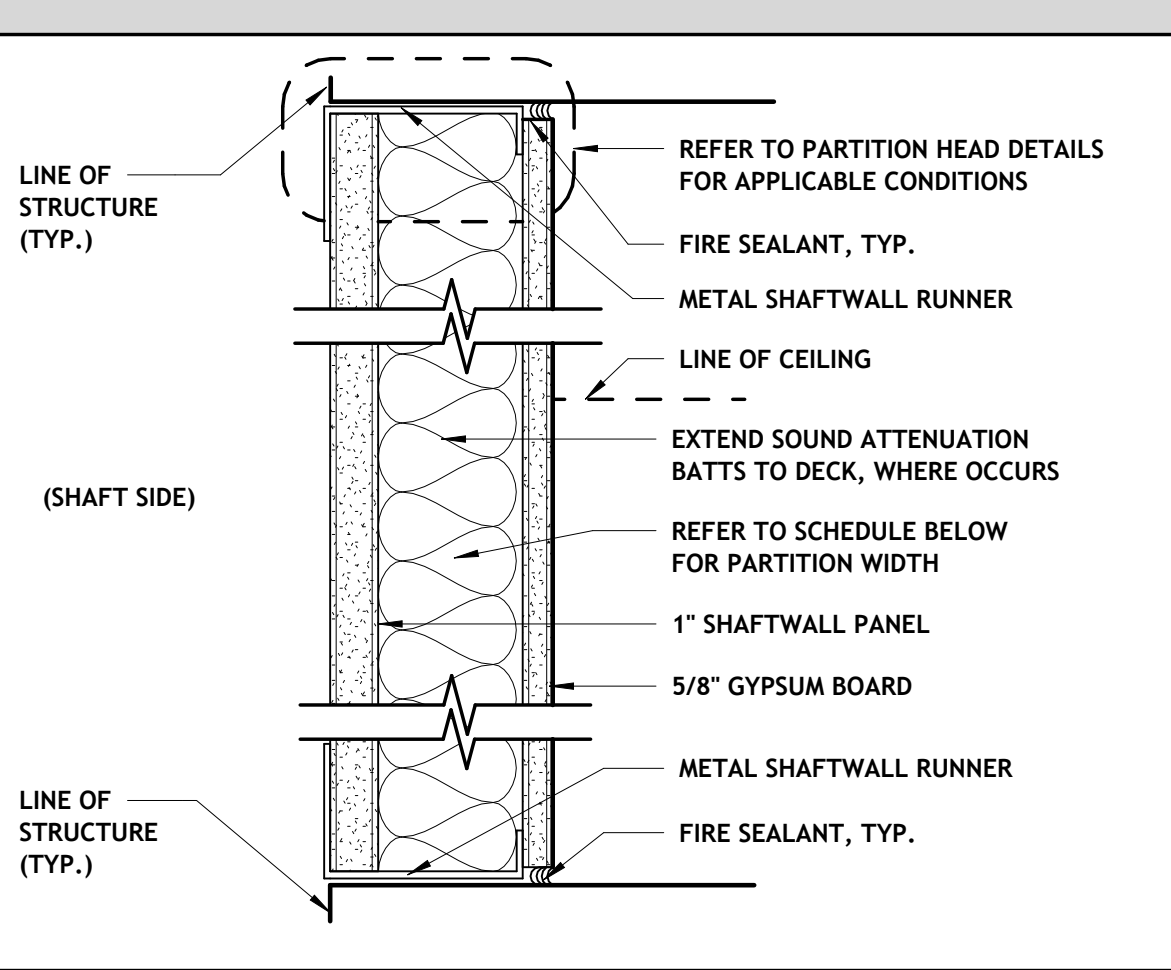

PARTITION TYPE	STUD WIDTH	PARTITION WIDTH	FIRE RATING	MIN. STC RATING	REMARKS
C2	2 1/2"	3 1/8"	60 min	38	


RATED ASSEMBLY : U 469

WALL TYPE J - ONE SIDED WALL

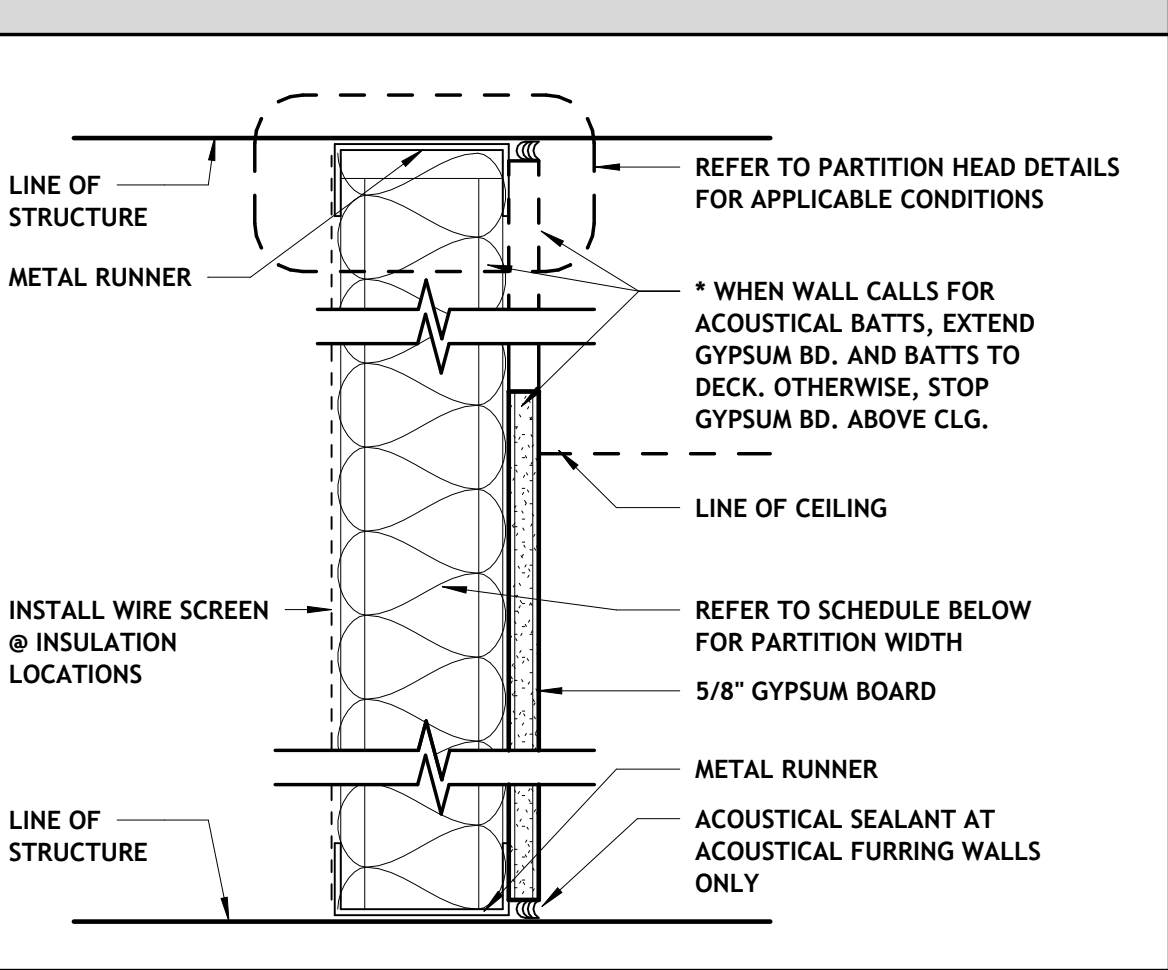

PARTITION TYPE	STUD WIDTH	PARTITION WIDTH	FIRE RATING	MIN. STC RATING	REMARKS
J2	2 1/2"	3 1/8"	NOT RATED	..	
J3	3 5/8"	4 1/4"	NOT RATED	..	

PARTITION KEY LEGEND

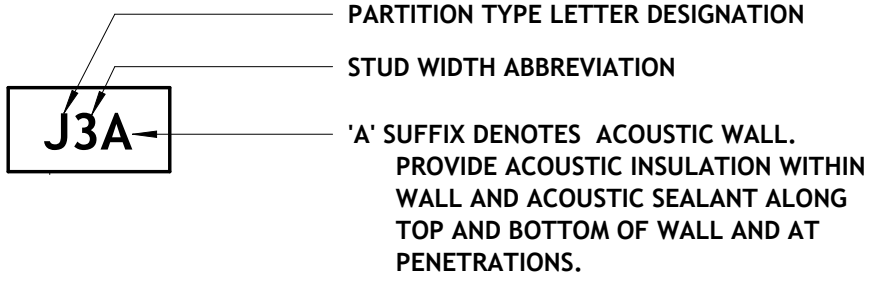


PARTITION TYPE NOTES

- A. ALL INTERIOR PARTITION FRAMING IS SHOWN WITH STUD SIZES FOR PURPOSES OF CONTROLLING DIMENSIONAL LAYOUTS AND COORDINATING WITH SYSTEMS AND RECESSED EQUIPMENT. REFER TO 09 2500 (OR 05 4000 AS REQUIRED) OF PROJECT MANUAL FOR CONTRACTOR OBLIGATIONS REGARDING DELEGATED DESIGN OF METAL STUD FRAMING.
- STC RATINGS LISTED SHOULD BE ACCOUNTED FOR IN DELIGATED DESIGN ASSEMBLIES.
- B. SCHEDULED PARTITION WIDTHS REPRESENT FACE OF WALL/DRYWALL AND ARE NOT INCLUSIVE OF FINISH MATERIALS. REFER TO FINISH SHEDULE, FINISH PLAN, AND INTERIOR ELEVATIONS FOR LOCATION AND EXTENT OF APPLIED WALL FINISHES.
- C. PROVIDE STENCILED OR STICKER RATING IDENTIFICATION ABOVE THE CEILING AT RATED PARTITIONS. REFER TO LIFE SAFETY PLANS/ LEGEND FOR TEXT DESCRIPTIONS AND ASSOCIATED LOCATIONS.




COMMON PARTITION HEAD DETAILS

- NOTES:
- PARTITION HEAD DETAILS BELOW ARE PROVIDED FOR CONVENIENCE. ALL DETAILS MAY NOT BE USED ON EVERY PROJECT.
 - REFER TO ACTUAL UL LISTING FOR ADDITIONAL DETAILED INFORMATION AND CONSTRAINTS FOR EACH SYSTEM
 - DO NOT ATTACH STUDS OR GYPSUM BD. TO CEILING RUNNER DEFLECTION TRACKS. REFER TO SPECIFICATIONS.

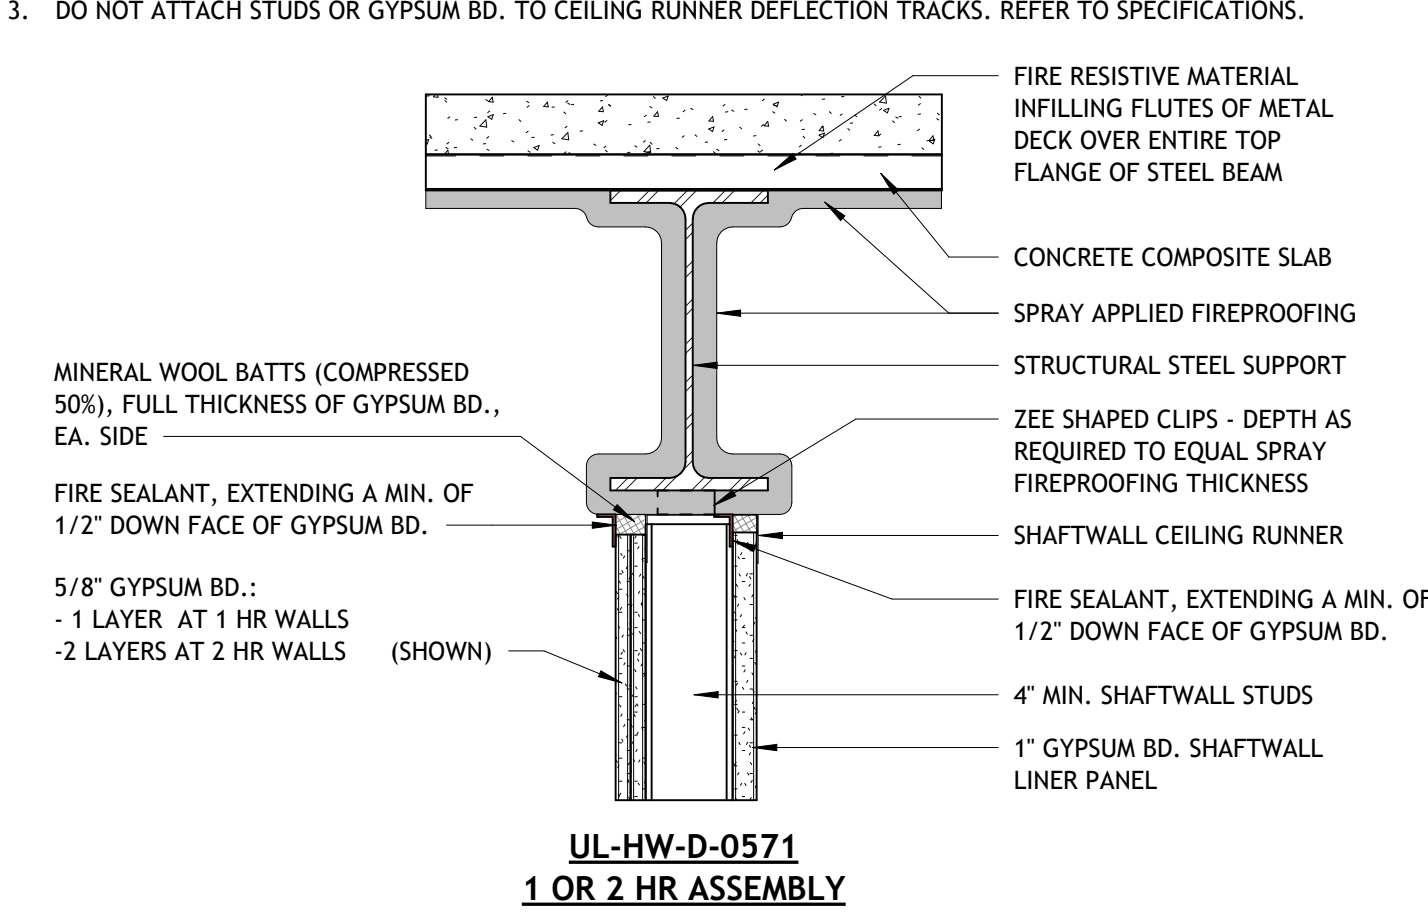


RATED SHAFTWALL AT BEAM

1 1/2"=1'-0"

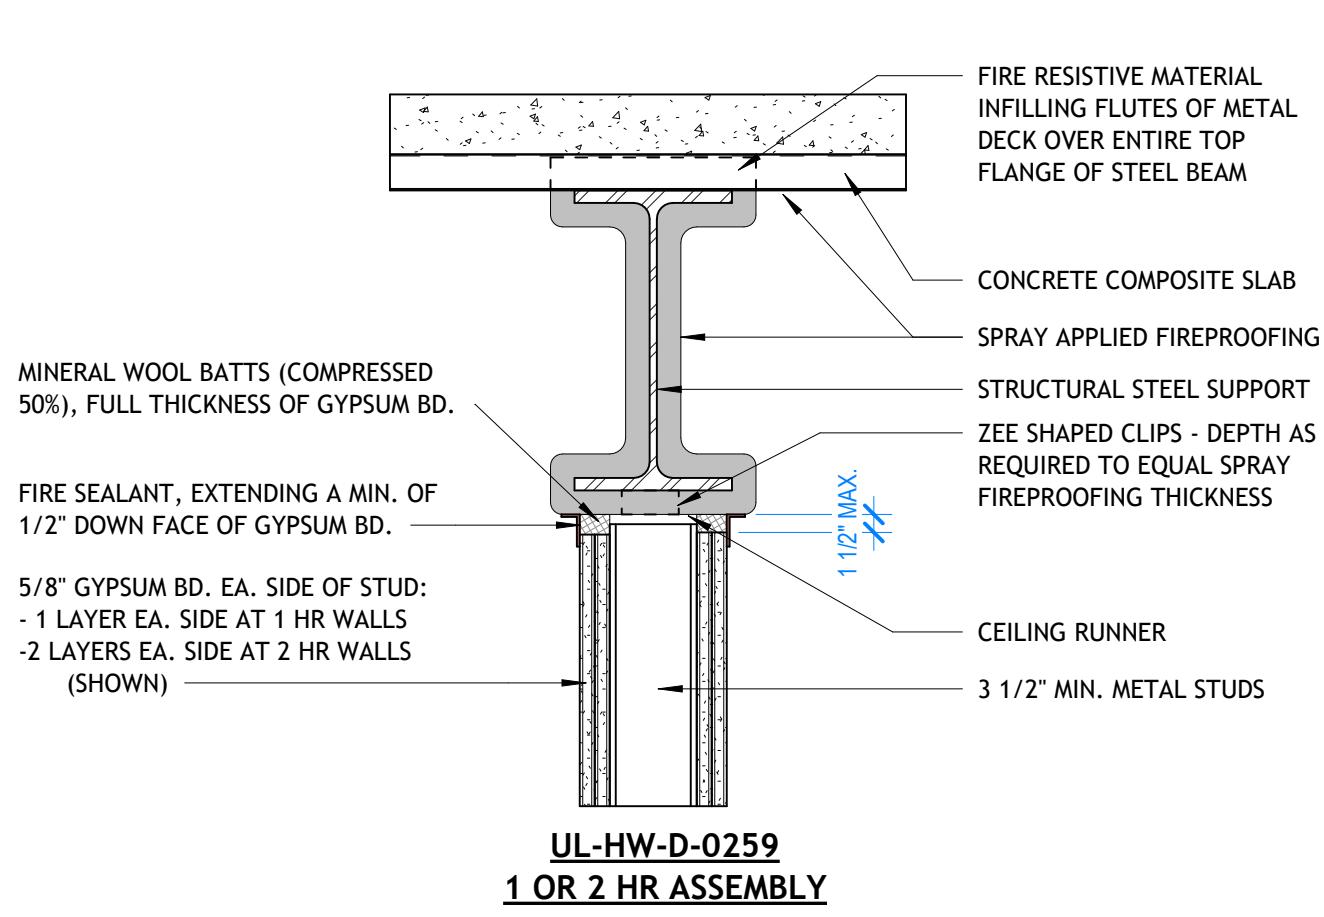


RATED GYPSUM BD. WALL AT BEAM

1 1/2"=1'-0"

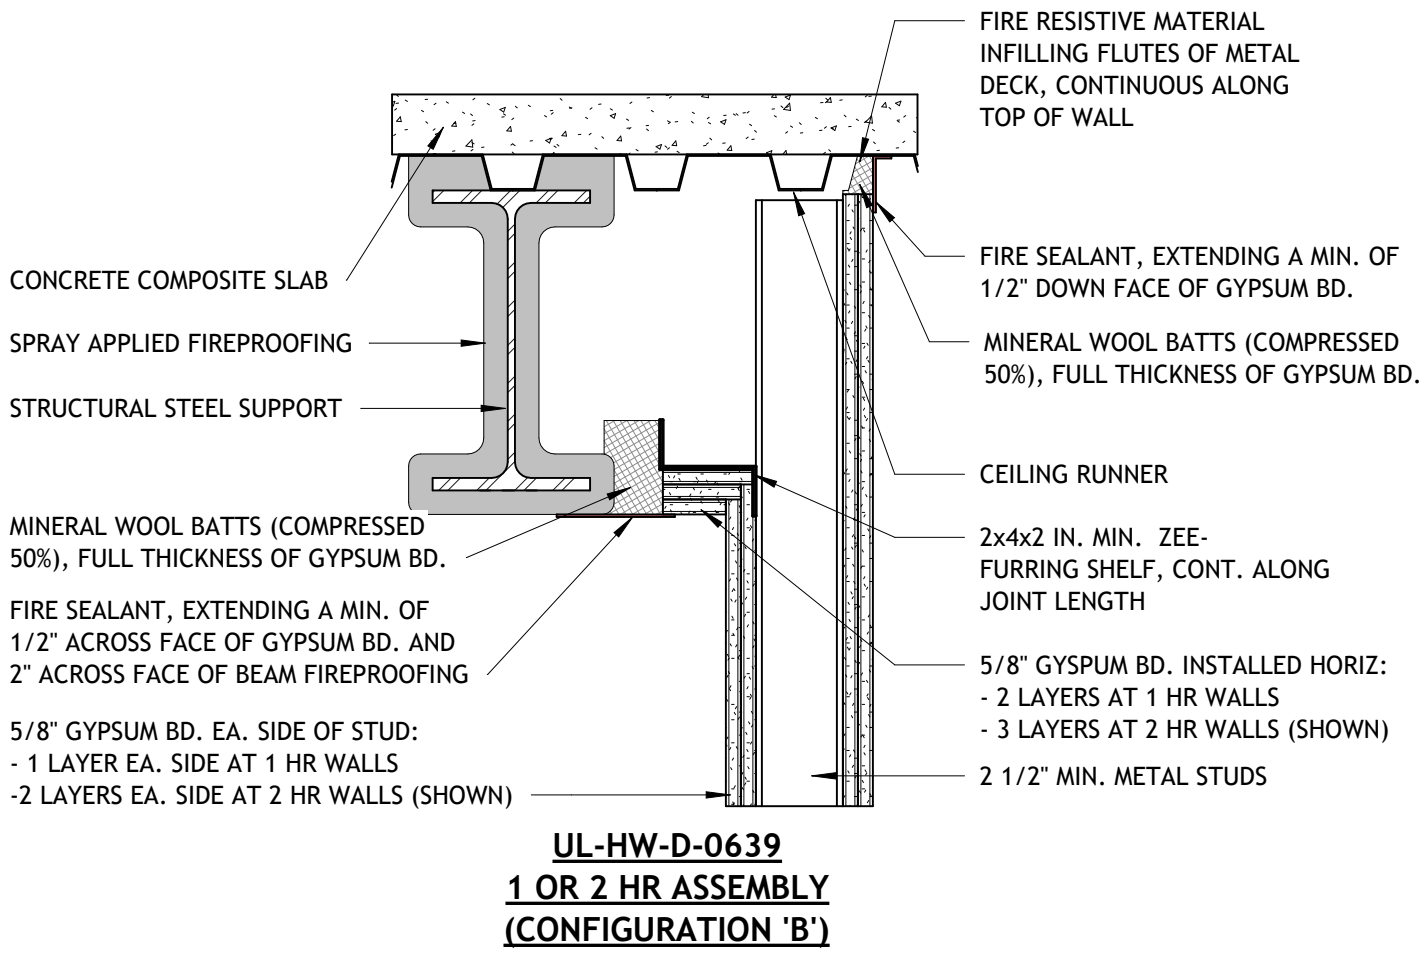


RATED GYPSUM BD. WALL AT OFFSET BEAM

1 1/2"=1'-0"

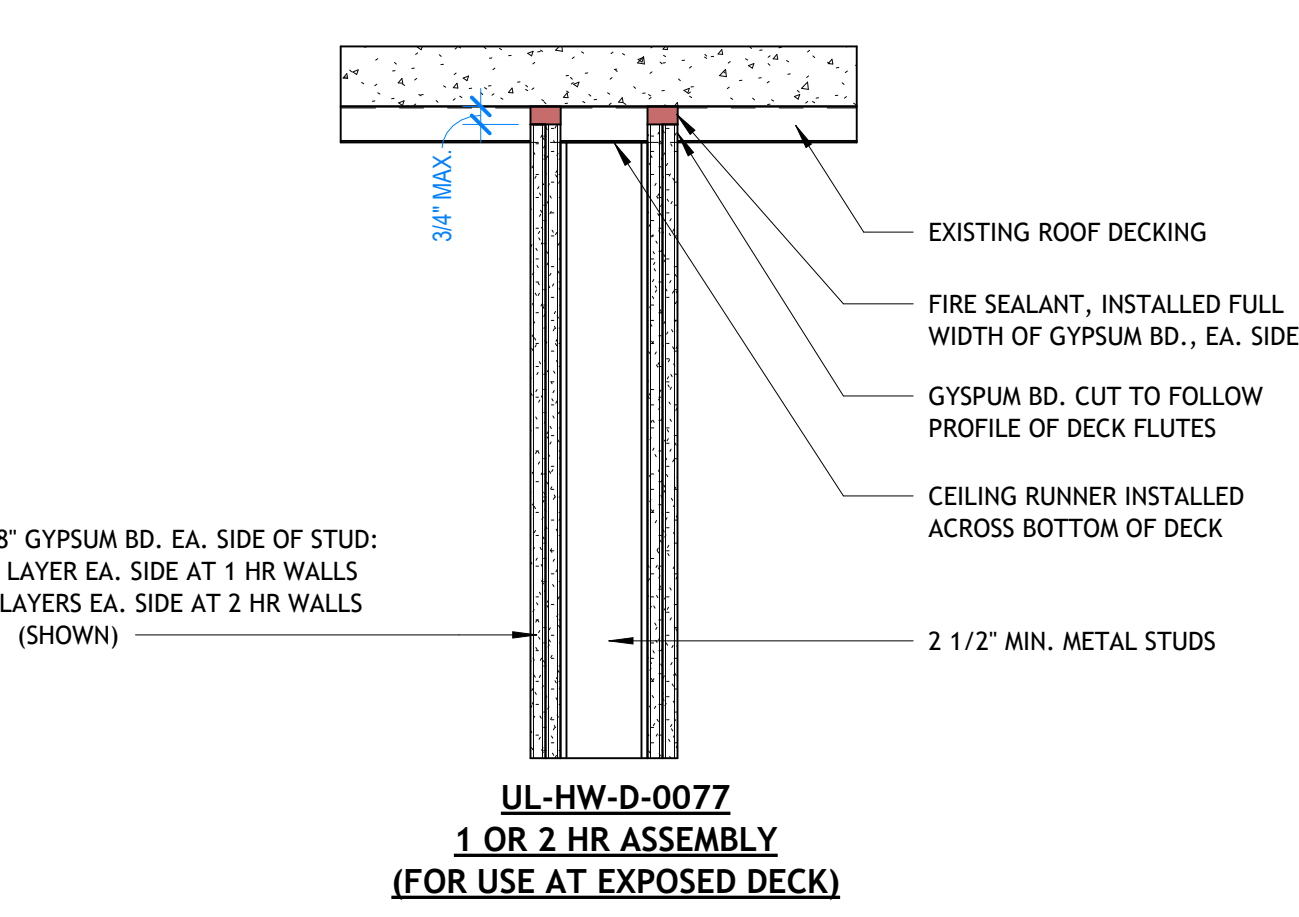


RATED GYPSUM BD. WALL AT DECK

1 1/2"=1'-0"

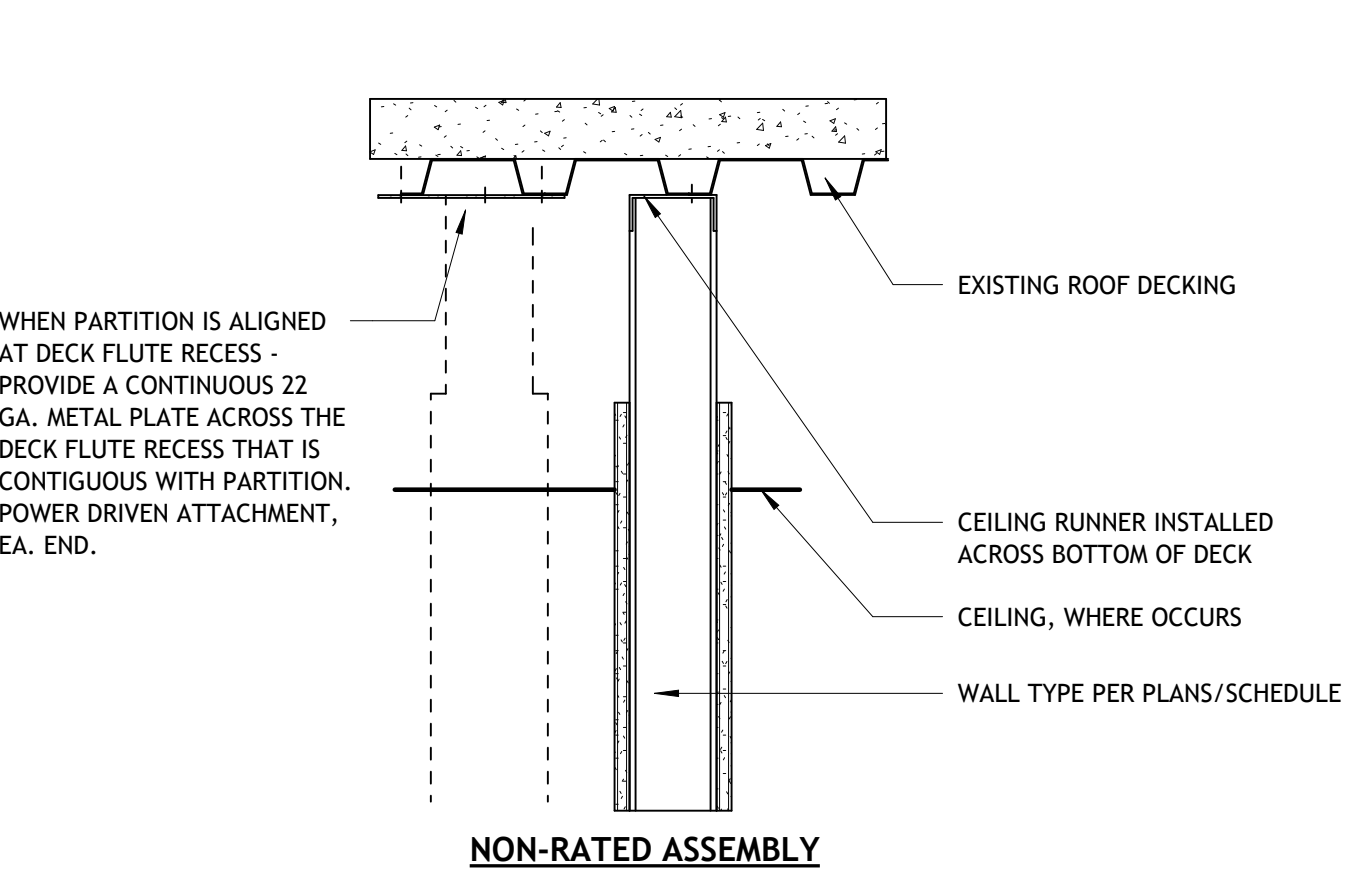

NON-RATED, NON-ACOUSTICAL

1 1/2"=1'-0"

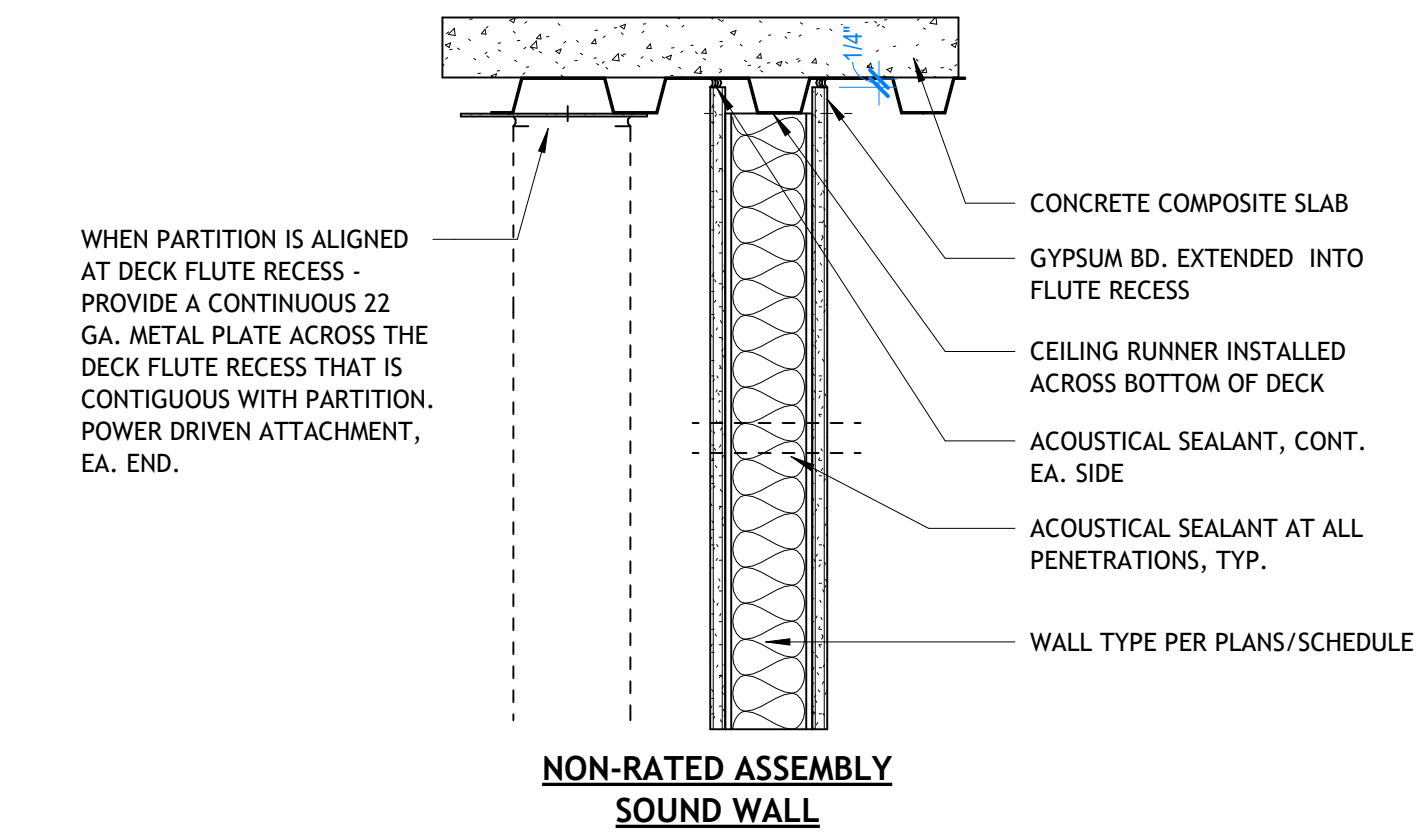


NON-RATED ACOUSTICAL WALL


TYPICAL ALSO FOR NON-RATED SMOKE RESISTANT WALLS

ACOUSTIC PENETRATION DETAILS

- NOTES:
- ACOUSTIC DETAILS BELOW ARE FOR E* WALLS : E* WALLS THAT REQUIRE AN ADDITIONAL LEVEL OF SOUND ATTENUATION.

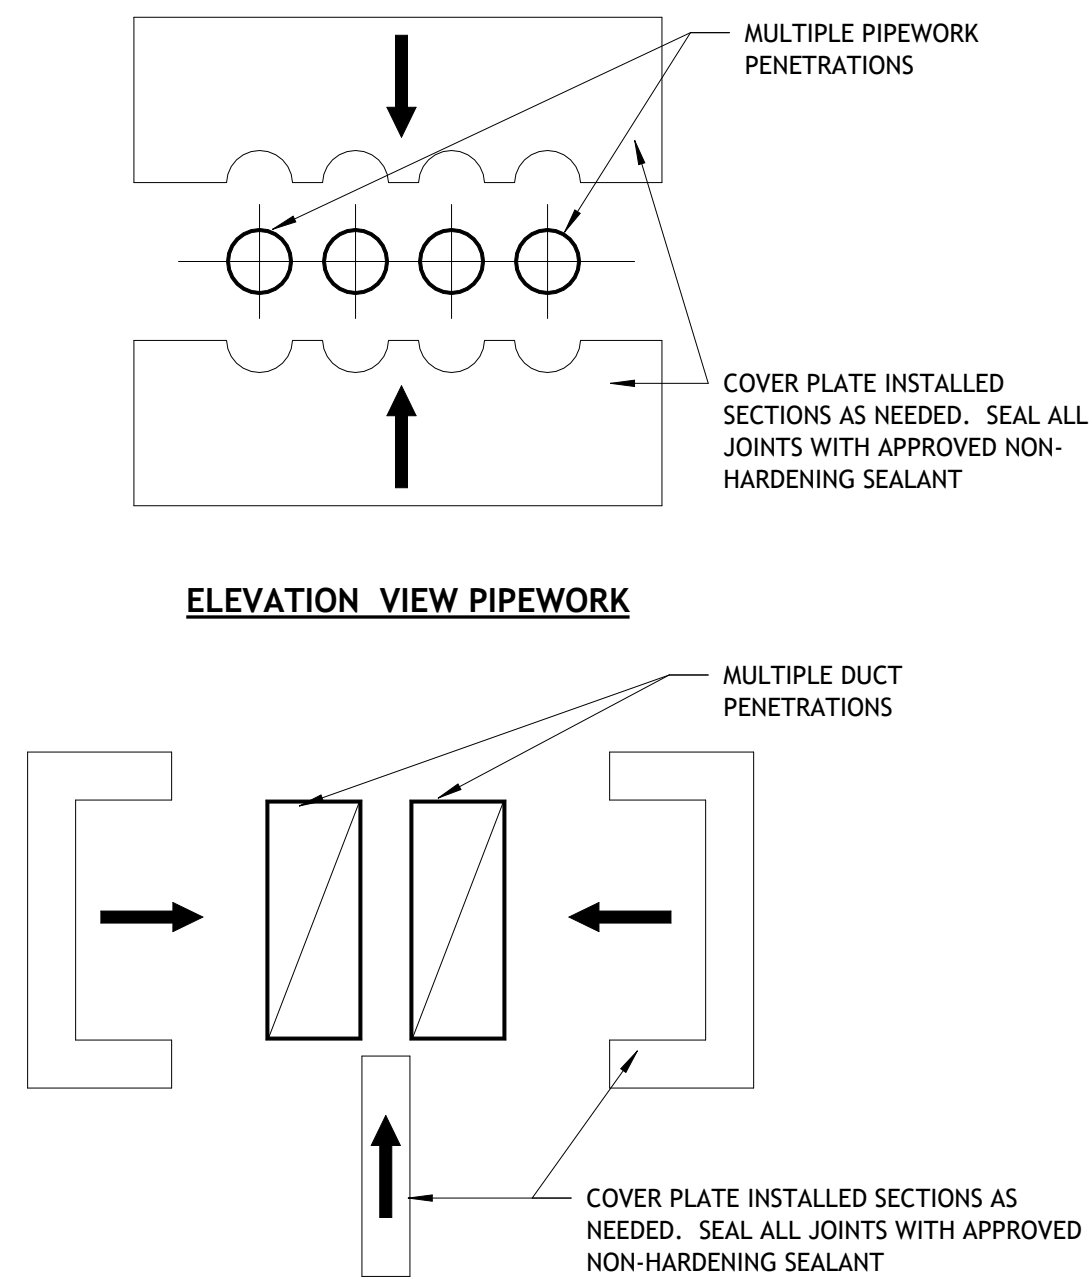


ELEVATION VIEW DUCTWORK

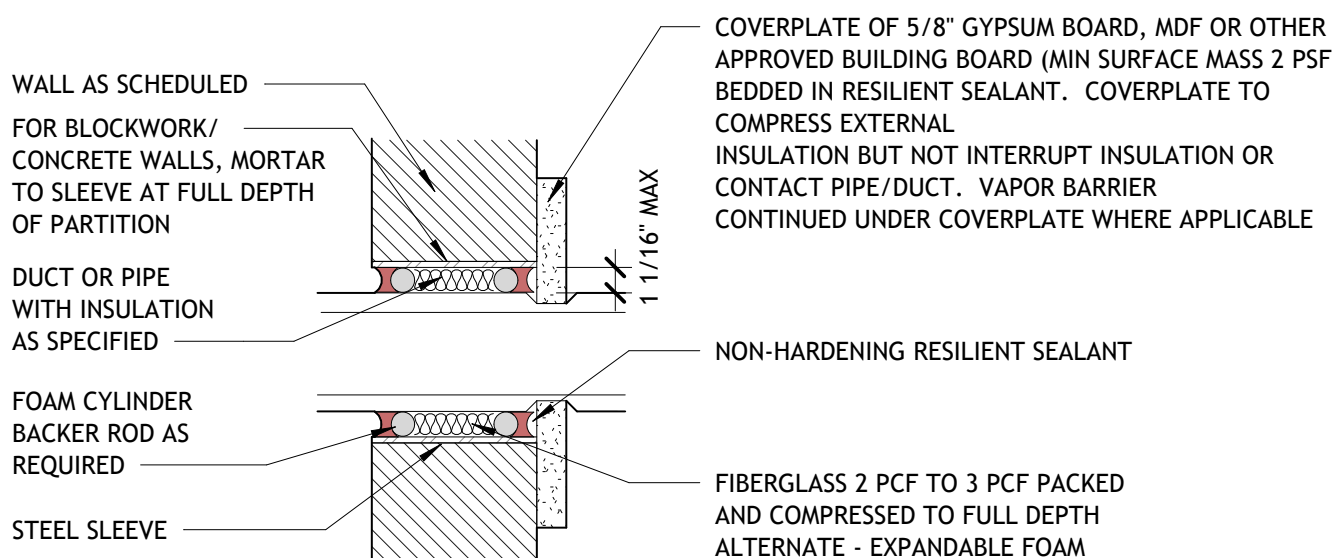

GENERAL NOTES: SECTION VIEW

- DUCT AND PIPE SUPPORTS TO BE SPACED SUFFICIENTLY FROM PARTITION LINE TO ALLOW ACCESS FOR INSTALLATION AND SEALING.
- IN BLOCKWORK PARTITIONS, THICKNESS OF STEEL SLEEVE TO BE SUFFICIENT TO SUPPORT MORTAR ABOVE. MINIMUM THICKNESS 1/16" INCH.


WALL TYPE 'E*' - MULT. PENETRATIONS

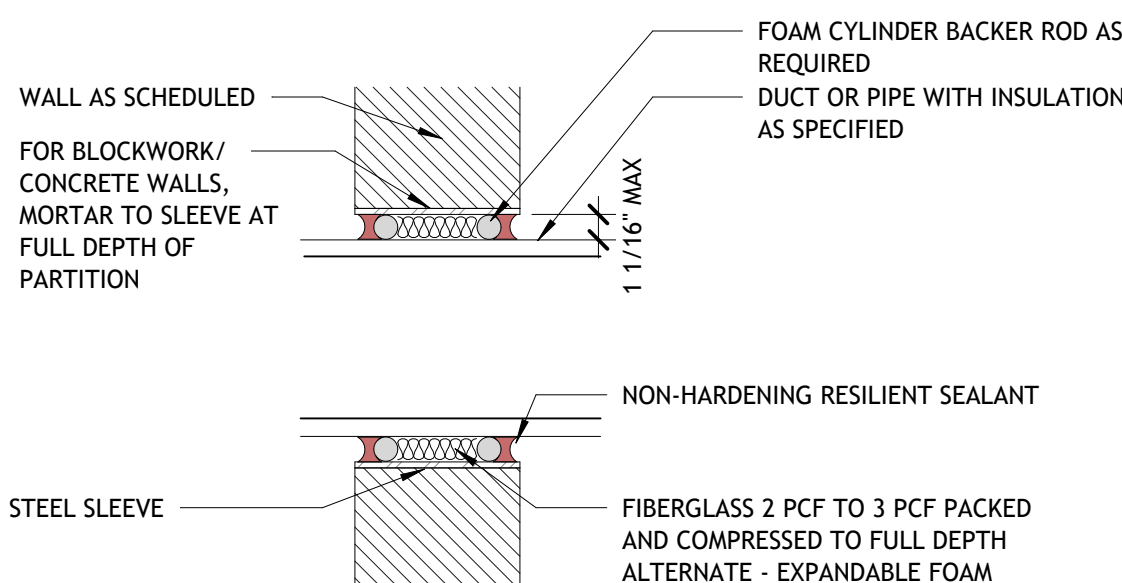


GENERAL NOTES:

- DUCT AND PIPE SUPPORTS TO BE SPACED SUFFICIENTLY FROM PARTITION LINE TO ALLOW ACCESS FOR INSTALLATION AND SEALING.
- IN BLOCKWORK PARTITIONS, THICKNESS OF STEEL SLEEVE TO BE SUFFICIENT TO SUPPORT MORTAR ABOVE. MINIMUM THICKNESS 1/16" INCH.


WALL TYPE 'E*' - SINGLE PENETRATION

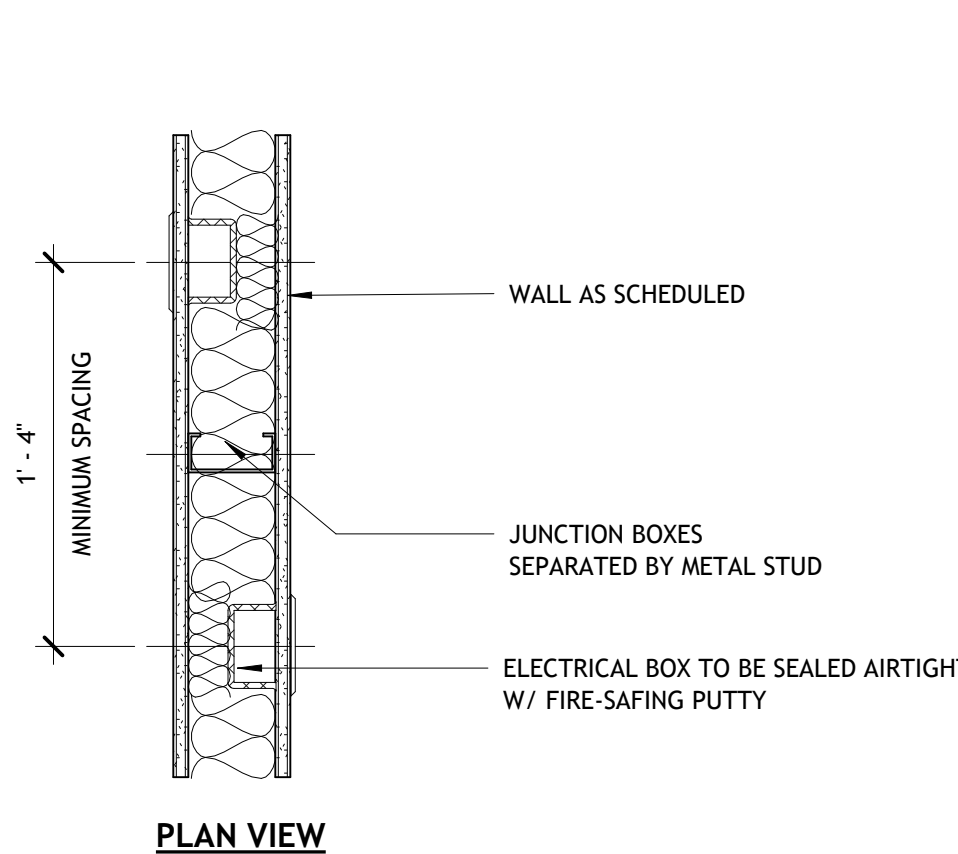

PLAN VIEW

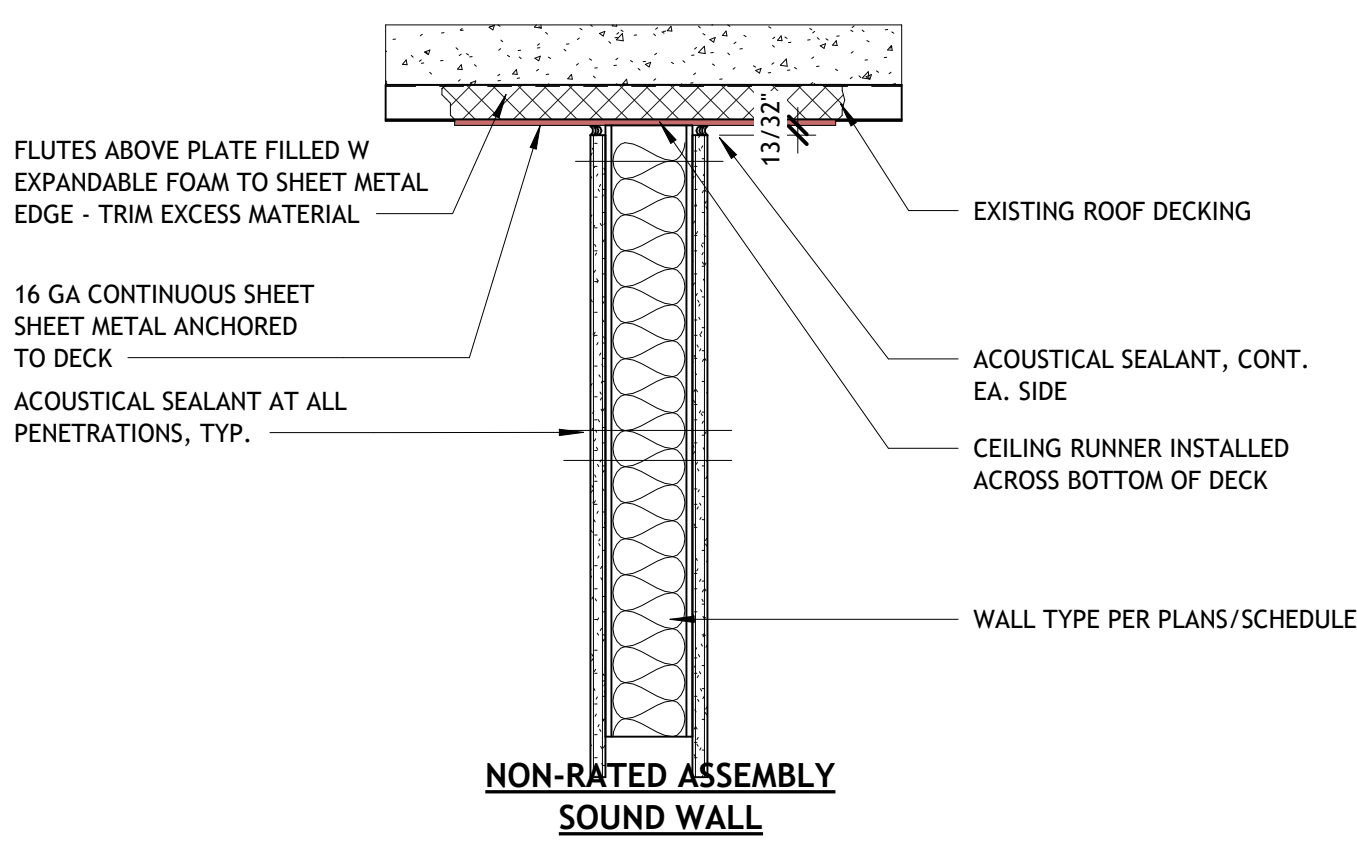

NON-RATED ASSEMBLY SOUND WALL

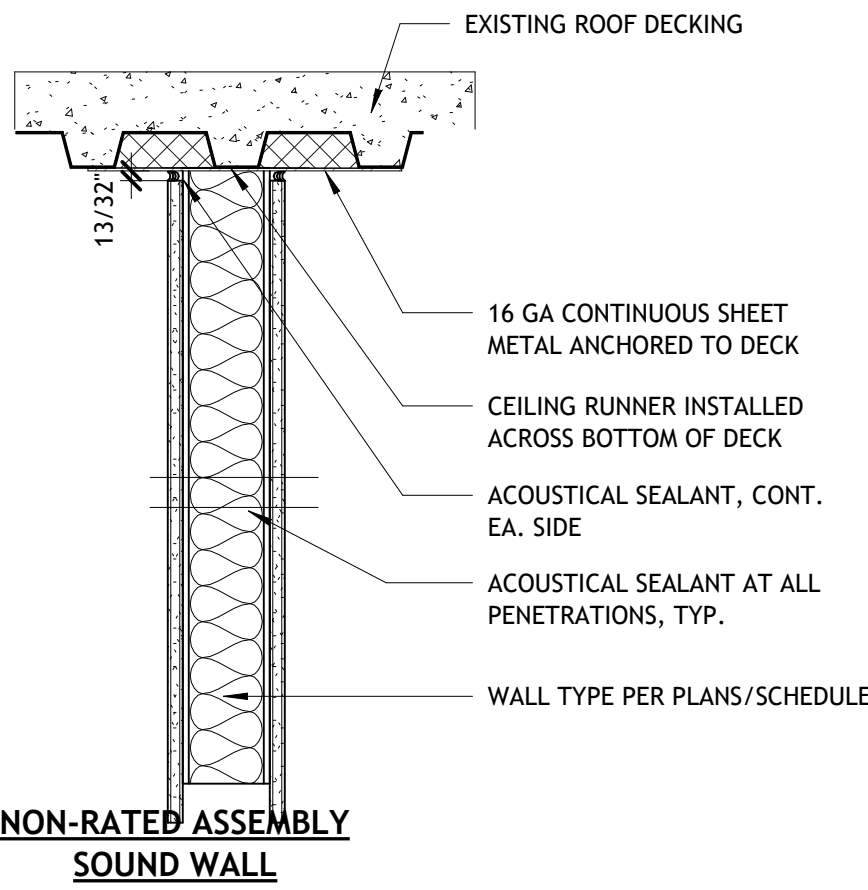

NON-RATED ASSEMBLY SOUND WALL

WALL TYPE 'E*' AT DECK



REVISIONS		
NUMBER	DATE	DESCRIPTION


DOOR SCHEDULE - STANDARD DOORS AND FRAMES

DOOR NUMBER	TO ROOM	DOOR					FRAME		FIRE RATING	ELECTRICAL NOTES	HARDWARE SET	GENERAL NOTES
		DOOR TYPE	WIDTH	HEIGHT	MATERIAL	PANEL TYPE	GLAZING TYPE	FRAME TYPE				
106	OFFICE HALL	CASED OPENING	3'-0"	7'-0"	NONE			CO	HM			
108	OFFICE	CASED OPENING	3'-0"	7'-0"	NONE			CO	HM			
107	OFFICE	CASED OPENING	3'-0"	7'-0"	NONE			CO	HM			
109	OFFICE HALL	CASED OPENING	3'-0"	7'-0"	NONE			CO	HM			
110	PILOT RESTROOM	SINGLE	3'-0"	7'-0"	HM-I	F		F1	HM			
111	OFFICE HALL	SINGLE	3'-0"	7'-0"	HM-I	F		F1	HM			
103	RESTROOM	SINGLE	3'-0"	7'-0"	HM-I	F		F1	HM			
104	ADA RESTROOM	SINGLE	3'-0"	7'-0"	HM-I	F		F1	HM			
1000C	HANGER	DOUBLE	6'-0"	7'-0"	SCS	F		FZLL	HM	45		
1000A	HANGER	SINGLE	3'-0"	7'-0"	HM-I	FG	45R	F1 LL	HM/LL	45		
1001	HANGER	DOUBLE	6'-0"	7'-0"	SCS	F		FZLL	HM	45		
1000B	HANGER	SINGLE	3'-0"	7'-0"	HM-I	F		F1 LL	HM/LL	45		


DOOR SCHEDULE - STANDARD DOORS IN ALUMINUM SYSTEMS

DOOR NUMBER	TO ROOM	DOOR					FRAME		FIRE RATING	ELECTRICAL NOTES	HARDWARE SET	GENERAL NOTES
		DOOR TYPE	WIDTH	HEIGHT	MATERIAL	PANEL TYPE	GLAZING TYPE	FRAME TYPE				
101	CONFERENCE	SINGLE	3'-0"	7'-10 1/4"	AL	AG2	1/4"	SEE AL. ELEV.	AL			
100		SINGLE	3'-0"	7'-0"	AL	E3	1/4"	SEE AL. ELEV.	AL	CR , PB		

DOOR LEGEND

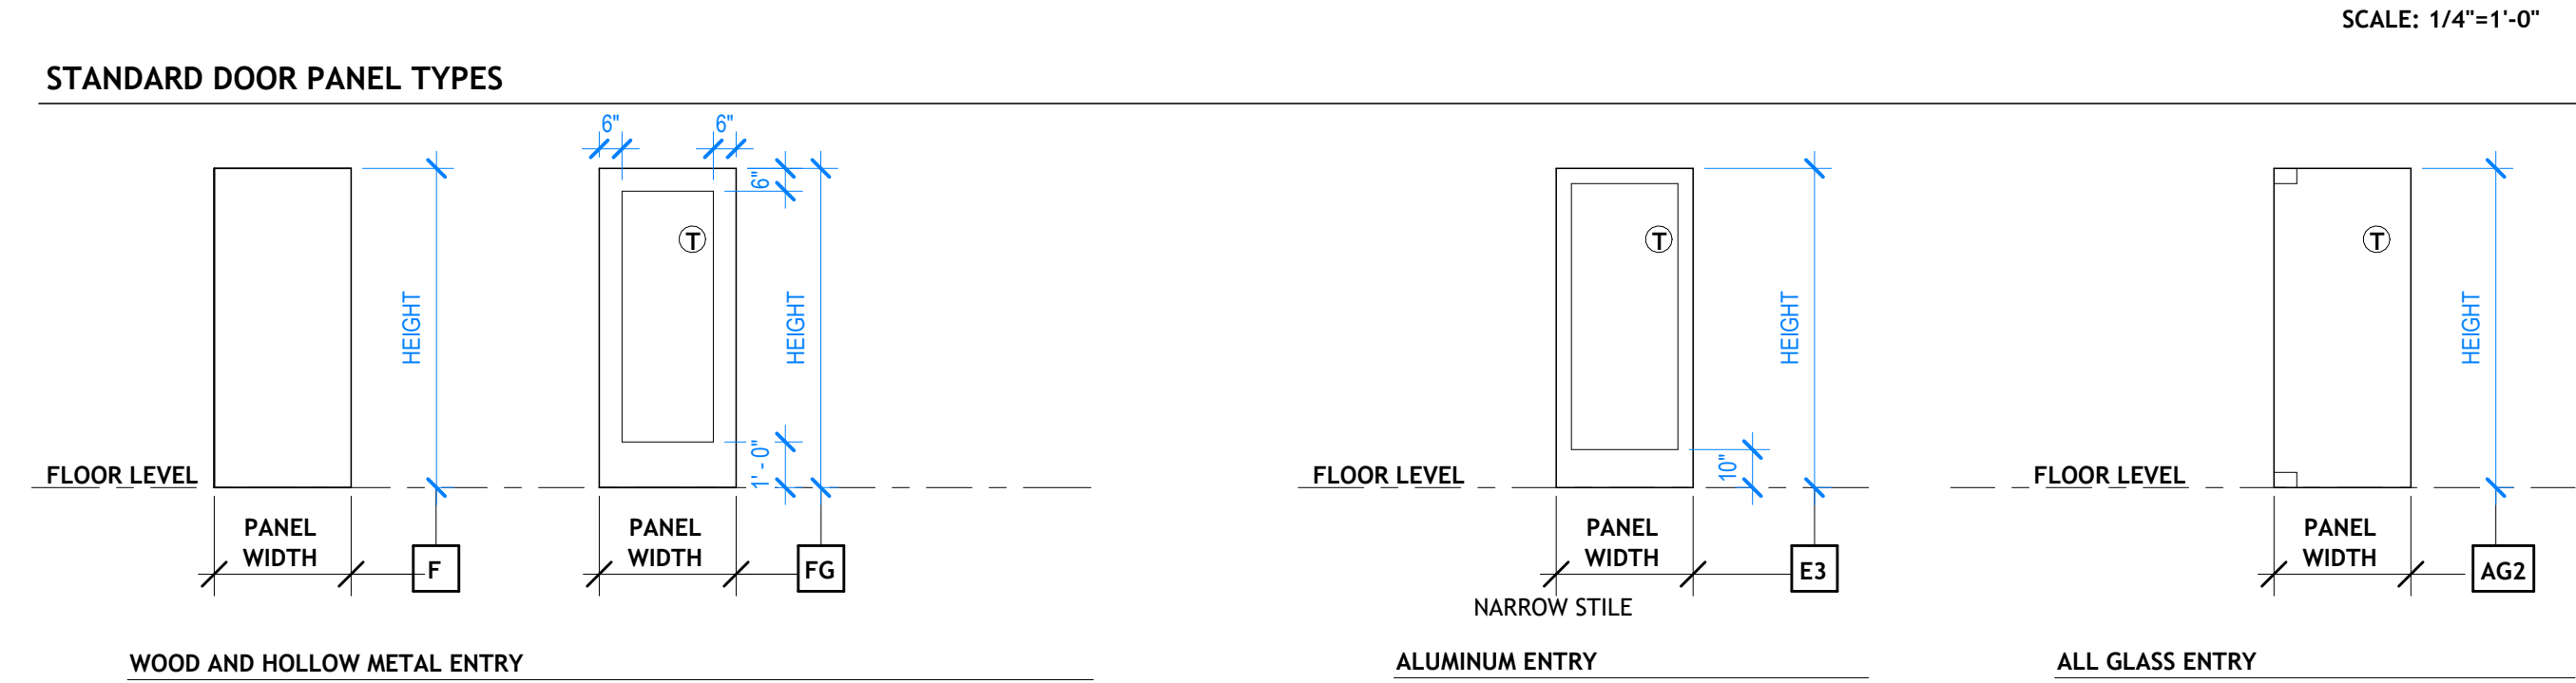

STANDARD DOOR FRAME SCHEDULE

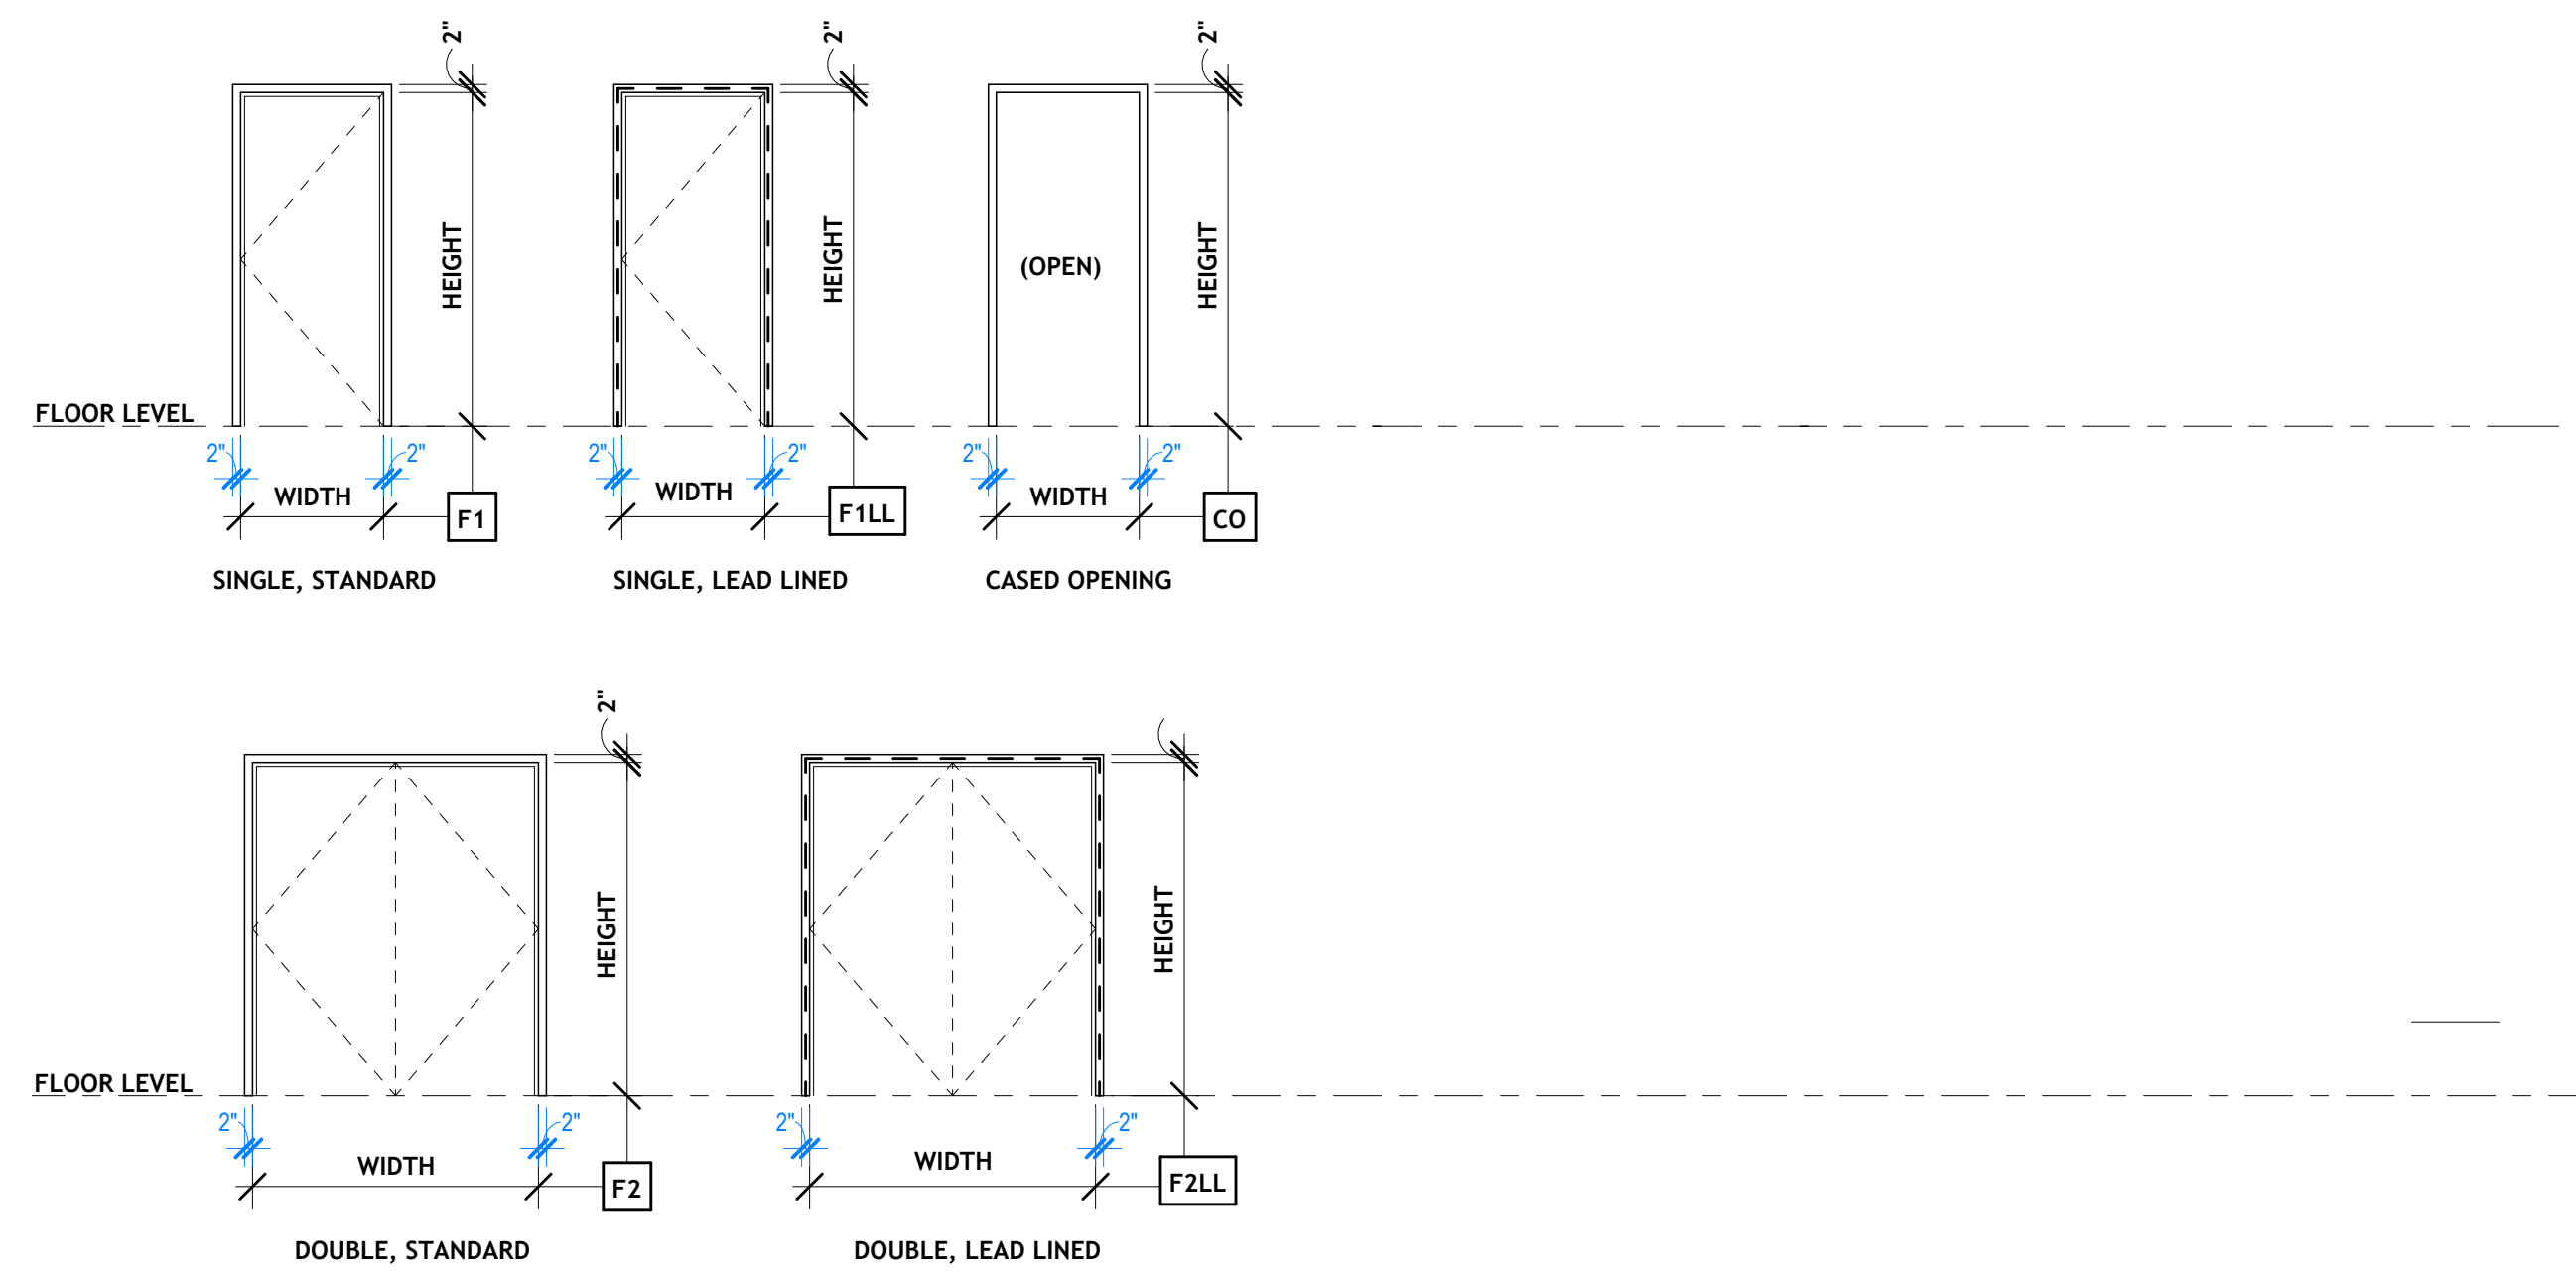


- NOTES:
1. PROVIDE TWO EQUAL WIDTHS AT DOUBLE DOORS, TYP.
 2. FOR UNEQUAL LEAF DOUBLE DOORS, REFER TO SCHEDULE FOR ACTIVE AND INACTIVE LEAF WIDTHS.

DOOR SCHEDULE NOTES + ABBREVIATIONS


DOOR MATERIAL: SCS = SOLID CORE, STAINED FINISH PLAM = SOLID CORE, PLASTIC LAMINATE FINISH HM = HOLLOW METAL, NON-INSULATED - PAINTED HM-I = HOLLOW METAL, INSULATED - PAINTED ALUM = ALUMINIUM ___/LL = MATERIAL WITH LEAD LINING	ELECTRICAL NOTES: CR = CARD READER HO = HOLD OPEN AUTO = BUSH BUTTON AUTO OPENER PB = PUSH BUTTON UNLOCK ML = MAG LOCK EL = ELECTRONIC LOCK ES = ELECTRIC STRIKE	GENERAL DOOR NOTES: 1. REFER TO SPECIFICATIONS FOR HARDWARE SCHEDULE 2. WHERE GLAZING IS SHOWN IN RATED DOORS OR FRAMES, PROVIDE LABELED ASSEMBLY 3. PROVIDE TEMPERED GLASS IN ALL WINDOWS WITHIN A 2'-0" ARC OF A DOOR AND AT ALL WINDOWS THAT ARE LESS THAN 1'-6" A.F.F. 4. VERIFY DIMENSIONS ON SITE PRIOR TO FABRICATING DOORS AND DOOR FRAMES 5. WHERE SCHEDULED FRAME TYPES NOTE 'SEE AL. ELEV.', REFER TO FLOOR PLANS FOR ALUMINUM FRAME ELEVATION AT LOCATION, AND A720 SHEETS FOR FRAME LAYOUTS
FRAME MATERIAL: HM = HOLLOW METAL HM/LL = HOLLOW METAL, LEAD LINED AL = ALUMINIUM MFR. = PER MANUFACTURER		
GLASS TYPE (REFER TO SPECIFICATIONS): 1/4" = 1/4" CLEAR, TEMPERED 1/2" = 1/2" CLEAR, TEMPERED ___ R = RATED GLASS PER HOUR DESIGNATION ___ F = APPLIED FROSTED FILM		




REVISIONS		
NUMBER	DATE	DESCRIPTION

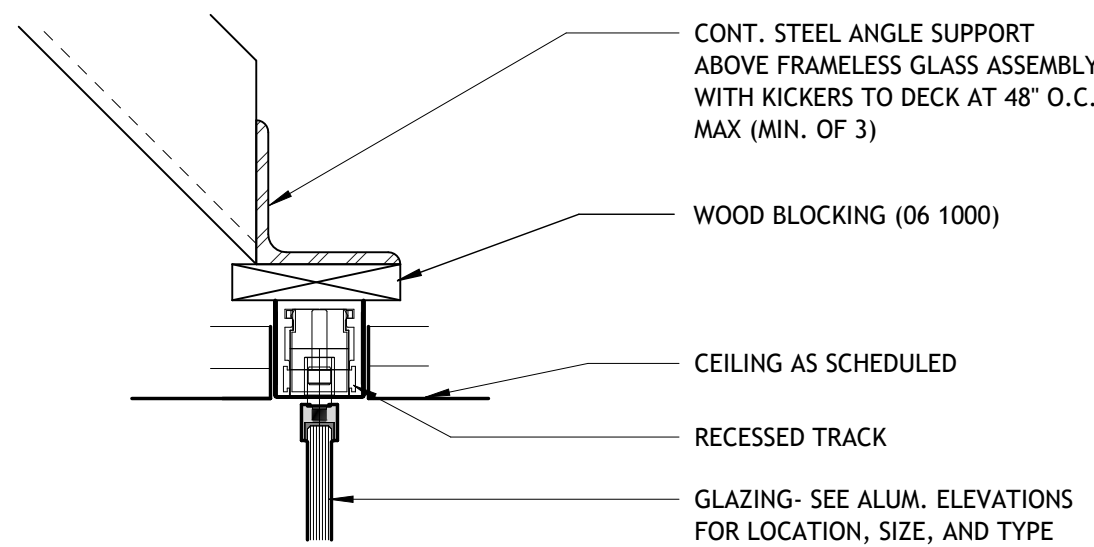

A HEAD DETAIL

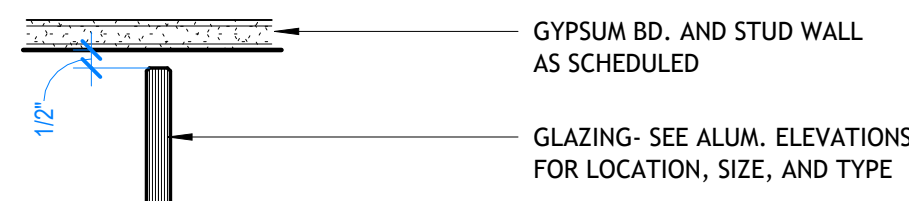


B JAMB DETAIL

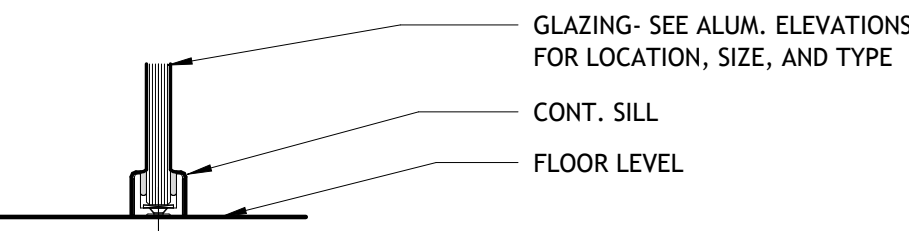


C SILL DETAIL

12 | INT. FRAMELESS GLASS LITE
3" = 1'-0"

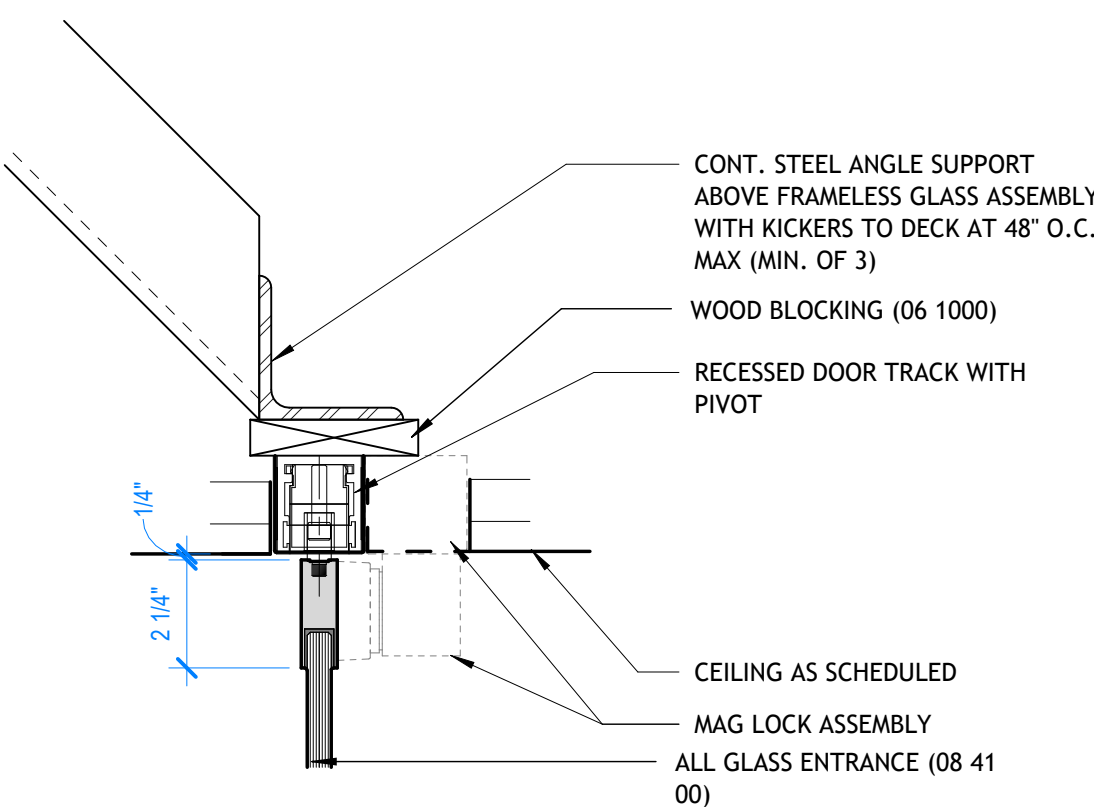


A HEAD DETAIL

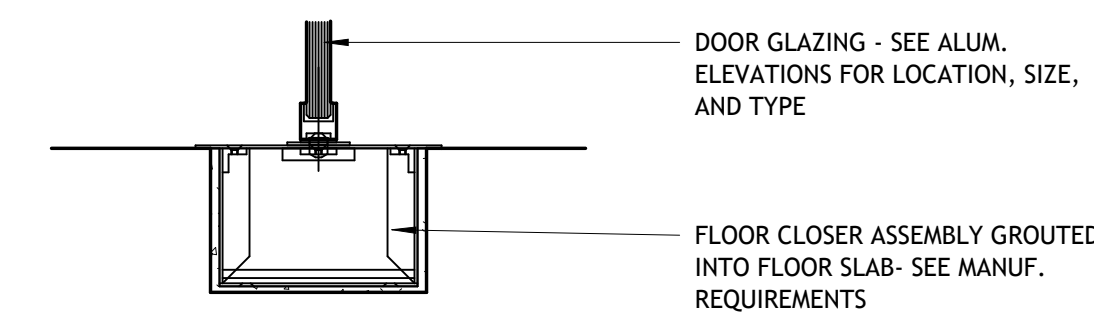


B SILL DETAIL

11 | INT. FRAMELESS GLASS DOOR
3" = 1'-0"

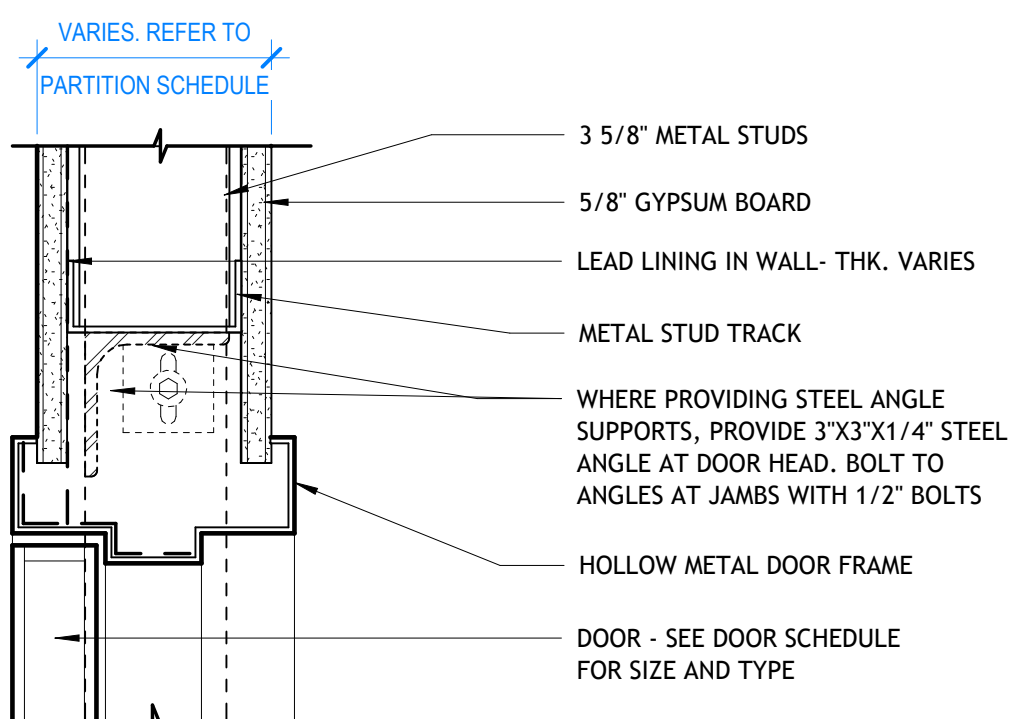


A HEAD DETAIL

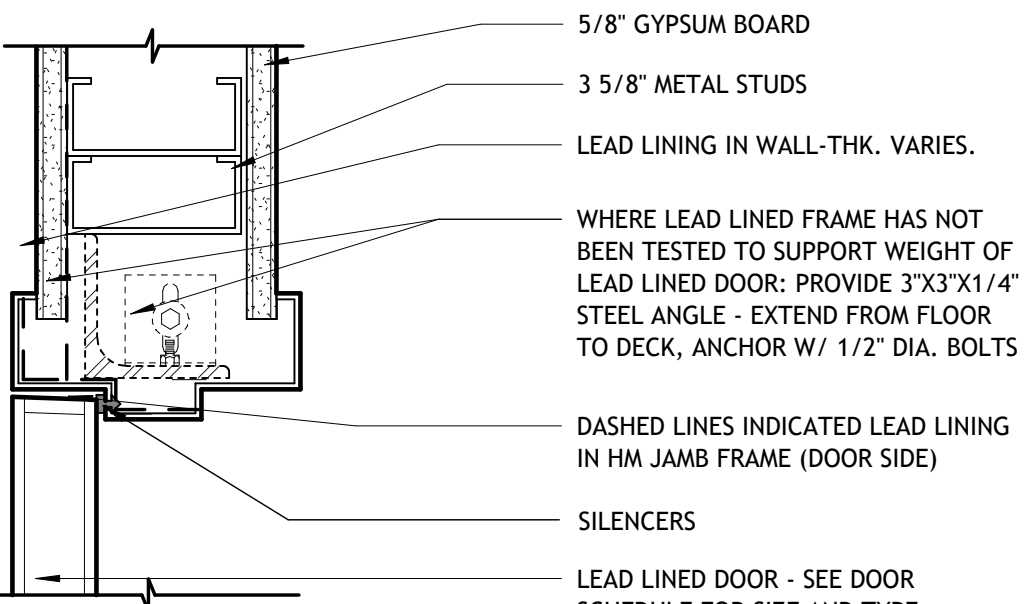


B JAMB DETAIL

6 | INT. HM FRAME - LEAD LINED
N.T.S.

NON-RATED AND 1-HR. CONDITIONS. SEE PARTITION SCHEDULE AND PLAN FOR WALL TYPE AND LEAD LINING THICKNESS.

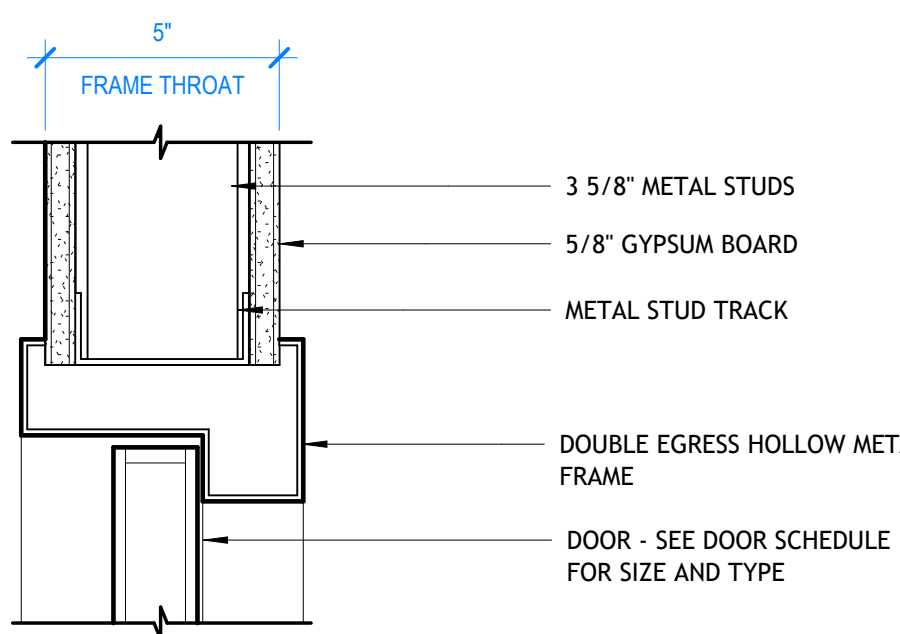


A HEAD DETAIL

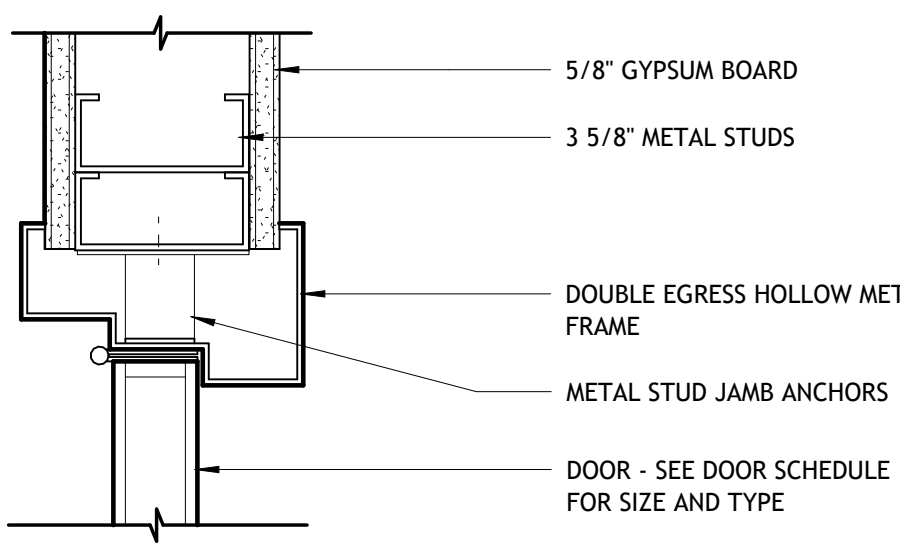


B JAMB DETAIL

5 | INT. HM FRAME - DOUBLE EGRESS
3" = 1'-0"

NON-RATED AND 1-HR. CONDITIONS. SEE PARTITION SCHEDULE AND PLAN FOR WALL TYPE.

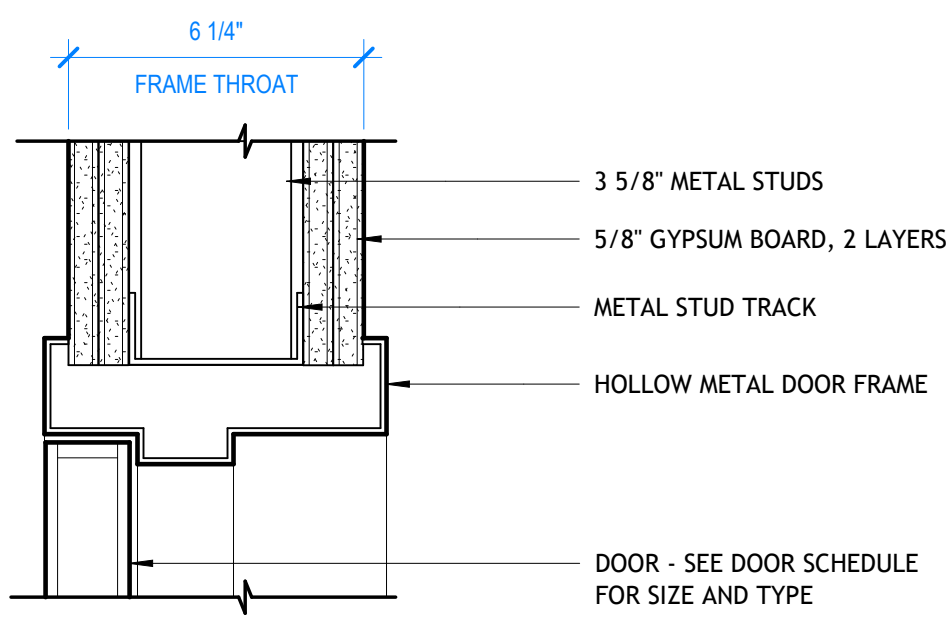


A HEAD DETAIL

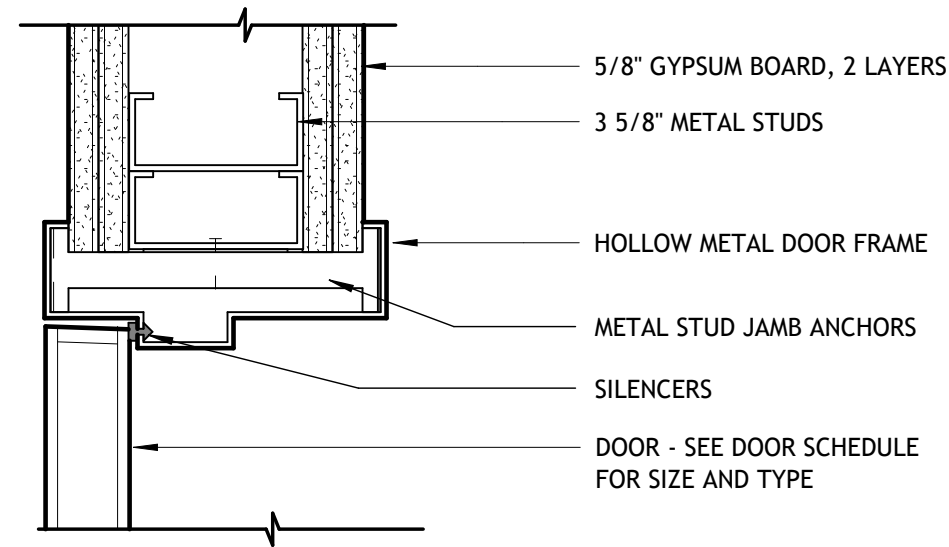


B JAMB DETAIL

4 | INT. HM FRAME AT WALL 'B3'
3" = 1'-0"

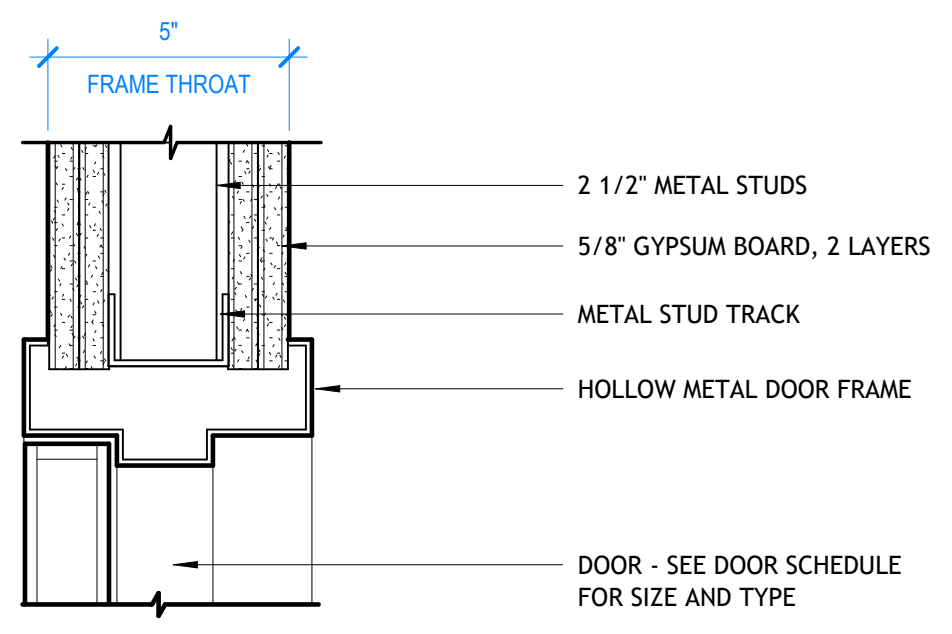


A HEAD DETAIL

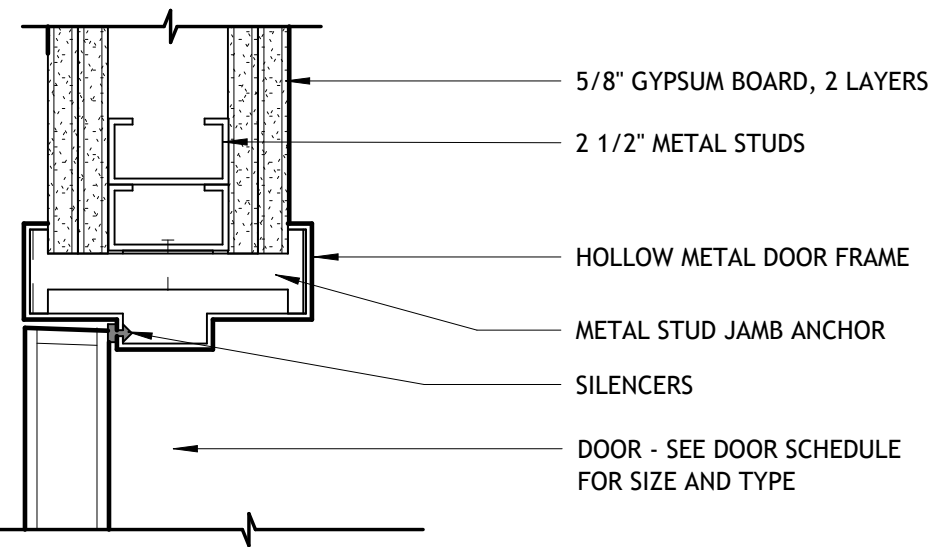


B JAMB DETAIL

3 | INT. HM FRAME AT WALL 'B2'
N.T.S.

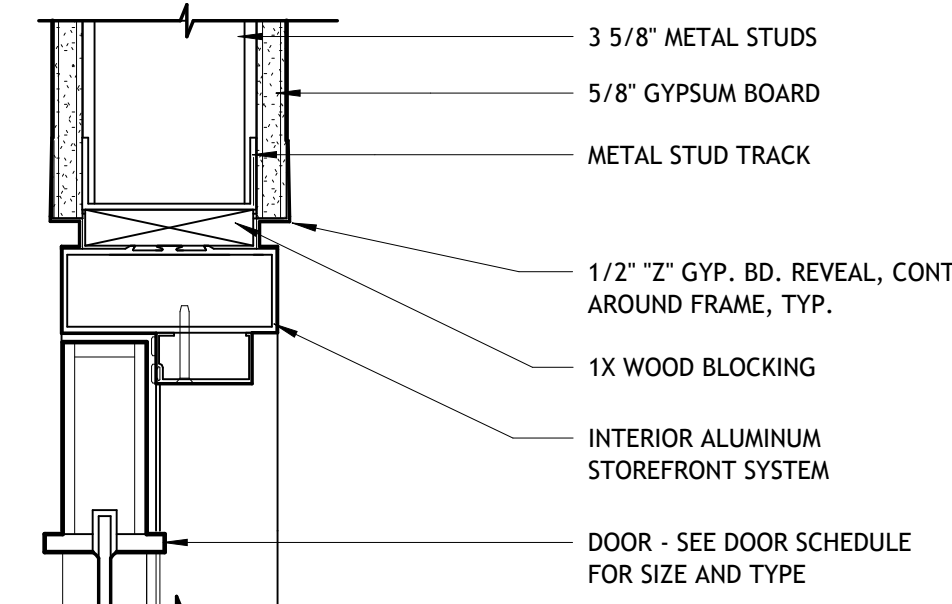


C HEAD DETAIL

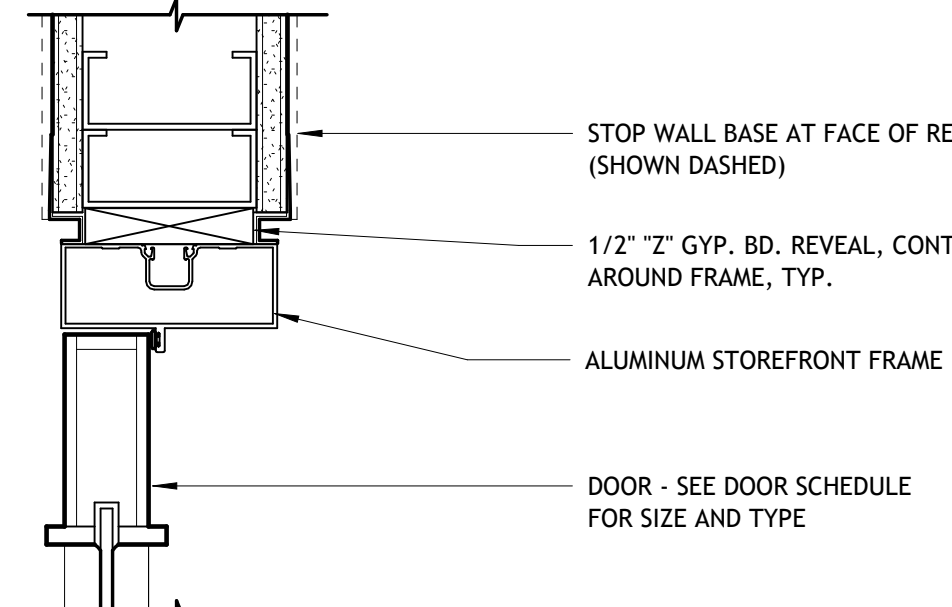


D JAMB DETAIL

7 | INT. AL. FRAME AT 3 5/8" STUD
3" = 1'-0"

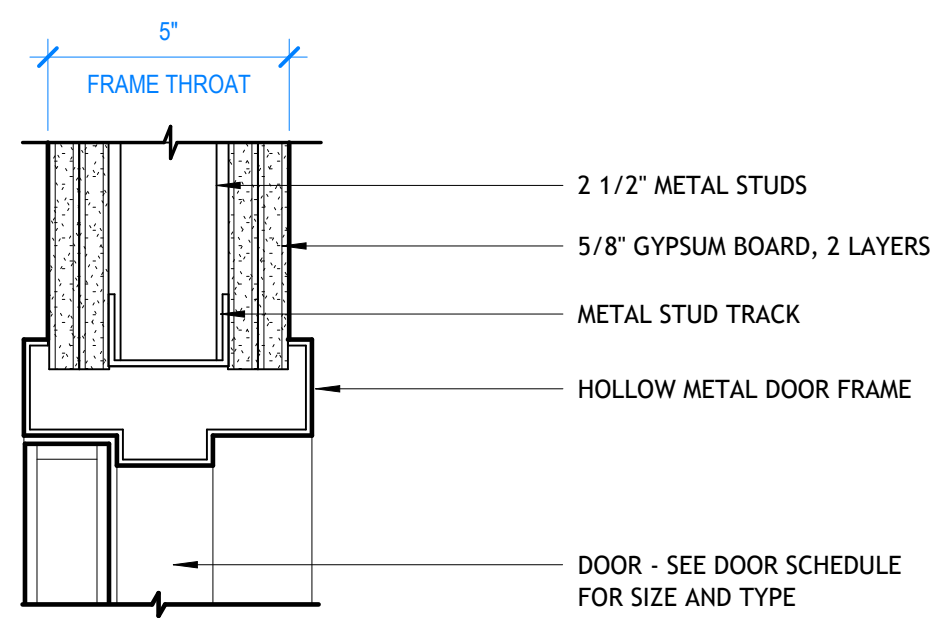


A HEAD DETAIL

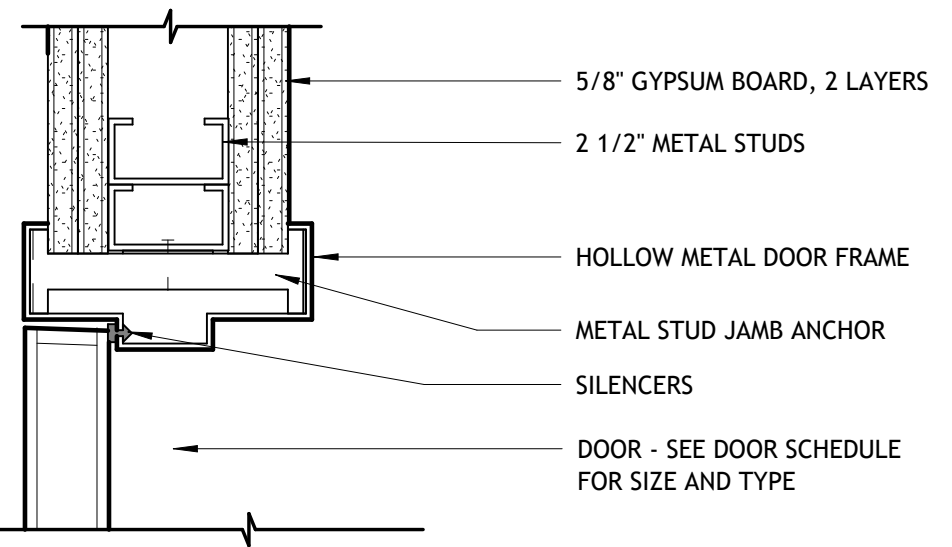


B JAMB DETAIL

3 | INT. HM FRAME AT WALL 'B2'
N.T.S.

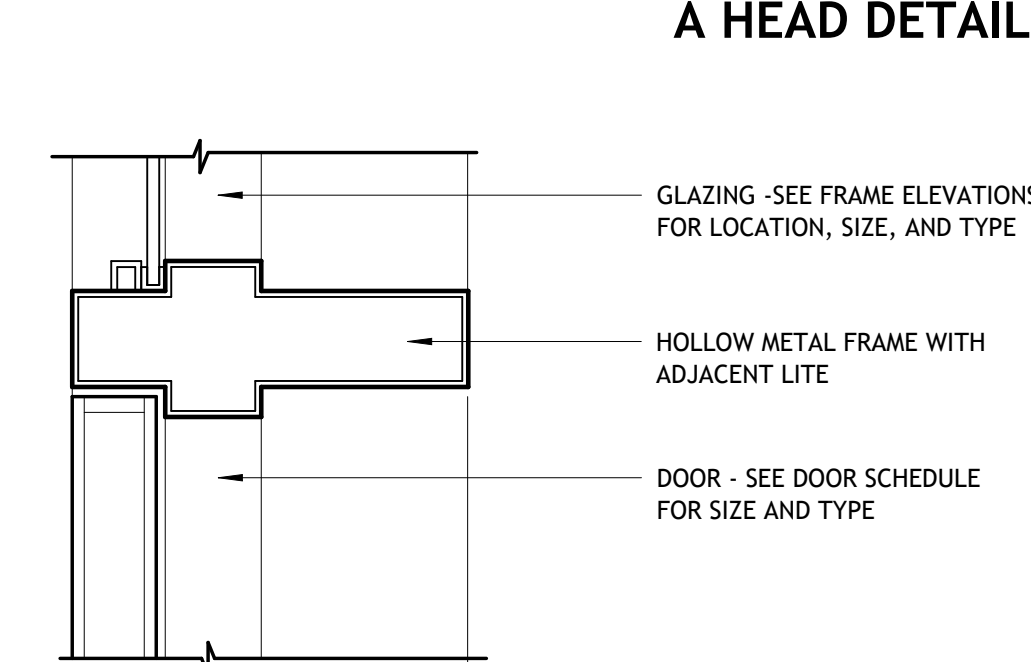

A HEAD DETAIL


B DOOR HEAD DETAIL AT/IF TRANSOM

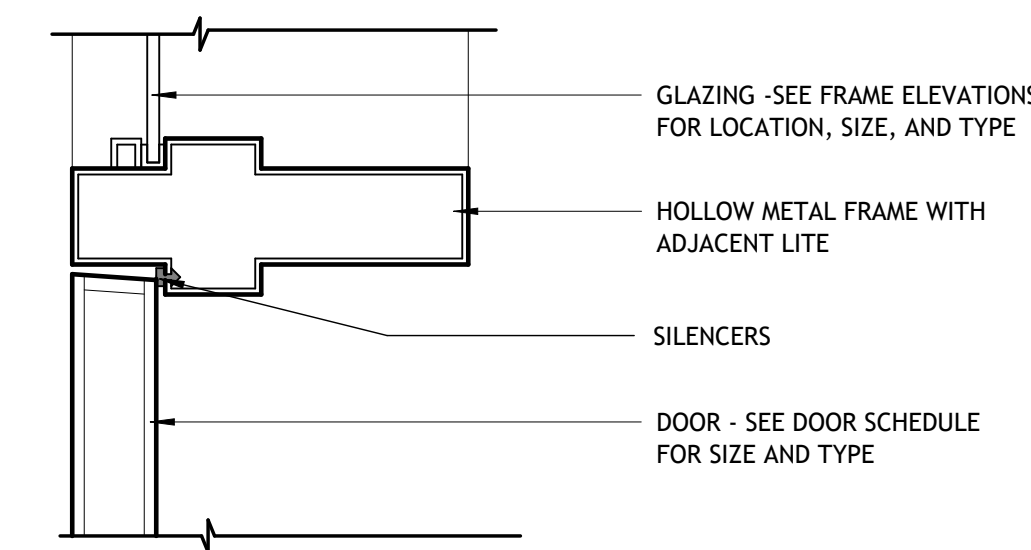


C DOOR TO SIDELIGHT JAMB DETAIL

2B | HM FRAME W/ LITES - 6" STUD
3" = 1'-0"

NON-RATED AND 1-HR. CONDITIONS. SEE PARTITION SCHEDULE AND PLAN FOR WALL TYPE.

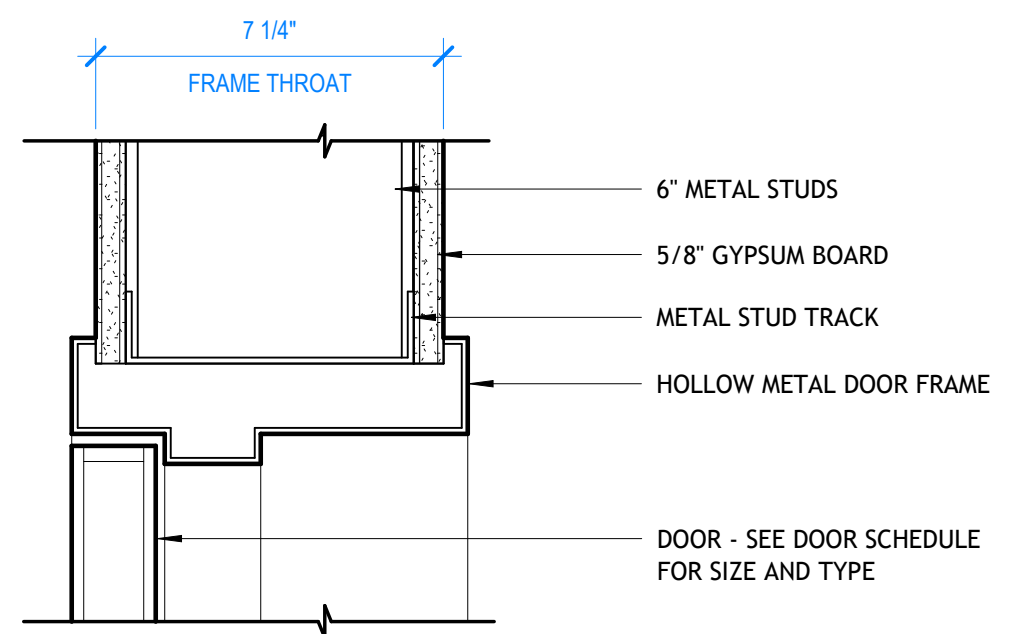


A HEAD DETAIL

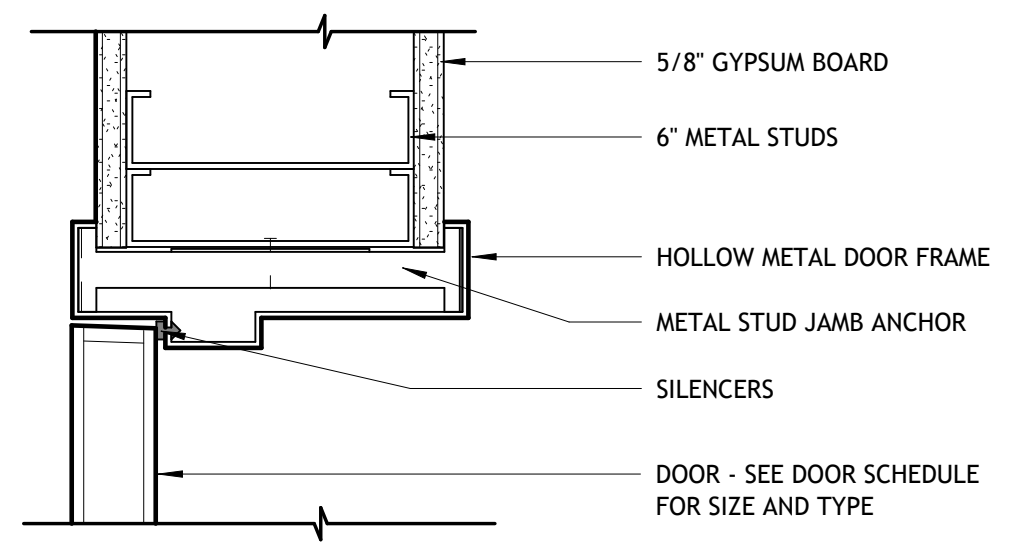

B JAMB DETAIL


2 | INT. HM FRAME AT 6" STUD
3" = 1'-0"

NON-RATED AND 1-HR. CONDITIONS. SEE PARTITION SCHEDULE AND PLAN FOR WALL TYPE.

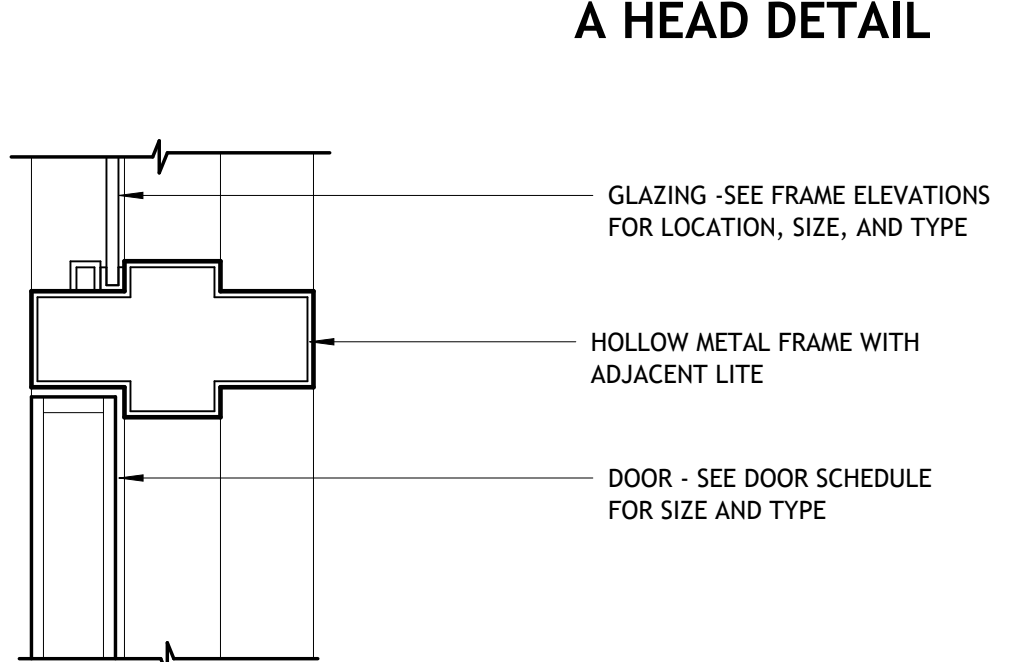

A HEAD DETAIL


B DOOR HEAD DETAIL AT/IF TRANSOM

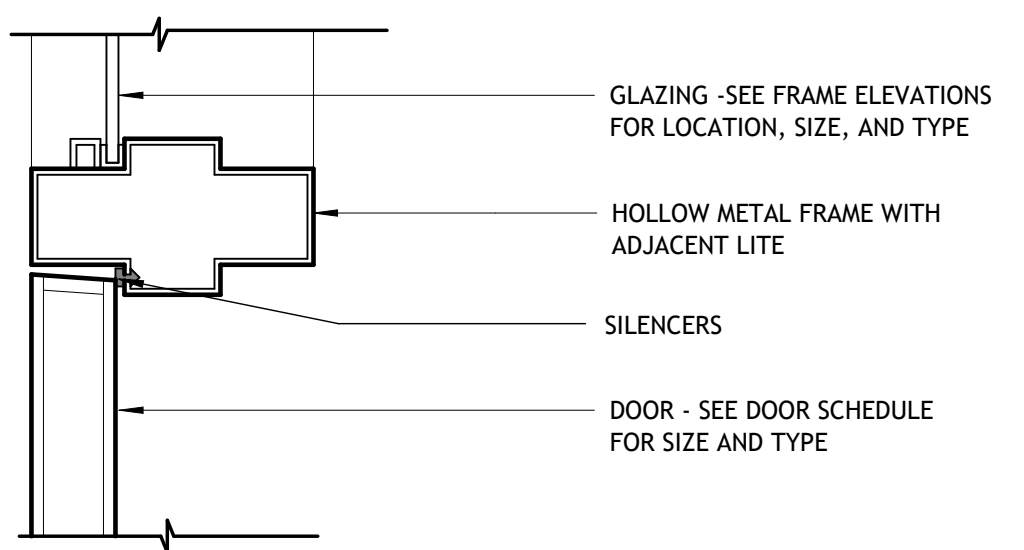


C DOOR TO SIDELIGHT JAMB DETAIL

1B | HM FRAME W/ LITES - 3 5/8" STUD
3" = 1'-0"

NON-RATED AND 1-HR. CONDITIONS. SEE PARTITION SCHEDULE AND PLAN FOR WALL TYPE.

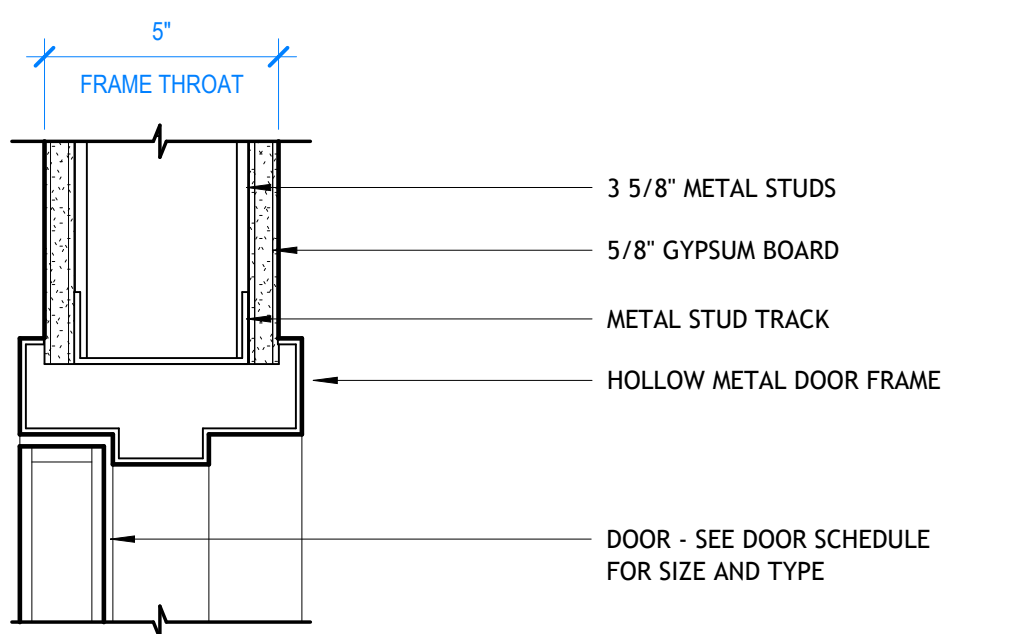

A HEAD DETAIL

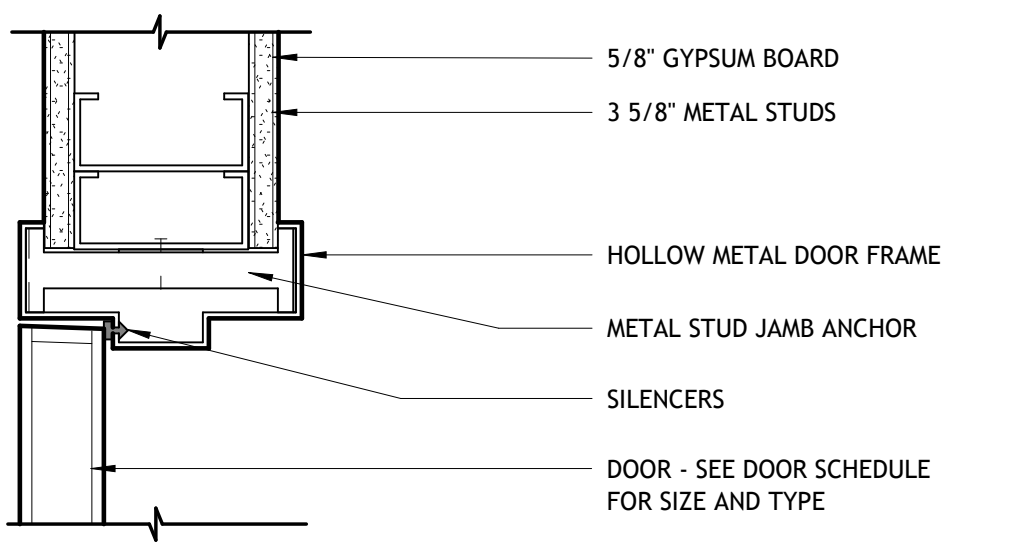

B JAMB DETAIL

1 | INT. HM FRAME AT 3 5/8" STUD
3" = 1'-0"

NON-RATED AND 1-HR. CONDITIONS. SEE PARTITION SCHEDULE AND PLAN FOR WALL TYPE.

DELEGATED DESIGN NOTE

STUD SIZES SHOWN THROUGHOUT THE PROJECT ARE FOR GENERAL COORDINATION AND PLANNING.
REFER TO 09 2500 (OR 05 4000 AS REQUIRED) OF PROJECT MANUAL FOR CONTRACTOR OBLIGATIONS REGARDING DELEGATED DESIGN OF METAL STUD FRAMING.
GC TO NOTIFY ARCHITECT WHERE DELEGATED DESIGN OF METAL STUDS RESULTS IN DIFFERENT STUD DEPTHS THAN NOTED ON THE DRAWINGS. COORDINATION OF ALTERNATE STUD/WALL DEPTHS WITH HOLLOW METAL DOOR FRAME WILL BE REQUIRED.

801 South Spring Street
Little Rock, AR 72201
501.378.0878 office
509 W. Spring St. | Suite 150
Fayetteville, AR 72701
479.444.0473 office
polkstanleywilcox.com

CONTRACTOR
MURRY CONTRACTORS
2 Remington Cv.
Little Rock, AR 72204
PH:501.916.2461



PSW Job Number:
822K

SIMMONS BANK
LR HANGER
LITTLE ROCK, AR

100% PERMIT SET
Issue Date:
08/28/26

REVISIONS		
NUMBER	DATE	DESCRIPTION

Contents:
DOOR DETAILS -
INTERIOR


THIS PAGE IS BEST
VIEWED IN COLOR

CURTAINWALL TYPE 1 : INTERIOR


SCALE: 1/4"=1'-0"

GENERAL NOTES:

- ALL GLAZING TO BE TYPE IGU 1 UNLESS OTHERWISE NOTED.
- MULLION DIMENSIONS IN SYSTEM = 2 1/2" X 7 1/2", STANDARD; FRONT GLAZED.
- ASSEMBLY WILL CONTAIN BOTH STANDARD, FULLY CAPTURED PANELS AND SSG PANELS. REFER TO ELEVATIONS.

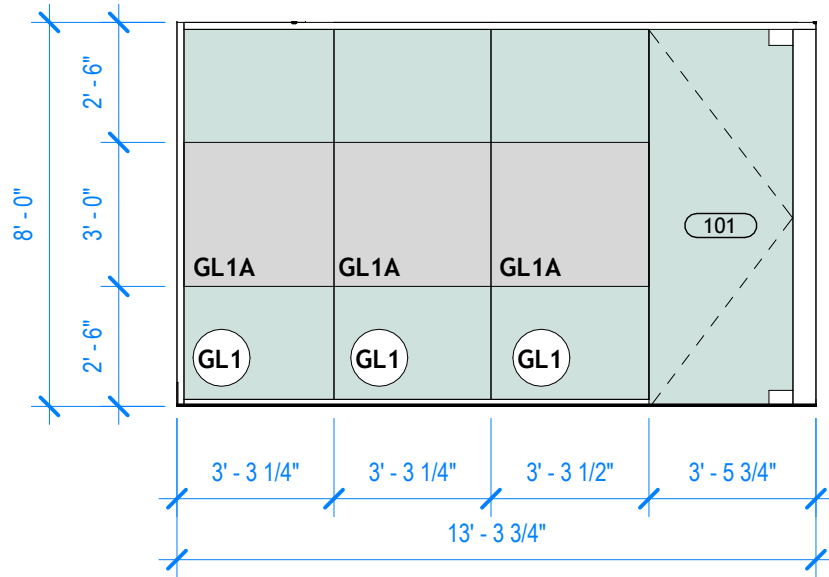

1

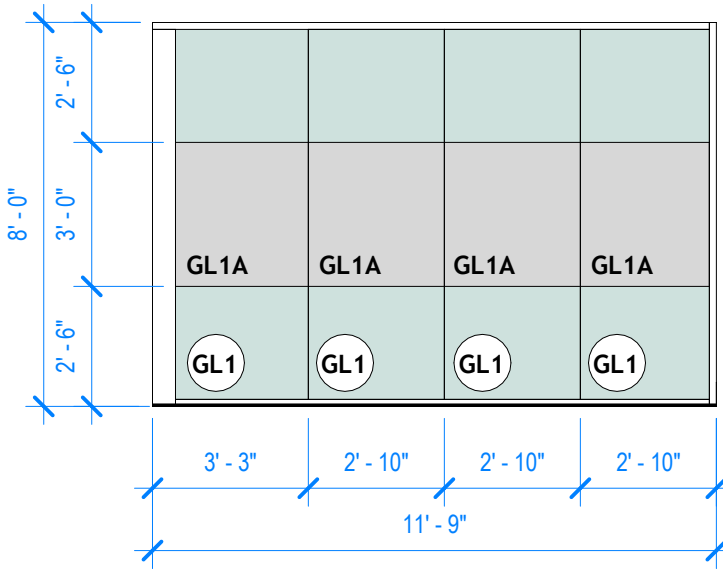


2

CURTAINWALL TYPE 2 : EXTERIOR

SCALE: 1/4"=1'-0"

GENERAL NOTES:

- ALL GLAZING TO BE TYPE IGU 2 UNLESS OTHERWISE NOTED.
- MULLION DIMENSIONS IN SYSTEM = 2 1/2" X 7 1/2", STANDARD; FRONT GLAZED.
- ASSEMBLY WILL CONTAIN BOTH STANDARD, FULLY CAPTURED PANELS AND SSG PANELS. REFER TO ELEVATIONS.
- VERIFY DIMENSIONS OF EXISTING OPENING AND MATCH HEIGHT AND WIDTH WITH NEW.

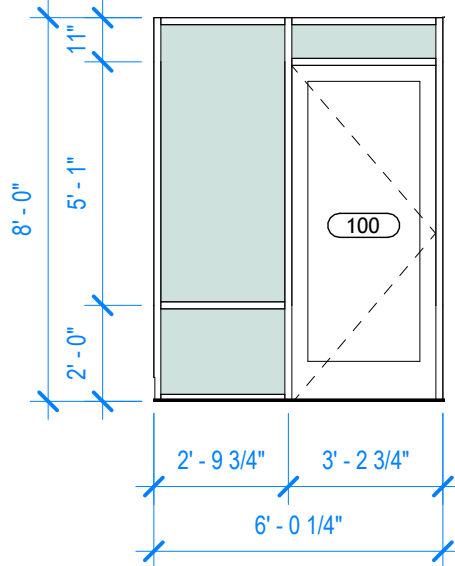


3

CURTAINWALL TYPE 3 : INTERIOR - FIRE RATED (60 MINUTE RATING)

SCALE: 1/4"=1'-0"

GENERAL NOTES:

- ALL GLAZING TO BE TYPE GL3 UNLESS OTHERWISE NOTED.
- MULLION BASIS OF DESIGN BASED ON SAFTIFIRST 60 MINUTE SUPER LITE II XL SYSTEM
- ASSEMBLY WILL CONTAIN BOTH STANDARD, FULLY CAPTURED PANELS AND SSG PANELS. REFER TO ELEVATIONS.

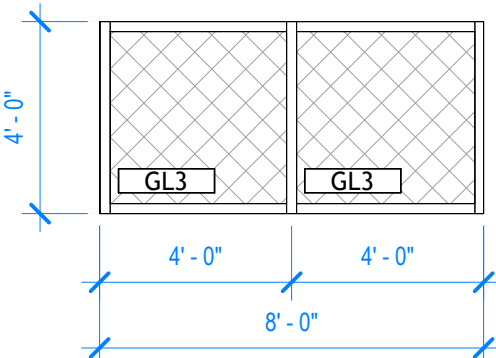

4

WINDOW SCHEDULE LEGEND

GL# GLAZING TYPE TAG.

REFER TO WINDOW ELEVATIONS AND SYSTEM NOTES FOR LOCATION. REFER TO SPECIFICATIONS FOR ASSEMBLY DESCRIPTIONS.

WINDOW SCHEDULE LEGEND

GL1 GL1 GLASS TYPE: 1/4" CLEAR, TEMPERED

GL1A 1/4" CLEAR, TEMPERED, WITH APPLIED PATTERN 'A' (FROSTED)

GL1B 1/4" CLEAR, TEMPERED, WITH APPLIED PATTERN 'B' (DOT PATTERN)

GL2 GL2 GLASS TYPE: 1/2" CLEAR, TEMPERED

GL2A 1/2" CLEAR, TEMPERED, WITH APPLIED PATTERN 'A' (FROSTED)

GL2B 1/2" CLEAR, TEMPERED, WITH APPLIED PATTERN 'B' (DOT PATTERN)

GL3 GL3 GLASS TYPE: FIRE RATED GLASS, CLEAR (60 MINUTE RATING)

IGU1 INSULATED GLAZING UNIT 1: 1" INSULATED GLASS, CLEAR, WITH LOW-E COATING

IGU1A 1" INSULATED GLASS, CLEAR, LOW-E COATING, WITH APPLIED PATTERN 'A' (FROSTED)

IGU1B 1" INSULATED GLASS, CLEAR, LOW-E COATING, WITH APPLIED PATTERN 'B' (DOT PATTERN)

IGU1S 1" INSULATED GLASS, CLEAR, LOW-E COATING, WITH APPLIED FRIT 'S' (SPANDREL)

IGU2 1 1/8" INSULATED GLASS, CLEAR, WITH LOW-E COATING (PART OF CLEARWALL SYSTEM)

IGU3 1 5/16" , INSULATED, IMPACT RESISTANT

POLK
STANLEY
WILCOX

801 South Spring Street
Little Rock, AR 72201
501.378.0878 office
509 W. Spring St. | Suite 150
Fayetteville, AR 72701
479.444.0473 office
polkstanleywilcox.com

CONTRACTOR
MURRY CONTRACTORS
2 Remington Cv.,
Little Rock, AR 72204
PH:501.916.2461



PSW Job Number:

822K

SIMMONS BANK
LR HANGER
LITTLE ROCK, AR

100% PERMIT SET

Issue Date:

08/28/26

REVISIONS		
NUMBER	DATE	DESCRIPTION


Contents:

ALUMINUM FRAME
ELEVATIONS/
SCHEDULE


THIS PAGE IS BEST
VIEWED IN COLOR

A740


FLOORING BASE DETAILS

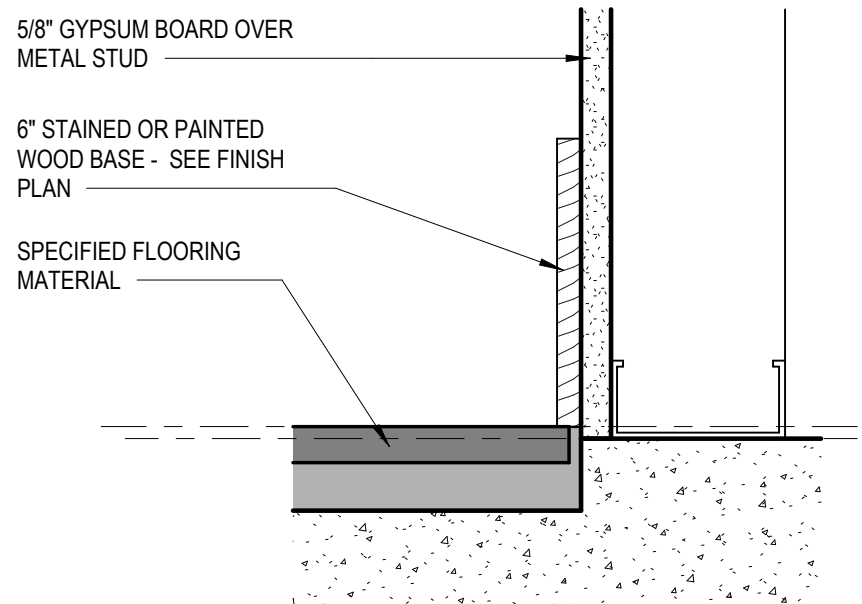

7 | BASE DETAIL- WOOD BASE
3" = 1'-0"

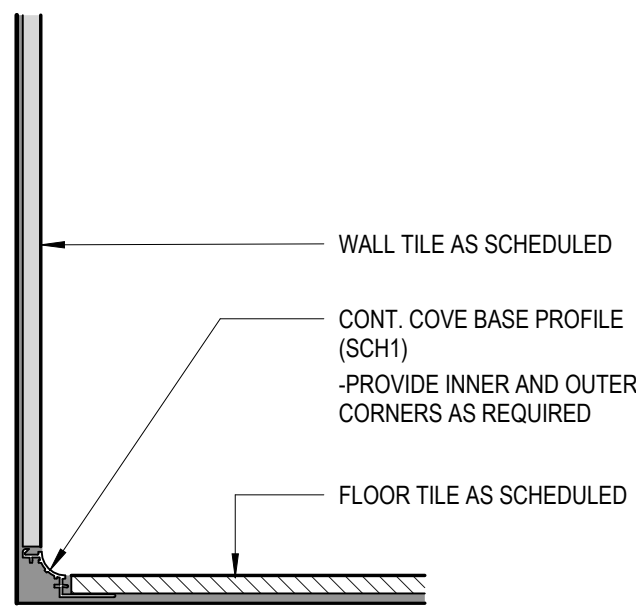


8 | TILE FLOOR WITH TILE BASE AT TILE WALL
3" = 1'-0"

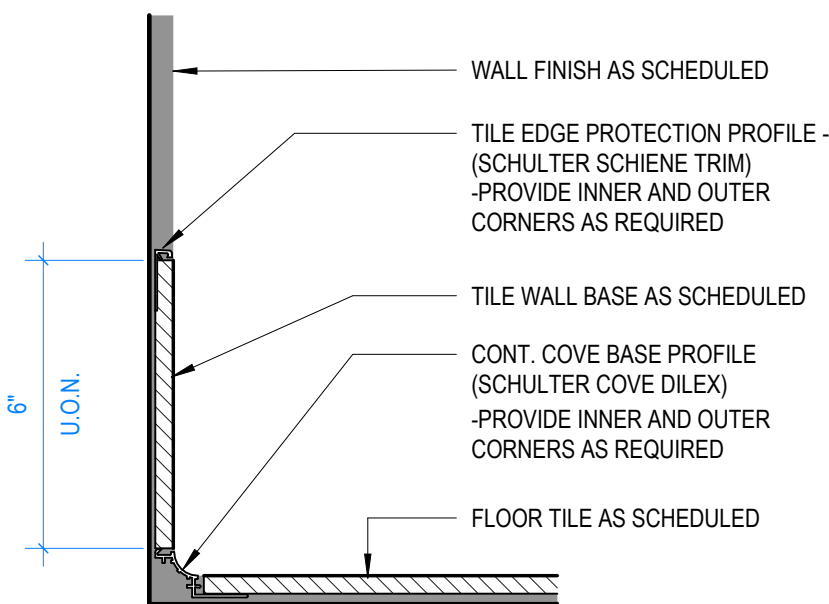


9 | TILE FLOOR WITH TILE BASE AT PAINTED WALL
3" = 1'-0"


FLOORING TRANSITION DETAILS

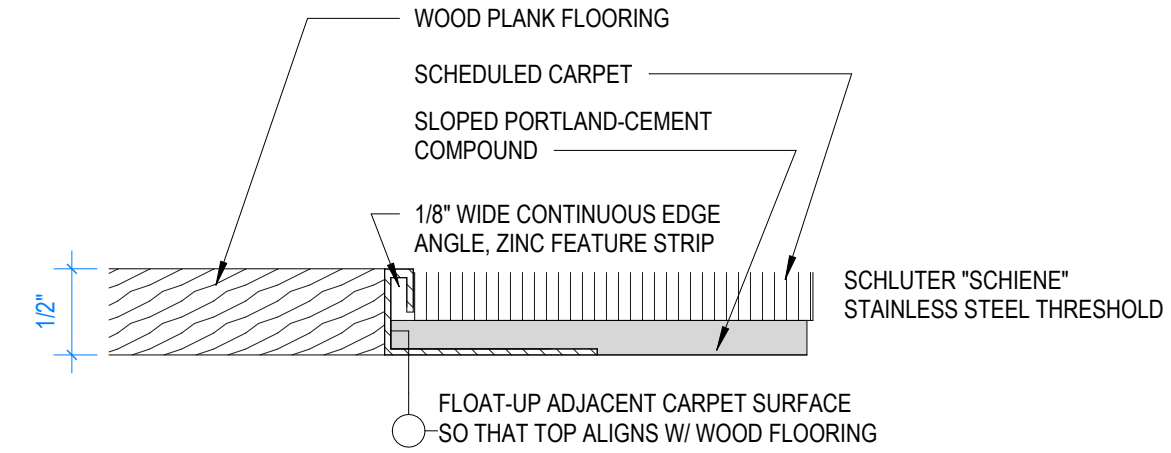


2 | TRANSITION (T1) - CARPET TO WOOD (METAL)
12" = 1'-0"

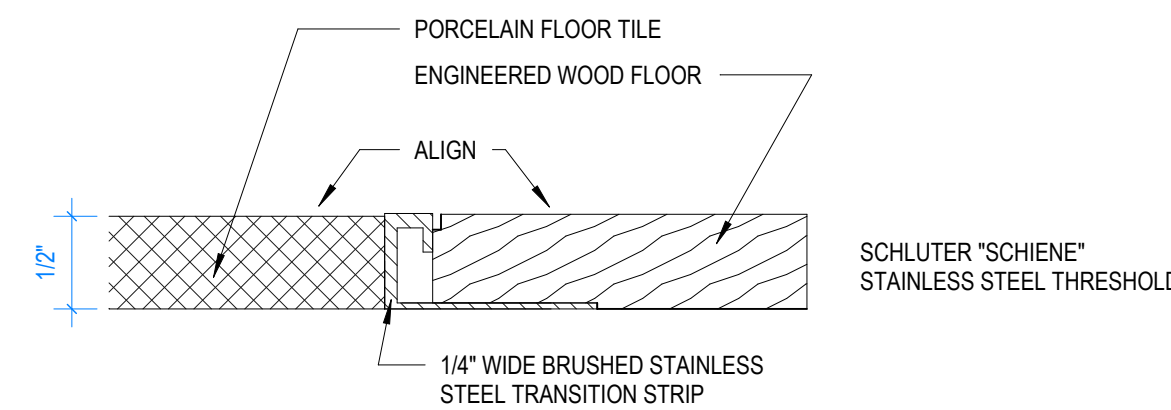


3 | TRANSITION (T2) - WOOD TO TILE (METAL)
12" = 1'-0"

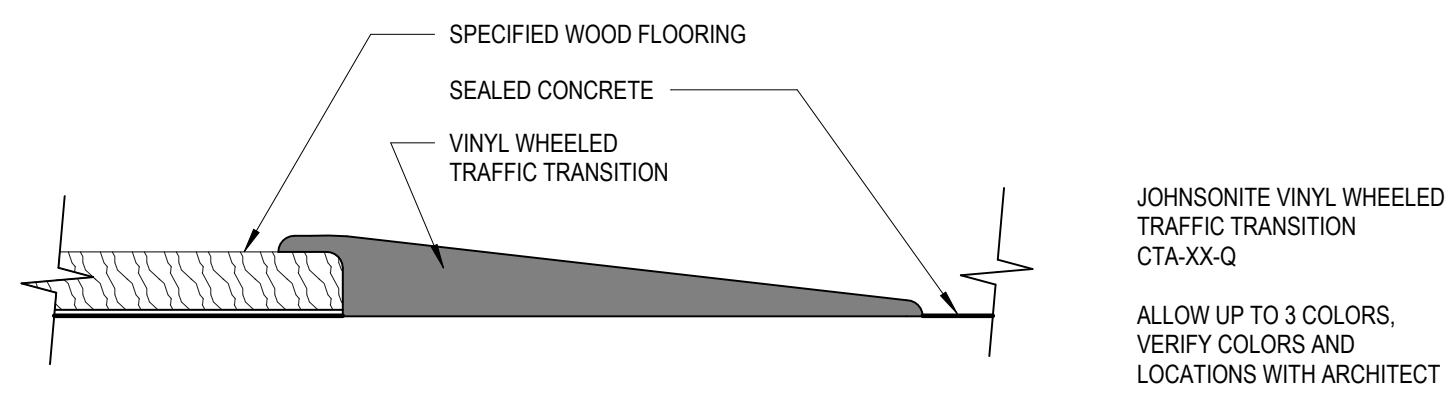

4 | TRANSITION (T3) - WOOD TO CONCRETE
12" = 1'-0"

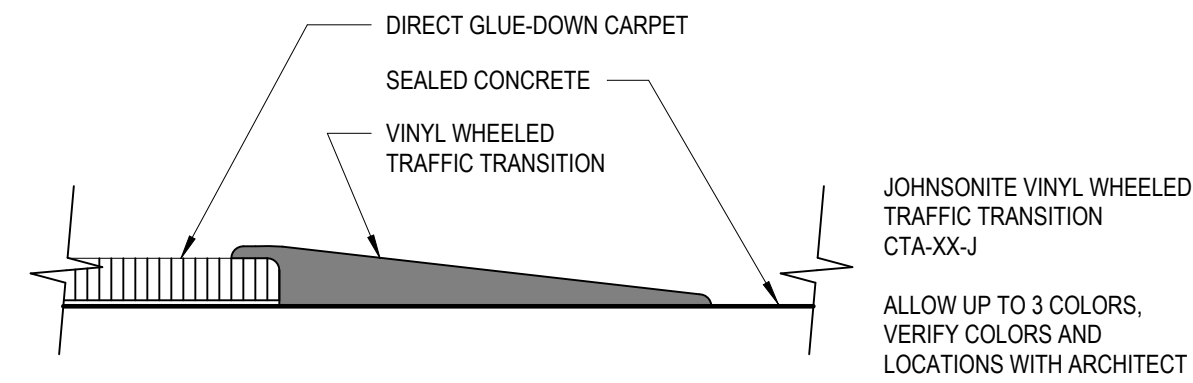


5 | TRANSITION (T4) - CARPET TO CONCRETE
12" = 1'-0"

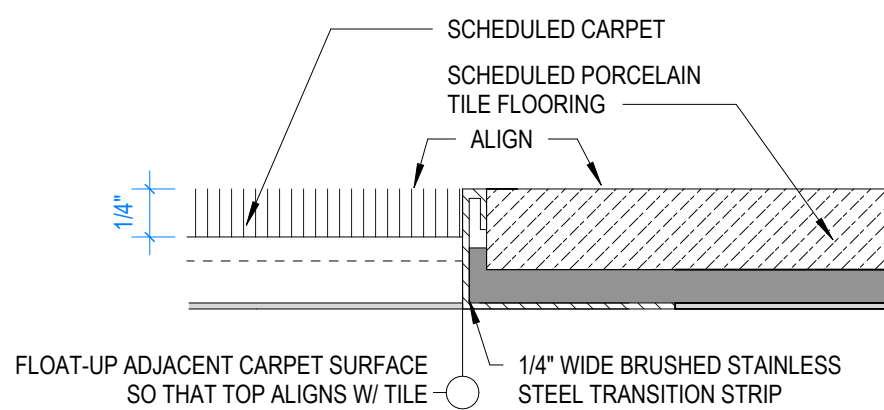

6 | TRANSITION (T5) - CARPET TO STONE (METAL)
12" = 1'-0"


1 | HANGAR FINISH PLAN
1/4" = 1'-0"

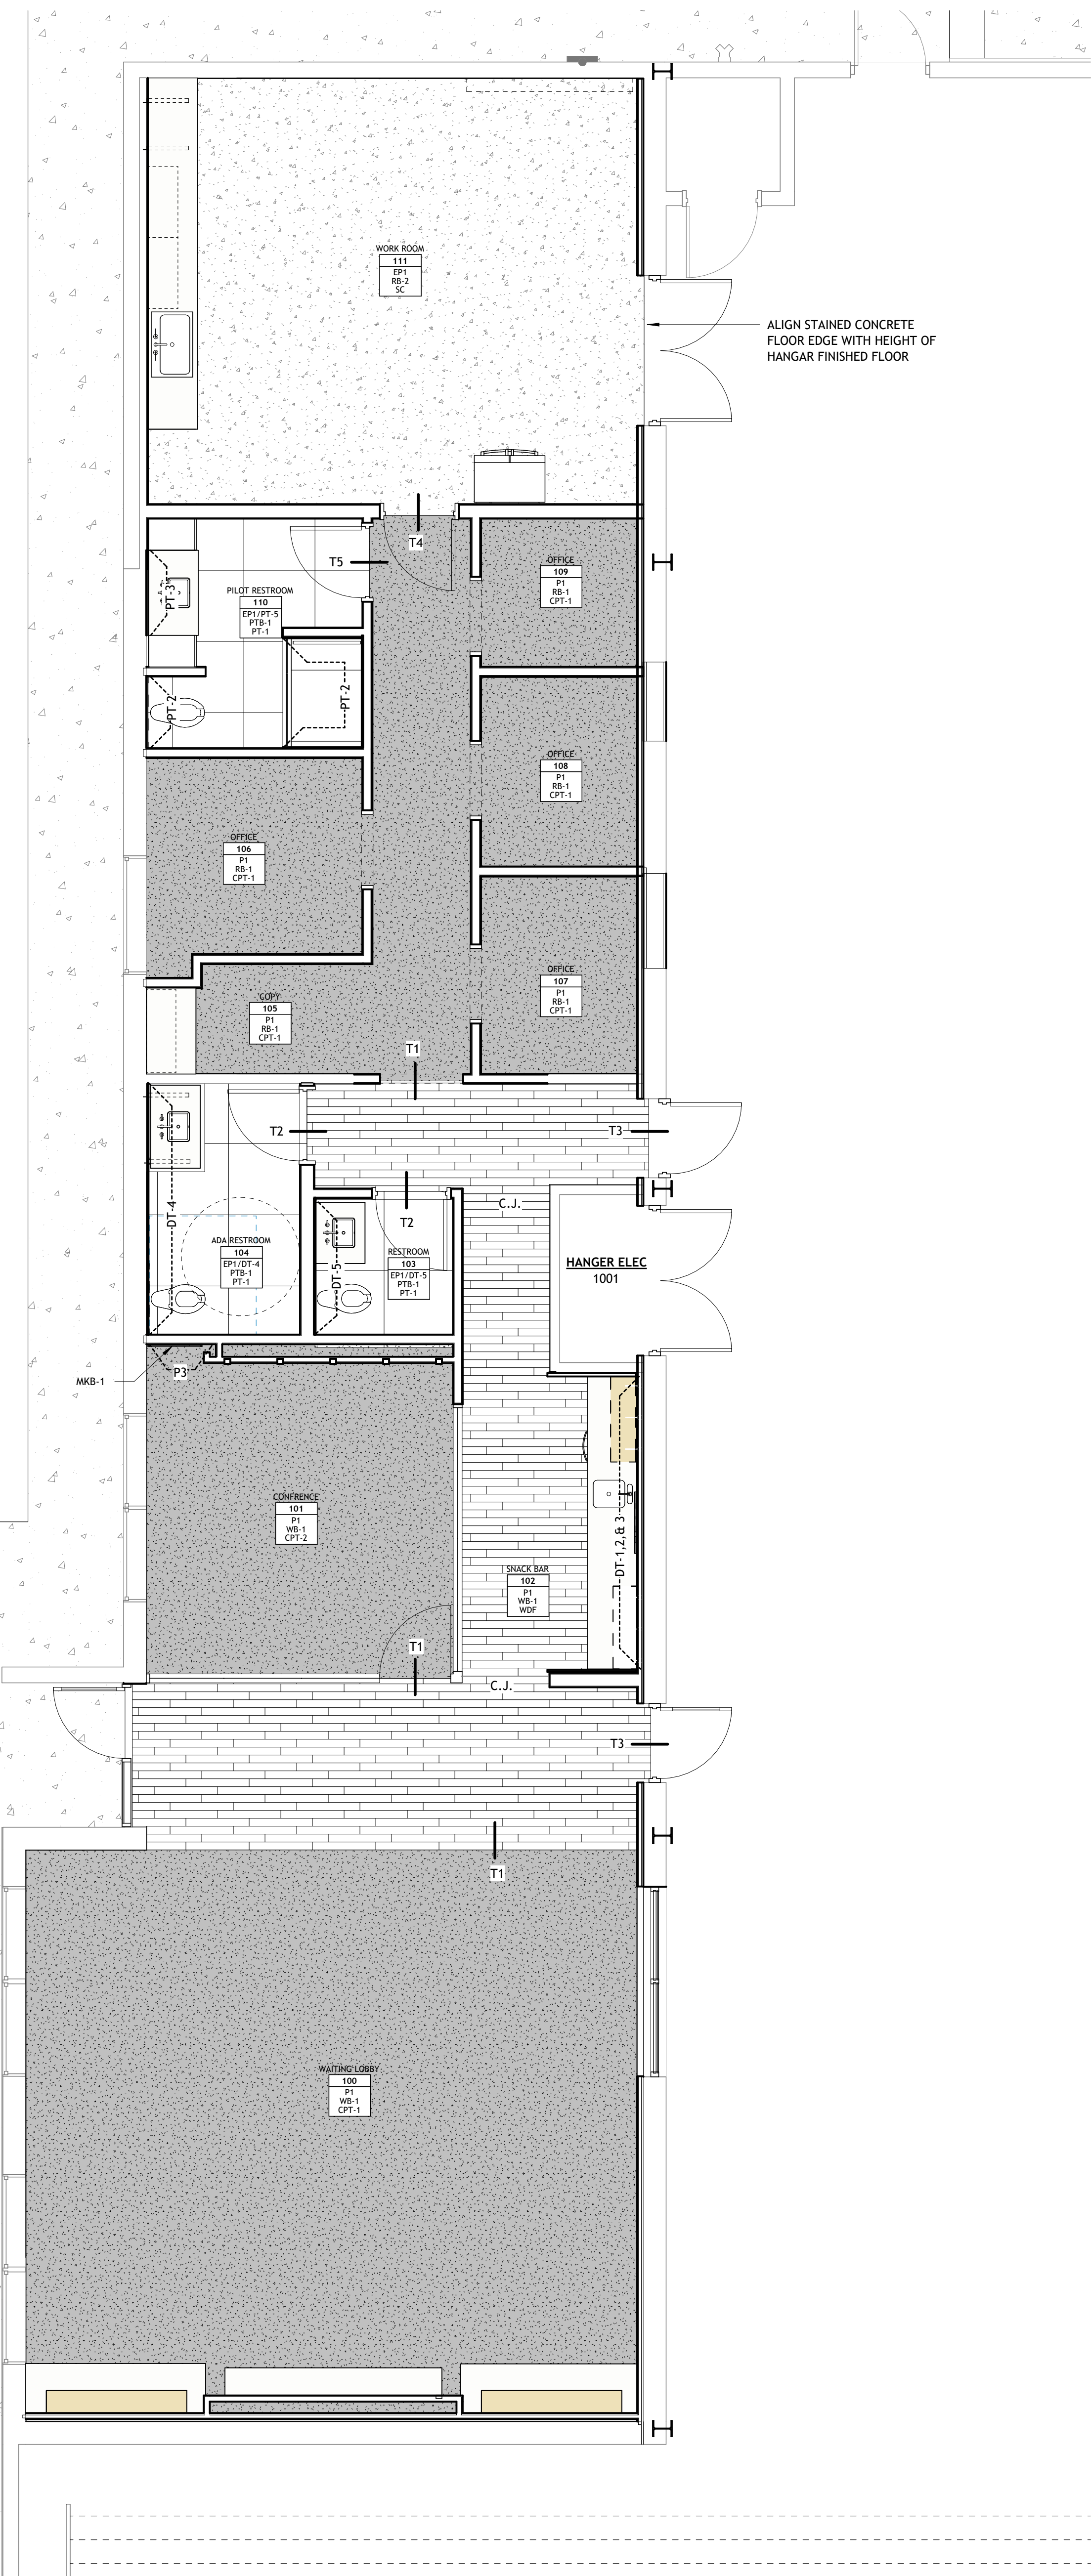

FINISHES KEY (SEE FINISH PLAN FOR LOCATIONS)

ROOM NAME	
ROOM NUMBER	111
WALL FINISH	P1
BASE FINISH	RB
FLOOR FINISH	CPT

PLAN NOTES (KEYED ON FINISH PLANS)

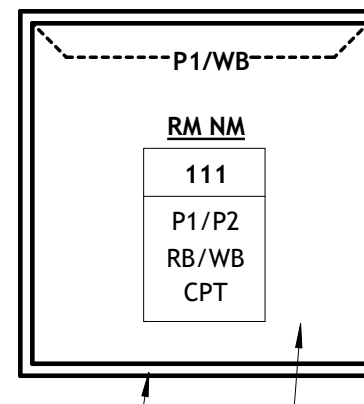

DASHED LINE & TEXT DENOTES A SINGLE LOCATION OF MATERIAL LISTED; PRIMARY FINISHES OF ROOM ARE LISTED IN FINISH KEY.
EXAMPLE AT LEFT: TWO BASE FINISHES AND TWO WALL FINISHES EXIST IN THE ROOM. THE DASHED LINE INDICATES LOCATIONS OF 'P1' AND 'WB'. REMAINING FINISHES ('RB' AND 'P2') ARE ON ALL OTHER WALLS
REFER TO INTERIOR ELEVATIONS FOR FULL EXTENT OF INTERIOR FINISH INFORMATION.

GENERAL FINISHES NOTES

- FLOORING MATERIALS DESIGNATED WHEREVER POSSIBLE ON THE DRAWING. CONTRACTOR TO BRING ANY DISCREPANCIES TO THE ATTENTION OF THE DESIGNER TO ENSURE THAT THE CORRECT MATERIAL IS INSTALLED.
- ALL METAL DOOR FRAMES TO BE PAINTED TO MATCH THE ADJACENT WALL COLOR, UNLESS NOTED OTHERWISE.
- ALL FLOOR MATERIALS TRANSITIONS TO OCCUR AT MIDPOINT OF CLOSED DOOR, UNLESS NOTED OTHERWISE.
- ALL FLOORING TO CONTINUE TO THE TOEICK OF CASEWORK/MILLWORK OR BASE OF WALL.
- REFER TO INTERIOR ELEVATIONS FOR FULL EXTENT OF INTERIOR FINISH INFORMATION.
- SEAMING SHOP DRAWINGS TO BE SUBMITTED TO ARCHITECT FOR REVIEW AND APPROVAL BEFORE FLOORING INSTALLATION BEGINS.
- ALL EXPOSED TILE EDGES ON WALLS OR CORNERS SHOULD HAVE SCHULTER PROFILE ADDED. VERIFY WITH ARCHITECT FOR LOCATIONS.
- REFER TO FINISH SELECTION SHEET FOR FULL DESCRIPTION OF MATERIALS, COLORS, AND INSTALLATION METHODS.
- INTERIOR LATEX PAINT TO BE USED AT ALL LOCATIONS AS SPECIFIED. INTERIOR EPOXY PAINT TO BE USED AT ALL WET LOCATIONS TO INCLUDE TOILET ROOMS, HOUSEKEEPING & SHOWER ROOMS.

FINISH LEGEND

FLOORING	CPT1	MODULAR CARPET TILE, TYPE 1
	CPT2	MODULAR CARPET TILE, TYPE 2
	WDF	ENGINEERED HARDWOOD FLOOR
	PT1	PORCELAIN TILE, TYPE 1
	SC	SEALED CONCRETE
BASE	WB-1	PAINTED WOOD BASE - TYPE 1
	WB-2	PAINTED WOOD BASE - TYPE 2
	RB1	RUBBER BASE - TYPE 1
	RB2	RUBBER BASE - TYPE 2
	PT1-B	PORCELAIN TILE BASE, TYPE 1
WALLS	P1	INTERIOR LATEX PAINT, COLOR 1
	P2	INTERIOR LATEX PAINT, COLOR 2 (ABOVE DATUM LINE)
	P3	INTERIOR LATEX PAINT, COLOR 3
	EP1	INTERIOR EPOXY PAINT, COLOR 1
	DT1	DECORATIVE WALL TILE (RED PENNY TILE)
	DT2	DECORATIVE WALL TILE (WHITE PENNY TILE)
	DT3	DECORATIVE WALL TILE (BLACK PENNY TILE)
	DT4	DECORATIVE WALL TILE (RED 18"X2")
	DT5	DECORATIVE WALL TILE (WHITE SUBWAY TILE - RED GROUT)
	PT2	PORCELAIN WALL TILE
	PT3	PORCELAIN WALL TILE

FLOOR PATTERNS (SHOWN ON FINISH PLANS)

	CARPET TILE, TYPE 1 (CPT1)
	ENGINEERED HARDWOOD FLOOR, TYPE 1 (WDF)
	PORCELAIN TILE, TYPE 1 (PT1)
	SEALED CONCRETE, TYPE 1 (SC)



MILLWORK GENERAL NOTES

1. PROVIDE FILLER PANELS TO FINISH OUT CABINETS TO WALL. WHEN FILLER PANELS ARE REQUIRED AT EACH END OF A CABINET, FILLERS SHALL BE OF EQUAL WIDTH.
2. PROVIDE FINISHED END PANELS AND/OR END RETURNS AT OPEN ENDING CABINETS, KNEE SPACES, AND SINKS.
3. PROVIDE 1 1/2" THICK FINISHED END DIVIDER PANEL AT FREE STANDING END OF KNEE SPACES AND SINKS WHERE PANEL IS INDICATED ON ELEVATIONS.
4. PROVIDE WALL BRACKET SUPPORTS AT 3'-0" O.C. MAX AT CONTINUOUS COUNTER TOP SPAN/KNEE SPACE.
5. PROVIDE 3" GROMMETS IN COUNTERTOPS AT THE FOLLOWING:
 - * 1 EA. WIRE ACCESS HOLE WITH GROMMET AT KNEE SPACE
 - * WIRE ACCESS HOLES WITH GROMMET AT 40" O.C. FOR CONTINUOUS RUNS OF KNEE SPACE
 - * 1 EA. WIRE ACCESS HOLE WITH GROMMET AT EACH INDICATED KEYBOARD DRAWER LOCATION
 - *
6. AT CABINET SHELVES UP TO 36" WIDE, SHELF THICKNESS TO BE 3/4" (AS NOTED); IF CABINET SHELF IS OVER 36" WIDE, SHELF THICKNESS TO BE 1".



PSW Job Number:

822K

**SIMMONS BANK
LR HANGER**

LITTLE ROCK, AR

100% PERMIT SET

Issue Date:
08/28/26

08/28/26


REVISIONS		
NUMBER	DATE	DESCRIPTION

Contents:


MILLWORK SECTIONS

THIS PAGE IS BEST
VIEWED IN COLOR


A810

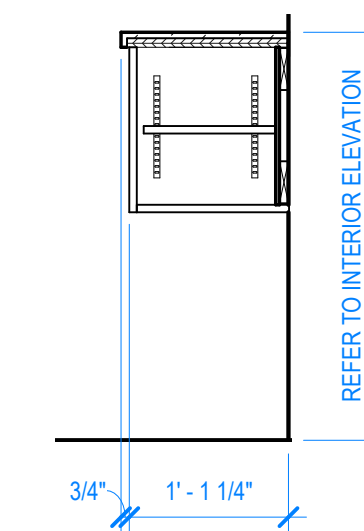


12 MILLWORK SECTION

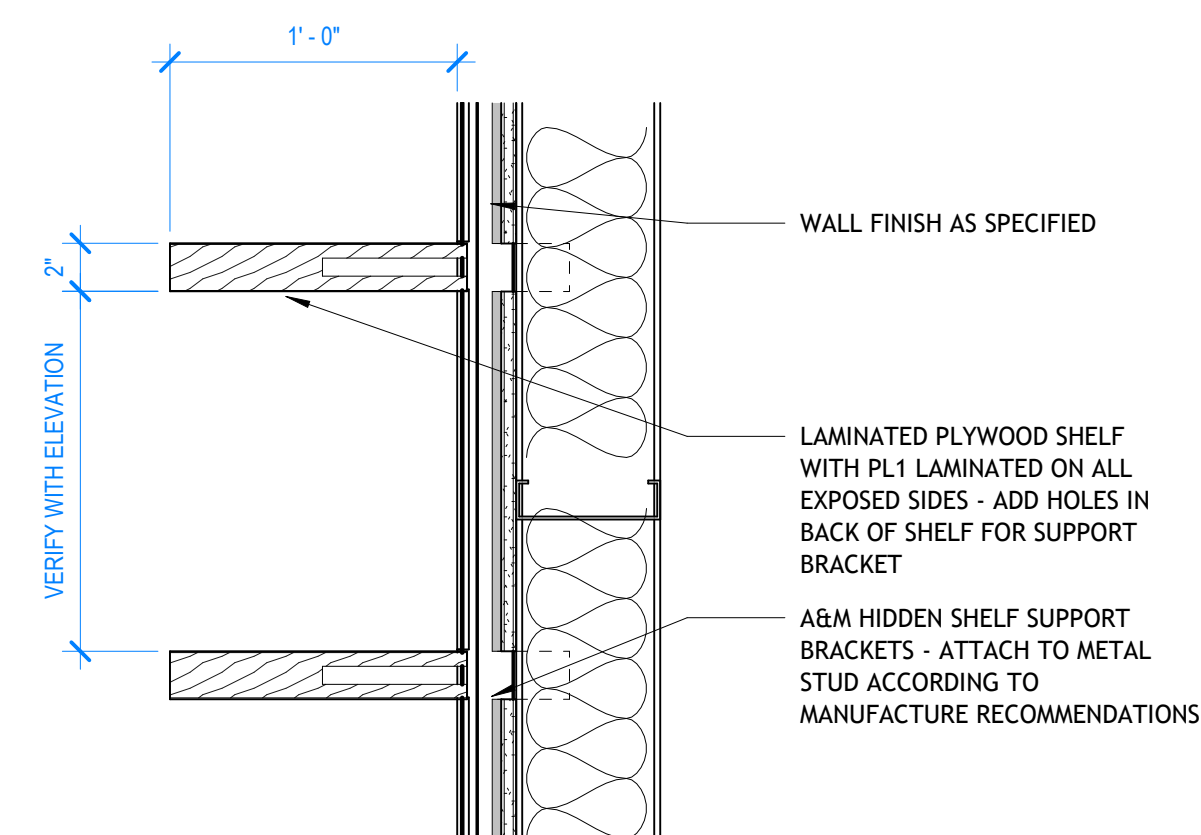


7 MILLWORK SECTION

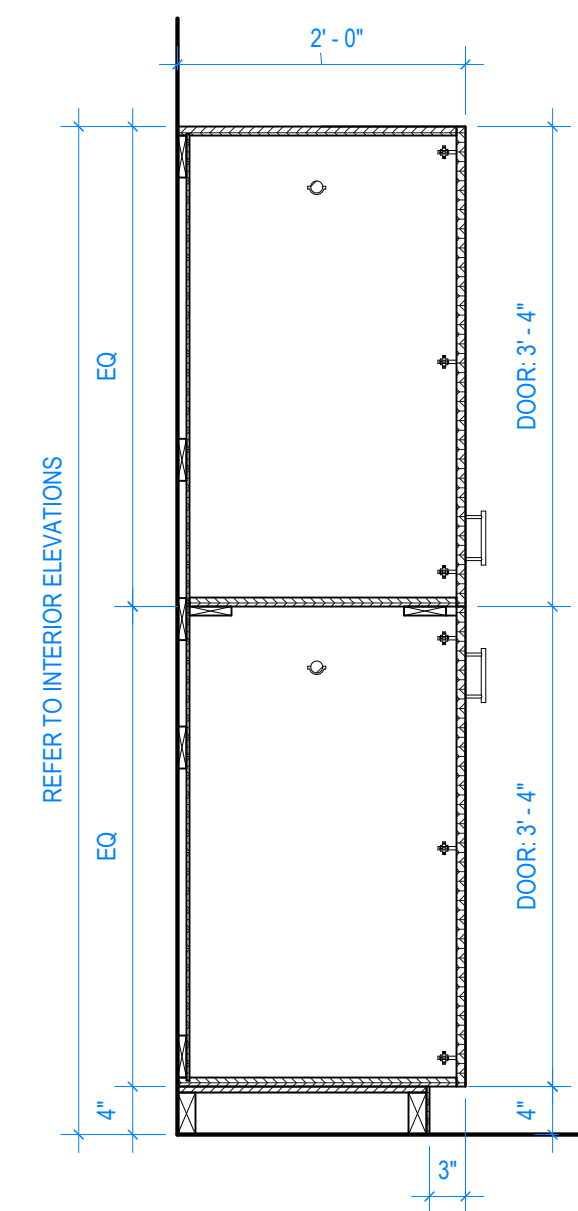


8 MILLWORK SECTION

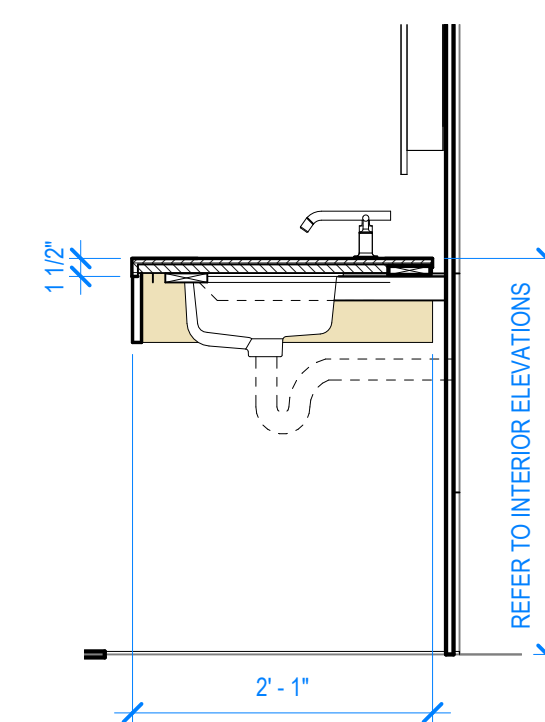


9 MILLWORK SECTION

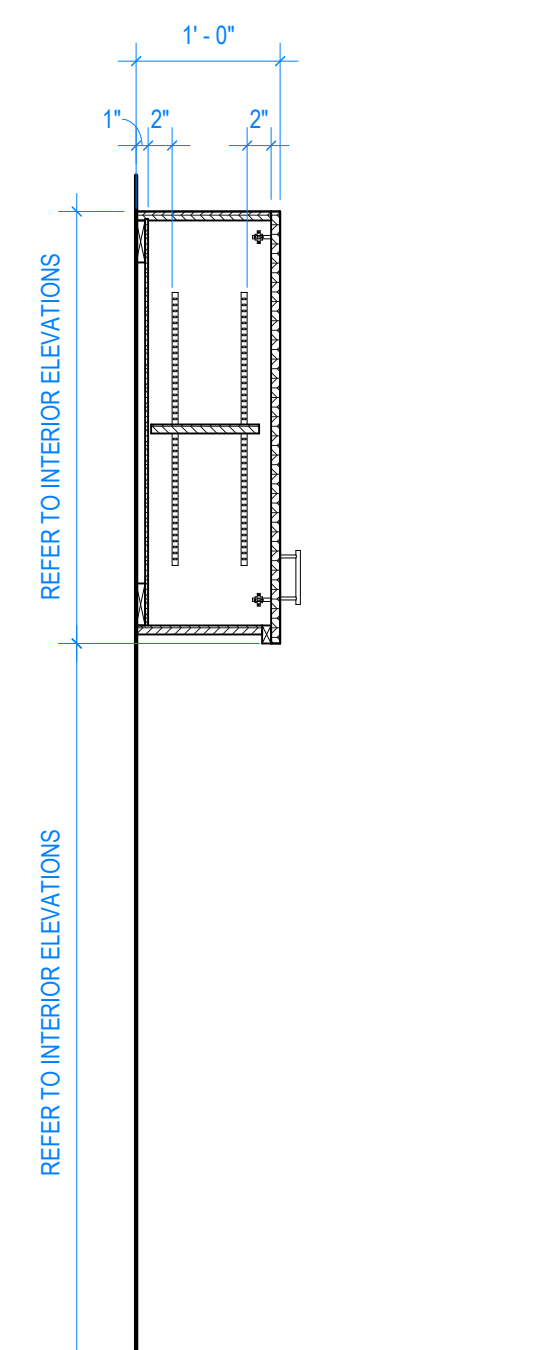


10 MILLWORK SECTION

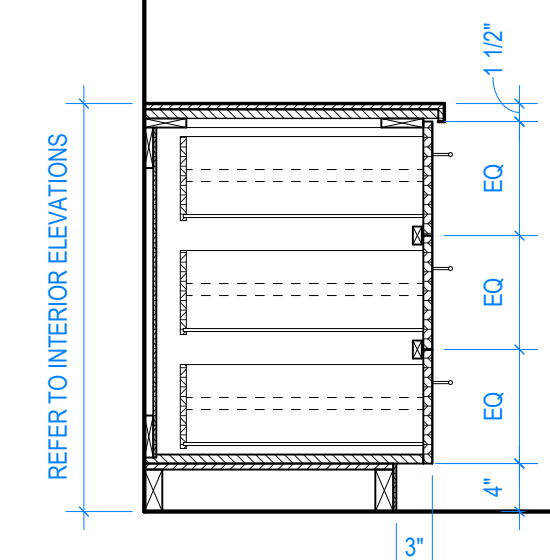


11 MILLWORK SECTION

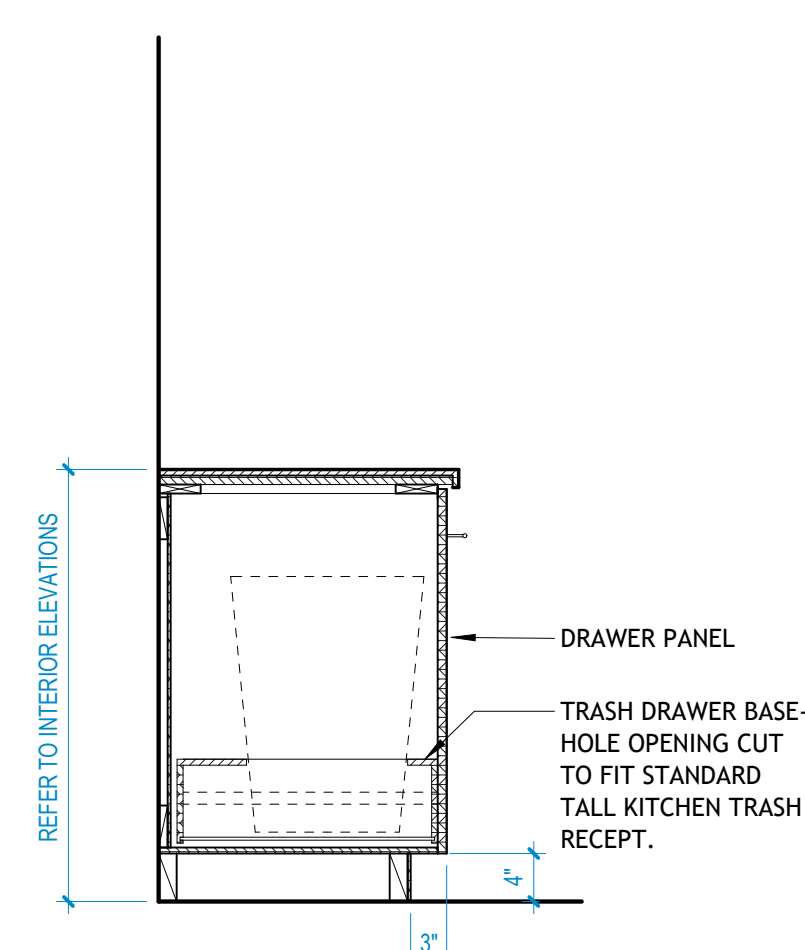


6 MILLWORK SECTION

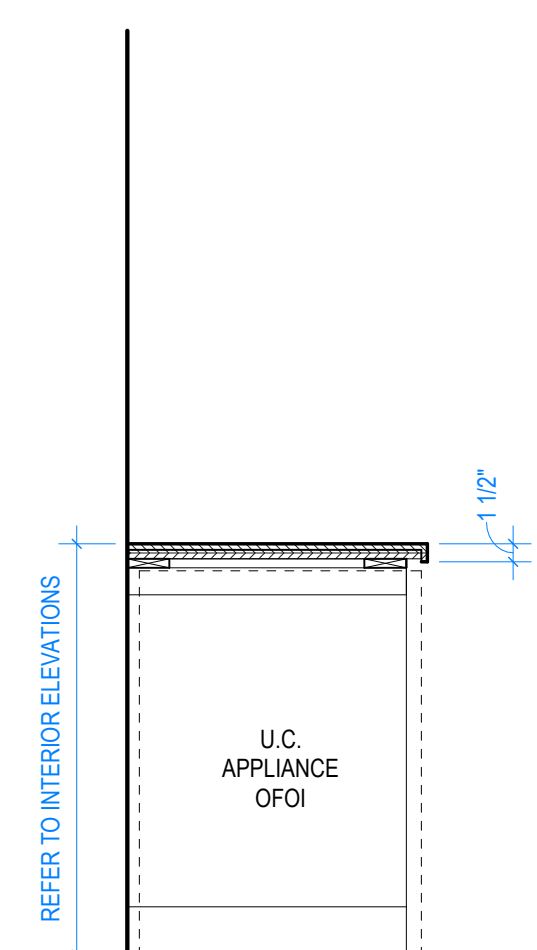


5 MILLWORK SECTION

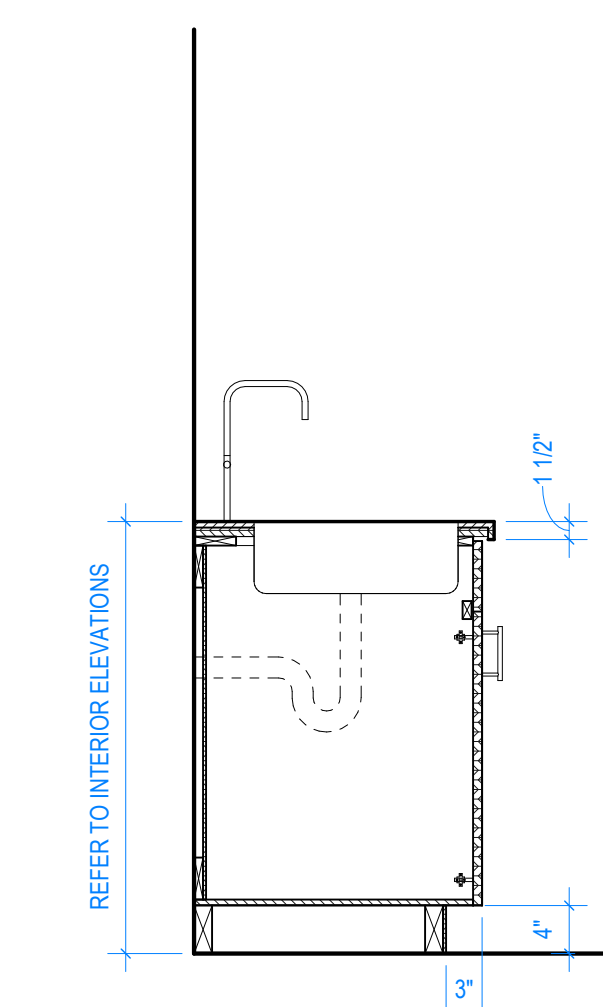


4 MILLWORK SECTION

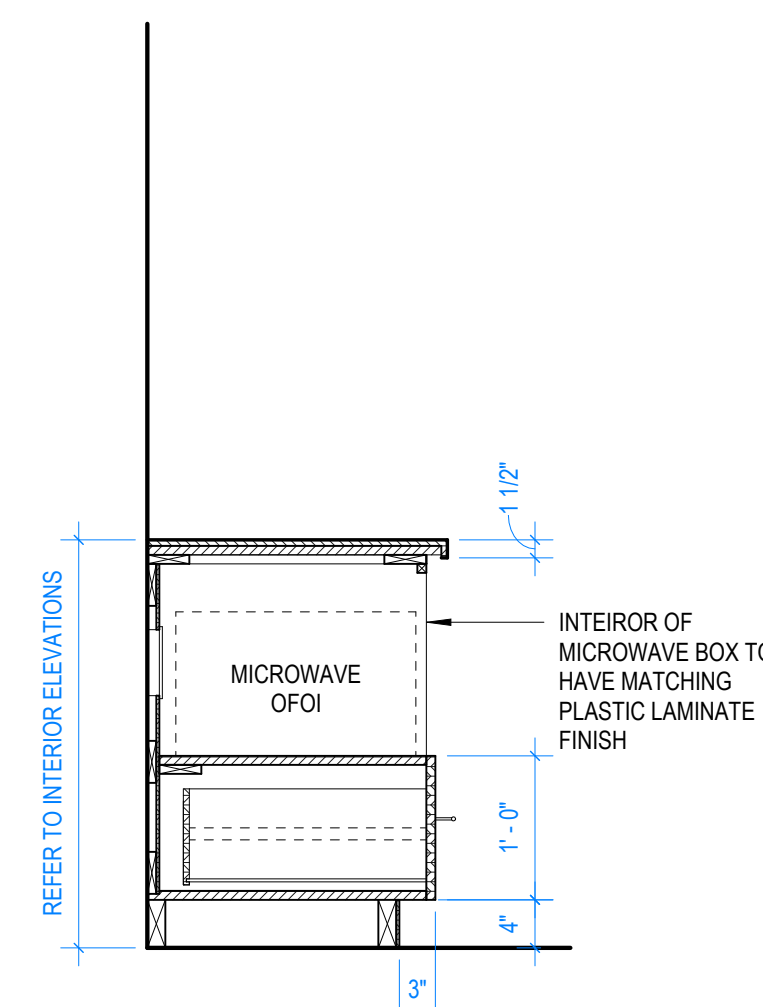

3 MILLWORK SECTION

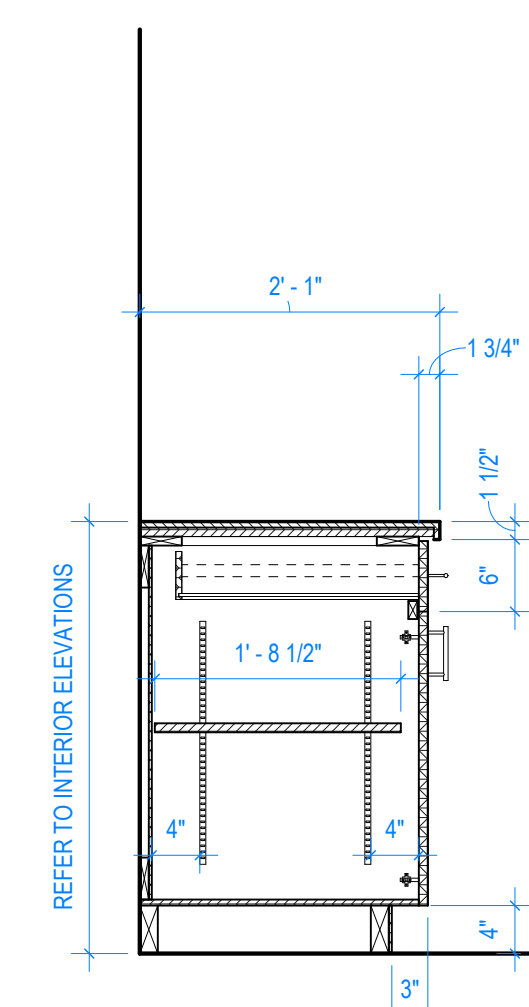

2 MILLWORK SECTION

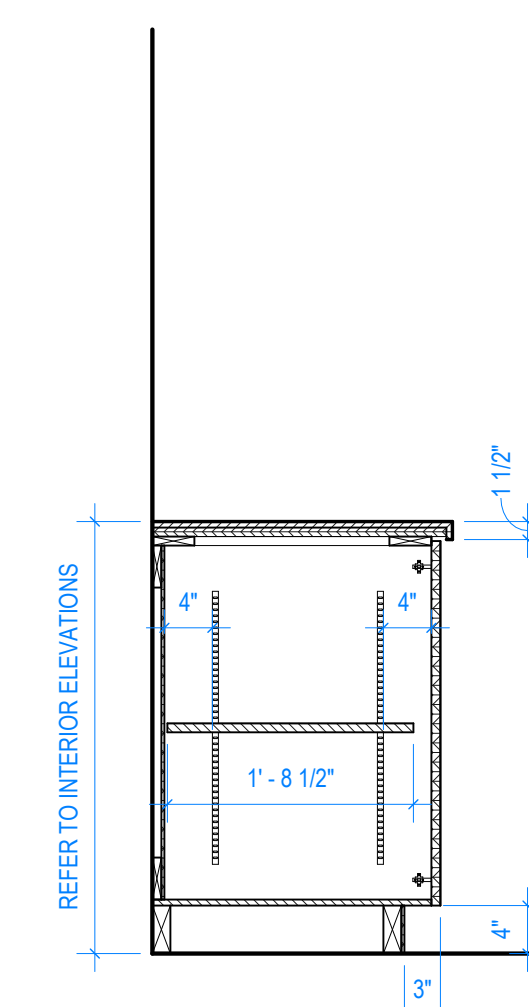


1 MILLWORK SECTION

Architect: Stanley Wilcox Architects, Inc. (SWA) 801 South Spring Street, Little Rock, AR 72201
Contractor: Murry Contractors, Inc. 2 Remington Court, Little Rock, AR 72204
Date: 08/28/2026 10:10:10 AM

1 OFFICE FURNITURE PLAN

1/4" = 1'-0"

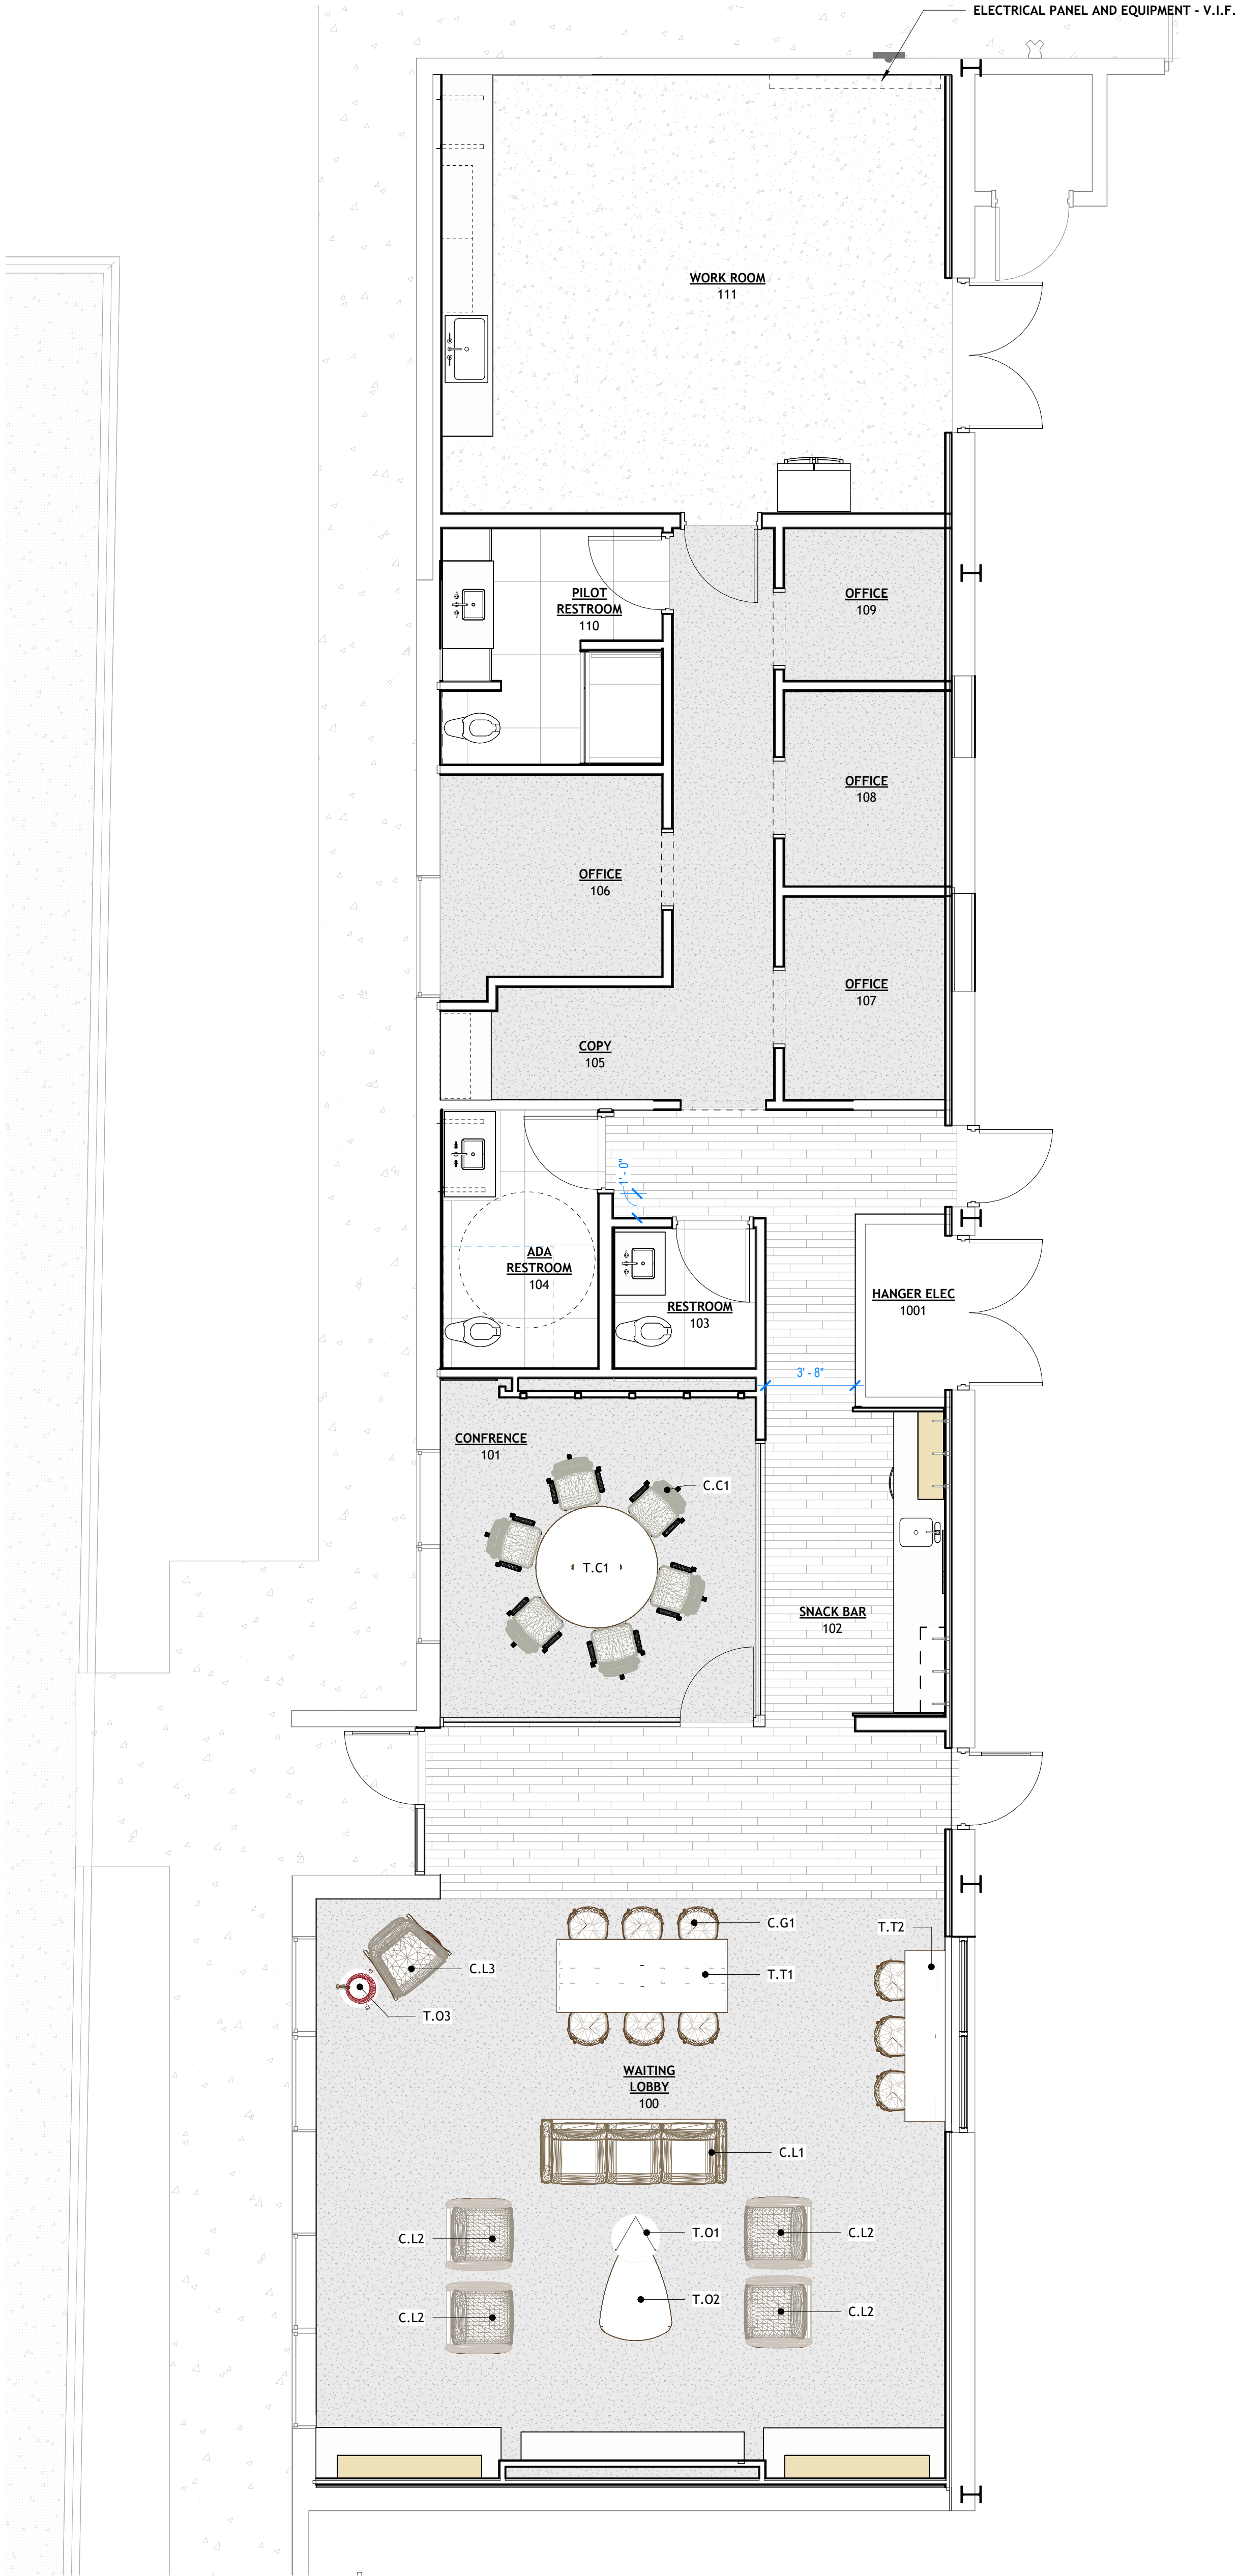

FURNITURE GENERAL NOTES

FURNITURE PLANS ARE FOR REFERENCE ONLY. VERIFY WITH FURNITURE PLANS FROM VENDOR & COORDINATE ANY ELECTRICAL OUTLETS OR DEVICES WITH ELECTRICAL DRAWINGS AS NEEDED.

POLK
STANLEY
WILCOX

801 South Spring Street
Little Rock, AR 72201
501.378.0878 office
509 W. Spring St. | Suite 150
Fayetteville, AR 72701
479.444.0473 office
polkstanleywilcox.com

CONTRACTOR
MURRY CONTRACTORS
2 Remington Court
Little Rock, AR 72204
PH: 501.916.2461



PSW Job Number:
822K

SIMMONS BANK
LR HANGER
LITTLE ROCK, AR

100% PERMIT SET
Issue Date:
08/28/26

REVISIONS		
NUMBER	DATE	DESCRIPTION

Contents:
FIRST FLOOR
FURNITURE PLAN -
FOR REFERENCE
ONLY

THIS PAGE IS BEST
VIEWED IN COLOR

A901