


4/24/2026 2:19:55 PM Autodesk Docs/Baxter and Vantive Mountain Home/BAXTER_VANTIVE_Mountain Base File_ARCH/_25.rvt

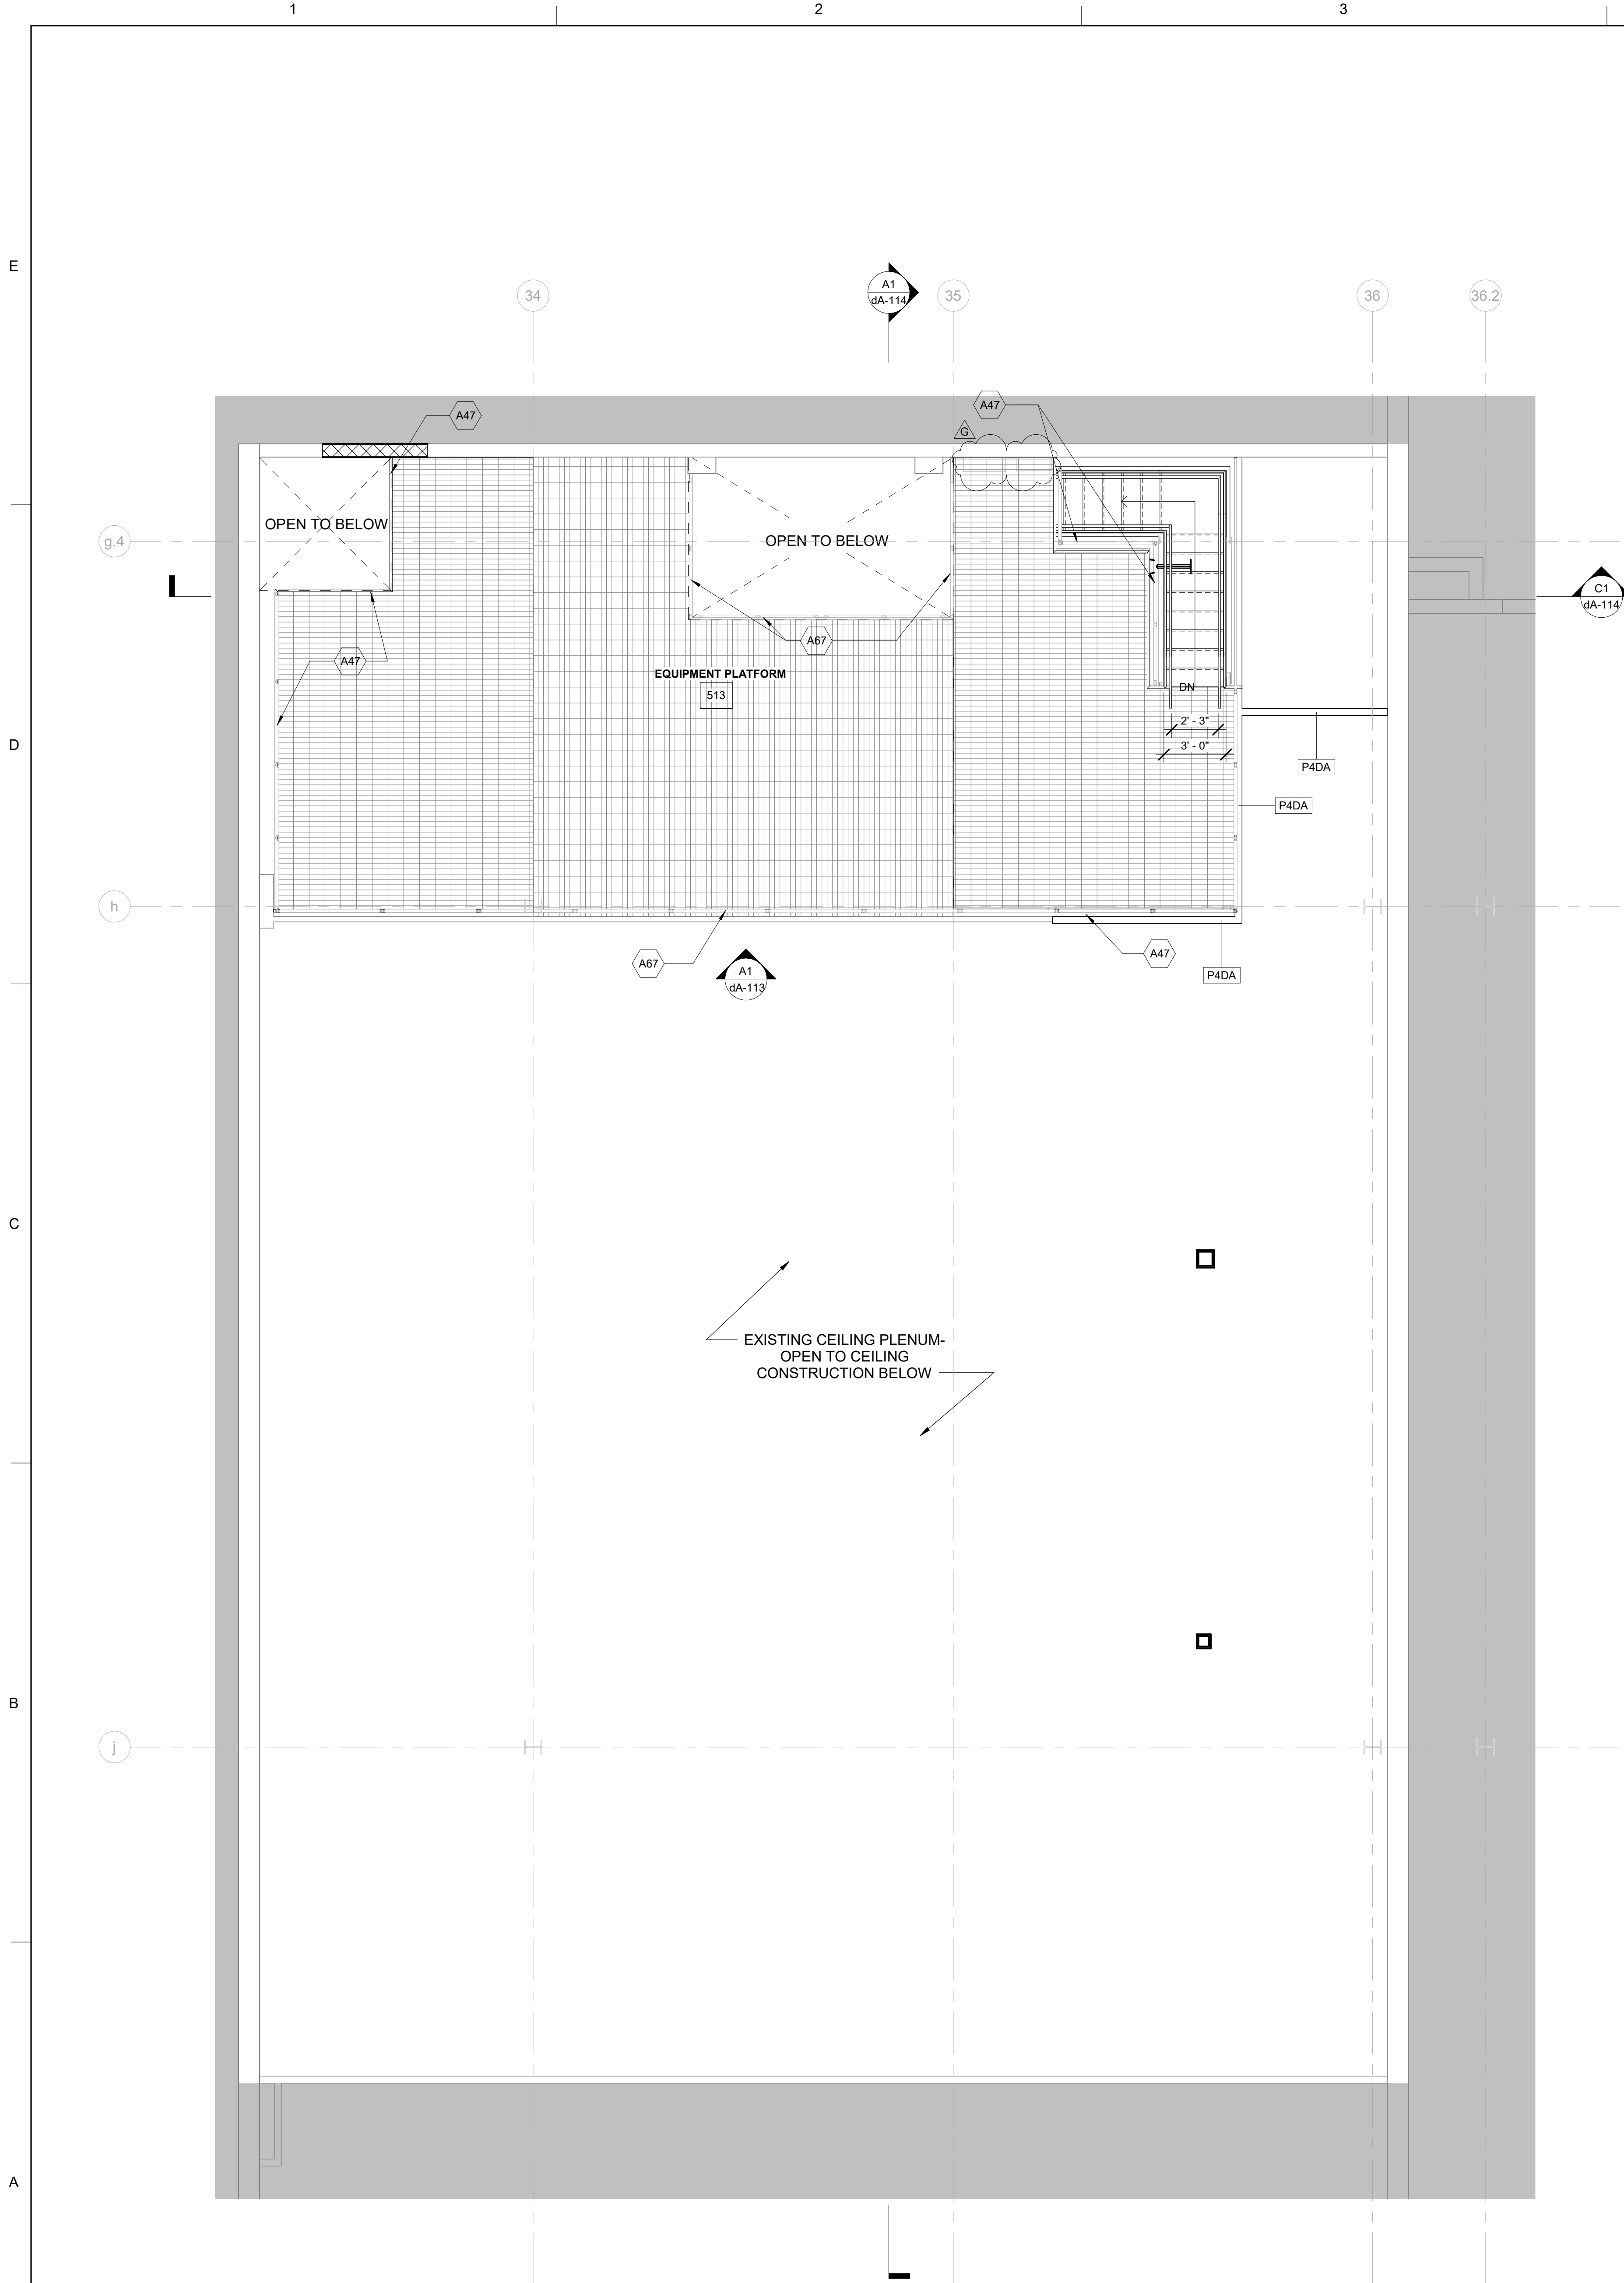

A1 AREA 510 - EQUIPMENT PLATFORM - FLOOR PLAN
SCALE: 1/4" = 1'-0"

SHEET NOTES

1. SEE SHEET dA-001 FOR GENERAL NOTES, SYMBOLS AND MATERIALS.
2. SEE SHEET dA-003 FOR MANEUVERING CLEARANCES.
3. SEE SHEET dA-004 FOR PARTITION TYPES.
4. SEE SHEET dA-601 FOR DOOR SCHEDULE AND TYPES.
5. DIMENSIONS OF EXTERIOR WALLS ARE TO INSIDE FACE OF CMU OR EXTERIOR FINISH FACE U.N.O.
6. DIMENSIONS OF INTERIOR WALLS AND PARTITIONS ARE TO FACE OF STUD, FACE OF CMU OR FACE OF IMP U.N.O.
7. DOOR OPENINGS SHALL BE LOCATED @ 8" FROM FACE OF ADJACENT PARTITION IN CMU PARTITIONS OR 5" FROM FACE OF PARTITION IN STUD AND PANEL PARTITIONS, U.N.O.
8. CONTRACTOR SHALL LOCATE BLOCKING AND BACKING AS REQUIRED FOR WALL MOUNTED EQUIPMENT.
9. VERIFY O.H. DOOR MANUFACTURER'S MECHANISM CLEARANCE PRIOR TO INSTALLING DOOR OPENING ADJACENT TO EXISTING COLUMNS OR PARTITIONS. DOOR OPENING MAY NEED TO BE SHIFTED FOR MECHANISM CLEARANCE.

KEYNOTES

- | | |
|-----|---|
| A47 | 42" HIGH GALV. STEEL PIPE GUARDRAILS WITH 4'-0" MAX POST SPACING AND 36" HIGH HANDRAIL, 1-1/2" THICK. SEE STRUCTURAL DRAWINGS FOR MOUNTING DETAILS. |
| A67 | EXISTING GUARDRAILS ALONG PLATFORM TO REMAIN. |

SHEET LEGEND

	EXISTING WALLS/PARTITIONS TO REMAIN
	PROPOSED STUD WALLS/PARTITIONS
	PROPOSED CMU WALLS/PARTITIONS
	PROPOSED DOORS
	EXISTING EQUIPMENT PLATFORM FLOOR FINISH
	PROPOSED EQUIPMENT PLATFORM FLOOR FINISH TO MATCH EXISTING
	NO WORK BOUNDARY AT EQUIPMENT PLATFORM

