

ISSUED FOR
PERMIT/BID

PSW Job Number:
699H
















SERVICE
CENTER
WAREHOUSE
ADDITION
LITTLE ROCK, ARKANSAS

PERMIT AND BID ISSUE
Issue Date:
9/24/2026

REVISIONS		
NUMBER	DATE	DESCRIPTION

Contents:
DETAIL SHEET

THIS PAGE IS BEST
VIEWED IN COLOR
C600

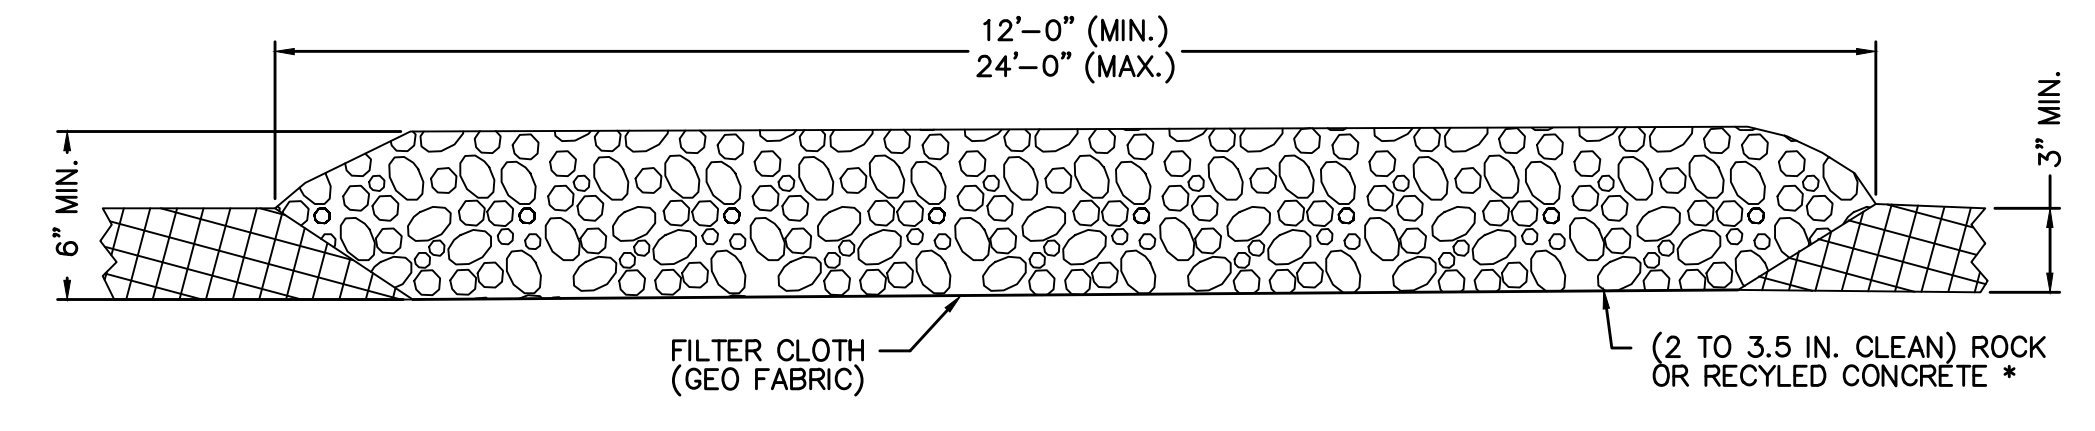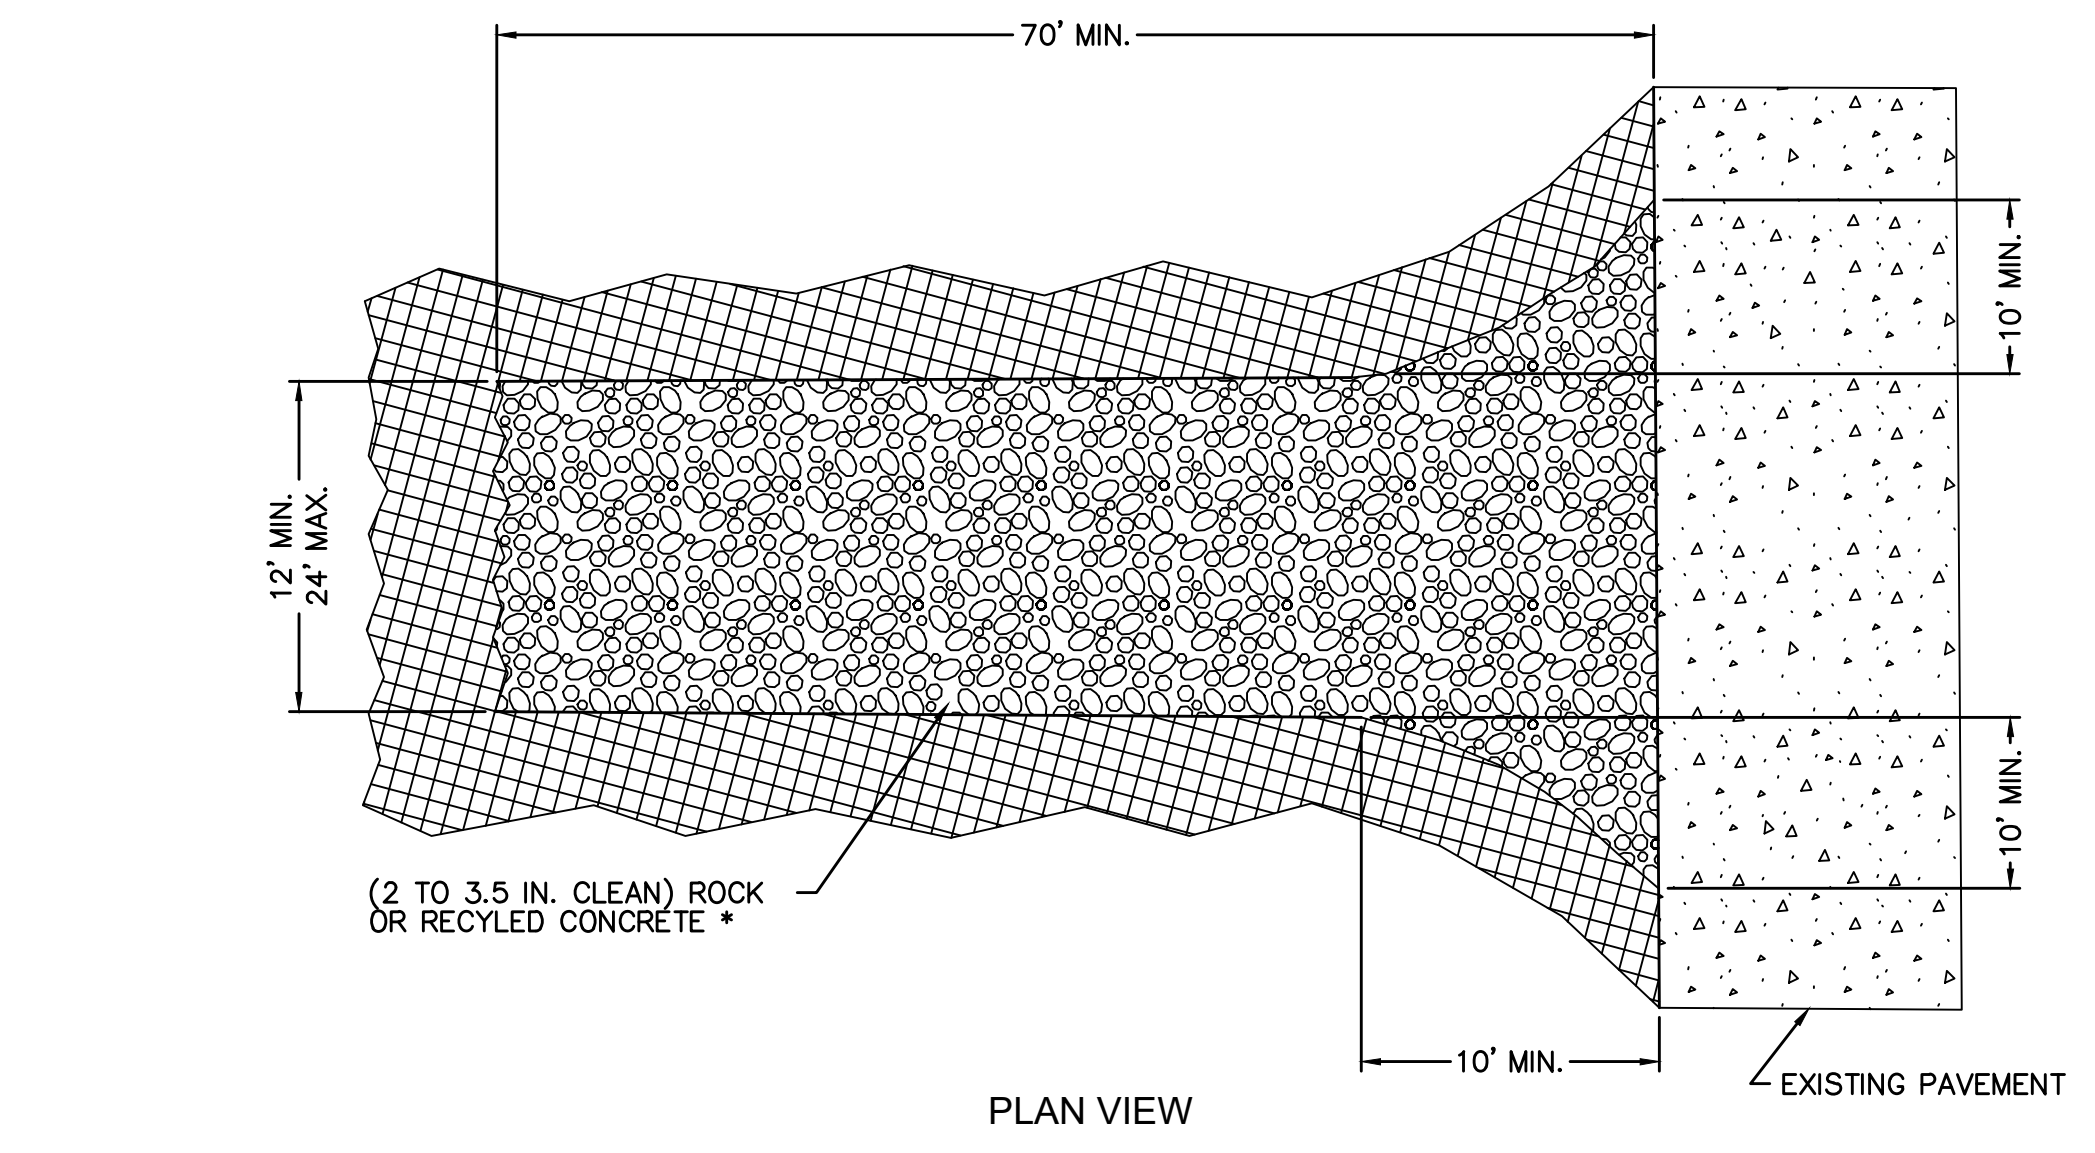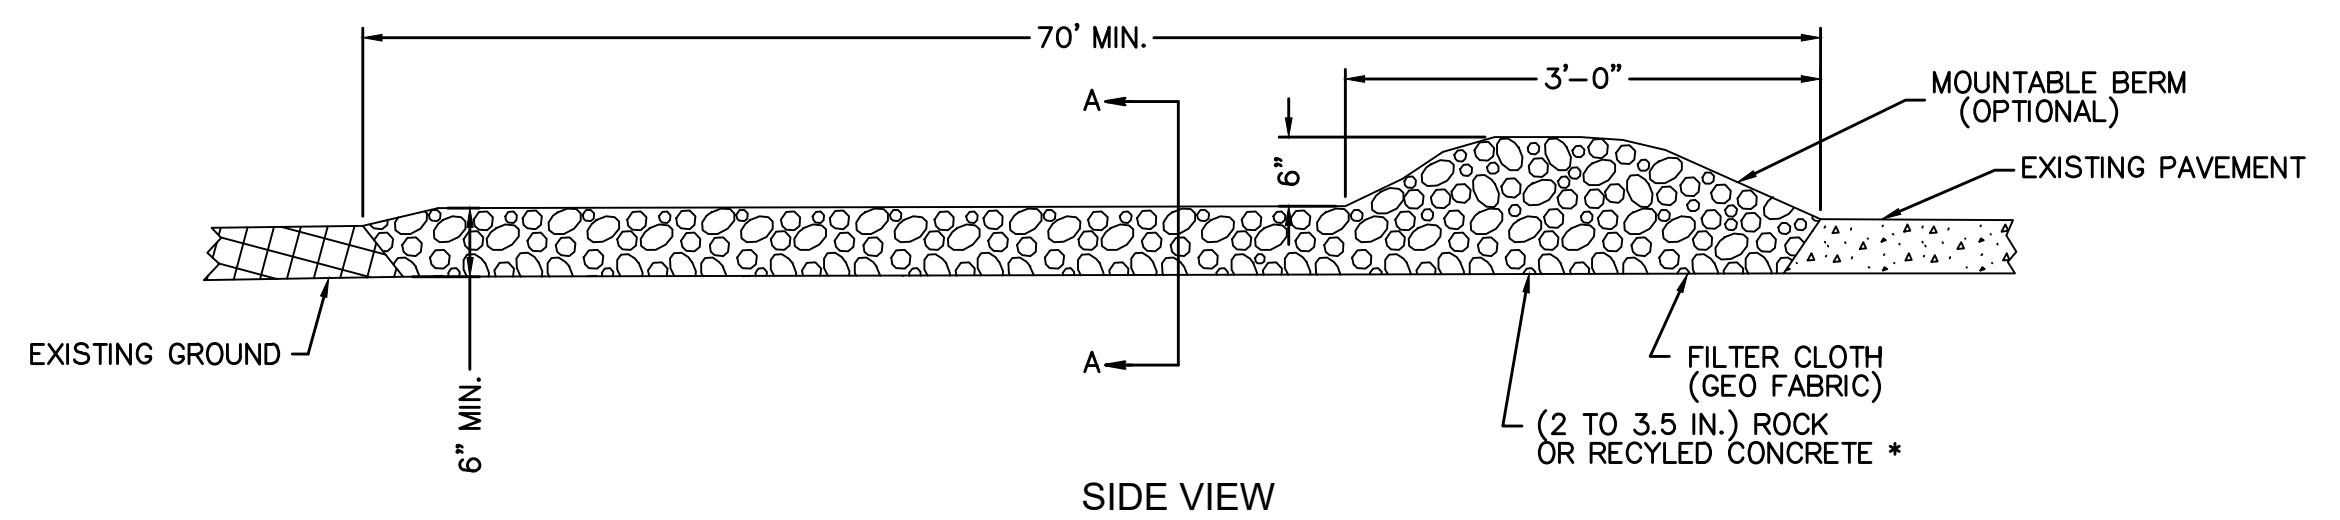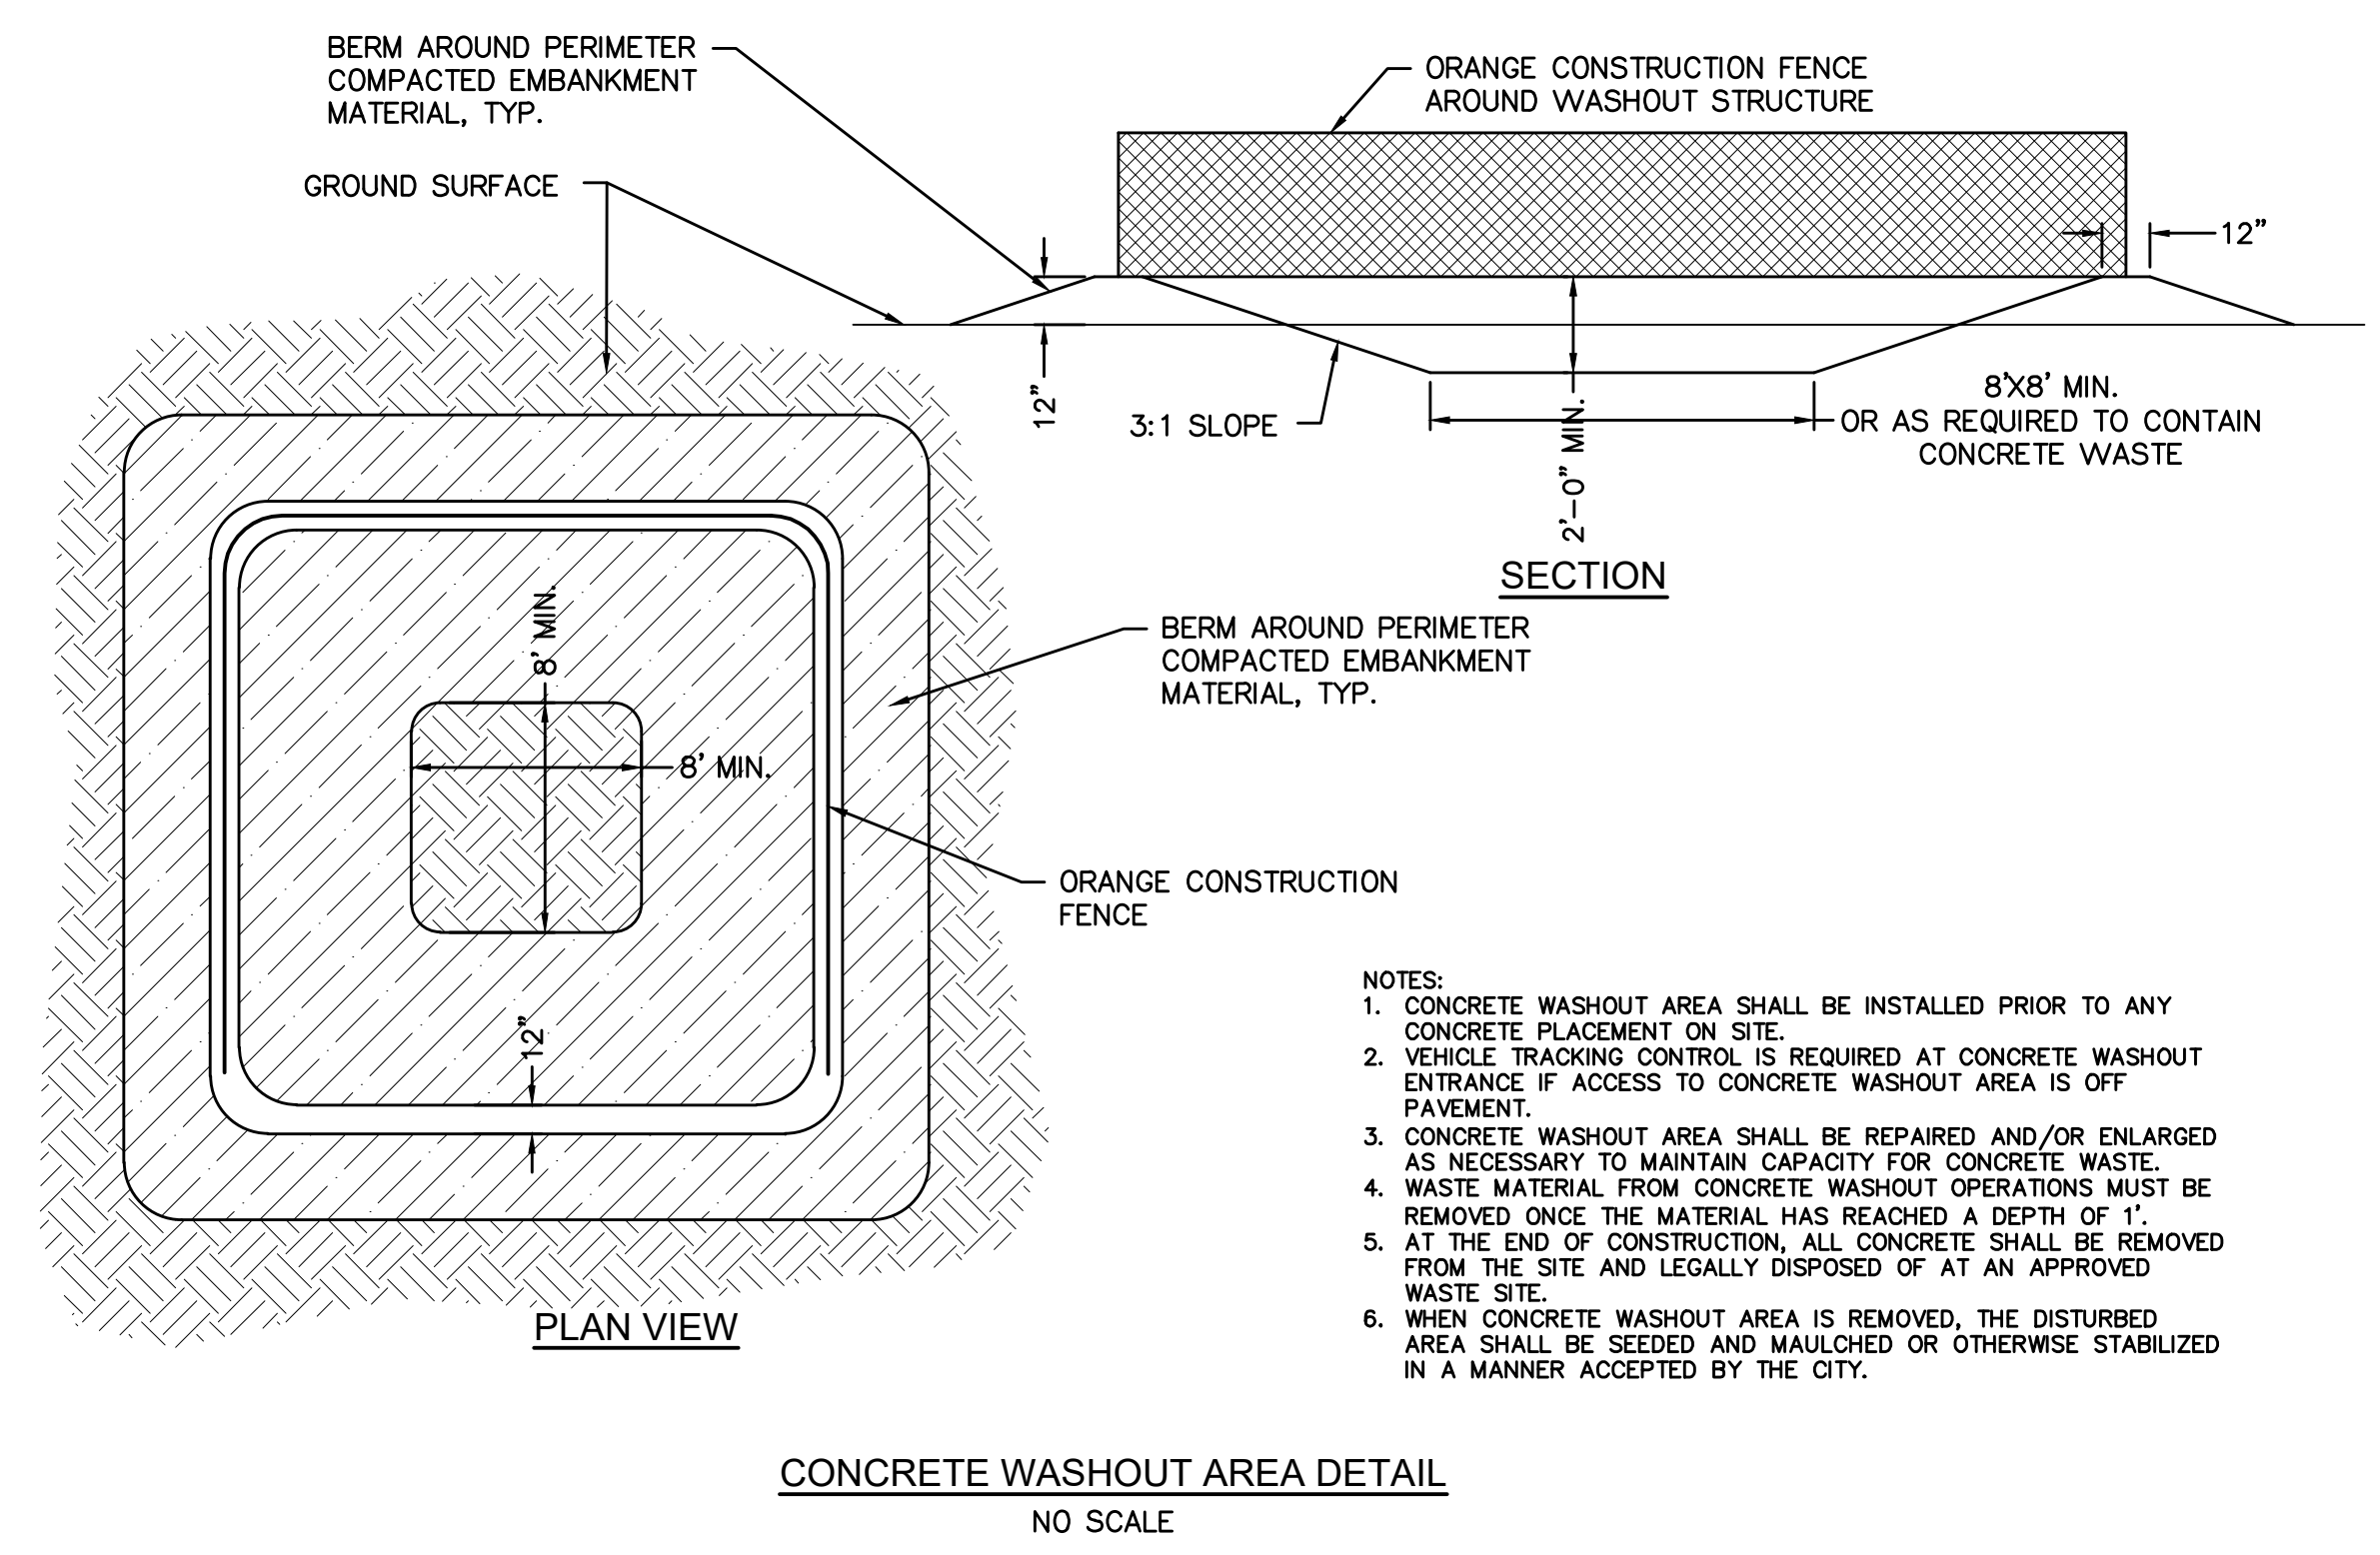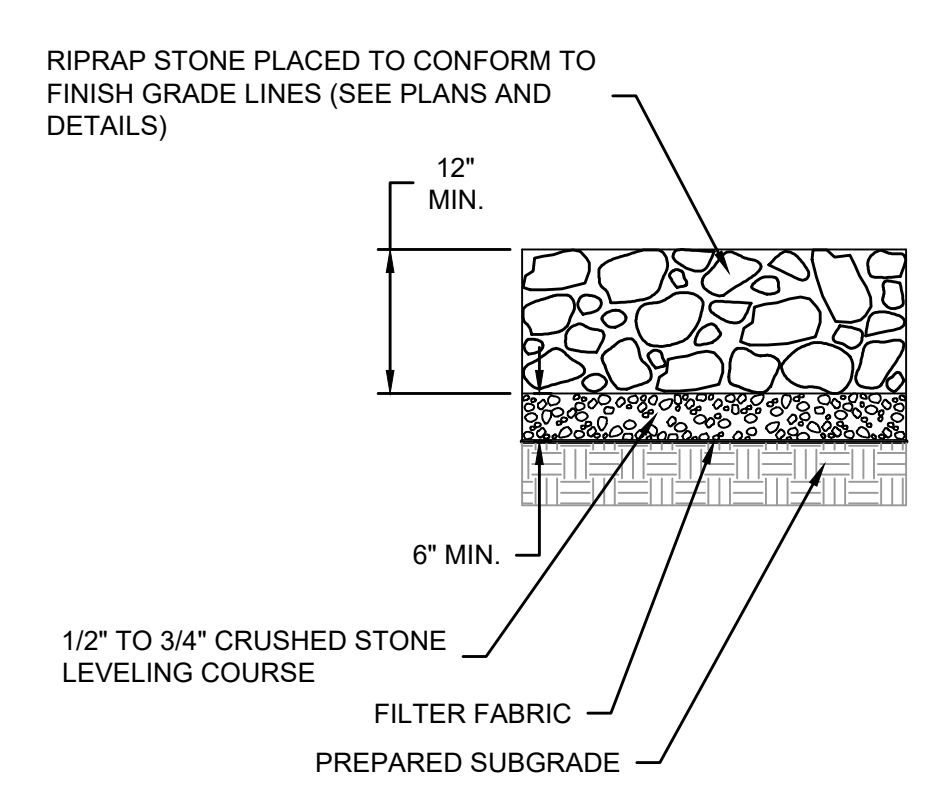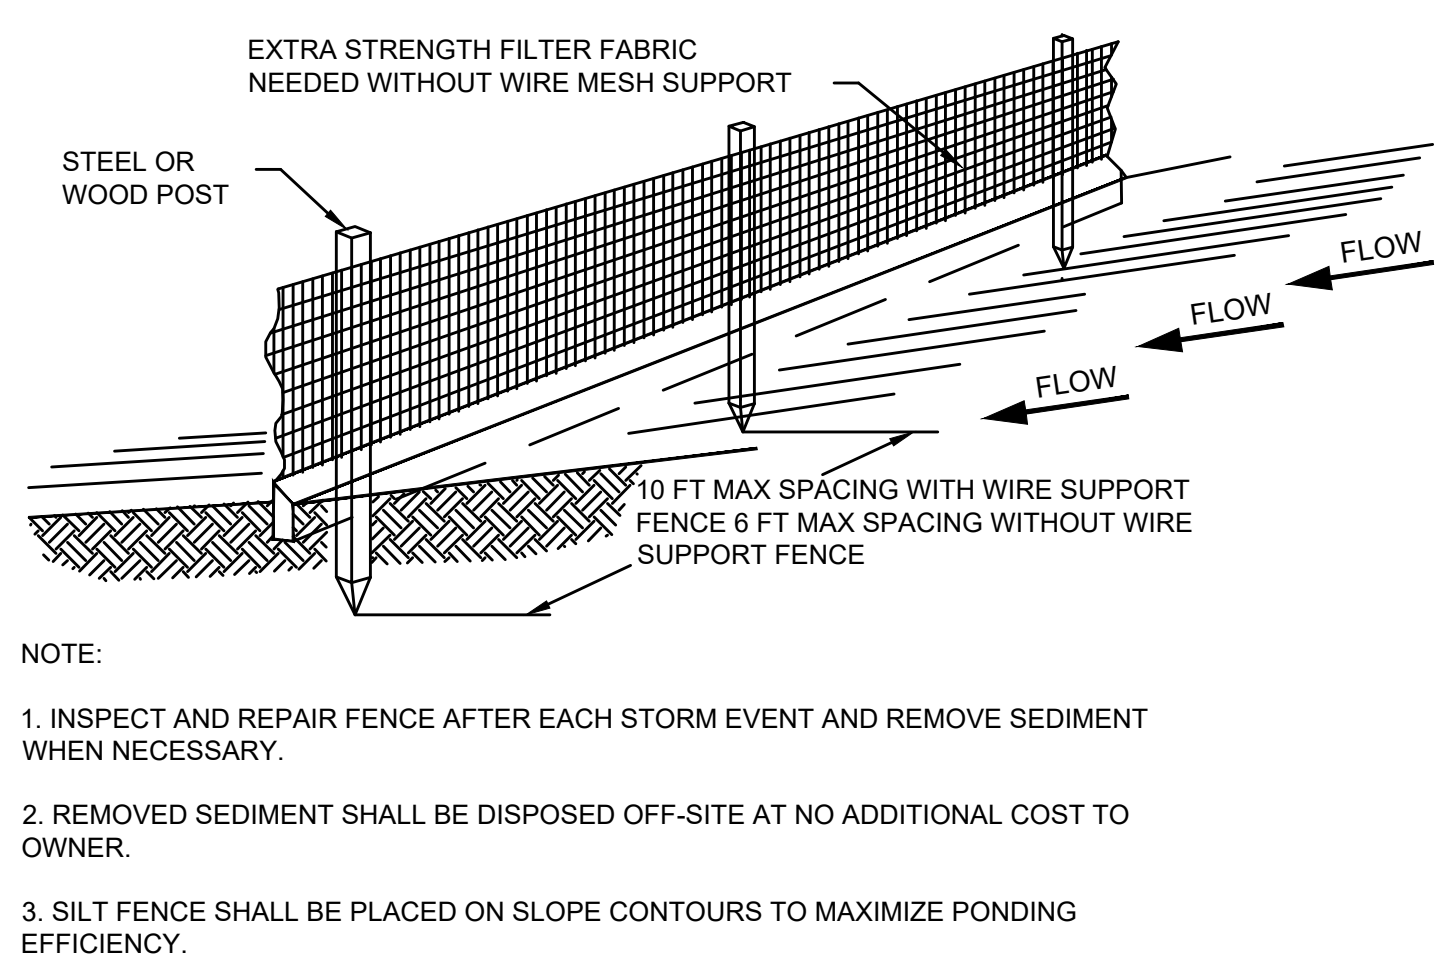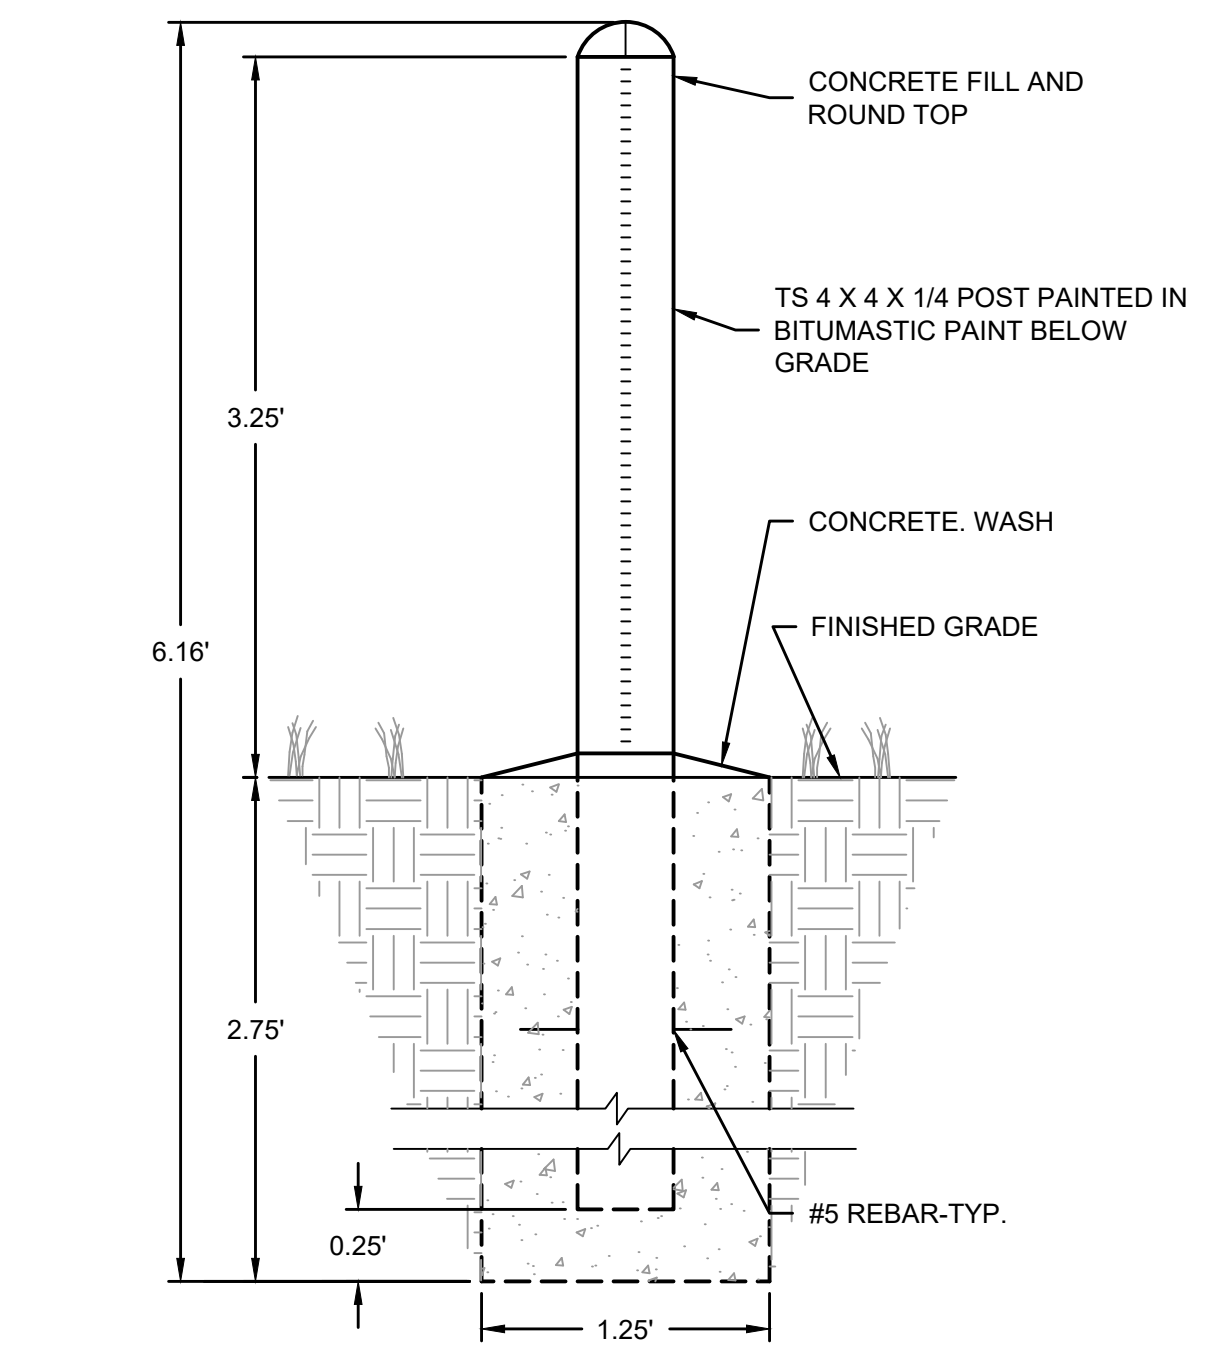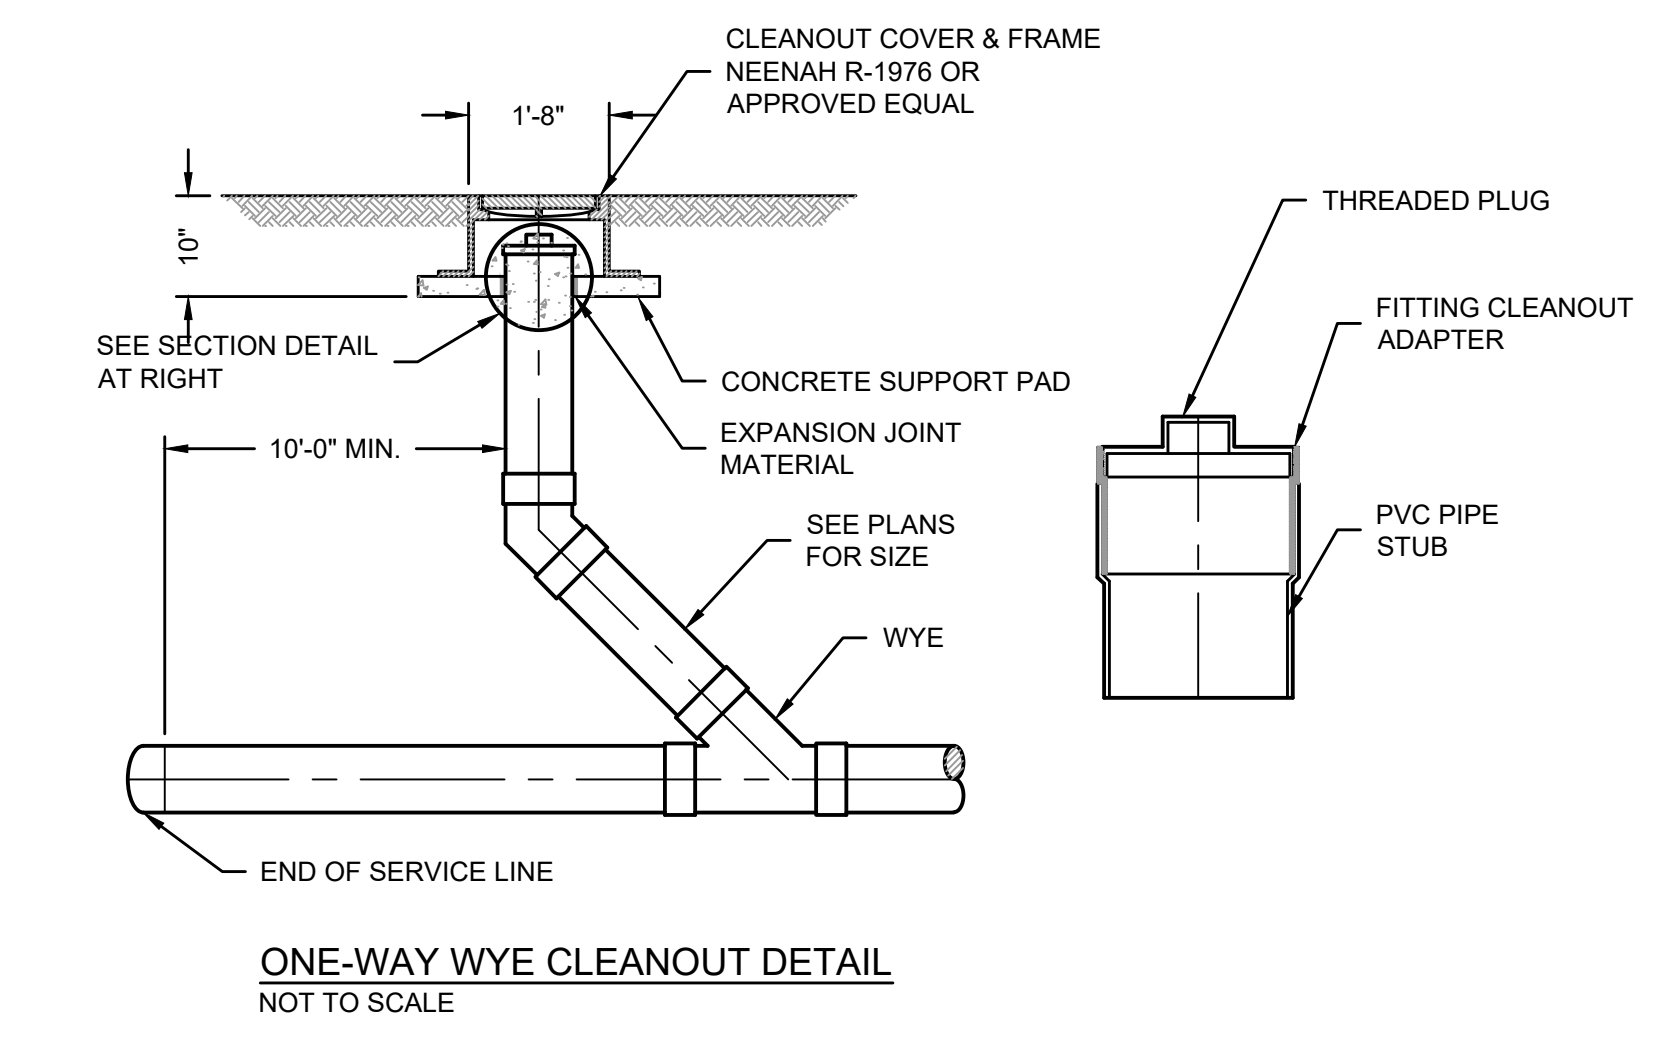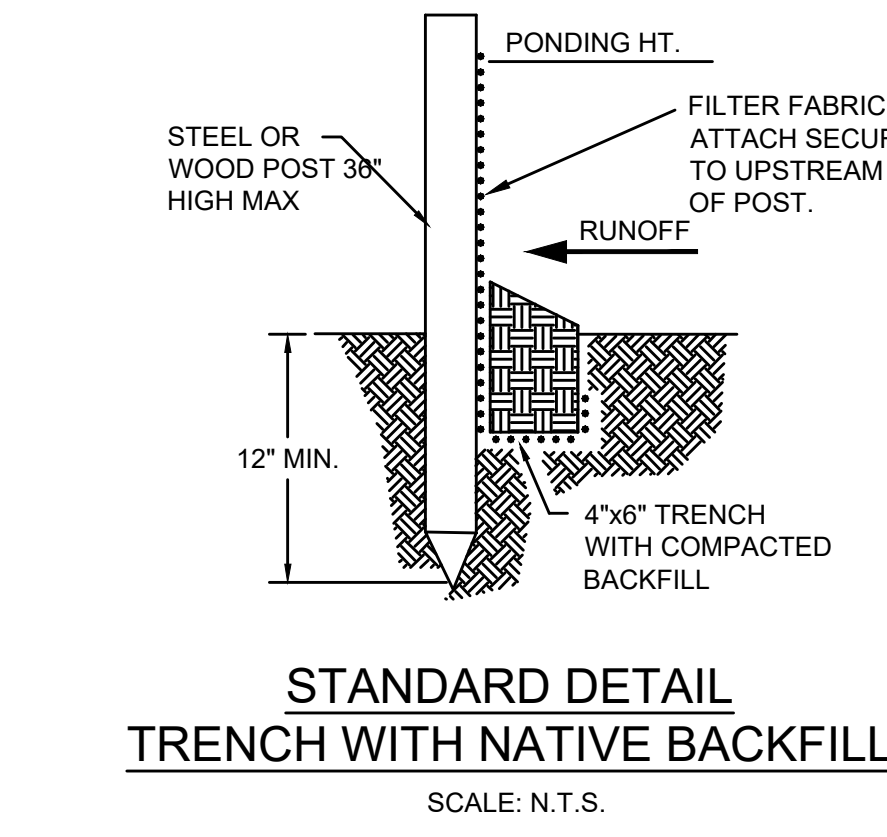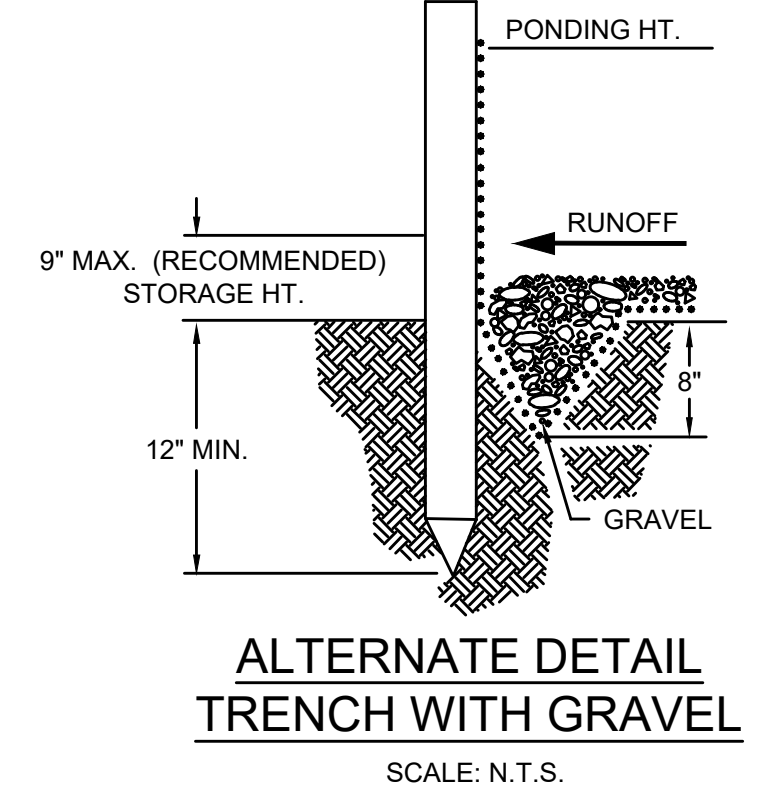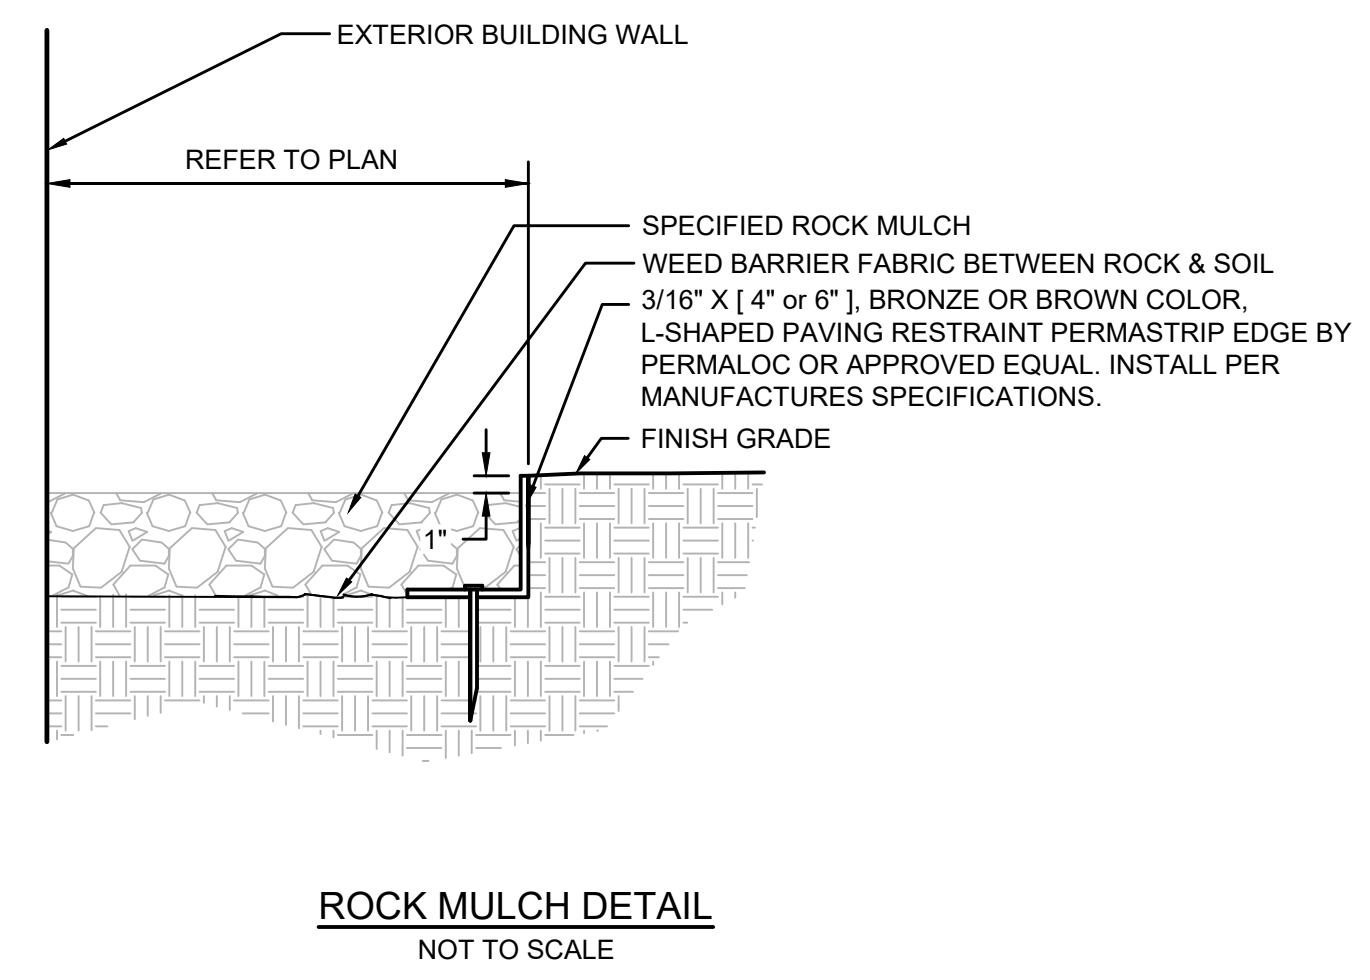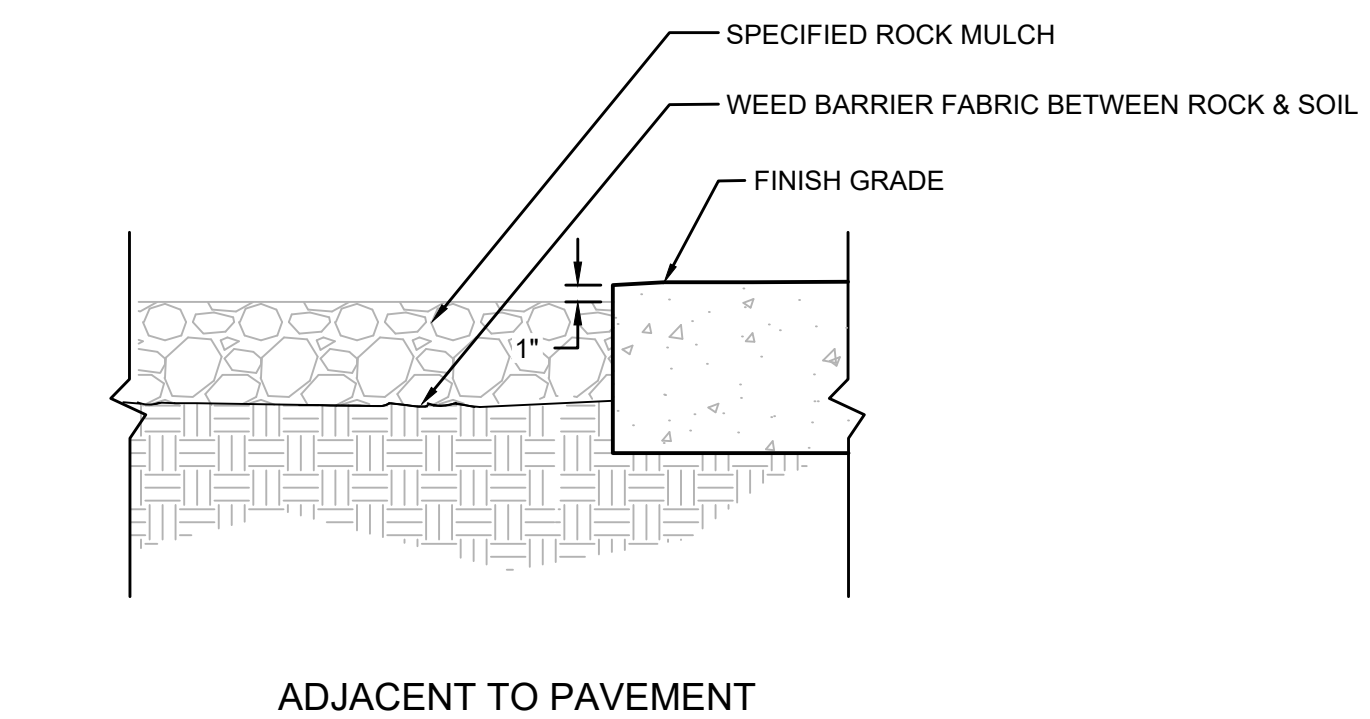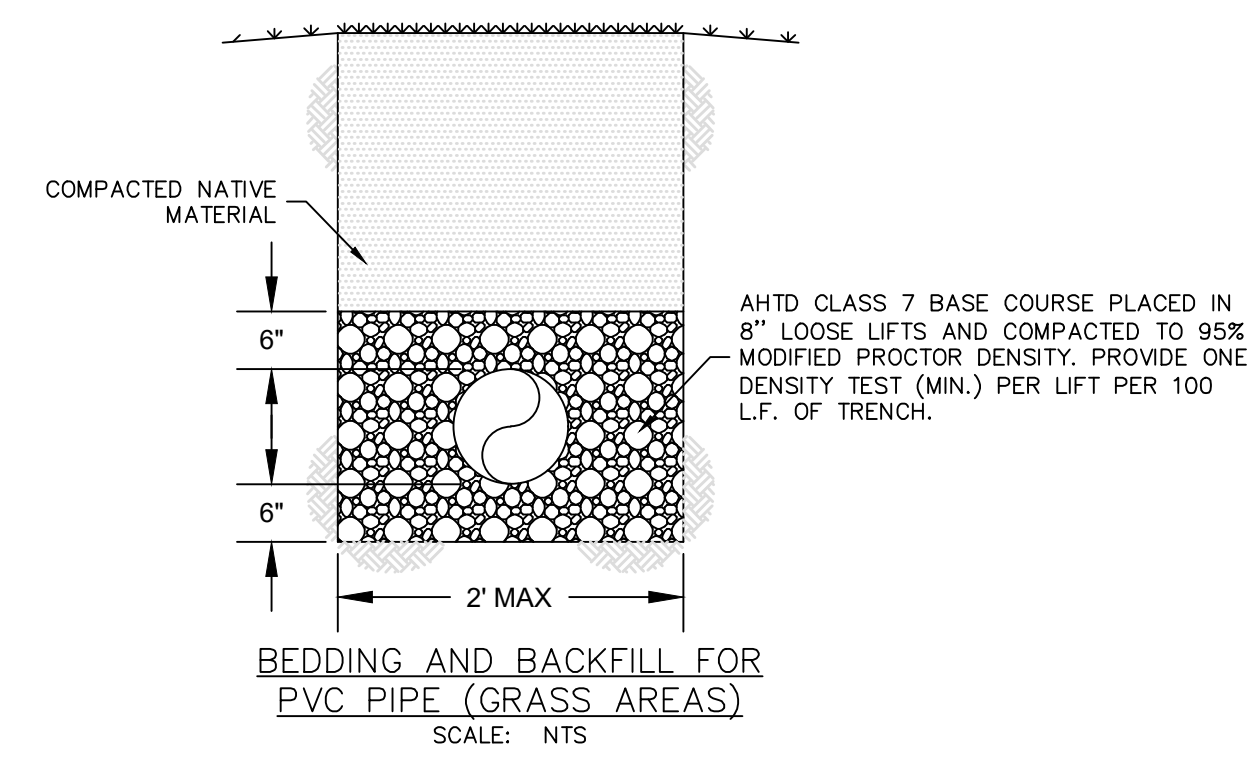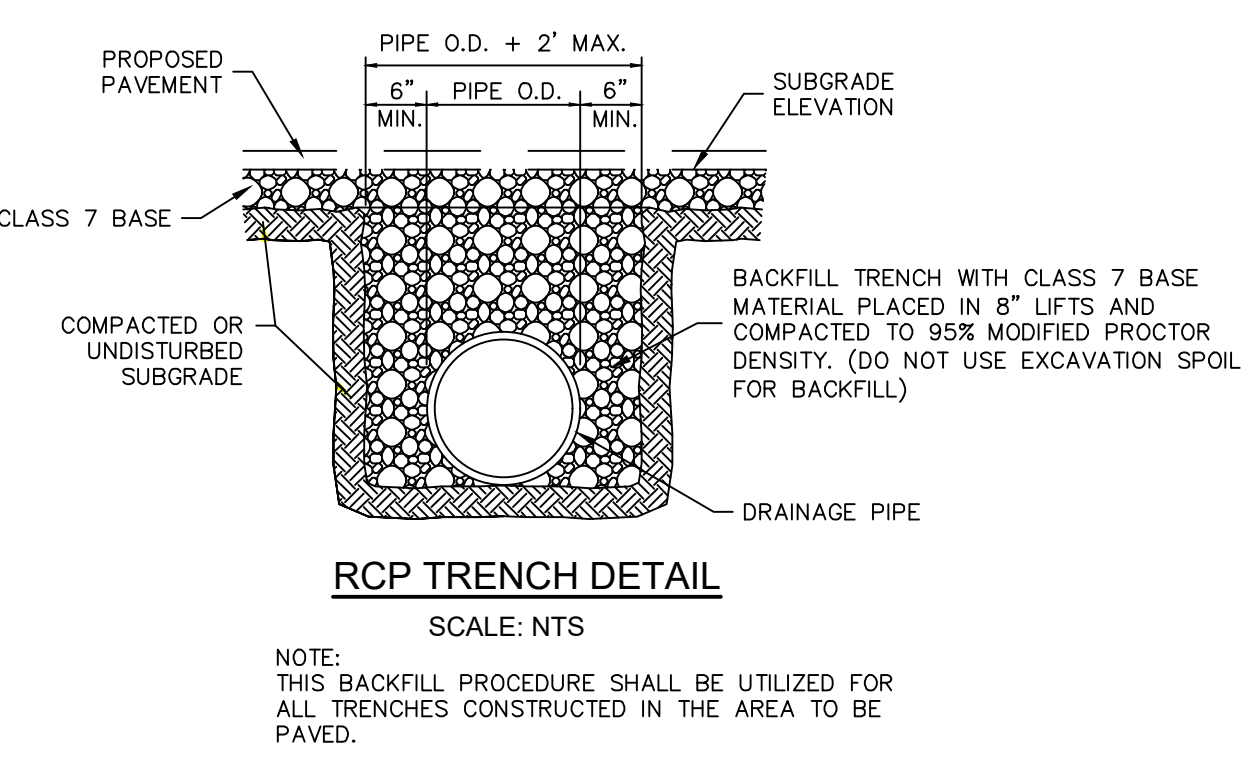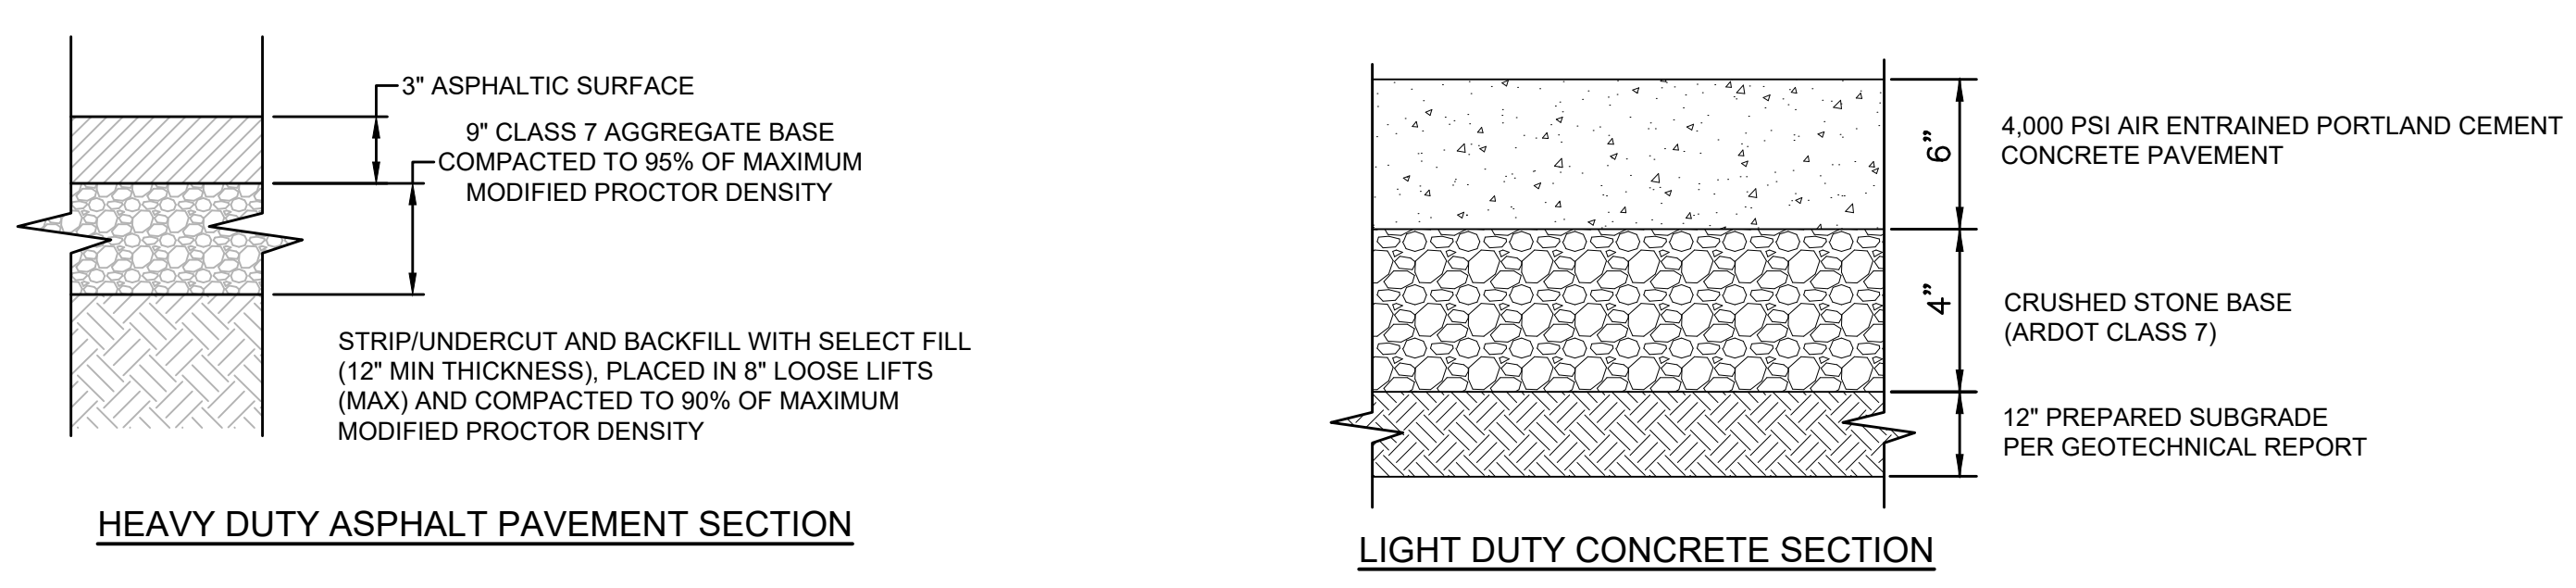

- NOTE:
1. * MUST EXTEND THE FULL WIDTH AND LENGTH OF THE CONSTRUCTION ENTRANCE
2. THE 24'-0" WIDTH IS REQUIRED WHEN THE INGRESS AND THE EGRESS ARE THE SAME
3. REFER TO CHAPTER 8 AND 9 OF THE CITY OF LINCOLN DRAINAGE CRITERIA MANUAL FOR MORE
INFORMATION OF SEDIMENT AND EROSION CONTROL MEASURES
4. FOR ROCK DIMENSIONS AND SPECIFICATIONS SEE TABLE ON LINCOLN STANDARD PLAN NO. 177

CONSTRUCTION ENTRANCE DETAIL
SCALE: NOT TO SCALE



Olsson - Engineering
Arkansas COA #1010